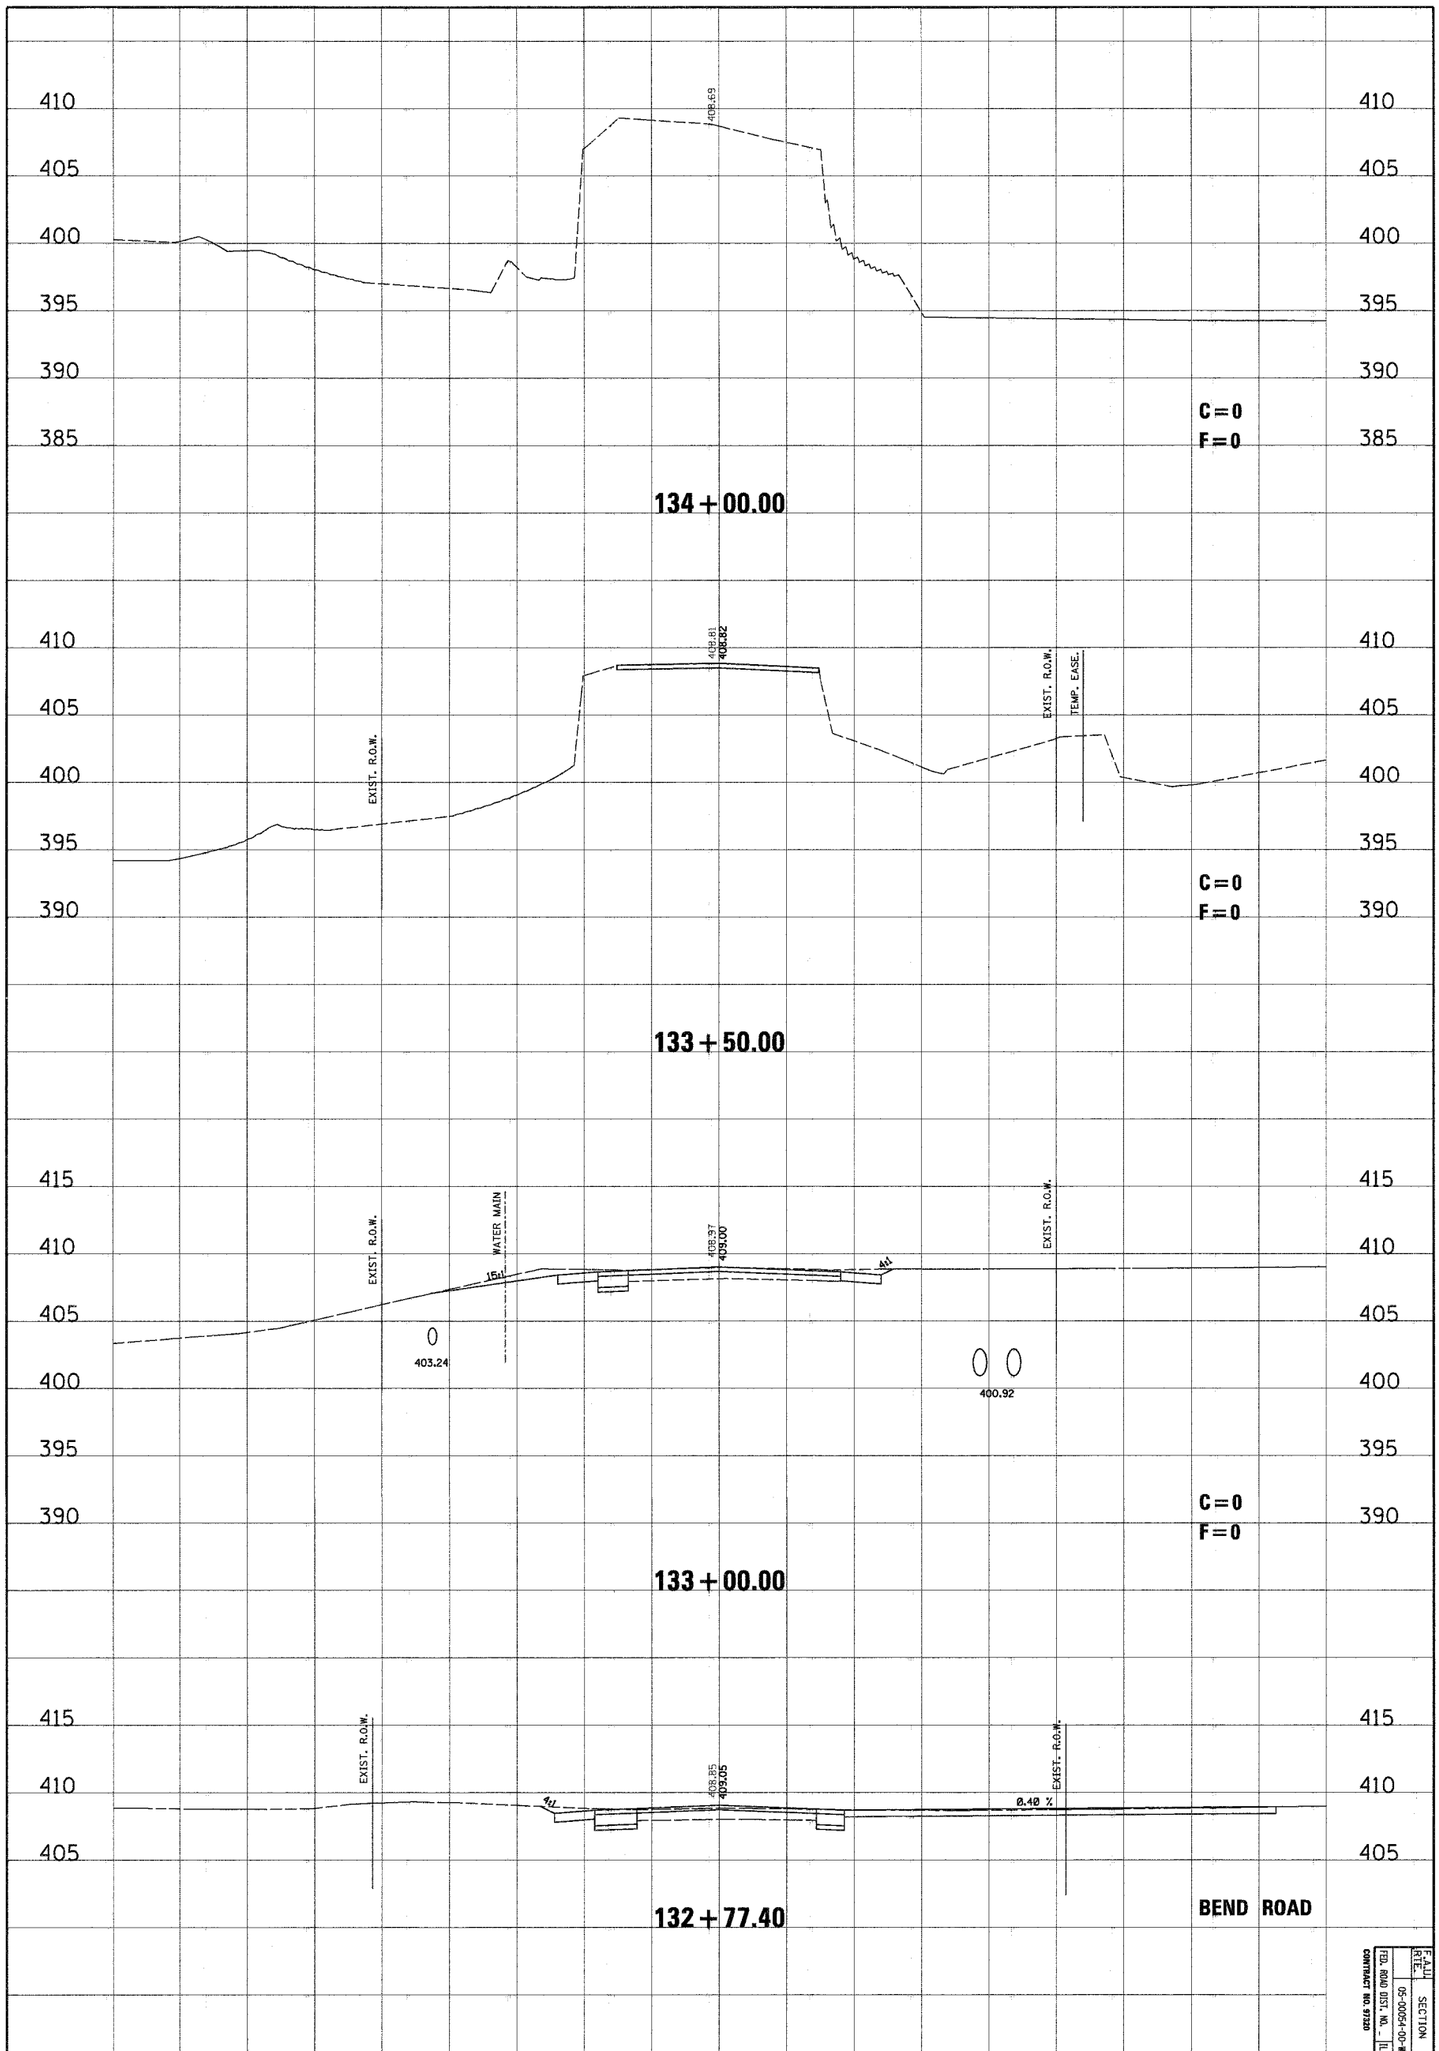

F.A.U. RTE.	SECTION	COUNTY	TOTAL SHEETS	SHEET NO.
	05-00054-00-WR	MADISON/ST. CLAIR	110	102

FED. ROAD DIST. NO. _ ILLINOIS FED. AID PROJECT

CONTRACT NO. 97320

DSN. BY: SAS
DWN. BY: SAS
CHK. BY: BFK
JOB NO. E-06003
DATE: 06/06/07
SCALE: HORZ. 1inch = 10 feet VERT. 1inch = 5 feet

SHEET No. 102 OF 110 SHEETS

OLD MADISON ROAD CROSS SECTIONS

Juneau Associates, Inc. P.C.
CONSULTING ENGINEERS AND LAND SURVEYORS
2100 State Street, P.O. Box 1326 Granite City, Illinois 62040 Phone:(618)877-1400/(618)452-5635 Fax:(618)452-5641
100 North Research Drive Edwardsville, Illinois 62025 Phone: (618)659-0900/(618) 659-0900 Fax: (618)659-0941

CLIENT/PROJECT :
OLD MADISON ROAD ROADWAY IMPROVEMENTS
CITY OF MADISON, ILLINOIS

REVISIONS			
NO.	DATE	BY	REMARKS