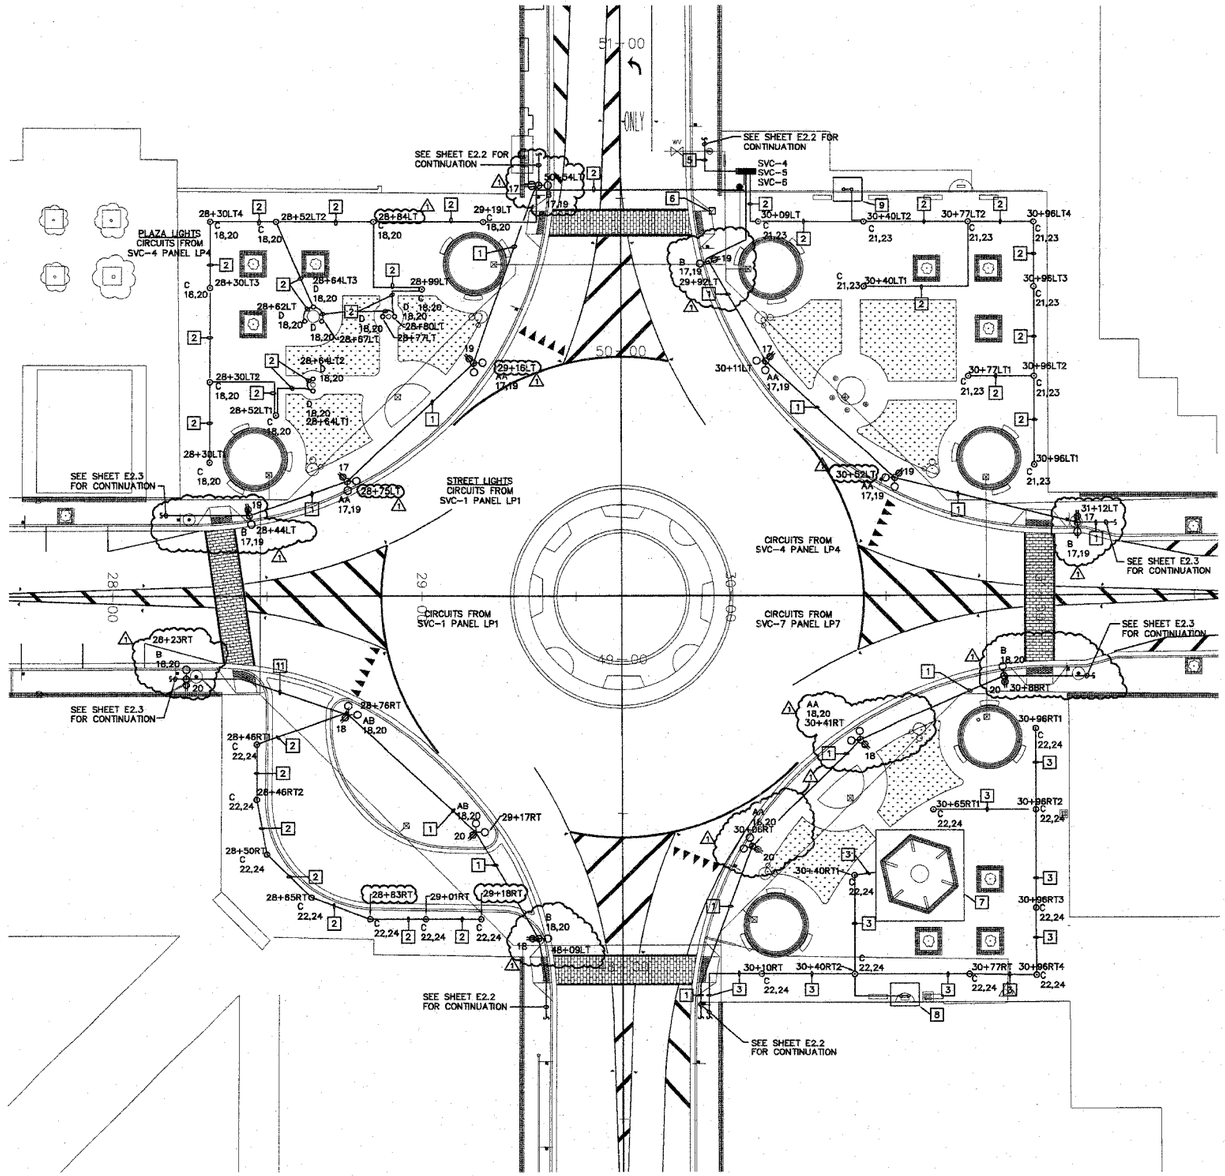

CENTER ELECTRICAL PLAN - LIGHTING

1" = 20'-0"

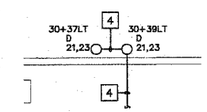

NE MONUMENT - LTG

1/4" = 1'-0"

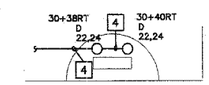

SE MONUMENT - LTG

1/4" = 1'-0"

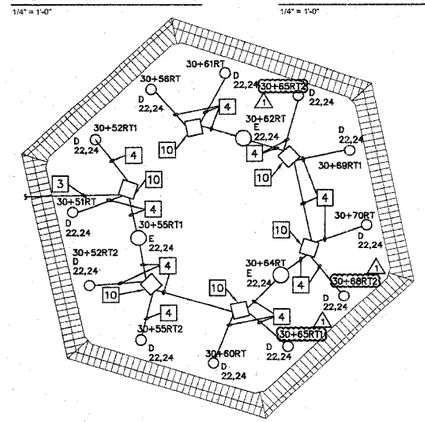

SE PLAZA FLAG POLE PLAN - LIGHTING

1/4" = 1'-0"

GENERAL NOTES

1. CONTRACTOR SHALL LOCATE ALL EXISTING UTILITIES PRIOR TO BEGINNING CONSTRUCTION.
2. UNLESS NOTED OTHERWISE, ALL CONDUIT SHALL BE PVC.
3. ROUTE CONDUITS AROUND TREE PLANTING AREAS.
4. ALL LIGHTING SHALL REMAIN OPERATIONAL UNTIL NEW IS INSTALLED AND MADE OPERATIONAL.
5. ALL WORK ON EAST SIDE MUST BE COMPLETED PRIOR TO FESTIVAL (ART ON SQUARE).
6. SEE THE ELECTRICAL SCHEDULE ON SHEET E5.1 FOR LIGHT LOCATIONS.

KEYED NOTES

1. PROVIDE A 1½" PVC CONDUIT WITH (2) #6, (1) #6N (1) #10G.
2. PROVIDE A 1" PVC CONDUIT WITH (2) #8, AND (1) #10G.
3. PROVIDE A 1½" PVC CONDUIT WITH (2) #6, AND (1) #10G.
4. PROVIDE A 1" PVC CONDUIT WITH (2) #10, AND (1) #10G.
5. PROVIDE A 1" PVC CONDUIT WITH (2) #10, (1) #10N AND (1) #10G.
6. PROVIDE NEW HEAVY DUTY HANDHOLE. SEE DETAIL #5/E4.1.
7. SEE "SE PLAZA FLAG POLE-LIGHTING" DETAIL THIS SHEET FOR WIRING INFORAMTION.
8. SEE "SE MONUMENT-LIGHTING" DETAIL THIS SHEET FOR WIRNG INFORAMTION.
9. SEE "NE MONUMENT-LIGHTING" DETAIL THIS SHEET FOR WIRNG INFORAMTION.
10. PROVIDE A 12"X12" HANDHOLE. ROUTE CONDUIT AROUND EXISTING MONUMENTS.
11. PROVIDE A 2½" PVC CONDUIT WITH (2) #8, AND (1) #10 GROUND FOR S.W. PLAZA LIGHTS; AND (2) #6, (1) #6 NEUTRAL, AND (1) #10 GROUND FOR S.W. STREET LIGHTS.

PREPARED BY:

Kaskaskia Engineering Group L.L.C.
23 Public Square Suite 404
Belleville, Illinois 62220
Office: (618)-235-5877 Fax: (618)-235-5977
www.kaskaskieng.com
A Disadvantaged Business Enterprise

PROFESSIONAL REGISTRANTS
ILLINOIS PROFESSIONAL DESIGN FIRM
PROFESSIONAL ENGINEERING CORP.
LICENSE NO.
184.001073
EXPIRATION DATE
12-30-2008

BRiC PARTNERSHIP, LLC
CONSULTING ENGINEERS
100 EAST WASHINGTON, SUITE 220
BELLEVILLE, IL 62220
TEL 618.277.7200 FAX 618.277.5227

SEAL

Signature: _____

Expiration Date: _____

REV.	DATE	DESCRIP
1	10/25/07	REVISION #1

SHEET TITLE: CENTER ELECTRICAL SITE PLAN - LIGHTING

PROJECT TITLE: BELLEVILLE SQUARE CITY OF BELLEVILLE ST. CLAIR COUNTY, ILLINOIS

DESIGNED BY: LSF	SHEET
DRAWN BY: GYK/BSF	34
CHECKED BY: BEC	E2.1
DATE OF PRELIMINARY: 08/17/2007	
DATE OF FINAL:	
SHEET NO. 3 OF 13 SHEETS	
PROJECT NUMBER 07-0041	

Revised 11-5-07