CONTRACT NO. 98890

F.A. RTE.	SECTION	COUNTY	TOTAL SHEETS	SHEET NO.
960	38 B-1	JOHNSON	23	11

STA. 213+64.78 TO STA. 215+00.00

FED. ROAD DIST. NO. | ILLINOIS | FED. AID PROJECT

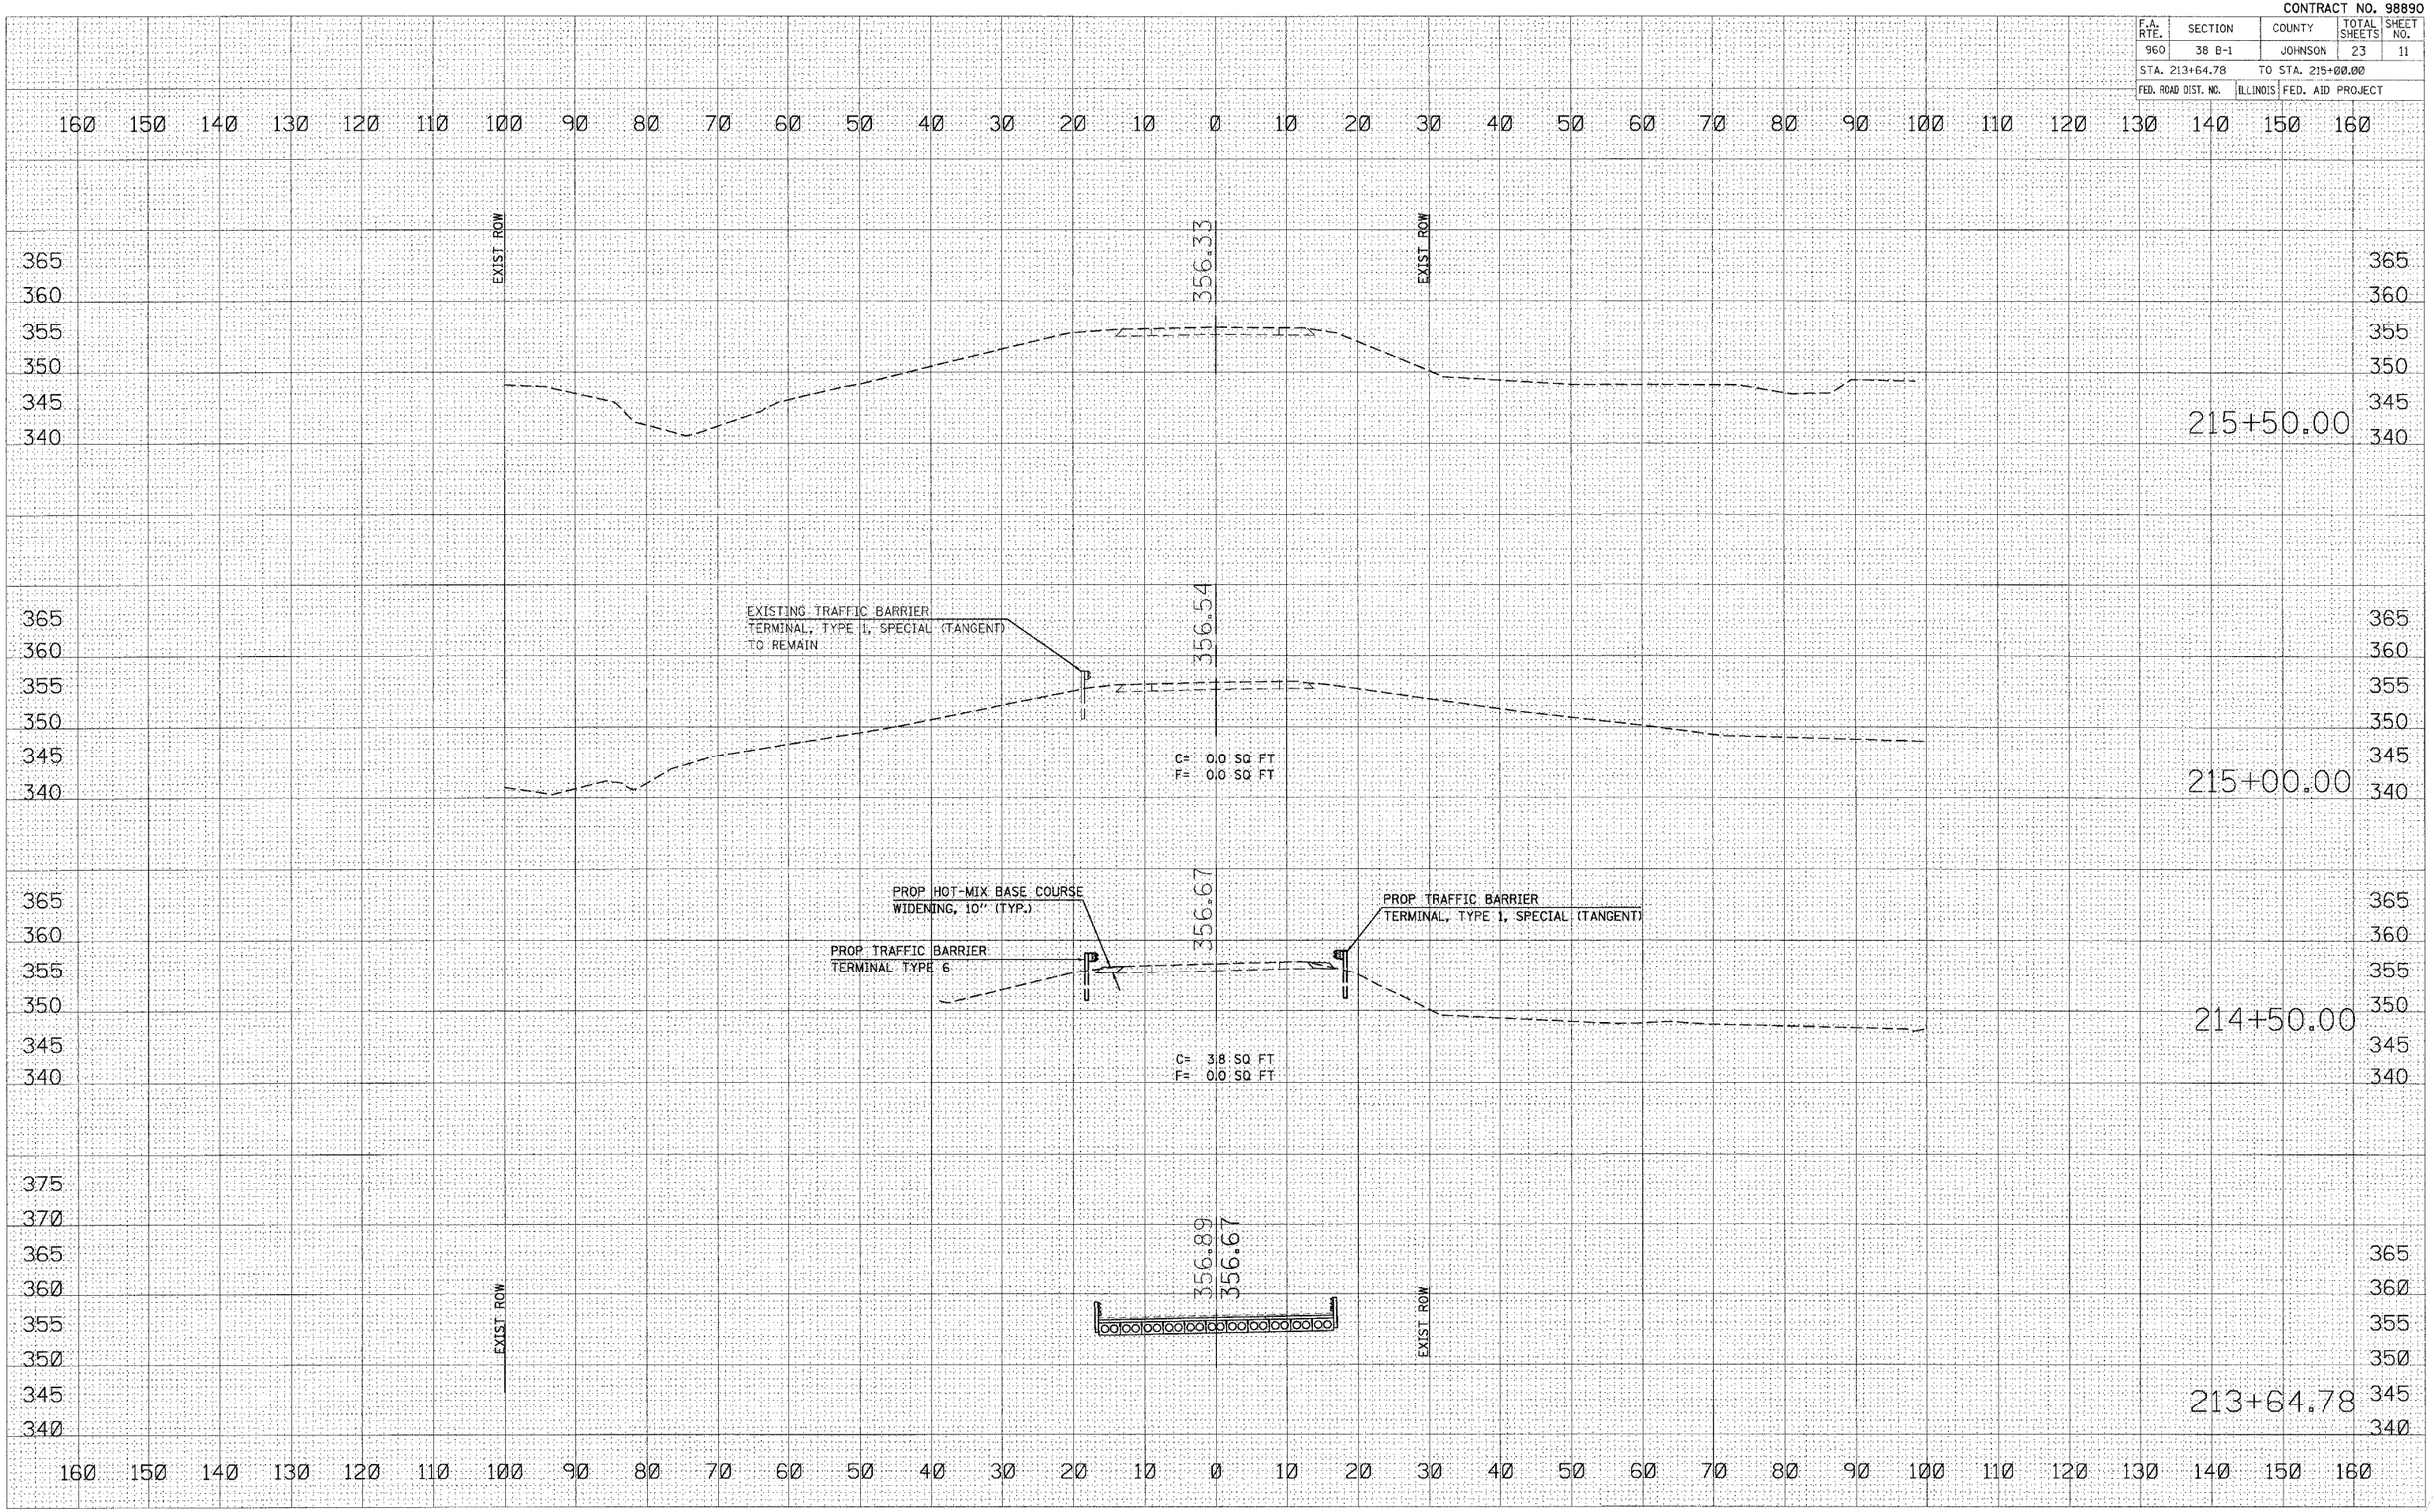

FINAL SURVEY | NOTE BOOK NO. | SURVEYED | PLOTTED | TEMPLATE | AREAS | AREAS CHECKED | BY | DATE

ORIGINAL SURVEY | NOTE BOOK NO. | SURVEYED | PLOTTED | TEMPLATE | AREAS | AREAS CHECKED | BY | DATE

PLOT DATE = 8/6/2007
FILE NAME = c:\projects\d903204\d903204ms.dgn
PLOT SCALE = 10.0000 ' / IN.
USER NAME = halsteadtw

CROSS SECTIONS – US 45 OVER CAVE CREEK