CONTRACT NO. 60B35

F.A.U. RTE.	SECTION	COUNTY	TOTAL SHEETS	SHEET NO.
3730	3268-Z-W-1-RS	COOK	19	5
STA.	TO STA.			
FED. ROAD DIST. NO.	ILLINOIS	FED. AID PROJECT		

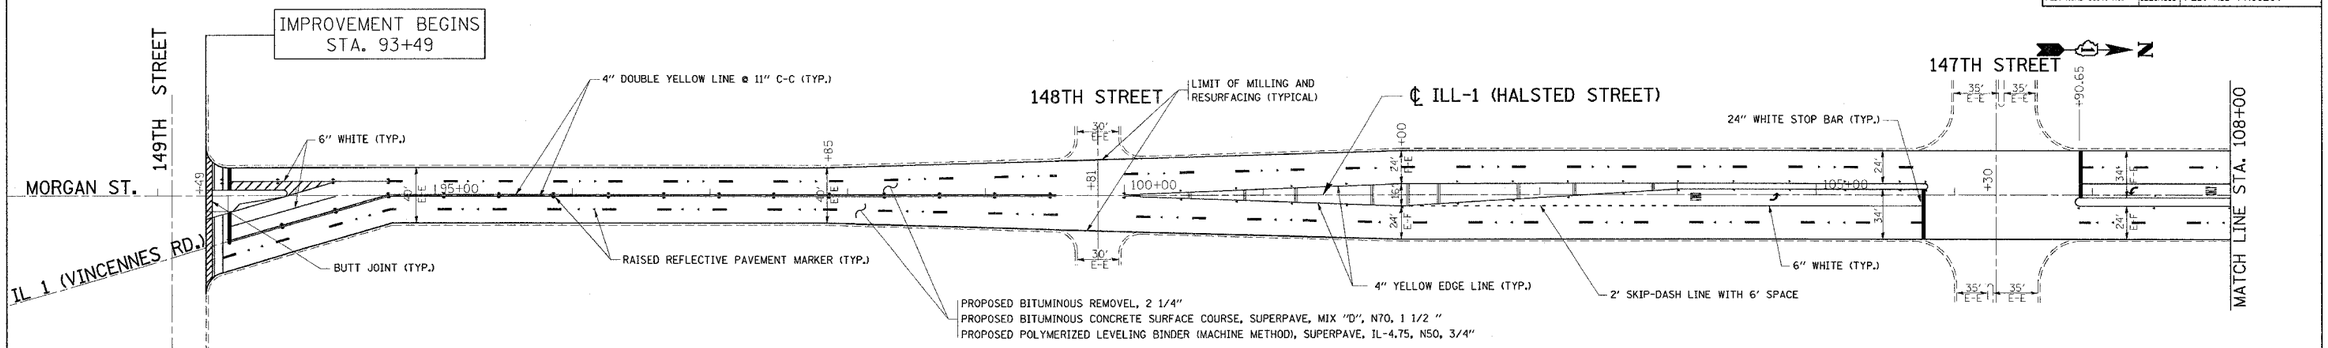

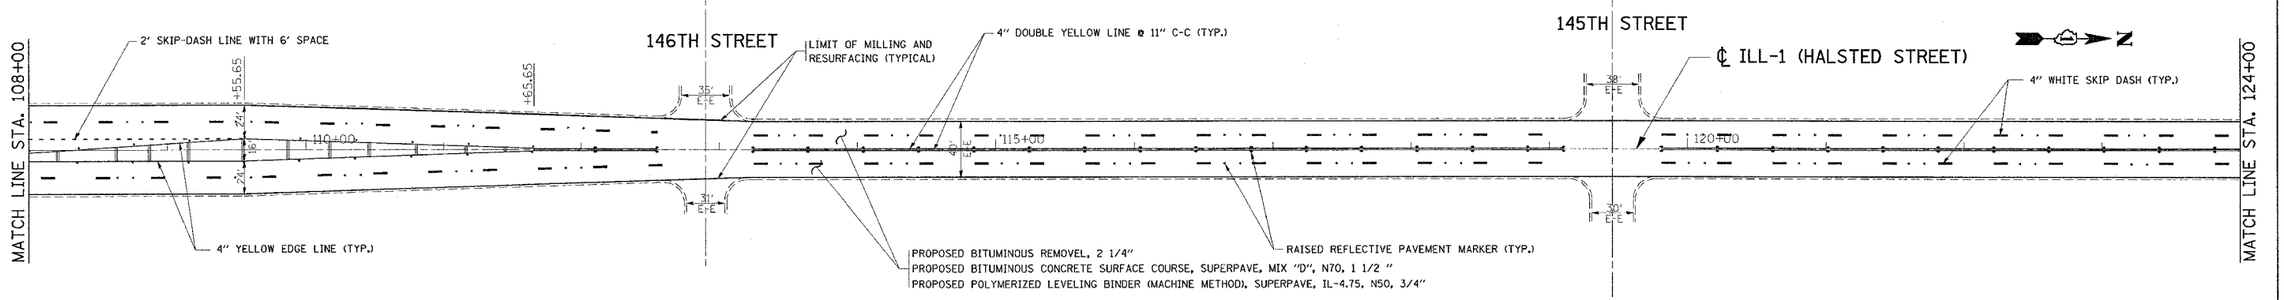

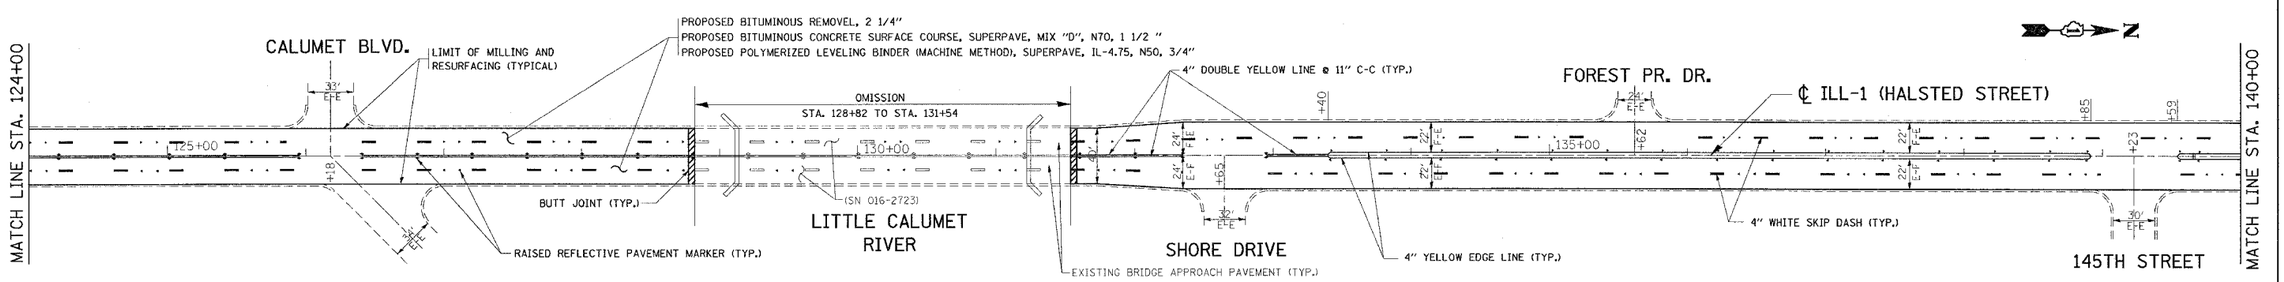

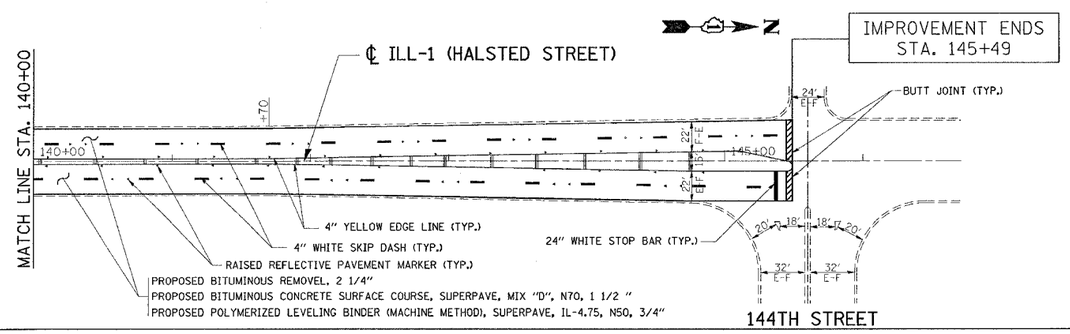

REVISIONS NAME	DATE

ILLINOIS DEPARTMENT OF TRANSPORTATION

ILLINOIS - 1 (HALSTED STREET)
FROM 144th STREET TO 149th STREET

ROADWAY PLANS

SCALE: VERT.
HORIZ.
DATE

DRAWN BY
CHECKED BY

PLOT DATE = 9/28/2006
FILE NAME = c:\projects\d132286\design_sa.dgn
PLOT SCALE = 50.0000 ' / IN.
USER NAME = handsanh