| P. A. NO. | SECTION | COUNTY | TOTAL SHEETS | SHEET NO |
|---|---|---|---|---|
| VAR. | 2006-015 I | * | 14 | 4 |
| STA. | TO STA. | | | |
| FED. ROAD DIST. NO. - | ILLINOIS | FED. AID PROJECT | | |

* VARIOUS
CONTRACT NO. 60B39

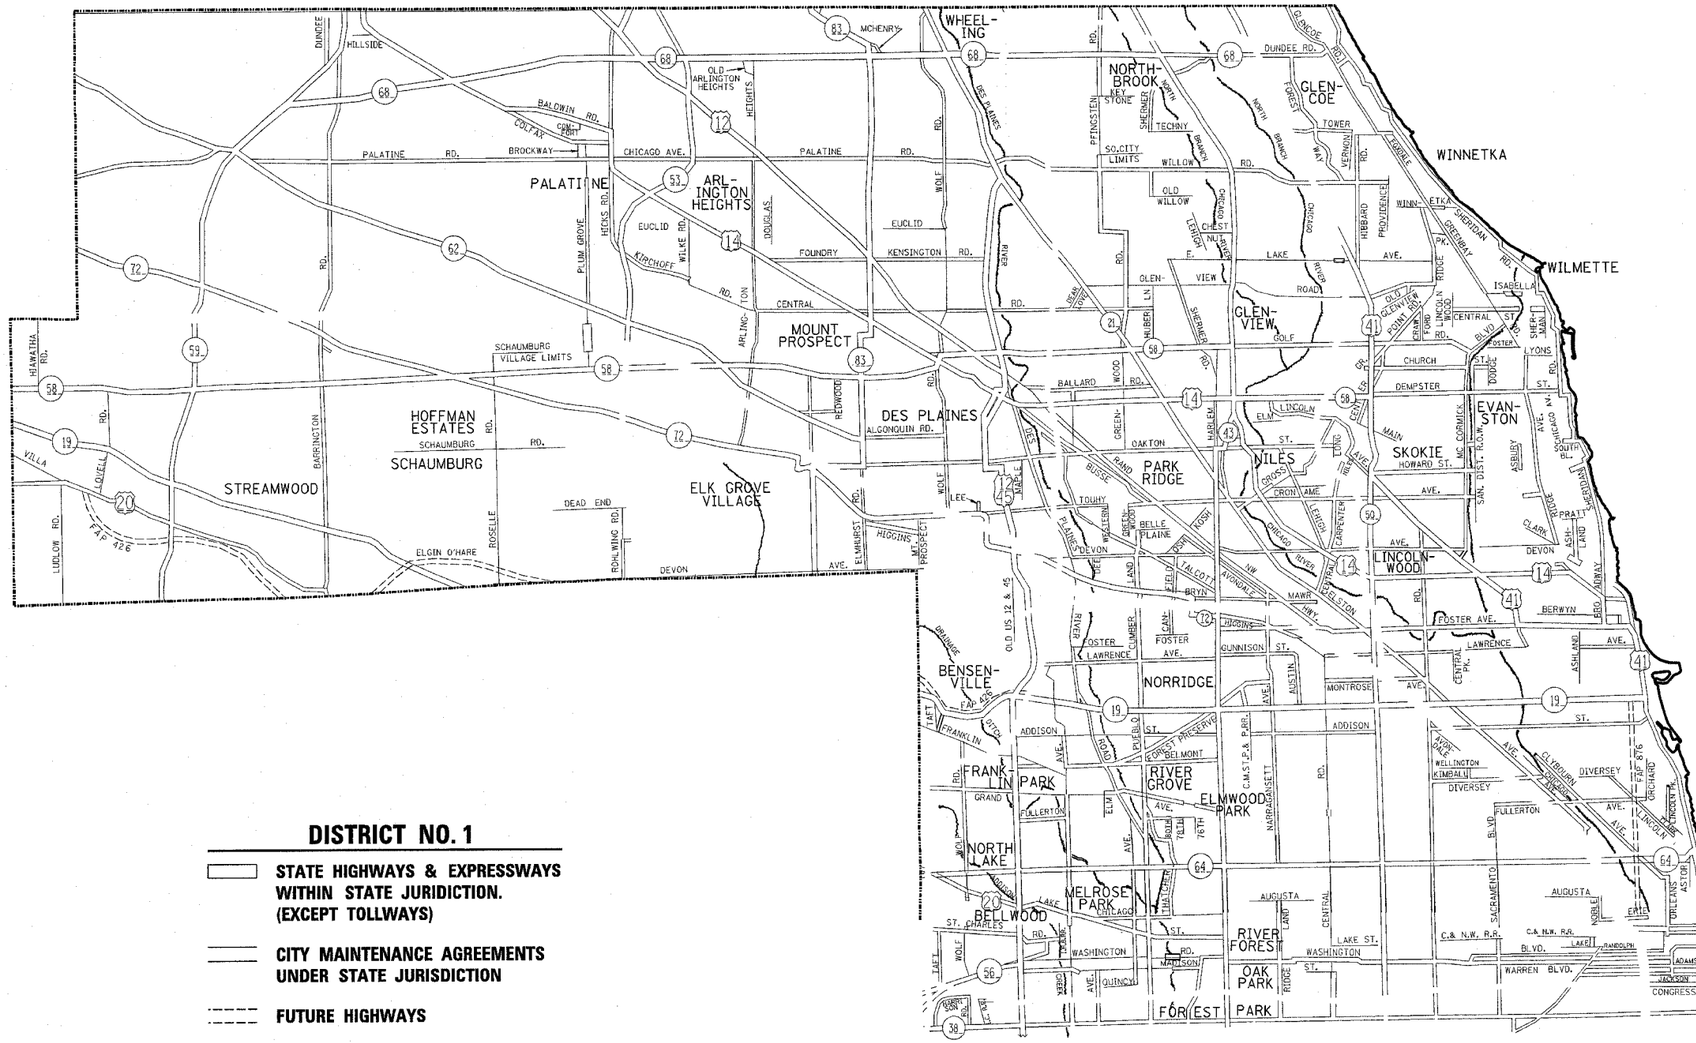


## DISTRICT NO. 1

- STATE HIGHWAYS & EXPRESSWAYS WITHIN STATE JURIDICTION. (EXCEPT TOLLWAYS)
- CITY MAINTENANCE AGREEMENTS UNDER STATE JURISDICTION
- FUTURE HIGHWAYS
- VARIOUS AGENCIES HIGHWAYS

| REVISIONS | |
|---|---|
| NAME | DATE |
| | |
| | |
| | |
| | |
| | |
| | |

ILLINOIS DEPARTMENT OF TRANSPORTATION
NORTHERN PART, DISTRICT 1

FENCE REPAIR LOCATION MAP
COOK COUNTY
NORTH OF AND INCLUDING
IL. ROUTE 38

SCALE:
DRAWN BY
DATE:9/28/2006
CHECKED BY

9/28/2006
c:\projects\m147393\m147393aa.m32
VENCOOK