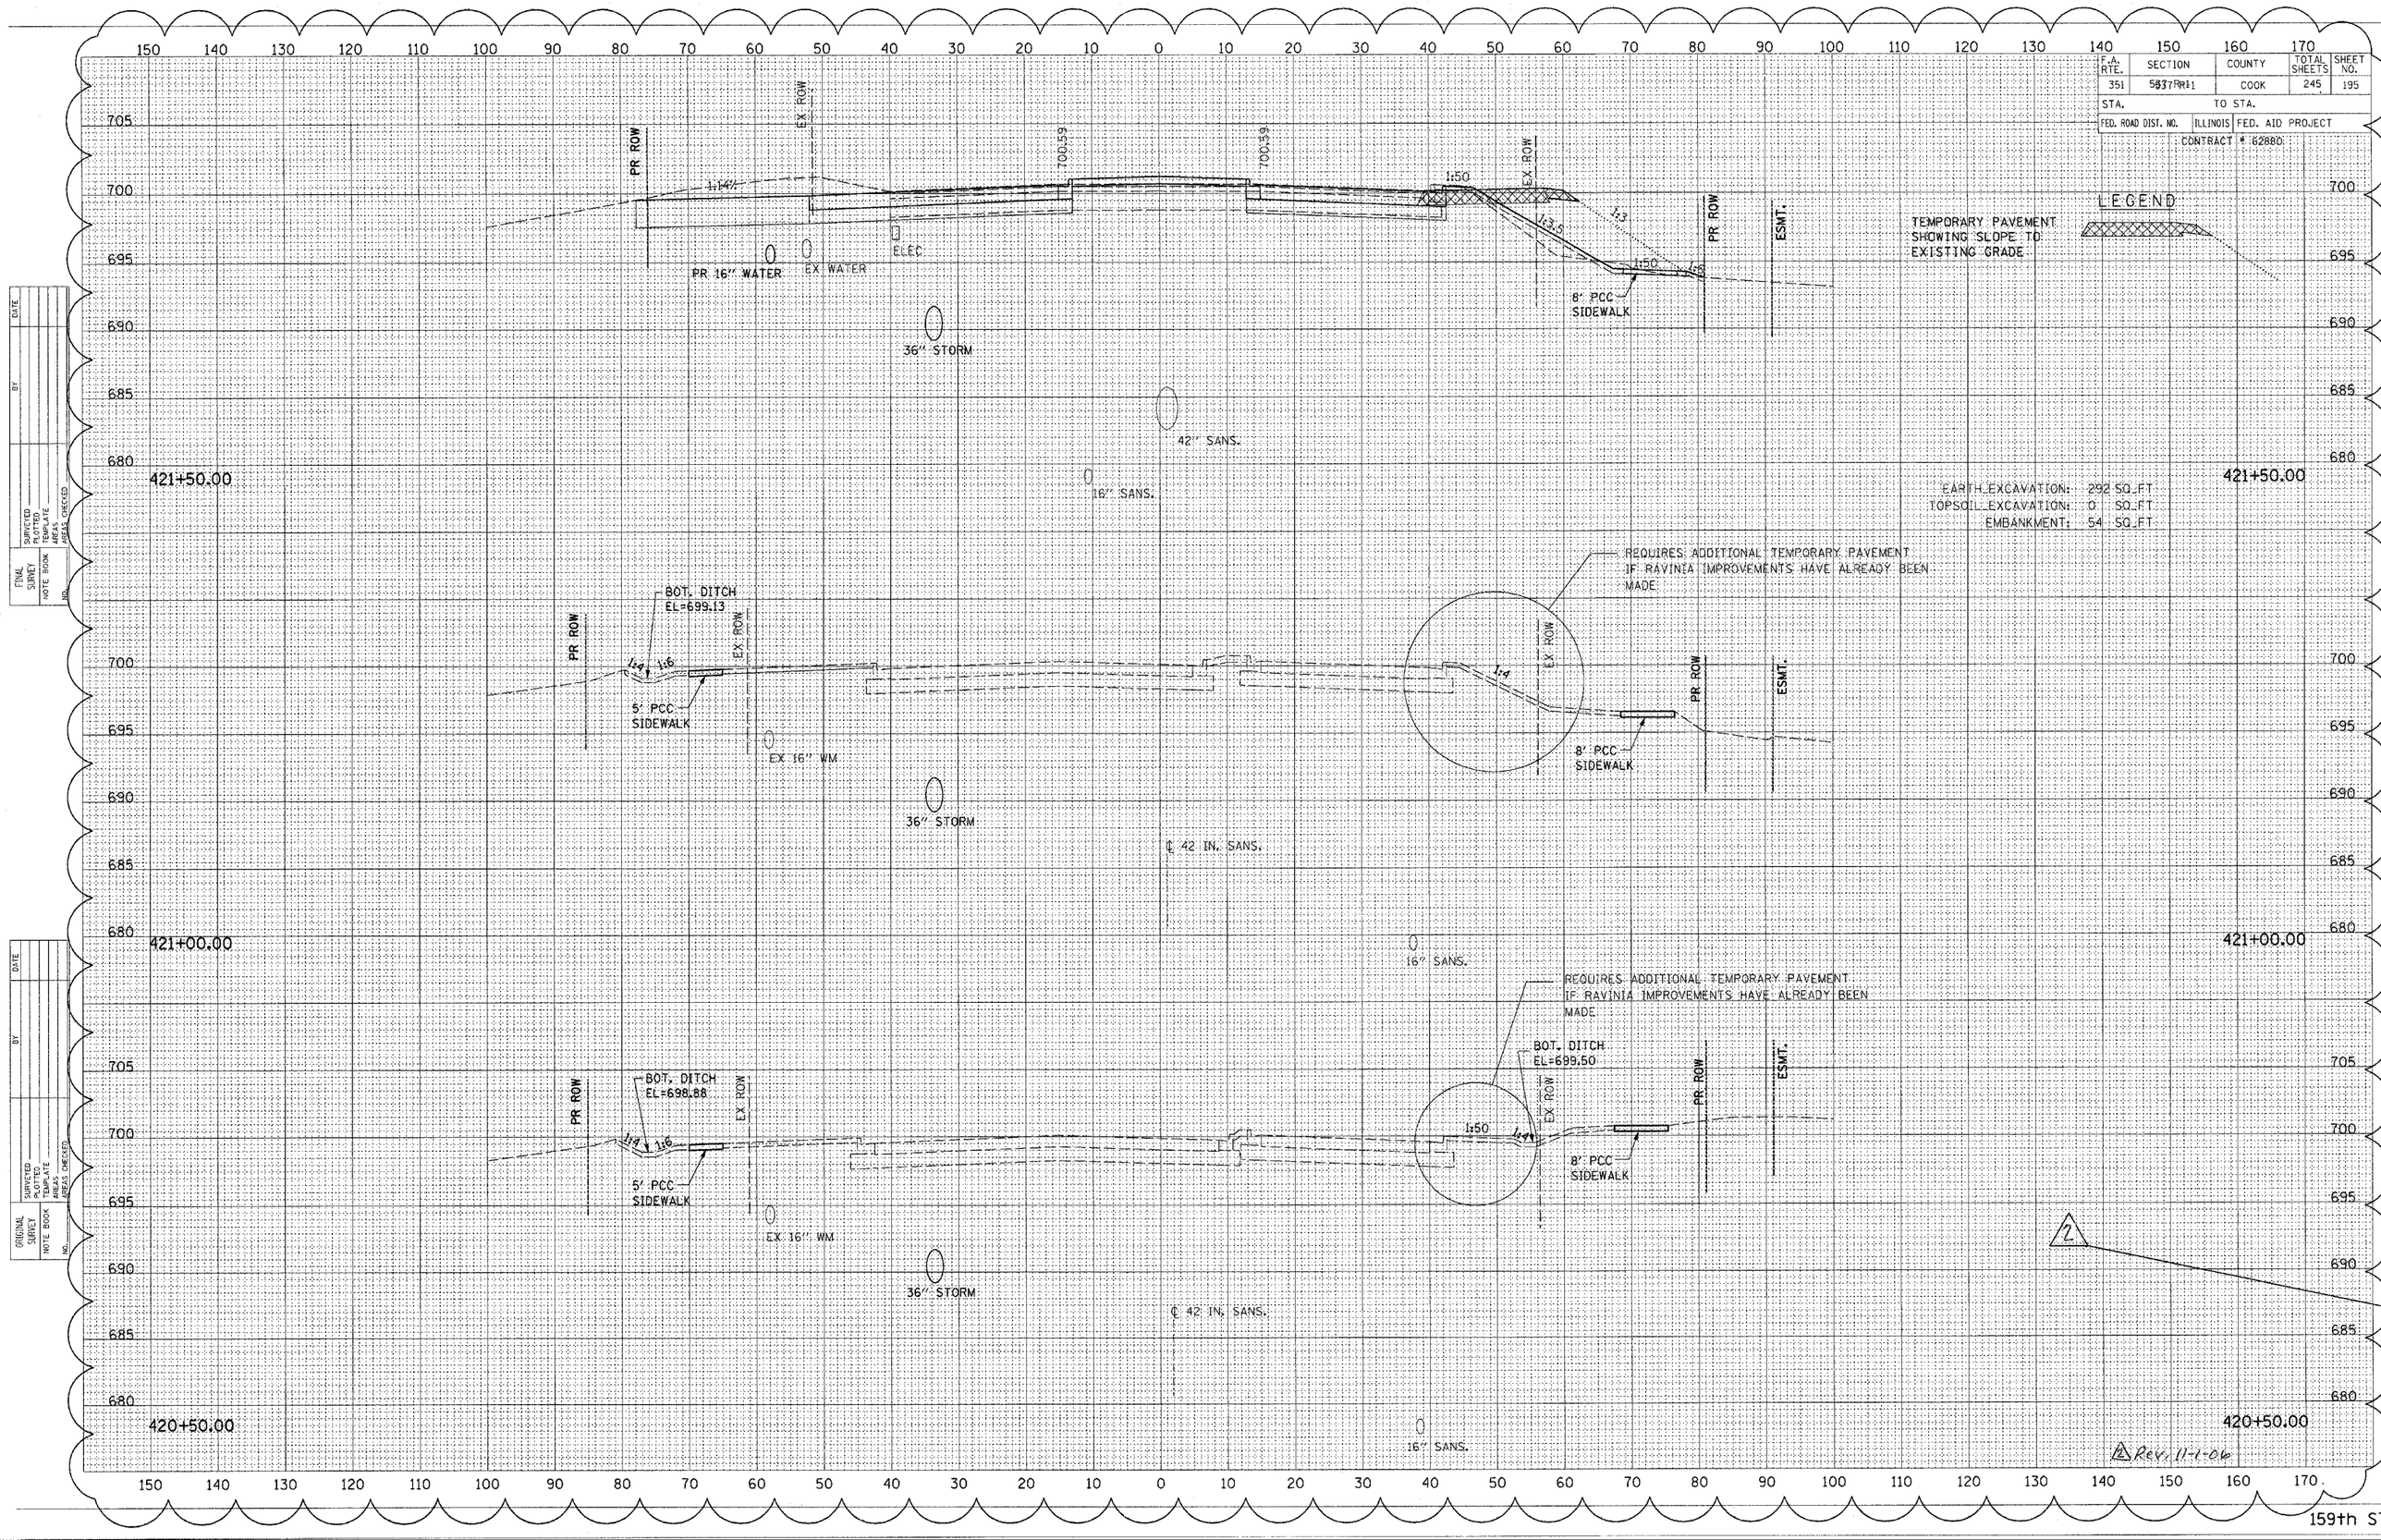

F.A. RTE. 351
SECTION 5537RR11
COUNTY COOK
TOTAL SHEETS 245
SHEET NO. 195
STA.
TO STA.
FED. ROAD DIST. NO.
ILLINOIS
FED. AID PROJECT
CONTRACT # 62880
LEGEND
TEMPORARY PAVEMENT SHOWING SLOPE TO EXISTING GRADE
PR ROW
EX ROW
700.59
1:14%
1:50
1:3
1:3.5
1:5
PR 16" WATER
EX WATER
ELEC
36" STORM
8' PCC SIDEWALK
42" SANS.
16" SANS.
421+50.00
EARTH EXCAVATION: 292 SQ.FT
TOPSOIL EXCAVATION: 0 SQ.FT
EMBANKMENT: 54 SQ.FT
REQUIRES ADDITIONAL TEMPORARY PAVEMENT IF RAVINIA IMPROVEMENTS HAVE ALREADY BEEN MADE
BOT. DITCH EL=699.13
1:4
1:6
5' PCC SIDEWALK
EX 16" WM
℄ 42 IN. SANS.
421+00.00
BOT. DITCH EL=698.88
BOT. DITCH EL=699.50
420+50.00
ESMT.
Rev. 11-1-06
159th ST