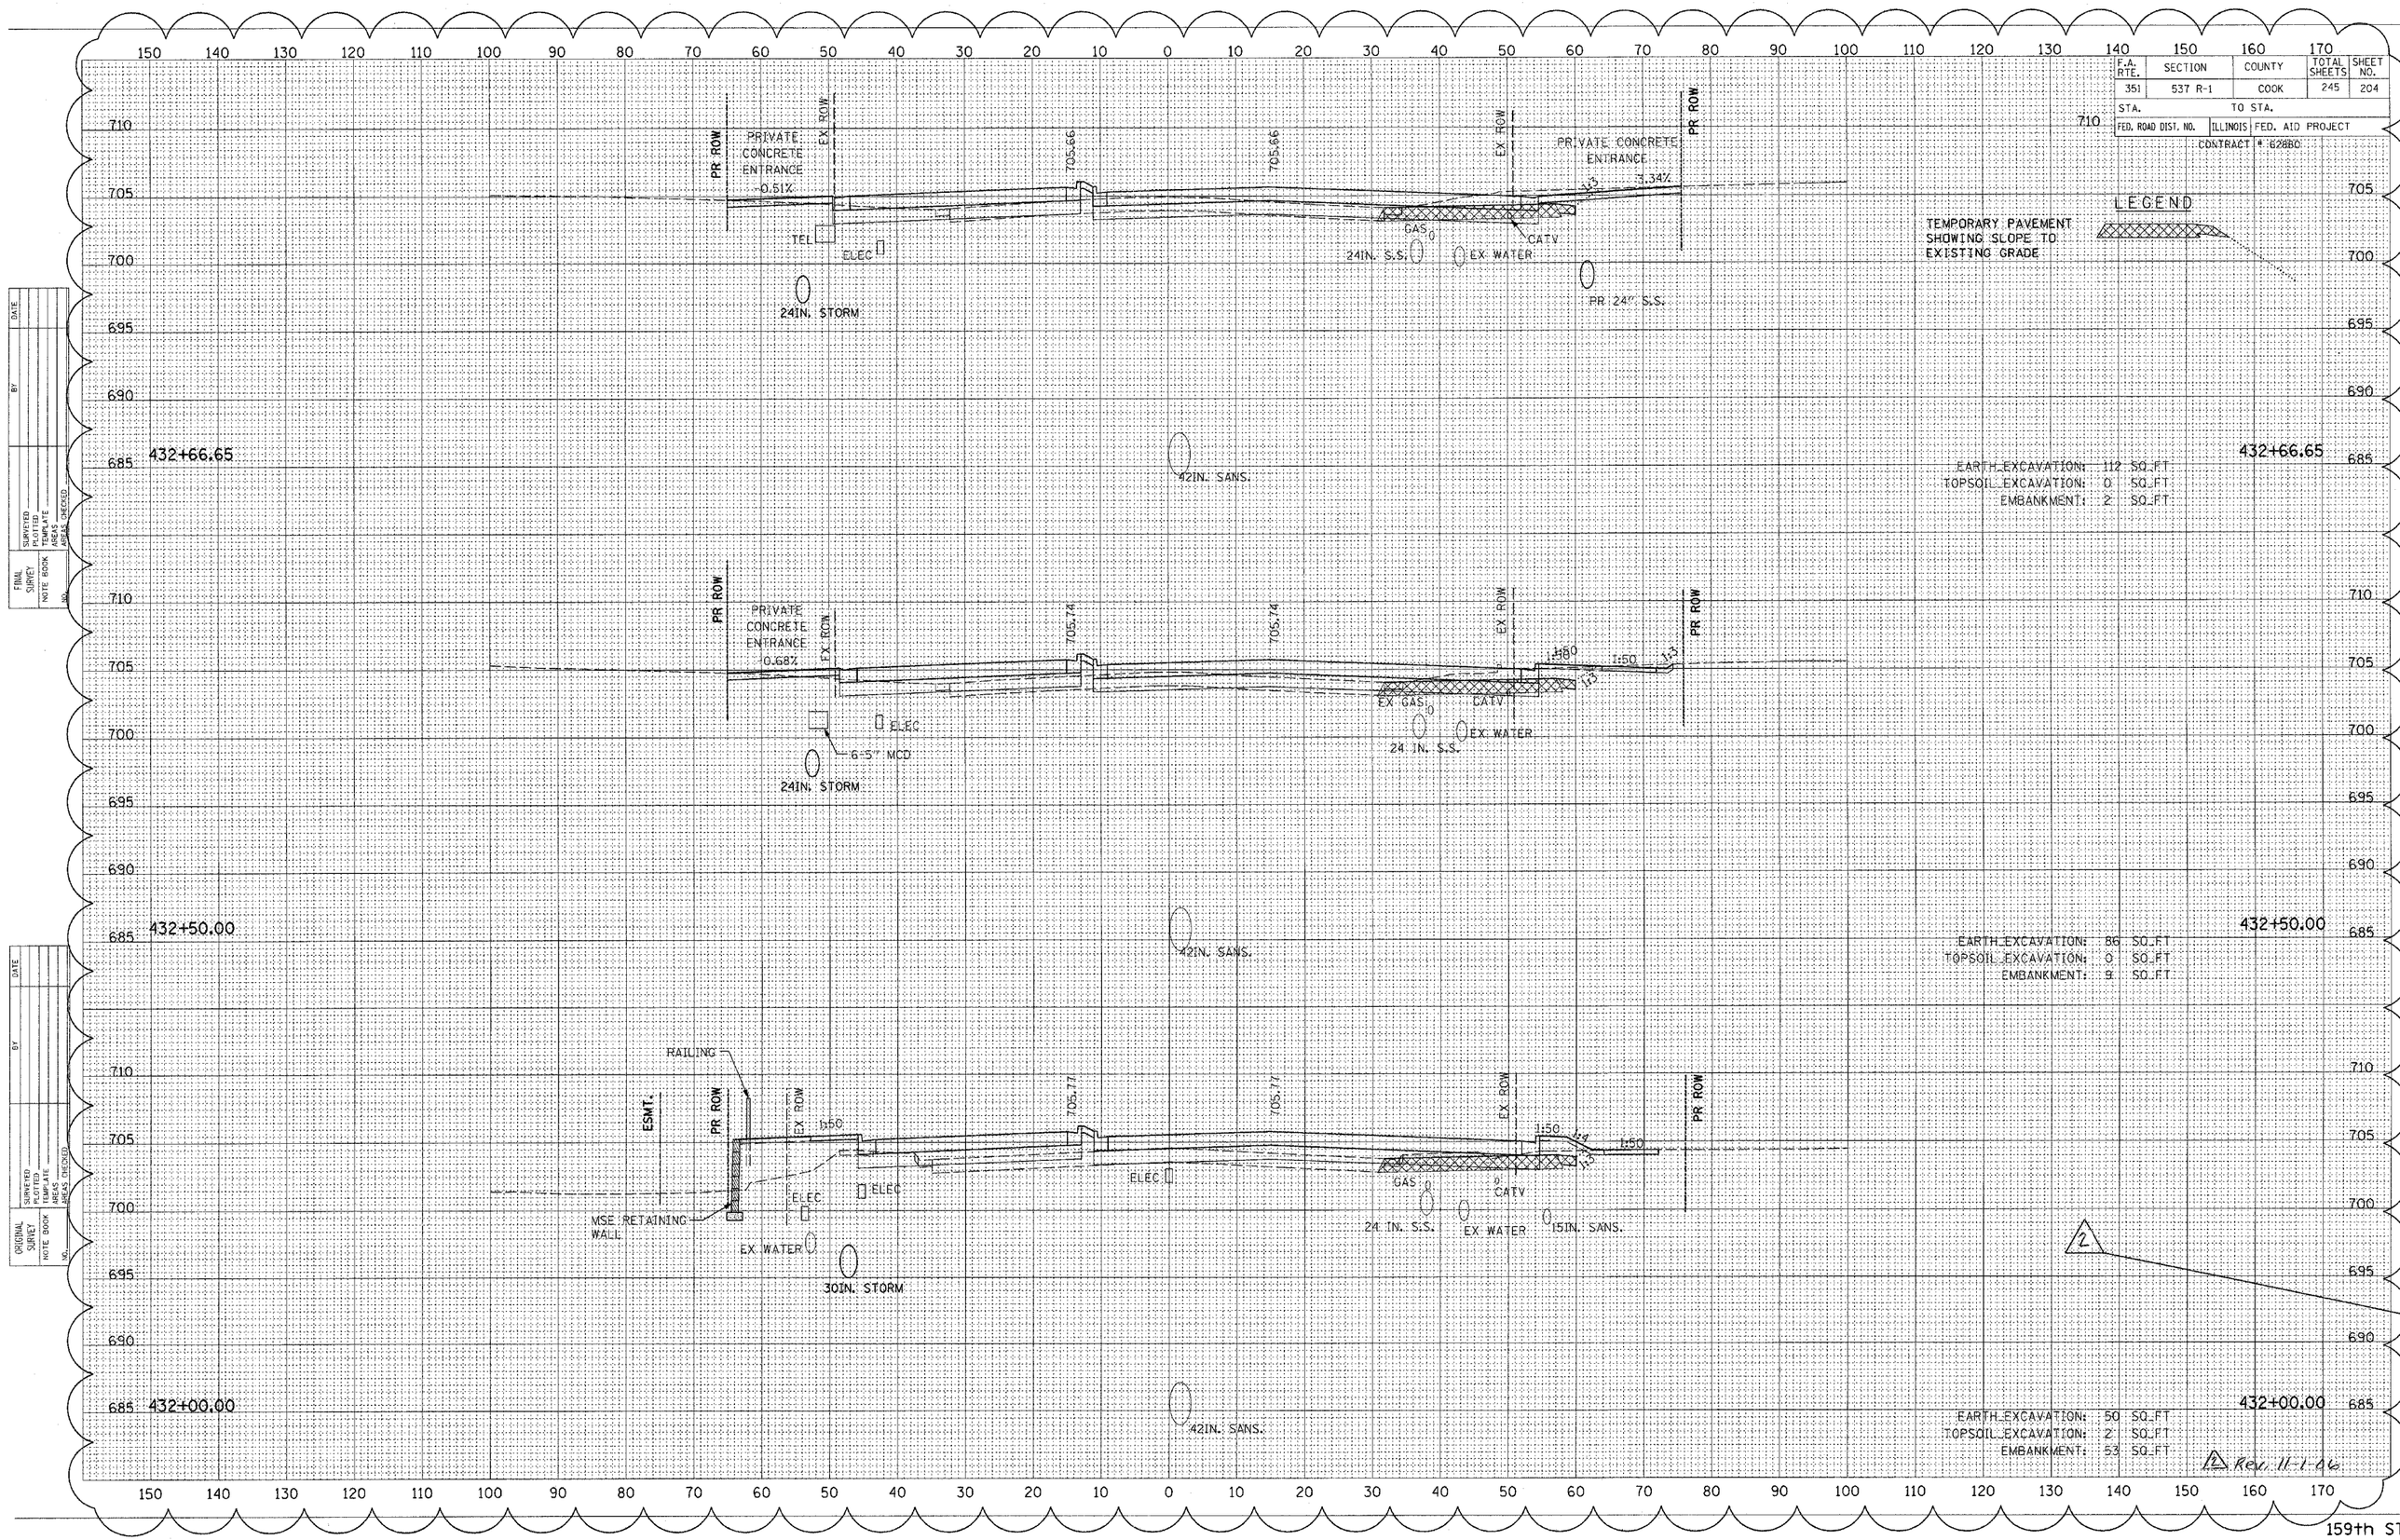

F.A. RTE. 351
SECTION 537 R-1
COUNTY COOK
TOTAL SHEETS 245
SHEET NO. 204
STA.
TO STA.
FED. ROAD DIST. NO.
ILLINOIS
FED. AID PROJECT
CONTRACT # 62880
LEGEND
TEMPORARY PAVEMENT SHOWING SLOPE TO EXISTING GRADE
PR ROW
EX ROW
PRIVATE CONCRETE ENTRANCE
0.51%
705.66
3.34%
TEL
ELEC
GAS
CATV
24IN. S.S.
EX WATER
PR 24" S.S.
24IN. STORM
42IN. SANS.
432+66.65
EARTH EXCAVATION: 112 SQ.FT
TOPSOIL EXCAVATION: 0 SQ.FT
EMBANKMENT: 2 SQ.FT
PRIVATE CONCRETE ENTRANCE
0.68%
705.74
1:80
1:50
EX GAS
6-5" MCD
24 IN. S.S.
432+50.00
EARTH EXCAVATION: 86 SQ.FT
TOPSOIL EXCAVATION: 0 SQ.FT
EMBANKMENT: 9 SQ.FT
RAILING
ESMT.
705.77
MSE RETAINING WALL
30IN. STORM
15IN. SANS.
432+00.00
EARTH EXCAVATION: 50 SQ.FT
TOPSOIL EXCAVATION: 2 SQ.FT
EMBANKMENT: 53 SQ.FT
Rev. 11-1-06

159th ST