F.A. RTE.	SECTION	COUNTY	TOTAL SHEETS	SHEET NO.
351	537 R-1	COOK	245	209
STA.		TO STA.		
FED. ROAD DIST. NO.	ILLINOIS	FED. AID PROJECT		

CONTRACT # 62880

LEGEND

TEMPORARY PAVEMENT SHOWING SLOPE TO EXISTING GRADE

FINAL SURVEY — NOTE BOOK — NO. — SURVEYED — PLOTTED — TEMPLATE — AREAS — AREAS CHECKED — BY — DATE

ORIGINAL SURVEY — NOTE BOOK — NO. — SURVEYED — PLOTTED — TEMPLATE — AREAS — AREAS CHECKED — BY — DATE

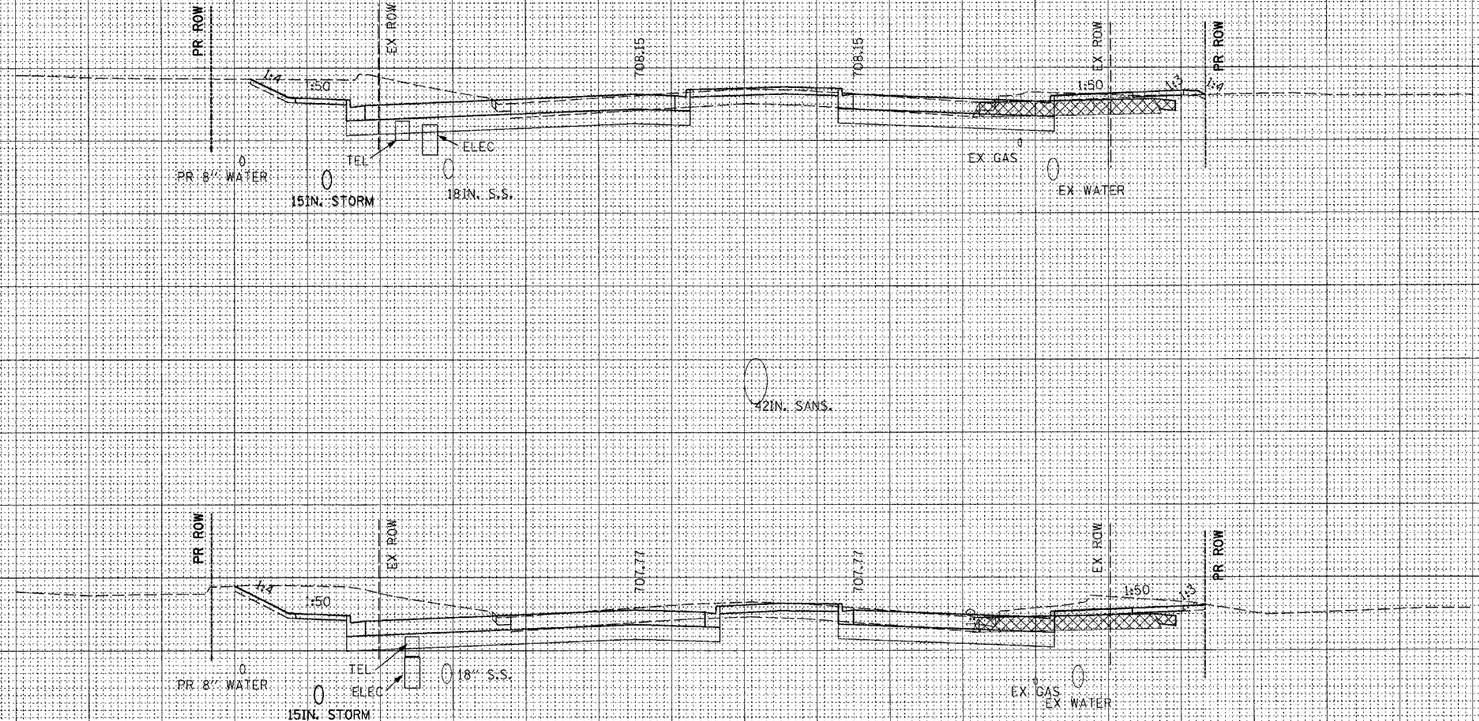

439+50.00

EARTH EXCAVATION: 144 SQ FT
TOPSOIL EXCAVATION: 8 SQ FT
EMBANKMENT: 25 SQ FT

439+00.00

EARTH EXCAVATION: 170 SQ FT
TOPSOIL EXCAVATION: 9 SQ FT
EMBANKMENT: 27 SQ FT

2 Rev. 11-1-06

159th ST