CONTRACT NO. 64602

F.A.I. RTE.	SECTION	COUNTY	TOTAL SHEETS	SHEET NO.
80	37-1HBR-1	HENRY	133	32
STA. 497+68.240		TO STA. 500+00.000		
FED. ROAD DIST. NO.	ILLINOIS	FED. AID PROJECT		

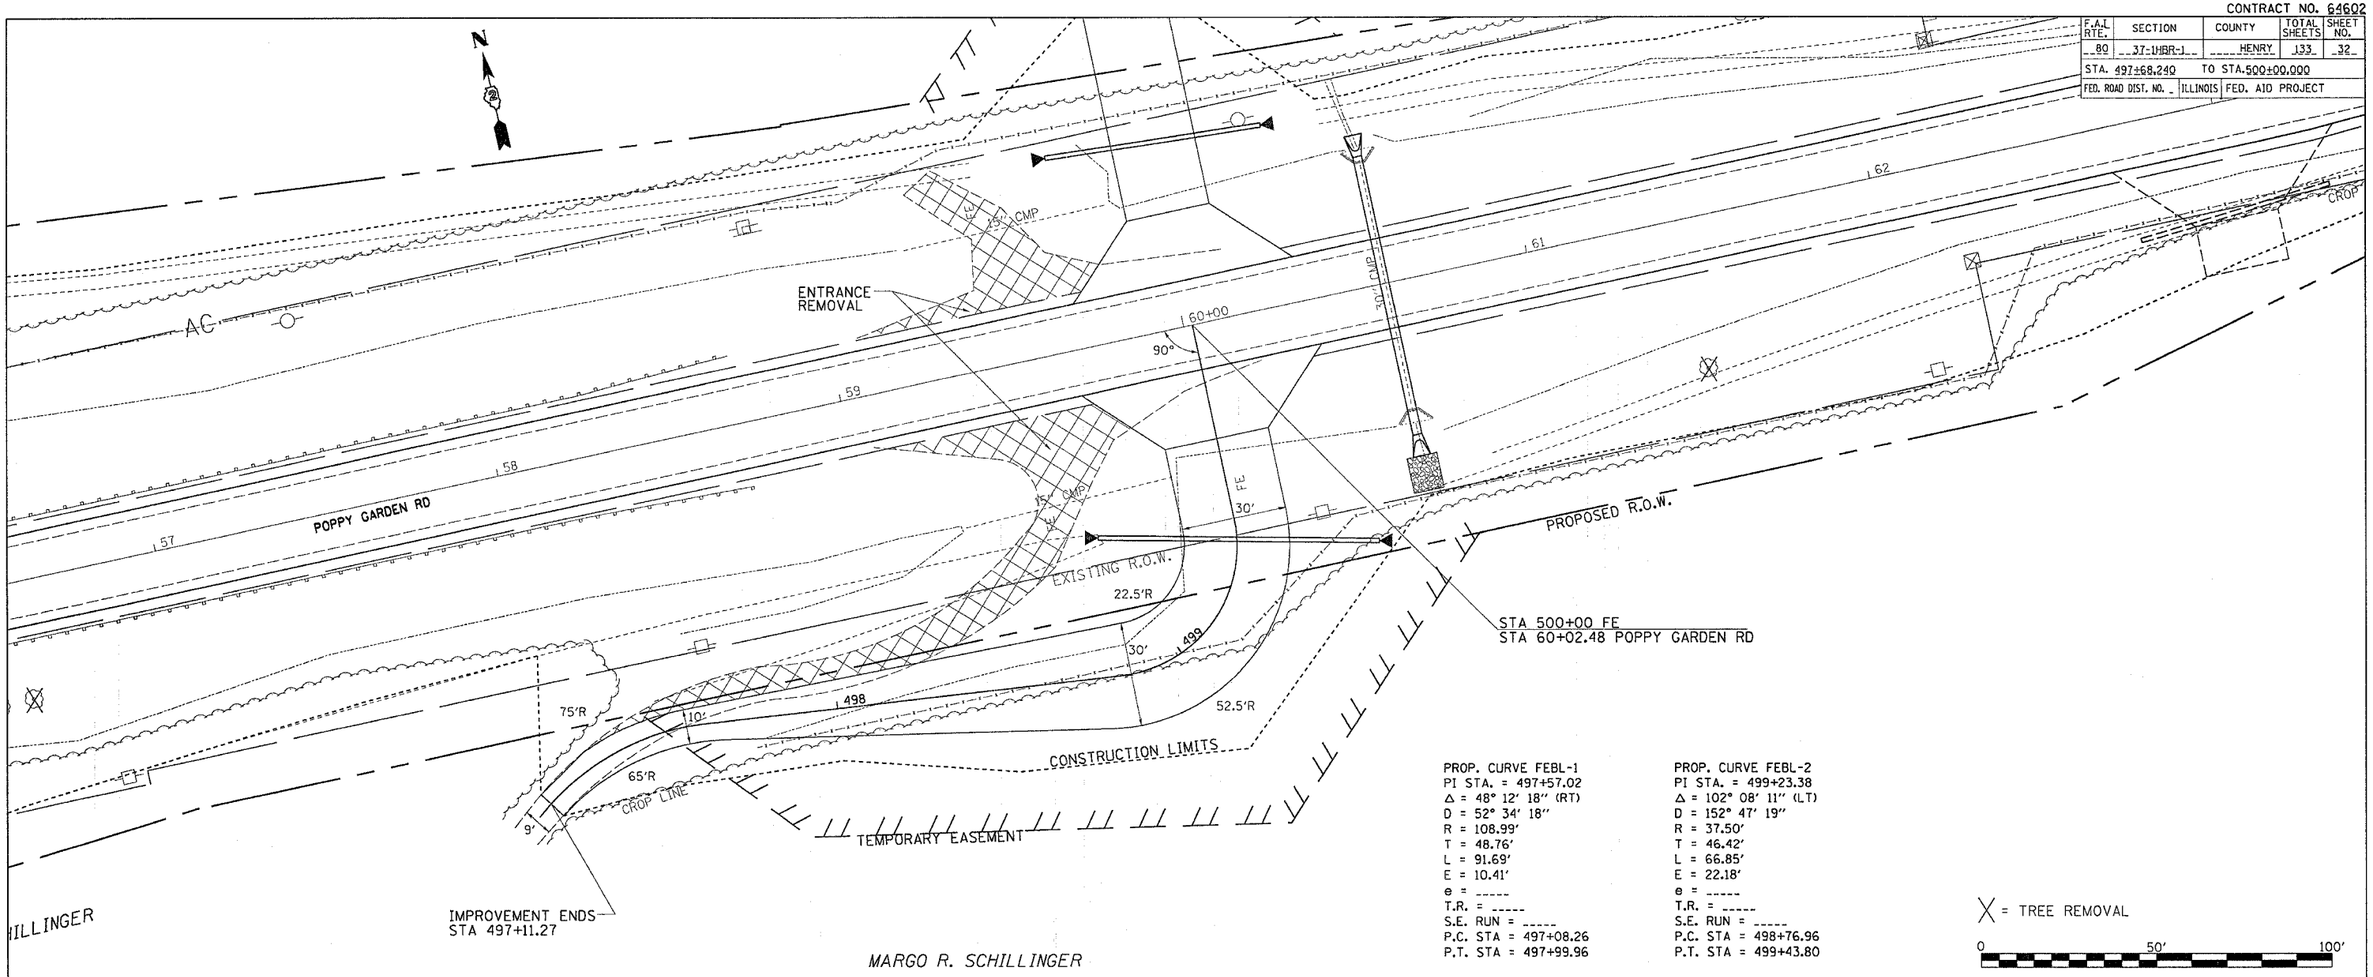

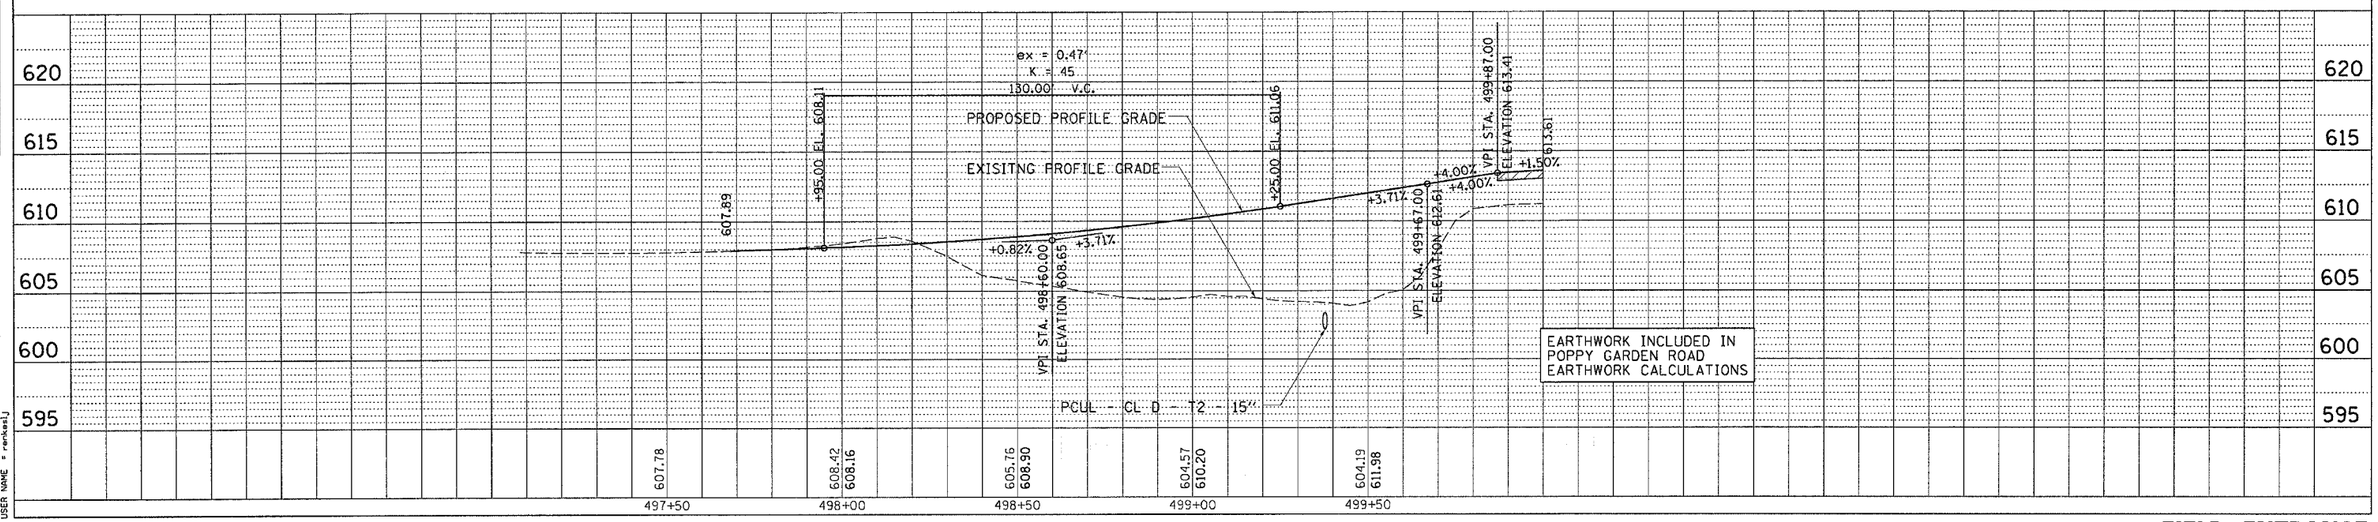

PLAN — SURVEYED / PLOTTED / ALIGNMENT CHECKED / GRADES CHECKED / PLAN CHECKED / PLAN FILE NAME — NOTE BOOK NO. — BY — DATE

PROFILE — SURVEYED / PLOTTED / GRADES CHECKED / S.A. NO. ITD / PROFILE NOTATNS CH'KD — NOTE BOOK NO. — BY — DATE

PLOT DATE = Mon Oct 02 09:08:49 2006
FILE NAME = c:\pr-projects\p21300\d1300p1-1.dgn
PLOT SCALE = 20.0000 ' / IN.
USER NAME = renewalj

FIELD ENTRANCE
STA 60+02.48 RT