CONTRACT NO. 64602

F.A.I. RTE.	SECTION	COUNTY	TOTAL SHEETS	SHEET NO.
80	37-1HBR-1	HENRY	133	108
STA. 45+50.0000		TO STA. 46+00.0000		
FED. ROAD DIST. NO.	ILLINOIS	FED. AID PROJECT		

FINAL SURVEY	NOTE BOOK	NO.
ORIGINAL SURVEY	NOTE BOOK	NO.

	BY	DATE
SURVEYED		
PLOTTED		
TEMPLATE		
AREAS		
AREAS CHECKED		

PLOT DATE = Fri Sep 01 10:18:45 2006
FILE NAME = c:\projects\37100\d37100x01.dgn
PLOT SCALE = 10.0000 ' / IN.
USER NAME = renkeslj

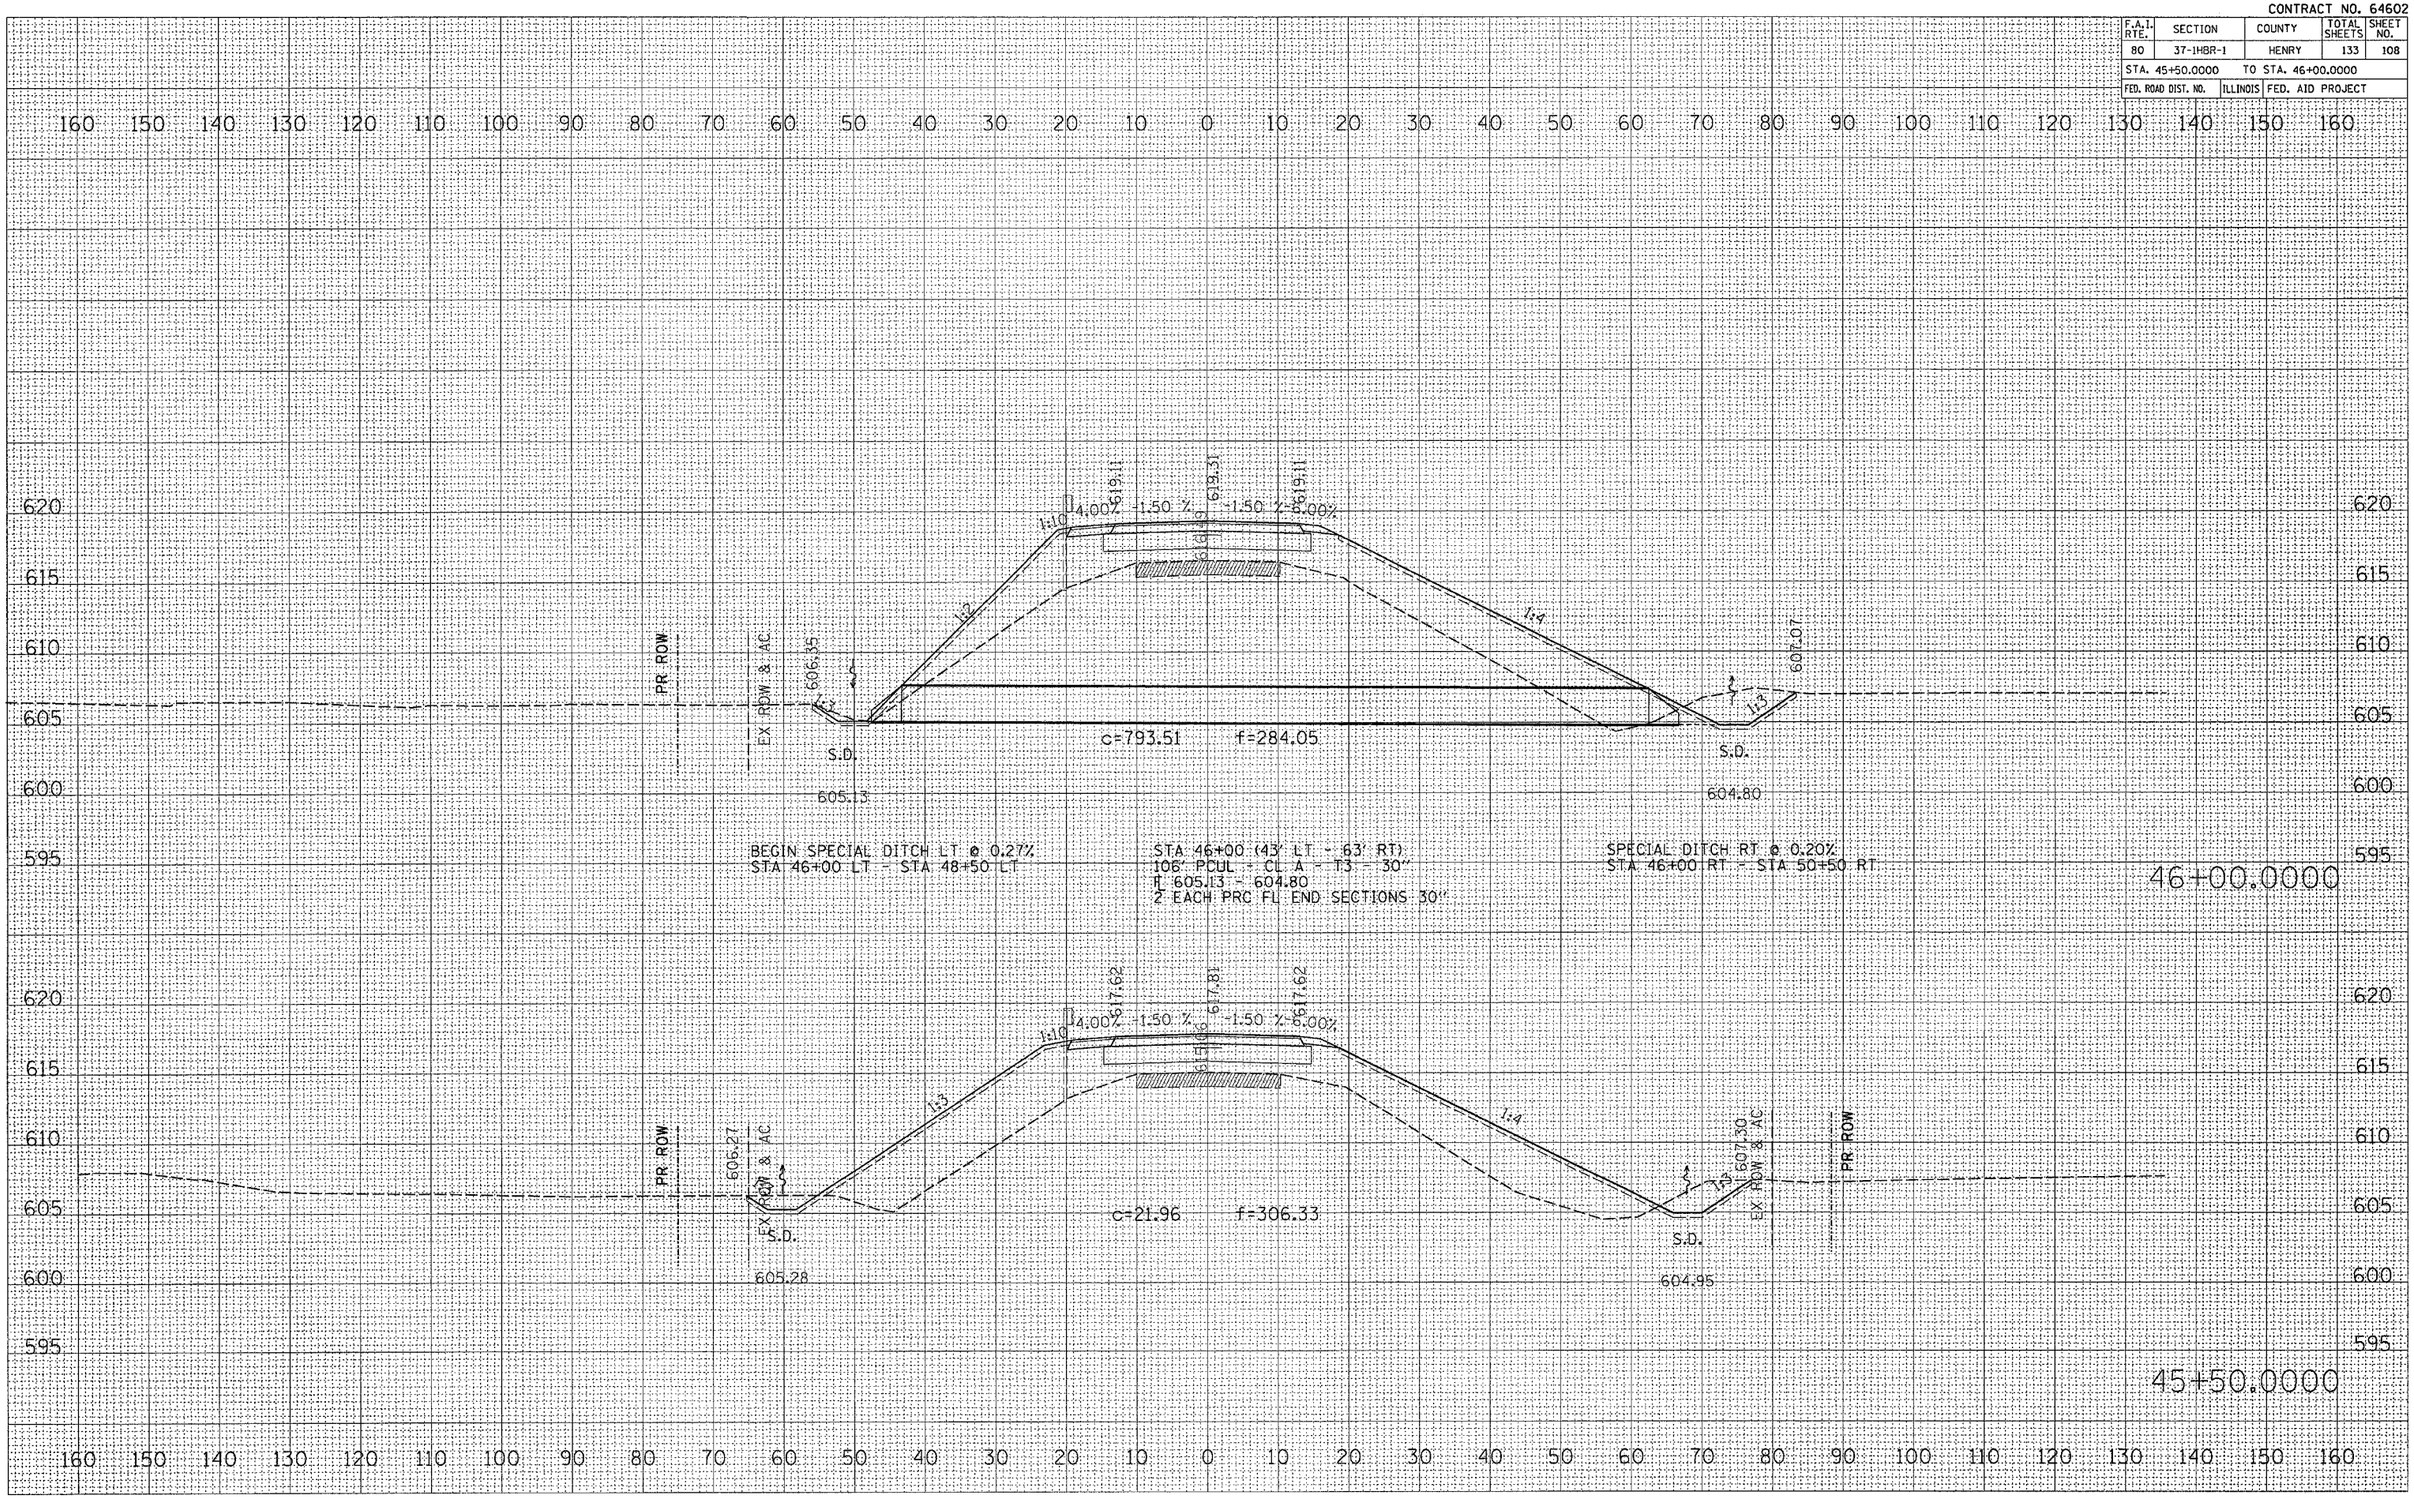

POPPY GARDEN RD