CONTRACT NO. 64602

F.A.I. RTE.	SECTION	COUNTY	TOTAL SHEETS	SHEET NO.
80	37-1HRR-1	HENRY	133	120
STA. 60+00.0000		TO STA. 60+58.5908		
FED. ROAD DIST. NO.	ILLINOIS	FED. AID PROJECT		

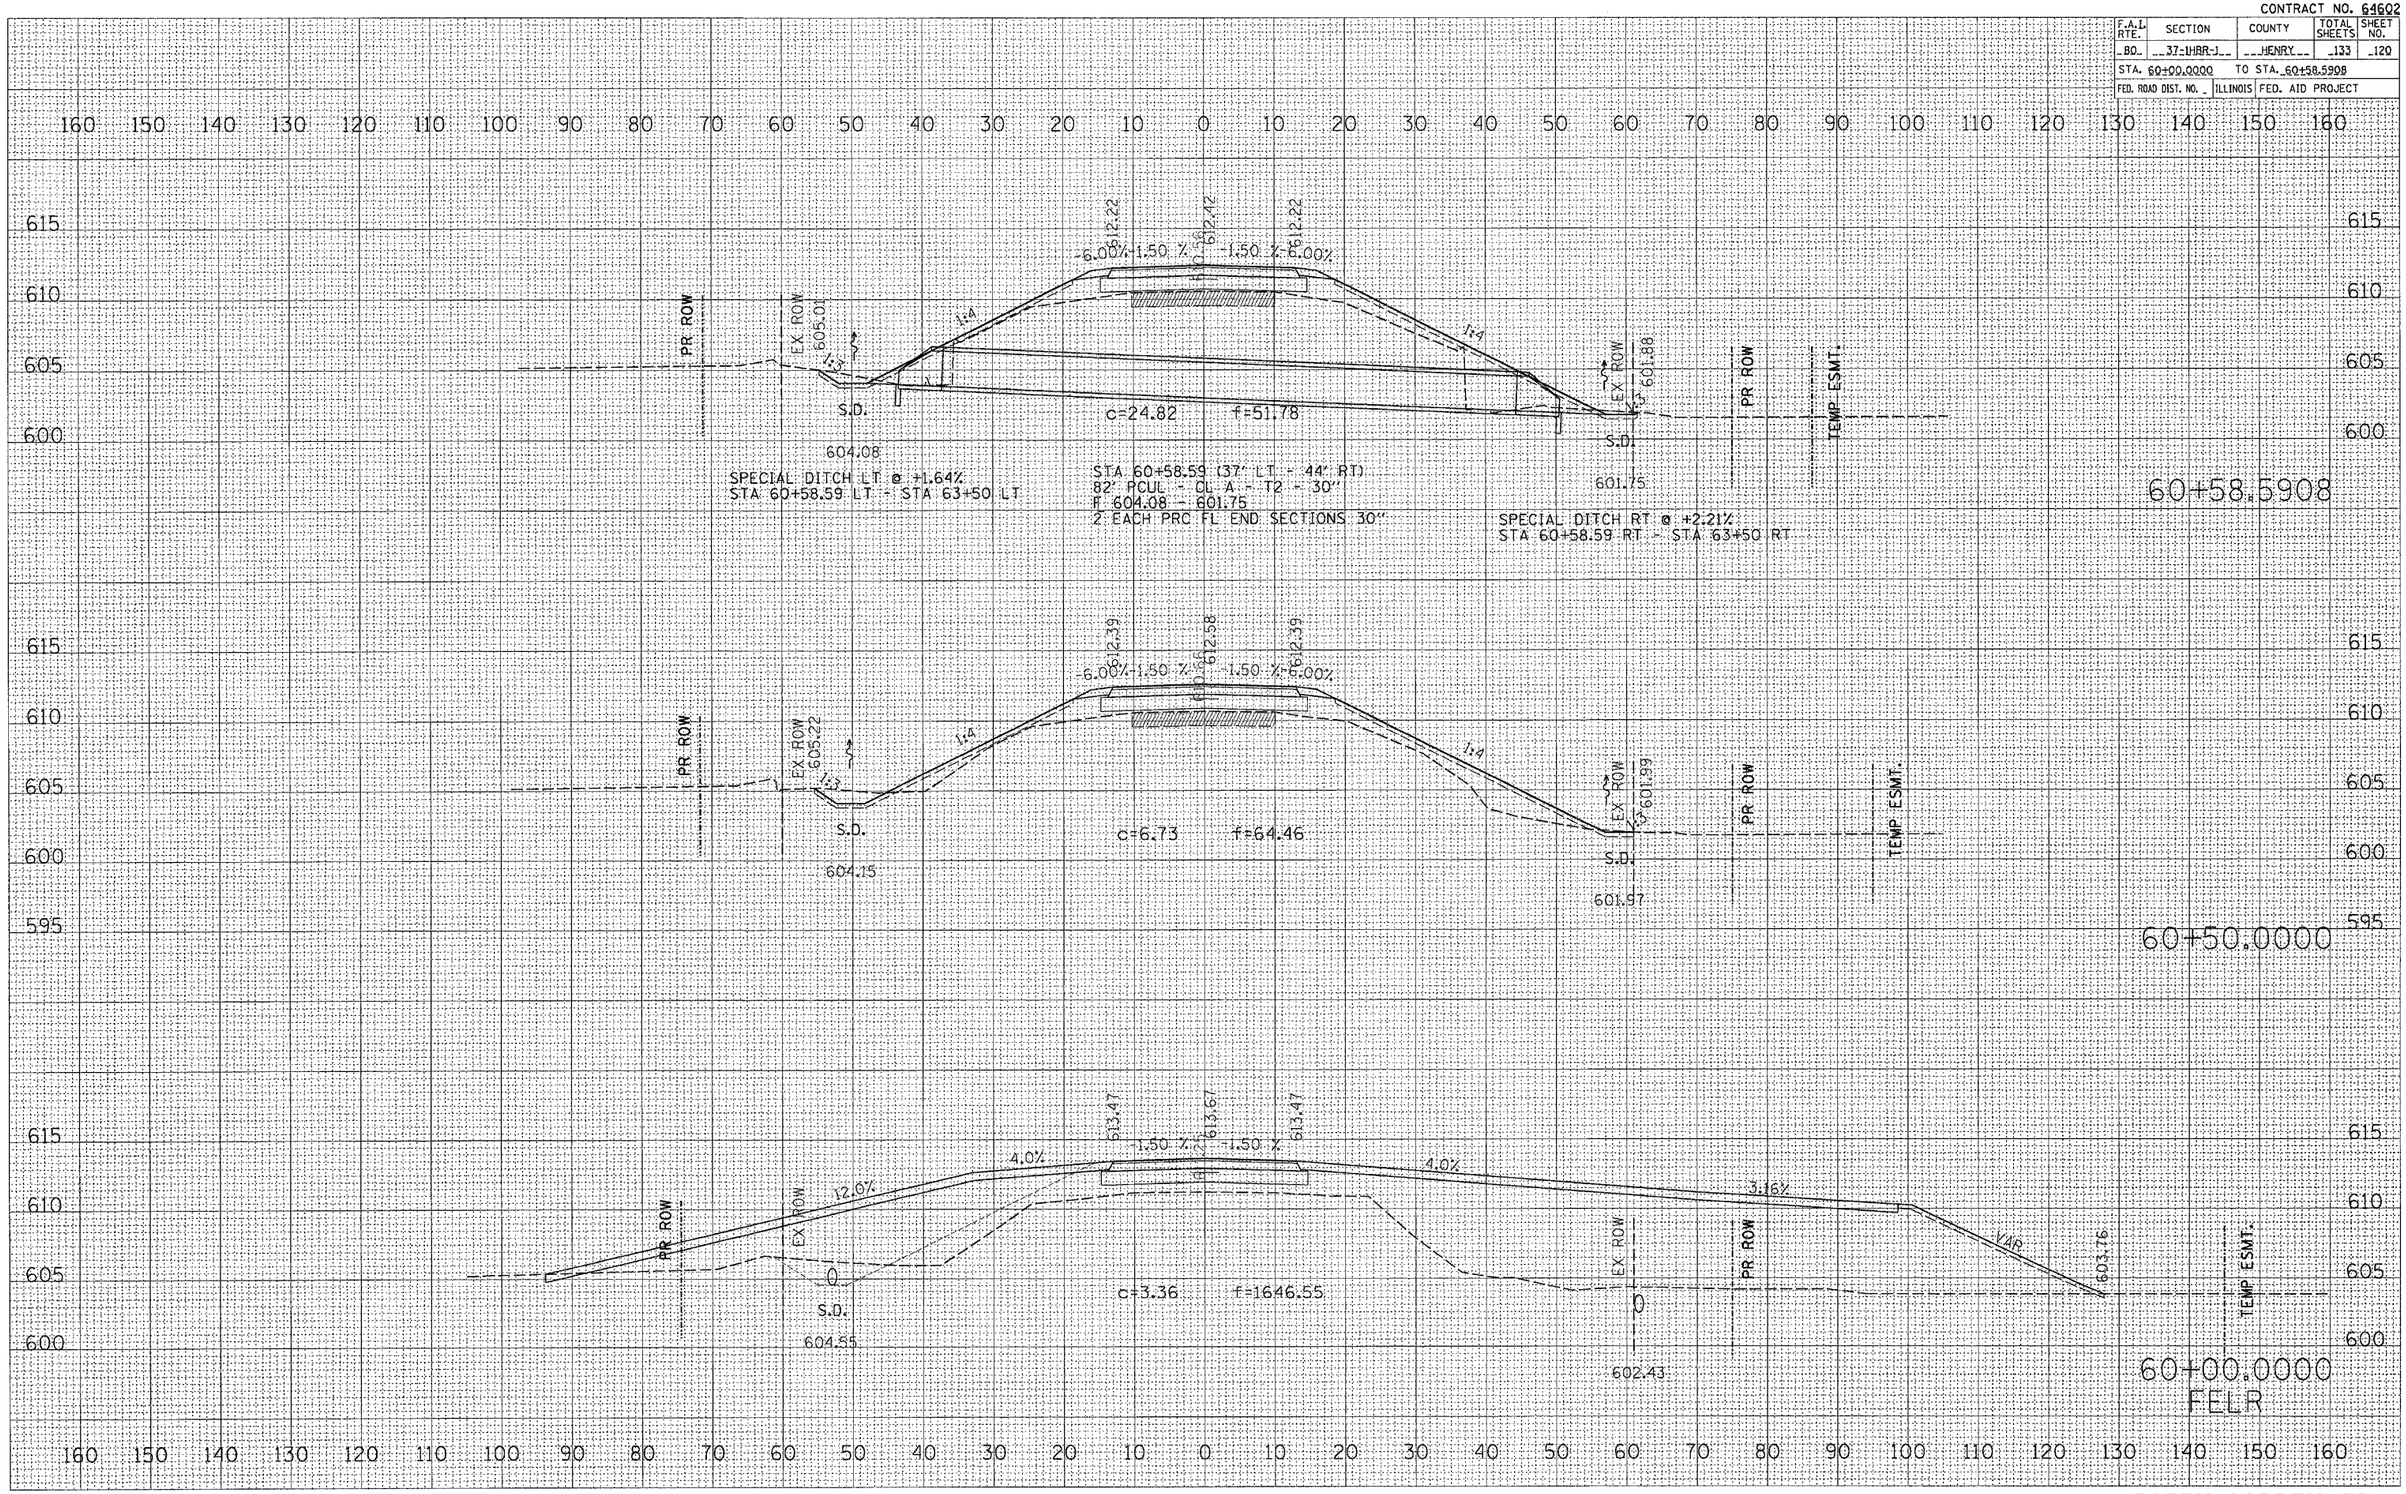

POPPY GARDEN RD

FINAL SURVEY — NOTE BOOK — NO.

	SURVEYED	BY	DATE
	PLOTTED		
	TEMPLATE		
	AREAS		
	AREAS CHECKED		

ORIGINAL SURVEY — NOTE BOOK — NO.

	SURVEYED	BY	DATE
	PLOTTED		
	TEMPLATE		
	AREAS		
	AREAS CHECKED		

PLOT DATE = Mon Oct 02 11:23:46 2006
FILE NAME = c:\projects\p21300\d21300x1.dgn
PLOT SCALE = 10.0000 ' / IN.
USER NAME = rankasj