CONTRACT NO. 64602

F.A.I. RTE.	SECTION	COUNTY	TOTAL SHEETS	SHEET NO.
80	37-1HBR-1	HENRY	133	126
STA. 101+00.000	TO STA.103+00.000			
FED. ROAD DIST. NO.	ILLINOIS	FED. AID PROJECT		

FINAL SURVEY — NOTE BOOK NO. — SURVEYED — PLOTTED — TEMPLATE — AREAS — AREAS CHECKED — BY — DATE

ORIGINAL SURVEY — NOTE BOOK NO. — SURVEYED — PLOTTED — TEMPLATE — AREAS — AREAS CHECKED — BY — DATE

PLOT DATE = Fri Sep 01 10:19:37 2006
FILE NAME = c:\projects\p23180\d13180x4.dgn
PLOT SCALE = 10.0000 ' / IN.
USER NAME = rsmissaj

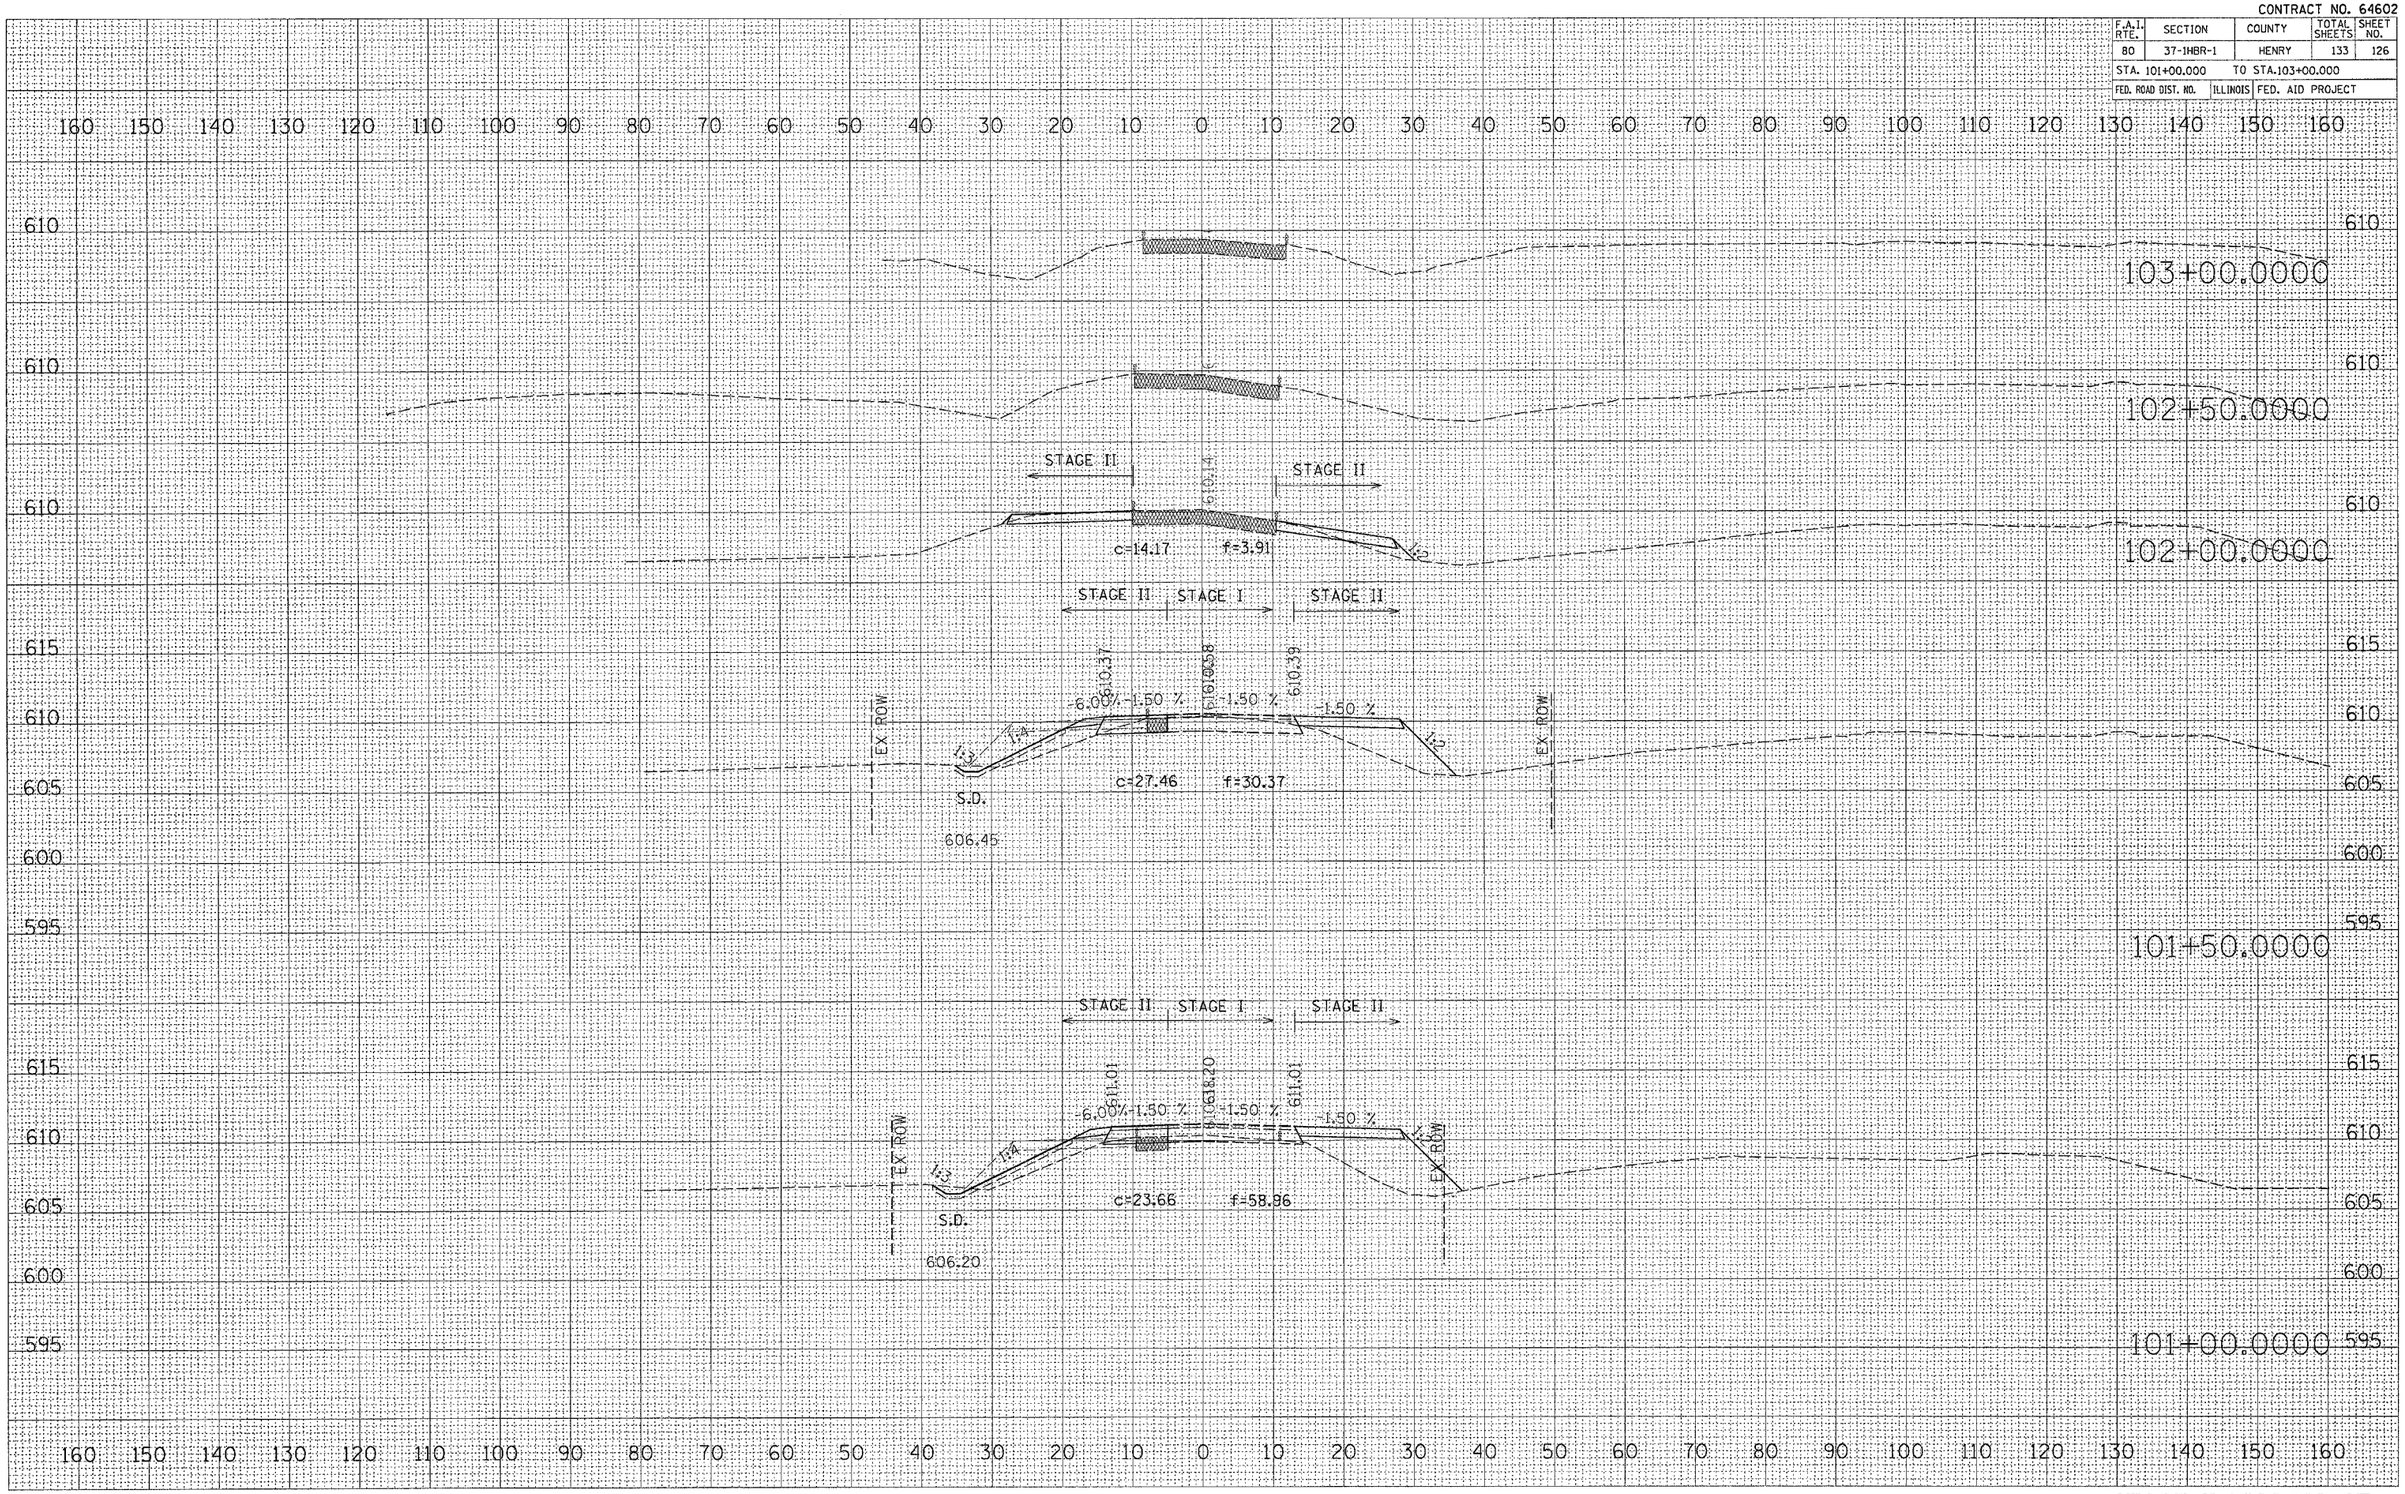

STAGE II CARROLL ST