CONTRACT NO. 64626

F.A.P. RTE.	SECTION	COUNTY	TOTAL SHEETS	SHEET NO.
742	37RS-6	OGLE	69	34
STA.		TO STA.		
FED. ROAD DIST. NO.	ILLINOIS	FED. AID PROJECT		

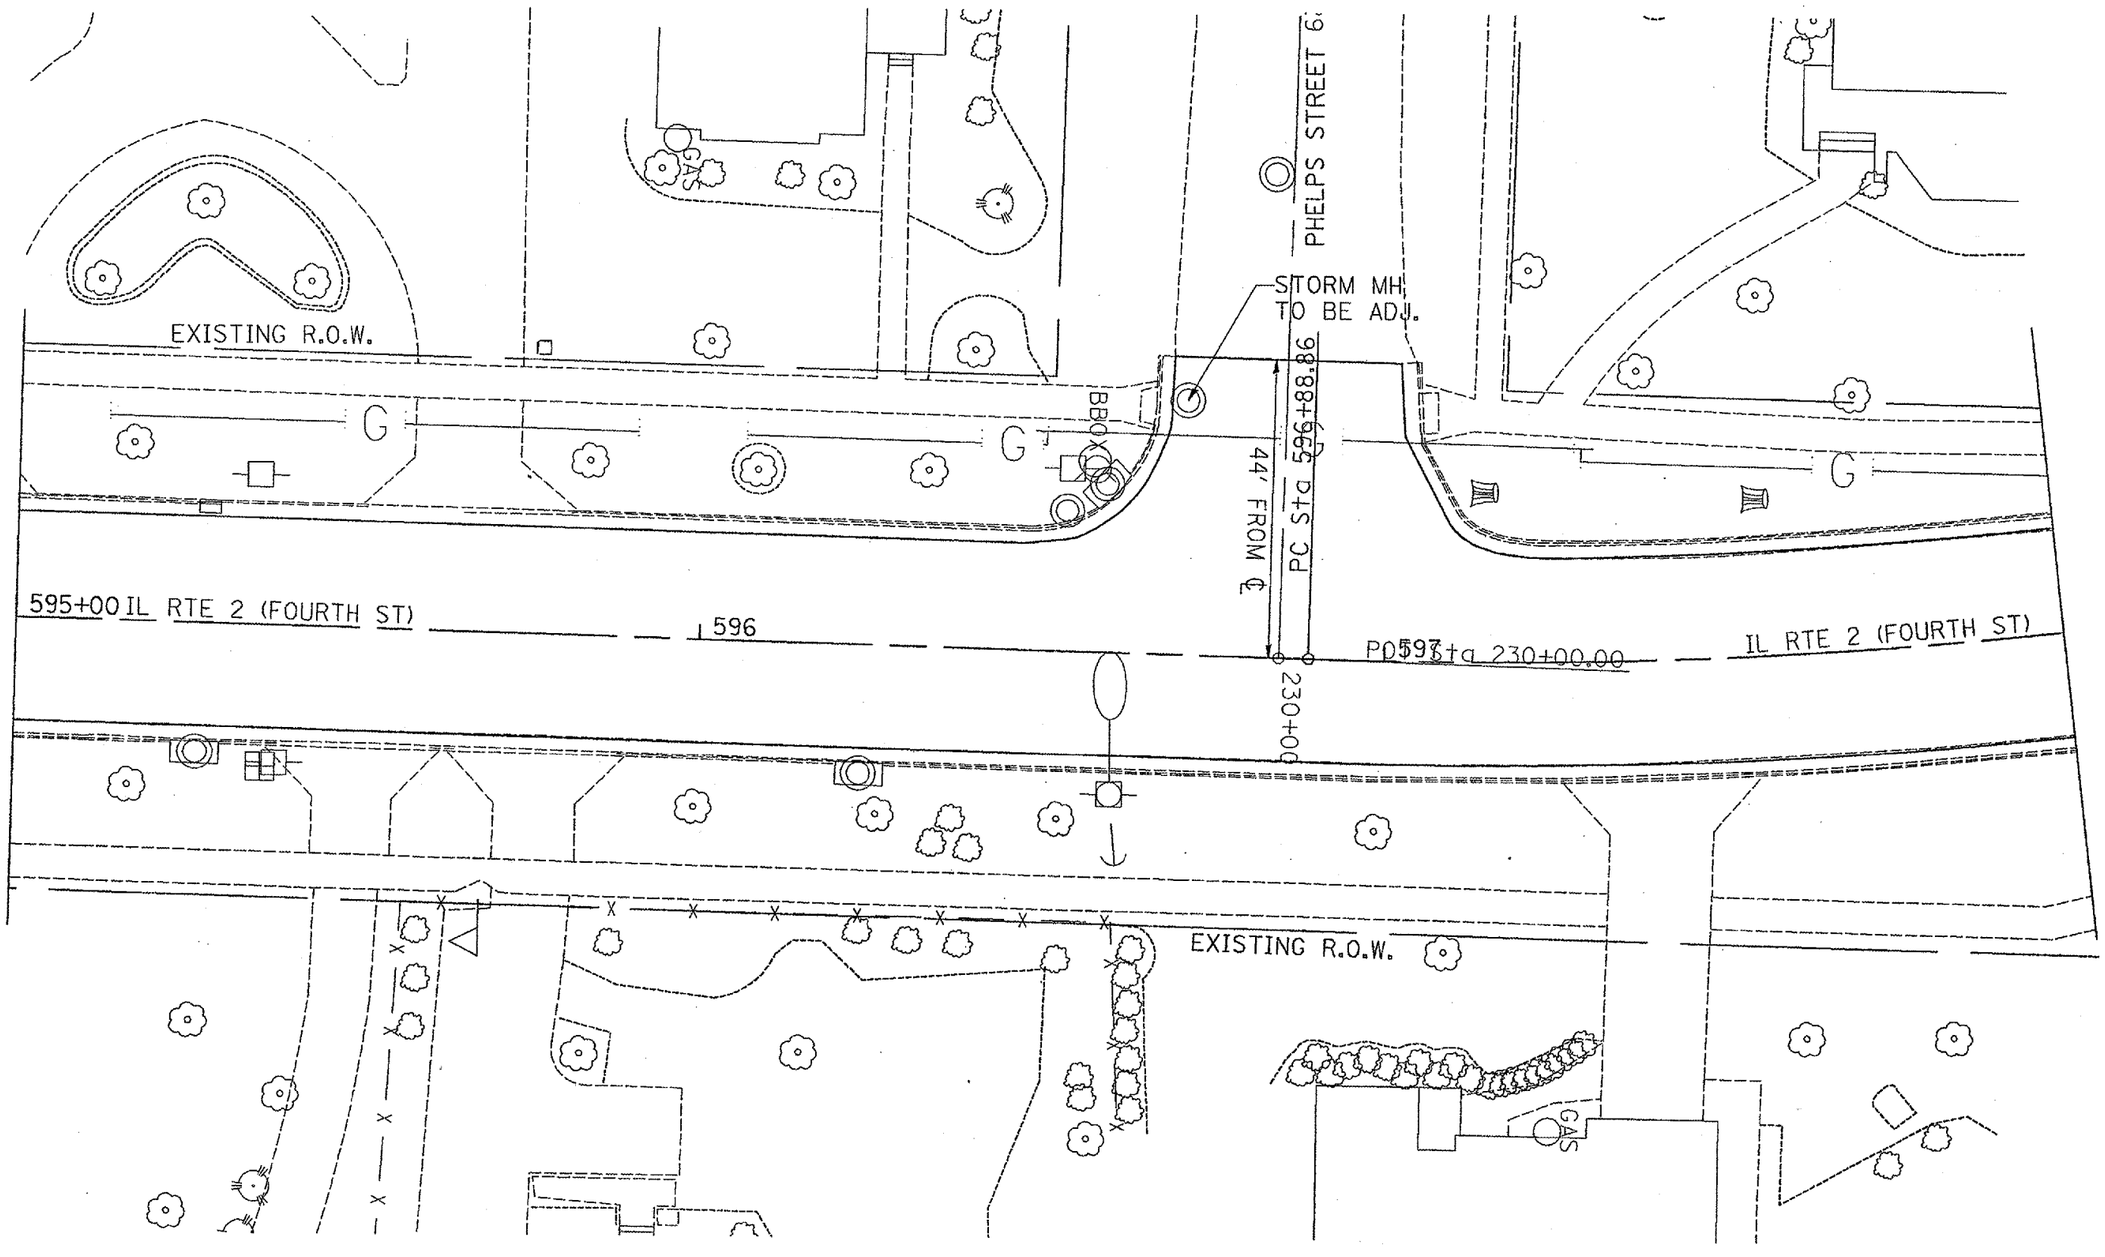

PLOT DATE = Wed Aug 09 14:14:31 2006
FILE NAME = m:\projects\p2151400\d154400plnh99.dgn
PLOT SCALE = 10.0000 ' / IN.
USER NAME = raynarl