CONTRACT NO. 66372

F.A.P. RTE.	SECTION	COUNTY	TOTAL SHEETS	SHEET NO.
627	(1-1) BR & I	LA SALLE	106	17
STA. 415+83		TO STA. 417+08		
FED. ROAD DIST. NO.	ILLINOIS	FED. AID PROJECT		

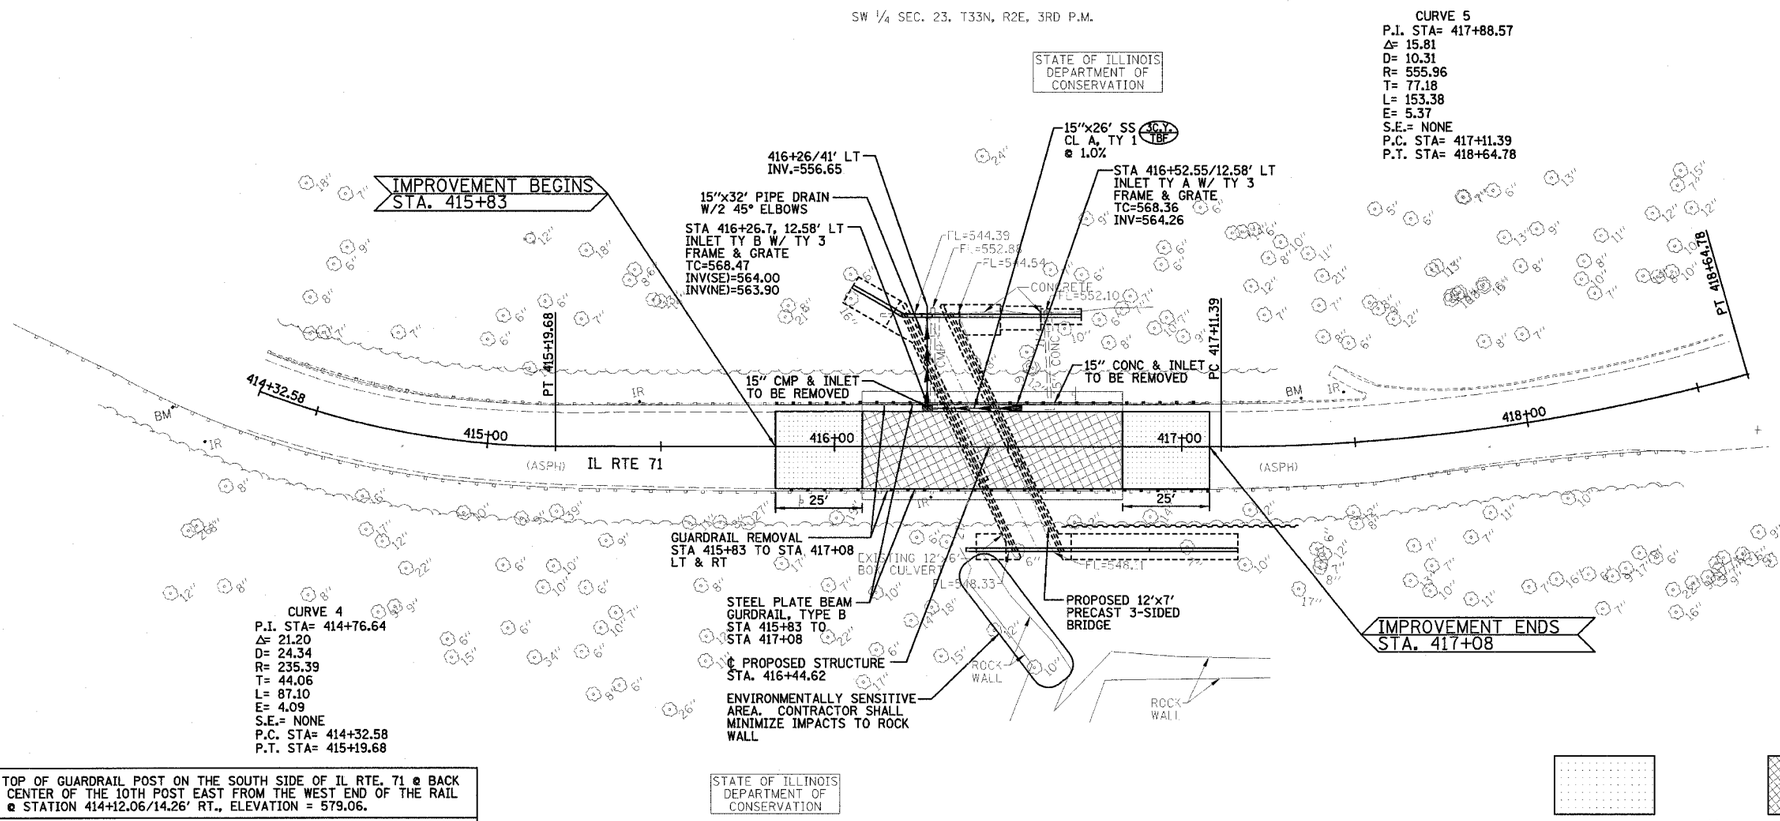

CURVE 5
P.I. STA= 417+88.57
Δ= 15.81
D= 10.31
R= 555.96
T= 77.18
L= 153.38
E= 5.37
S.E.= NONE
P.C. STA= 417+11.39
P.T. STA= 418+64.78

CURVE 4
P.I. STA= 414+76.64
Δ= 21.20
D= 24.34
R= 235.39
T= 44.06
L= 87.10
E= 4.09
S.E.= NONE
P.C. STA= 414+32.58
P.T. STA= 415+19.68

NOTES:

1.) SEE SHEETS 35-48 FOR STRUCTURAL PLANS.
2.) SEE SHEET 14 FOR TRANSIT LINE LOCATION & TIES.
3.) SEE SHEET 26 FOR TREE REMOVAL & EROSION CONTROL PLAN.
4.) SEE SHEET 7 FOR TYPICAL ROADWAY CROSS SECTION.
5.) SEE SHEETS 93-96 ROADWAY CROSS SECTIONS.

B.M. #1:	TOP OF GUARDRAIL POST ON THE SOUTH SIDE OF IL RTE. 71 @ BACK CENTER OF THE 10TH POST EAST FROM THE WEST END OF THE RAIL @ STATION 414+12.06/14.26' RT., ELEVATION = 579.06.
B.M. #2:	BOLT ON BACKSIDE OF WOOD END POST OF GUARDRAIL ON THE NORTH SIDE OF IL RTE. 71 APPROXIMATELY 8' WEST FROM END OF GUARDRAIL @ STATION 417+35.07/13.66' LT., ELEVATION = 570.33.

BITUMINOUS SURFACE REMOVAL - 1½"

PAVEMENT REMOVAL

20 0 20
SCALE IN FEET

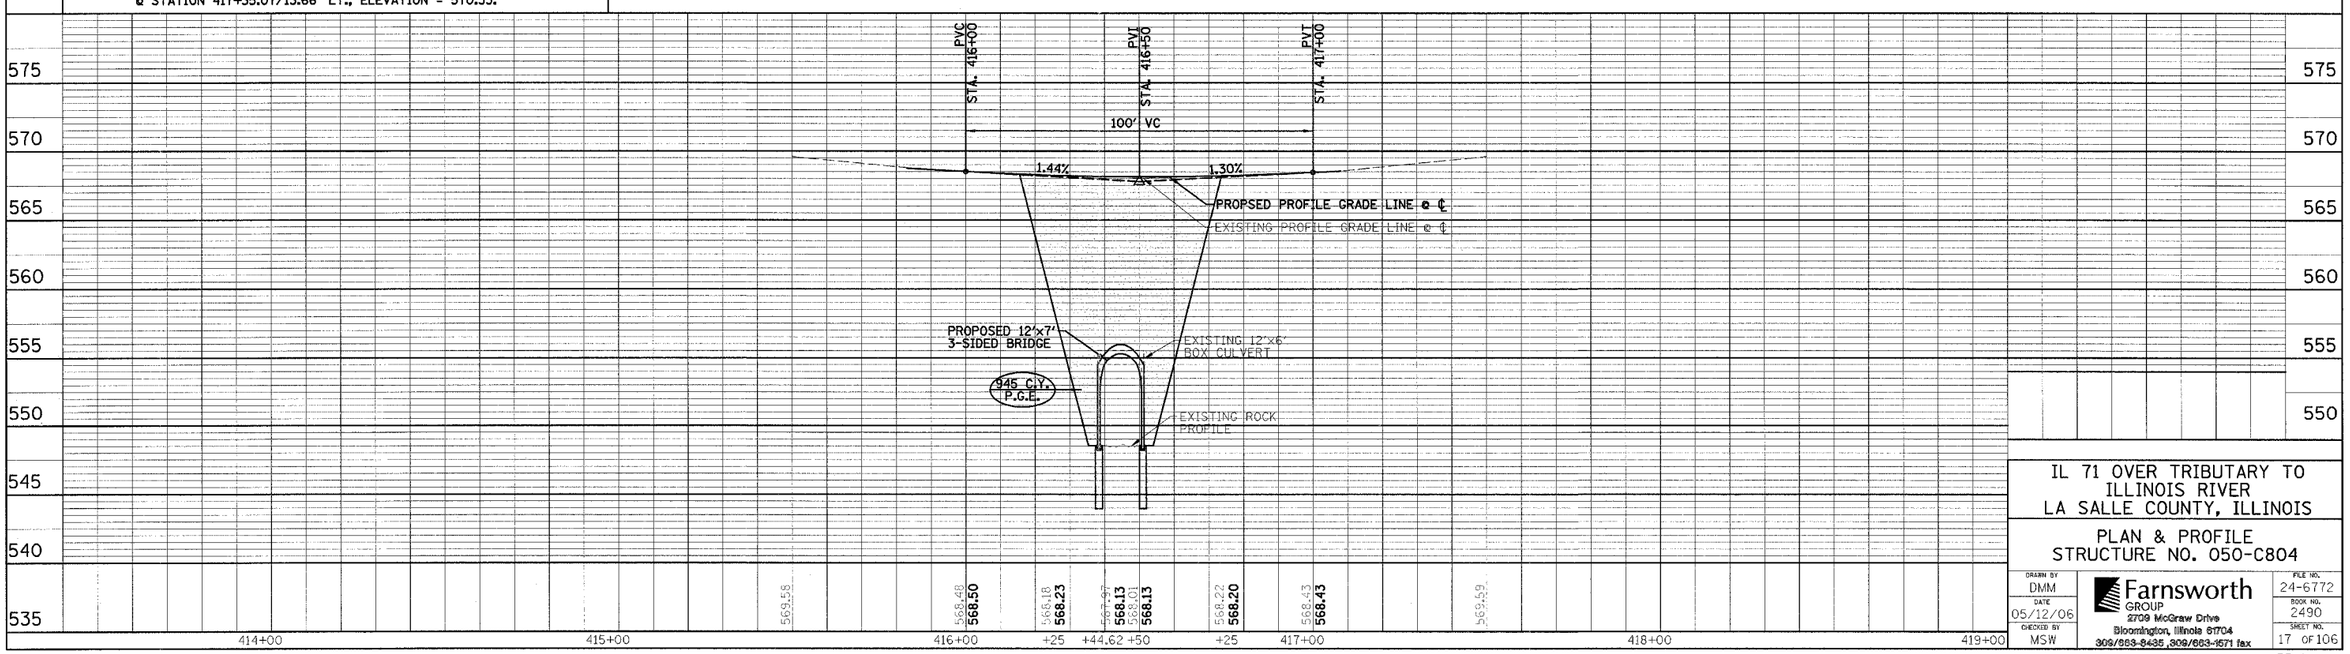

IL 71 OVER TRIBUTARY TO ILLINOIS RIVER
LA SALLE COUNTY, ILLINOIS

PLAN & PROFILE
STRUCTURE NO. 050-C804

DRAWN BY	FILE NO.
DMM	24-6772
DATE 05/12/06	BOOK NO. 2490
CHECKED BY MSW	SHEET NO. 17 OF 106

Farnsworth GROUP
2709 McGraw Drive
Bloomington, Illinois 61704
309/663-8435, 309/663-1571 fax

FILE: c:\usep\dgn\papong.dgn
DATE: 8-Dec-96 12:0

PP-1