STATE OF ILLINOIS
DEPARTMENT OF TRANSPORTATION

ROUTE NO.	SECTION	COUNTY	TOTAL SHEETS	SHEET NO.
F.A.I. 39	50-4B	LASALLE		30
FED. ROAD DIST. NO. 7	ILLINOIS	FED. AID PROJECT-		

SHEET NO. 8
313 SHEETS

Contract # 66586

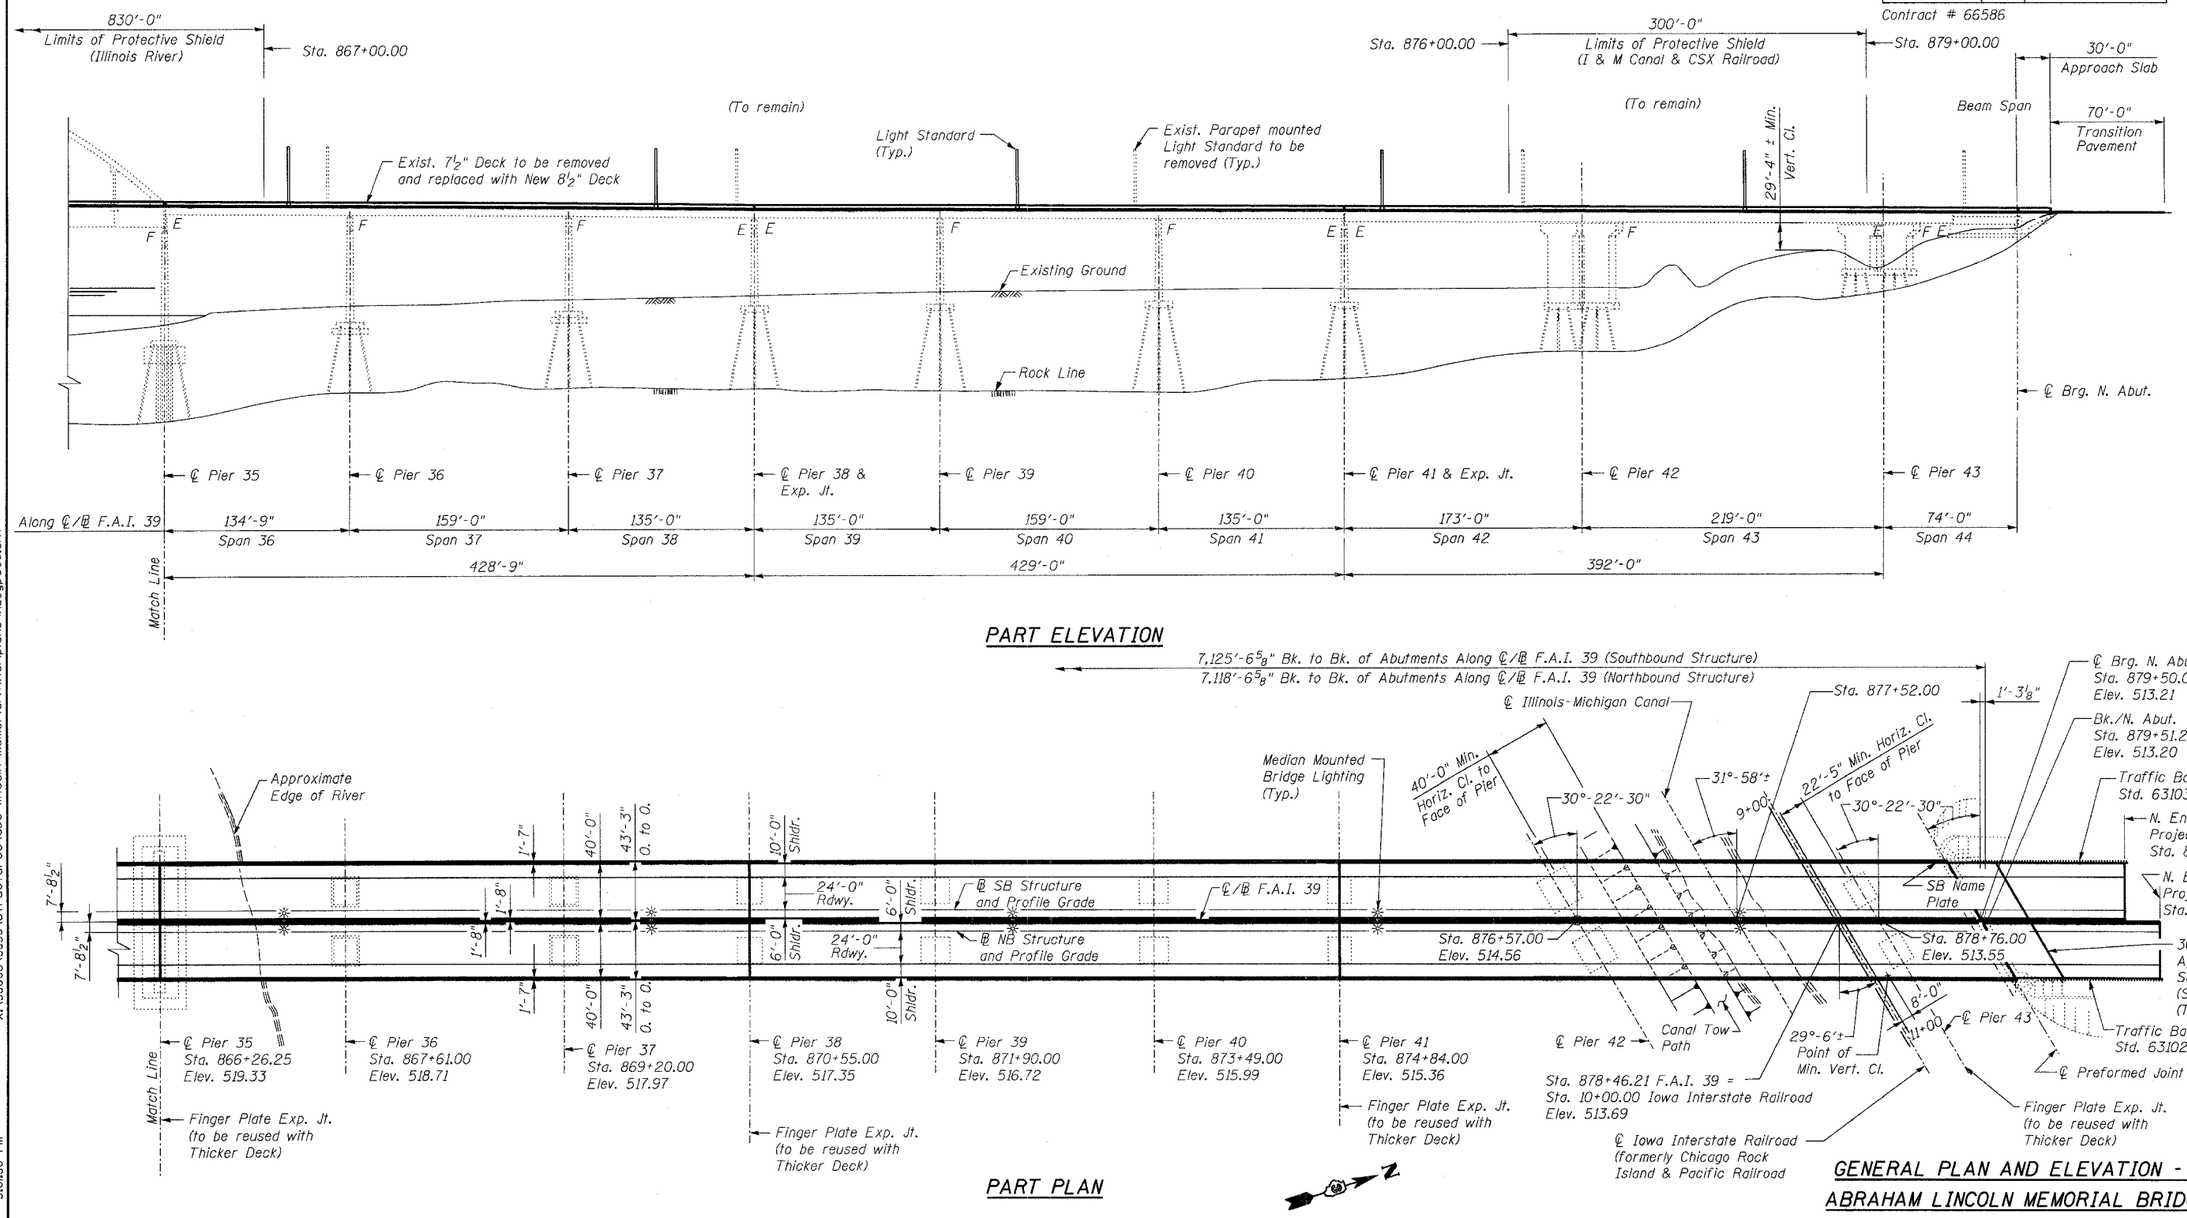

PART ELEVATION

PART PLAN

DESIGNED	MRB
CHECKED	HMA
DRAWN	VH
CHECKED	MRB

NOTES:
1. For Notes, see sheet 3.

benesch
alfred benesch & company
Engineers • Surveyors • Planners
205 North Michigan Avenue, Suite 2400
Chicago, Illinois 60601
312-565-0450
Job # 3856

GENERAL PLAN AND ELEVATION - 6 OF 6
ABRAHAM LINCOLN MEMORIAL BRIDGE OVER THE ILLINOIS RIVER (PUBLIC WATERS)
F.A.I. ROUTE 39 SEC. (50-4B) BR
LASALLE COUNTY
STATION 863+16.00
STRUCTURE NO. 050-0191 (SB & NB)

x:\3800s\3856\structures\abe lincoln memorial\final\plans\AL_gpe06.sht
3:01:36 PM
10/16/2006