F.A.P. RTE.	SECTION	COUNTY	TOTAL SHEETS	SHEET NO.
315	(34-6,55-1)	HANCOCK/ McDONOUGH	433	86
STA. 55+00		TO STA. 70+00		
FED. ROAD DIST. NO.	ILLINOIS	FED. AID PROJECT		

STATE CONTRACT NO. 68206

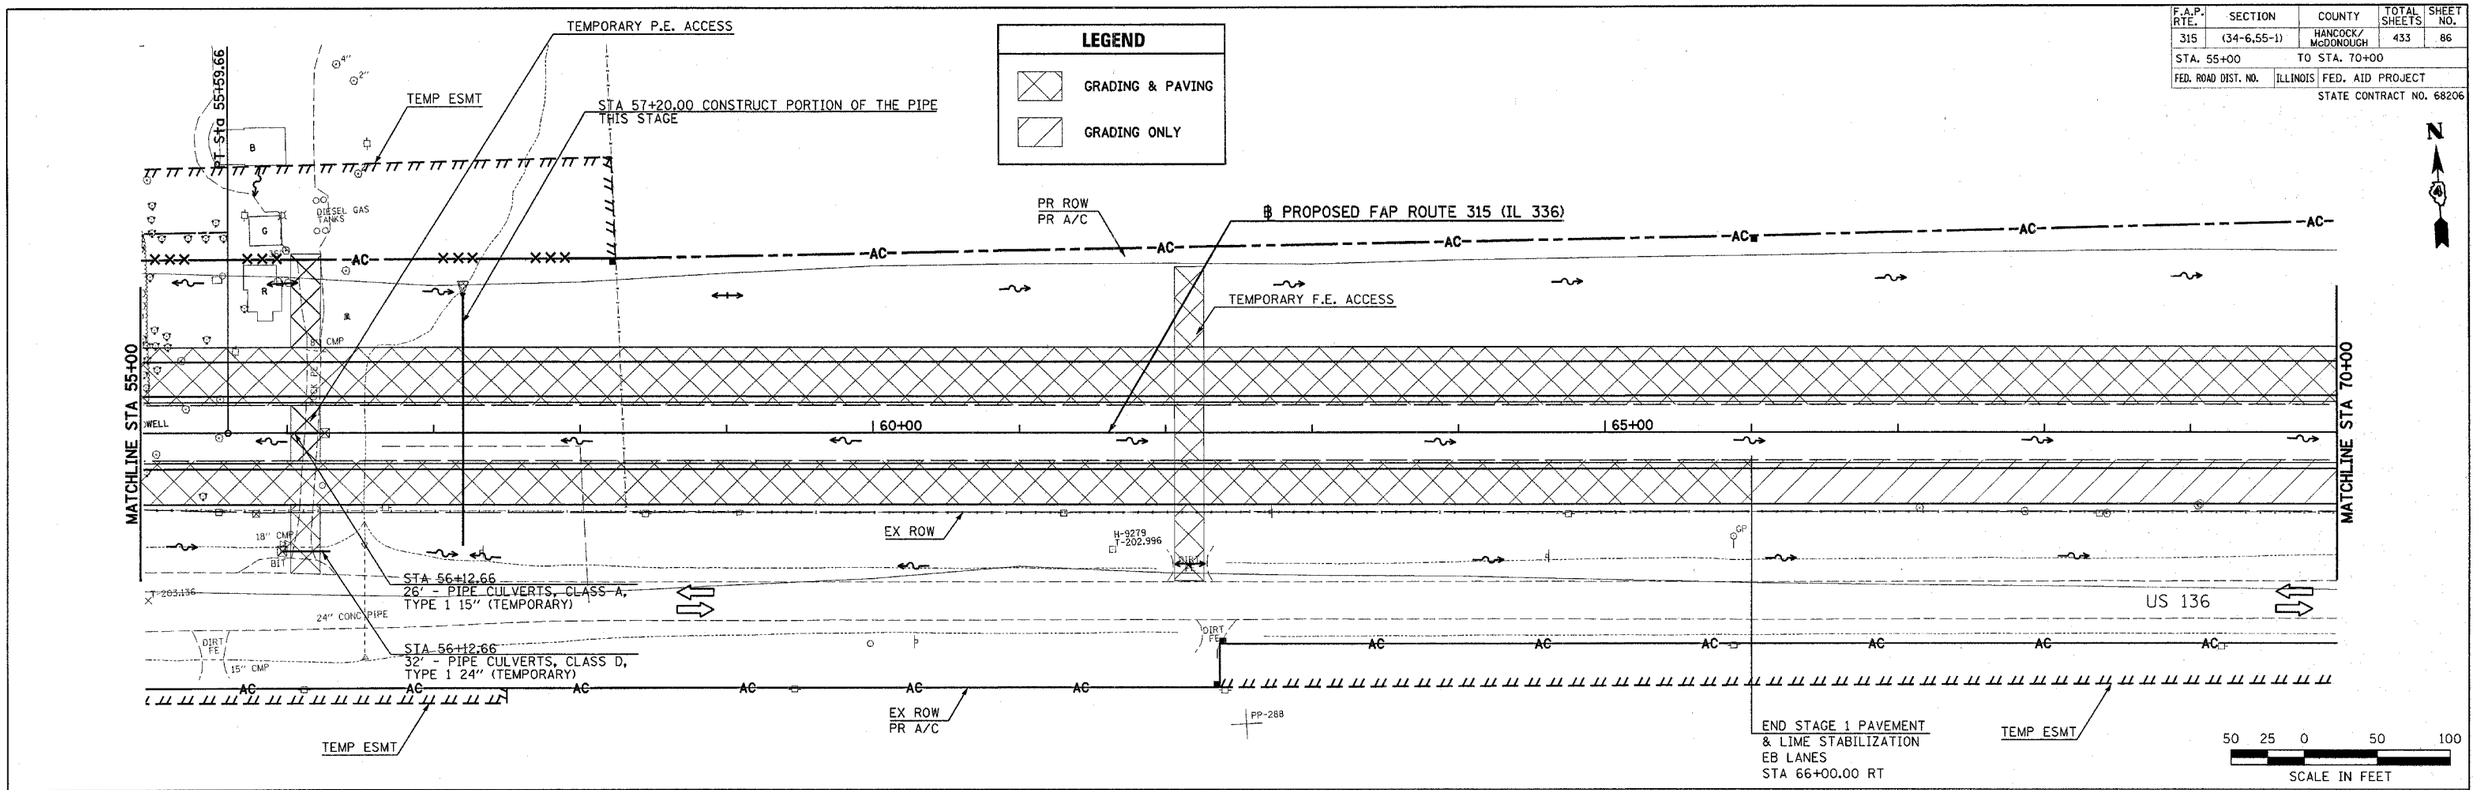

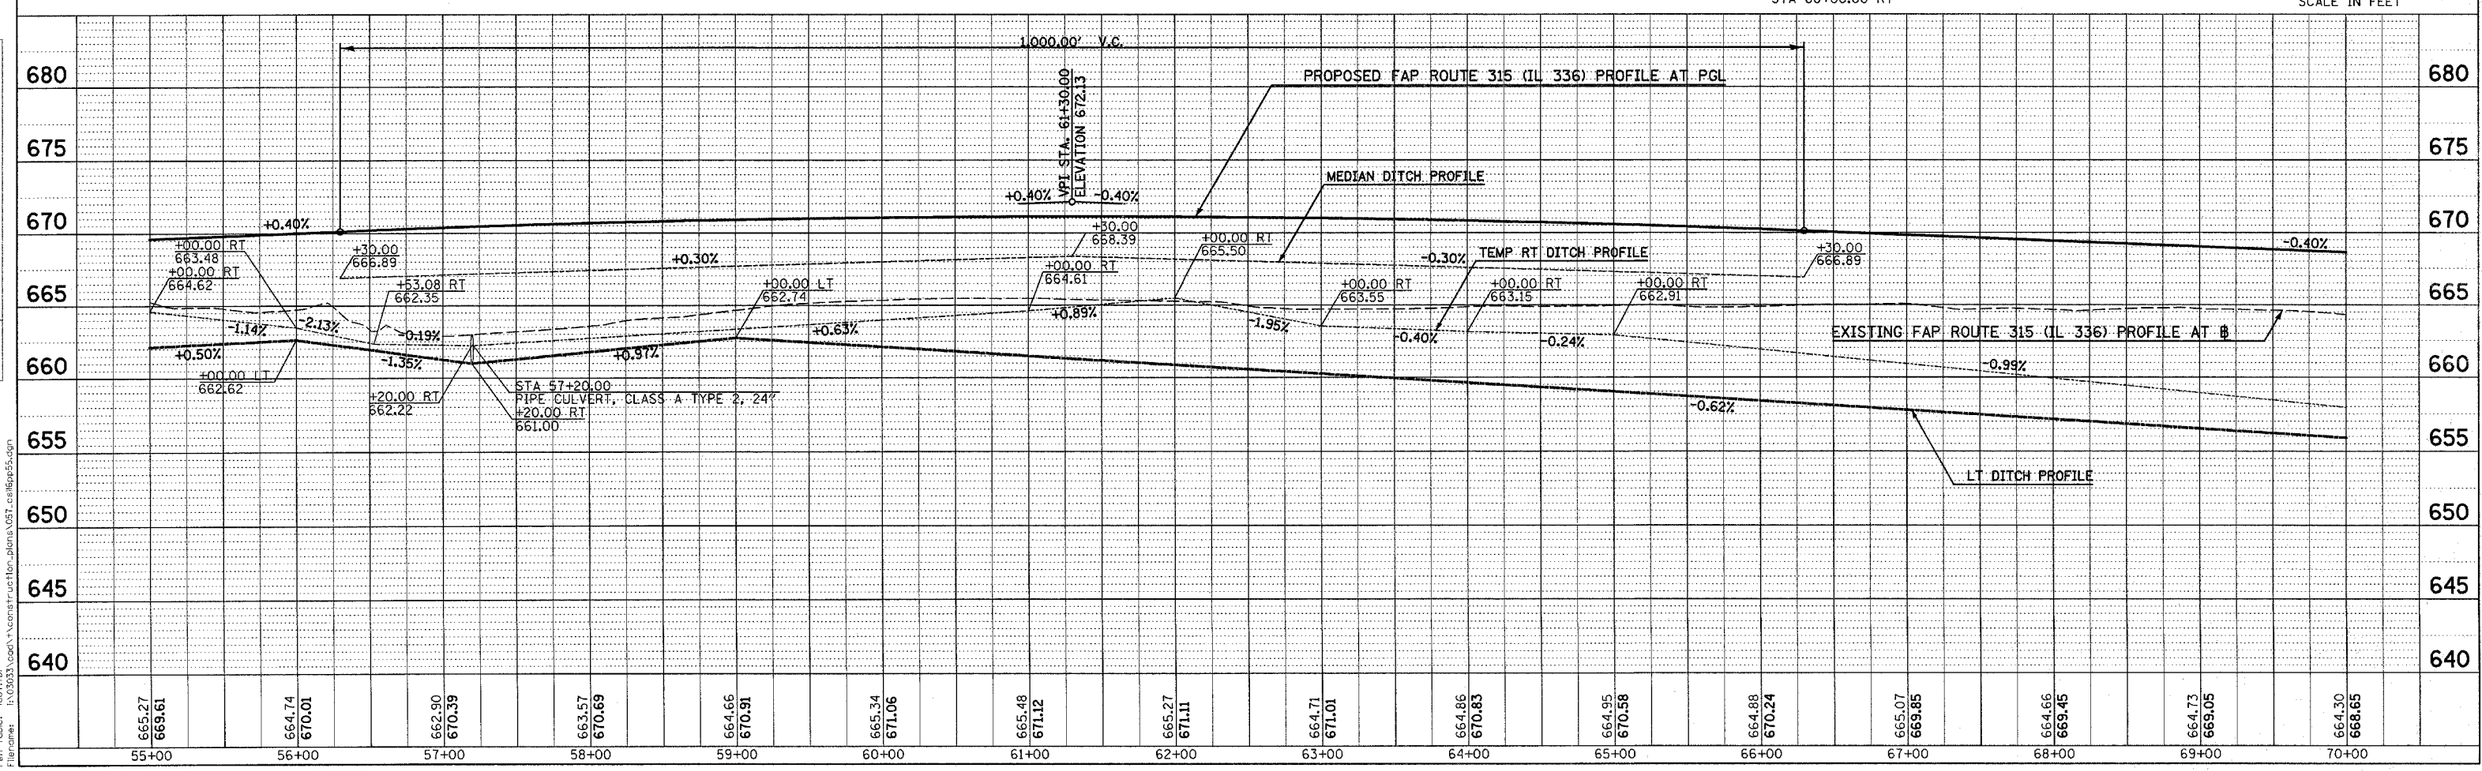

MAINTENANCE OF TRAFFIC (STAGE 1) PLAN & PROFILE – FAP ROUTE 315 (IL 336) STA 55+00 TO STA 70+00