F.A.P. RTE.	SECTION	COUNTY	TOTAL SHEETS	SHEET NO.
315	(34-6,55-1)	HANCOCK/ McDONOUGH	433	174
STA. 27+00		TO STA. 57+00		
FED. ROAD DIST. NO.	ILLINOIS	FED. AID PROJECT		

STATE CONTRACT NO. 68206

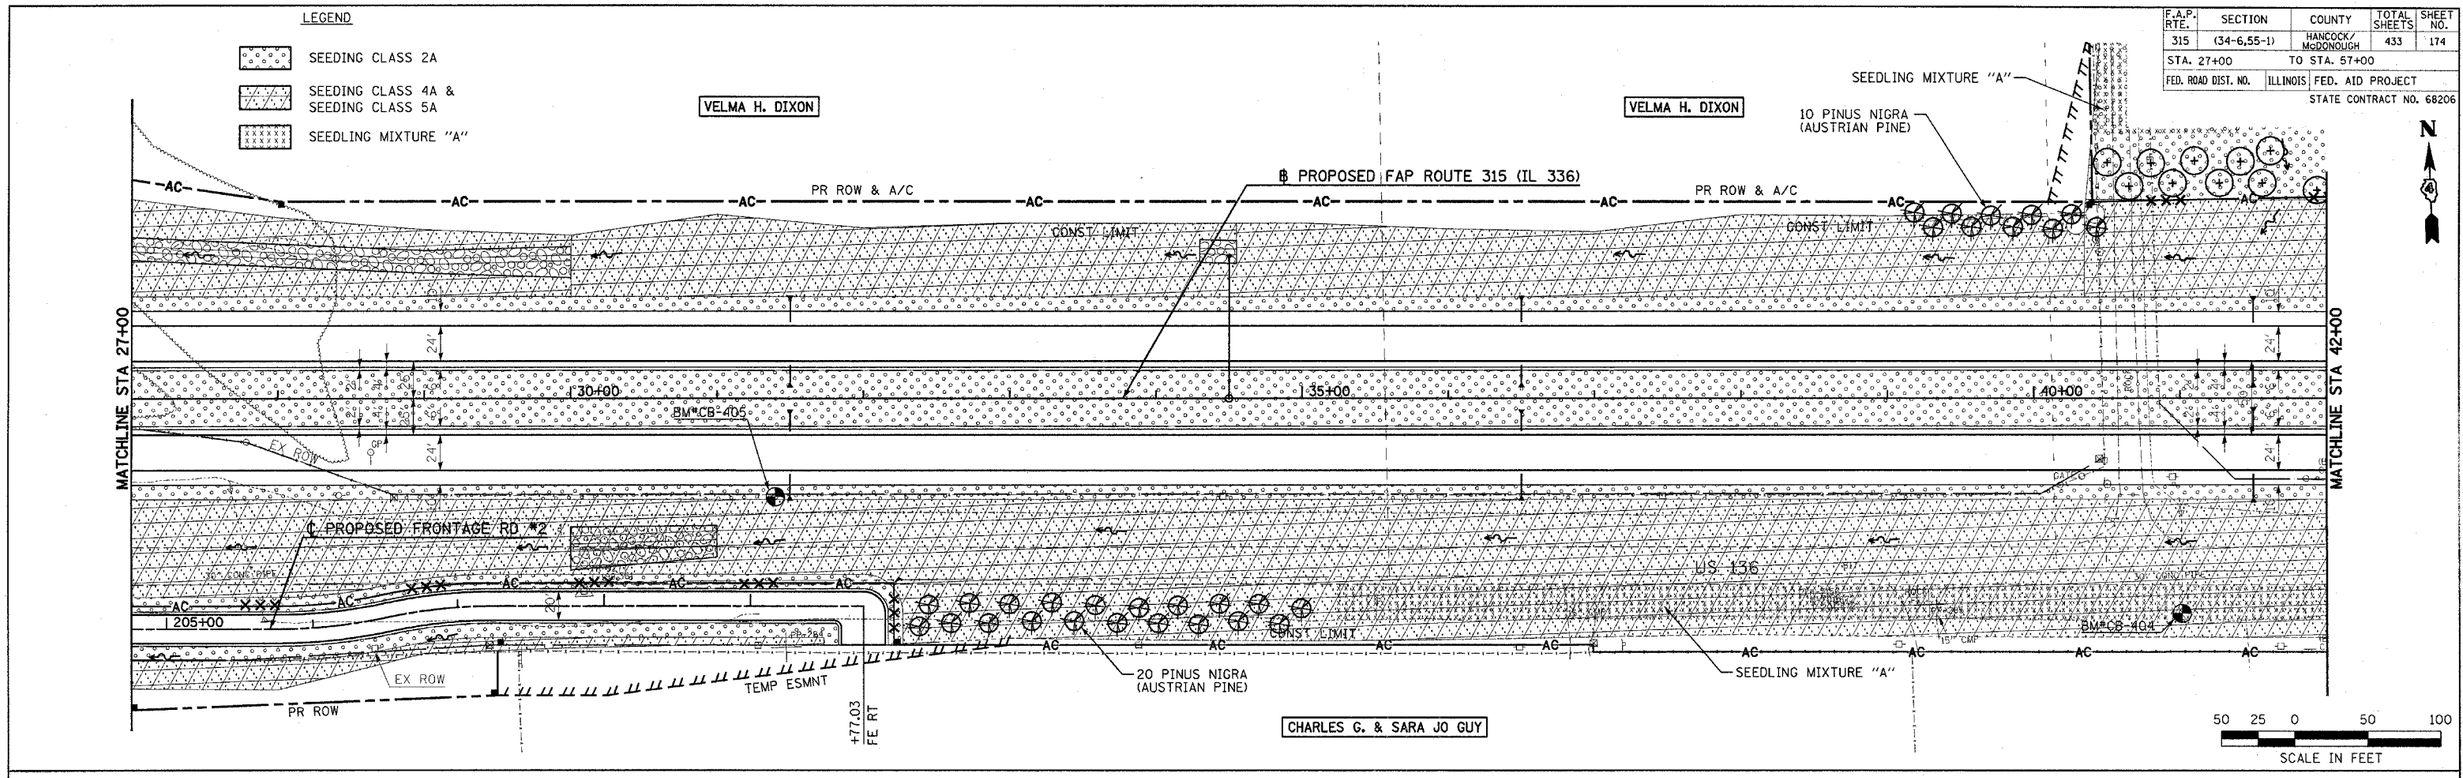

Plot Date: 7/18/2006
Plot Time: 3:30:00 PM
Plotted By: bschmidt
Pen Table: ldot.tbl
Filename: I:\03033\cad\t\construction_plans\65_ls07m127.dgn

LANDSCAPE PLAN – FAP ROUTE 315 (IL 336) STA 27+00 TO STA 57+00