F.A.P. RTE.	SECTION	COUNTY	TOTAL SHEETS	SHEET NO.
315	(34-6,55-1)	HANCOCK/ McDONOUGH	433	323
STA. 5+00.00		TO STA. 5+00.00		
FED. ROAD DIST. NO.	ILLINOIS	FED. AID PROJECT		

STATE CONTRACT NO. 68206

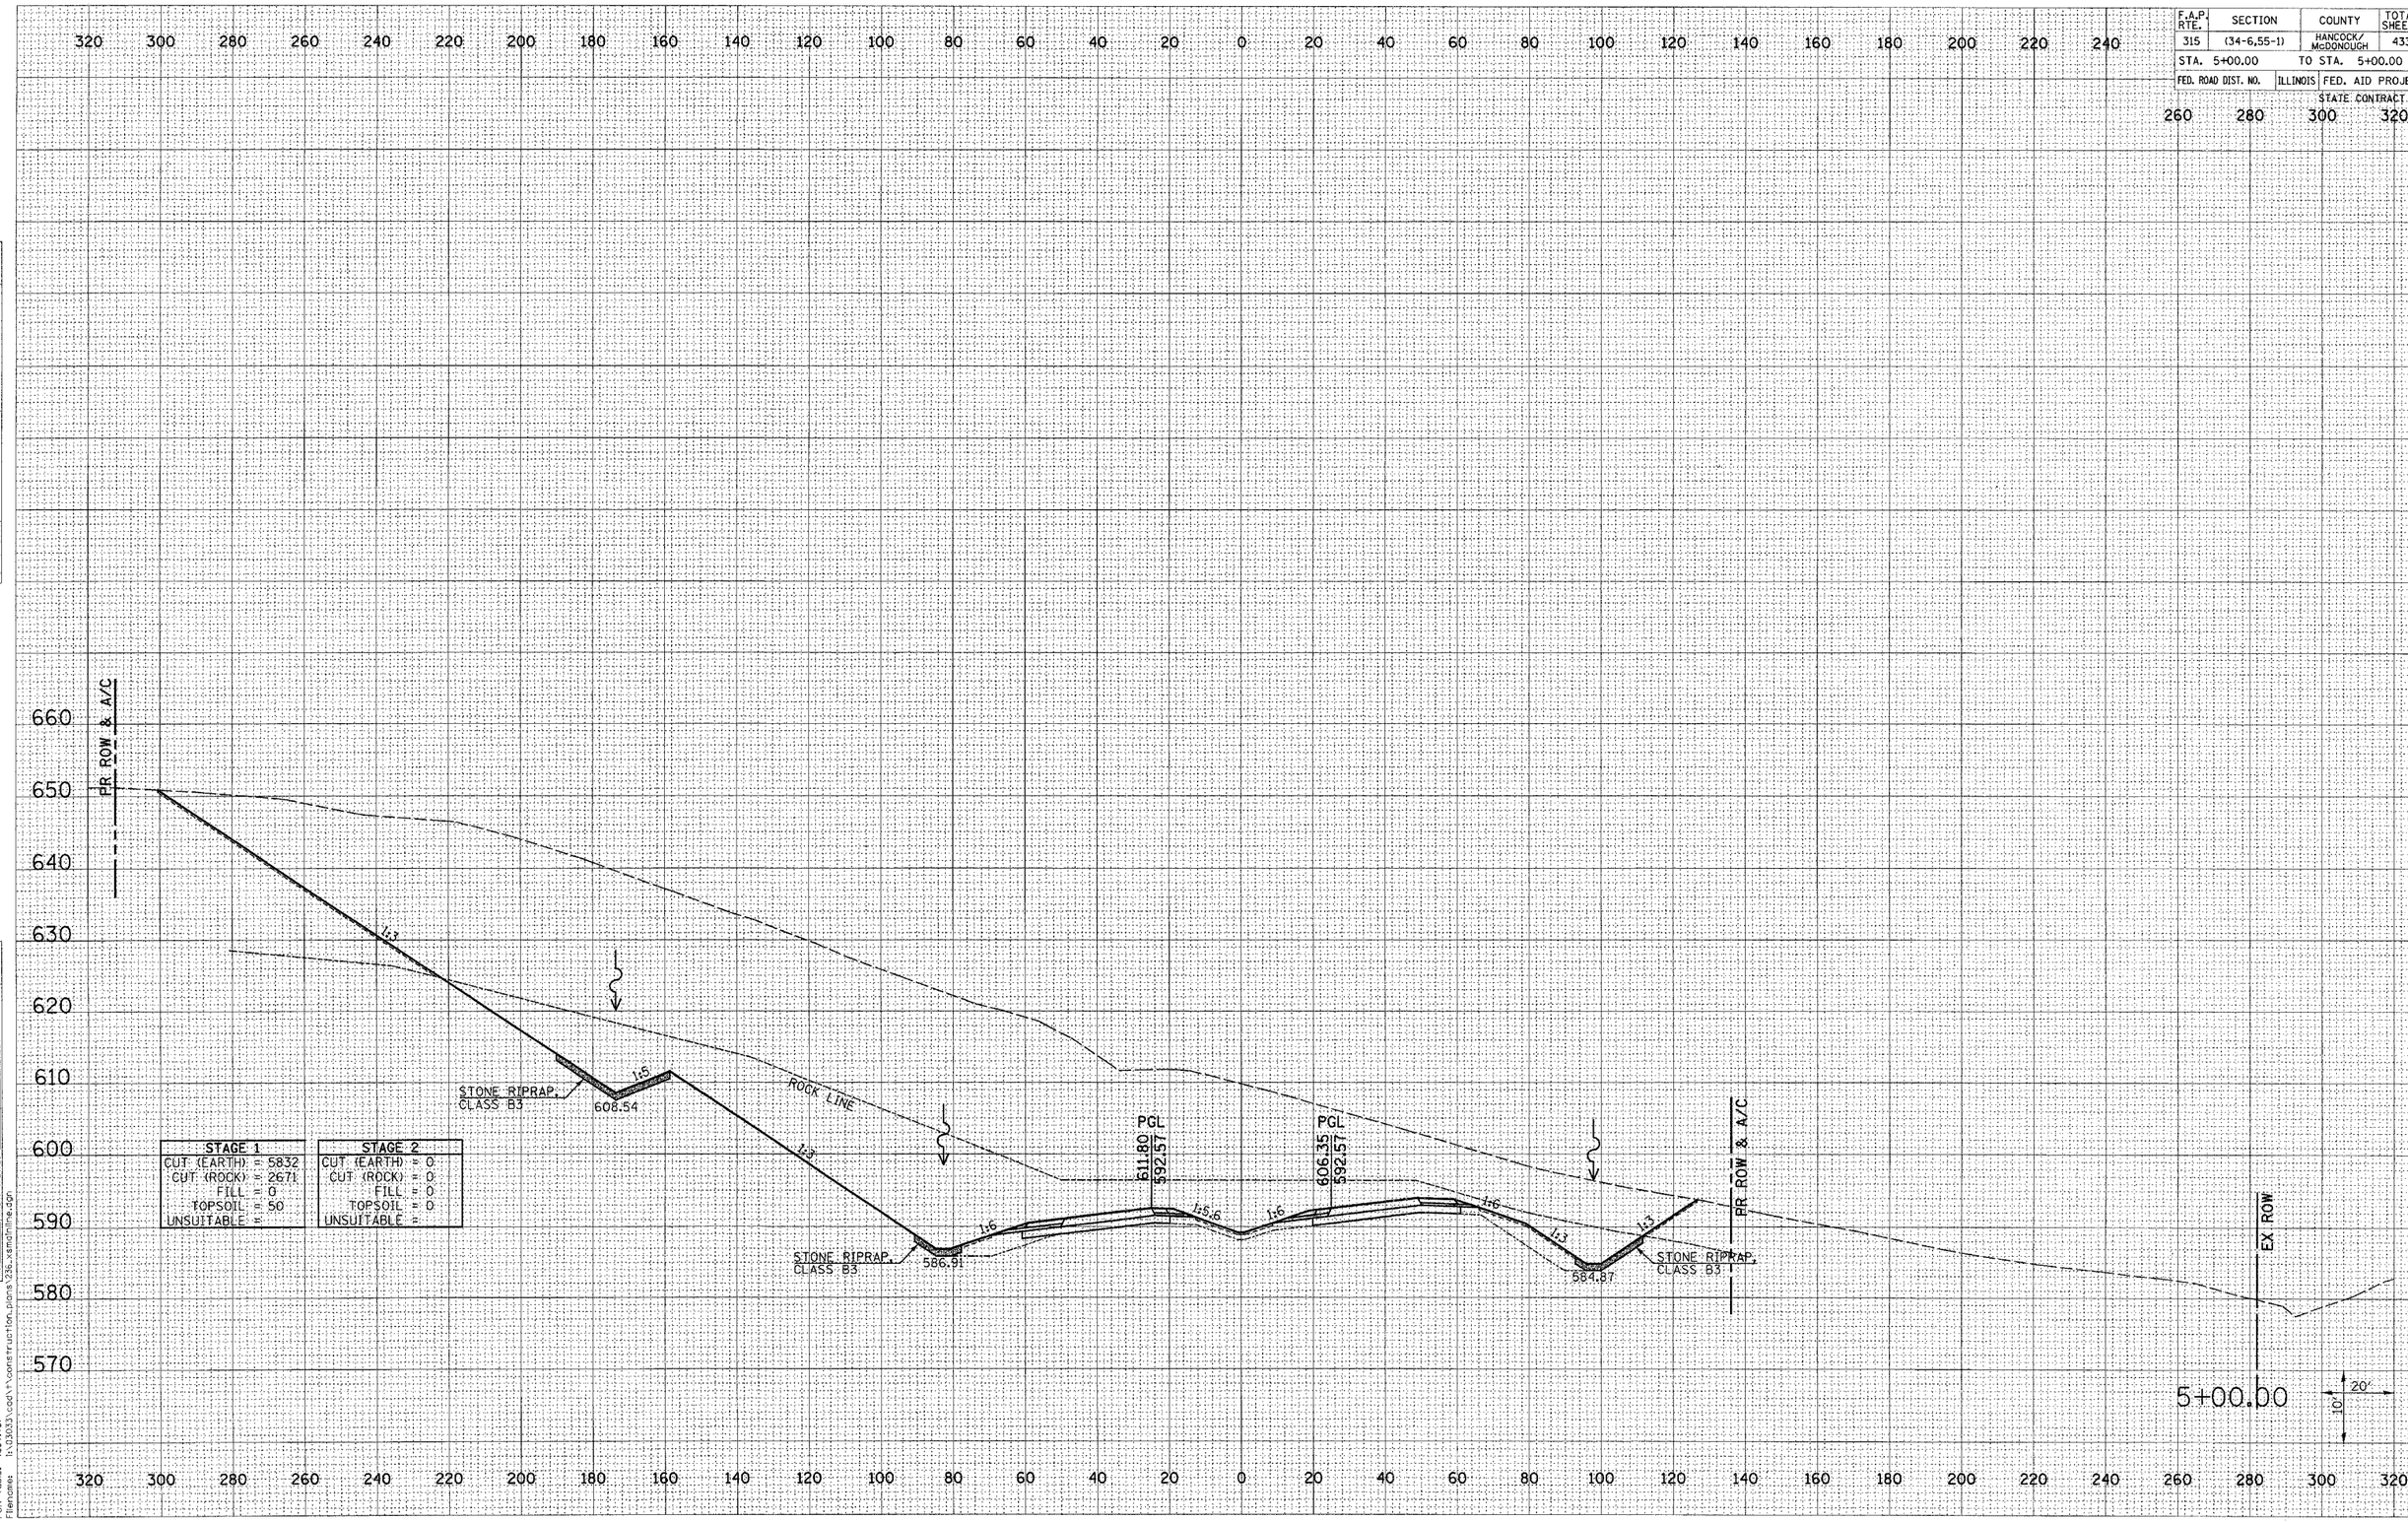

STAGE 1	
CUT (EARTH) =	5832
CUT (ROCK) =	2671
FILL =	0
TOPSOIL =	50
UNSUITABLE =	

STAGE 2	
CUT (EARTH) =	0
CUT (ROCK) =	0
FILL =	0
TOPSOIL =	0
UNSUITABLE =	

FINAL SURVEY — NOTE BOOK — NO. — SURVEYED — PLOTTED — TEMPLATE — AREAS — AREAS CHECKED — BY — DATE

ORIGINAL SURVEY — NOTE BOOK — NO. — SURVEYED — PLOTTED — TEMPLATE — AREAS — AREAS CHECKED — BY — DATE

Plot Date: 7/18/2006
Plot Time: 3:36:18 PM
Plotted By: bschmidt
Font Table: fdot.tbl
Filename: c:\projects\construction_plans\336_xsmainline.dgn

FAP ROUTE 315 (IL 336) CROSS SECTIONS STA 5+00.00 TO 5+00.00