F.A.P. RTE.	SECTION	COUNTY	TOTAL SHEETS	SHEET NO.
315	(34-6,55-1)	HANCOCK/ McDONOUGH	433	328

STA. 10+00.00 TO STA. 10+00.00

FED. ROAD DIST. NO. | ILLINOIS | FED. AID PROJECT

STATE CONTRACT NO. 68206

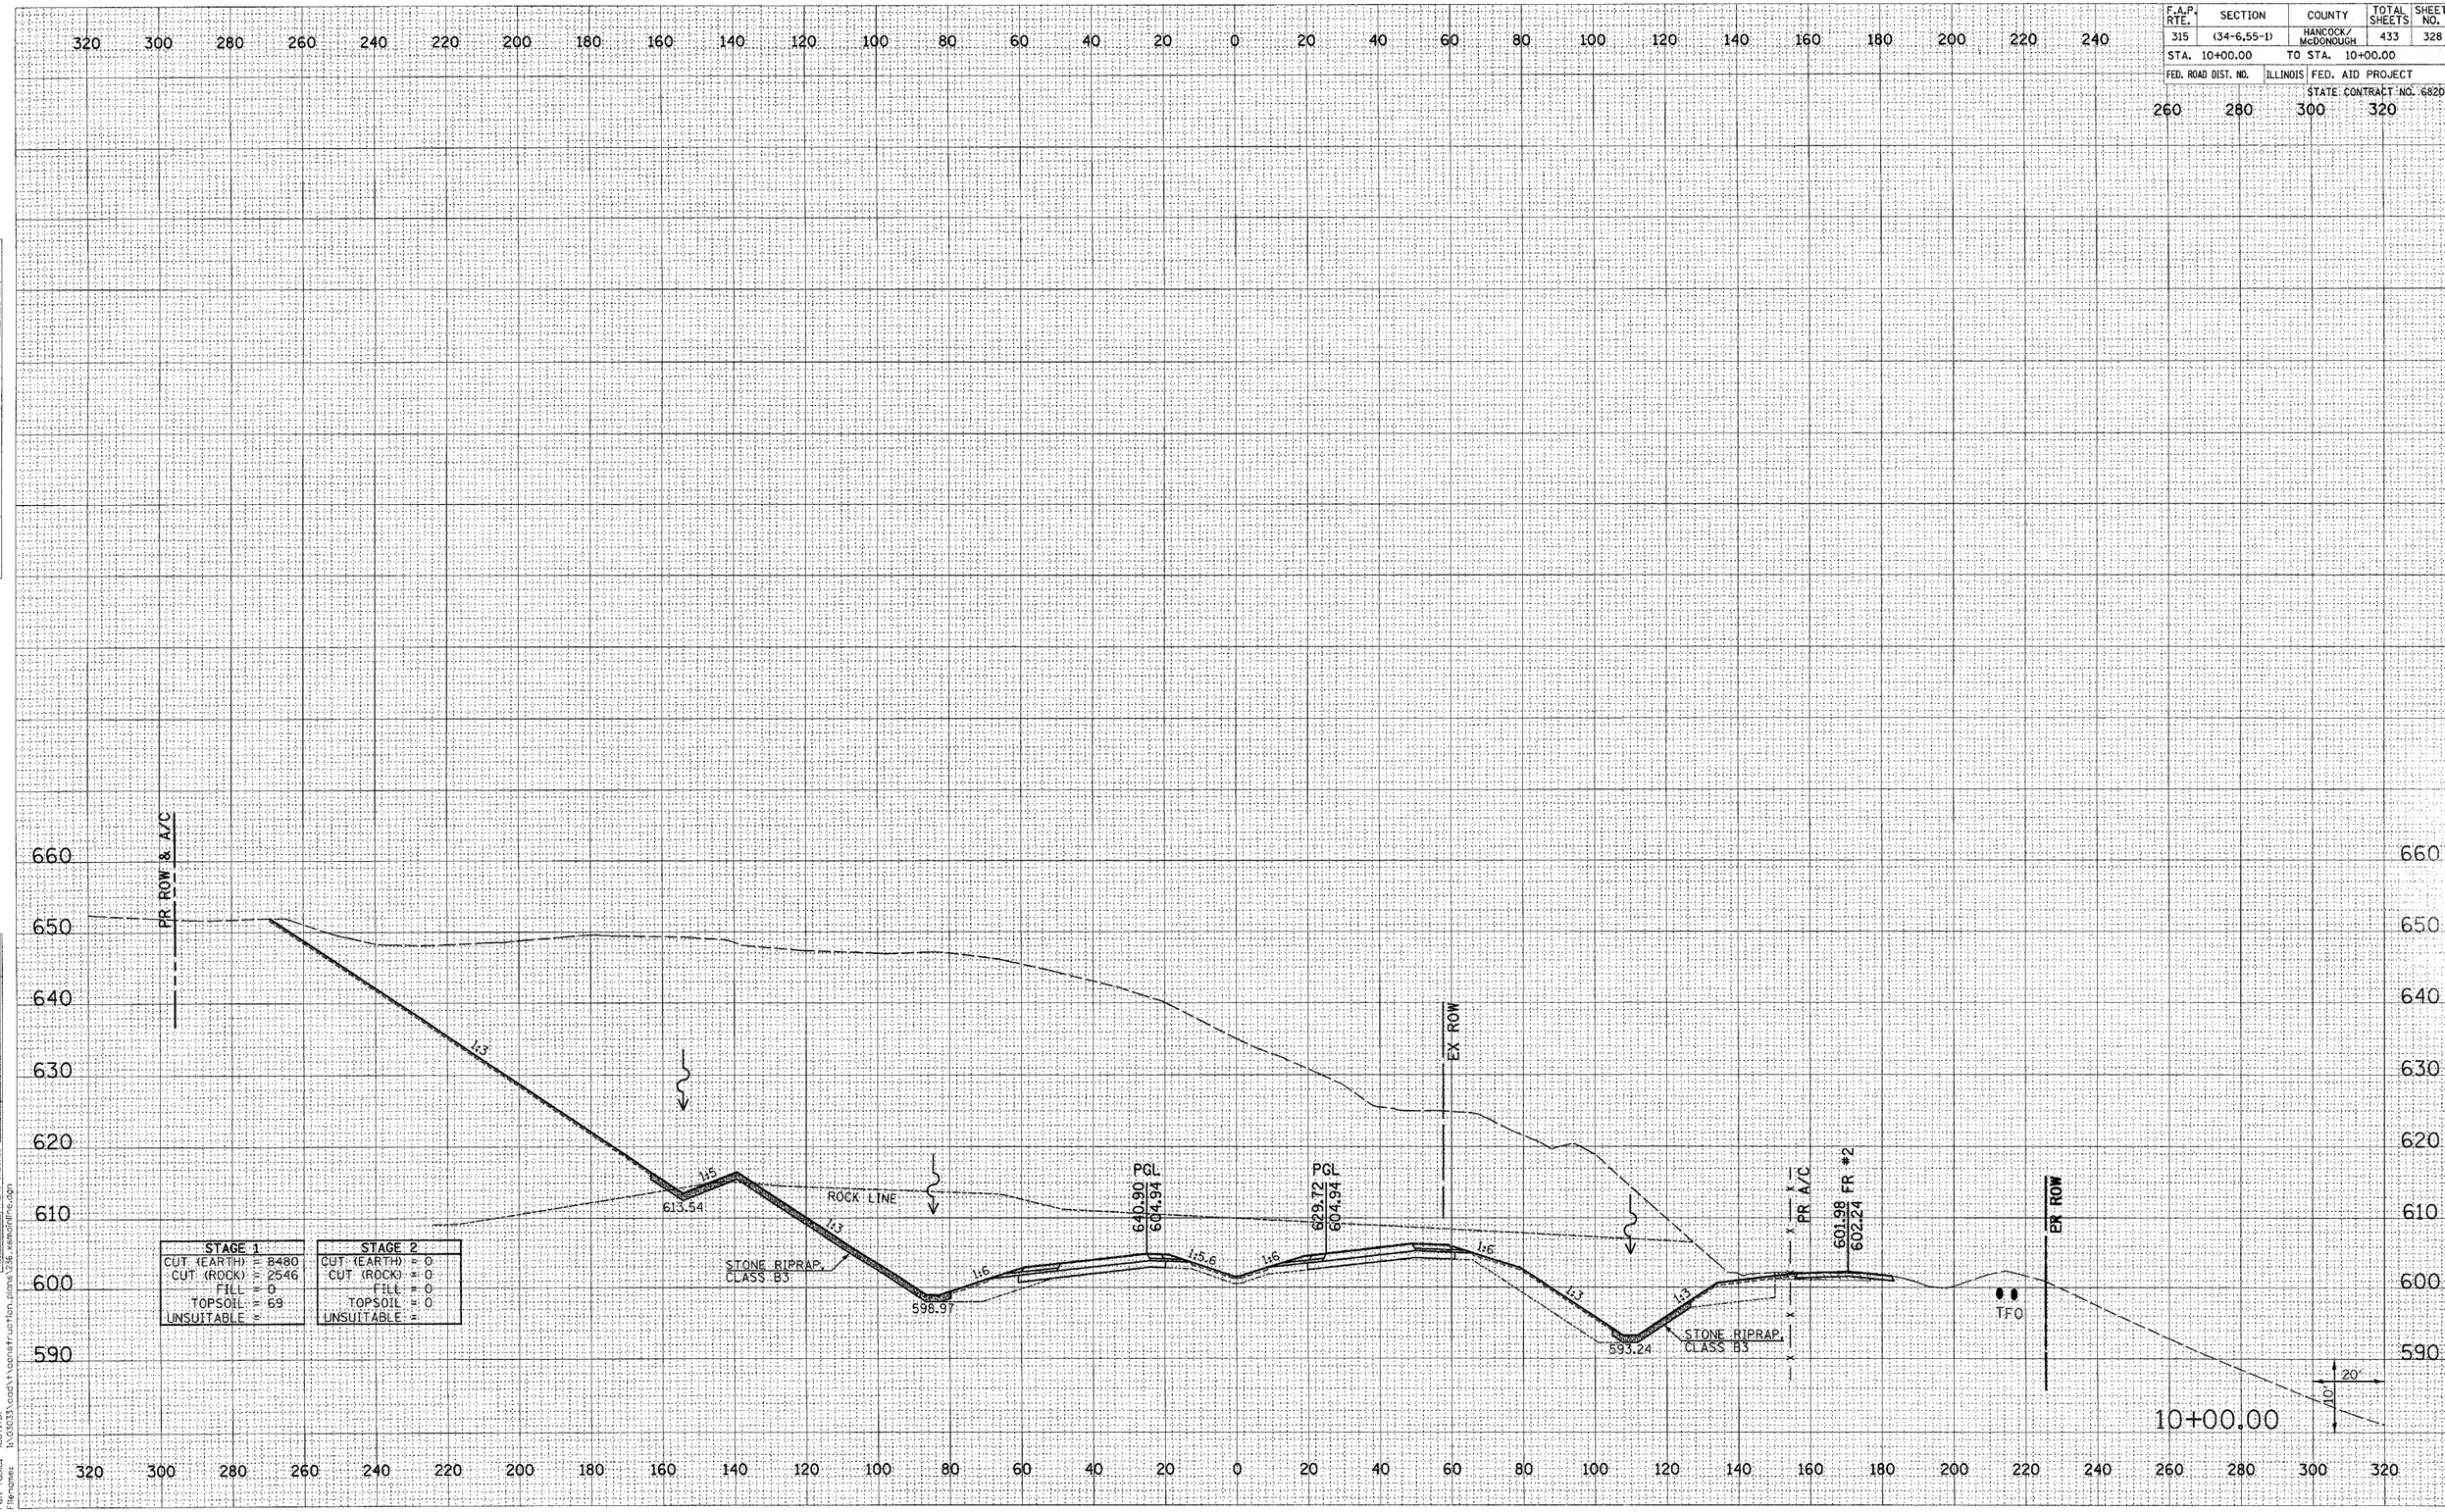

STAGE 1	
CUT (EARTH) =	8480
CUT (ROCK) =	2546
FILL =	0
TOPSOIL =	69
UNSUITABLE =	

STAGE 2	
CUT (EARTH) =	0
CUT (ROCK) =	0
FILL =	0
TOPSOIL =	0
UNSUITABLE =	

FINAL SURVEY | NOTE BOOK NO. | SURVEYED | PLOTTED | TEMPLATE | AREAS | AREAS CHECKED | BY | DATE

ORIGINAL SURVEY | NOTE BOOK NO. | SURVEYED | PLOTTED | TEMPLATE | AREAS | AREAS CHECKED | BY | DATE

Plot Date: 8/20/2006
Plot Time: 12:50:27 PM
Plotted By: sdonahue
Pen Table: idot.tbl
Filename: I:\03033\cad\t\construction_plans\236_xsmainline.dgn

FAP ROUTE 315 (IL 336) CROSS SECTIONS STA 10+00.00 TO 10+00.00