| F.A.P. RTE. | SECTION | COUNTY | TOTAL SHEETS | SHEET NO. |
|---|---|---|---|---|
| 315 | (34-6,55-1) | HANCOCK/ McDONOUGH | 433 | 374 |

STA. 88+76.40 TO STA. 89+00.00

FED. ROAD DIST. NO. | ILLINOIS | FED. AID PROJECT

STATE CONTRACT NO. 68206

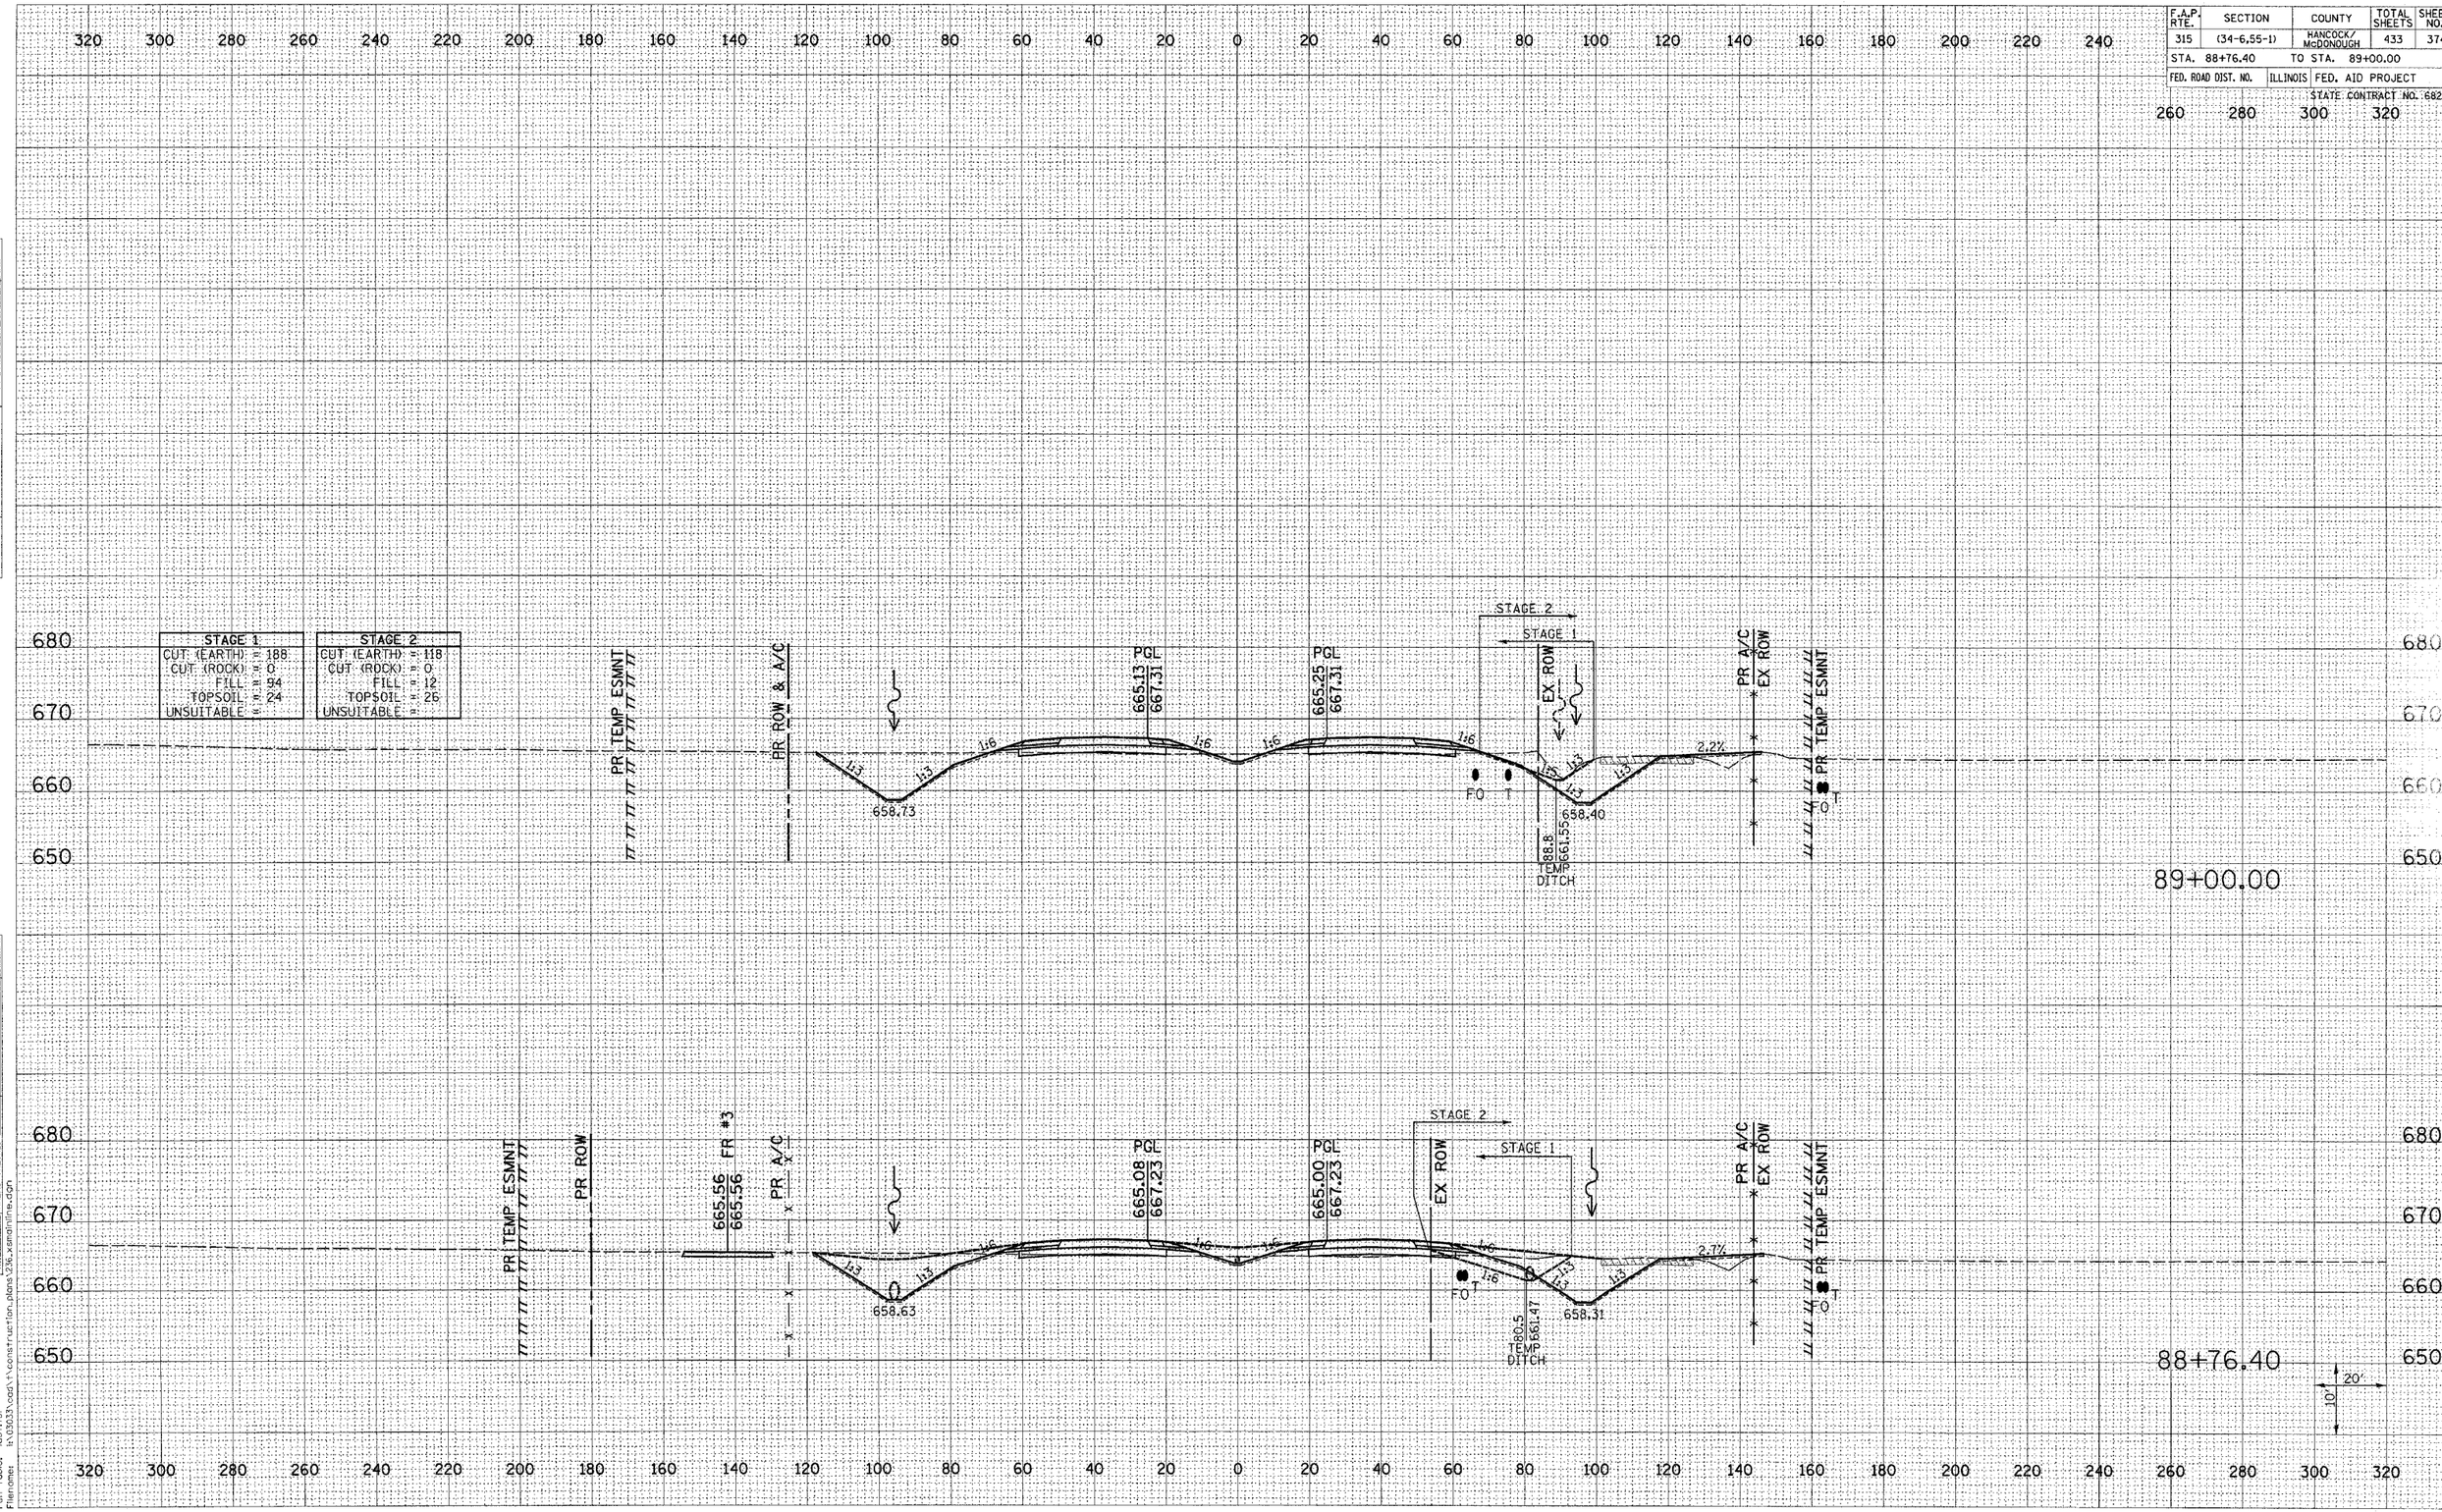


FAP ROUTE 315 (IL 336) CROSS SECTIONS STA 88+76.40 TO 89+00.00

FINAL SURVEY | NOTE BOOK | NO. | SURVEYED | PLOTTED | TEMPLATE | AREAS | AREAS CHECKED | BY | DATE

ORIGINAL SURVEY | NOTE BOOK | NO. | SURVEYED | PLOTTED | TEMPLATE | AREAS | AREAS CHECKED | BY | DATE

Plot Date: 7/8/2006
Plot Time: 3:36:54 PM
Plotted By: bschmidt
Pen Table: idot.tbl
Filename: i:\0303\cad\t\construction_plans\236_xsmainline.dgn