F.A.P. RTE.	SECTION	COUNTY	TOTAL SHEETS	SHEET NO.
315	(34-6,55-1)	HANCOCK/ McDONOUGH	433	384
STA. 107+00.00		TO STA. 108+00.00		
FED. ROAD DIST. NO.	ILLINOIS	FED. AID PROJECT		

STATE CONTRACT NO. 68206

FINAL SURVEY | NOTE BOOK | NO. | SURVEYED PLOTTED | TEMPLATE | AREAS | AREAS CHECKED | BY | DATE

ORIGINAL SURVEY | NOTE BOOK | NO. | SURVEYED PLOTTED | TEMPLATE | AREAS | AREAS CHECKED | BY | DATE

STAGE 1	
CUT (EARTH)	= 49
CUT (ROCK)	= 0
FILL	= 353
TOPSOIL	= 22
UNSUITABLE	=

STAGE 2	
CUT (EARTH)	= 73
CUT (ROCK)	= 0
FILL	= 34
TOPSOIL	= 19
UNSUITABLE	=

STAGE 1	
CUT (EARTH)	= 42
CUT (ROCK)	= 0
FILL	= 346
TOPSOIL	= 22
UNSUITABLE	=

STAGE 2	
CUT (EARTH)	= 82
CUT (ROCK)	= 0
FILL	= 25
TOPSOIL	= 20
UNSUITABLE	=

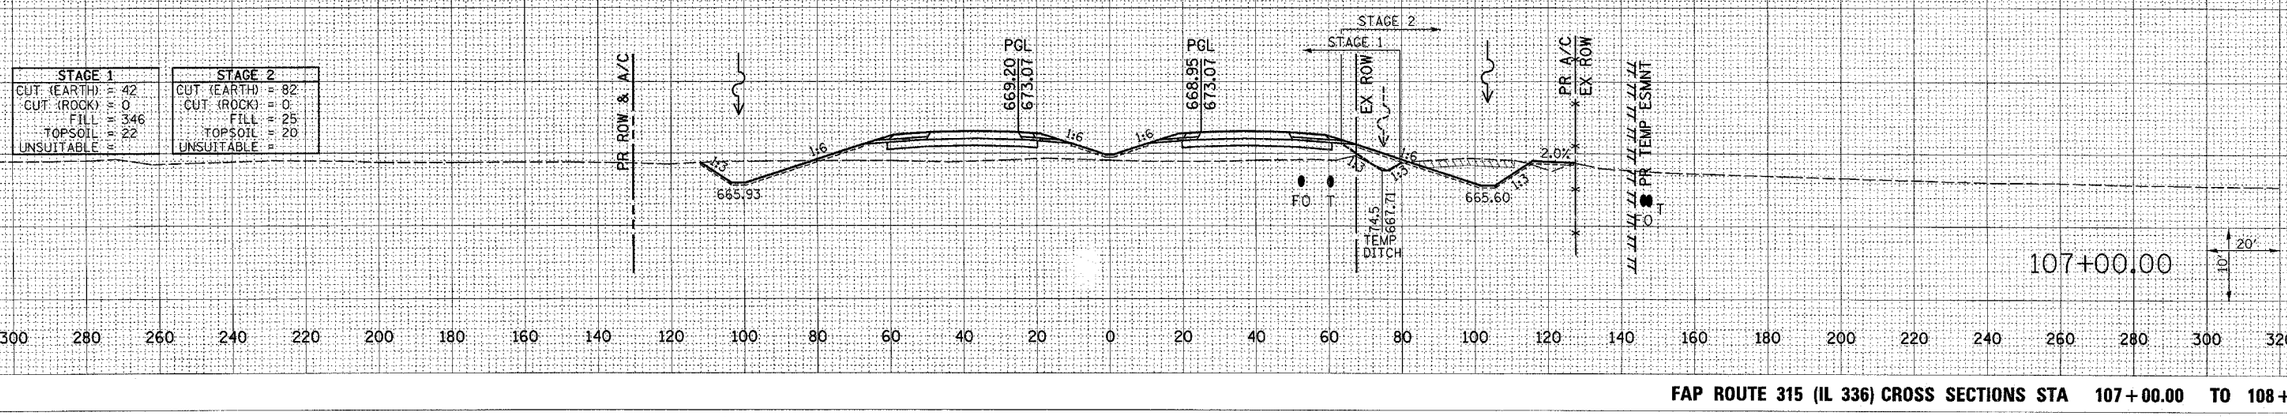

Plot Date: 7/18/2006
Plot Time: 3:37:10 PM
Plotted By: bashmiot
Pen Table: idot.tbl
Hardware: hc1c9353
I:\c9353\roadway\construction_plans\315_xsmdnfnw.dgn

FAP ROUTE 315 (IL 336) CROSS SECTIONS STA 107+00.00 TO 108+00.00