| F.A.P. RTE. | SECTION | COUNTY | TOTAL SHEETS | SHEET NO. |
|---|---|---|---|---|
| 315 | (34-6,55-1) | HANCOCK/ McDONOUGH | 433 | 387 |
| STA. 113+00.00 | | TO STA. 114+00.00 | | |
| FED. ROAD DIST. NO. | ILLINOIS | FED. AID PROJECT | | |
| | | STATE CONTRACT NO. 68206 | | |

FINAL SURVEY — NOTE BOOK — NO. — SURVEYED — PLOTTED — TEMPLATE — AREAS CROSS CHECKED — BY — DATE

ORIGINAL SURVEY — NOTE BOOK — NO. — SURVEYED — PLOTTED — TEMPLATE — AREAS CROSS CHECKED — BY — DATE

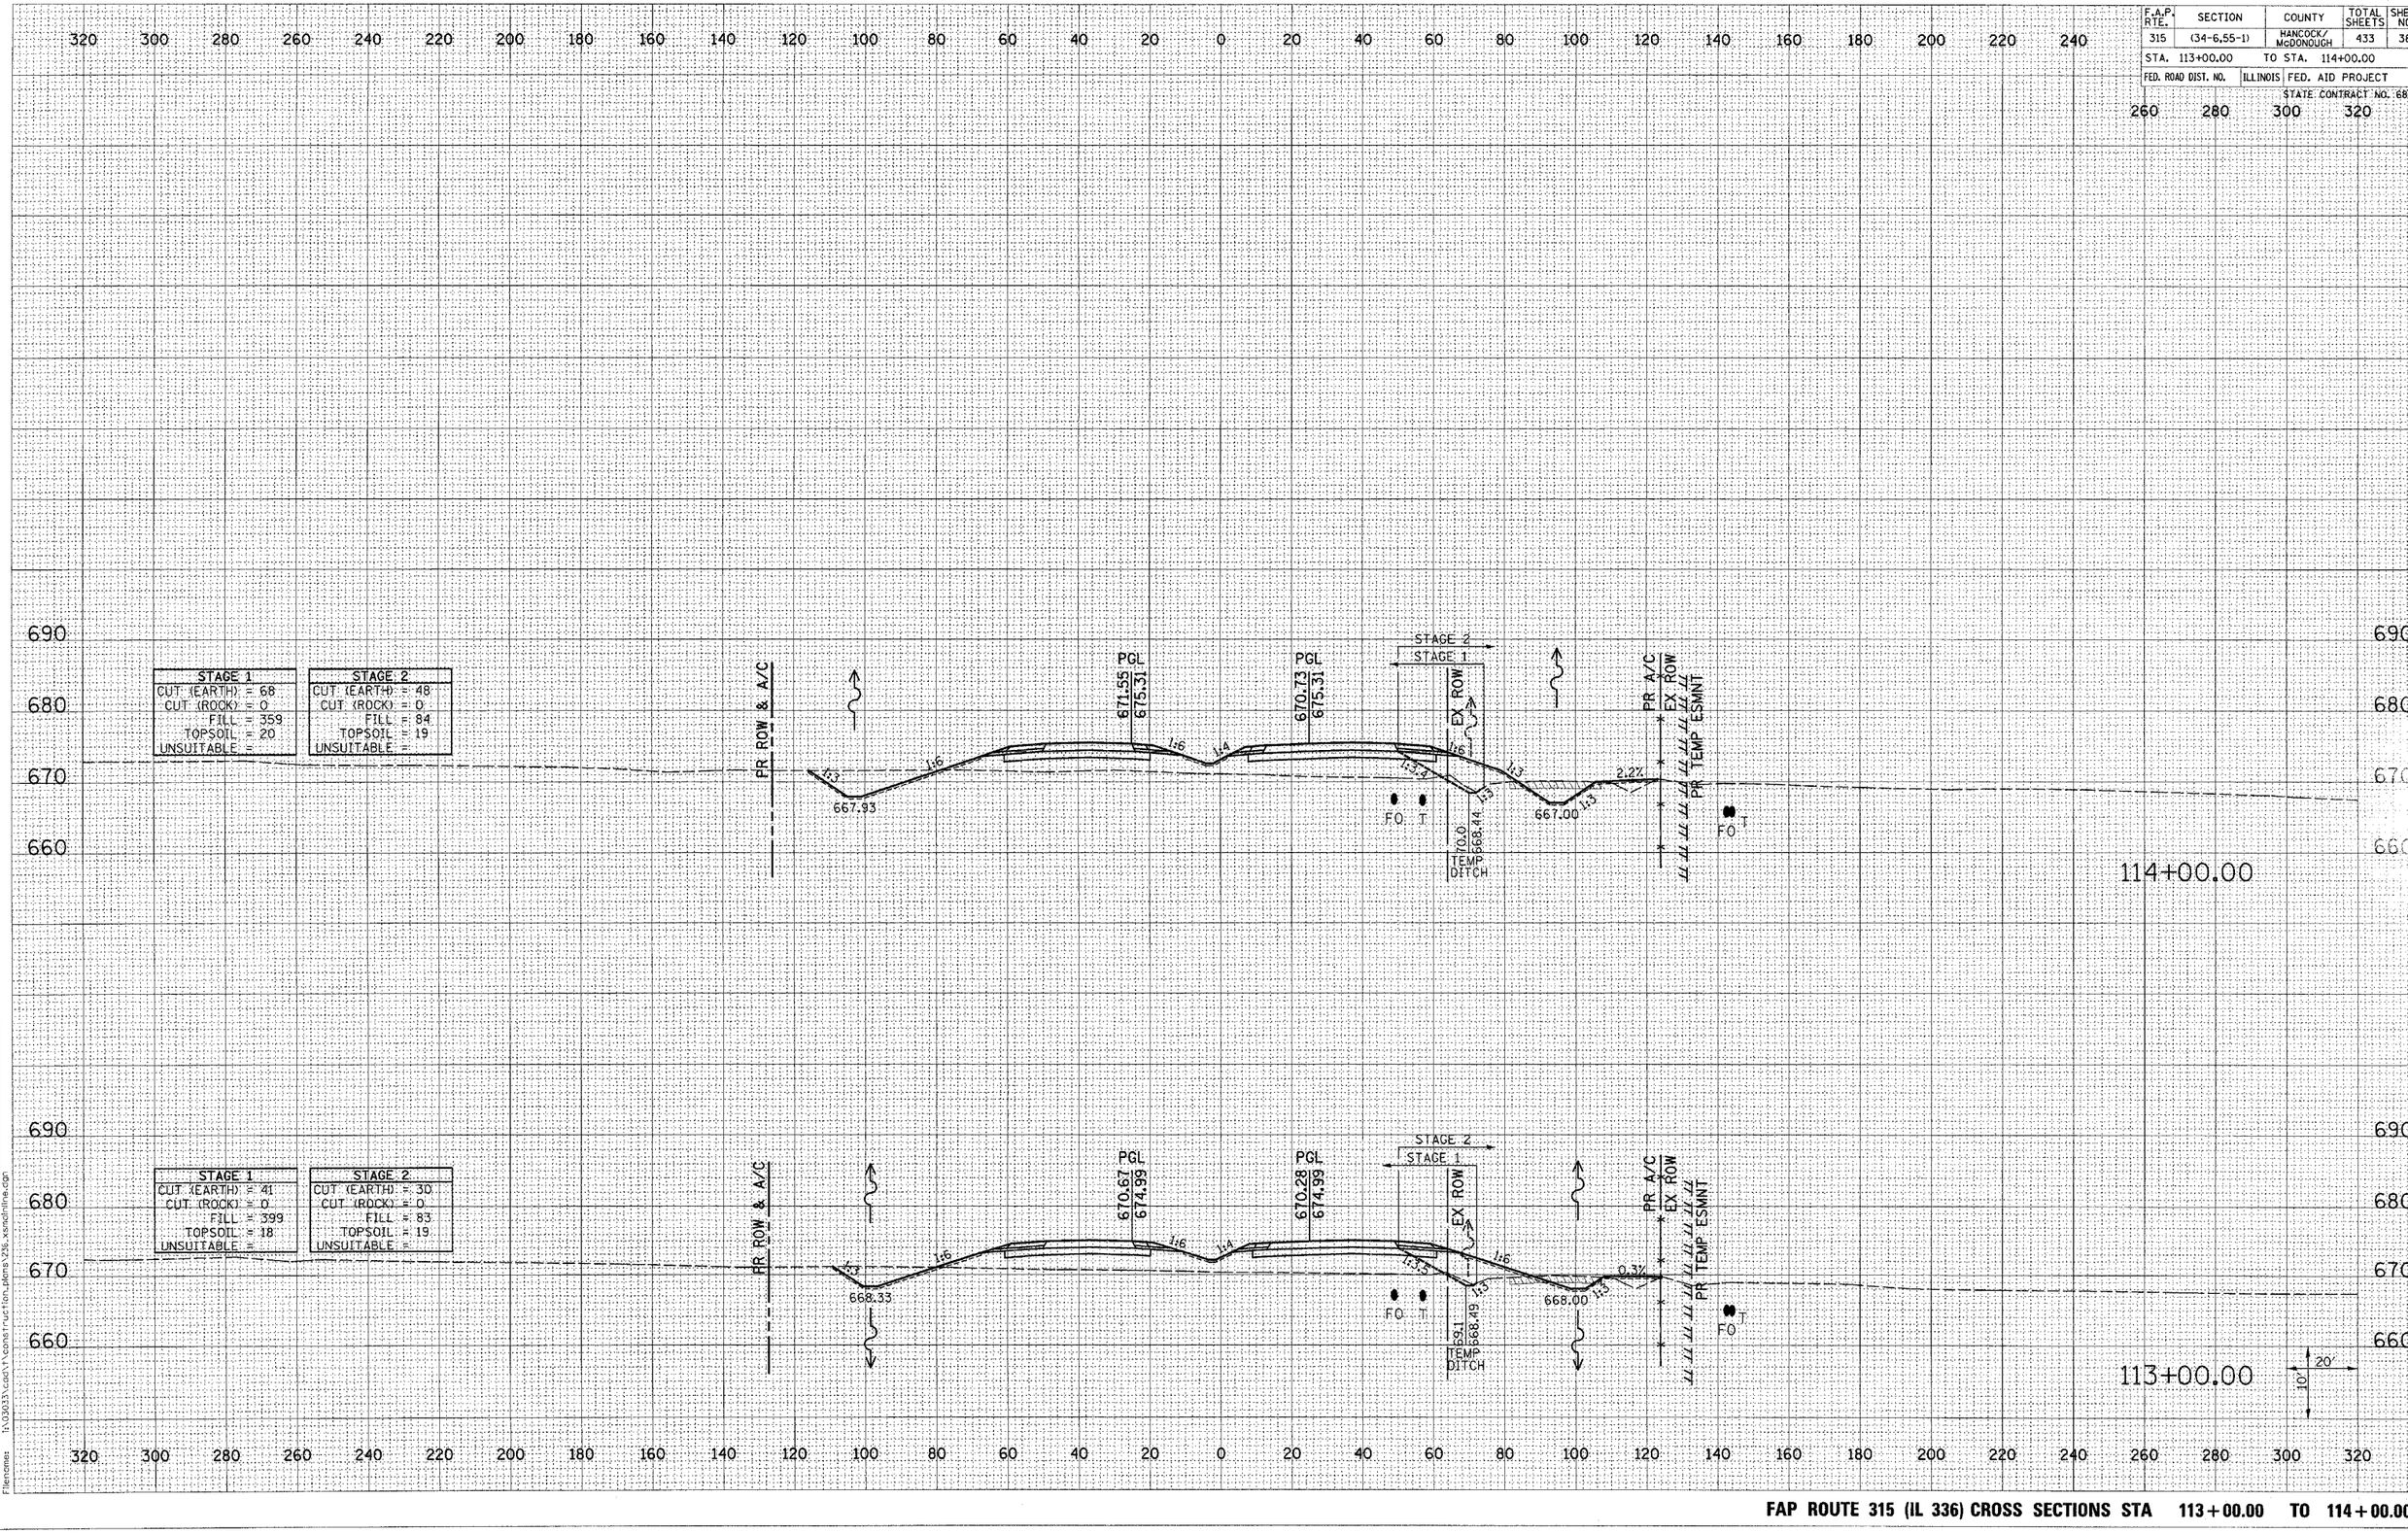


Plot Date: 7/8/2006
Plot Time: 3:37:03 PM
Plotted By: bschmidt
Pen Tables: ldot.tbl
Filename: c:\projects\construction\plans\26x_xsnoshrink.dgn

**FAP ROUTE 315 (IL 336) CROSS SECTIONS STA 113+00.00 TO 114+00.00**