CONTRACT NO. 72903

F.A.P. RTE.	SECTION	COUNTY	TOTAL SHEETS	SHEET NO.
685	113B-2	HANCOCK	45	16
STA. 245+50	TO STA. 246+00			
FED. ROAD DIST. NO.	ILLINOIS	FED. AID PROJECT		

JAMES R. & SADIE
RASHID MITCHELL

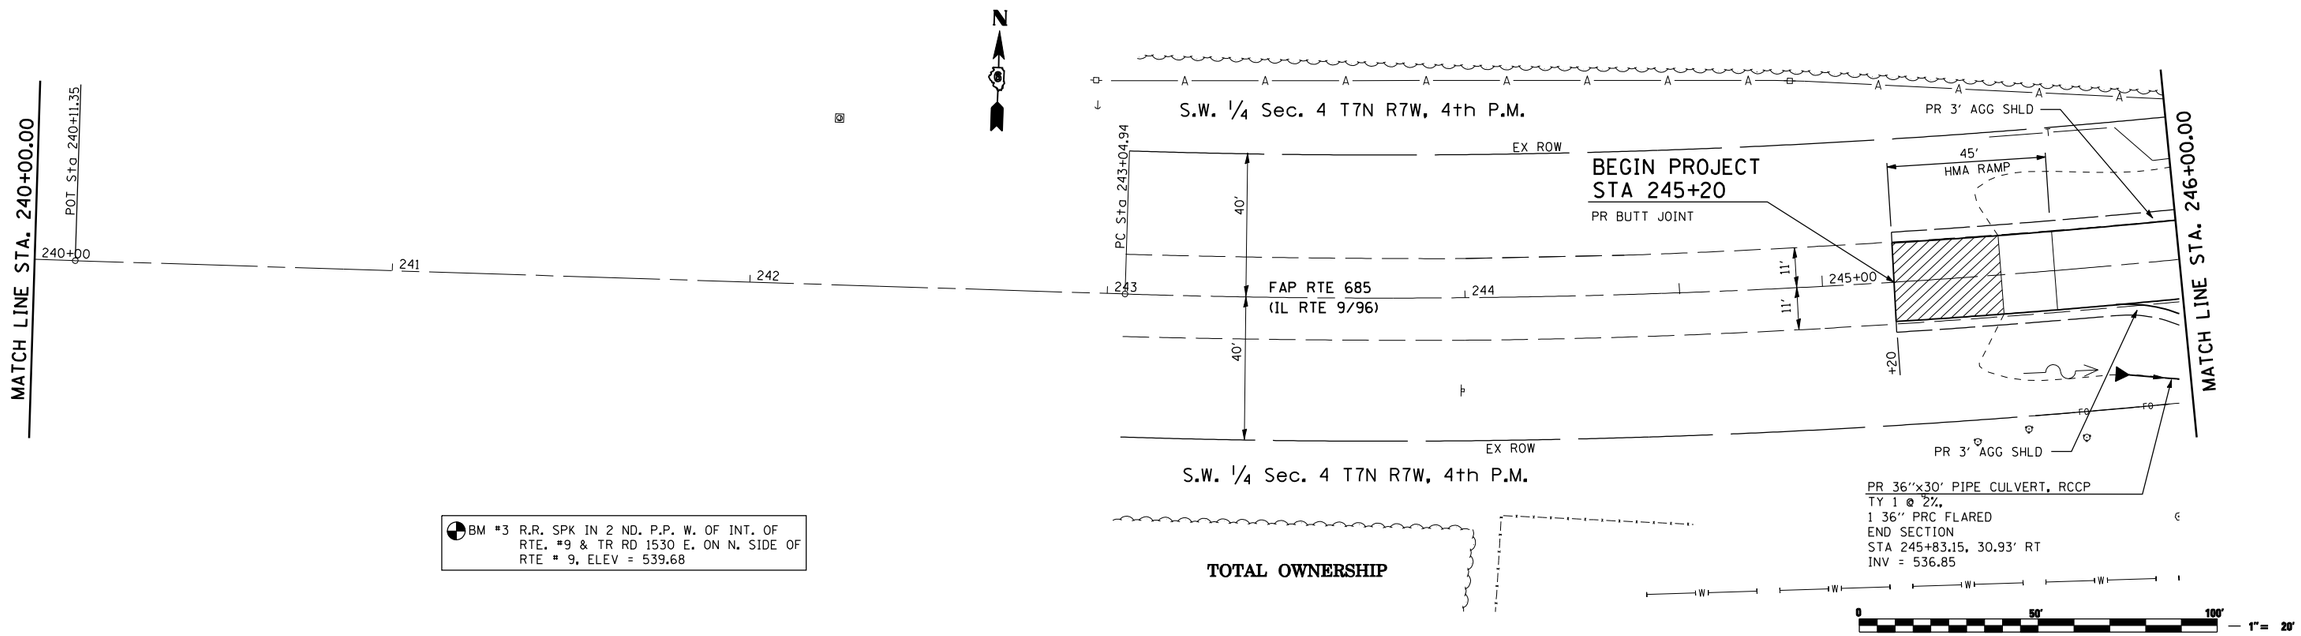

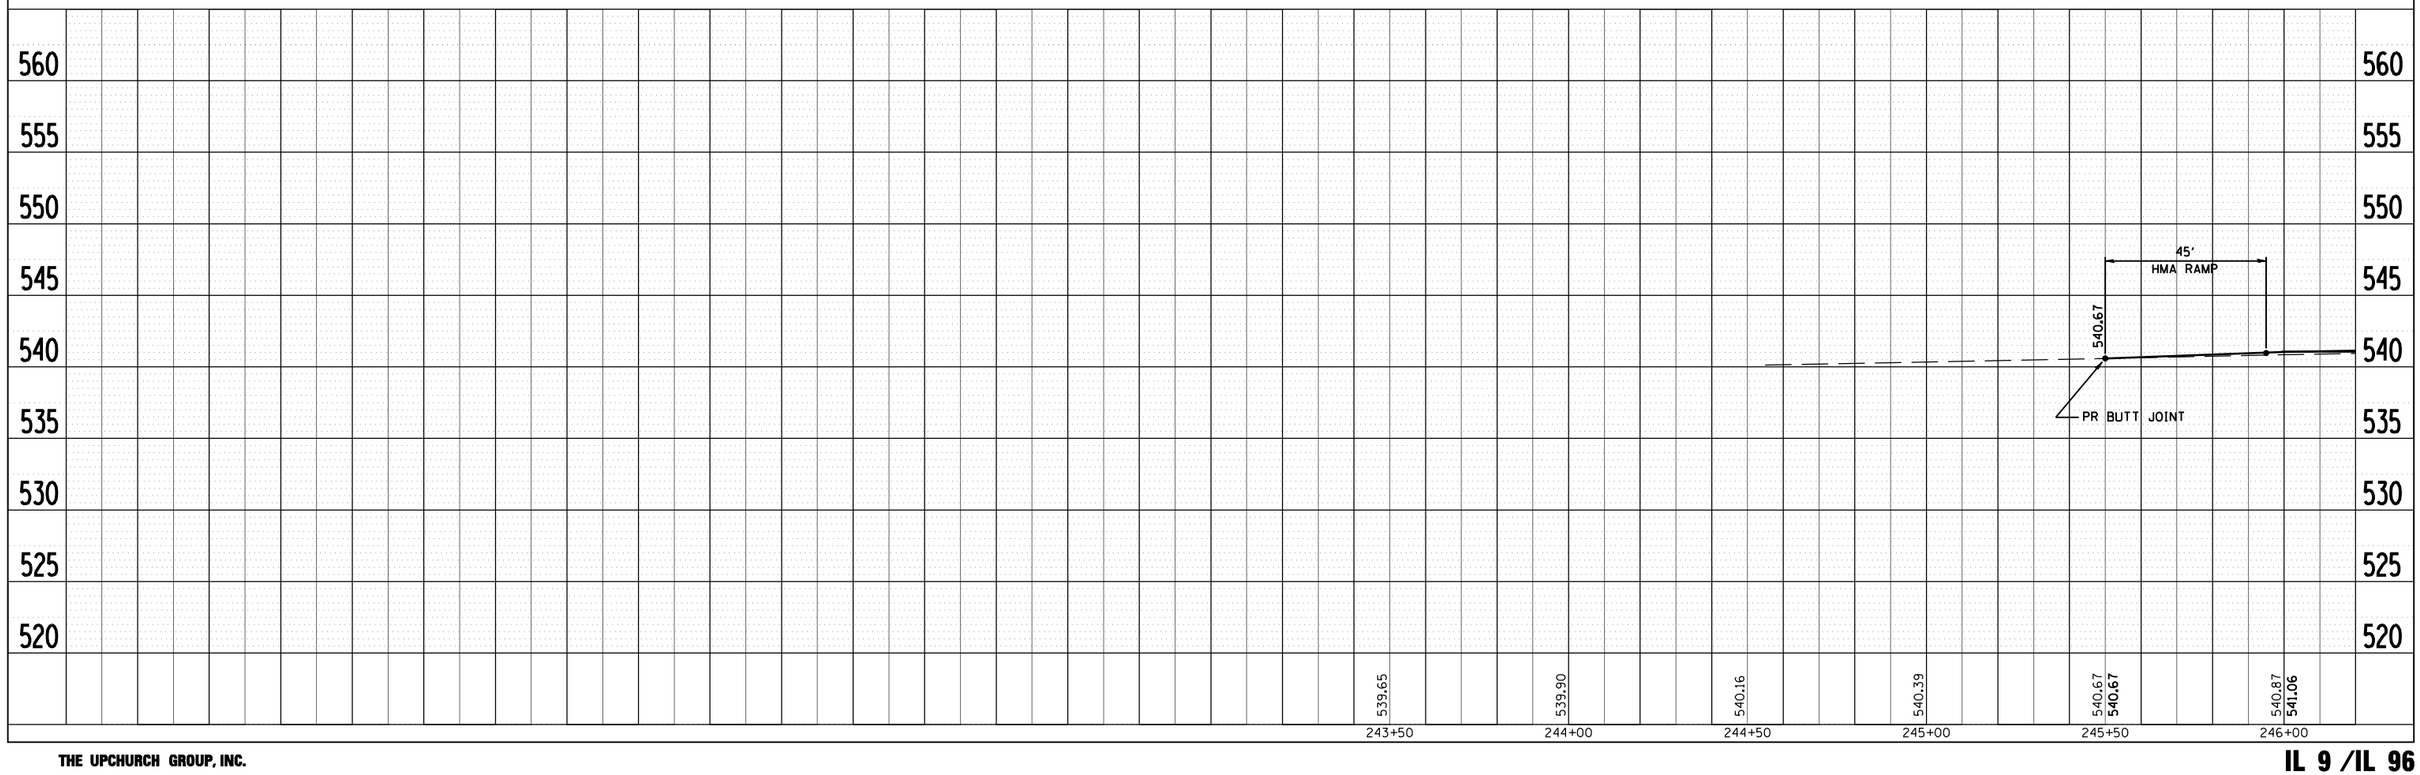

TUG PROJ. =6103007-11
PLOT DATE = Aug-27-2007 11:48:22AM
FILE NAME = $FILE$

THE UPCHURCH GROUP, INC.

IL 9 /IL 96