CONTRACT NO. 72A67

F.A.P. RTE.	SECTION	COUNTY	TOTAL SHEETS	SHEET NO.
735	*	MACOUPIN	5	1

* 6RS-3; 7RS-6

STATE OF ILLINOIS
DEPARTMENT OF TRANSPORTATION
DIVISION OF HIGHWAYS

PROPOSED HIGHWAY PLANS

FAS ROUTE 735 (SHIPMAN BLACKTOP)
SECTION 6RS-3; 7RS-6

MACOUPIN COUNTY
C-96-521-07

INDEX OF SHEETS

1	COVER SHEET
2	SUMMARY OF QUANTITIES
3	SCHEDULE OF QUANTITIES
4-5	TYPICAL SECTOINS

LIST OF STANDARDS

000001-04
442201-01
701001-01
701006-02
701011-01
701301-02
701306-01
701311-02
702001-06
780001-01
781001-02

BEGIN PROJECT 252+91

HURRICANE CREEK BRIDGE OMISSION 283+97 TO 285+03

MACOUPIN CREEK BRIDGE OMISSION 379+28 TO 385+32

PAVEMENT OMISSION 399+75 TO 558+58

COOP CREEK BRIDGE OMISSION 655+54 TO 655+94

END PROJECT 790+58

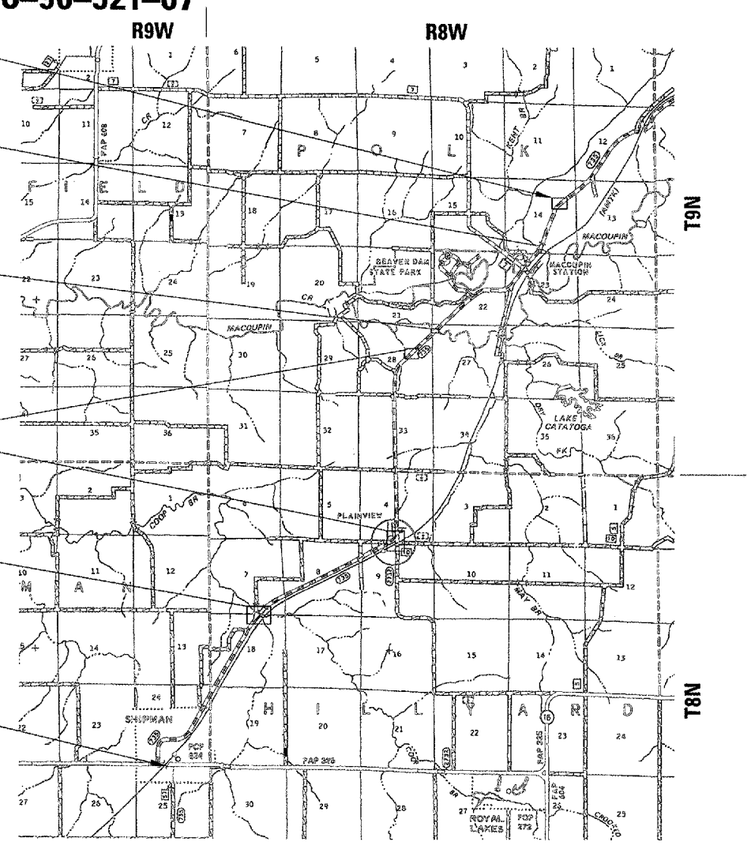

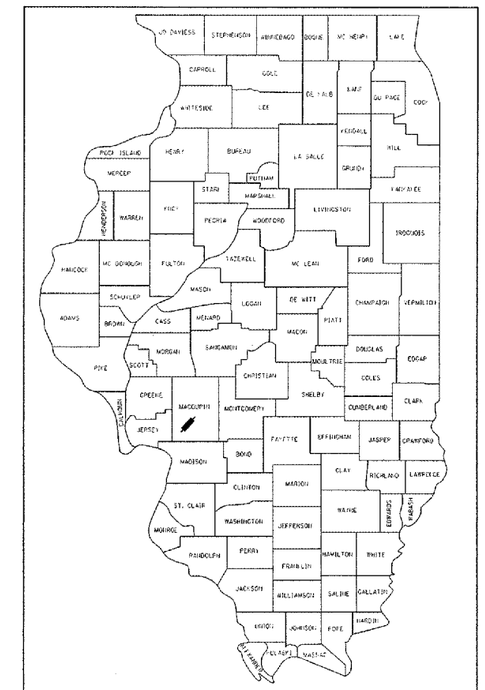

ADT 1,300 (2005)
%MU + %SU = 12%

STATE OF ILLINOIS
DEPARTMENT OF TRANSPORTATION
DIVISION OF HIGHWAYS

SUBMITTED Sept 1, 20 06
Christine M. Reed
DEPUTY DIRECTOR OF HIGHWAYS, REGION ENGINEER

October 13, 20 06
Mike Hine
ENGINEER OF DESIGN AND ENVIRONMENT

October 13, 20 06
Milton R. Sees, P.E.
DIRECTOR OF HIGHWAYS, CHIEF ENGINEER

PRINTED BY THE AUTHORITY OF THE STATE OF ILLINOIS

100' 200' 300' — 1" = 100'
0 10' 20' 30' — 1" = 10'
0 50' 100' — 1" = 50'
0 50' 100' — 1" = 40'
0 50' 100' — 1" = 30'
0 50' 100' — 1" = 20'

FULL SIZE PLANS HAVE BEEN PREPARED USING STANDARD ENGINEERING SCALES. REDUCED SIZED PLANS WILL NOT CONFORM TO STANDARD SCALES. IN MAKING MEASUREMENTS ON REDUCED PLANS, THE ABOVE SCALES MAY BE USED.

J.U.L.I.E.
JOINT UTILITY LOCATION INFORMATION FOR EXCAVATION
1-800-892-0123

PROJECT ENGINEER: JOHN NEGANGARD (782-6990)
SQUAD LEADER: VINCE MADONIA (785-9046)

CONTRACT NO. 72A67

NET PROJECT LENGTH = 7.03 MILES

GROSS PROJECT LENGTH = 10.18 MILES