FAP ROUTE	SECTION	COUNTY	TOTAL SHEETS	SHEET NO
805	122-VBR-1	ST. CLAIR	58	16
STA.		TO STA.		
CONTRACT NO.: 76558				

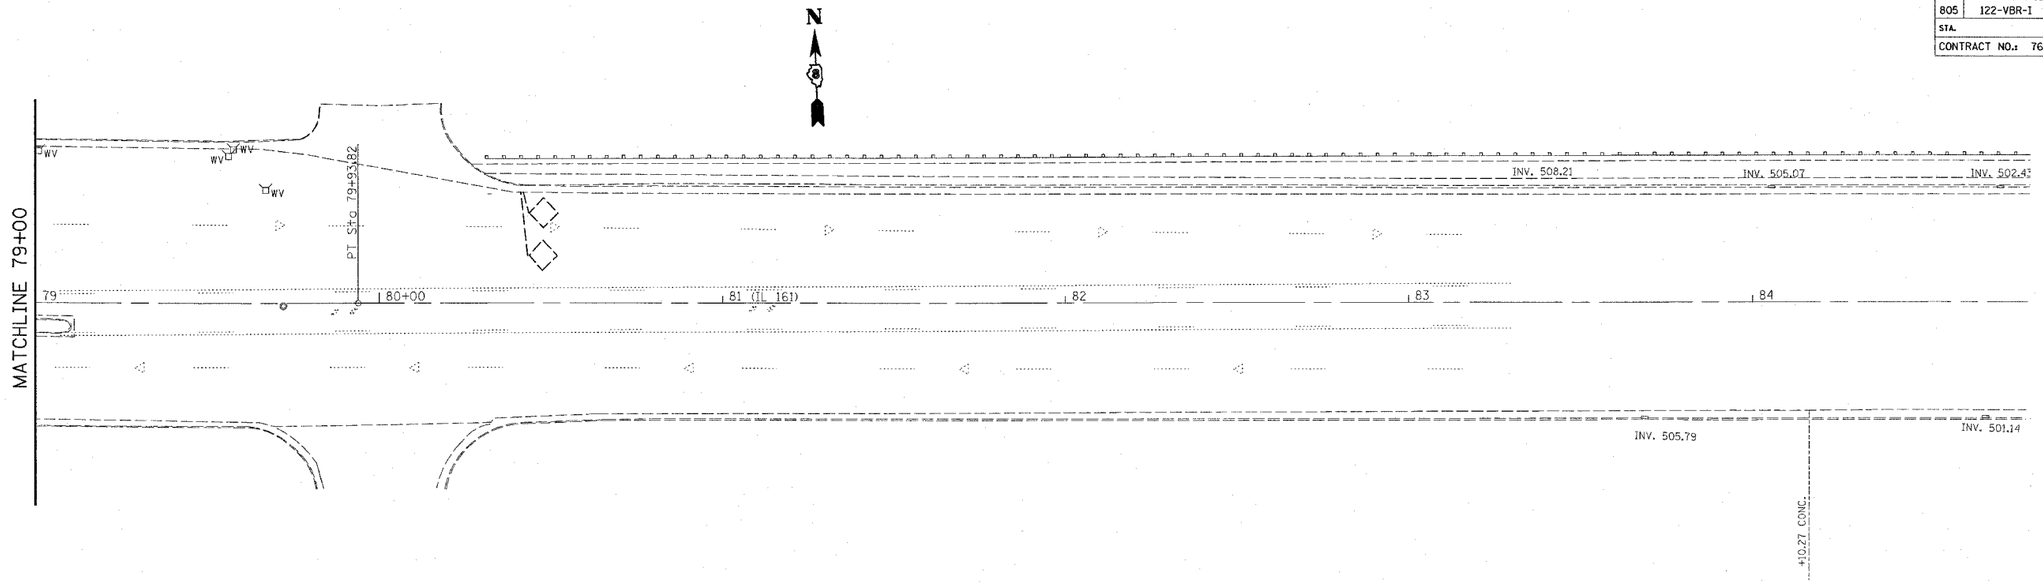

PLAN
SURVEYED
DRAWN
ALIGNMENT CHECKED
PLANS CHECKED
NOTE BOOK
NO.
CADD FILE NAME
BY
DATE

LEGEND OF SYMBOLS

- TEMPORARY TRAFFIC SIGNALS
- WORK ZONE
- TEMPORARY CONCRETE BARRIER
- DRUMS
- BARRICADE
- IMPACT ATTENUATOR, TEMP. (NON REDIRECTIVE), TEST LEVEL 3
- DIRECTIONAL BARRICADE
- ARROW BOARD
- APPLICABLE TEMPORARY PAVEMENT MARKING LINE

NOTE: PLEASE SEE APPLICABLE STANDARD FOR ITEMS NOT SHOWN

REVISIONS	
NAME	DATE

ILLINOIS DEPARTMENT OF TRANSPORTATION

TRAFFIC CONTROL & STAGING PLAN VIEW PRESTAGE

FAP ROUTE 805 (IL161)
SECTION 122VBR-I
ST. CLAIR COUNTY

DRAWN BY:

PLOT DATE: 10/19/2006

$$DATE
10/19/2006
c:\projects\sd0702\plan\stage_plans\sd07a.dgn
$$