CONTRACT NUMBER: 76558

FAP ROUTE	SECTION	COUNTY	TOTAL SHEETS	SHEET NO
805	122-VBR-1	ST. CLAIR	58	57
STA.	TO STA.			
CONTRACT NO:				

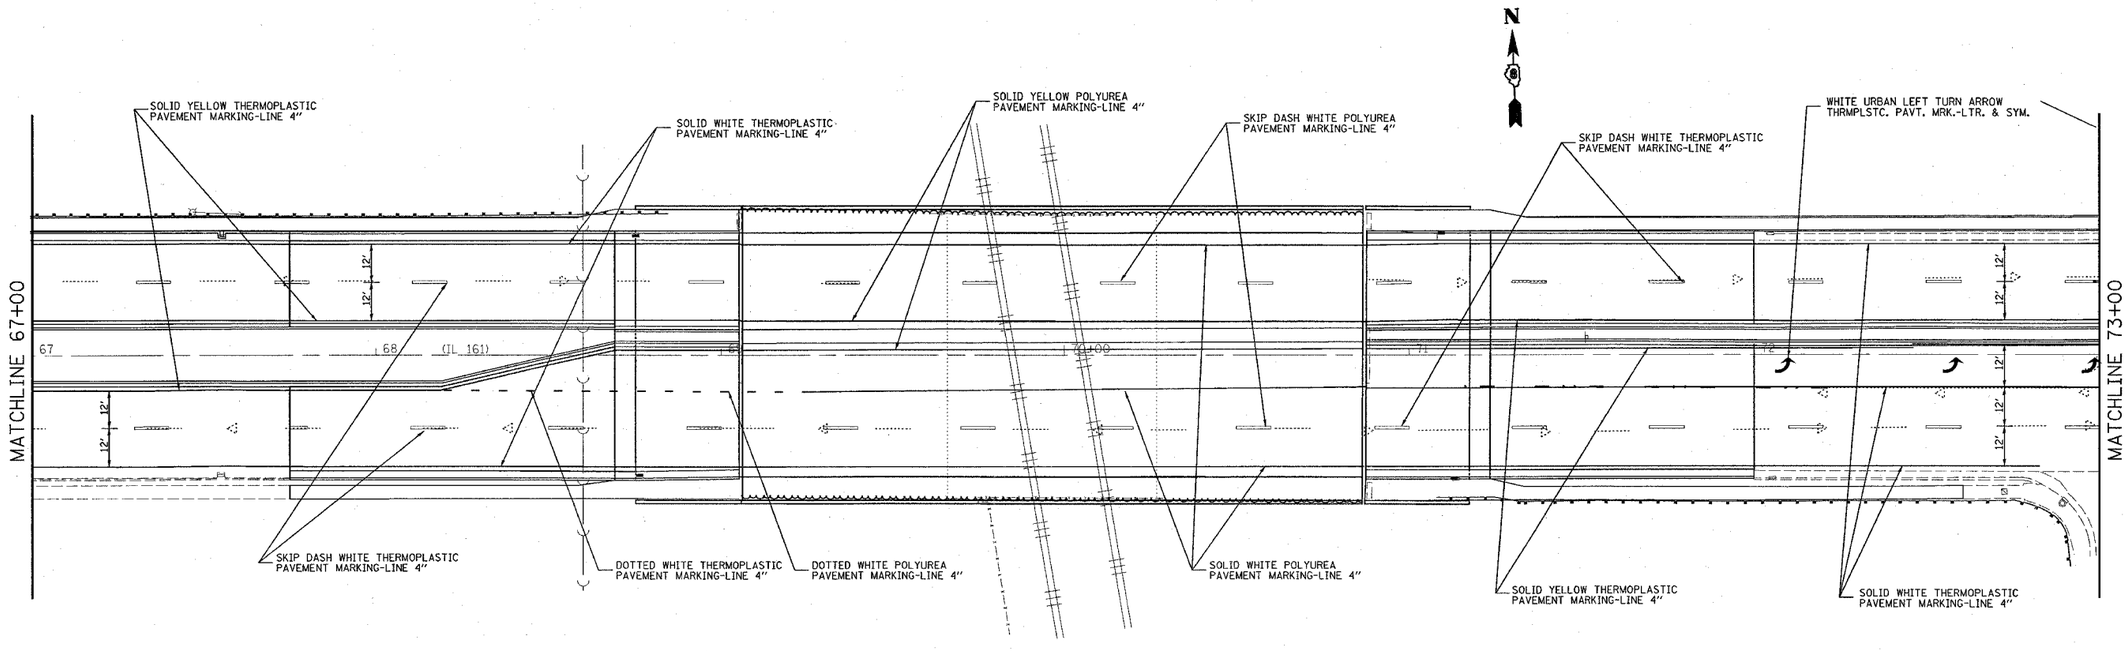

PLAN — SURVEYED — BY — DATE
NOTE BOOK — ALIGNMENT — CHECKED
NO. — PVT. OF W.A. — CHECKED
CARD FILE NAME

20' 0 20' 40'
SCALE: 1" = 20'

REVISIONS	
NAME	DATE

ILLINOIS DEPARTMENT OF TRANSPORTATION
PAVEMENT MARKING PLAN SHEETS
FAP ROUTE 805 (IL161)
SECTION 122VBR-I
ST. CLAIR COUNTY

DRAWN BY:

PLOT DATE: 10/19/2006

$$$$SCALE
10/19/2006
c:\projects\sd0178\c\plan\stage_plan\sd0178_dgn
*REF-topo1142
*REF-drf1987.dgn