CONTRACT NO. 83869

F.A.U. RTE.	SECTION	COUNTY	TOTAL SHEETS	SHEET NO.
1441	00-00059-00-BR	KANE	154	67
STA. 9+00		TO STA. 17+00		
FED. ROAD DIST. NO.	ILLINOIS	FED. AID PROJECT		

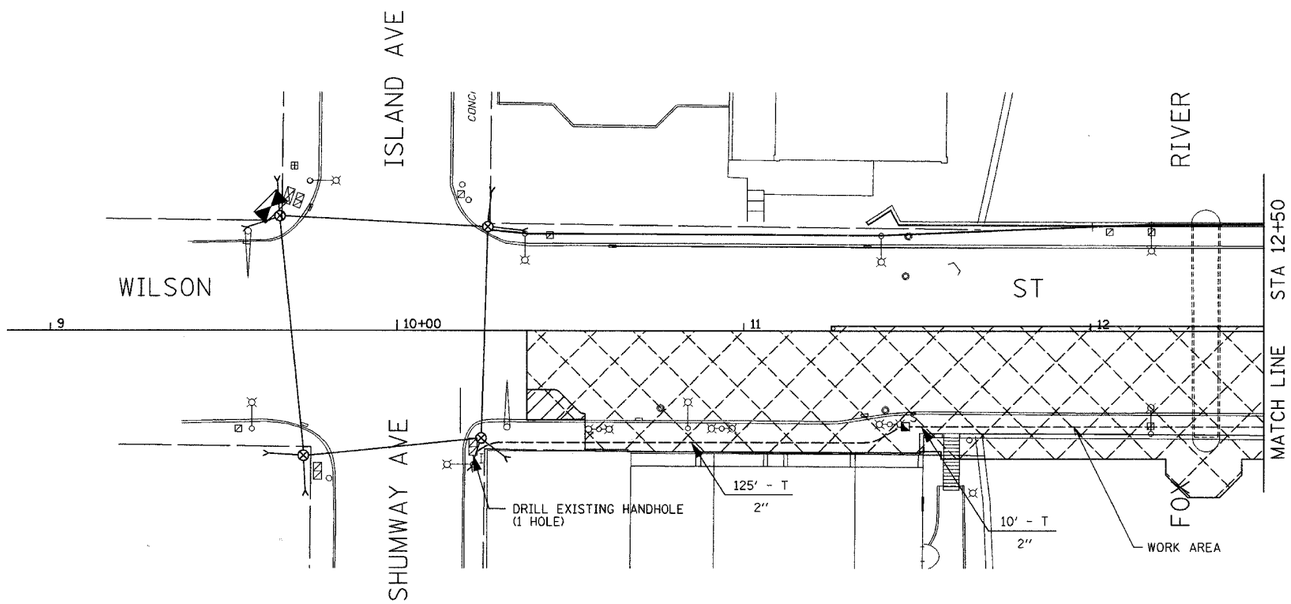

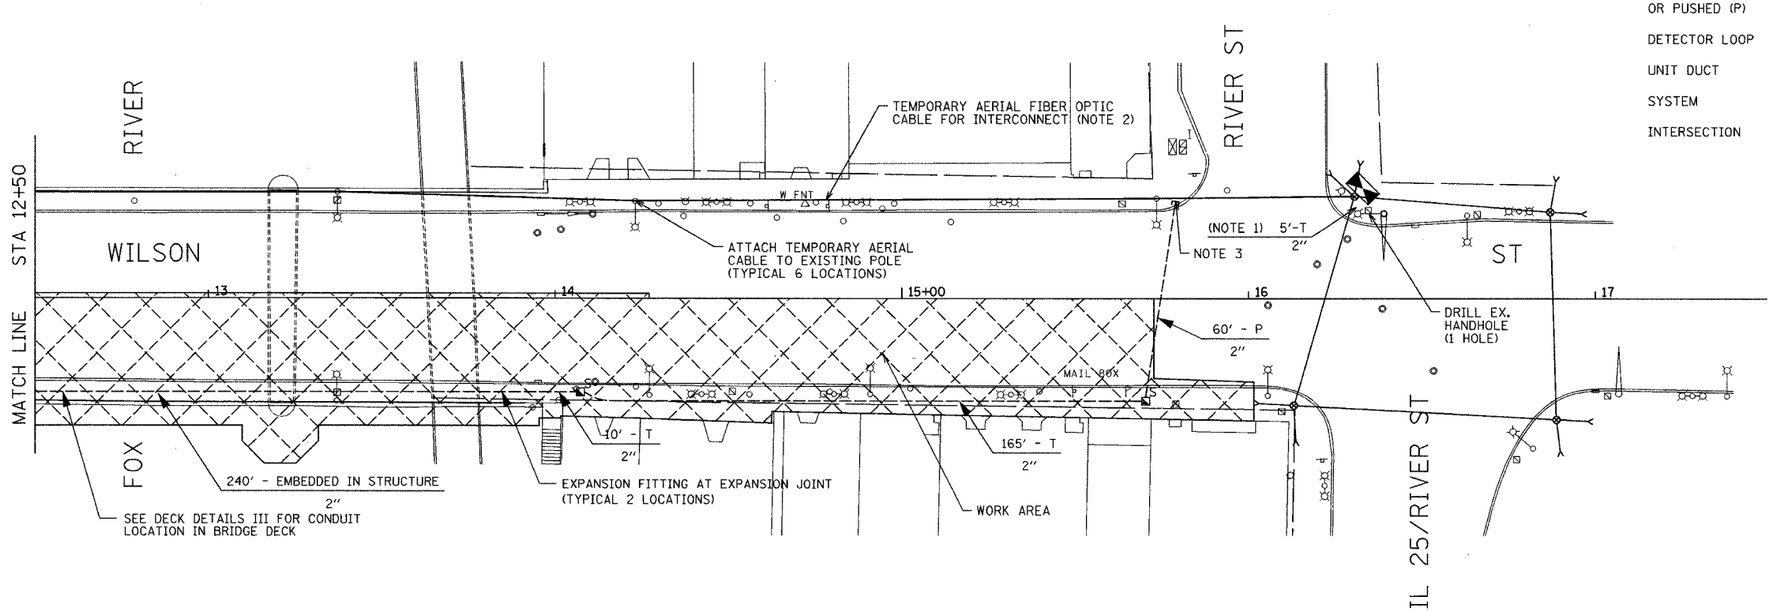

N

SCALE IN FEET
1" = 20'

INTERCONNECT PLAN LEGEND

	PROPOSED	EXISTING
CONTROLLER		
HANDHOLE		
DOUBLE HANDHOLE		
HEAVY-DUTY HANDHOLE	H	H
G.S. CONDUIT IN TRENCH (T) OR PUSHED (P)		
DETECTOR LOOP		
UNIT DUCT	UD	
SYSTEM	S	
INTERSECTION	IP	I

NOTES:

1. PRIOR TO THE START OF STAGE 1 CONSTRUCTION, INSTALL A LONG-RADIUS CONDUIT ELBOW AT THE BASE OF THE TEMPORARY WOOD POLE AND ATTACH THE CONDUIT TO THE POLE INTO THE TEMPORARY CONTROLLER CABINET. EXTEND THE CONDUIT TO THE EXISTING DOUBLE HANDHOLE AND INSTALL IN THE DRILLED HOLE.
2. PRIOR TO THE START OF STAGE 1 CONSTRUCTION, INSTALL TEMPORARY AERIAL FIBER OPTIC INTERCONNECT CABLE ON THE EXISTING LUMINAIRE POLES ON THE NORTH SIDE OF WILSON STREET BETWEEN THE NORTHEAST CORNER OF ISLAND AVENUE AND THE NORTHWEST CORNER OF RIVER STREET.
3. PUSH TO BACK OF CURB ON THE NORTH SIDE OF WILSON STREET DURING STAGE 1 CONSTRUCTION AND INSTALL PIPE CAP.

REVISIONS	
NAME	DATE

ILLINOIS DEPARTMENT OF TRANSPORTATION

WILSON STREET

TEMPORARY TRAFFIC SIGNAL
INTERCONNECT PLAN
STAGE 1

SCALE: 1"=20'

DATE 07/28/2006

DRAWN BY JW

CHECKED BY AKK

PLOT DATE = 08/13/2006
FILE NAME = s:\82005\cov\ltdgn\tvwfsig\tmpsig05a.dgn
PLOT SCALE = 40.0000 ' / IN.
PLOT STYLE = BASELINE
USER NAME = #USER#

\\CDOT\IS\TLTR\1929\ CDA 08/13/2006 03:07:42 PM