STATE OF ILLINOIS
DEPARTMENT OF TRANSPORTATION

ROUTE NO.	SECTION	COUNTY	TOTAL SHEETS	SHEET NO.
FAU 1441	00-00059-00-BR	KANE	154	74
FED. ROAD DIST. NO. 7		ILLINOIS	FED. AID PROJECT-	

SHEET NO. S3 of S52 SHEETS

Contract # 83869

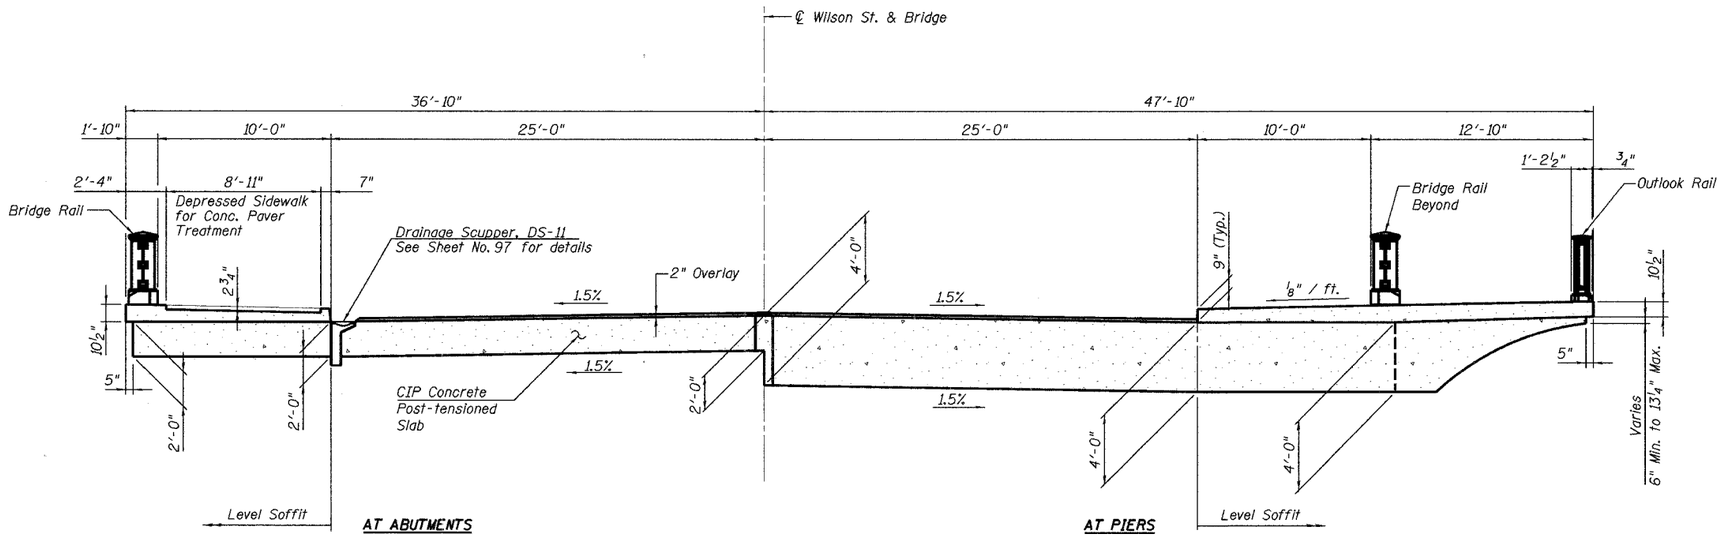

TYPICAL HALF SECTIONS THRU BRIDGE
(Looking Upstation)

DESIGNED -	DWH
CHECKED -	RWC
DRAWN -	EF
CHECKED -	RWC

9/14/2006 8:05:57 PM
D:\2003\Wilson\Struct\Sheets\Typ_Sect.dgn

LOCHNER
H.W. LOCHNER, INC., CHICAGO, ILLINOIS

TYPICAL SECTION THRU BRIDGE
WILSON ST OVER FOX RIVER
SECTION 00-00059-00-BR
KANE COUNTY
STRUCTURE NO. 045-6051