STATE OF ILLINOIS
DEPARTMENT OF TRANSPORTATION

| ROUTE NO. | SECTION | COUNTY | TOTAL SHEETS | SHEET NO. |
|---|---|---|---|---|
| FAU 1441 | 00-00059-00-BR | KANE | 154 | 76 |
| FED. ROAD DIST. NO. 7 | | ILLINOIS | FED. AID PROJECT- | |

SHEET NO. S5 of S52 SHEETS

Contract # 83869




ELEVATION




PLAN

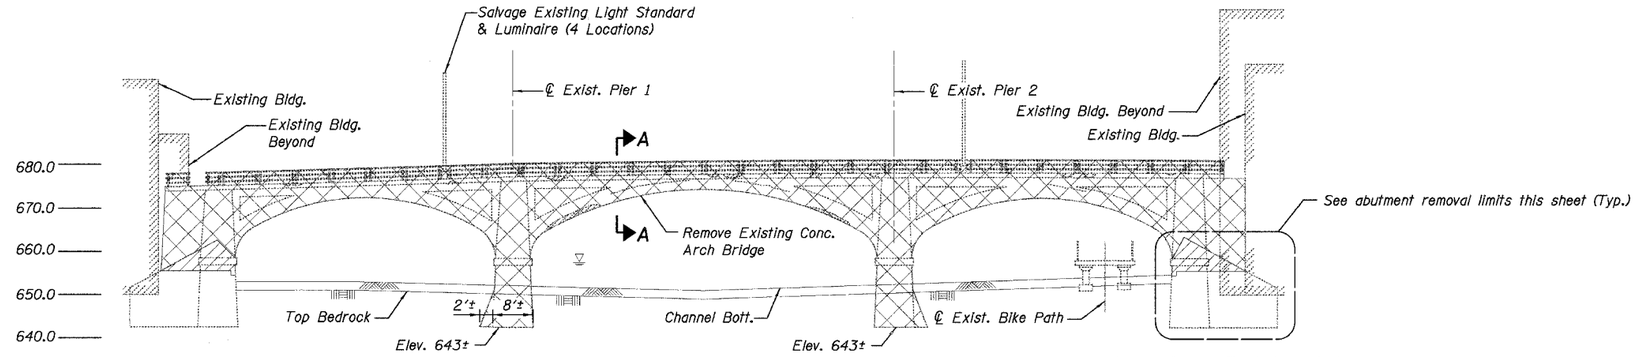


DETAIL - ABUTMENT REMOVAL LIMITS

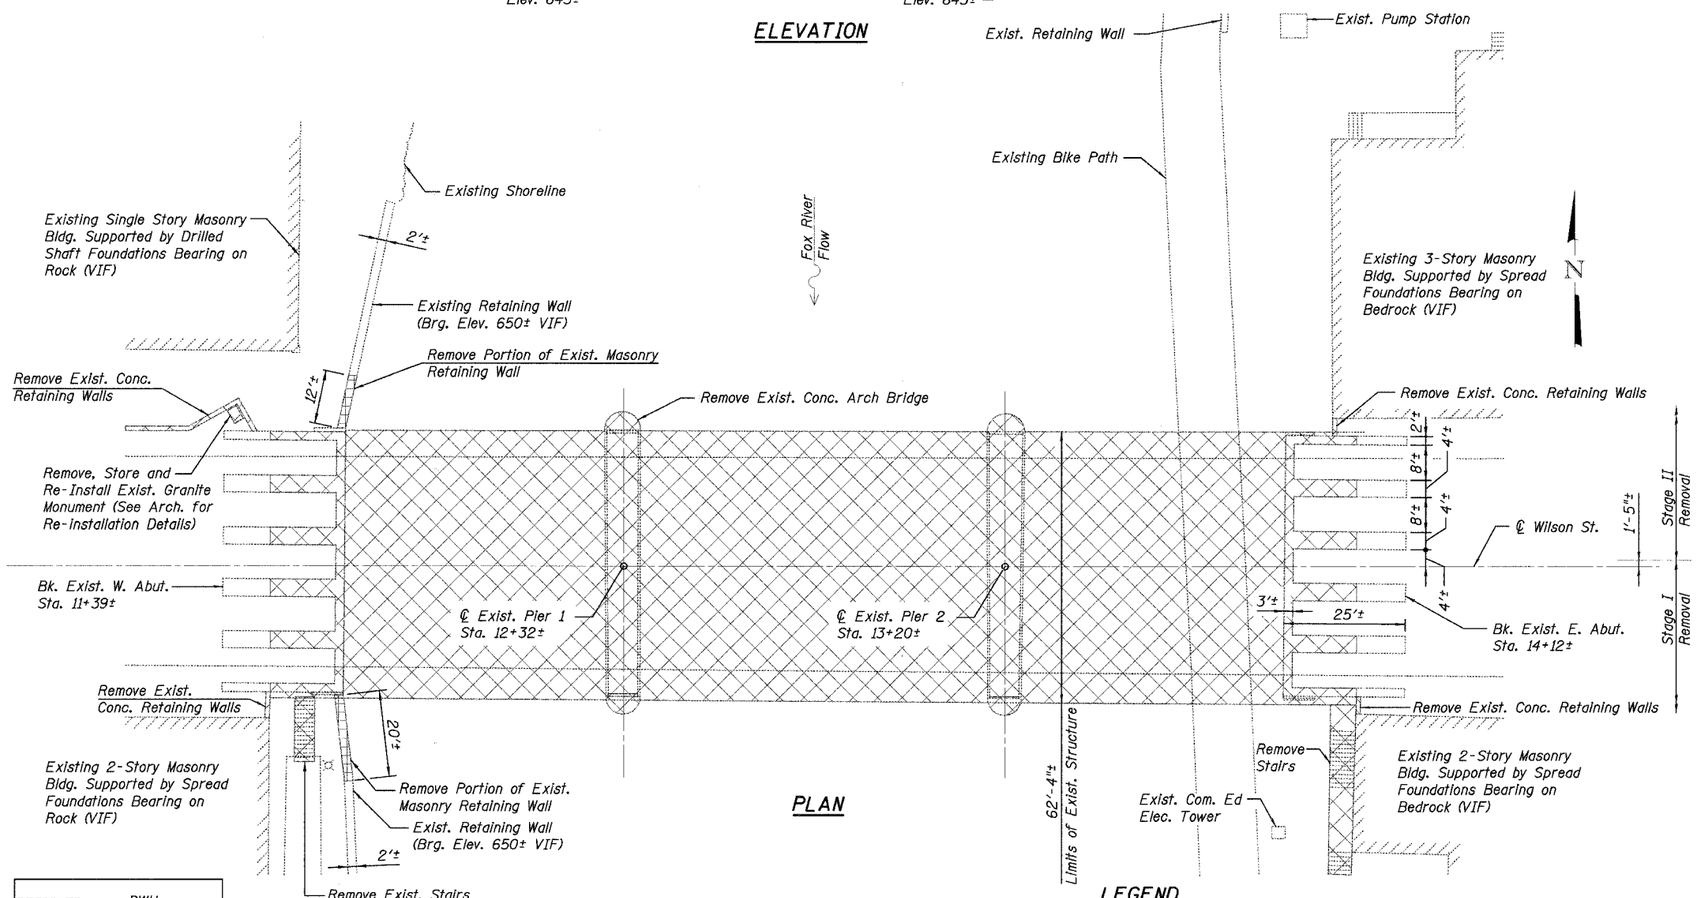


SECTION A-A

## BILL OF MATERIAL
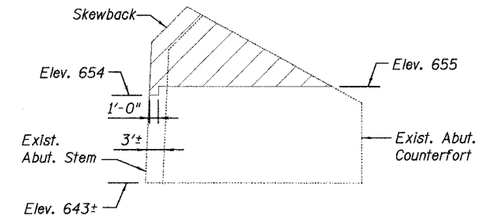
| ITEM | UNIT | TOTAL |
|---|---|---|
| Removal Existing Conc. Arch Bridge (Special) | L. SUM | 1 |
| Concrete Removal | CU. YD. | 140 |
| Masonry Removal | CU. YD. | 54.5 |

## NOTES

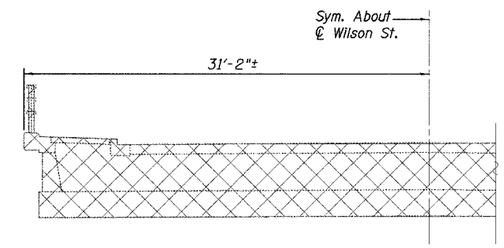1. The existing bridge is to be removed in stages. See construction sequence for details.
2. See Specifications for details of the Pay Item "Removal of Existing Concrete Arch Bridge (Special)".
3. Partial removal of the existing masonry retaining walls indicated on this Sheet are included in the Pay Item "Masonry Removal". Masonry walls may contain concrete caps or concrete facing, the cost of removal of which is incidental to the Pay Item "Masonry Removal".
4. Removal of the existing bridge rail, sidewalk, Conc. spandrel walls, fill, conc. retaining walls, pavement, Concrete Arches and Piers are items included in the Pay Item "Removal of Existing Concrete Arch Bridge (Special)".
5. Partial Removal of the existing concrete abutments below the line of the skewback as shown on this Sheet is included in the Pay Item "Concrete Removal".
6. Coordinate Exist. Abutment Conc. removal and Exist. Masonry retaining wall removal with proposed construction.
7. Limited existing plans of the bridge are avaiable for contractor reference.

## LEGEND

- Concrete Removal
- Removal Conc. of Exist. Arch Bridge (Special)
- Masonry Removal

| | |
|---|---|
| DESIGNED - | DWH |
| CHECKED - | RWC |
| DRAWN - | EF |
| CHECKED - | DWH |

LOCHNER
H.W. LOCHNER, INC., CHICAGO, ILLINOIS

# DEMOLITION PLAN & DETAILS
# WILSON ST OVER FOX RIVER
# SECTION 00-00059-00-BR
# KANE COUNTY
# STRUCTURE NO. 045-6051