| FAS ROUTE NO. | SEC | COUNTY | TOTAL SHEETS | SHEET NO. |
|---|---|---|---|---|
| – | * | DEKALB | 21 | 8 |

ILLINOIS PROJECT BRS-1122(107)

* 04-00206-00-BR
CONTRACT NO. 87316

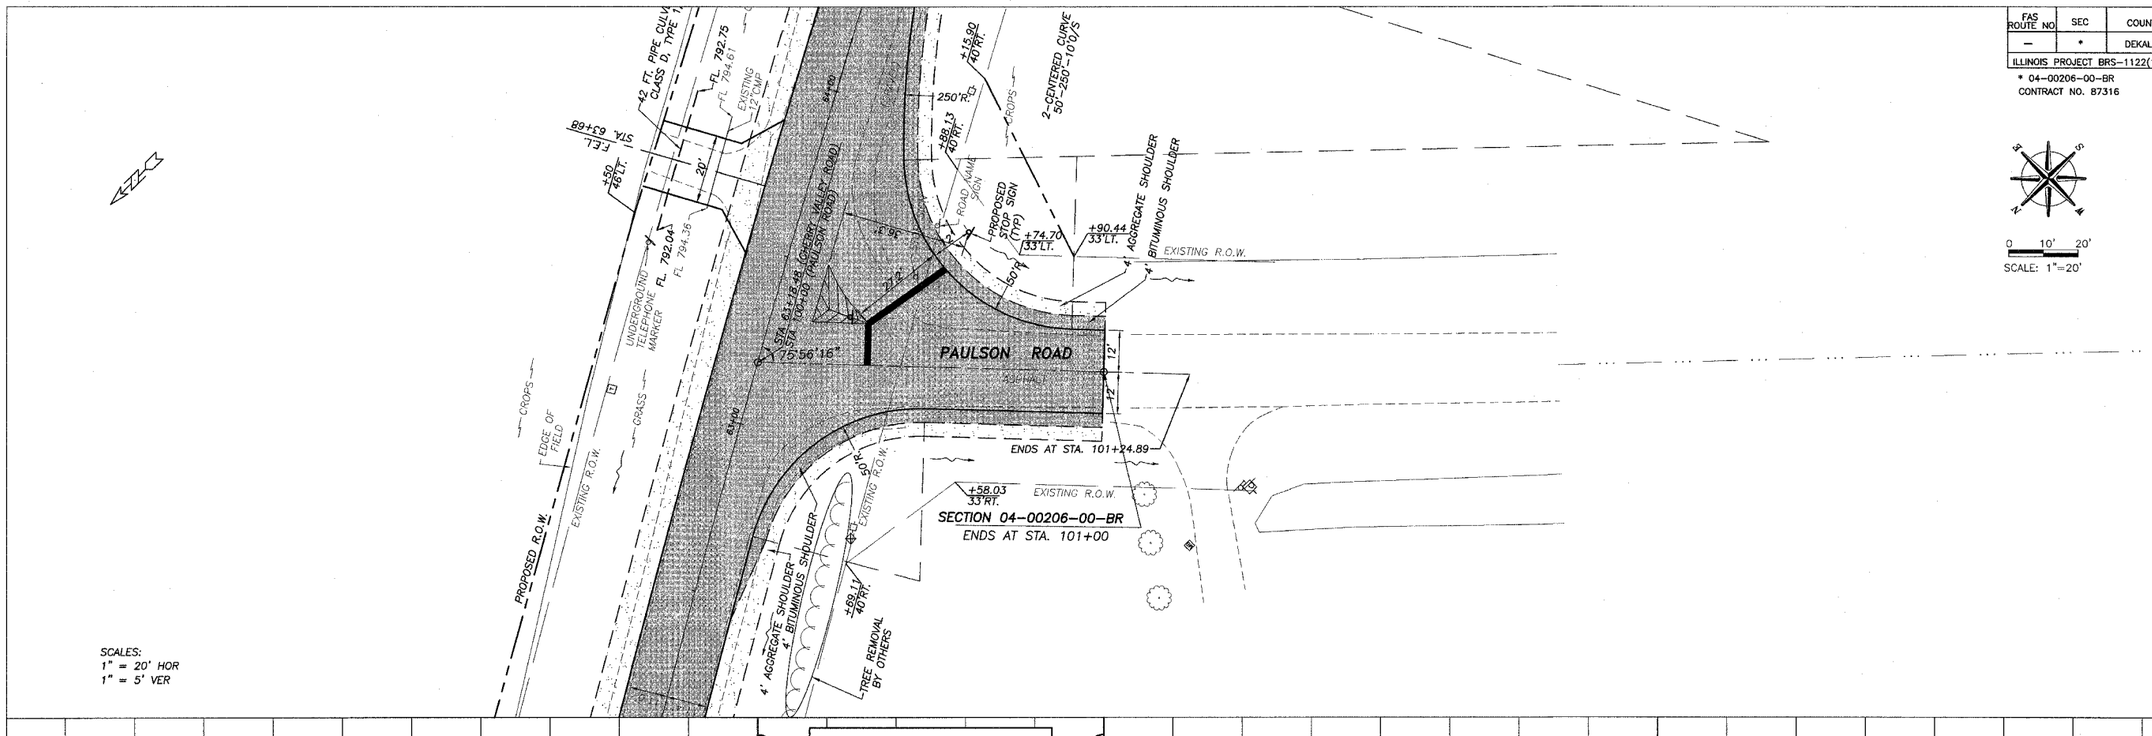


SCALES:
1" = 20' HOR
1" = 5' VER

0 10' 20'
SCALE: 1"=20'

PAULSON ROAD
SECTION 04-00206-00-BR
DEKALB COUNTY

REVISED 09/21/2007


WENDLER ENGINEERING SERVICES, INC.
Structural & Civil Engineers–Land Surveying–Environmental Services
Illinois Professional Design Firm No. 184-000848
698 TIMBER CREEK ROAD – P.O. BOX 486 – DIXON, IL. 61021 – 815-288-2261
287 MARION, SUITE 3 – PRINCETON, IL. 61356 – 815-879-4231
1778 WEST STATE ST. – SYCAMORE, IL. 60178 – 815-895-5008
804 FREEPORT RD. – STERLING, IL. 61081 – (815) 626-4428
E-MAIL: info@wendler.nu


1968 - 2007 AFTER 39 YEARS, WE'RE STILL "Turning Ideas... ...Into Reality!!!"

© WENDLER ENGINEERING SERVICES, INC. 2007

P:\2005\05eng\Plan\PS003.dwg, 10/2/2007 7:41:07 PM, RBH