ILLINOIS DEPARTMENT OF TRANSPORTATION

RTE NO.	SECTION	COUNTY	TOTAL	SHEET #
FA 646	(Y)W-1, RS-3	PEORIA	142	40
STATION 15+164.22 TO STATION 15+469.02				

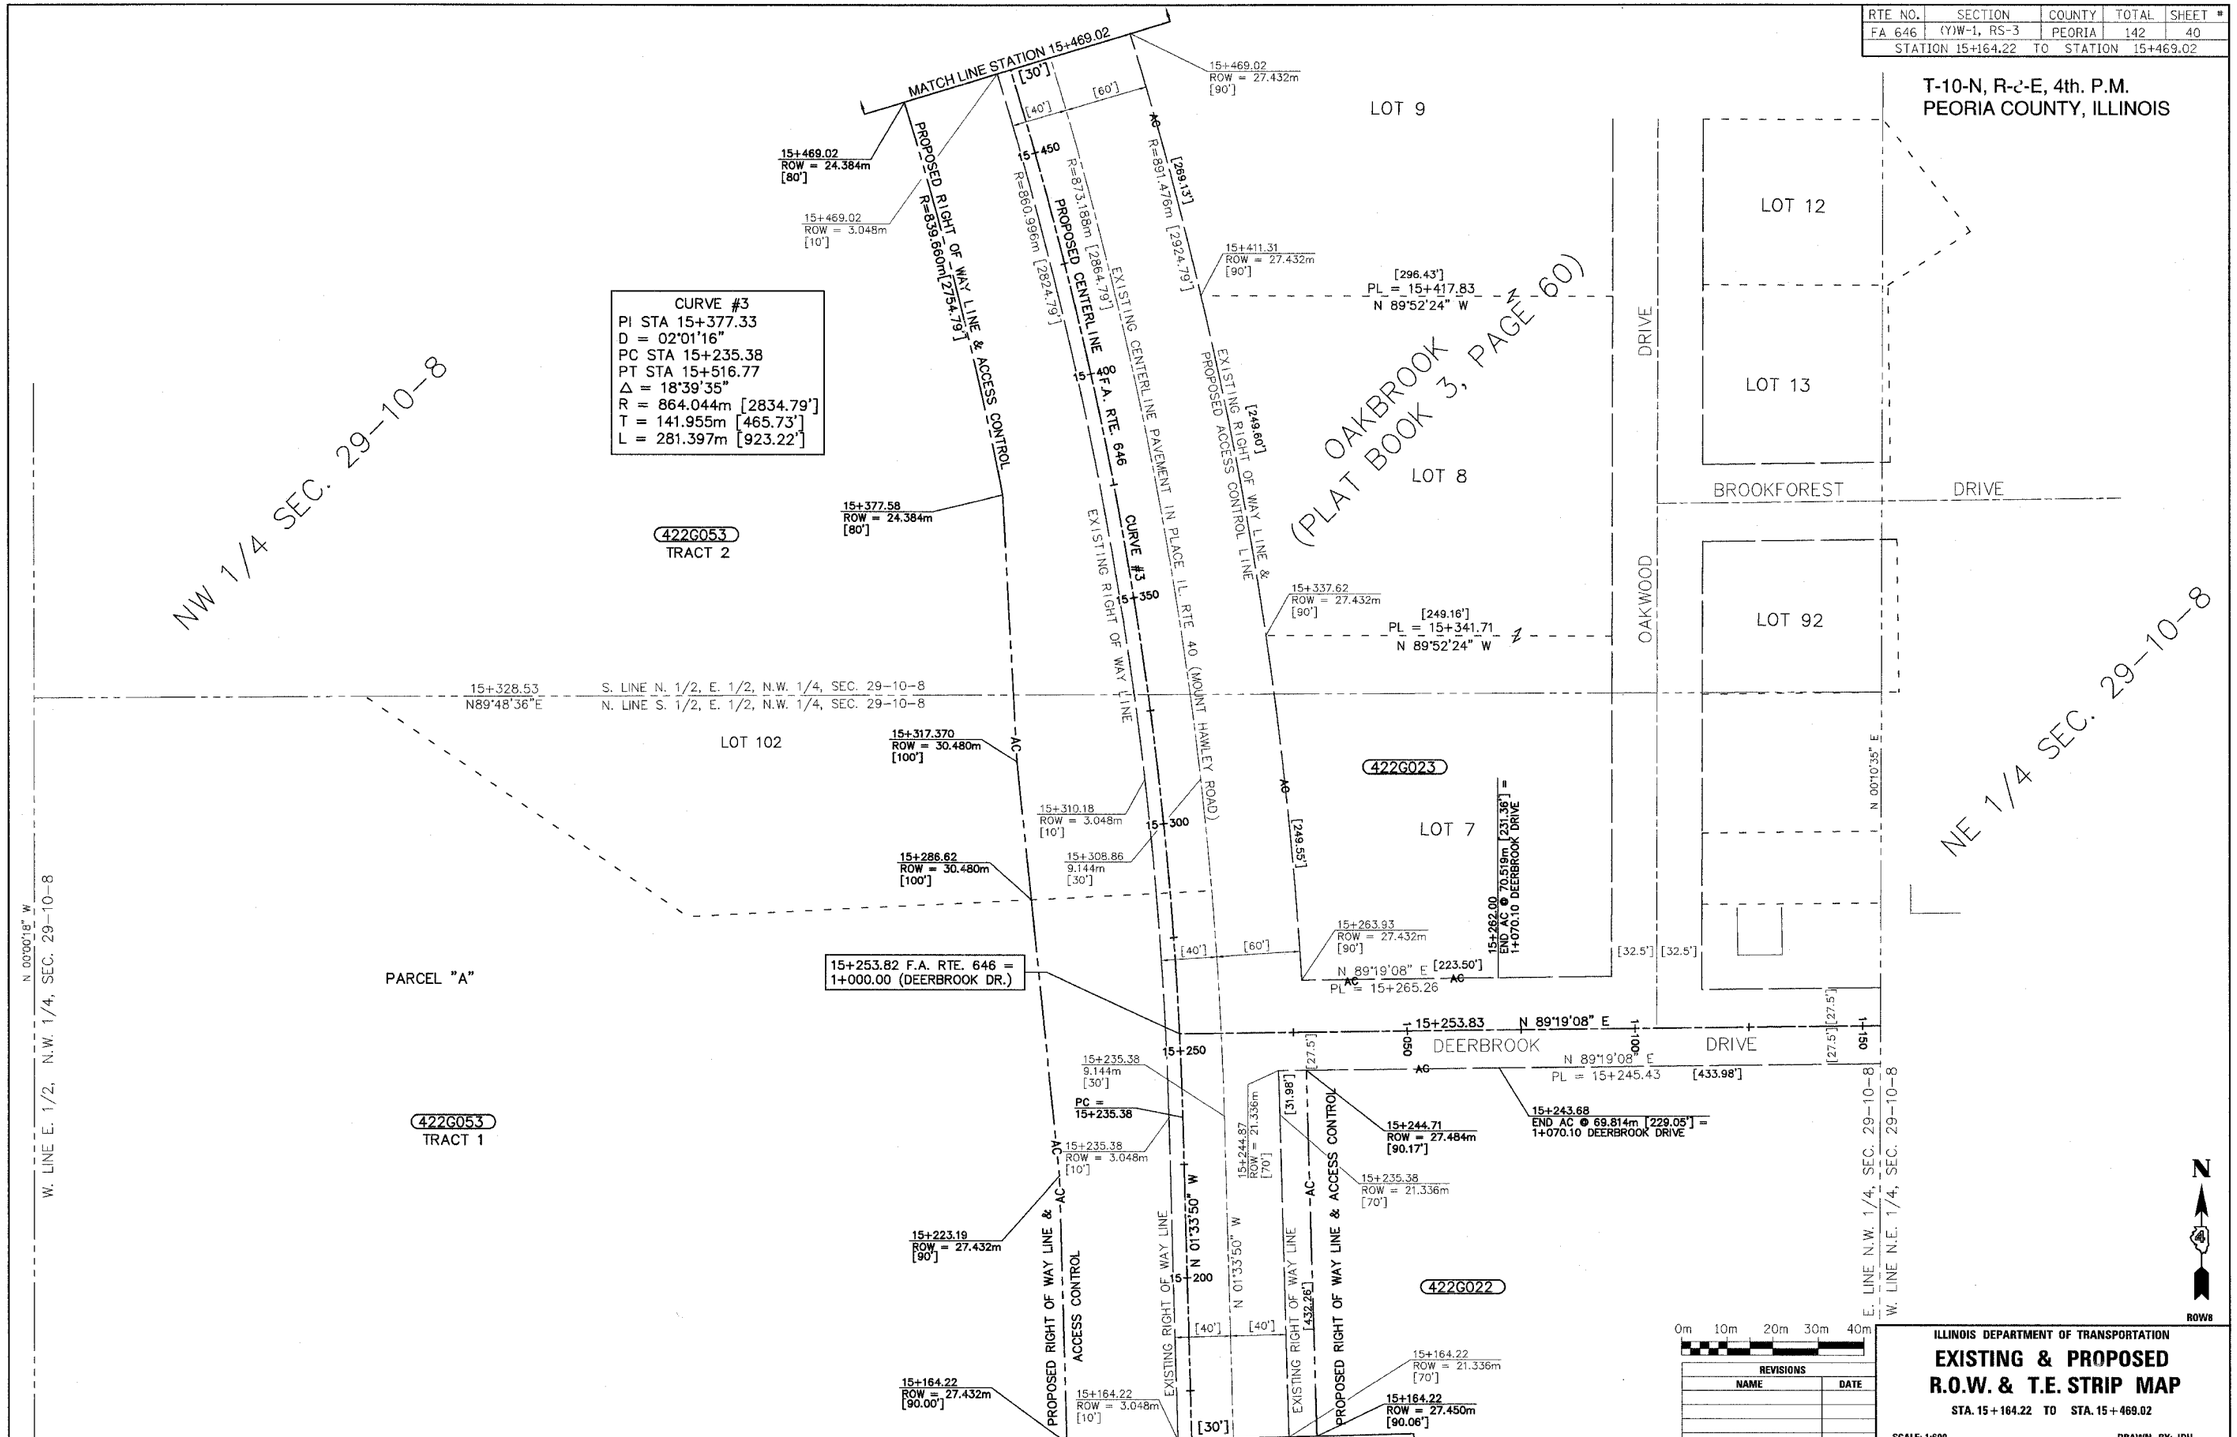

REVISIONS	
NAME	DATE

ILLINOIS DEPARTMENT OF TRANSPORTATION

EXISTING & PROPOSED R.O.W. & T.E. STRIP MAP

STA. 15+164.22 TO STA. 15+469.02

SCALE: 1:600 DRAWN BY: JDU

DATE: 09/01/06 CHECKED BY: ECM

McClure Engineering Associates, Inc. – Macomb, Il.

F.A. 646 IL RTE 40