CONTRACT NO. 88798

F.A.P. RTE.	SECTION	COUNTY	TOTAL SHEETS	SHEET NO.
310	28 BR	WARREN	97	94
STA. 829+00.00		TO STA. 830+00.00		
FED. ROAD DIST. NO.	ILLINOIS	FED. AID PROJECT		

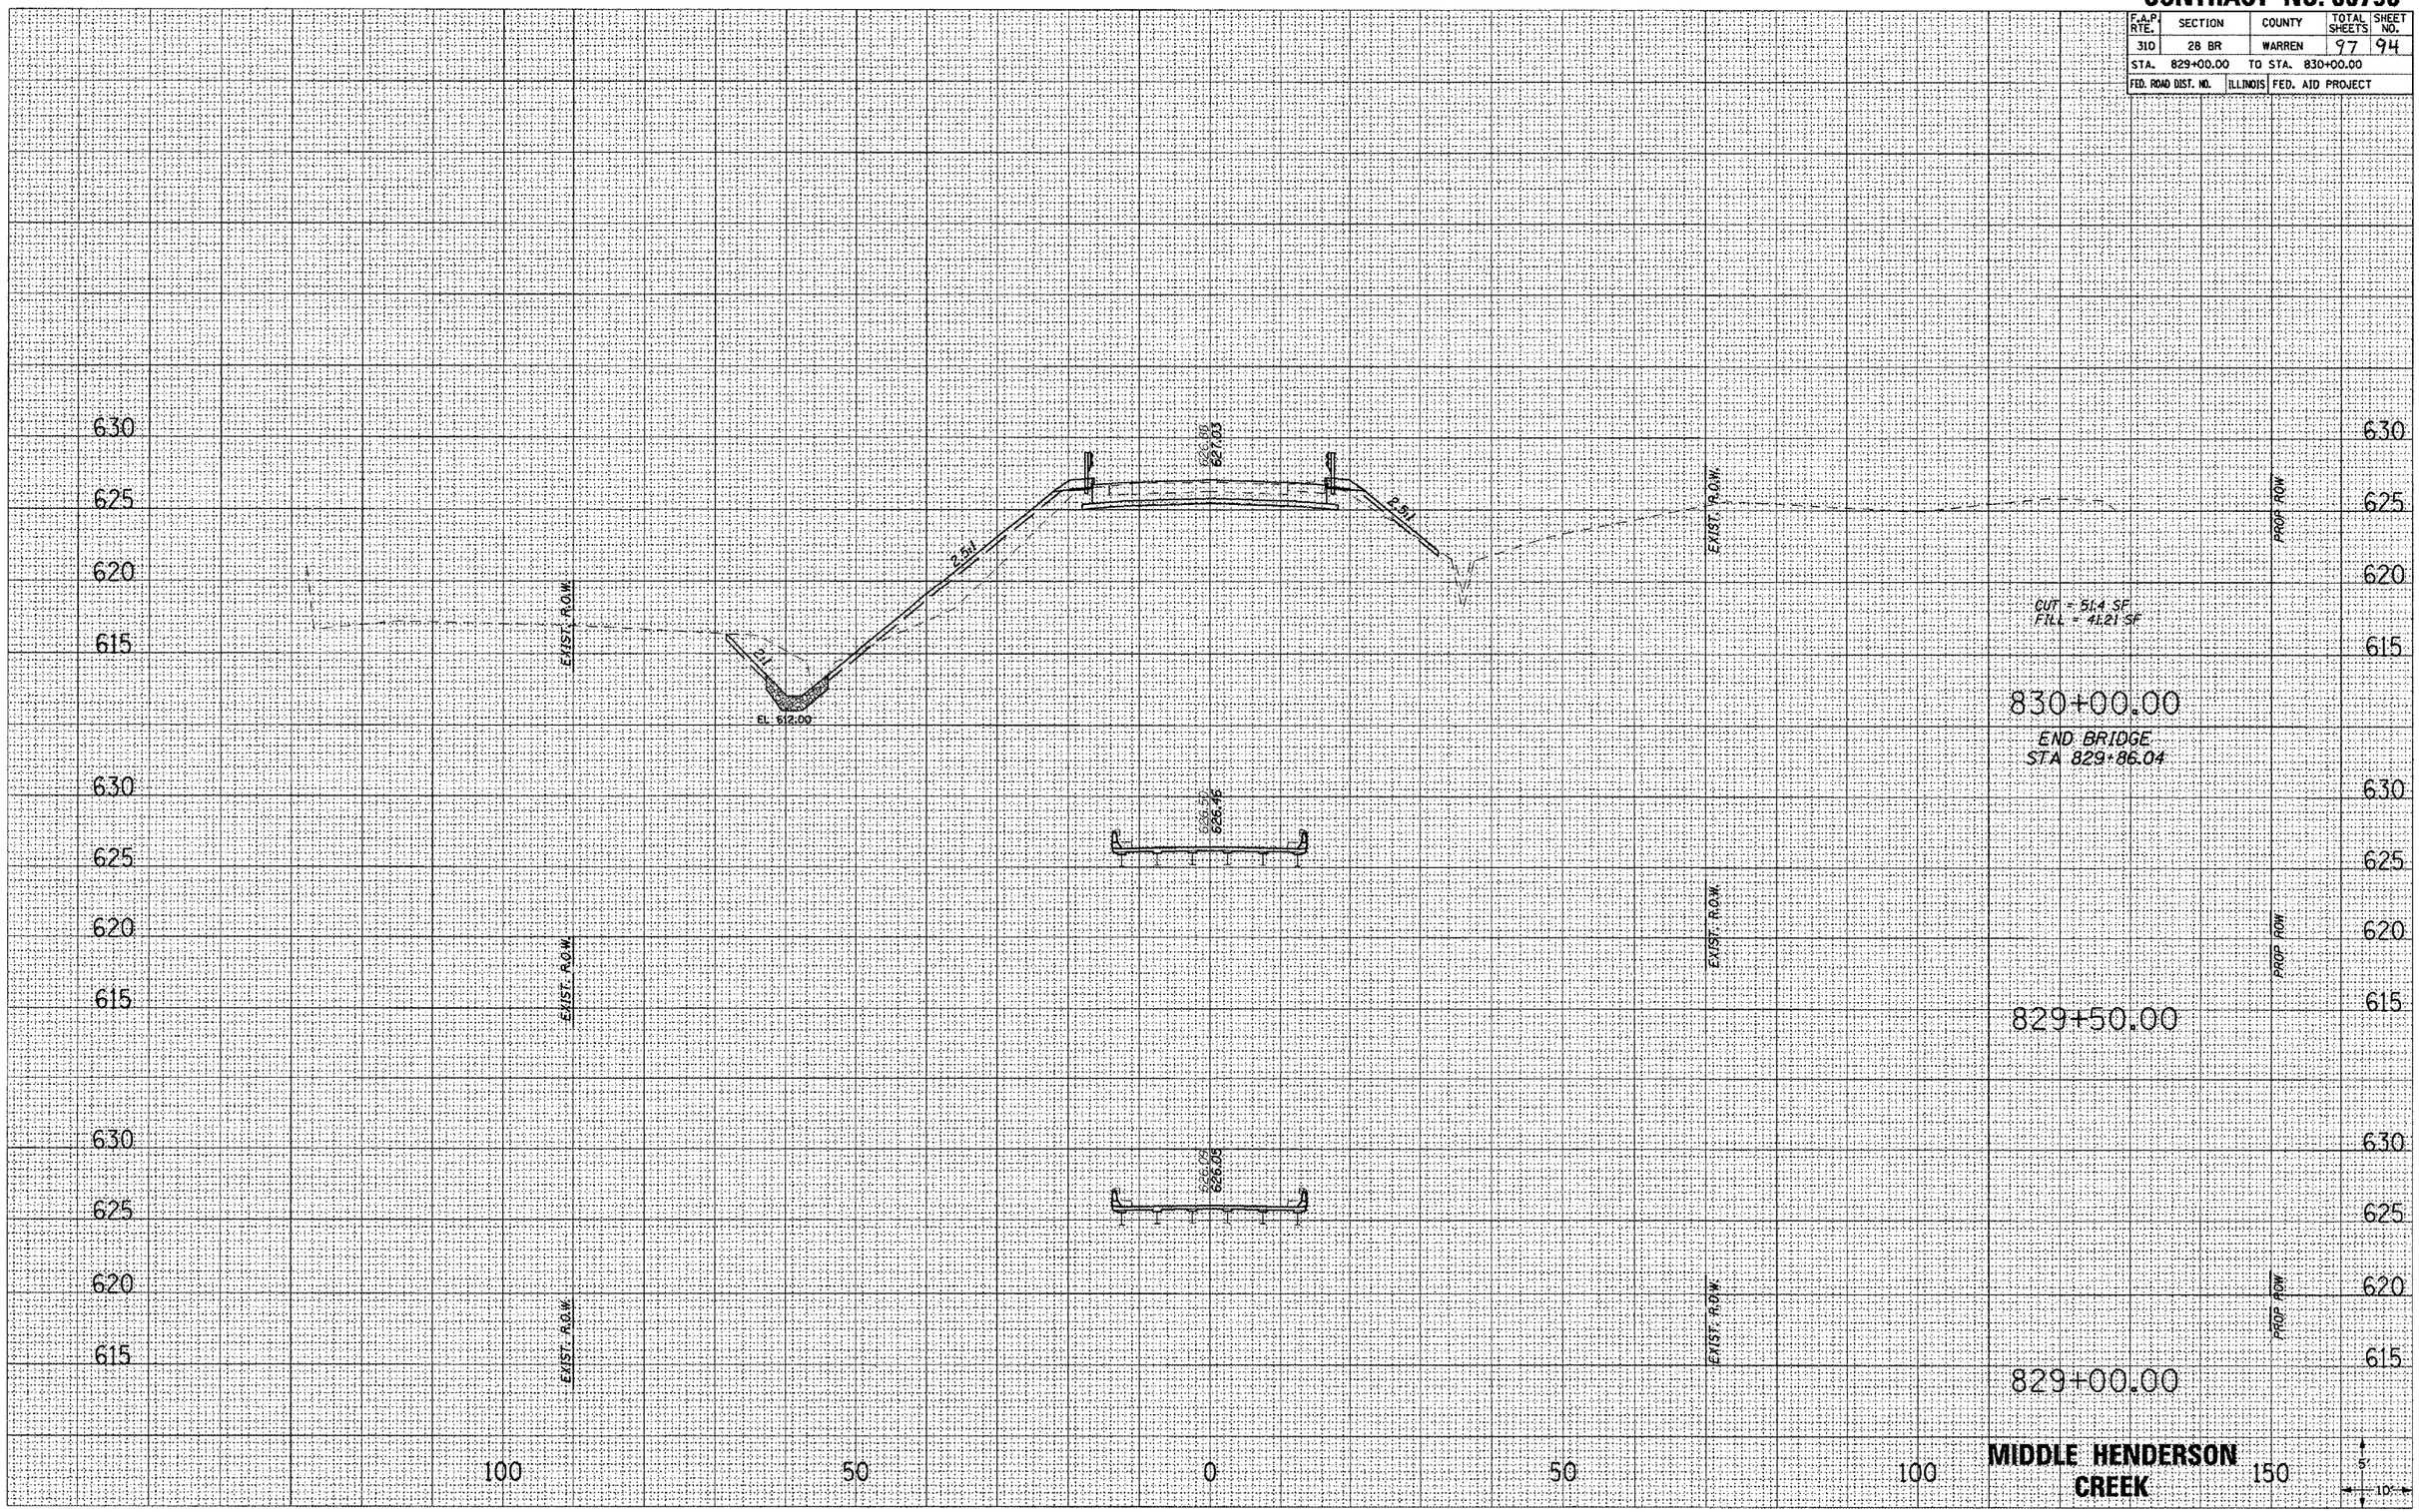

MIDDLE HENDERSON CREEK

FINAL SURVEY		BY	DATE
NOTE BOOK NO.	SURVEYED		
	PLOTTED		
	TEMPLATE		
	AREAS		
	AREAS CHECKED		

ORIGINAL SURVEY		BY	DATE
NOTE BOOK NO.	SURVEYED		
	PLOTTED		
	TEMPLATE		
	AREAS		
	AREAS CHECKED		