CONTRACT NO. 90841

F.A.P. RTE.	SECTION	COUNTY	TOTAL SHEETS	SHEET NO.
332	RX-1-BR-1	VERMILION	140	30
STA. 197+00.001		TO STA.203+00.00		
FED. ROAD DIST. NO.	ILLINOIS	FED. AID PROJECT		

1"=20'

0' 5' 10' 15' 20' 40' 60'

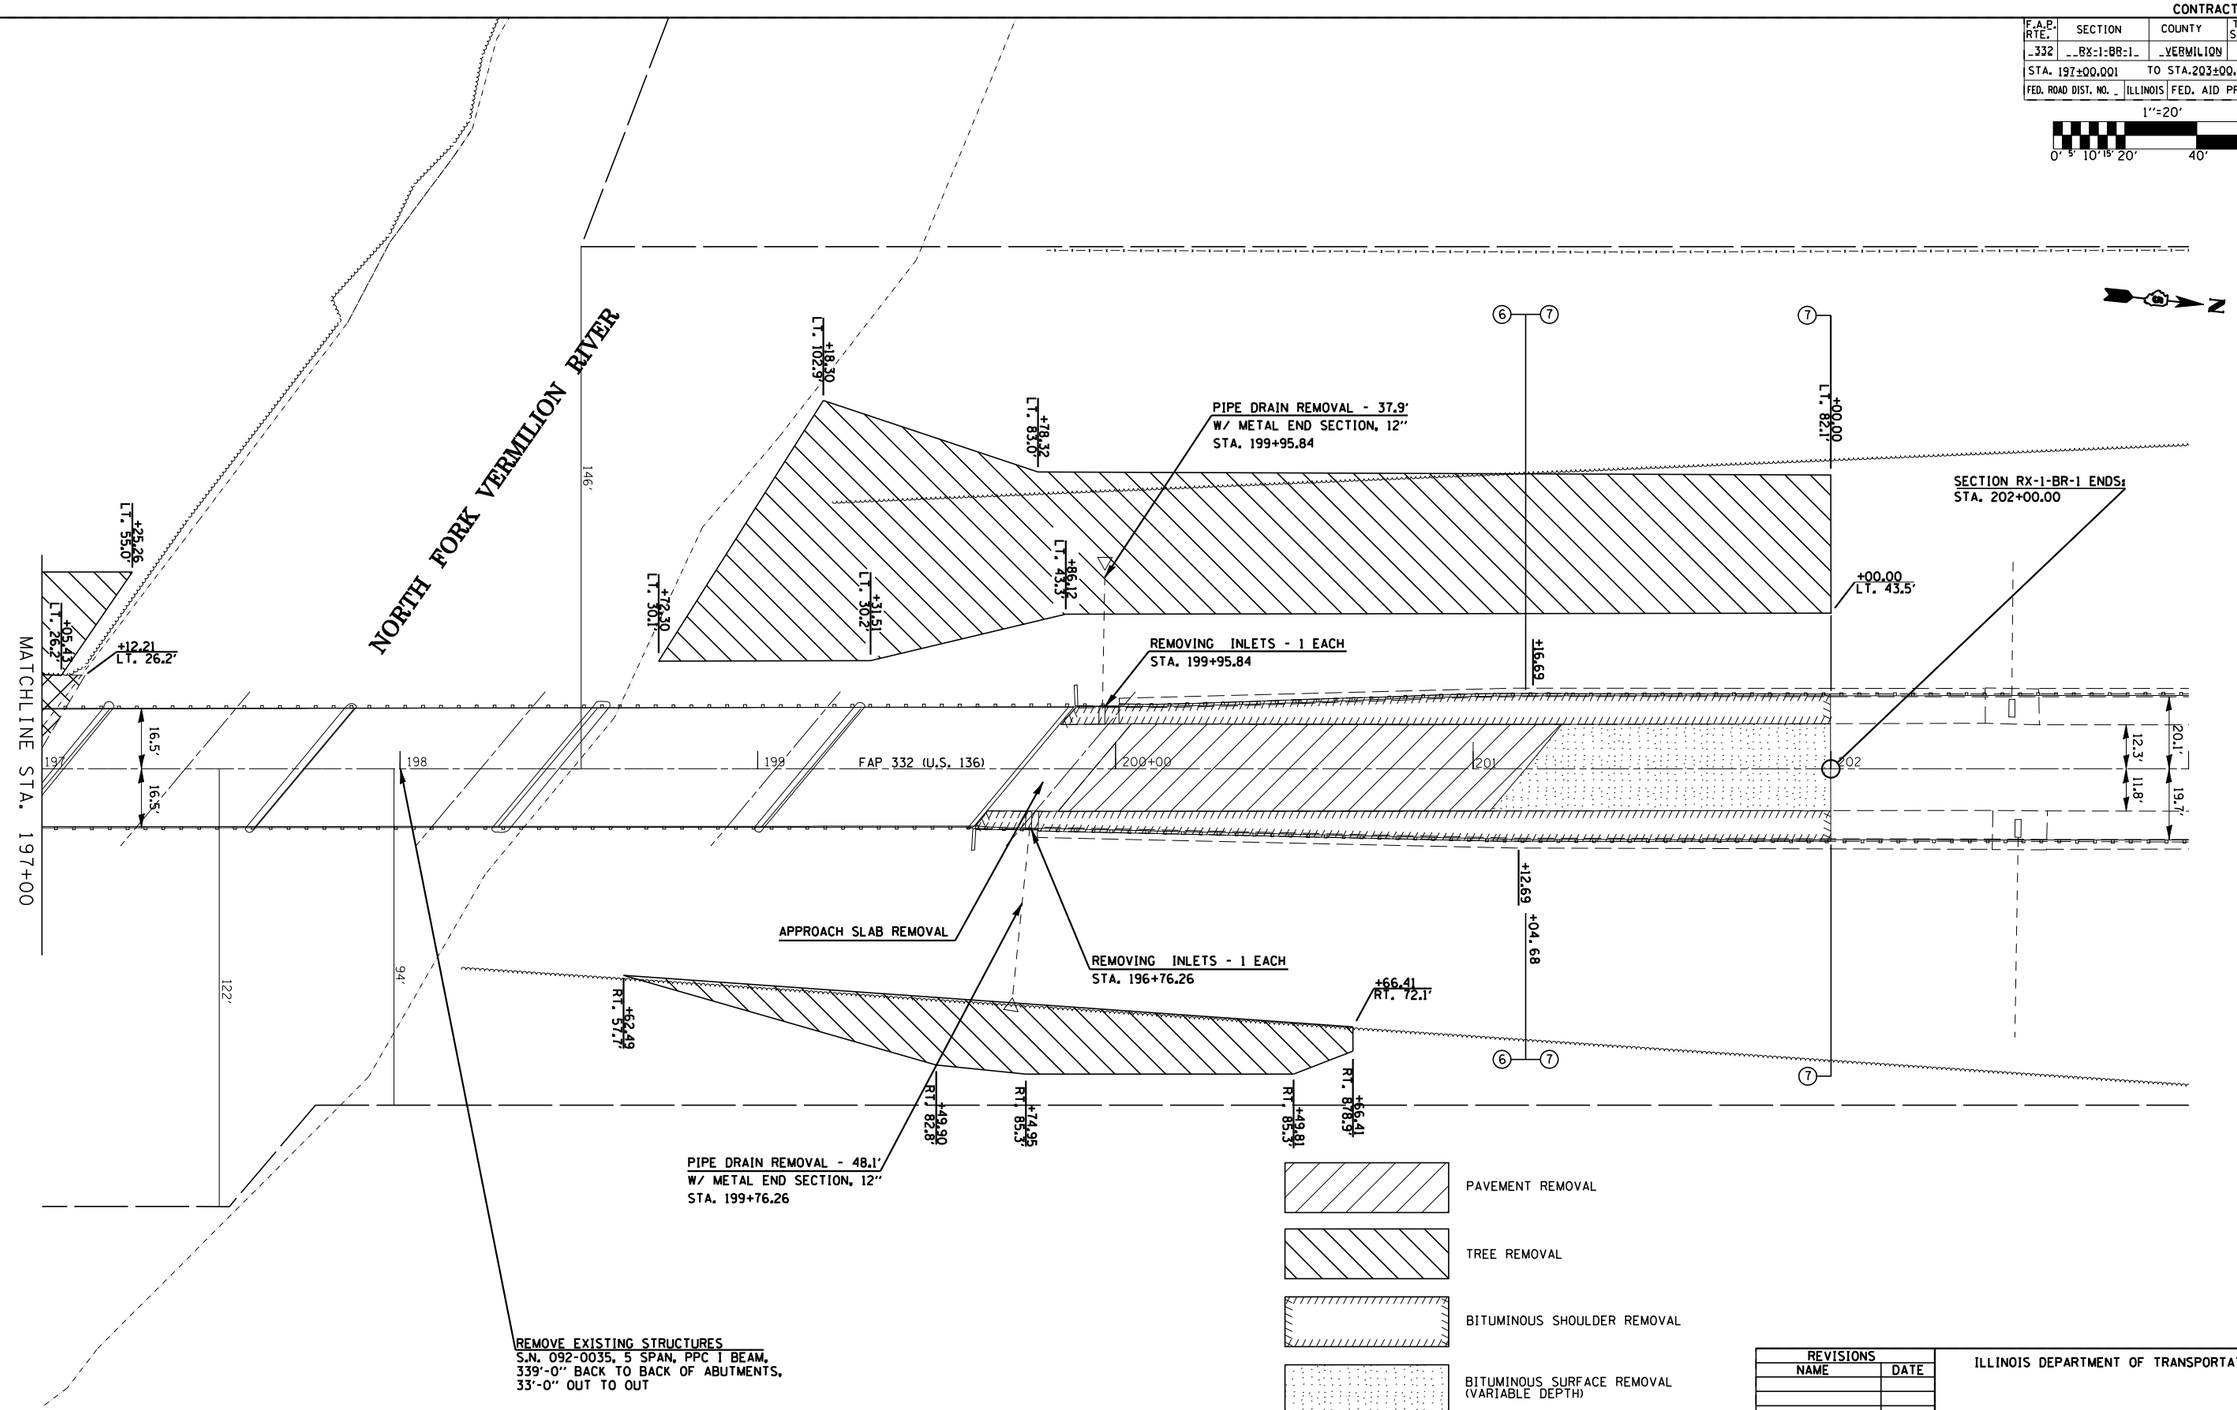

REVISIONS	
NAME	DATE

ILLINOIS DEPARTMENT OF TRANSPORTATION

FAP 332 REMOVAL PLANS

SCALE: VERT. NA HORIZ. 20

DATE

DRAWN BY JLD

CHECKED BY

PLOT DATE = 8/28/2006
FILE NAME = c:\projects\d503196 (c8)\us 136_removal20.dgn
PLOT SCALE = 42.2521 ' / IN.
USER NAME = scullyp

US 136 Removal Plan 20 Scale