CONTRACT NO. 90841

F.A.P. RTE.	SECTION	COUNTY	TOTAL SHEETS	SHEET NO.
332	RX-1-BR-1	VERMILION	140	97
STA. 196+80.00	TO STA. 196+90.00			
FED. ROAD DIST. NO.	ILLINOIS	FED. AID PROJECT		

FINAL SURVEY — NOTE BOOK — NO.
SURVEYED — BY — DATE
PLOTTED
TYPED
AREAS
AREAS CHECKED

ORIGINAL SURVEY — NOTE BOOK — NO.
SURVEYED — BY — DATE
PLOTTED
TYPED
AREAS
AREAS CHECKED
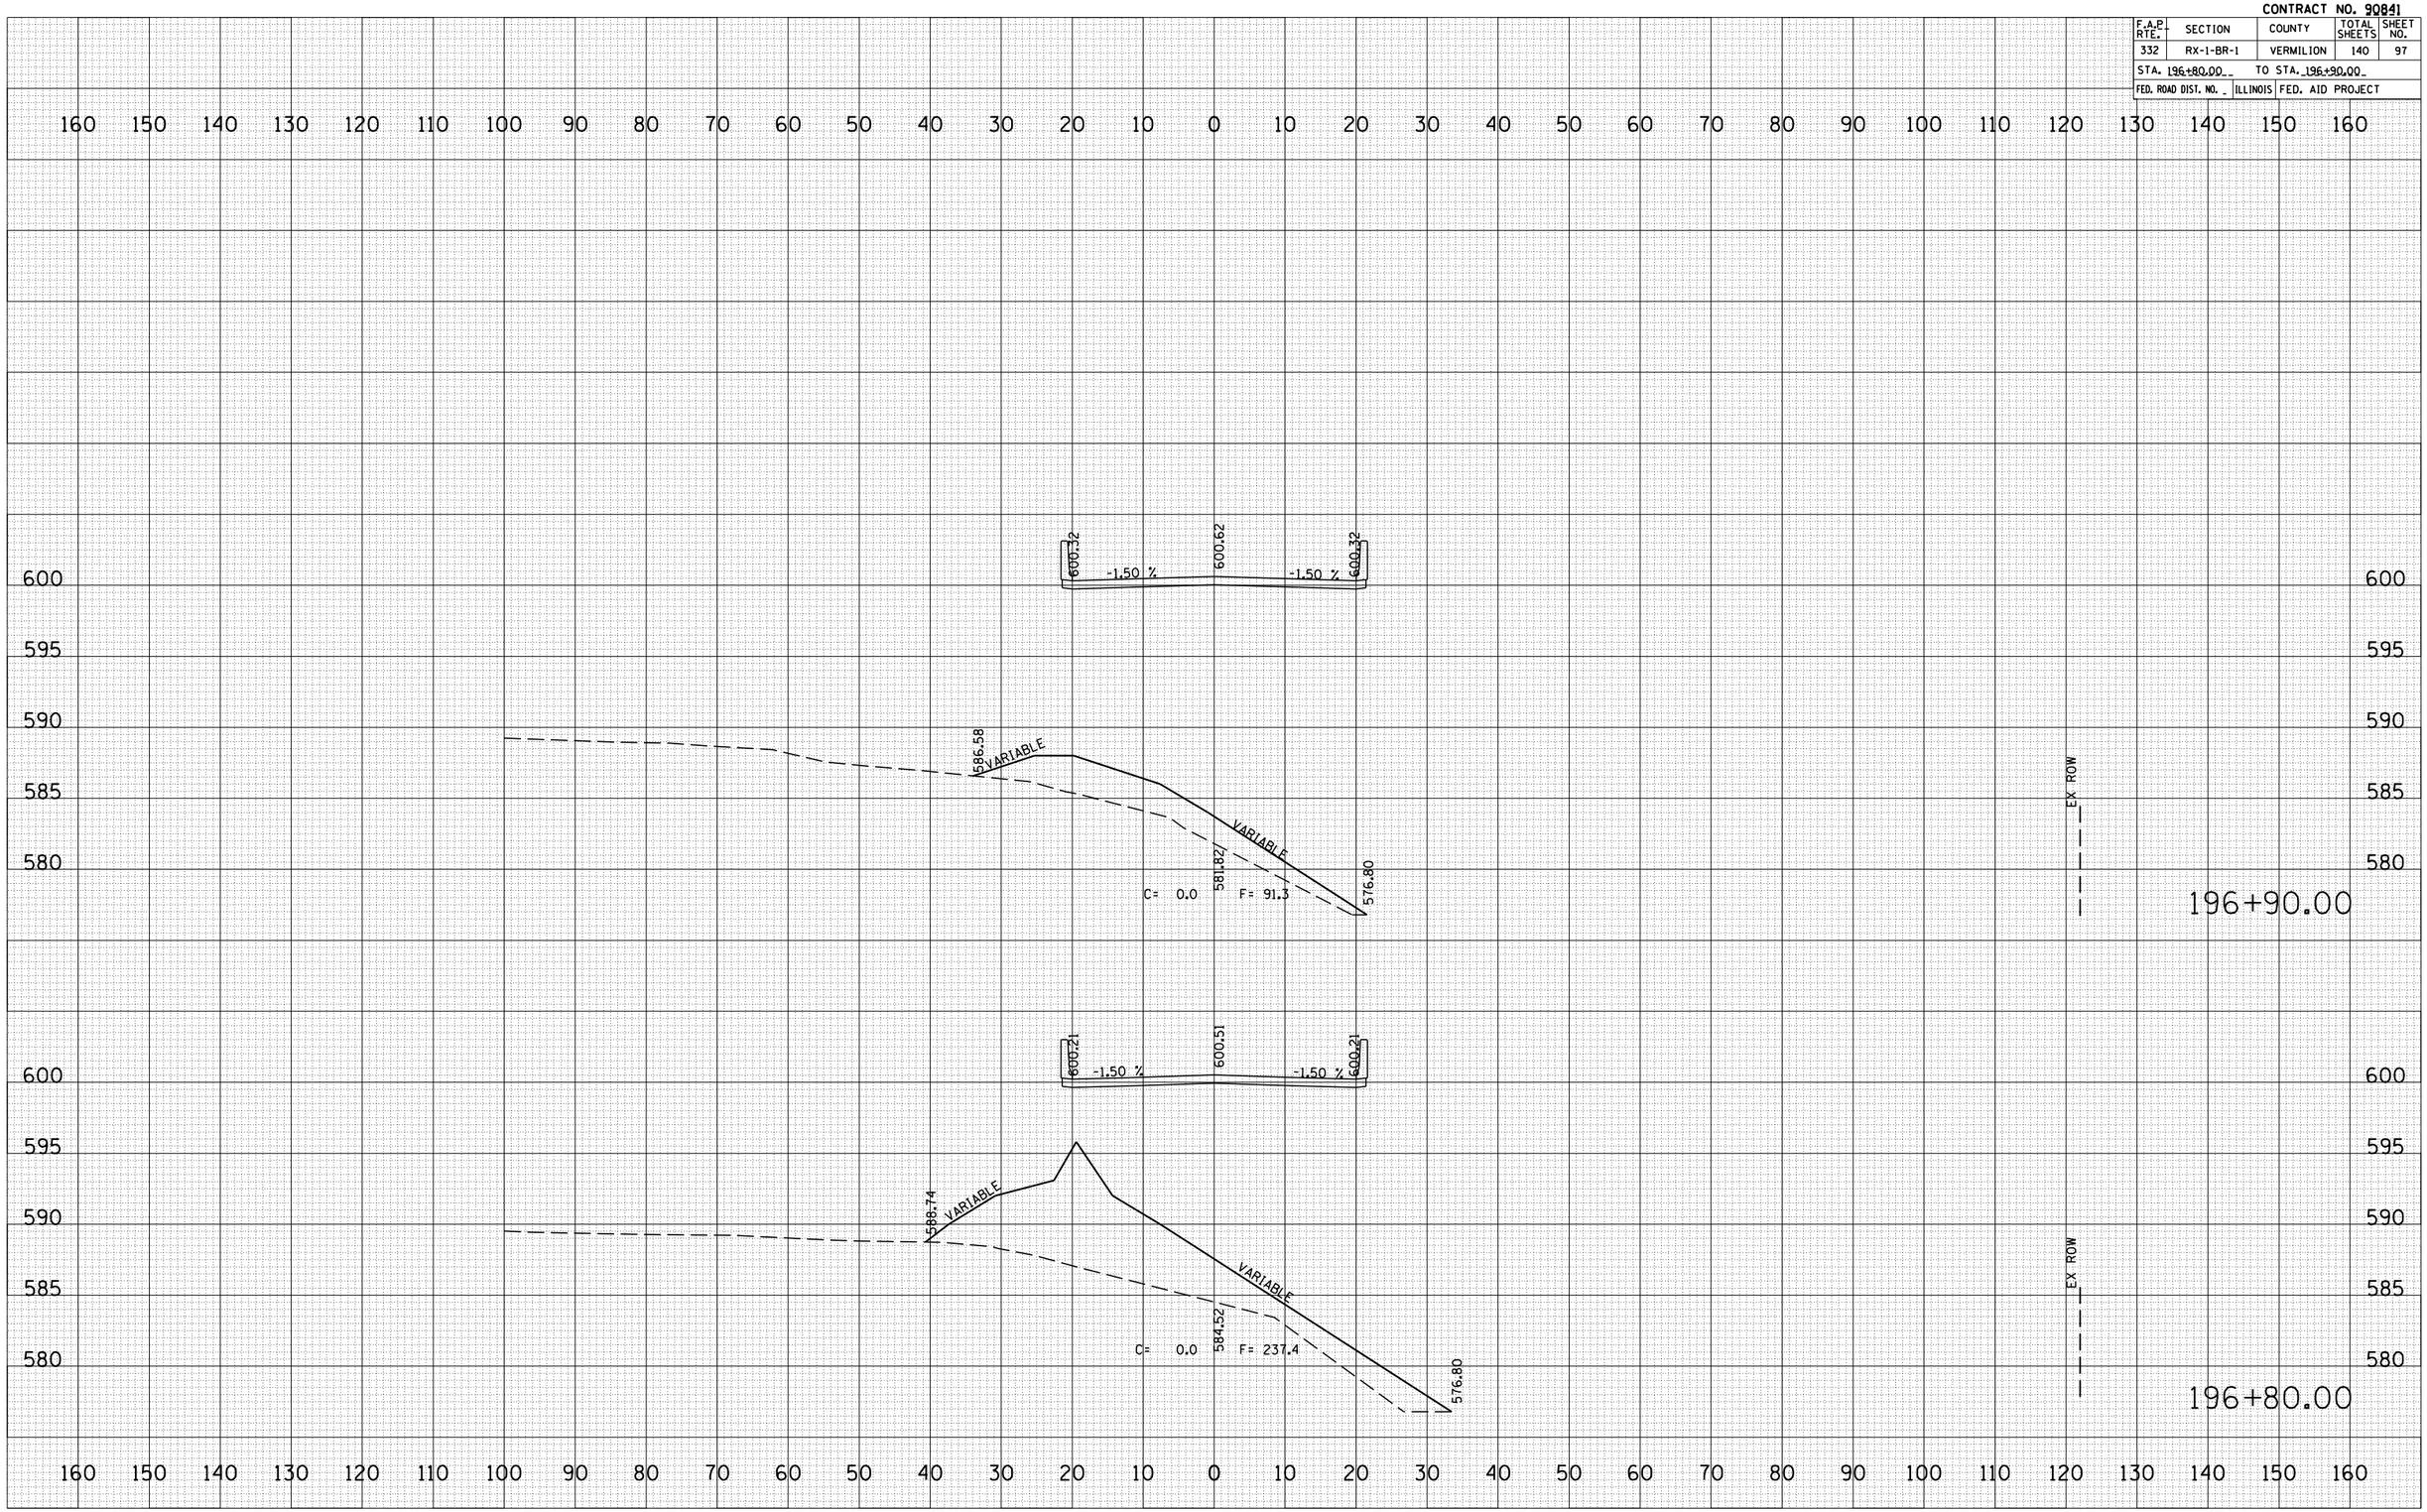
PLOT DATE = 8/28/2006
FILE NAME = c:\projects\v503196 iv01\xddos\sheets\sht_xs.dgn
PLOT SCALE = 2.1765 ' / IN.
USER NAME = stultzjw