CONTRACT NO. 90841

F.A.P RTE.	SECTION	COUNTY	TOTAL SHEETS	SHEET NO.
332	BX-1-BR-1	VERMILION	140	121
STA. 19+00.00	TO STA. 19+10.00			
FED. ROAD DIST. NO.	ILLINOIS	FED. AID PROJECT		

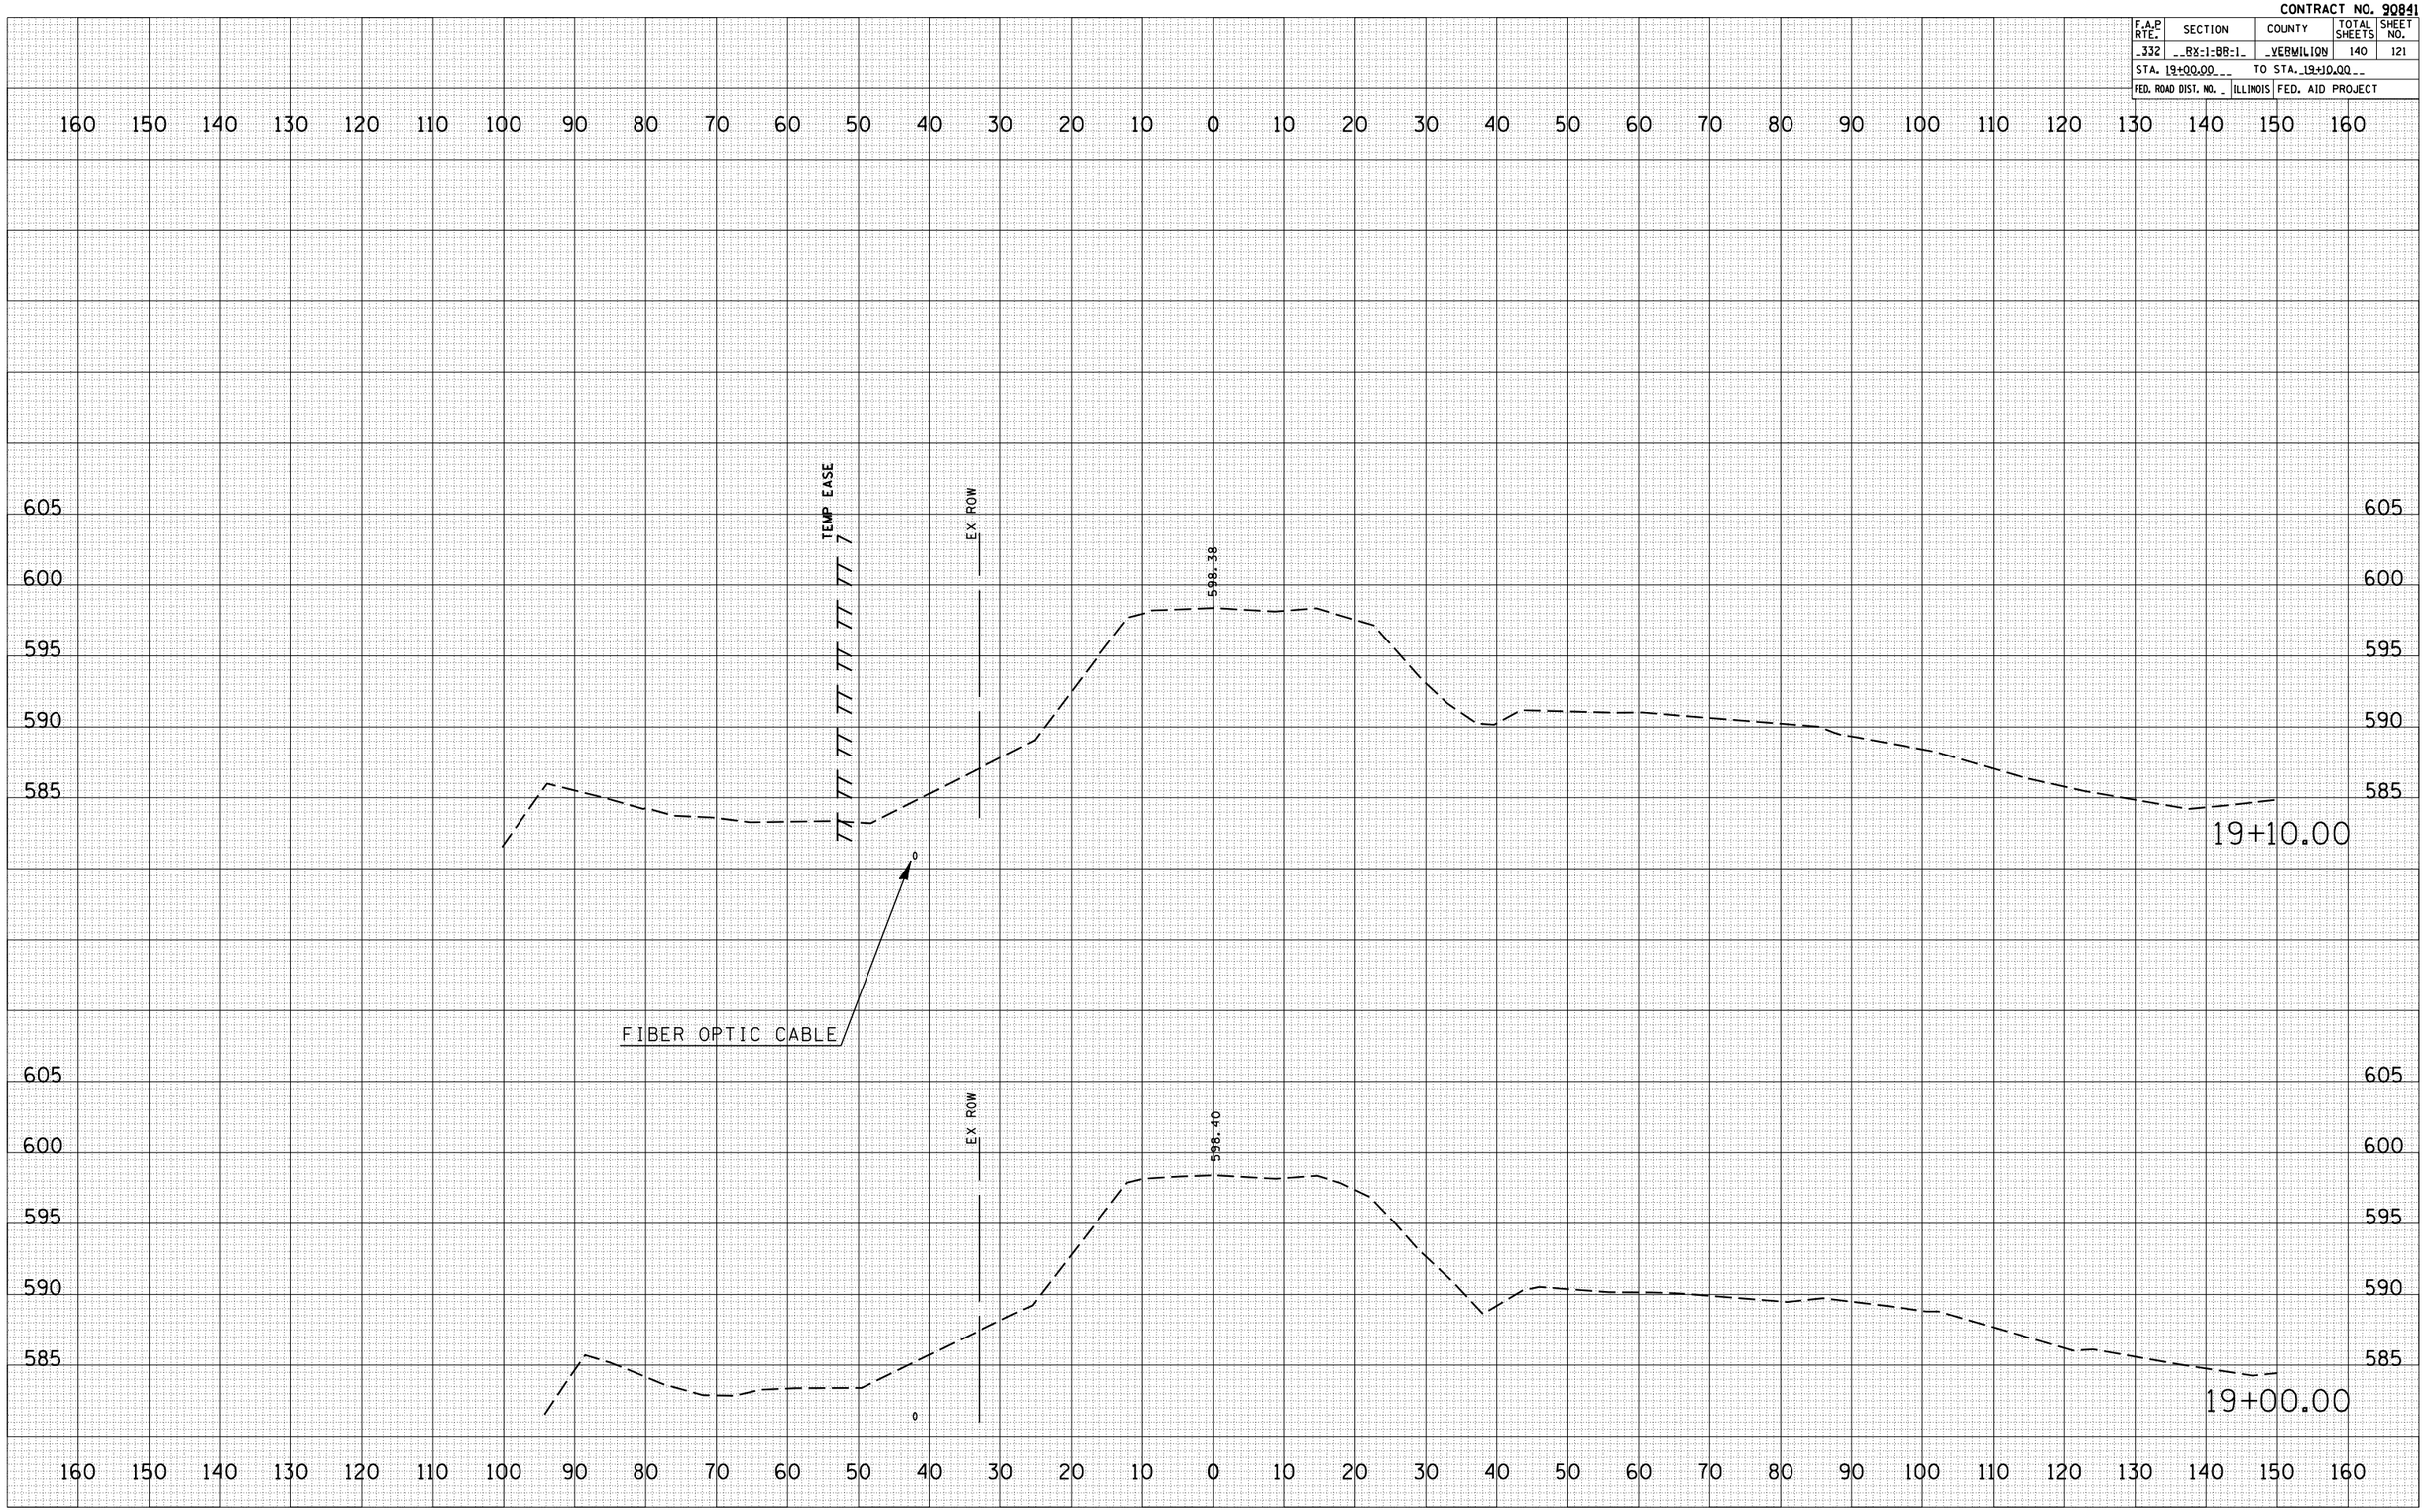

FINAL SURVEY		BY	DATE
NOTE BOOK	SURVEYED		
	PLOTTED		
	TEMPLATE		
	AREAS		
NO.	AREAS CHECKED		

ORIGINAL SURVEY		BY	DATE
	SURVEYED		
	PLOTTED		
	TEMPLATE		
	AREAS		
NO.	AREAS CHECKED		

PLOT DATE = 8/28/2006
FILE NAME = c:\projects\d93196 ivb\old rt1\
PLOT SCALE = 21.1764 ' / IN.
REFERENCE = REF

OLD SEATON HILL RD.