CONTRACT NO. 90841

F.A.P RTE.	SECTION	COUNTY	TOTAL SHEETS	SHEET NO.
332	BX-1-BR-1	VERMILION	140	128
STA. 20+40.00	TO STA. 20+50.00			
FED. ROAD DIST. NO.	ILLINOIS	FED. AID PROJECT		

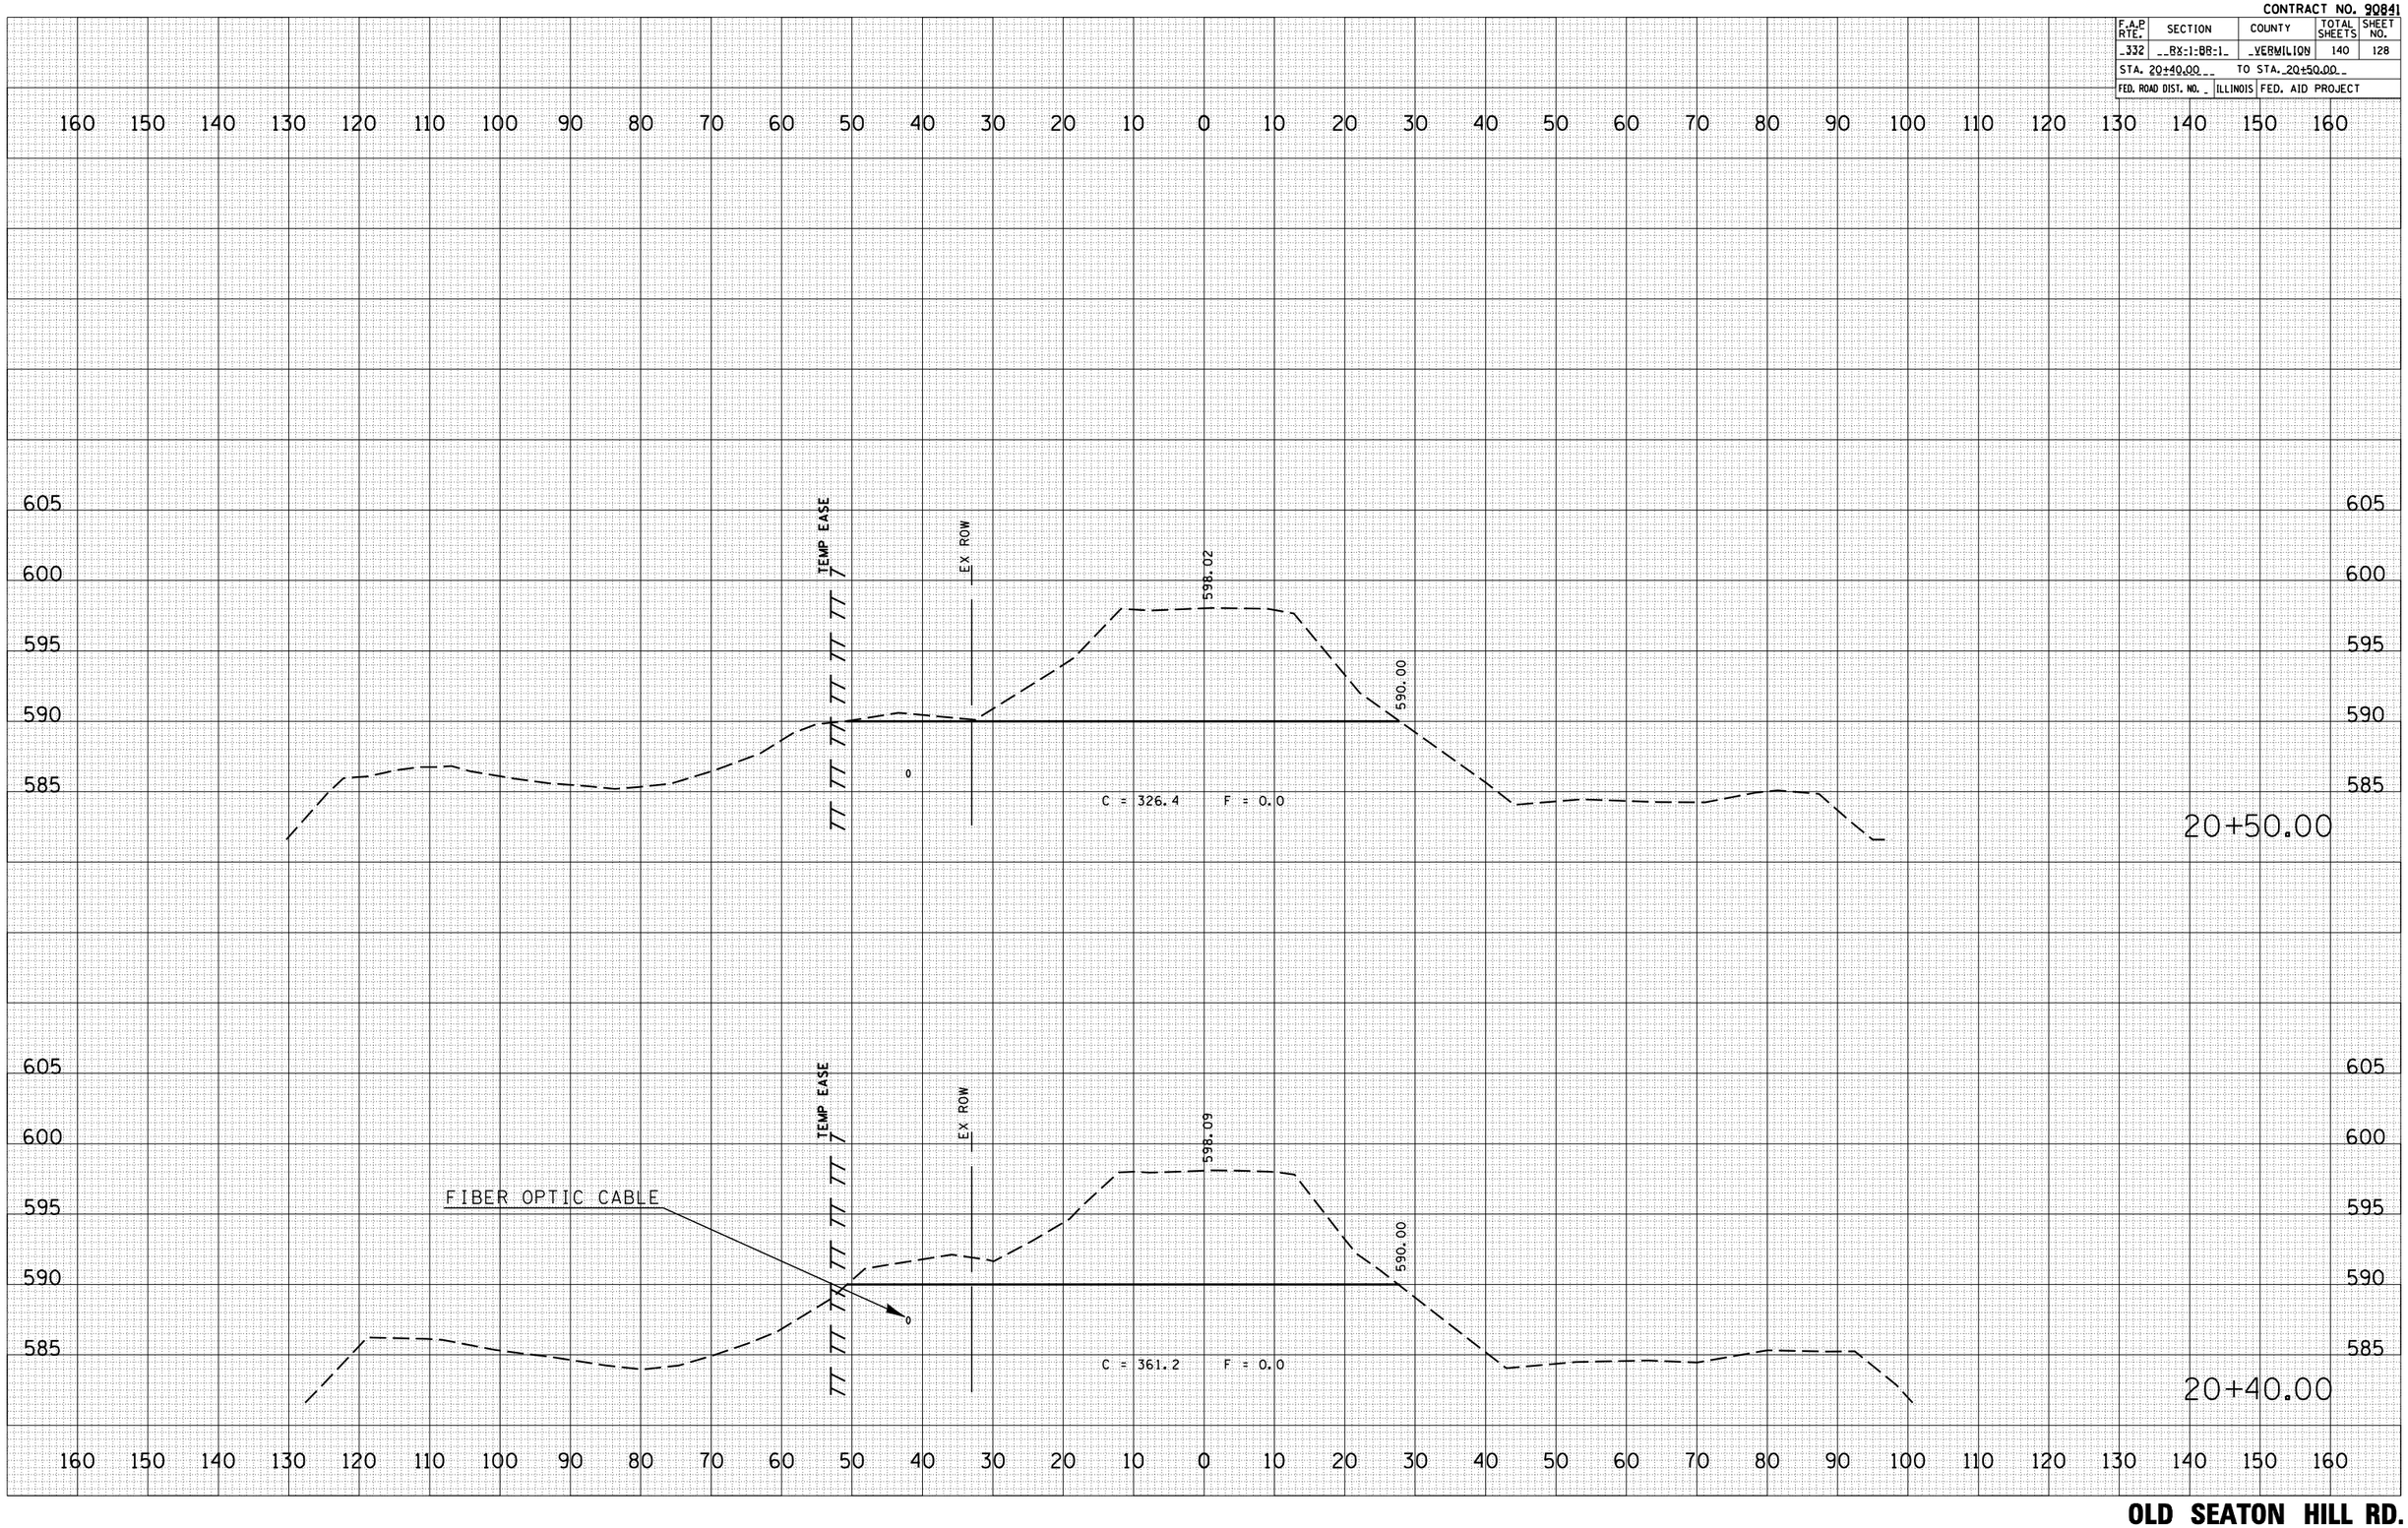

FINAL SURVEY	BY	DATE
SURVEYED		
PLOTTED		
TRAVERSE		
NOTE BOOK		
AREAS		
NO.	AREAS CHECKED	

ORIGINAL SURVEY	BY	DATE
SURVEYED		
PLOTTED		
TRAVERSE		
DISPLAY		
AREAS		
NO.	AREAS CHECKED	

PLOT DATE = 8/28/2006
FILE NAME = c:\projects\d703196 (v8)\old r-ill\plans\sheet
PLOT SCALE = 21.7765 ' / IN.
REFERENCE = #REF#

OLD SEATON HILL RD.