CONTRACT NO. 90841

F.A.P RTE.	SECTION	COUNTY	TOTAL SHEETS	SHEET NO.
332	RX-1-BR-1	VERMILION	140	139

STA. 3+75.00 TO STA. 4+75.00

FED. ROAD DIST. NO. _ ILLINOIS FED. AID PROJECT

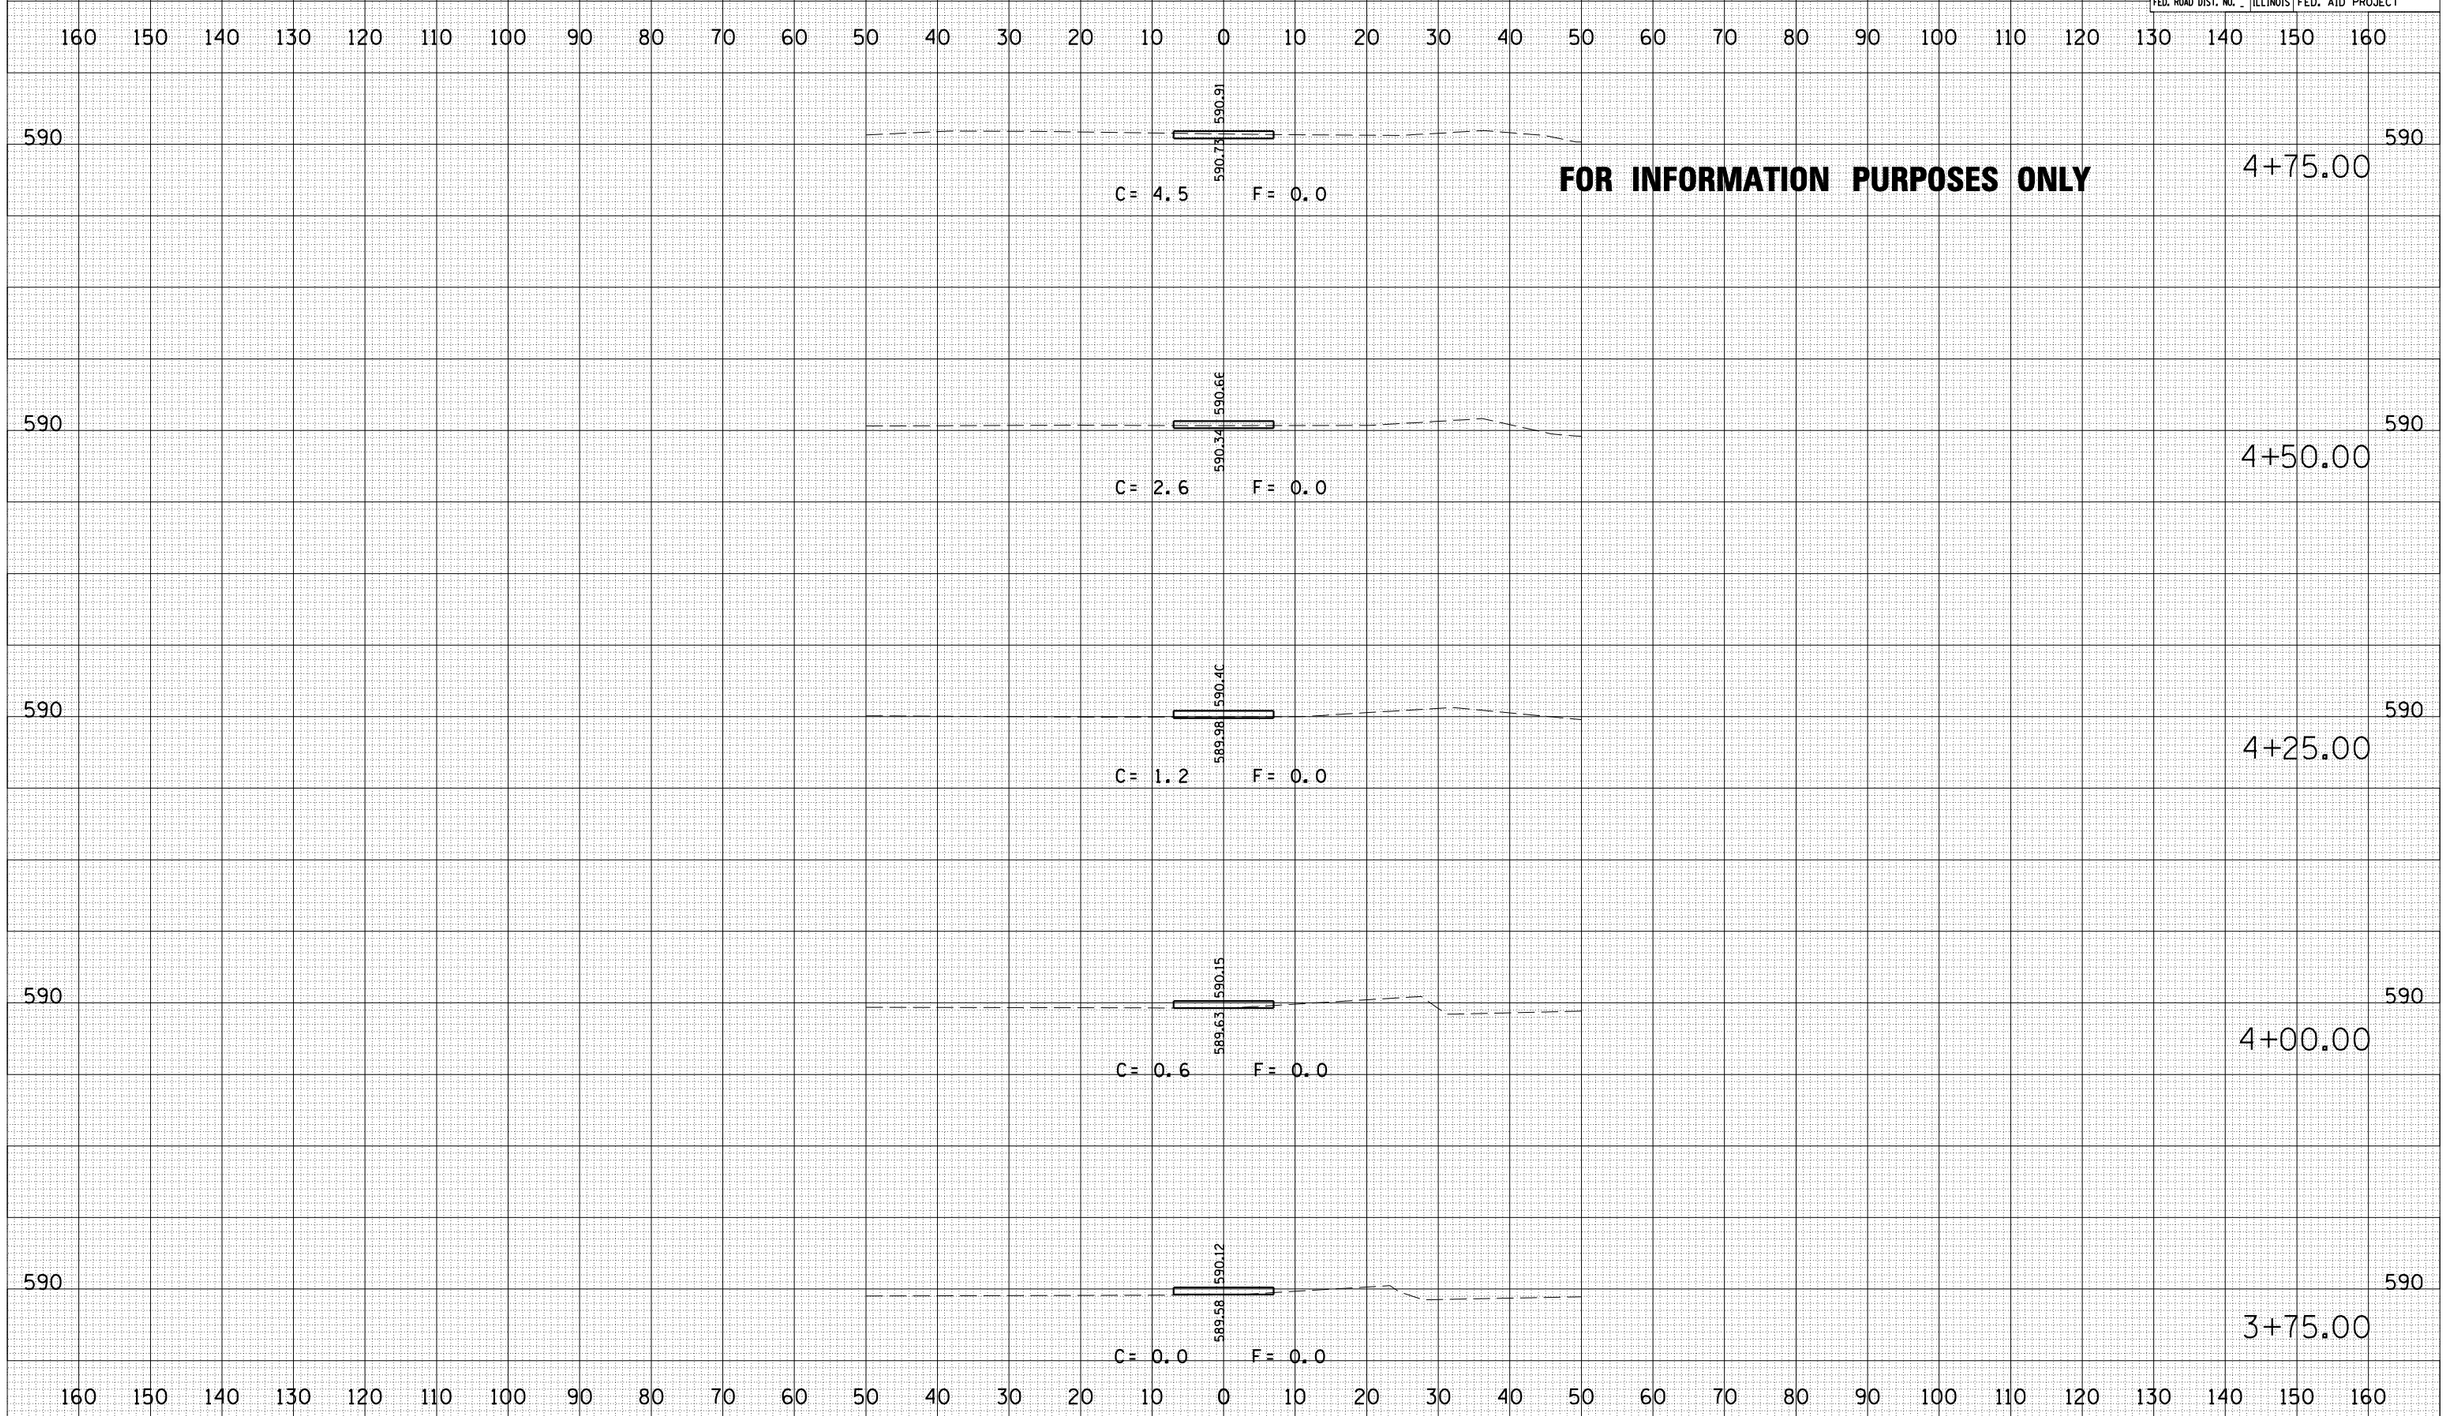

FOR INFORMATION PURPOSES ONLY

FINAL SURVEY: SURVEYED, PLOTTED, TEMPLATE, AREAS, AREAS CHECKED, NOTE BOOK NO., BY, DATE

ORIGINAL SURVEY: SURVEYED, PLOTTED, TEMPLATE, AREAS, AREAS CHECKED, NOTE BOOK NO., BY, DATE

PLOT DATE = 8/28/2006
FILE NAME = c:\projects\d503196 (v8)\temp\s
PLOT SCALE = 21.1765 ' / IN.
USER NAME = stultsjw

TEMPORARY ACCESS RD.