93425
CONTRACT NO.

F.A.S RTE.	SECTION	COUNTY	TOTAL SHEETS	SHEET NO.
583	****	SCHUYLER	56	49
STA. 51+70.00		TO STA. 52+00.00		
FED. ROAD DIST. NO.	ILLINOIS	FED. AID PROJECT **		

**** SECTION 02-00067-00-BR
** BRS-583(111)

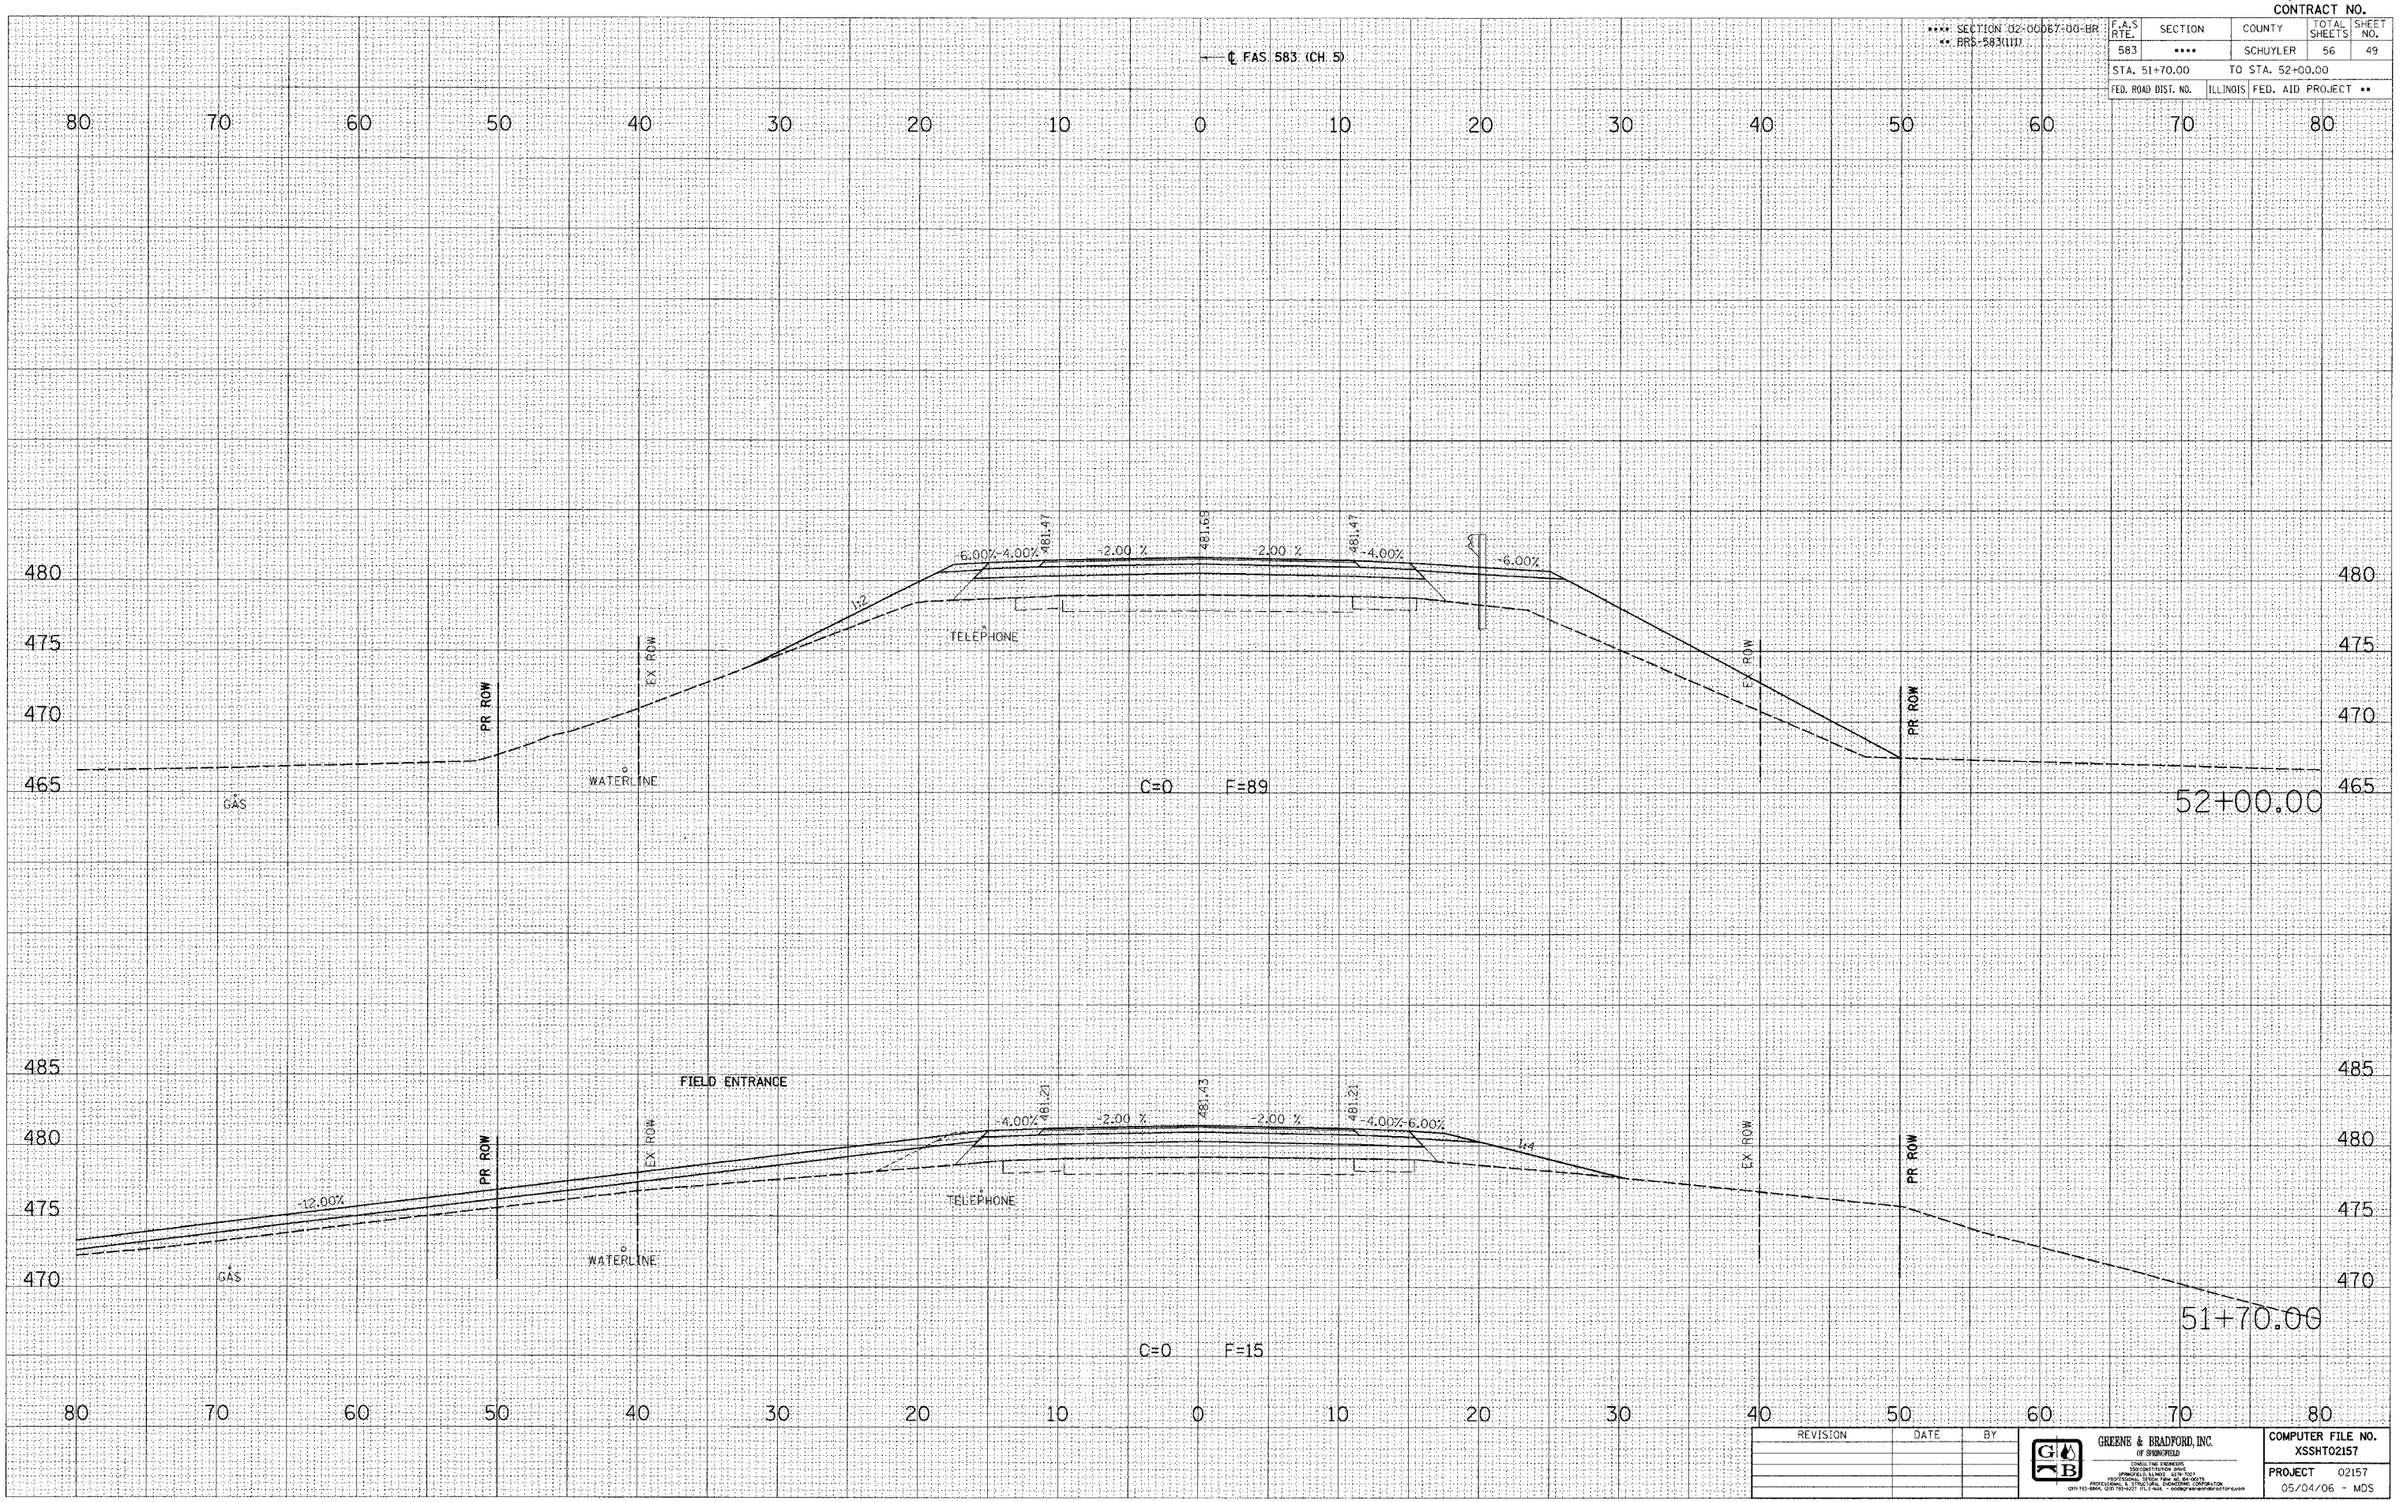

FINAL SURVEY		BY	DATE
NOTE BOOK	SURVEYED		
	PLOTTED		
	TEMPLATE		
	AREAS		
NO.	AREAS CHECKED		

ORIGINAL SURVEY		BY	DATE
NOTE BOOK	SURVEYED		
	PLOTTED		
	TEMPLATE		
	AREAS		
NO.	AREAS CHECKED		

PLOT DATE = $DATE$
FILE NAME = $FILEL$
PLOT SCALE = $SCALE$
REFERENCE = REF
OPERATOR = $USER$

REVISION	DATE	BY

GREENE & BRADFORD, INC.
OF SPRINGFIELD
CONSULTING ENGINEERS
1500 CONSTITUTION DRIVE
SPRINGFIELD, ILLINOIS 62704-7007
PROFESSIONAL DESIGN FIRM NO. 184-000978
PROFESSIONAL & STRUCTURAL ENGINEERING CORPORATION
(217) 793-8866, (217) 793-8227 (FILE MAIL) - ooo@greenebradfordinfo.com

COMPUTER FILE NO.
XSSHT02157
PROJECT 02157
05/04/06 - MDS

CROSS SECTIONS – MAINLINE