F.A.P. RTE.	SECTION	COUNTY	TOTAL SHEETS	SHEET NO.
821	(15-2)BR	JEFFERSON	33	11
STA. 131+50		TO STA. 137+50		
FED. ROAD DIST. NO.	ILLINOIS	FED. AID PROJECT		

CONTRACT NO. 98958

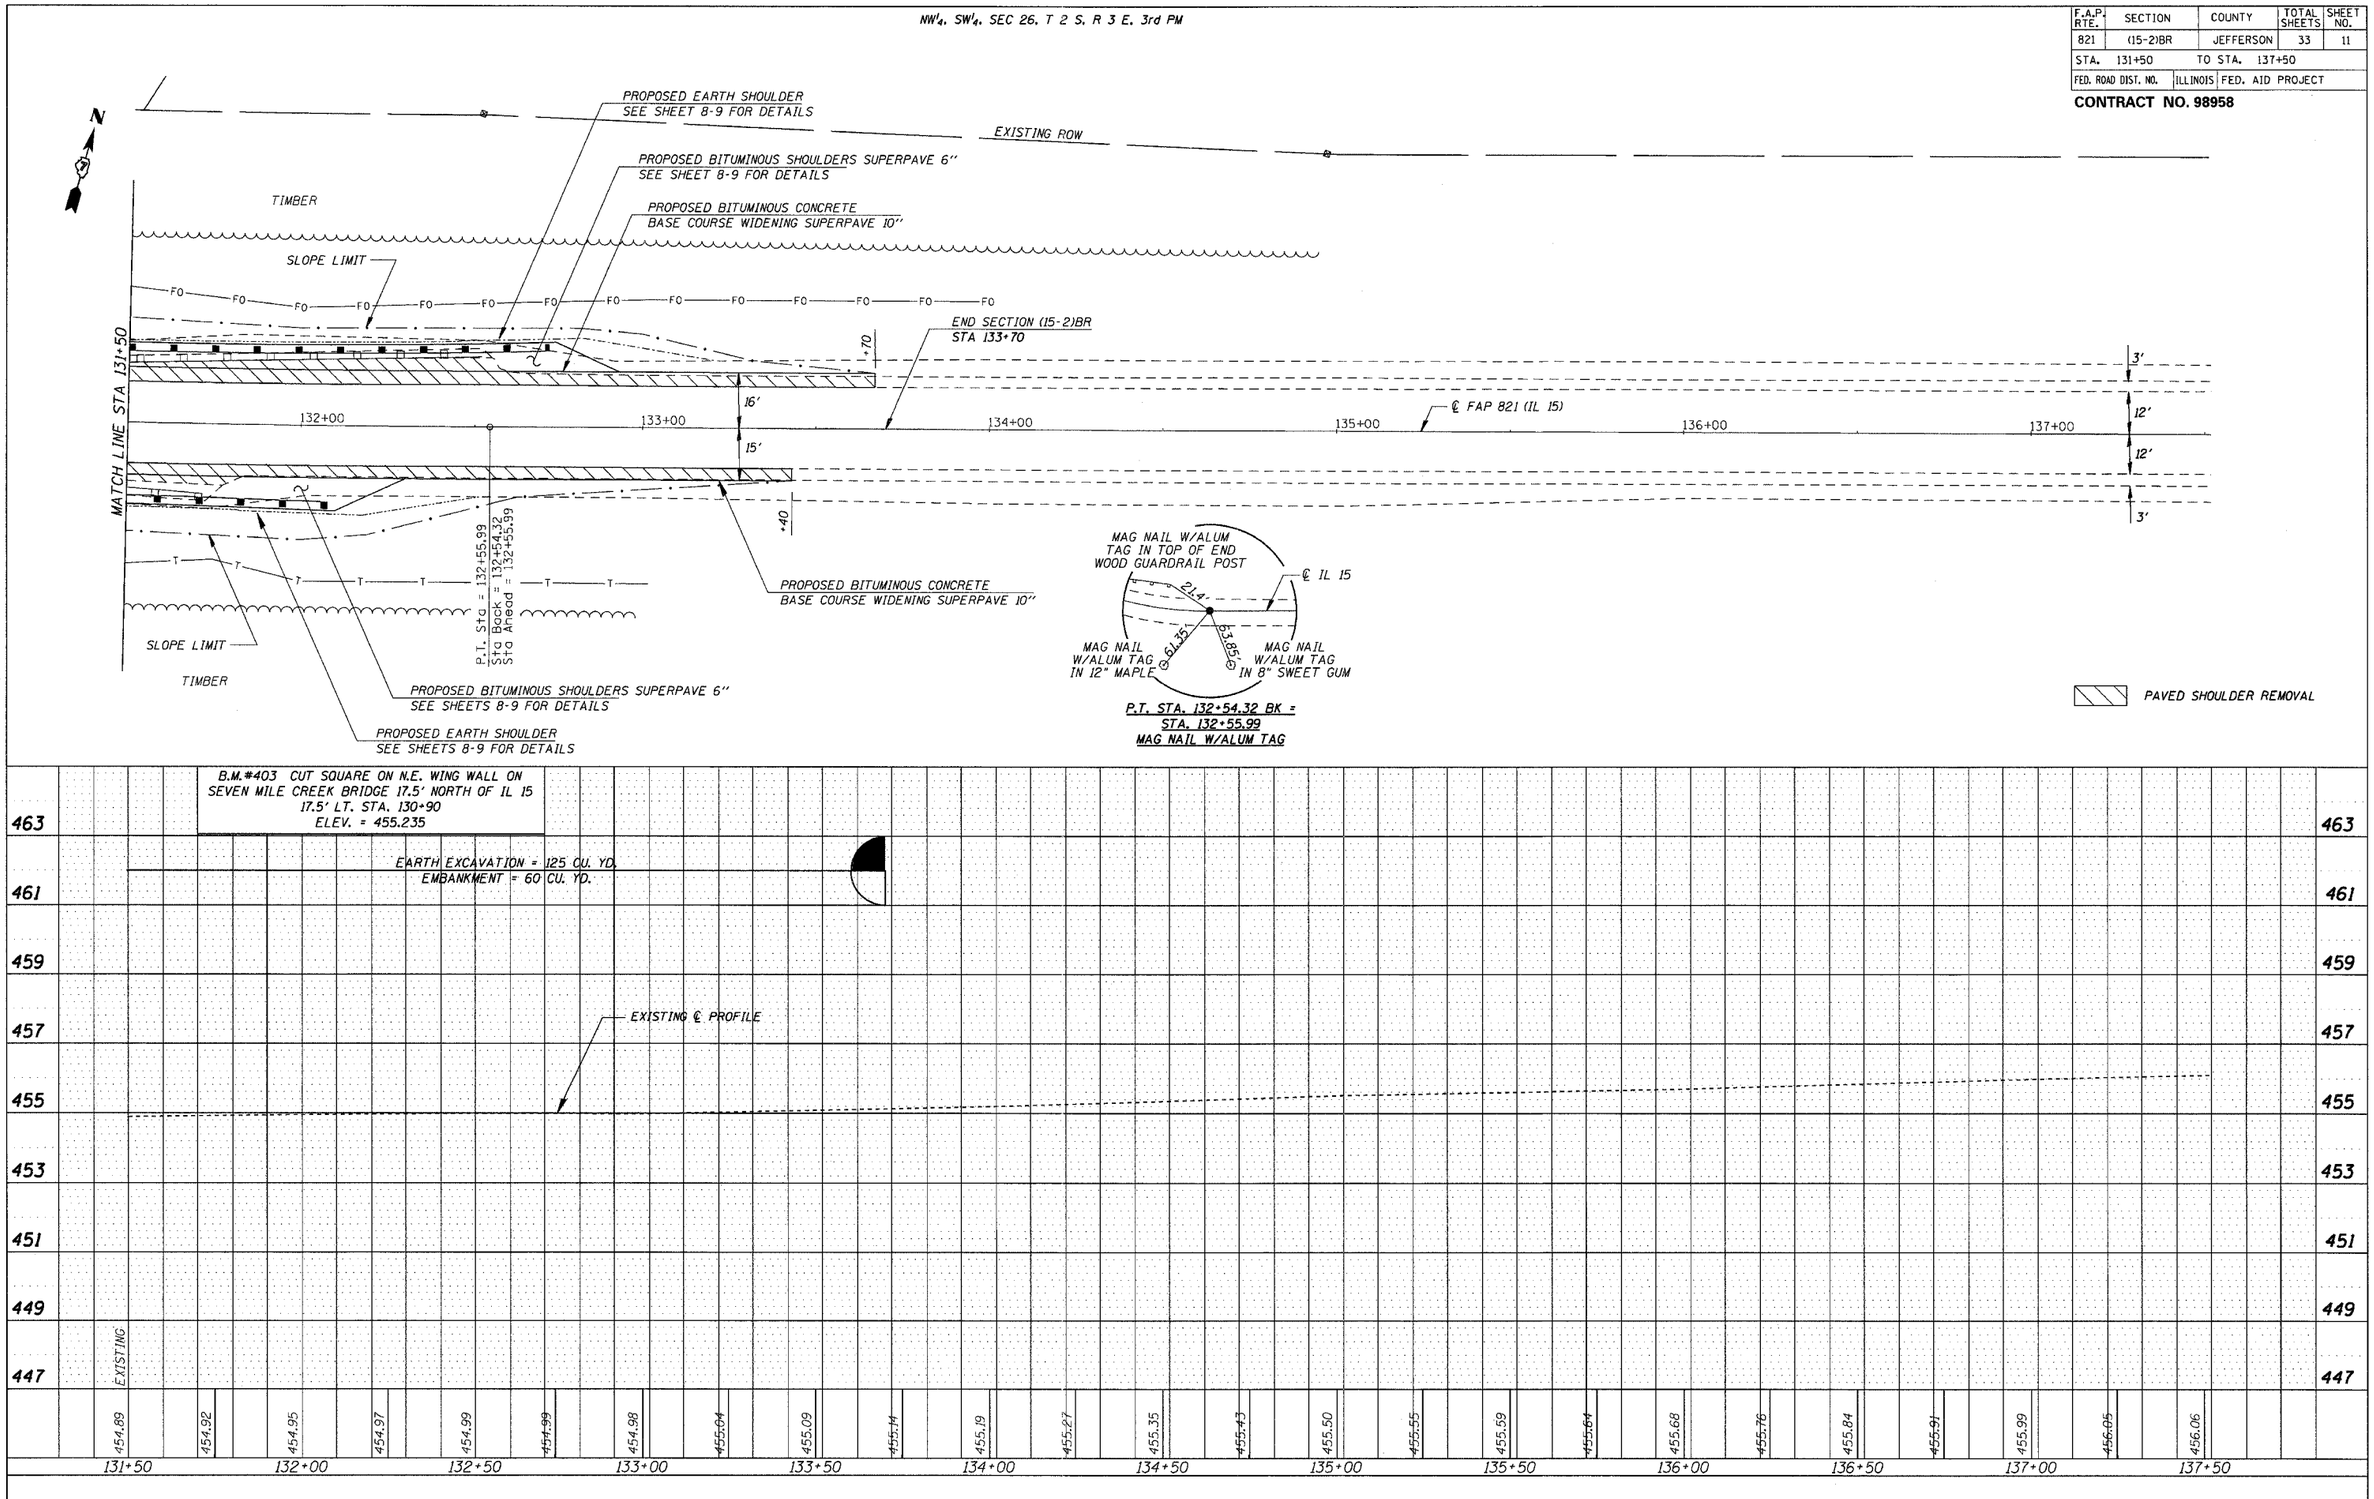

PLAN
NOTE BOOK NO.
SURVEYED
PLOTTED
ALIGNMENT CHECKED
RT. OF WAY CHECKED
CADD FILE NAME
BY
DATE

PROFILE
NOTE BOOK NO.
SURVEYED
PLOTTED
GRADES CHECKED
B.M. NOTED
STRUCTURE NOTAT'NS CHKD
BY
DATE

IL 15 STA 131+50 TO STA 137+50