F.A.P.	SECTION	COUNTY	TOTAL SHEETS	SHEET NO.
209A	04-02119-00-BR	JACKSON	20	7

STA. 9+00.00 TO STA. 11+00.00

FED. ROAD DIST. NO. | ILLINOIS | CONTRACT NO. 99261

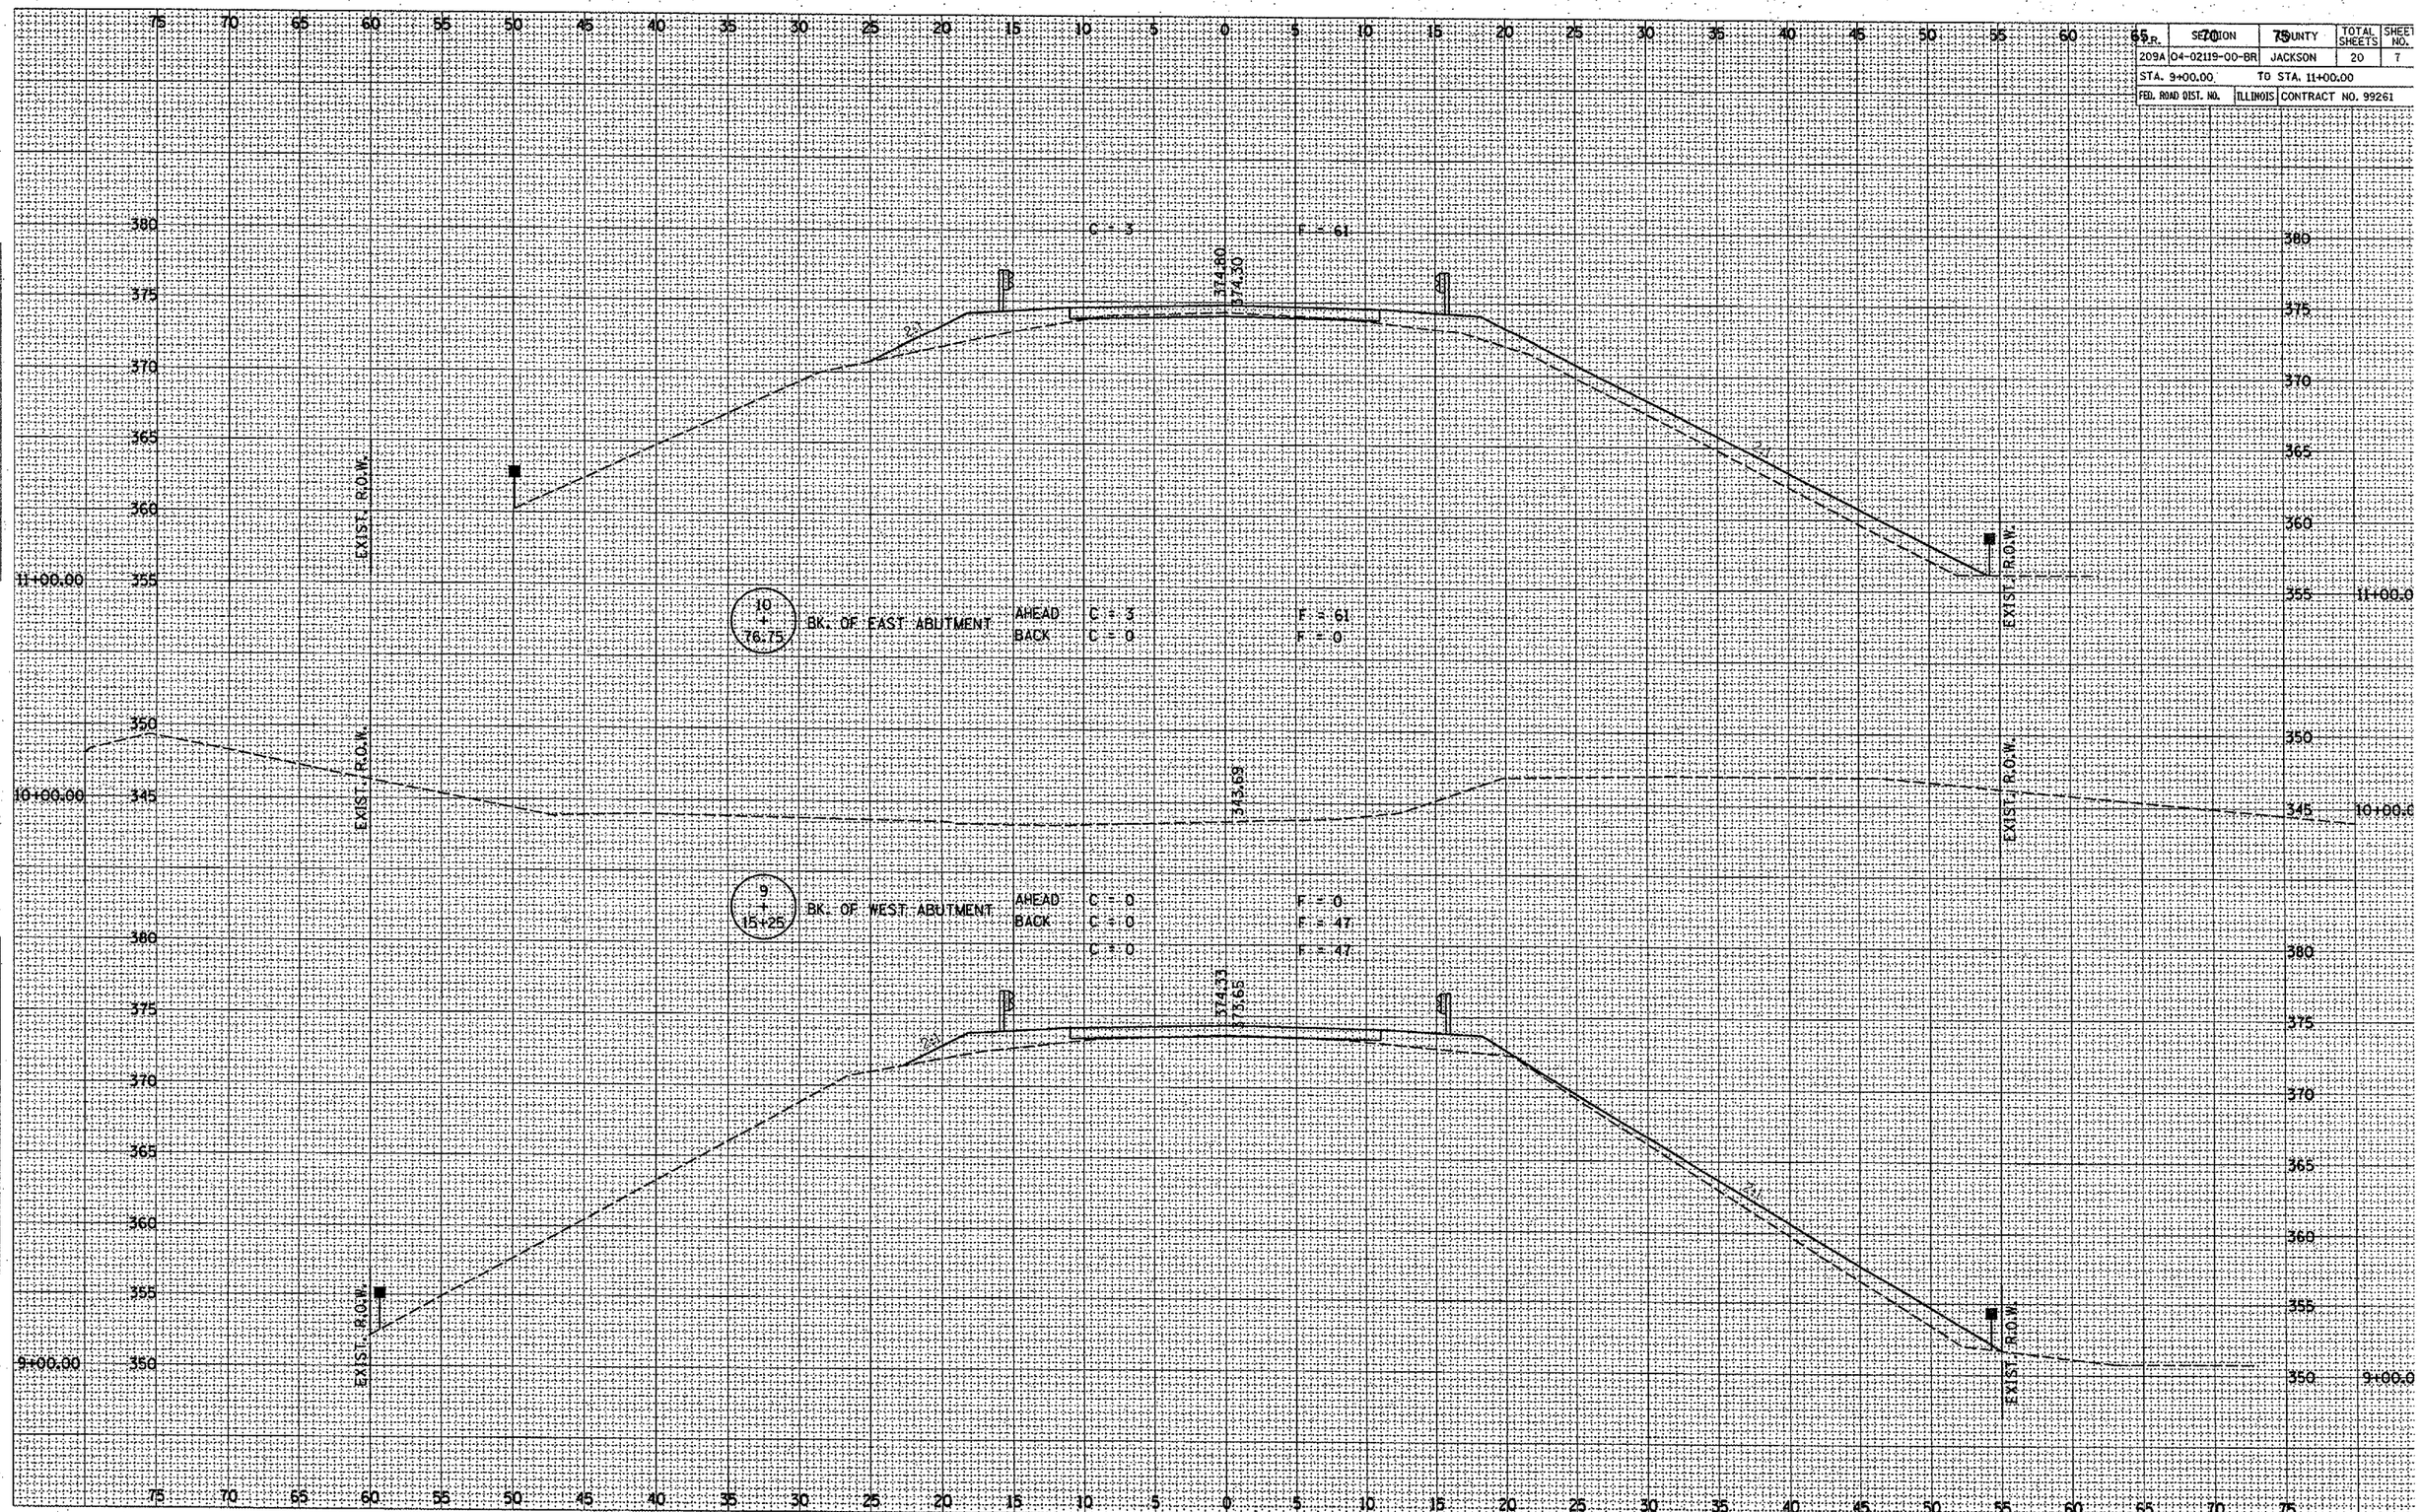

FINAL SURVEY		BY	DATE
NOTE BOOK	SURVEYED		
	PLOTTED		
	TEMPLATE		
	AREAS		
NO.	AREAS CHECKED		

ORIGINAL SURVEY		BY	DATE
NOTE BOOK	SURVEYED		
	PLOTTED		
	TEMPLATE		
	AREAS		
NO.	AREAS CHECKED		