F.A.	SECTION	COUNTY	TOTAL SHEETS	SHEET NO.
209A	04-02119-00-BR	JACKSON	20	10

STA. 12+50.00 TO STA. 13+00.00

FED. ROAD DIST. NO. | ILLINOIS | CONTRACT NO. 99261

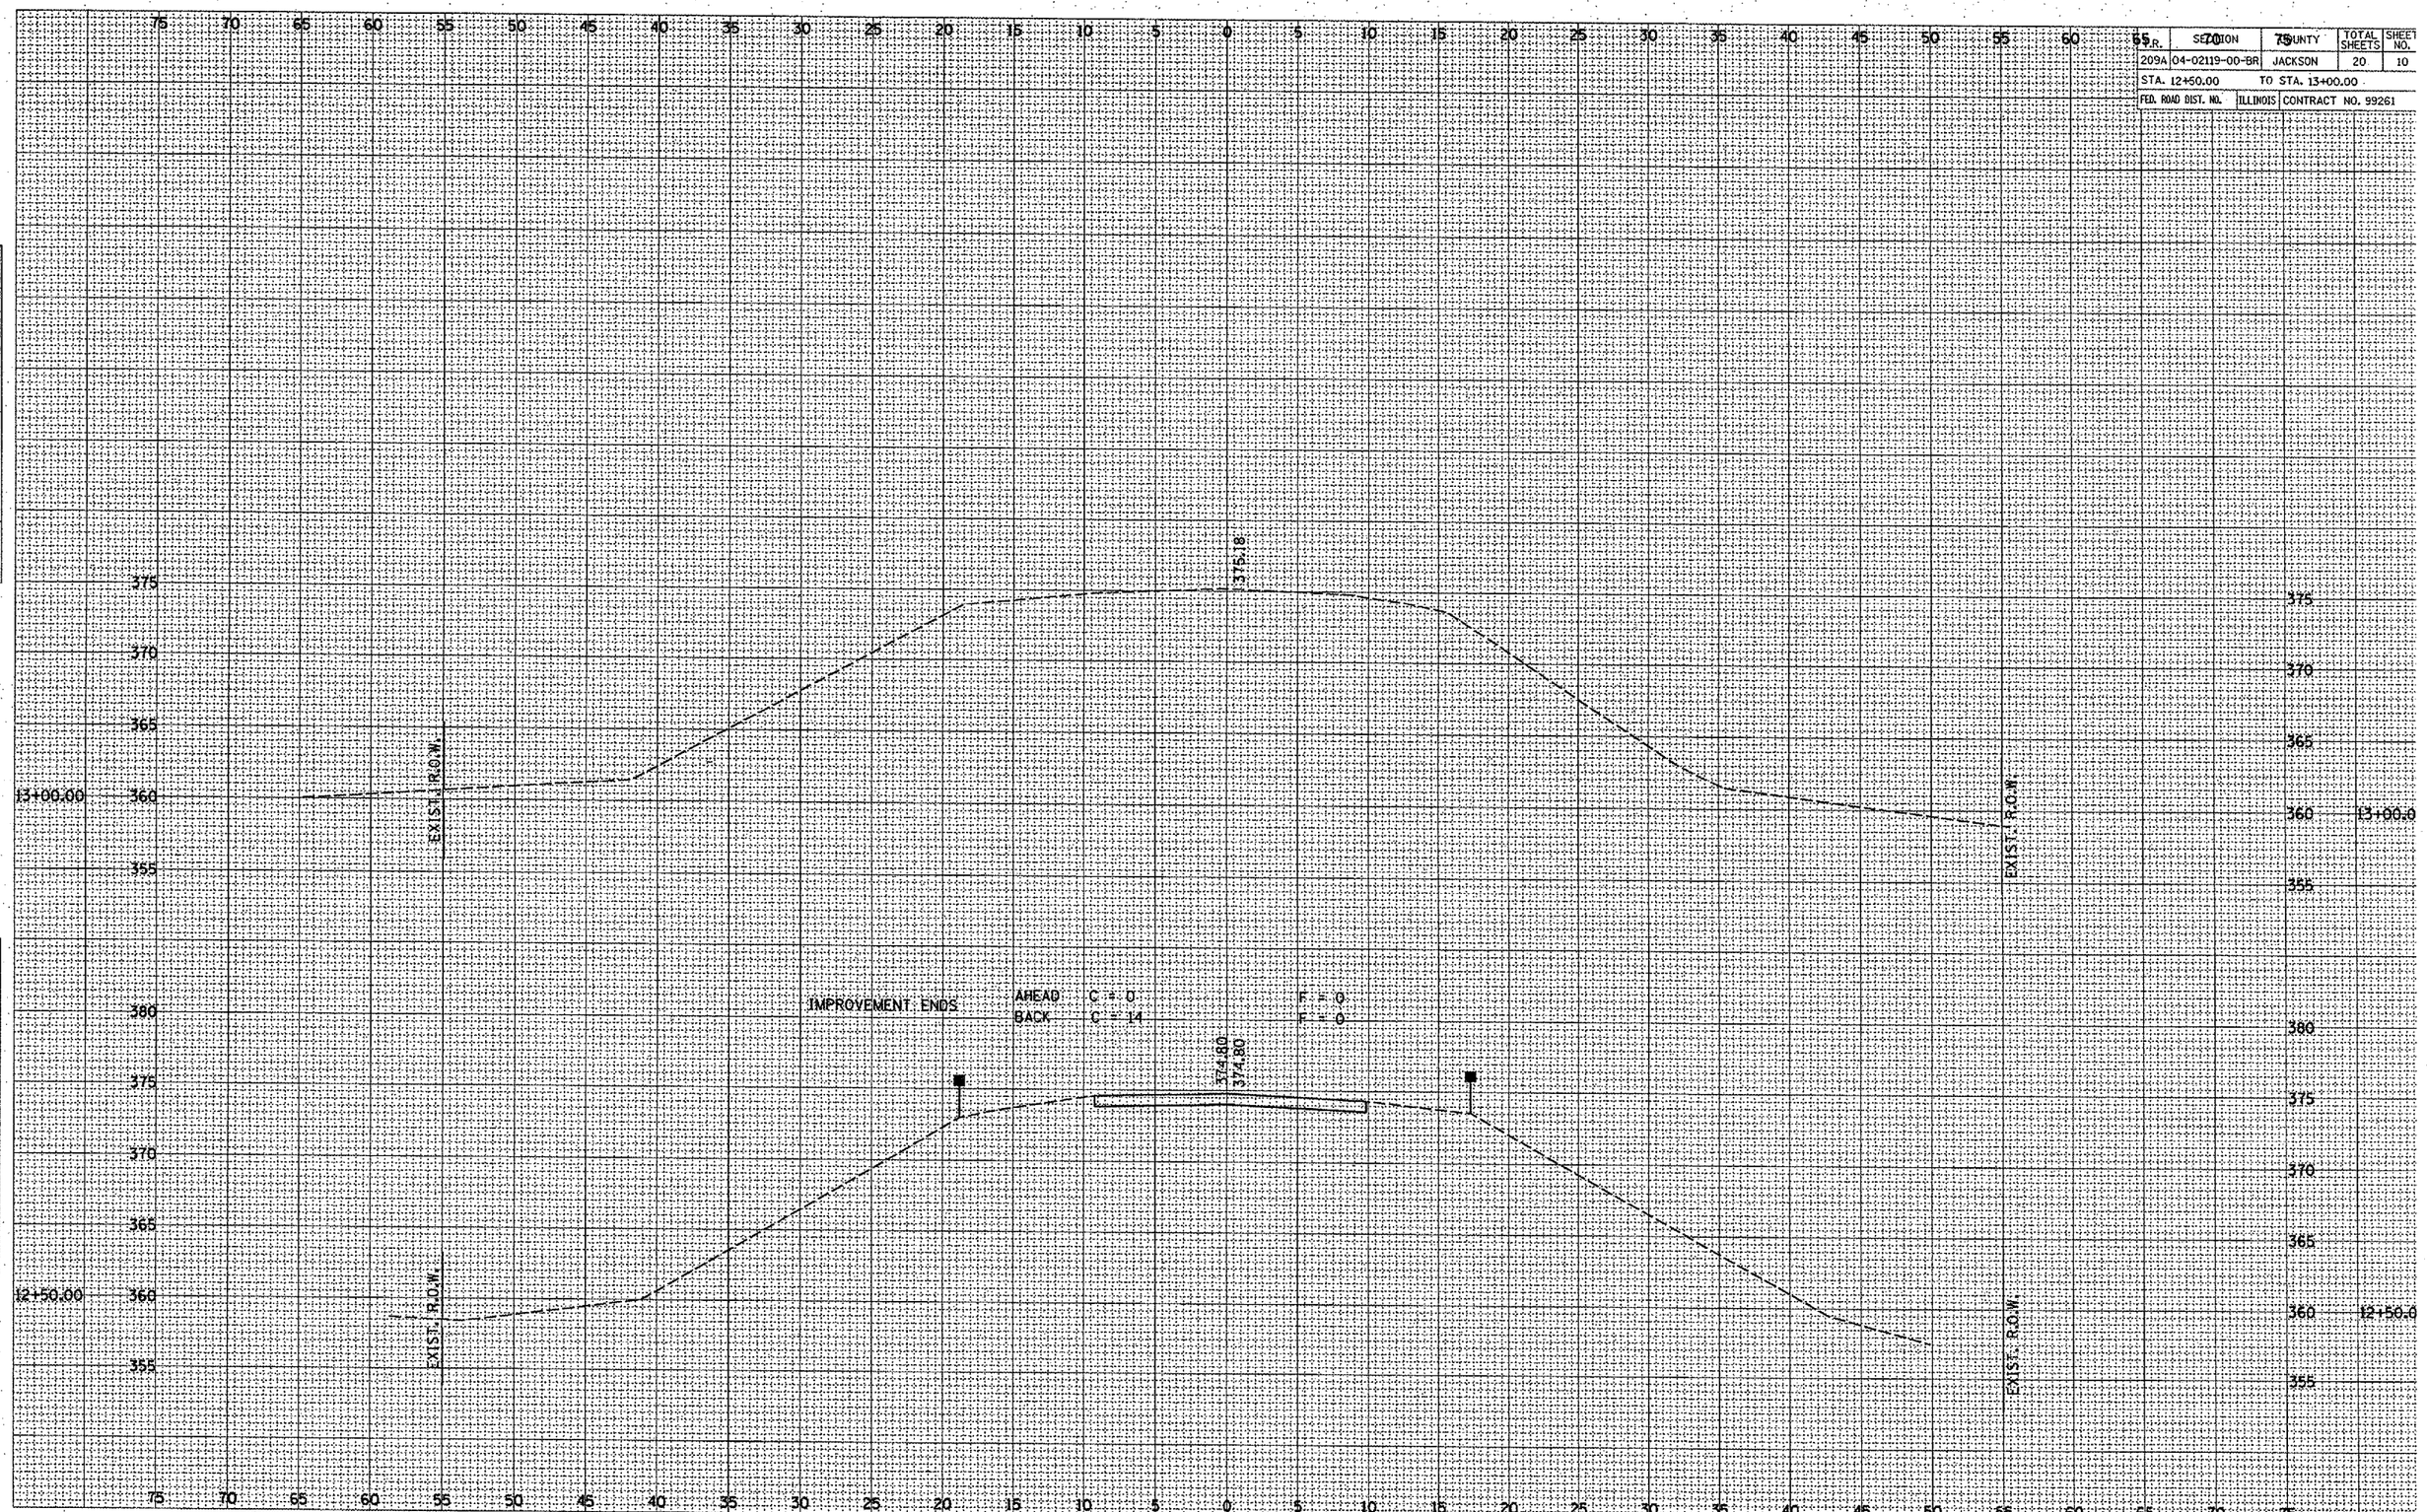

FINAL SURVEY | NOTE BOOK NO. | SURVEYED | PLOTTED | TEMPLATE | AREAS | AREAS CHECKED | BY | DATE

ORIGINAL SURVEY | NOTE BOOK NO. | SURVEYED | PLOTTED | TEMPLATE | AREAS | AREAS CHECKED | BY | DATE