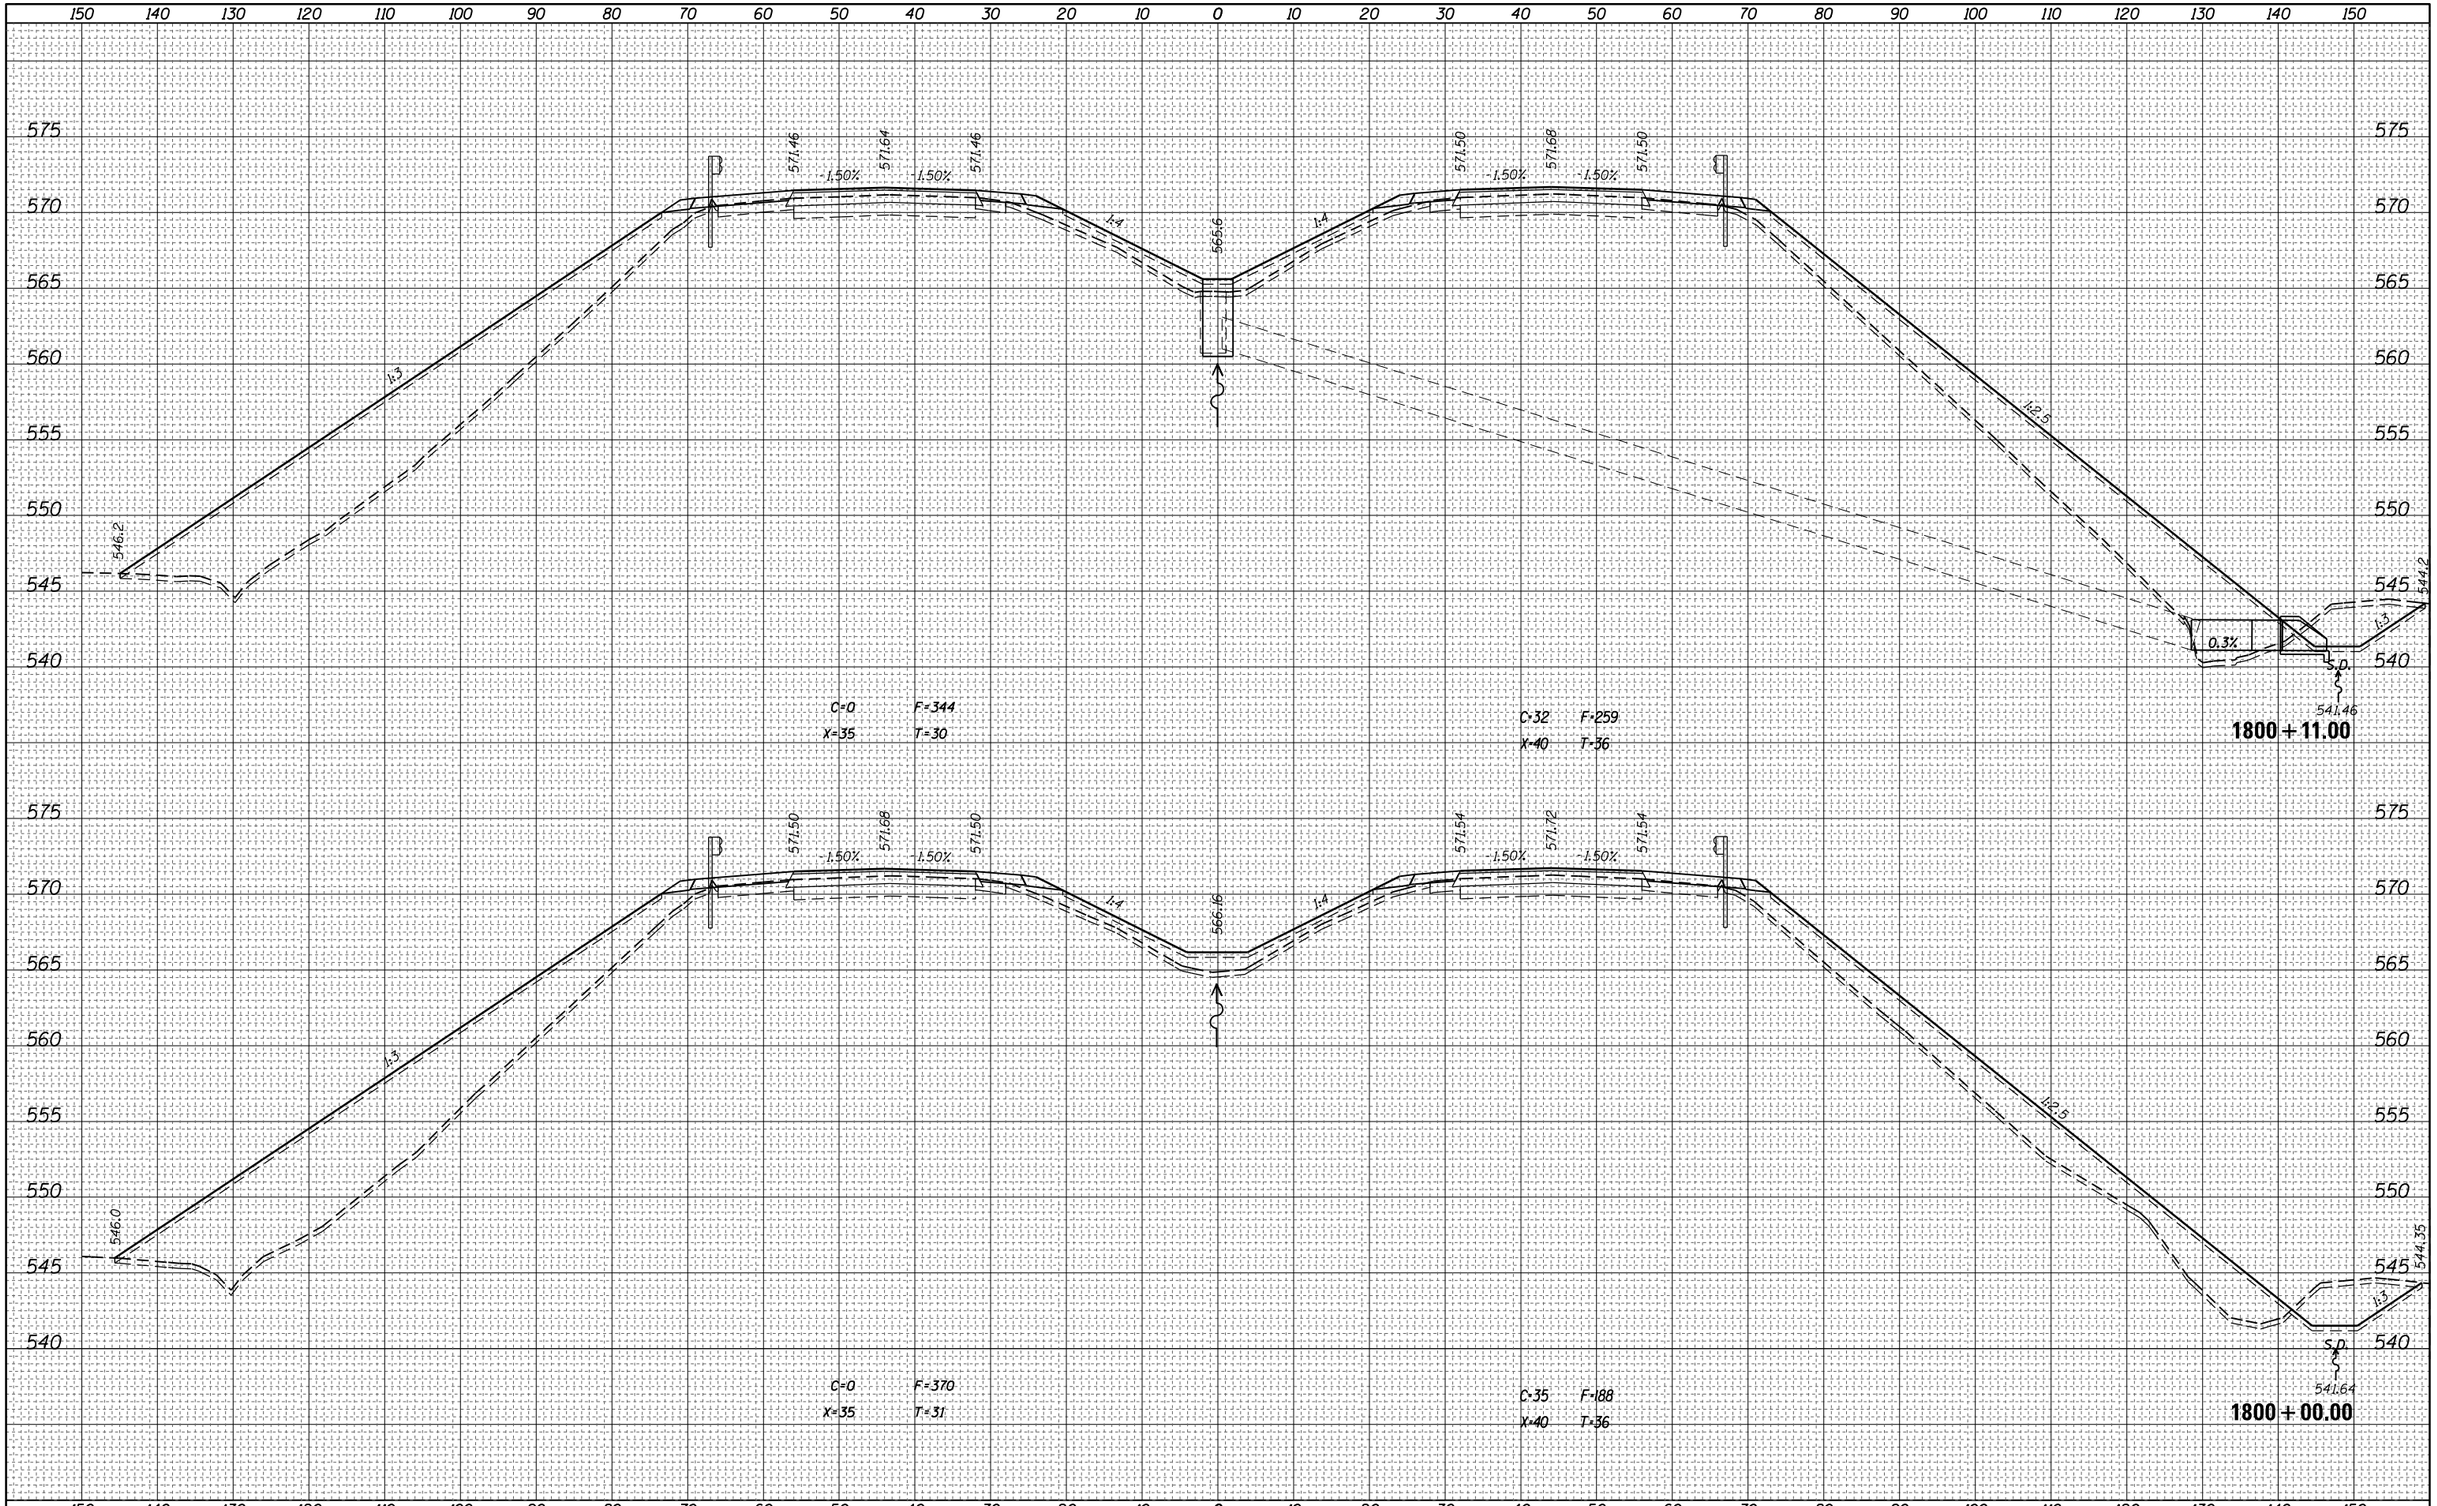


| FINAL SURVEY | NOTE BOOK | NO. |
|---|---|---|
| SURVEYED | | |
| PLOTTED | | |
| TEMPLATE | | |
| AREAS | | |
| AREAS CHECKED | | |

BY

DATE

| ORIGINAL SURVEY | NOTE BOOK | NO. |
|---|---|---|
| SURVEYED | | |
| PLOTTED | | |
| TEMPLATE | | |
| AREAS | | |
| AREAS CHECKED | | |

BY

DATE

| | | | |
|---|---|---|---|
| FILE NAME = pw:\\IL084EBIDINTEG.illinois.gov:PWIDOT\Documents\IDOT Offices\District 7\Projects\74664\CADD\Drawings\sheets\D774664-sht-xssht.dgn | USER NAME = steffenmk | DESIGNED - | REVISED - |
| | | DRAWN - | REVISED - |
| | PLOT SCALE = 20.0000 ' / in. | CHECKED - | REVISED - |
| Default | PLOT DATE = 8/25/2017 | DATE - | REVISED - |

**STATE OF ILLINOIS**
**DEPARTMENT OF TRANSPORTATION**

**CROSS SECTIONS – I-70**

SCALE: | SHEET OF SHEETS | STA. 1800+00.00 TO STA.1800+11.00

| F.A.I. RTE. | SECTION | COUNTY | TOTAL SHEETS | SHEET NO. |
|---|---|---|---|---|
| 70 | (25-1,2)R | EFFINGHAM | 424 | 301 |
| | | CONTRACT NO. 74664 | | |
| | | ILLINOIS FED. AID PROJECT | | |

| FINAL SURVEY | NOTE BOOK | NO. |
|---|---|---|
| SURVEYED | | |
| PLOTTED | | |
| TEMPLATE | | |
| AREAS | | |
| AREAS CHECKED | | |

| BY | DATE |
|---|---|
| | |

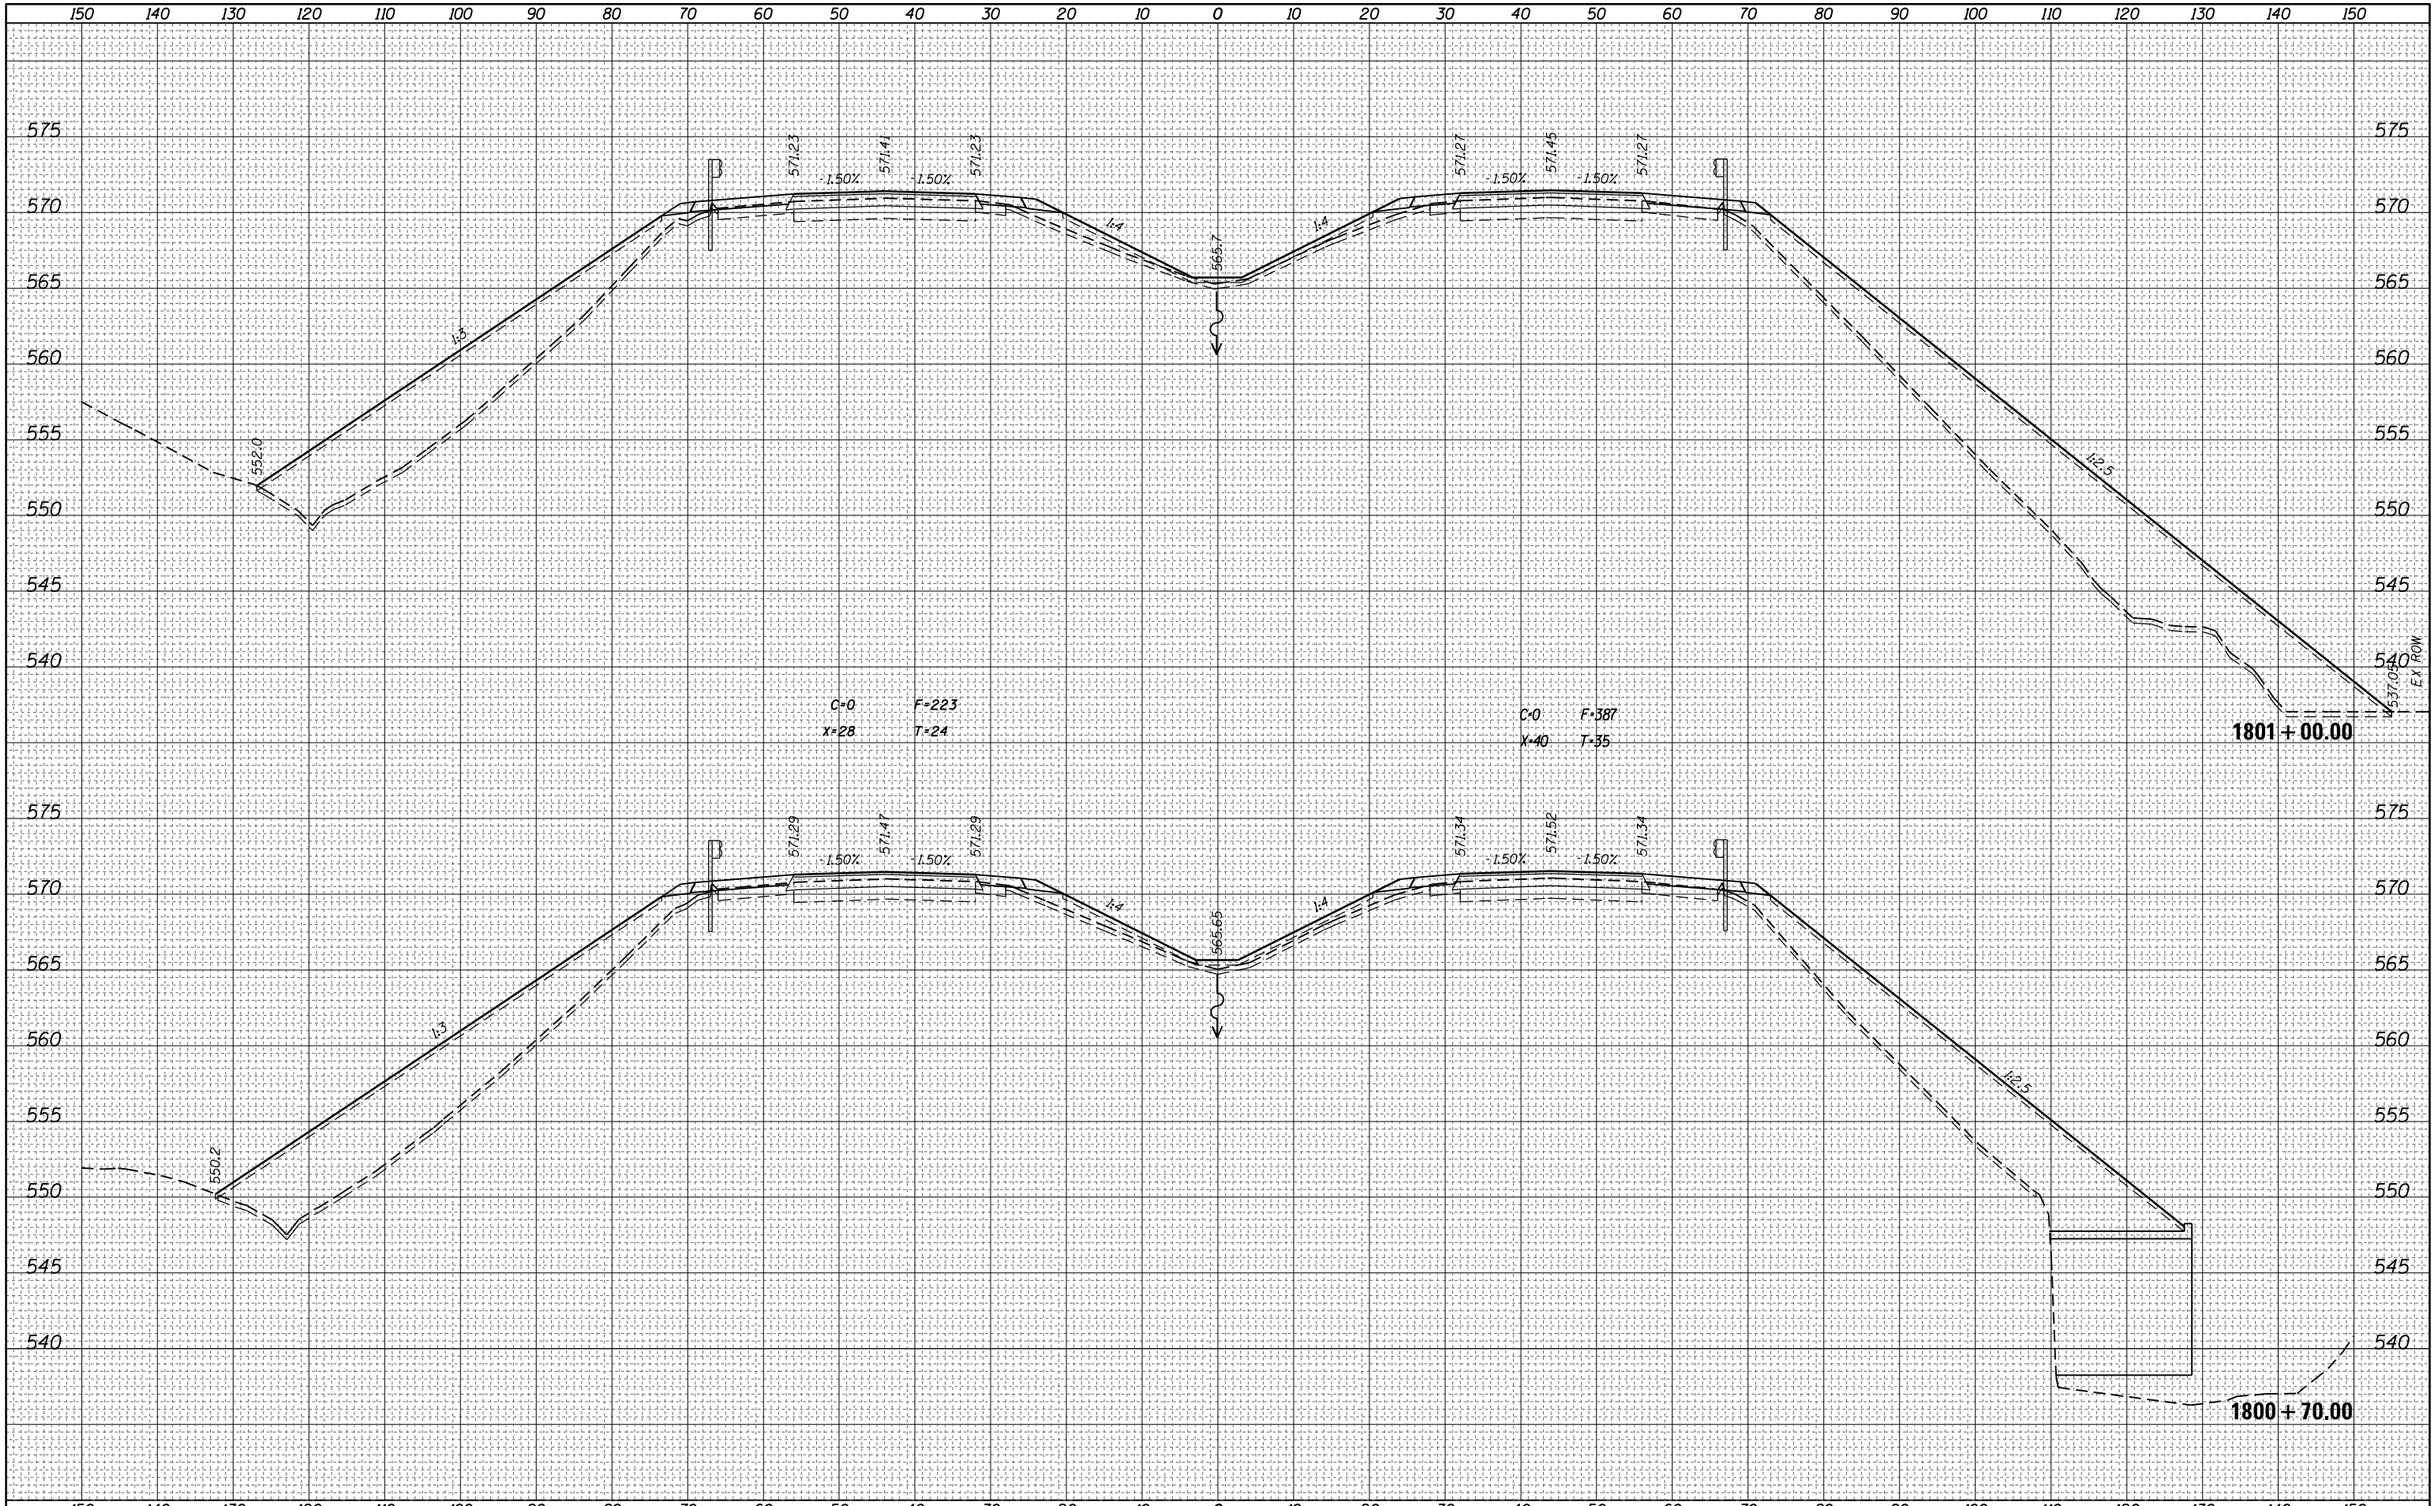


| ORIGINAL SURVEY | NOTE BOOK | NO. |
|---|---|---|
| SURVEYED | | |
| PLOTTED | | |
| TEMPLATE | | |
| AREAS | | |
| AREAS CHECKED | | |

| BY | DATE |
|---|---|
| | |

| | | | |
|---|---|---|---|
| FILE NAME = pw:\\IL084EBIDINTEG.illinois.gov:PWIDOT\Documents\IDOT Offices\District 7\Projects\74664\CADD\Drawings\sheets\D774664-sht-xssht.dgn | USER NAME = steffenmk | DESIGNED - | REVISED - |
| | | DRAWN - | REVISED - |
| | PLOT SCALE = 20.0000 ' / in. | CHECKED - | REVISED - |
| Default | PLOT DATE = 8/25/2017 | DATE - | REVISED - |

**STATE OF ILLINOIS**
**DEPARTMENT OF TRANSPORTATION**

**CROSS SECTIONS – I-70**

SCALE: | SHEET OF SHEETS | STA. 1800+70.00 TO STA.1801+00.00

| F.A.I. RTE. | SECTION | COUNTY | TOTAL SHEETS | SHEET NO. |
|---|---|---|---|---|
| 70 | (25-1,2)R | EFFINGHAM | 424 | 302 |
| | | CONTRACT NO. 74664 | | |
| | | ILLINOIS FED. AID PROJECT | | |

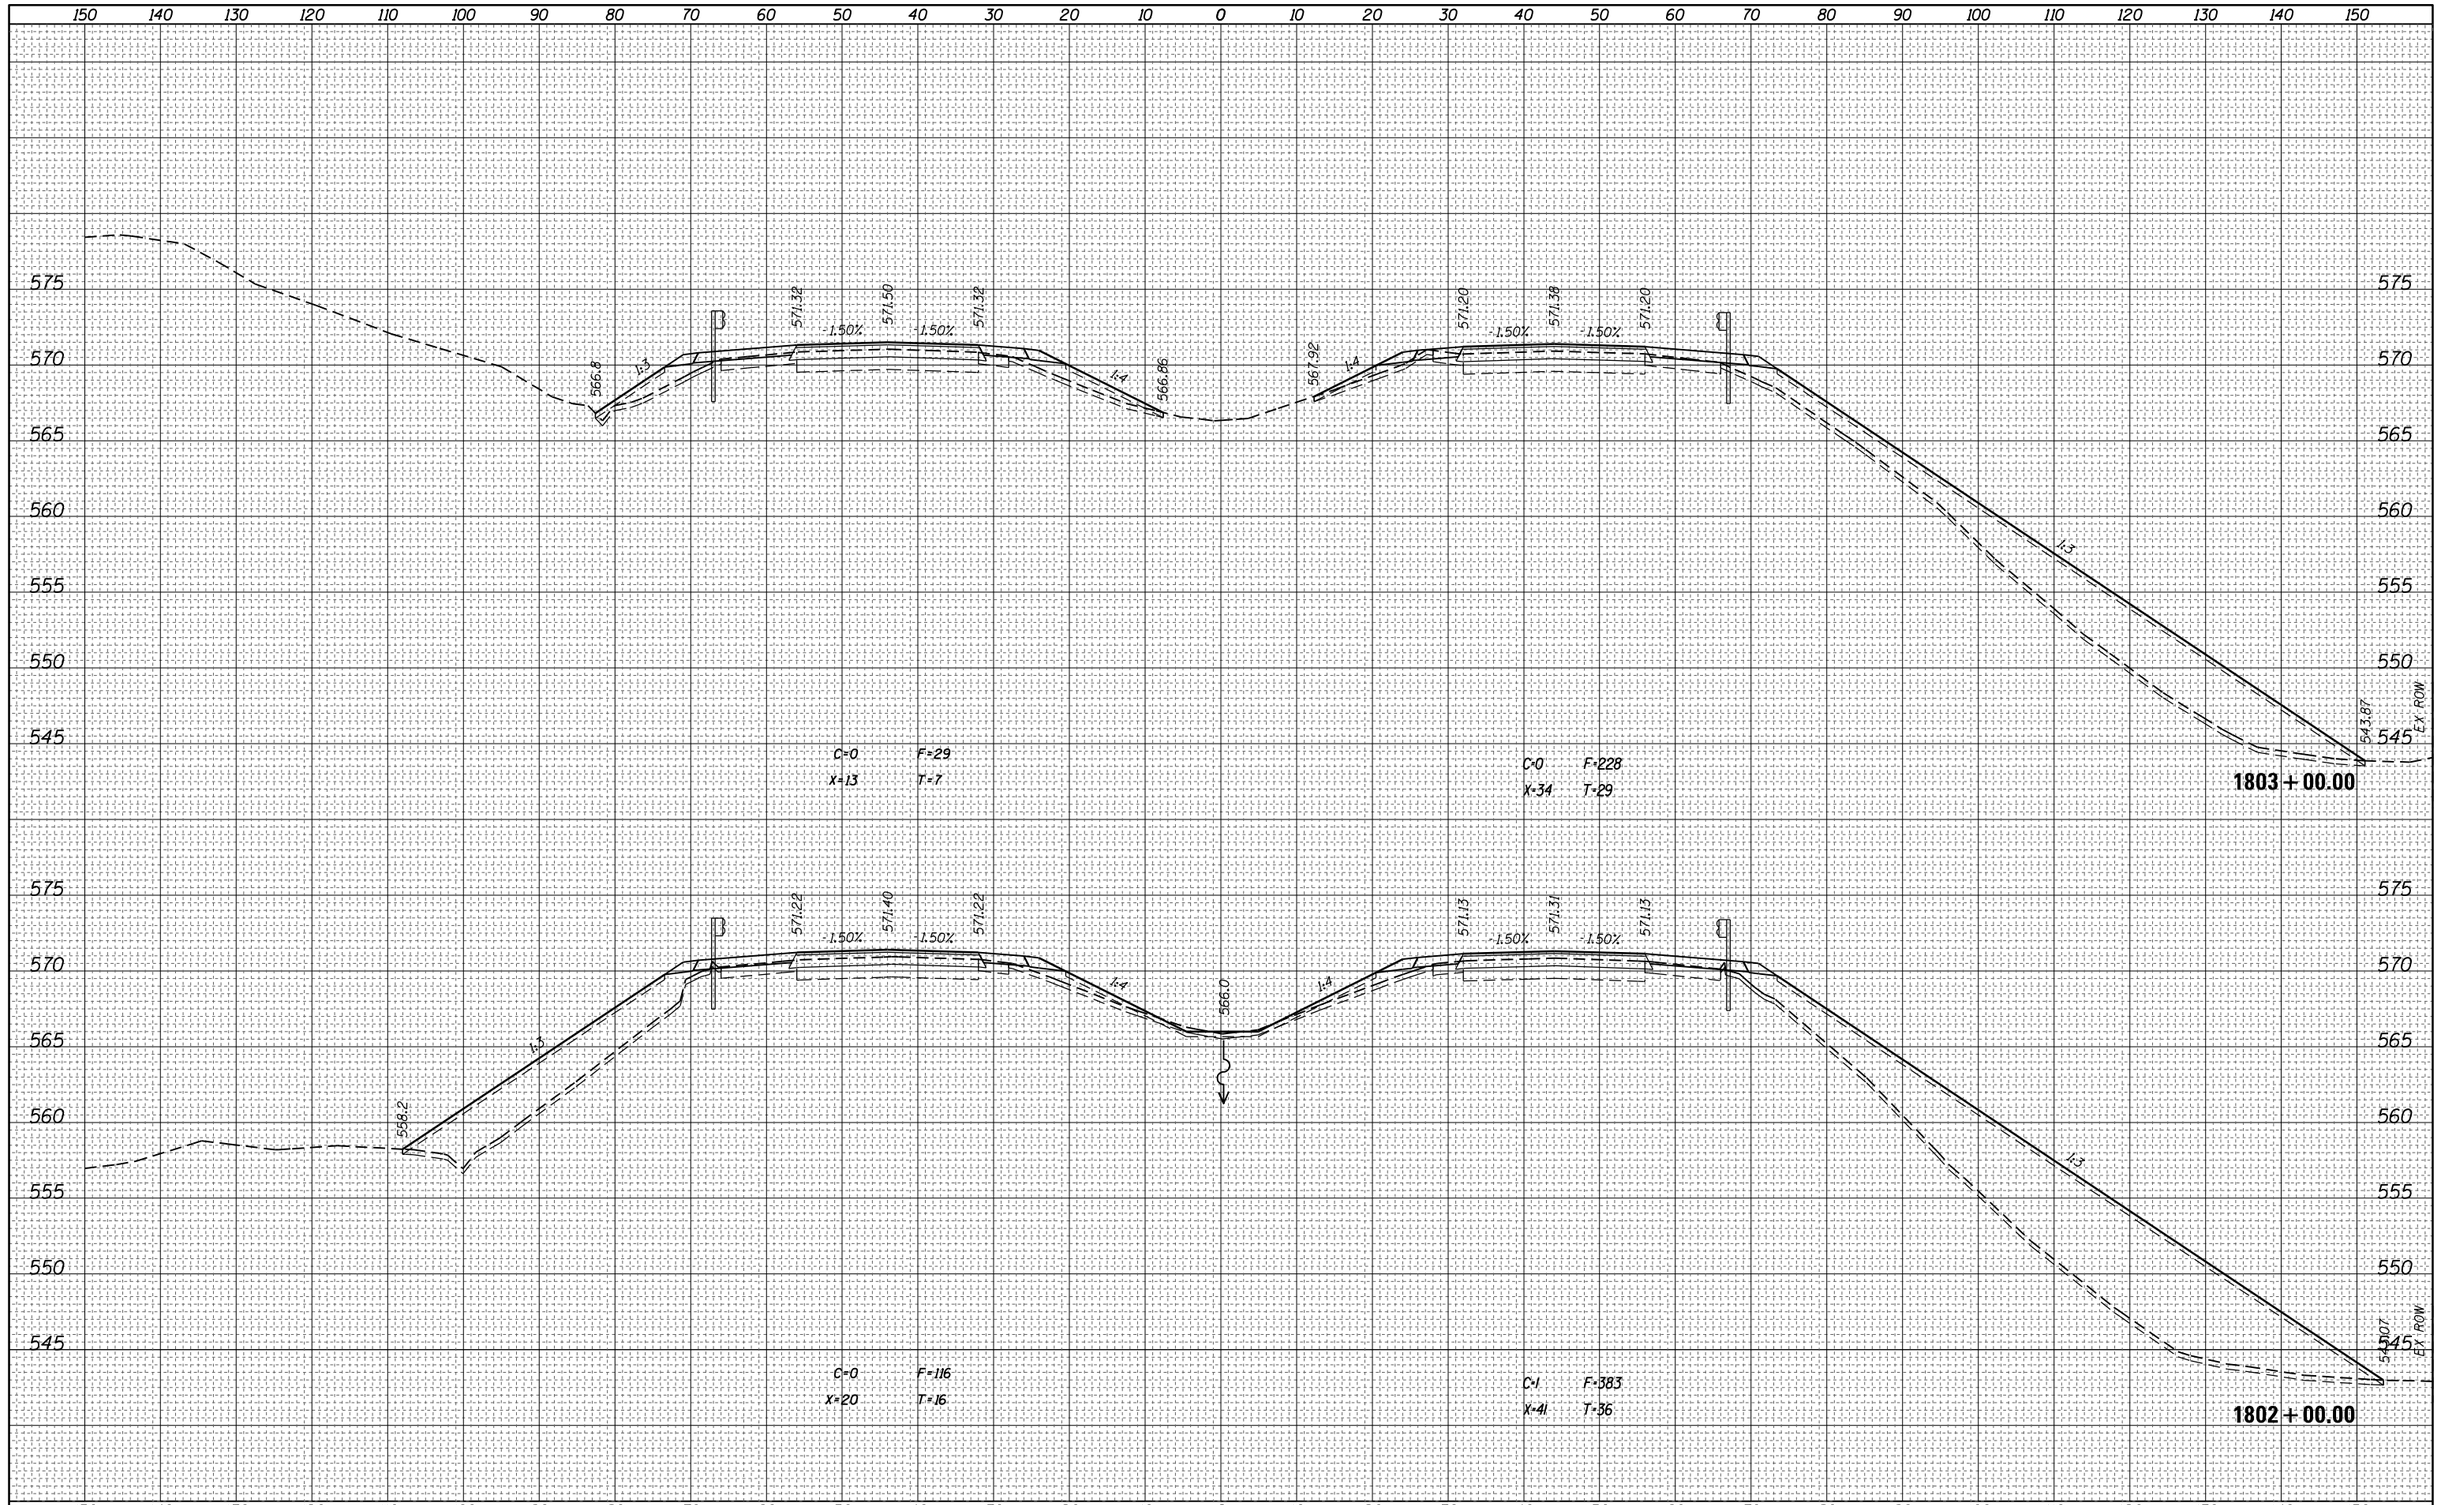


| FINAL SURVEY | NOTE BOOK | NO. |
|---|---|---|
| SURVEYED | BY | |
| PLOTTED | | |
| TEMPLATE | | |
| AREAS | | |
| AREAS CHECKED | | DATE |

| ORIGINAL SURVEY | NOTE BOOK | NO. |
|---|---|---|
| SURVEYED | BY | |
| PLOTTED | | |
| TEMPLATE | | |
| AREAS | | |
| AREAS CHECKED | | DATE |

| | | | |
|---|---|---|---|
| FILE NAME = pw:\\IL084EBIDINTEG.illinois.gov:PWIDOT\Documents\IDOT Offices\District 7\Projects\74664\CADD\Drawings\Sheets\D774664-sht-xssht.dgn | USER NAME = steffenmk | DESIGNED - | REVISED - |
| | | DRAWN - | REVISED - |
| | PLOT SCALE = 20.0000 ' / in. | CHECKED - | REVISED - |
| Default | PLOT DATE = 8/25/2017 | DATE - | REVISED - |

**STATE OF ILLINOIS**
**DEPARTMENT OF TRANSPORTATION**

**CROSS SECTIONS – I-70**

SCALE: | SHEET OF SHEETS | STA. 1802+00.00 TO STA.1803+00.00

| F.A.I. RTE. | SECTION | COUNTY | TOTAL SHEETS | SHEET NO. |
|---|---|---|---|---|
| 70 | (25-1,2)R | EFFINGHAM | 424 | 303 |
| | | CONTRACT NO. 74664 | | |
| | ILLINOIS FED. AID PROJECT | | | |

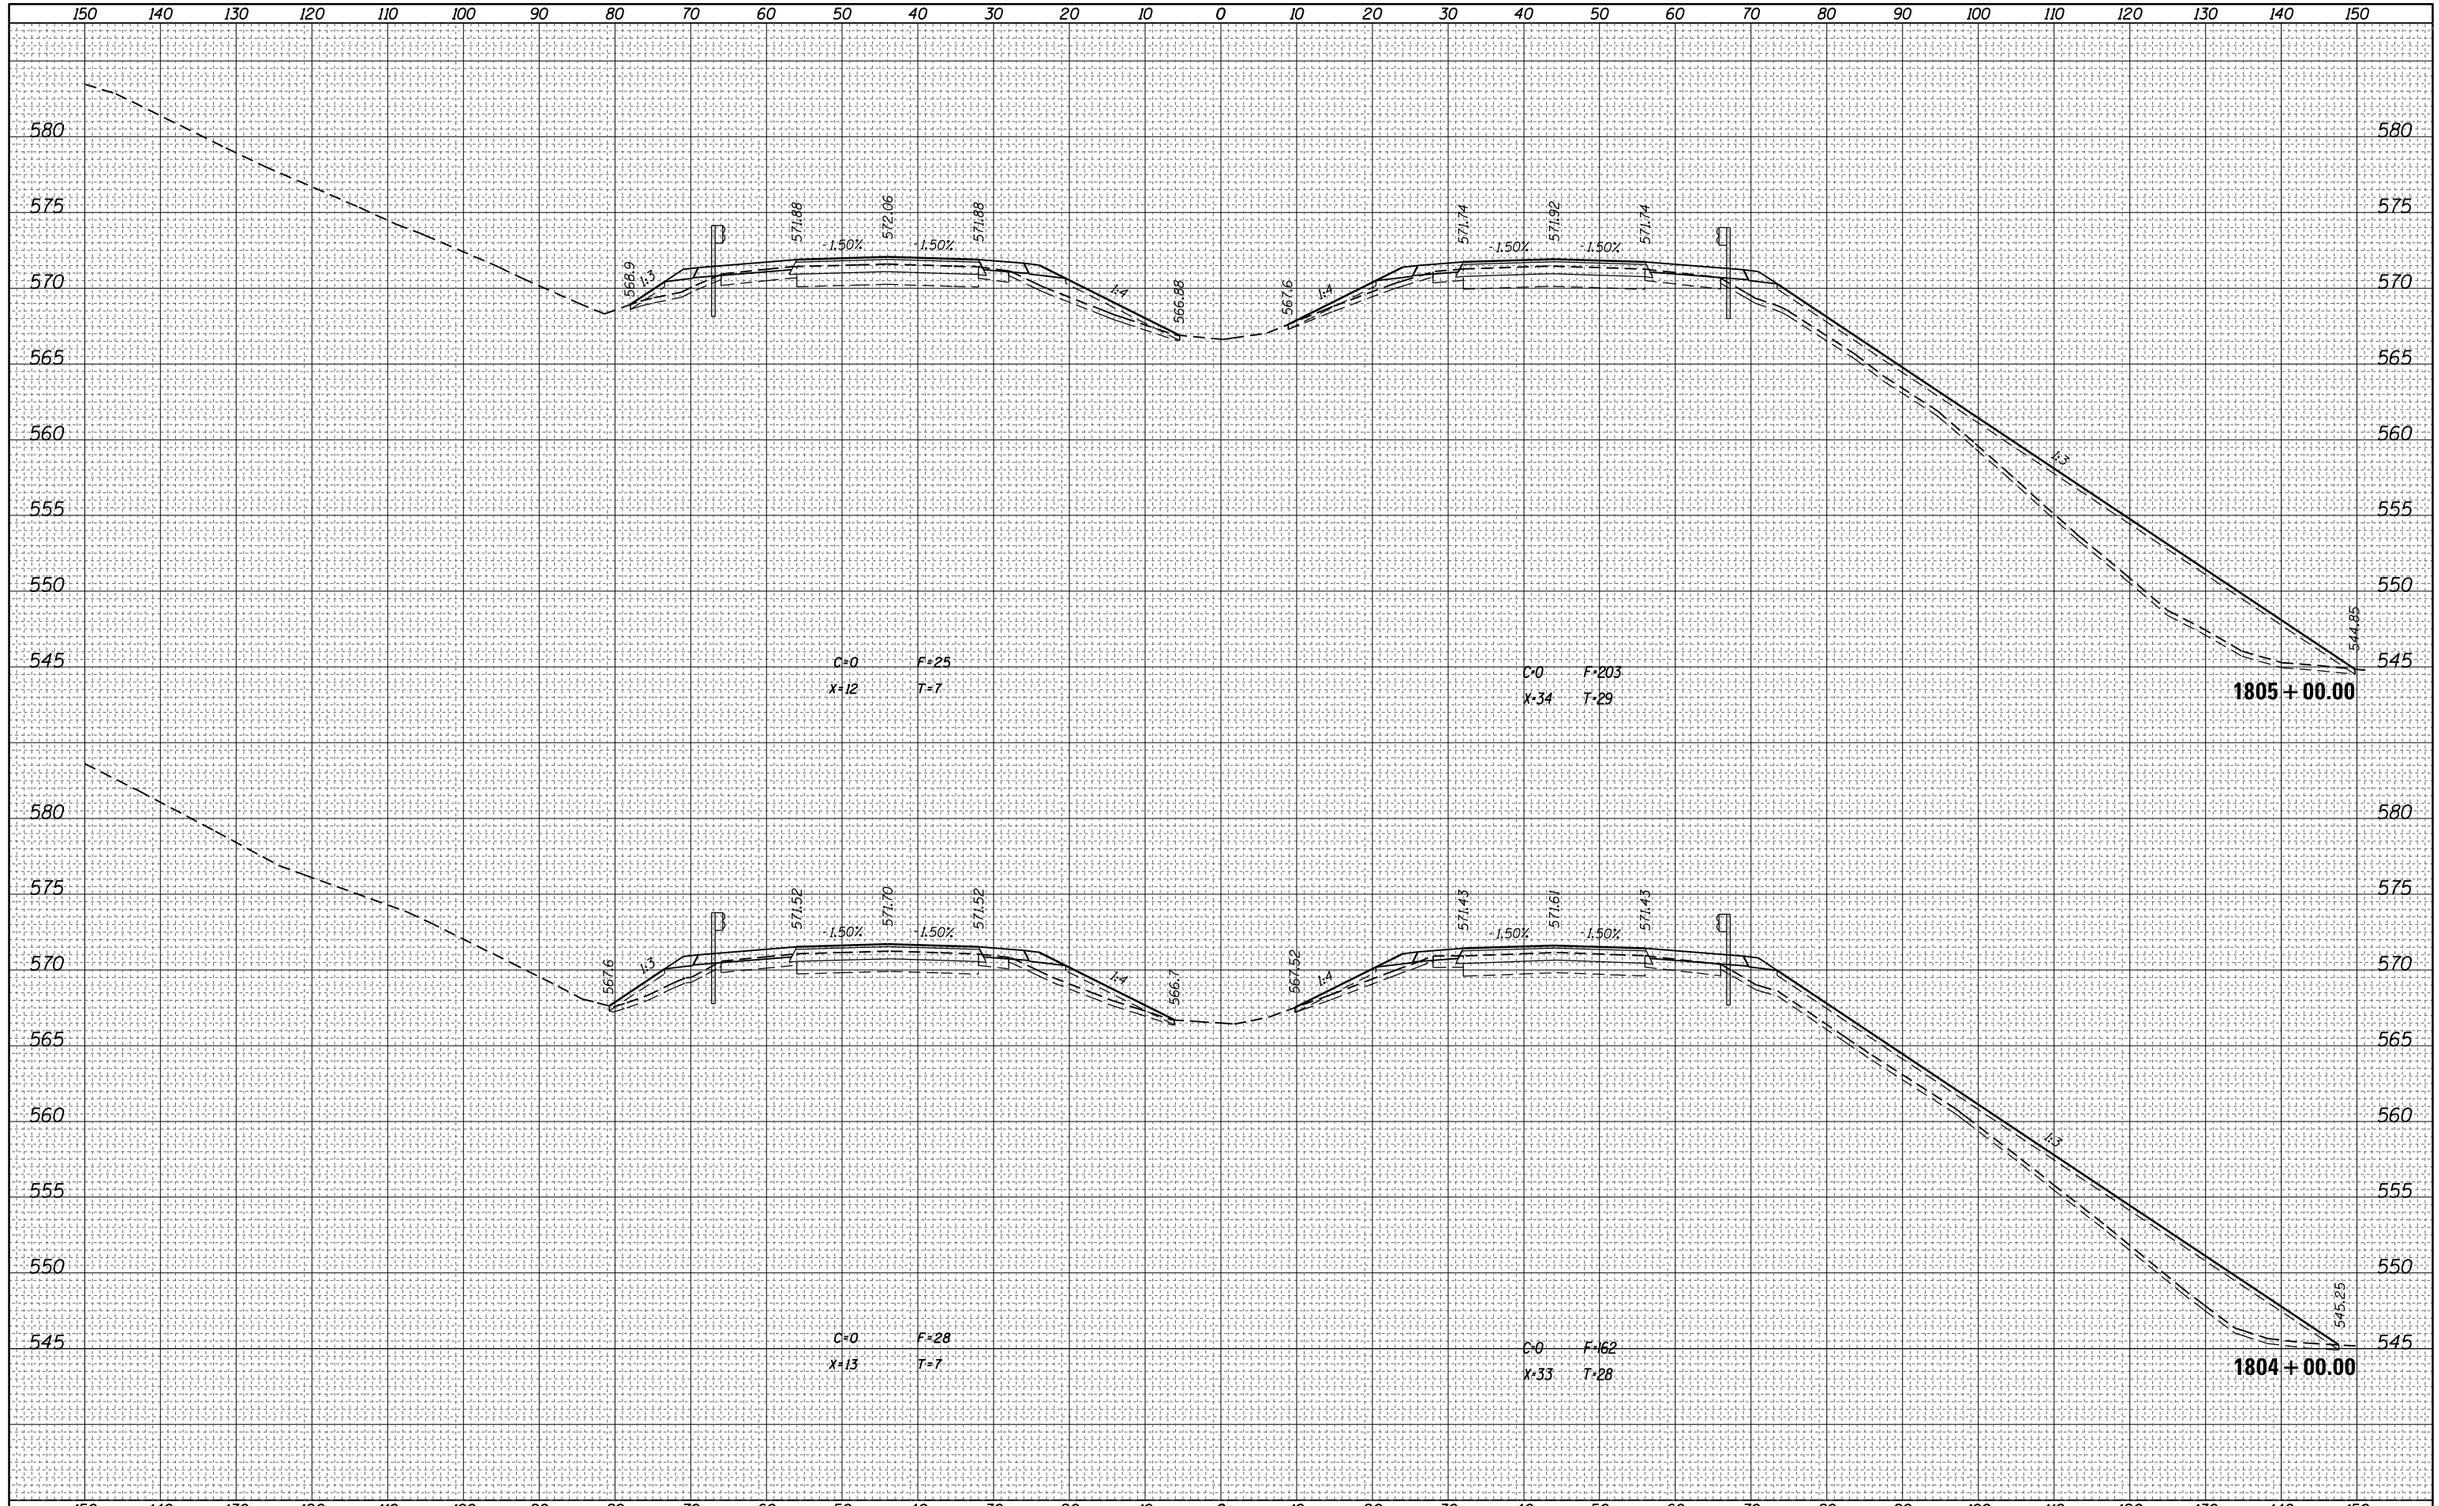


FINAL SURVEY

| NO. | NOTE BOOK | SURVEYED | PLOTTED | TEMPLATE | AREAS | AREAS CHECKED | BY | DATE |
|---|---|---|---|---|---|---|---|---|
| | | | | | | | | |

ORIGINAL SURVEY

| NO. | NOTE BOOK | SURVEYED | PLOTTED | TEMPLATE | AREAS | AREAS CHECKED | BY | DATE |
|---|---|---|---|---|---|---|---|---|
| | | | | | | | | |

| | | | |
|---|---|---|---|
| FILE NAME = pw:\\IL084EBIDINTEG.illinois.gov:PWIDOT\Documents\IDOT Offices\District 7\Projects\74664\CADD\Drawings\sheets\D774664-sht-xssht.dgn | USER NAME = steffenmk | DESIGNED - | REVISED - |
| | | DRAWN - | REVISED - |
| | PLOT SCALE = 20.0000 ' / in. | CHECKED - | REVISED - |
| Default | PLOT DATE = 8/25/2017 | DATE - | REVISED - |

**STATE OF ILLINOIS**
**DEPARTMENT OF TRANSPORTATION**

**CROSS SECTIONS – I-70**

SCALE: | SHEET OF SHEETS | STA. 1804+00.00 TO STA.1805+00.00

| F.A.I. RTE. | SECTION | COUNTY | TOTAL SHEETS | SHEET NO. |
|---|---|---|---|---|
| 70 | (25-1,2)R | EFFINGHAM | 424 | 304 |
| | | CONTRACT NO. 74664 | | |
| | | ILLINOIS FED. AID PROJECT | | |

| FINAL SURVEY | BY | DATE |
|---|---|---|
| SURVEYED | | |
| PLOTTED | | |
| TEMPLATE | | |
| NOTE BOOK | | |
| AREAS | | |
| NO. | AREAS CHECKED | |

| ORIGINAL SURVEY | BY | DATE |
|---|---|---|
| SURVEYED | | |
| PLOTTED | | |
| TEMPLATE | | |
| NOTE BOOK | | |
| AREAS | | |
| NO. | AREAS CHECKED | |

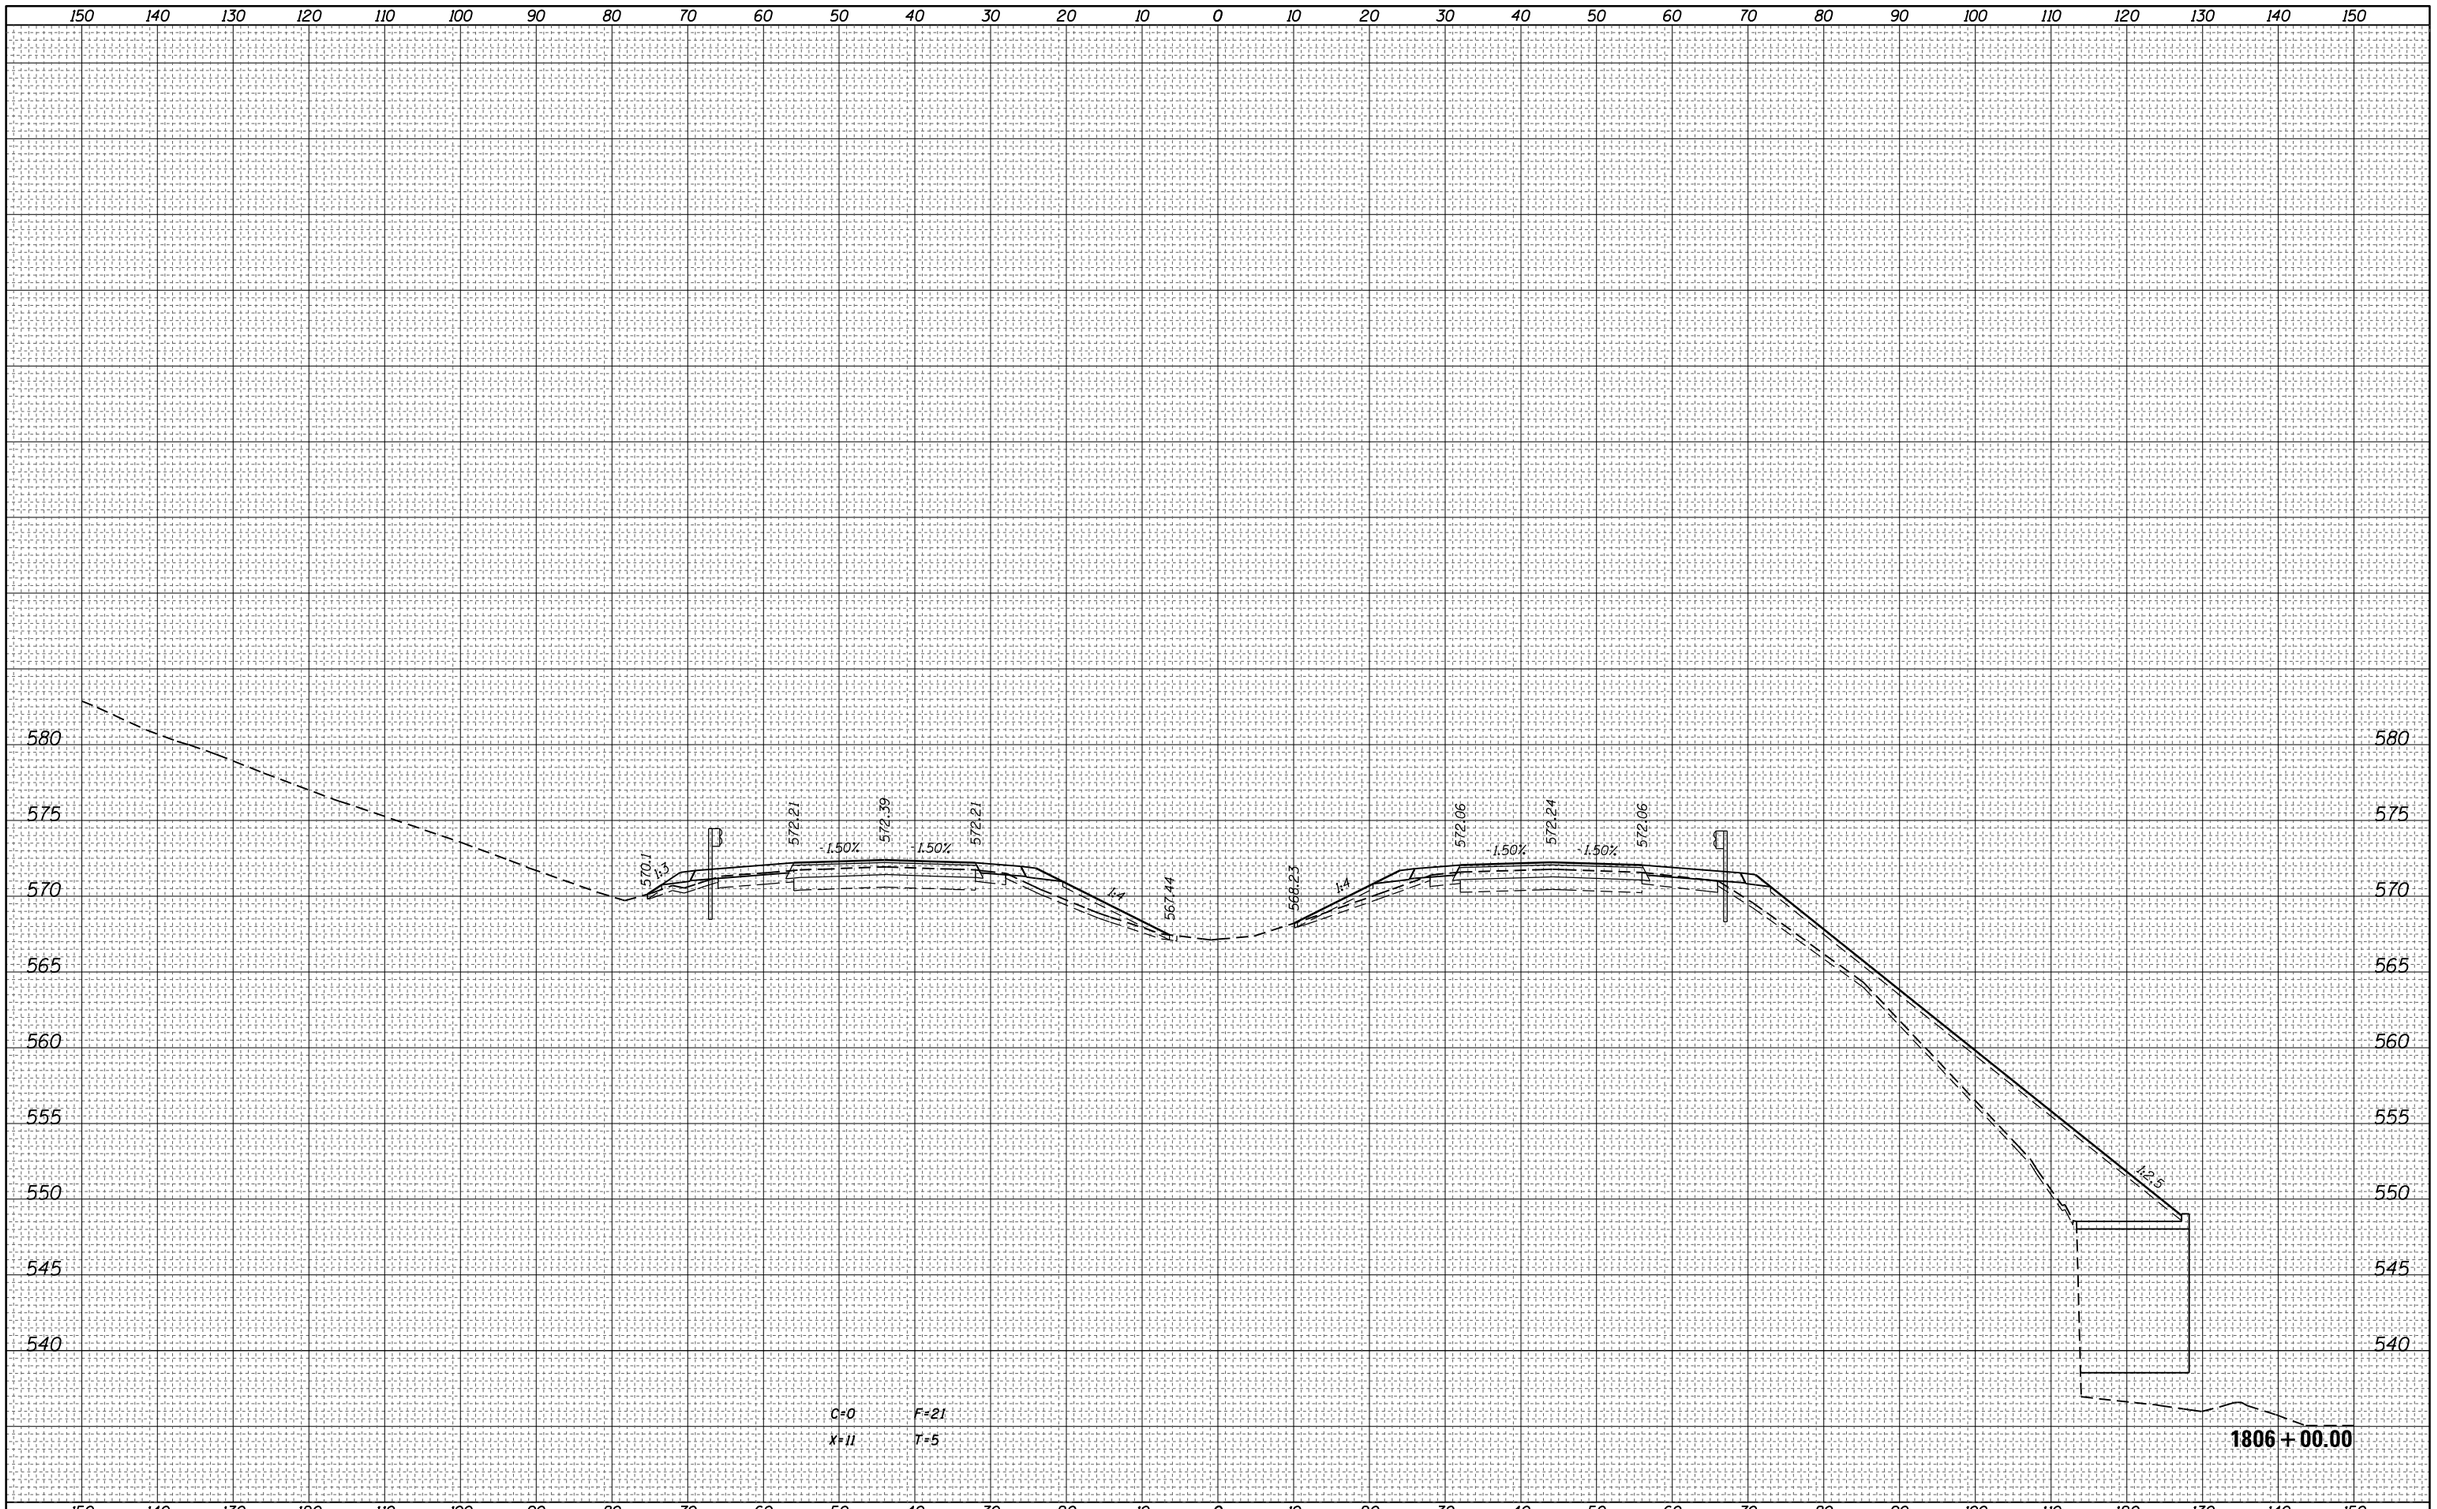


| | | | |
|---|---|---|---|
| FILE NAME = | USER NAME = steffenmk | DESIGNED - | REVISED - |
| pw:\\IL084EBIDINTEG.illinois.gov:PWIDOT\Documents\IDOT Offices\District 7\Projects\74664\CADD\Sheets\D774664-sht-xssht.dgn | | DRAWN - | REVISED - |
| | PLOT SCALE = 20.0000 ' / in. | CHECKED - | REVISED - |
| Default | PLOT DATE = 8/25/2017 | DATE - | REVISED - |

**STATE OF ILLINOIS**
**DEPARTMENT OF TRANSPORTATION**

**CROSS SECTIONS – I-70**

SCALE: | SHEET OF SHEETS | STA. 1806+00.00 TO STA. 1806+00.00

| F.A.I. RTE. | SECTION | COUNTY | TOTAL SHEETS | SHEET NO. |
|---|---|---|---|---|
| 70 | (25-1,2)R | EFFINGHAM | 424 | 305 |
| | | CONTRACT NO. 74664 | | |
| | | ILLINOIS | FED. AID PROJECT | |

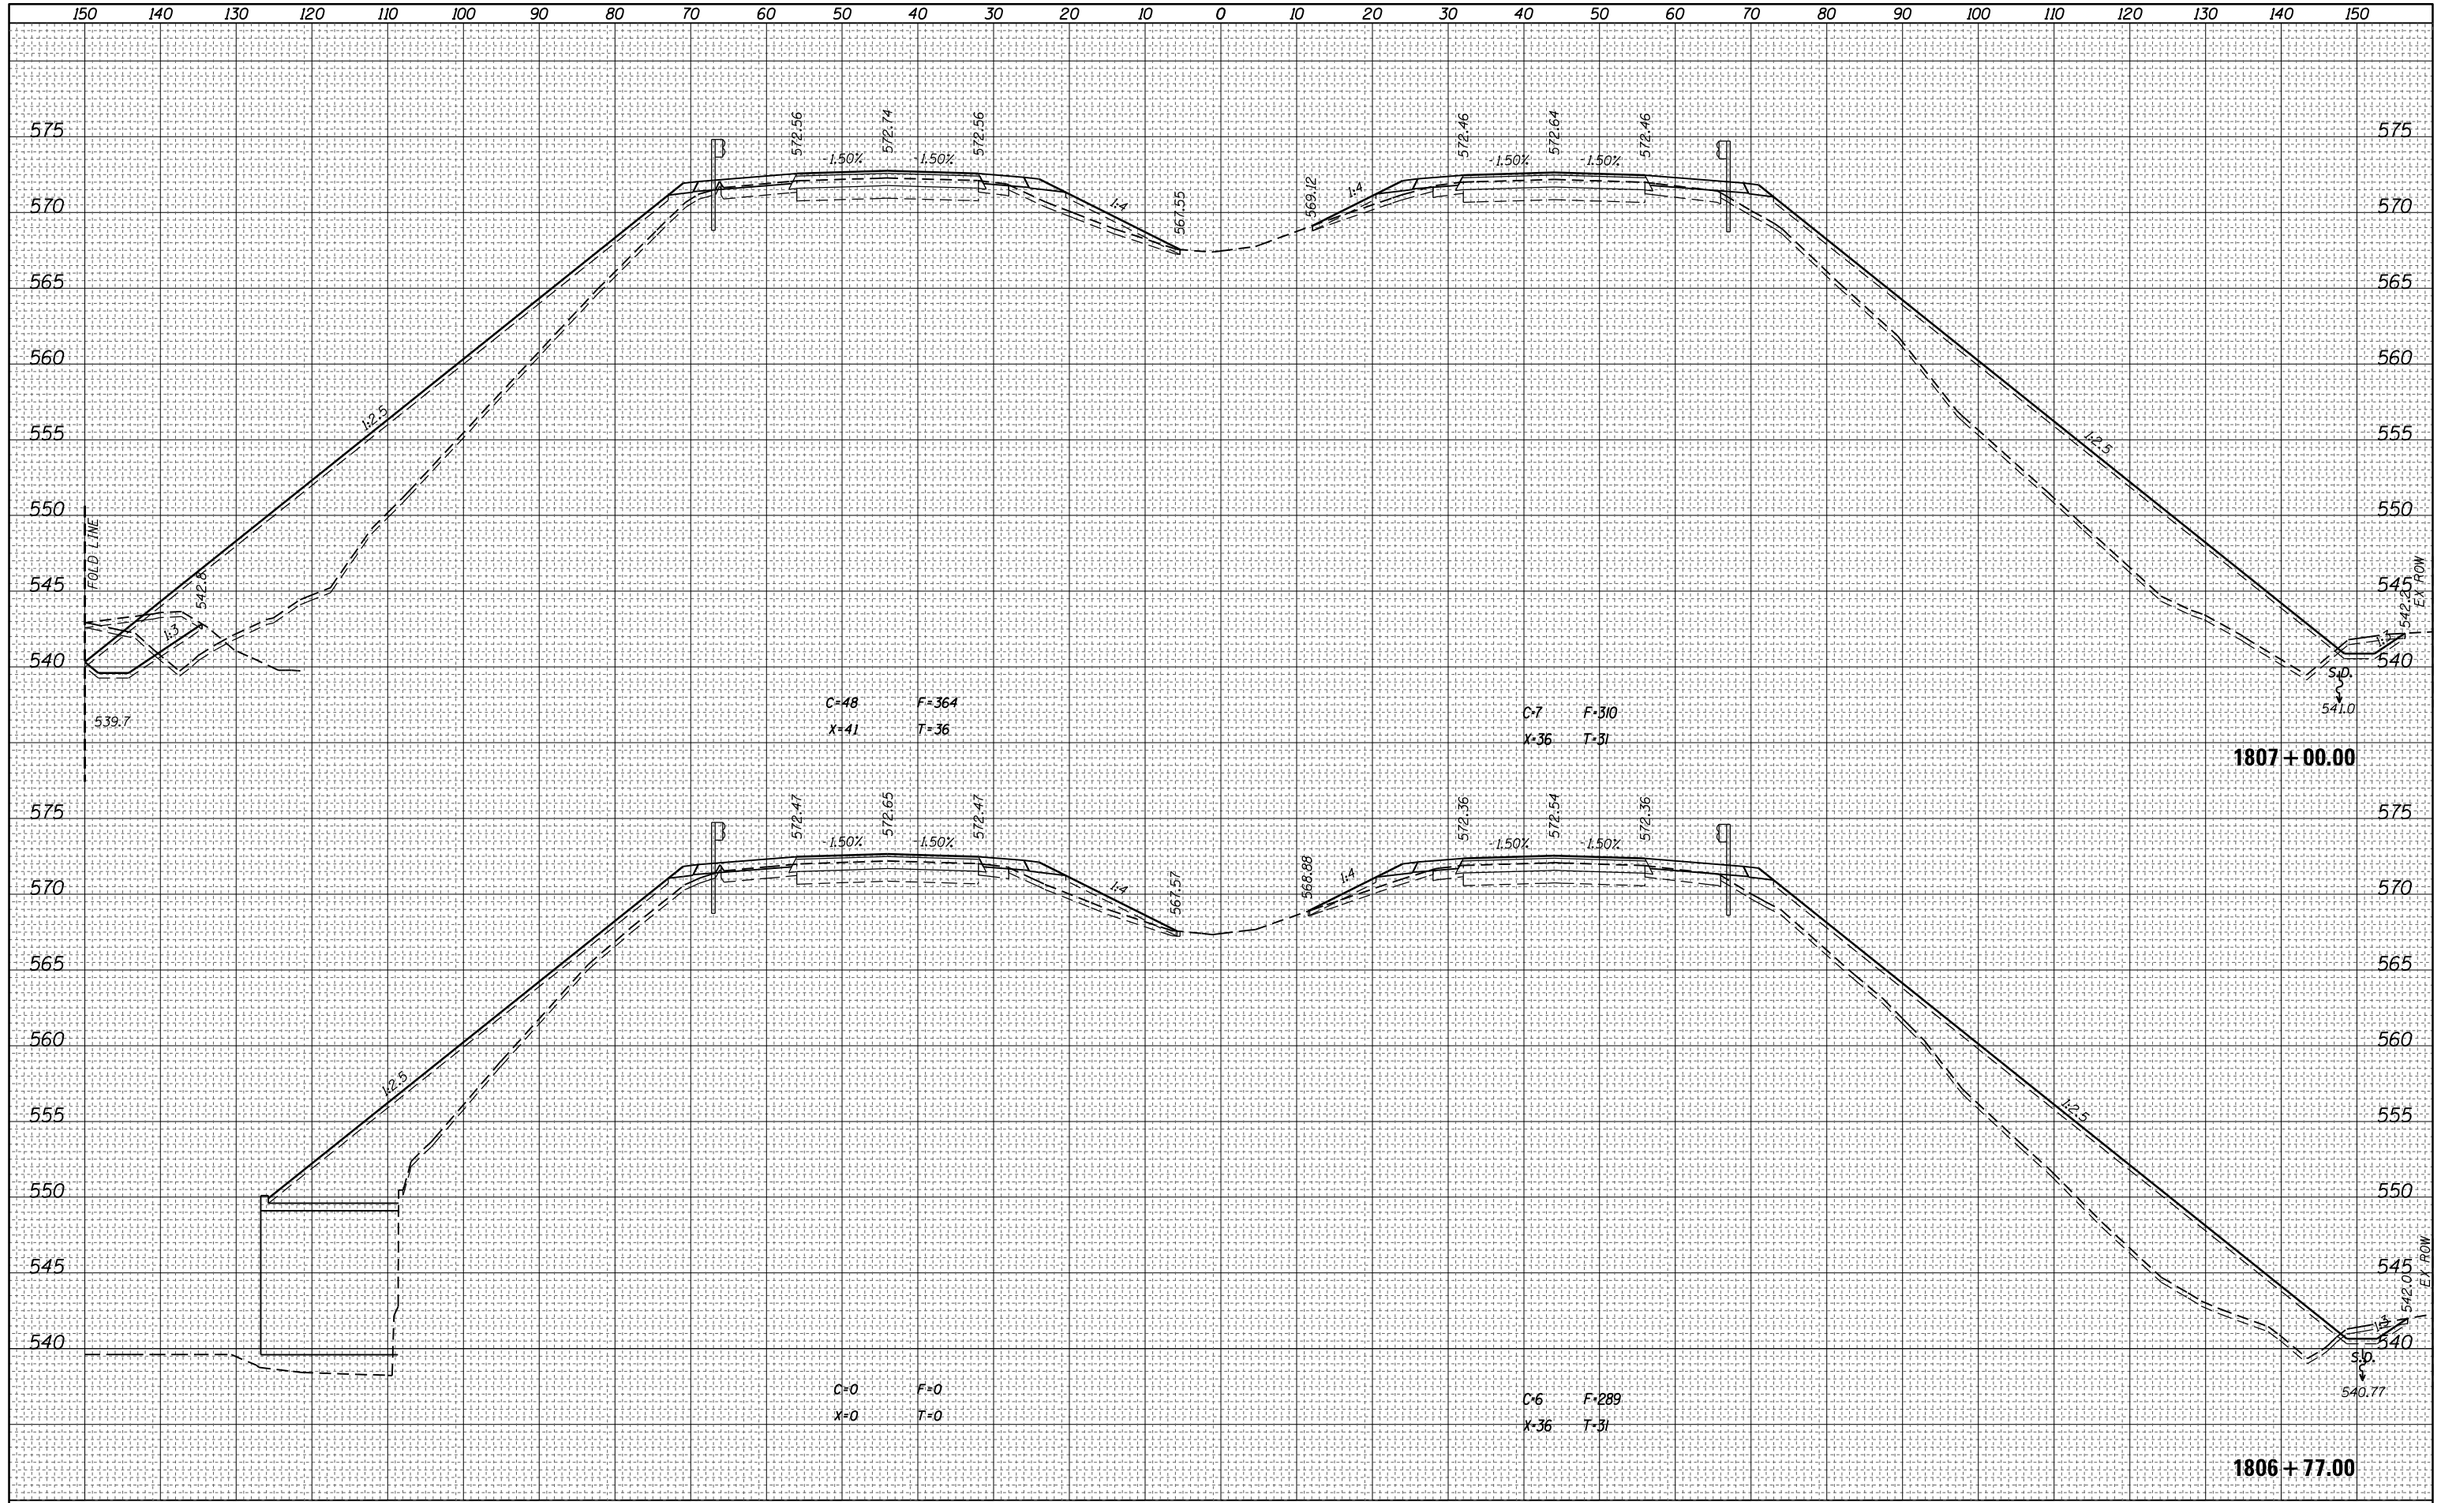


FINAL SURVEY

| NO. | NOTE BOOK | SURVEYED | PLOTTED | TEMPLATE | AREAS | AREAS CHECKED | BY | DATE |
|---|---|---|---|---|---|---|---|---|
| | | | | | | | | |

ORIGINAL SURVEY

| NO. | NOTE BOOK | SURVEYED | PLOTTED | TEMPLATE | AREAS | AREAS CHECKED | BY | DATE |
|---|---|---|---|---|---|---|---|---|
| | | | | | | | | |

| | | | |
|---|---|---|---|
| FILE NAME = pw:\\IL084EBIDINTEG.illinois.gov:PWIDOT\Documents\IDOT Offices\District 7\Projects\74664\CADD\Drawings\sheets\D774664-sht-xssht.dgn | USER NAME = steffenmk | DESIGNED - | REVISED - |
| | | DRAWN - | REVISED - |
| | PLOT SCALE = 20.0000 ' / in. | CHECKED - | REVISED - |
| Default | PLOT DATE = 8/25/2017 | DATE - | REVISED - |

**STATE OF ILLINOIS**
**DEPARTMENT OF TRANSPORTATION**

**CROSS SECTIONS – I-70**

SCALE: | SHEET OF SHEETS | STA. 1806+77.00 TO STA.1807+00.00

| F.A.I. RTE. | SECTION | COUNTY | TOTAL SHEETS | SHEET NO. |
|---|---|---|---|---|
| 70 | (25-1,2)R | EFFINGHAM | 424 | 306 |
| | | CONTRACT NO. 74664 | | |
| | | ILLINOIS FED. AID PROJECT | | |

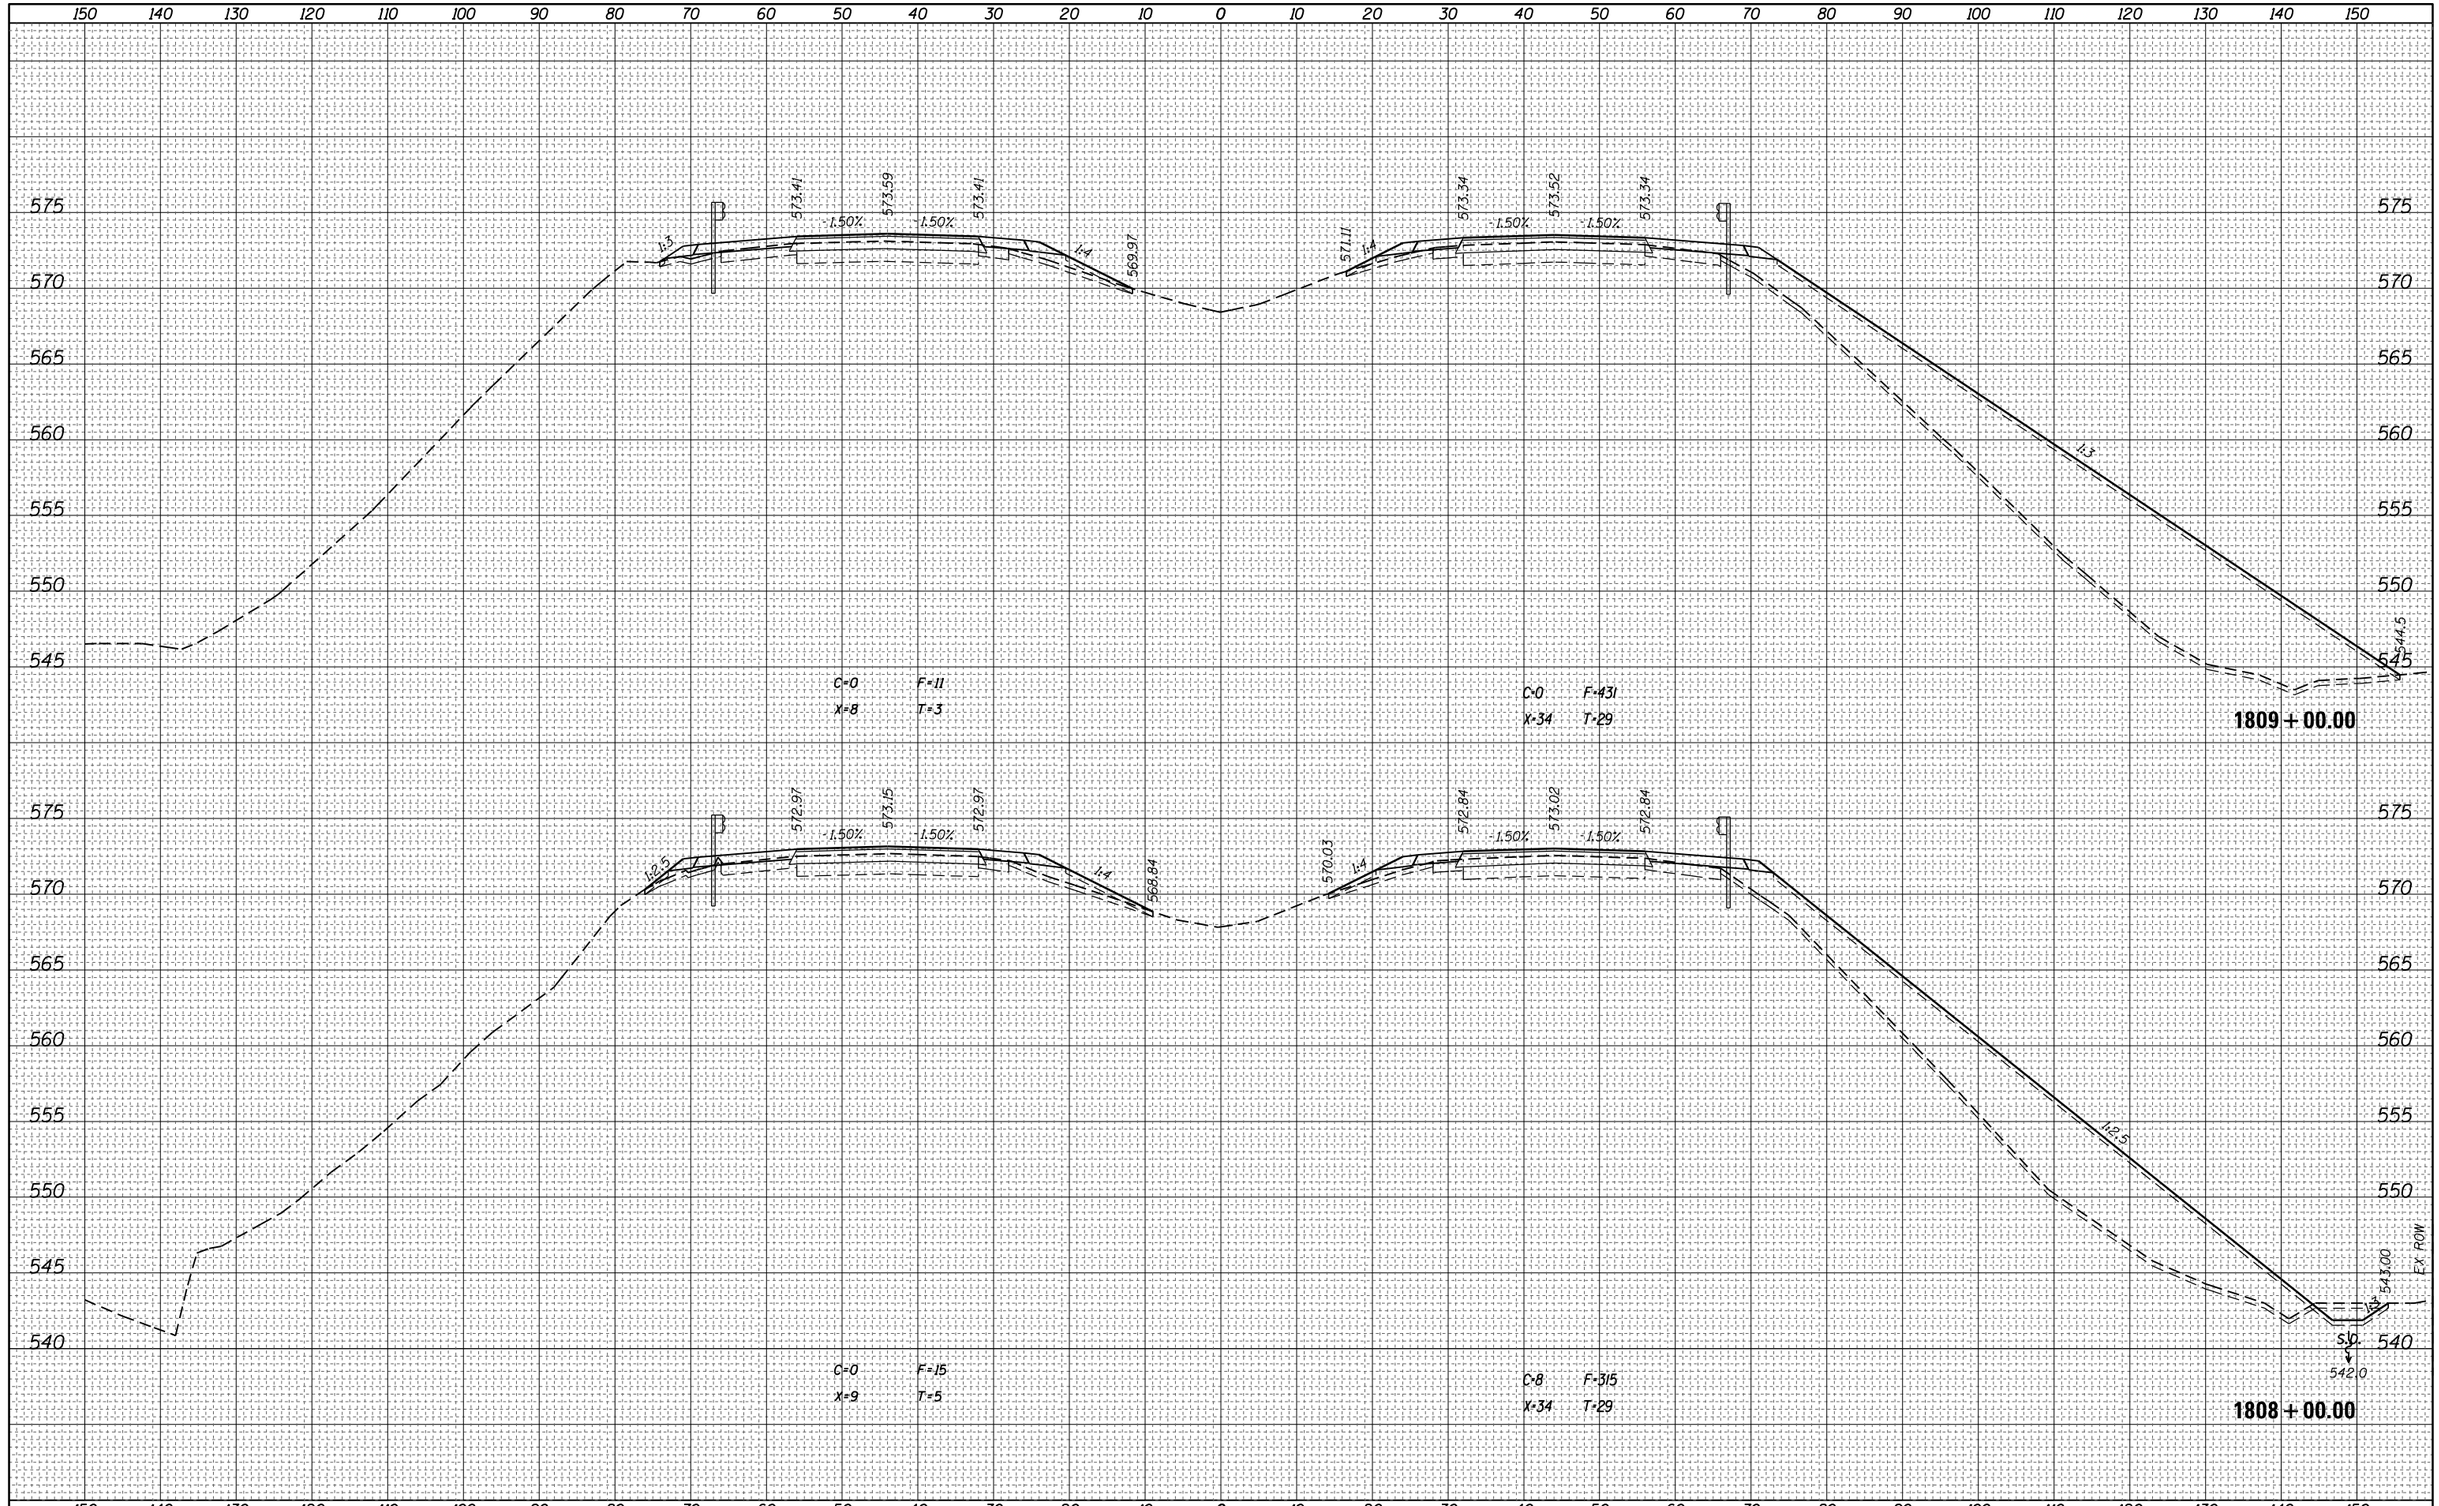


| | | | |
|---|---|---|---|
| FILE NAME = pw:\\IL084EBIDINTEG.illinois.gov:PWIDOT\Documents\IDOT Offices\District 7\Projects\74664\CADD\Drawings\Sheets\D774664-sht-xssht.dgn | USER NAME = steffenmk | DESIGNED - | REVISED - |
| | | DRAWN - | REVISED - |
| | PLOT SCALE = 20.0000 ' / in. | CHECKED - | REVISED - |
| Default | PLOT DATE = 8/25/2017 | DATE - | REVISED - |

**STATE OF ILLINOIS**
**DEPARTMENT OF TRANSPORTATION**

**CROSS SECTIONS – I-70**

SCALE: | SHEET OF SHEETS | STA. 1808+00.00 TO STA.1809+00.00

| F.A.I. RTE. | SECTION | COUNTY | TOTAL SHEETS | SHEET NO. |
|---|---|---|---|---|
| 70 | (25-1,2)R | EFFINGHAM | 424 | 307 |
| | | CONTRACT NO. 74664 | | |
| | | ILLINOIS FED. AID PROJECT | | |

ORIGINAL SURVEY
NOTE BOOK
NO.
SURVEYED
PLOTTED
TEMPLATE
AREAS
AREAS CHECKED
BY
DATE

FINAL SURVEY
NOTE BOOK
NO.
SURVEYED
PLOTTED
TEMPLATE
AREAS
AREAS CHECKED
BY
DATE

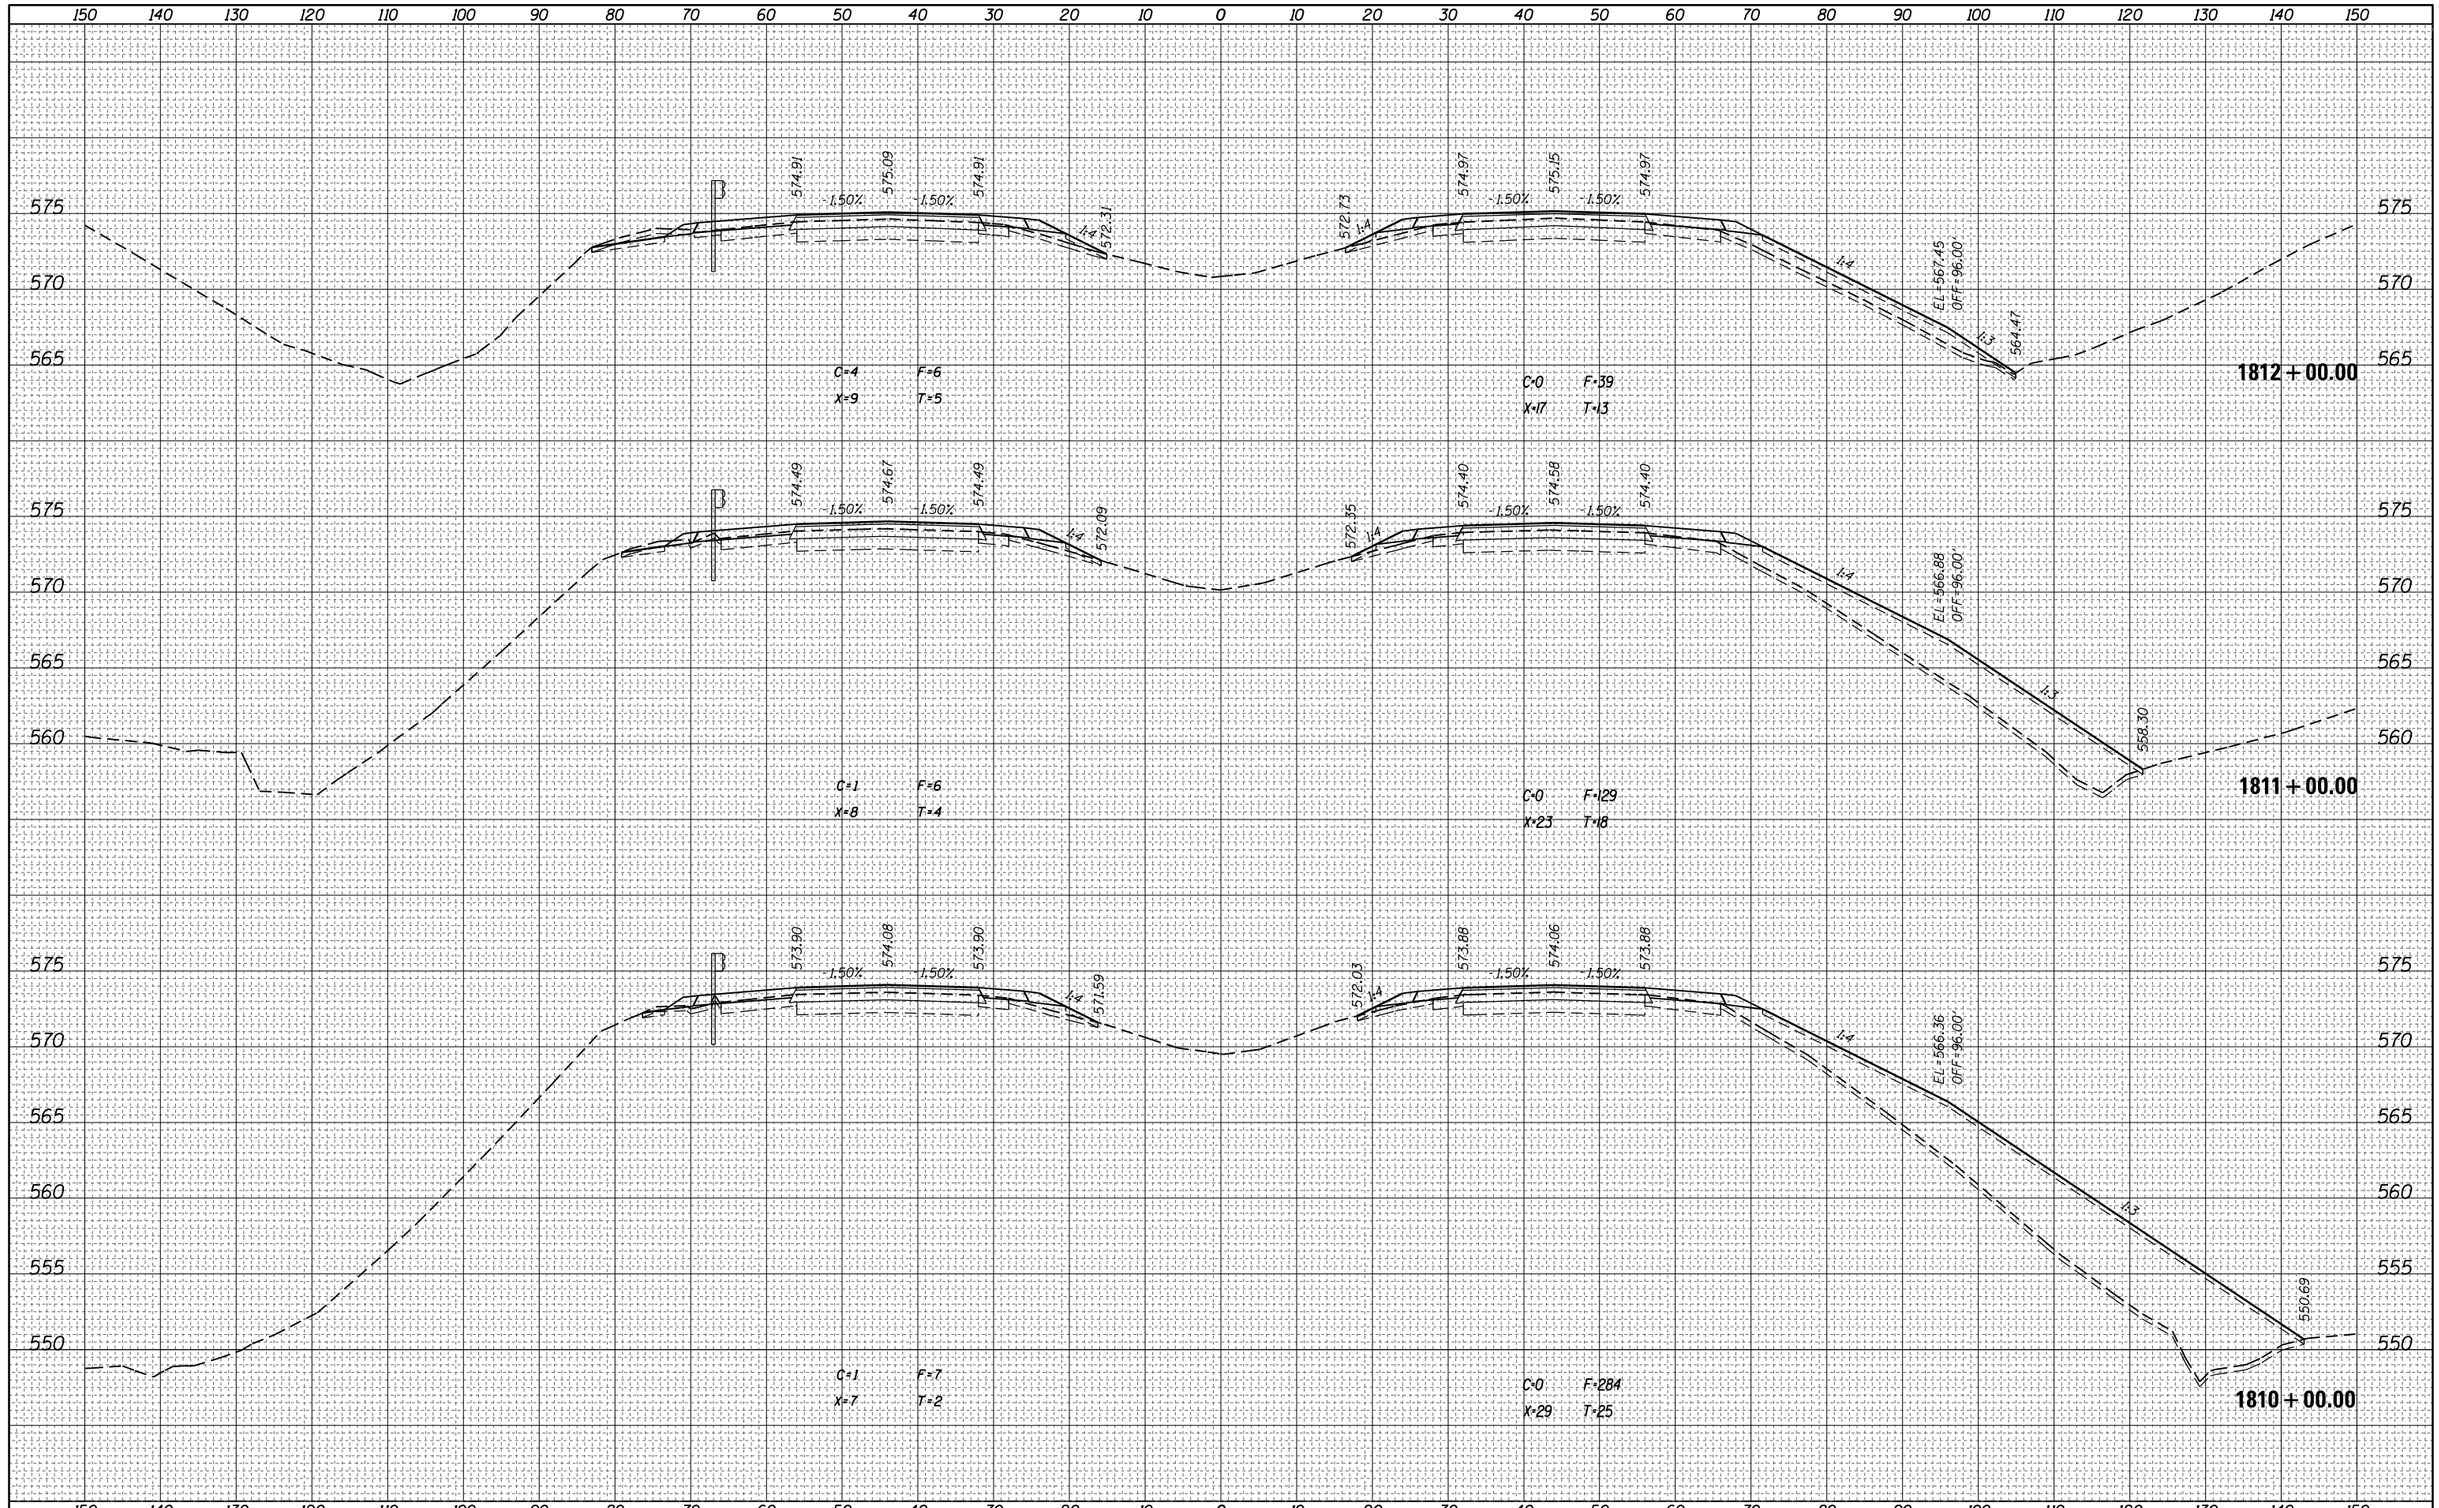


| FINAL SURVEY | NOTE BOOK | NO. |
|---|---|---|
| SURVEYED | | |
| PLOTTED | | |
| TEMPLATE | | |
| AREAS | | |
| AREAS CHECKED | | |

| ORIGINAL SURVEY | NOTE BOOK | NO. |
|---|---|---|
| SURVEYED | | |
| PLOTTED | | |
| TEMPLATE | | |
| AREAS | | |
| AREAS CHECKED | | |

| BY | DATE |
|---|---|
| | |

| | | | |
|---|---|---|---|
| FILE NAME = | USER NAME = steffenmk | DESIGNED - | REVISED - |
| pw:\\IL084EBIDINTEG.illinois.gov:PWIDOT\Documents\IDOT Offices\District 7\Projects\74664\CADD\Drawing sheets\D774664-sht-xssht.dgn | | DRAWN - | REVISED - |
| | PLOT SCALE = 20.0000 ' / in. | CHECKED - | REVISED - |
| Default | PLOT DATE = 8/25/2017 | DATE - | REVISED - |

**STATE OF ILLINOIS**
**DEPARTMENT OF TRANSPORTATION**

**CROSS SECTIONS – I–70**

SCALE: | SHEET OF SHEETS | STA. 1810+00.00 TO STA.1812+00.00

| F.A.I. RTE. | SECTION | COUNTY | TOTAL SHEETS | SHEET NO. |
|---|---|---|---|---|
| 70 | (25-1,2)R | EFFINGHAM | 424 | 308 |
| | | CONTRACT NO. 74664 | | |
| | ILLINOIS FED. AID PROJECT | | | |

| FINAL SURVEY | NOTE BOOK | NO. |
|---|---|---|
| SURVEYED | | |
| PLOTTED | | |
| TEMPLATE | | |
| AREAS | | |
| AREAS CHECKED | | |

| BY | DATE |
|---|---|
| | |
| | |
| | |
| | |
| | |
| | |

| ORIGINAL SURVEY | NOTE BOOK | NO. |
|---|---|---|
| SURVEYED | | |
| PLOTTED | | |
| TEMPLATE | | |
| AREAS | | |
| AREAS CHECKED | | |

| BY | DATE |
|---|---|
| | |
| | |
| | |
| | |
| | |
| | |

150 140 130 120 110 100 90 80 70 60 50 40 30 20 10 0 10 20 30 40 50 60 70 80 90 100 110 120 130 140 150

580 575 570 565

577.9 1:3 1:4 S.D. 568.89 576.32 1.50% 576.50 1.50% 576.32 1:4 572.8 574.29 1:4 576.28 1.50% 576.46 1.50% 576.28 1:4 EL=570.06 OFF=90.81' 1:3 577.22 S.D. 570.06

C=219 F=31 X=26 T=22 C=51 F=17 X=20 T=16

**1815 + 00.00**

575.3 1:3 1:4 S.D. 567.94 575.83 1.50% 576.01 1.50% 575.83 1:4 573.17 573.78 1:4 575.87 1.50% 576.05 1.50% 575.87 1:4 EL=569.50 OFF=91.40' 1:3 570.97 S.D. 569.50

C=142 F=26 X=23 T=19 C=3 F=14 X=14 T=11

**1814 + 00.00**

569.9 1:3 1:4 S.D. 567.00 575.38 1.50% 575.56 1.50% 575.38 1:4 572.71 573.25 1:4 575.41 1.50% 575.59 1.50% 575.41 1:4 EL=567.89 OFF=96.00' 1:3 569.20 S.D. 566.40

C=19 F=25 X=20 T=15 C=11 F=30 X=19 T=15

**1813 + 00.00**

150 140 130 120 110 100 90 80 70 60 50 40 30 20 10 0 10 20 30 40 50 60 70 80 90 100 110 120 130 140 150

| | | | |
|---|---|---|---|
| FILE NAME = pw:\\IL084EBIDINTEG.illinois.gov:PWIDOT\Documents\IDOT Offices\District 7\Projects\74664\CADD\Drawings\sheets\0774664-sht-xssht.dgn | USER NAME = steffenmk | DESIGNED - | REVISED - |
| | PLOT SCALE = 20.0000 ' / in. | DRAWN - | REVISED - |
| Default | PLOT DATE = 8/25/2017 | CHECKED - | REVISED - |
| | | DATE - | REVISED - |

**STATE OF ILLINOIS**
**DEPARTMENT OF TRANSPORTATION**

**CROSS SECTIONS – I–70**

SCALE: | SHEET OF SHEETS | STA. 1813+00.00 TO STA. 1815+00.00

| F.A.I. RTE. | SECTION | COUNTY | TOTAL SHEETS | SHEET NO. |
|---|---|---|---|---|
| 70 | (25-1,2)R | EFFINGHAM | 424 | 309 |
| | | CONTRACT NO. 74664 | | |
| | ILLINOIS FED. AID PROJECT | | | |

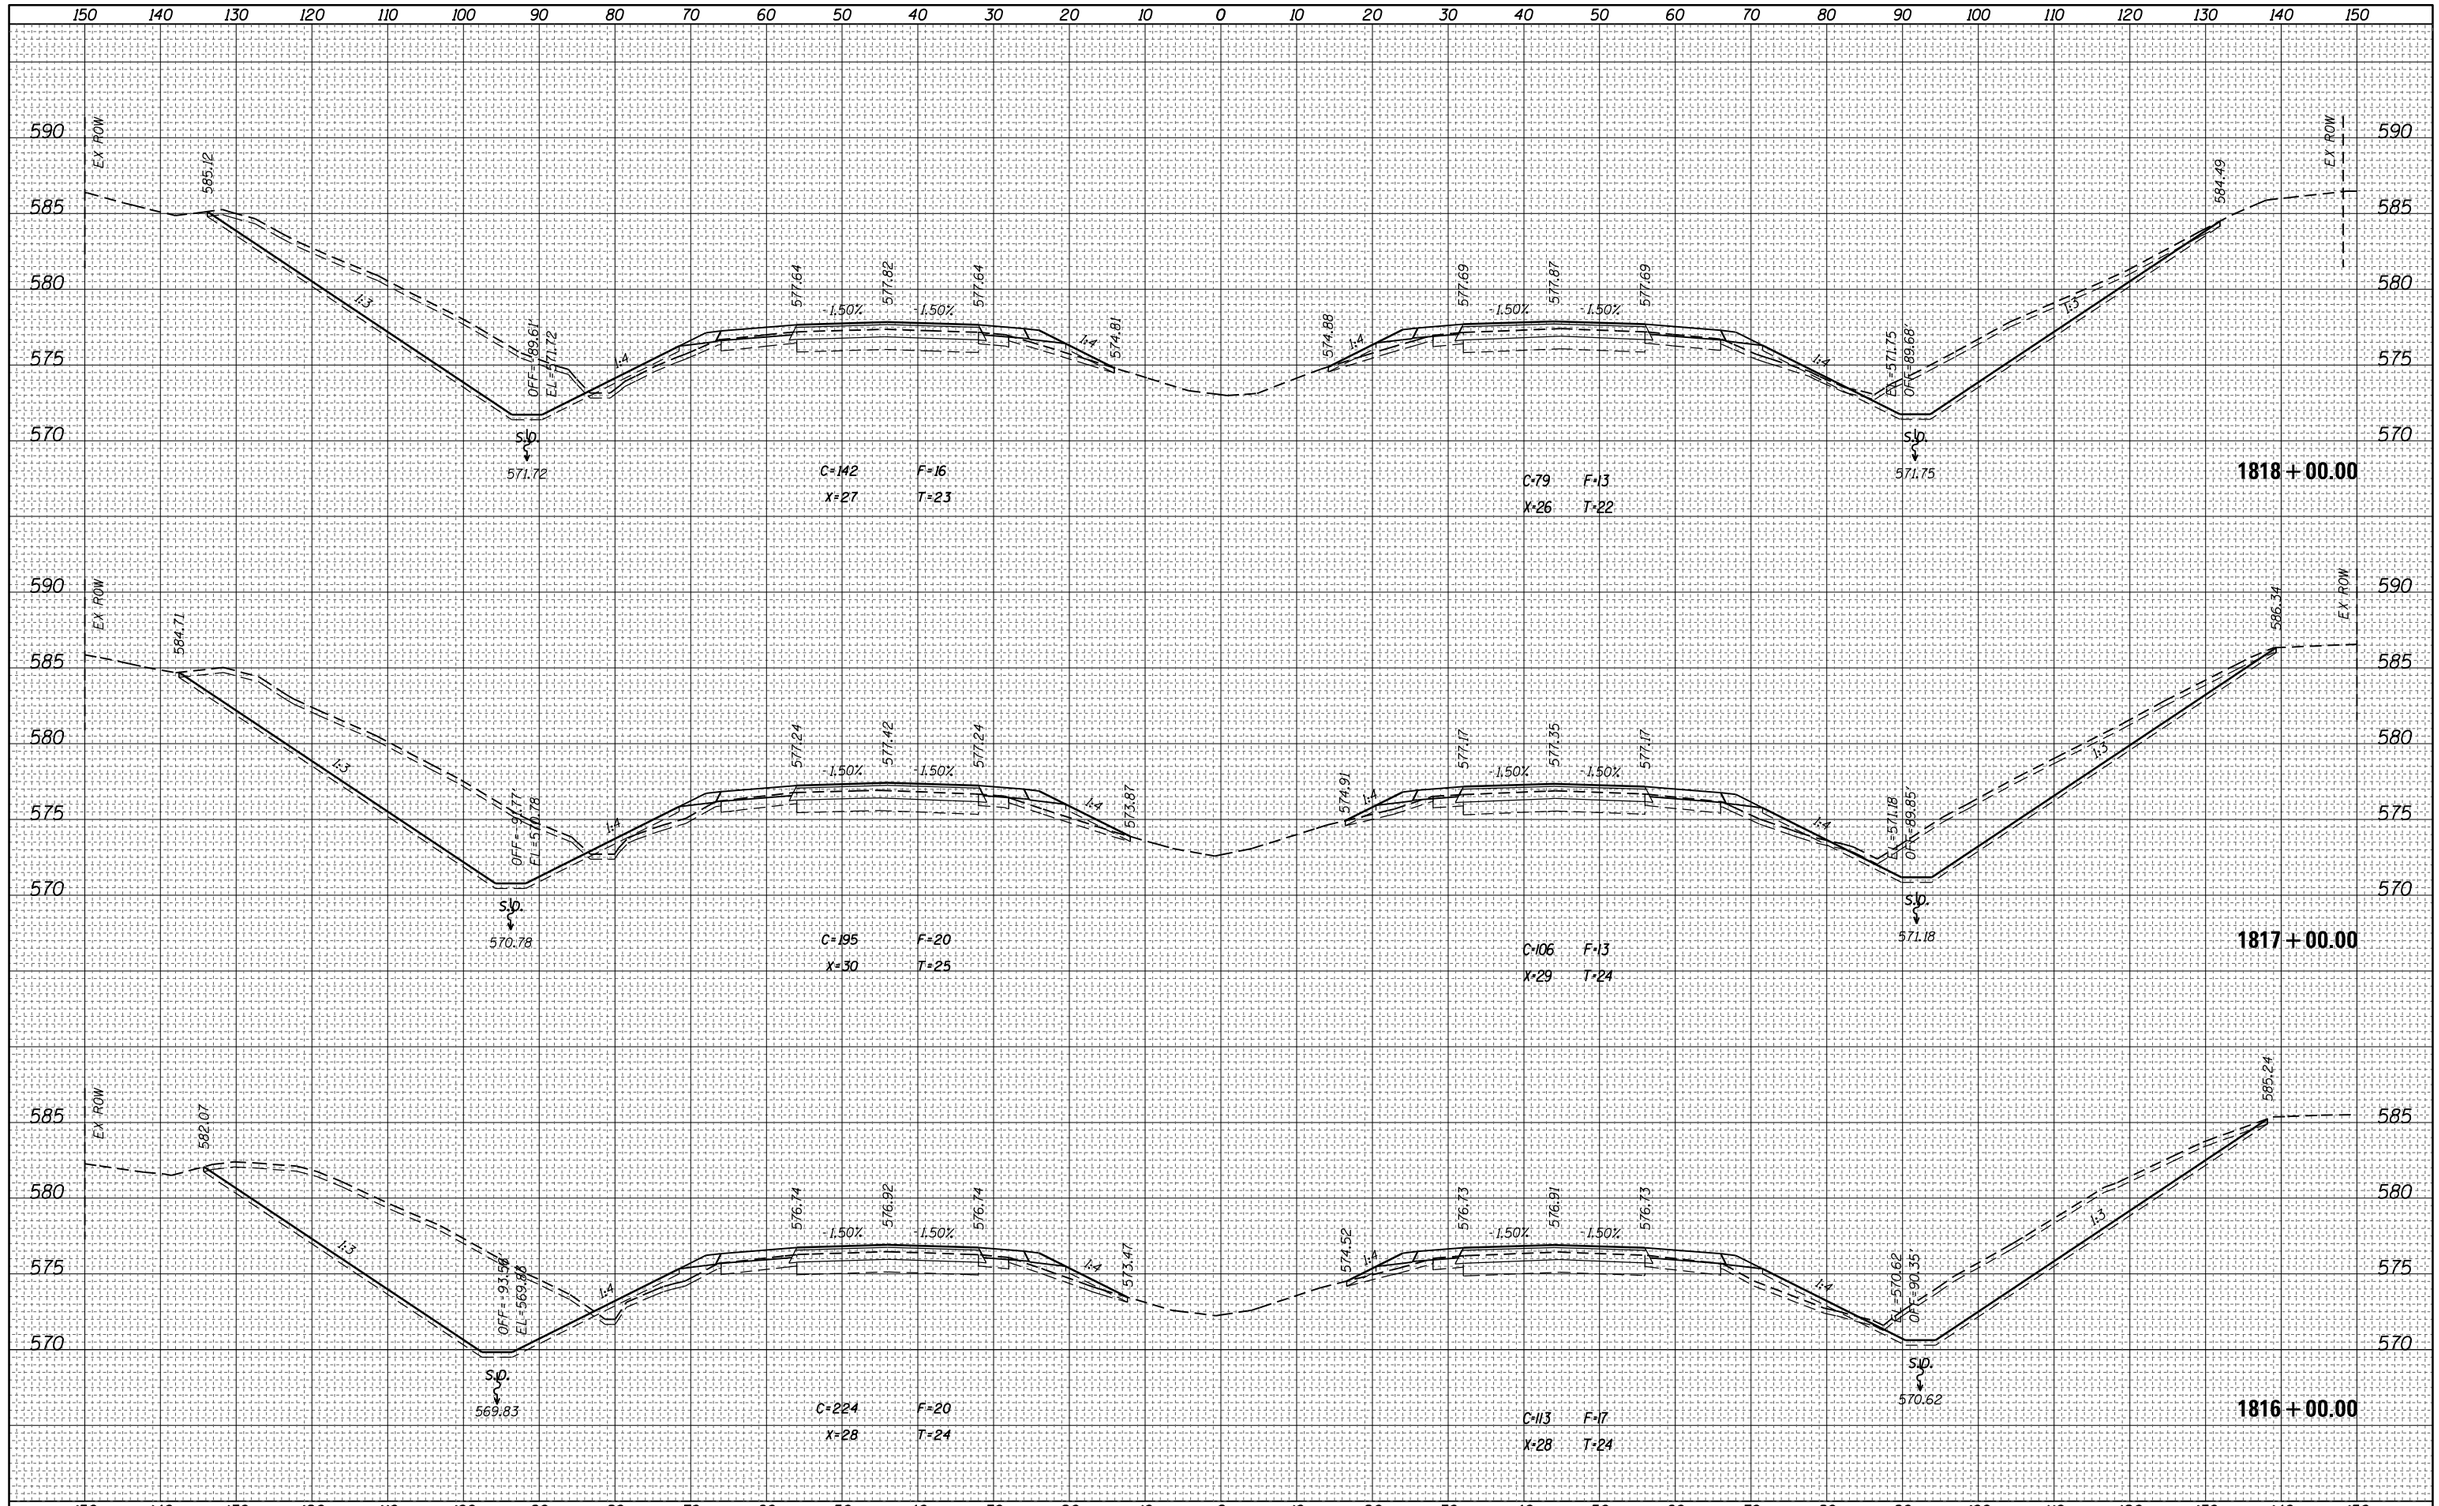


| | | | |
|---|---|---|---|
| FILE NAME = pw:\\IL084EBIOINTEG.illinois.gov:PWIDOT\Documents\IDOT Offices\District 7\Projects\74664\CADD\Drawing Sheets\D774664-sht-xssht.dgn | USER NAME = steffenmk | DESIGNED - | REVISED - |
| | PLOT SCALE = 20.0000 ' / in. | CHECKED - | REVISED - |
| Default | PLOT DATE = 8/25/2017 | DATE - | REVISED - |

**STATE OF ILLINOIS**
**DEPARTMENT OF TRANSPORTATION**

**CROSS SECTIONS – I-70**

SCALE: | SHEET OF SHEETS | STA. 1816+00.00 TO STA.1818+00.00

| F.A.I. RTE. | SECTION | COUNTY | TOTAL SHEETS | SHEET NO. |
|---|---|---|---|---|
| 70 | (25-1,2)R | EFFINGHAM | 424 | 310 |
| | | CONTRACT NO. 74664 | | |
| | ILLINOIS FED. AID PROJECT | | | |

FINAL SURVEY — NOTE BOOK — NO. — SURVEYED — PLOTTED — TEMPLATE — AREAS — AREAS CHECKED — BY — DATE

ORIGINAL SURVEY — NOTE BOOK — NO. — SURVEYED — PLOTTED — TEMPLATE — AREAS — AREAS CHECKED — BY — DATE

| FINAL SURVEY | NOTE BOOK | NO. |
|---|---|---|
| SURVEYED | | |
| PLOTTED | | |
| TEMPLATE | | |
| AREAS | | |
| AREAS CHECKED | | |

| BY | DATE |
|---|---|
| | |

| ORIGINAL SURVEY | NOTE BOOK | NO. |
|---|---|---|
| SURVEYED | | |
| PLOTTED | | |
| TEMPLATE | | |
| AREAS | | |
| AREAS CHECKED | | |

| BY | DATE |
|---|---|
| | |

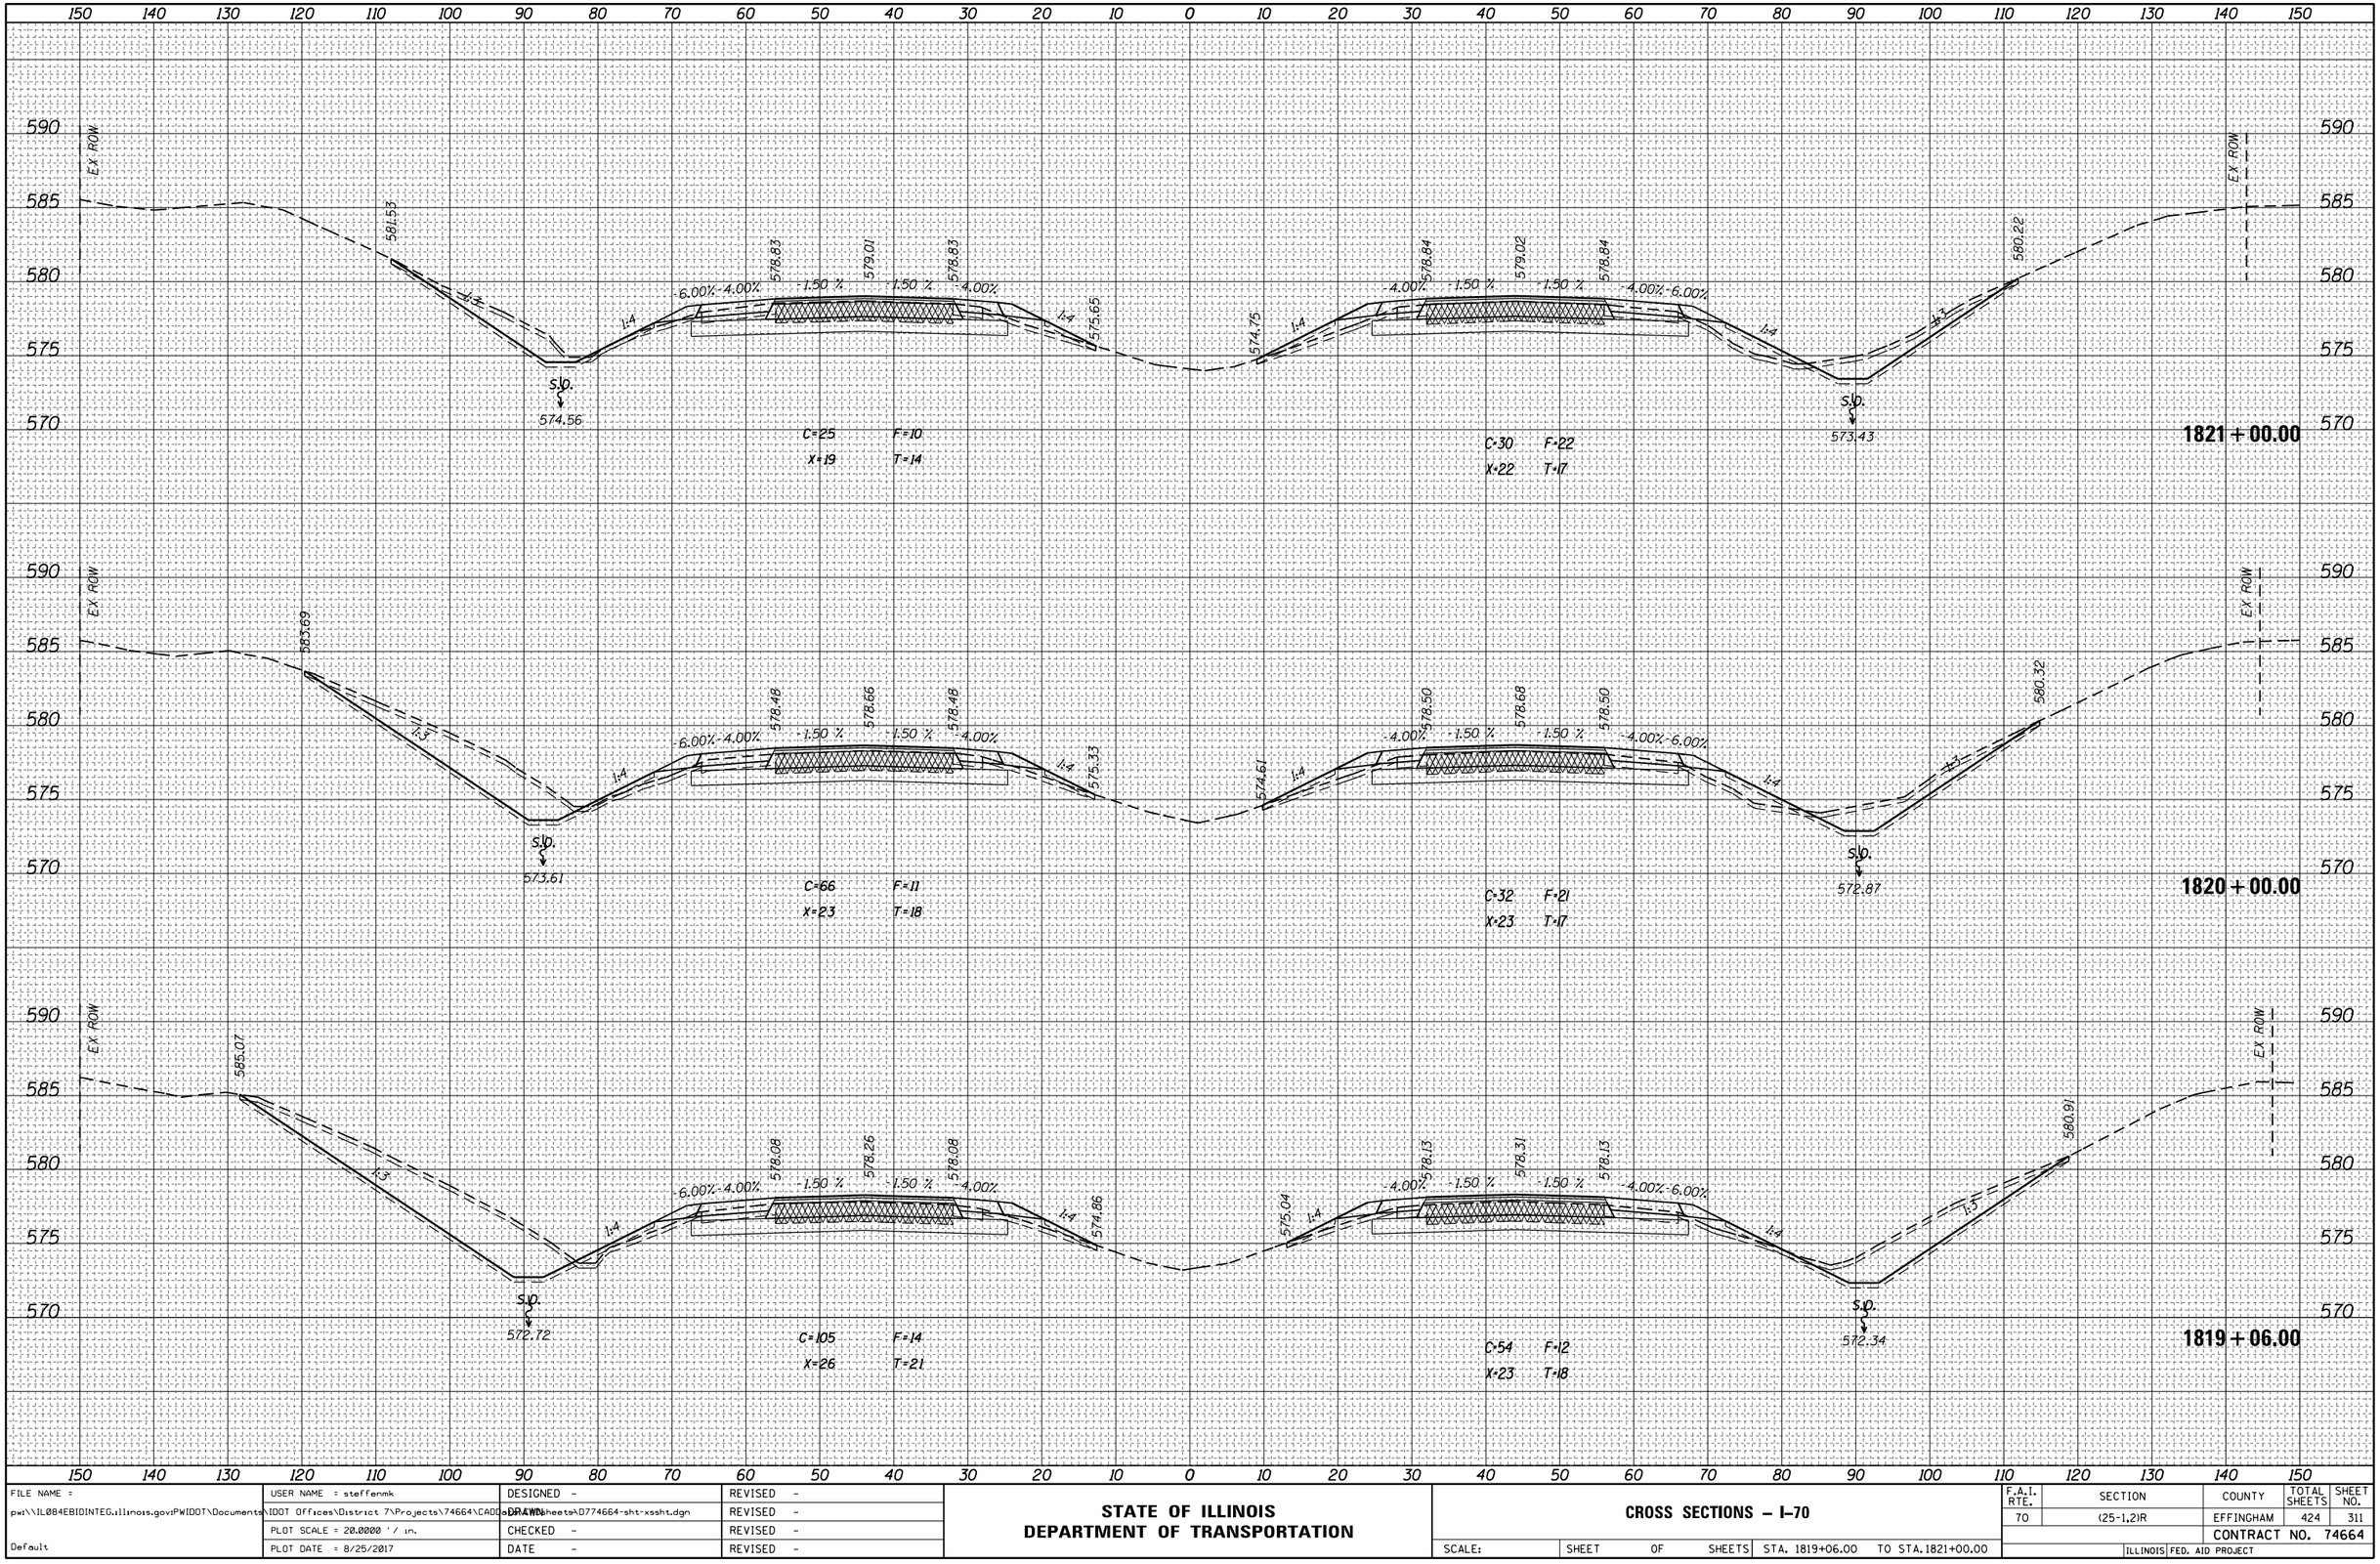


| | | | |
|---|---|---|---|
| FILE NAME = | USER NAME = steffenmk | DESIGNED - | REVISED - |
| pw:\\IL084EBIDINTEG.illinois.gov:PWIDOT\Documents\IDOT Offices\District 7\Projects\74664\CADD\Sheets\D774664-sht-xssht.dgn | | DRAWN - | REVISED - |
| Default | PLOT SCALE = 20.0000 ' / in. | CHECKED - | REVISED - |
| | PLOT DATE = 8/25/2017 | DATE - | REVISED - |

**STATE OF ILLINOIS**
**DEPARTMENT OF TRANSPORTATION**

**CROSS SECTIONS – I-70**

SCALE: | SHEET OF SHEETS | STA. 1819+06.00 TO STA. 1821+00.00

| F.A.I. RTE. | SECTION | COUNTY | TOTAL SHEETS | SHEET NO. |
|---|---|---|---|---|
| 70 | (25-1,2)R | EFFINGHAM | 424 | 311 |
| | | CONTRACT NO. 74664 | | |
| | ILLINOIS FED. AID PROJECT | | | |

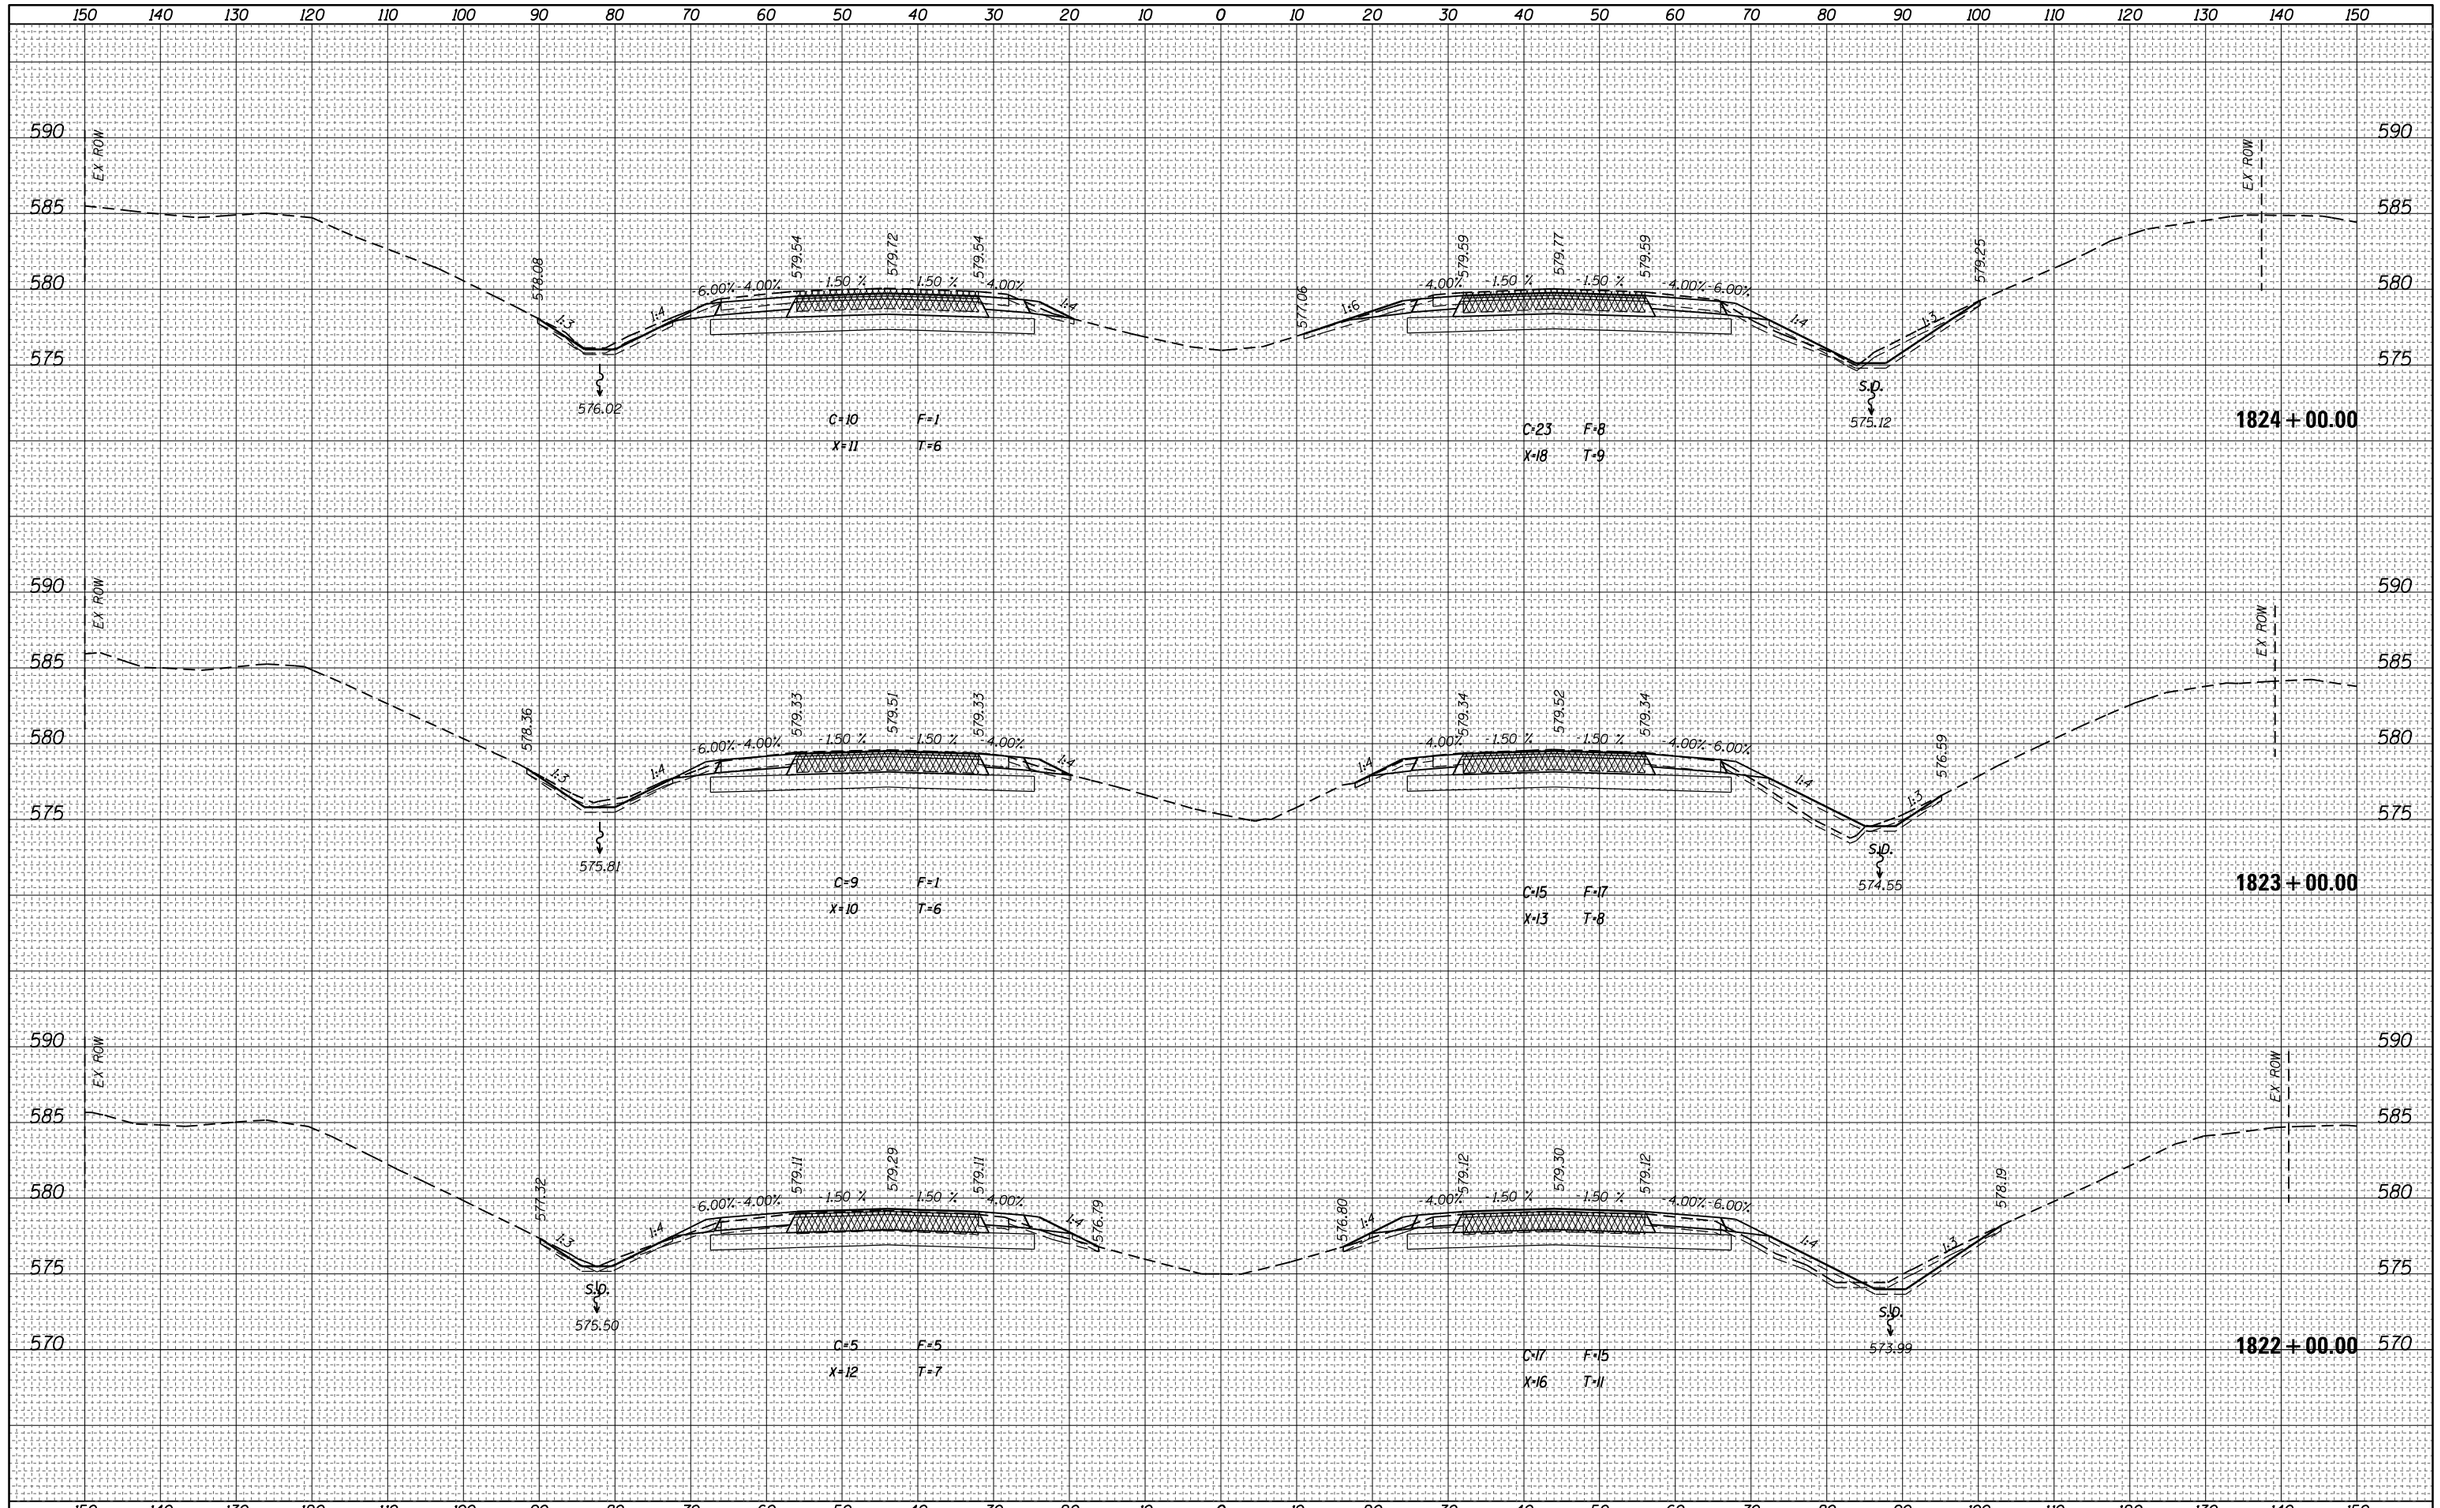


| FILE NAME = | USER NAME = steffenmk | DESIGNED - | REVISED - |
|---|---|---|---|
| pw:\\IL084EBIDINTEG.illinois.gov:PWIDOT\Documents\IDOT Offices\District 7\Projects\74664\CADD\Drawing sheets\D774664-sht-xssht.dgn | PLOT SCALE = 20.0000 ' / in. | CHECKED - | REVISED - |
| Default | PLOT DATE = 8/25/2017 | DATE - | REVISED - |

**STATE OF ILLINOIS**
**DEPARTMENT OF TRANSPORTATION**

**CROSS SECTIONS – I–70**

SCALE: | SHEET OF SHEETS | STA. 1822+00.00 TO STA. 1824+00.00

| F.A.I. RTE. | SECTION | COUNTY | TOTAL SHEETS | SHEET NO. |
|---|---|---|---|---|
| 70 | (25-1,2)R | EFFINGHAM | 424 | 312 |
| | | CONTRACT NO. 74664 | | |
| | | ILLINOIS FED. AID PROJECT | | |

FINAL SURVEY
NOTE BOOK
NO.
SURVEYED
PLOTTED
TEMPLATE
AREAS
AREAS CHECKED
BY
DATE

ORIGINAL SURVEY
NOTE BOOK
NO.
SURVEYED
PLOTTED
TEMPLATE
AREAS
AREAS CHECKED
BY
DATE

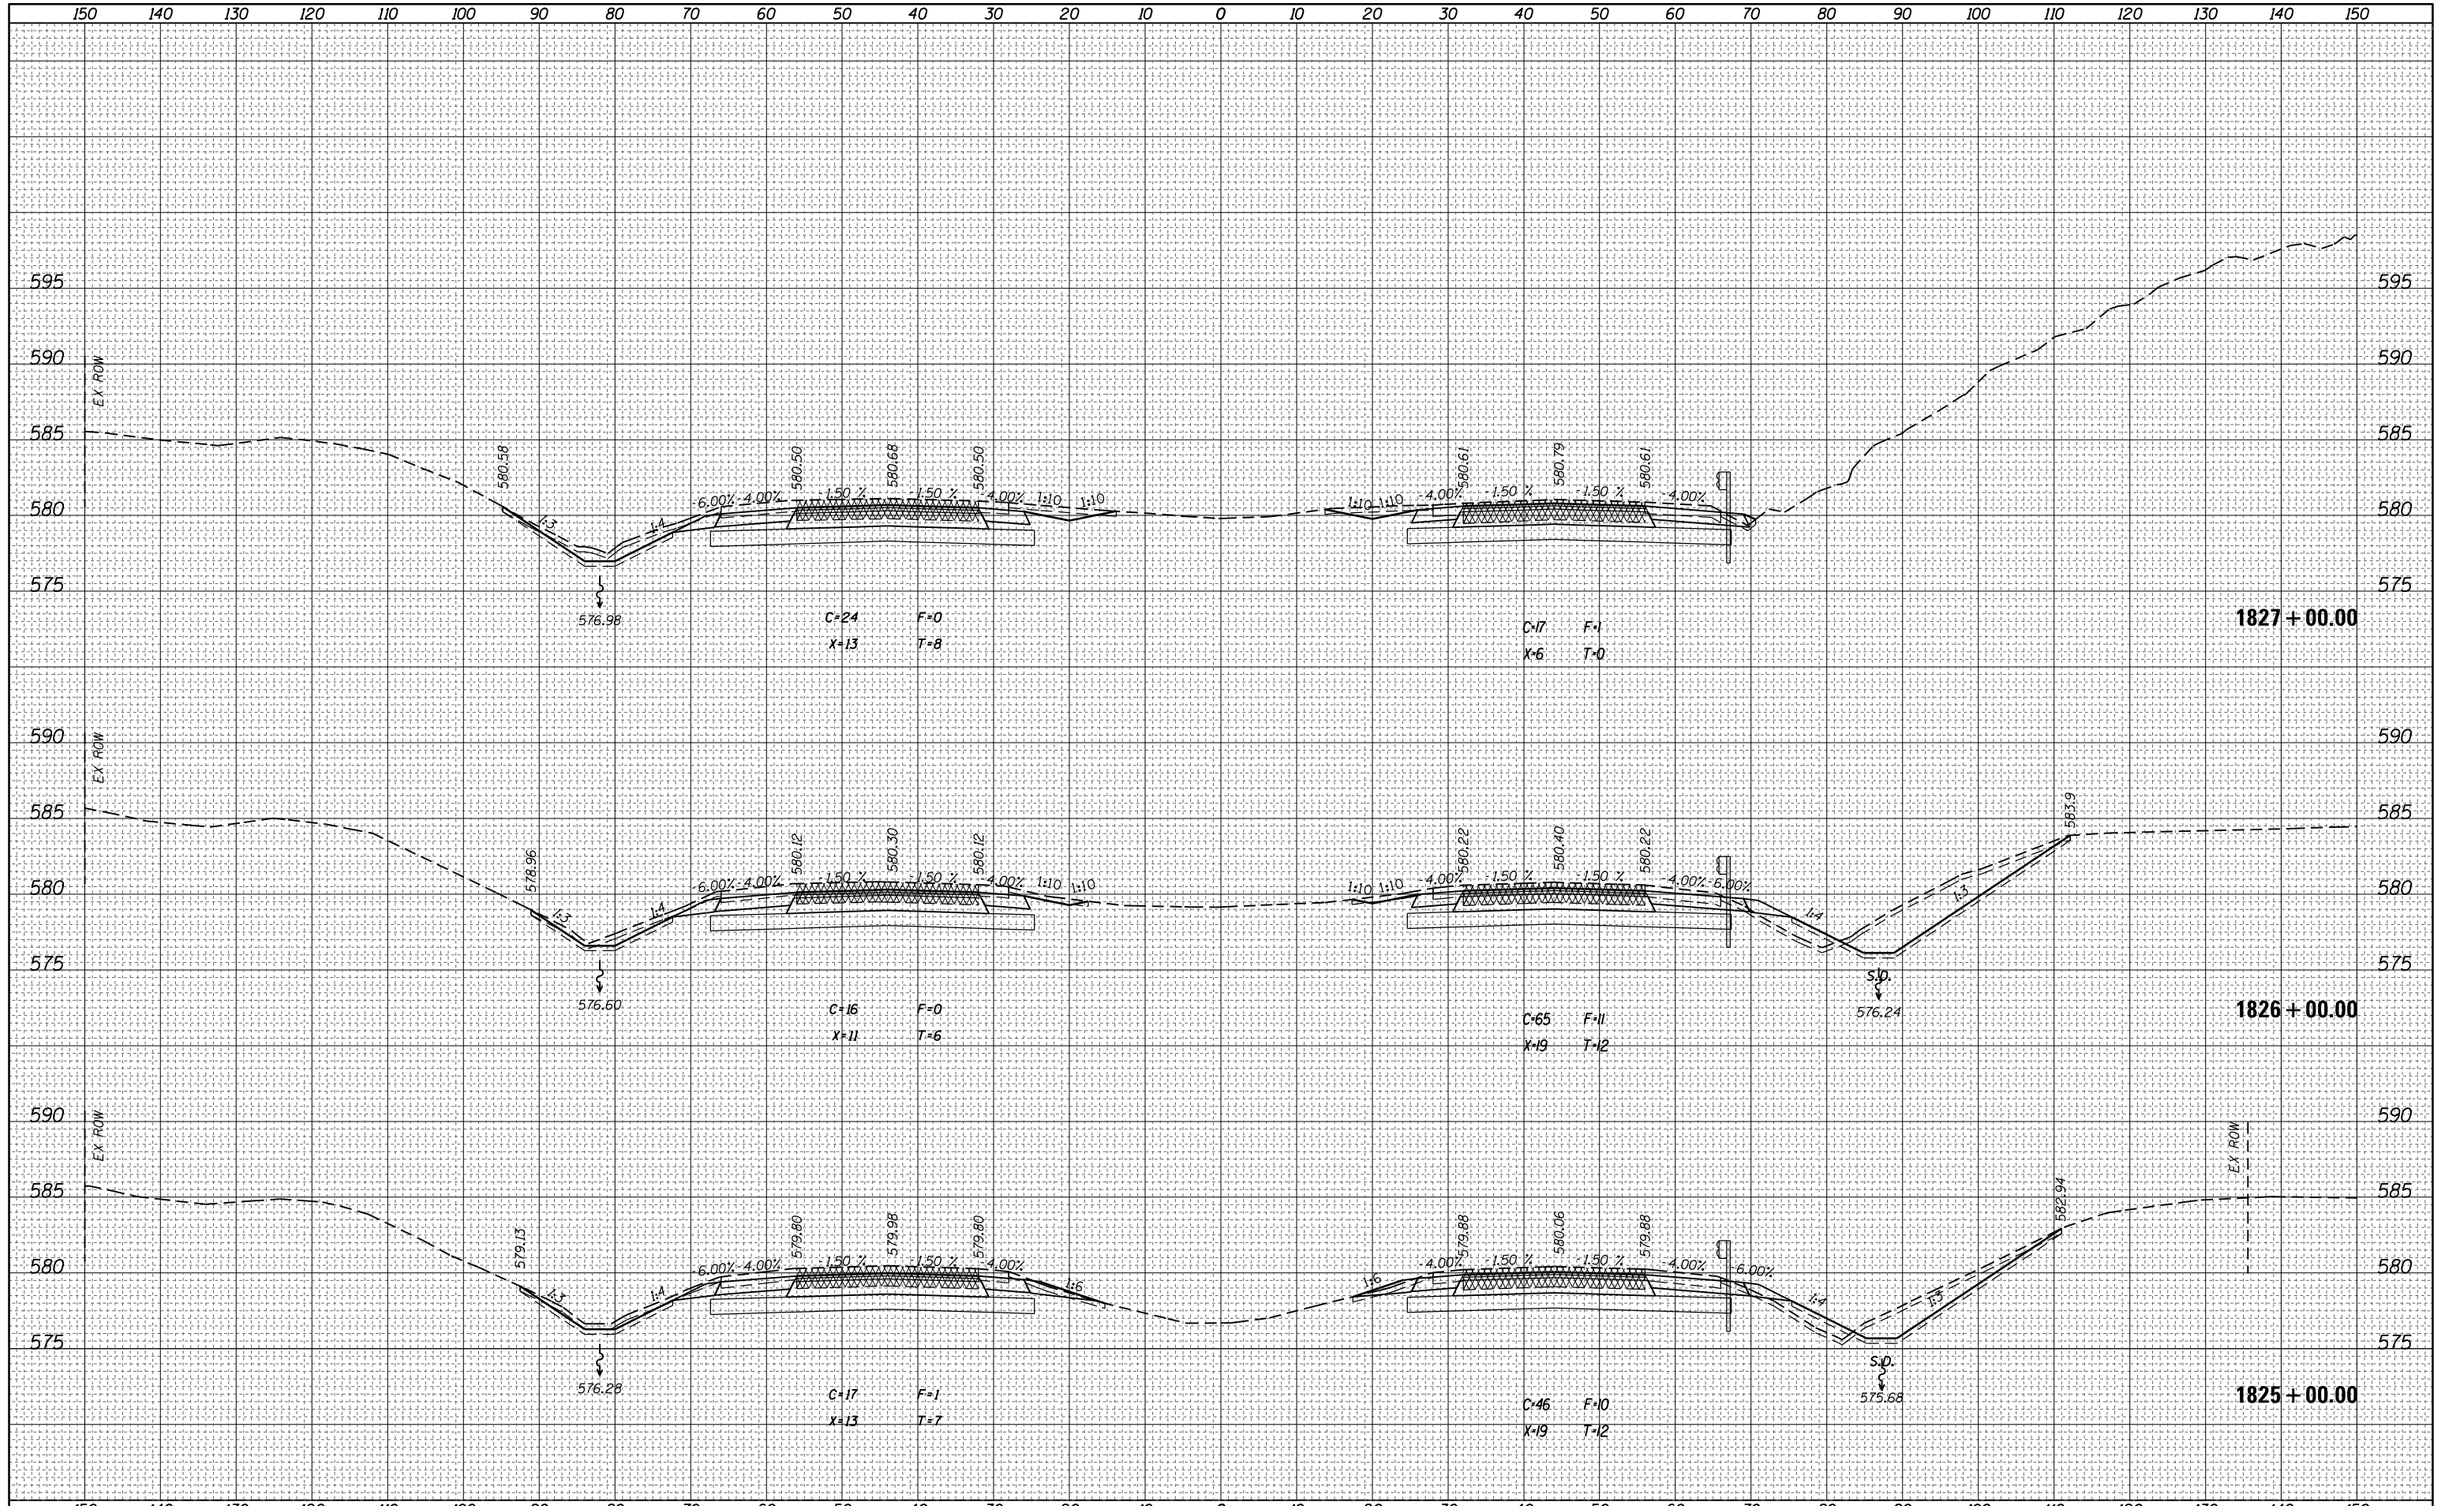


| FINAL SURVEY | NOTE BOOK | |
|---|---|---|
| | NO. | |

| BY | DATE |
|---|---|
| SURVEYED | |
| PLOTTED | |
| TEMPLATE | |
| AREAS | |
| AREAS CHECKED | |

| ORIGINAL SURVEY | NOTE BOOK | |
|---|---|---|
| | NO. | |

| BY | DATE |
|---|---|
| SURVEYED | |
| PLOTTED | |
| TEMPLATE | |
| AREAS | |
| AREAS CHECKED | |

| | | | |
|---|---|---|---|
| FILE NAME = pw:\\IL084EBIDINTEG.illinois.gov:PWIDOT\Documents\IDOT Offices\District 7\Projects\74664\CADD\Drawings\Sheets\D774664-sht-xssht.dgn | USER NAME = steffenmk | DESIGNED - | REVISED - |
| | | DRAWN - | REVISED - |
| | PLOT SCALE = 20.0000 ' / in. | CHECKED - | REVISED - |
| Default | PLOT DATE = 8/25/2017 | DATE - | REVISED - |

**STATE OF ILLINOIS**
**DEPARTMENT OF TRANSPORTATION**

**CROSS SECTIONS – I-70**

SCALE: | SHEET OF SHEETS | STA. 1825+00.00 TO STA.1827+00.00

| F.A.I. RTE. | SECTION | COUNTY | TOTAL SHEETS | SHEET NO. |
|---|---|---|---|---|
| 70 | (25-1,2)R | EFFINGHAM | 424 | 313 |
| | | CONTRACT NO. 74664 | | |
| | | ILLINOIS FED. AID PROJECT | | |

| FINAL SURVEY | NOTE BOOK | NO. |
|---|---|---|

| SURVEYED | BY | DATE |
|---|---|---|
| PLOTTED | | |
| TEMPLATE | | |
| AREAS | | |
| AREAS CHECKED | | |

| ORIGINAL SURVEY | NOTE BOOK | NO. |
|---|---|---|

| SURVEYED | BY | DATE |
|---|---|---|
| PLOTTED | | |
| TEMPLATE | | |
| AREAS | | |
| AREAS CHECKED | | |

150 140 130 120 110 100 90 80 70 60 50 40 30 20 10 0 10 20 30 40 50 60 70 80 90 100 110 120 130 140 150

590
585
580
575

EX. ROW

583.53 581.77 581.95 581.77 580.94

6.00% 4.00% 1.50 % 1.50 % 4.00% 6.00%

1:4 1:3 1:7.6 1:7.7

578.25 578.37

C=54 F=5
X=20 T=9

C=28 F=6
X=16 T=6

**1830 + 00.00**

582.49 581.32 581.50 581.32 579.97

6.00% 4.00% 1.50 % 1.50 % 4.00% 1:10 1:10 1:10 1:10 4.00% 6.00%

1:4 1:3

577.80 577.90

C=43 F=2
X=16 T=9

C=32 F=0
X=12 T=6

**1829 + 00.00**

590
585
580
575

580.91 581.09 580.91 581.01 581.09 581.01 579.46

4.00% 1.50 % 1.50 % 4.00% 1:10 1:10 1:10 1:10 4.00% 1.50 % 1.50 % 4.00% 6.00%

1:4 1:3

ELE=577.49
OFF=80.00'

577.49

C=19 F=1
X=6 T=0

C=28 F=0
X=12 T=6

**1828 + 00.00**

150 140 130 120 110 100 90 80 70 60 50 40 30 20 10 0 10 20 30 40 50 60 70 80 90 100 110 120 130 140 150

| | | | |
|---|---|---|---|
| FILE NAME = pw:\\IL084EBIDINTEG.illinois.gov:PWIDOT\Documents\IDOT Offices\District 7\Projects\74664\CADD\Drawings\Sheets\D774664-sht-xssht.dgn | USER NAME = steffenmk | DESIGNED - | REVISED - |
| | | DRAWN - | REVISED - |
| | PLOT SCALE = 20.0000 ' / in. | CHECKED - | REVISED - |
| Default | PLOT DATE = 8/25/2017 | DATE - | REVISED - |

**STATE OF ILLINOIS**
**DEPARTMENT OF TRANSPORTATION**

**CROSS SECTIONS – I-70**

SCALE: | SHEET OF SHEETS | STA. 1828+00.00 TO STA.1830+00.00

| F.A.I. RTE. | SECTION | COUNTY | TOTAL SHEETS | SHEET NO. |
|---|---|---|---|---|
| 70 | (25-1,2)R | EFFINGHAM | 424 | 314 |
| | | CONTRACT NO. 74664 | | |
| | | ILLINOIS FED. AID PROJECT | | |

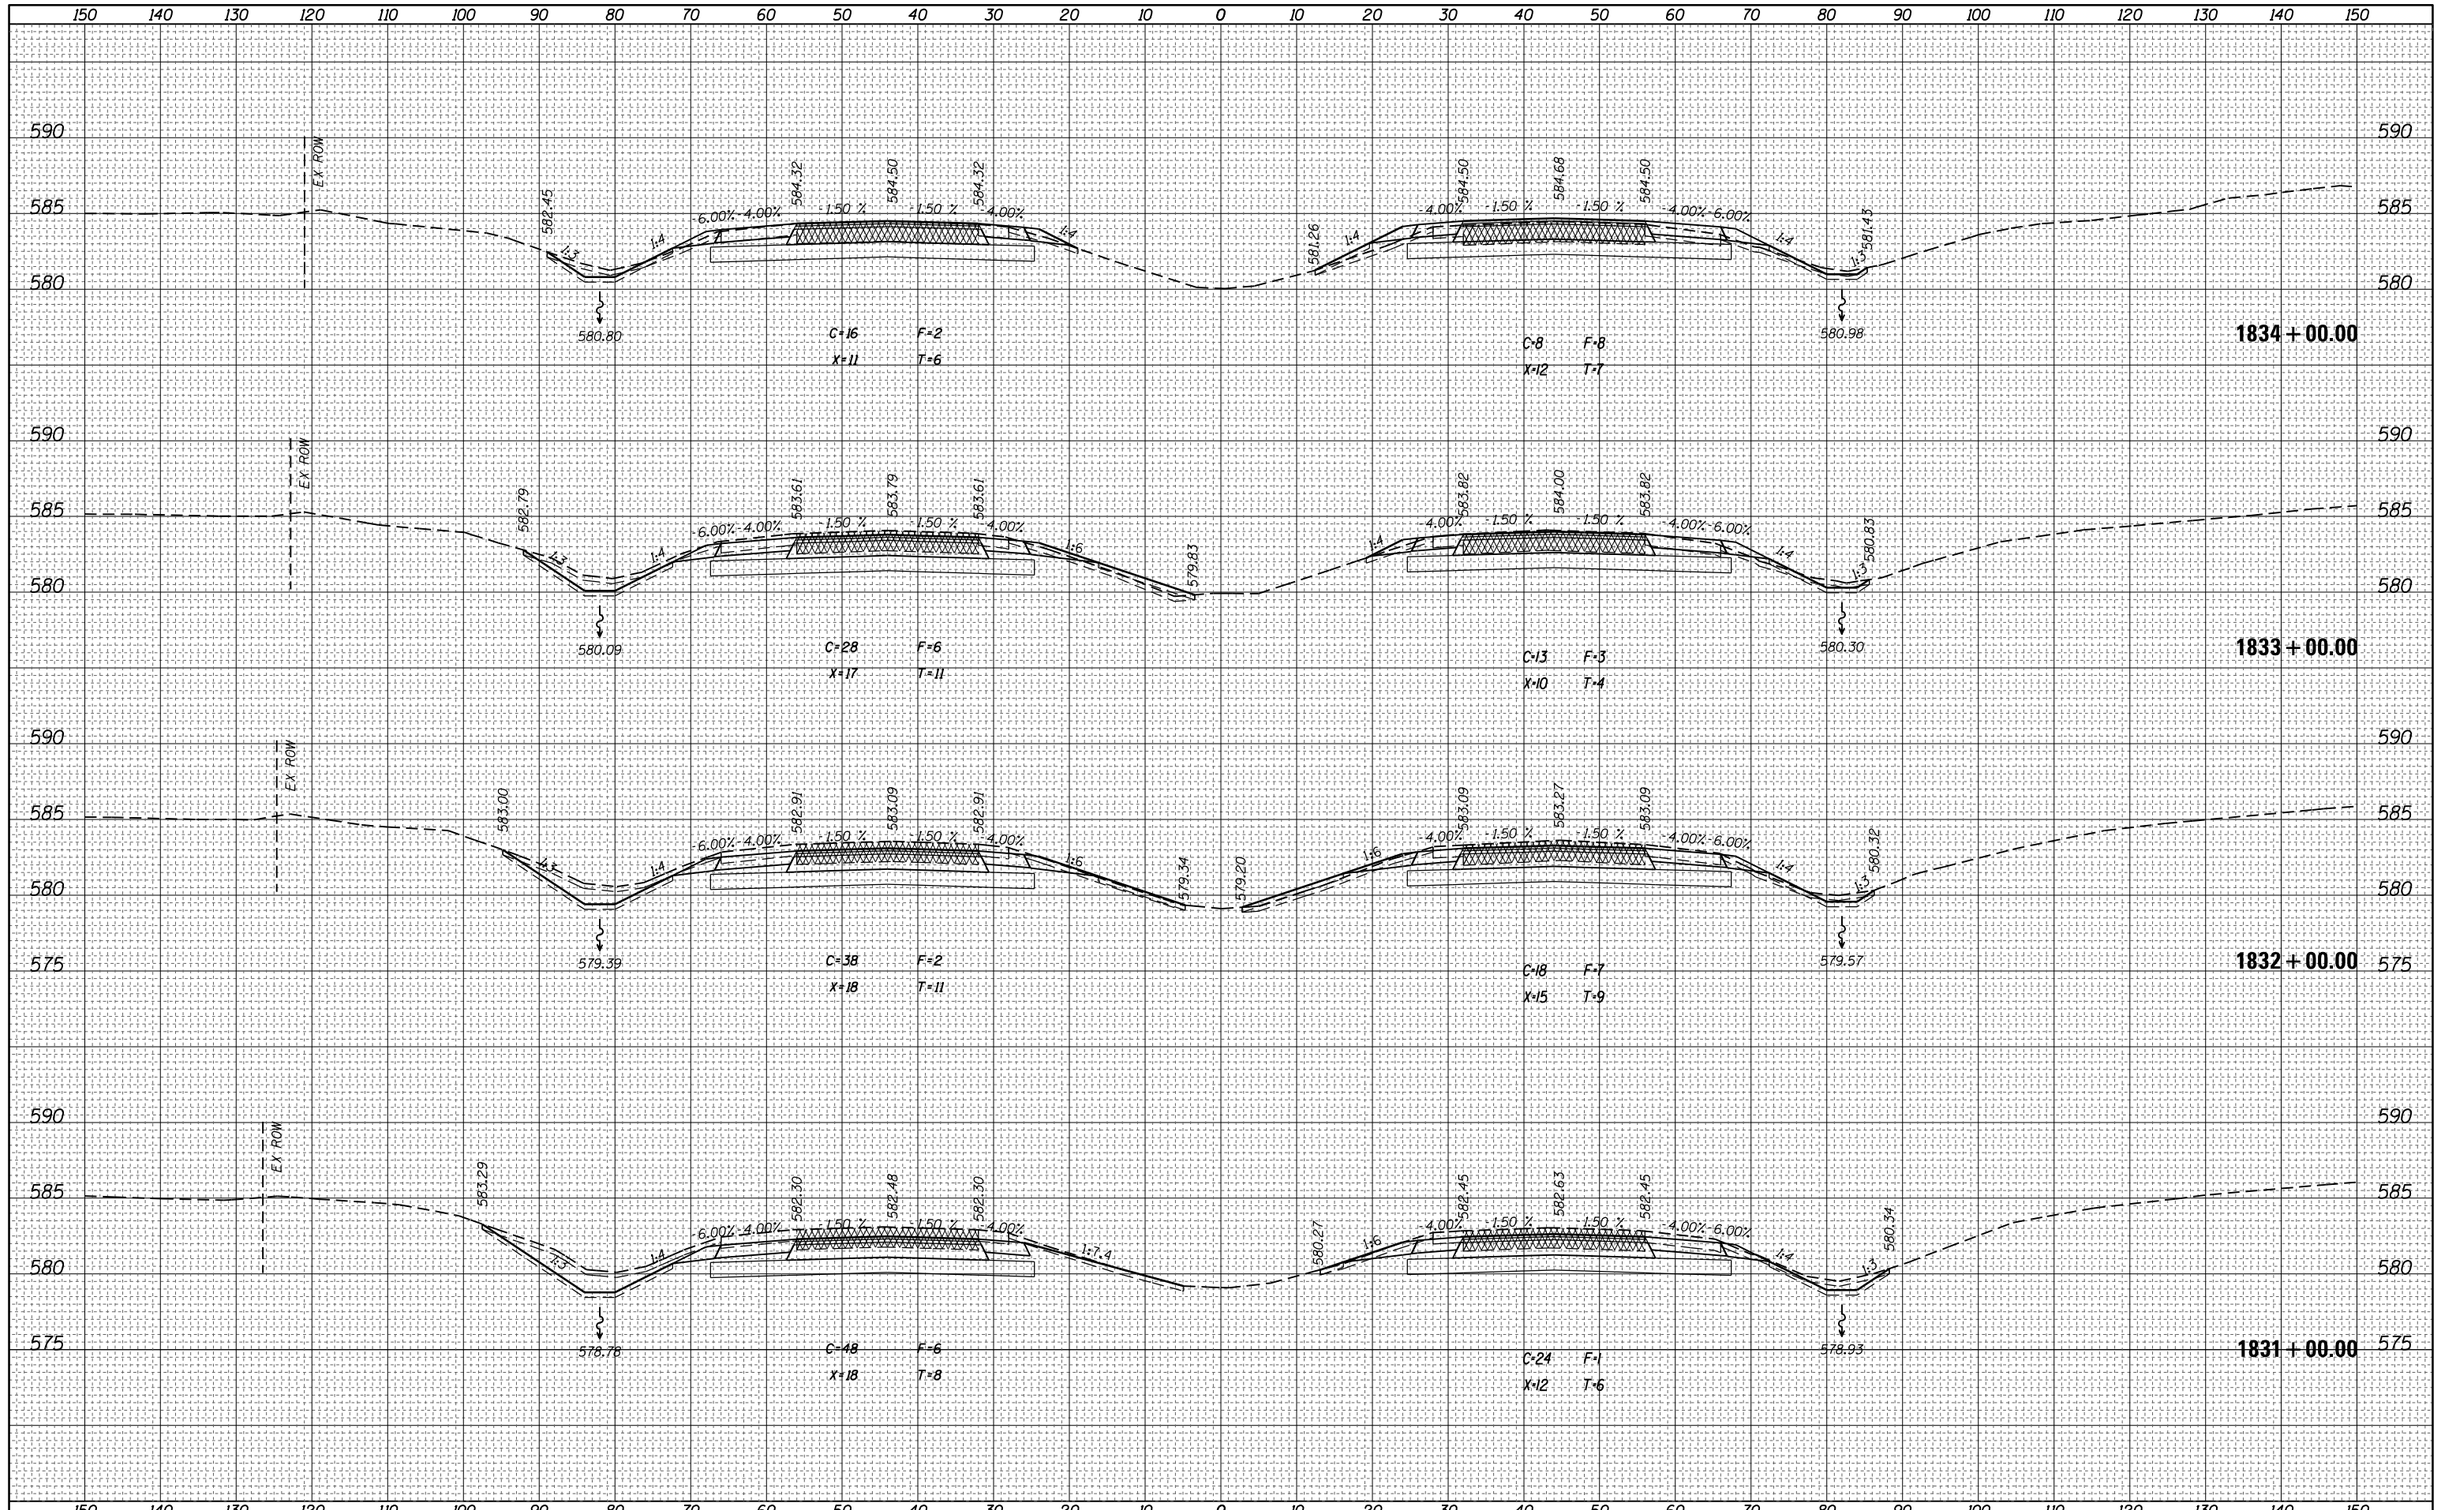


| FINAL SURVEY | BY | DATE |
|---|---|---|
| SURVEYED | | |
| PLOTTED | | |
| TEMPLATE | | |
| NOTE BOOK | | |
| PAGES | | |
| NO. | AREAS CHECKED | |

| ORIGINAL SURVEY | BY | DATE |
|---|---|---|
| SURVEYED | | |
| PLOTTED | | |
| TEMPLATE | | |
| NOTE BOOK | | |
| PAGES | | |
| NO. | AREAS CHECKED | |

| | | | |
|---|---|---|---|
| FILE NAME = | USER NAME = steffenmk | DESIGNED - | REVISED - |
| pw:\\IL084EBIDINTEG.illinois.gov:PWIDOT\Documents\IDOT Offices\District 7\Projects\74664\CADD\Drawings\Sheets\D774664-sht-xssht.dgn | | DRAWN | REVISED - |
| | PLOT SCALE = 20.0000 ' / in. | CHECKED - | REVISED - |
| Default | PLOT DATE = 8/25/2017 | DATE - | REVISED - |

**STATE OF ILLINOIS**
**DEPARTMENT OF TRANSPORTATION**

**CROSS SECTIONS – I-70**

SCALE: | SHEET OF SHEETS | STA. 1831+00.00 | TO STA. 1834+00.00

| F.A.I. RTE. | SECTION | COUNTY | TOTAL SHEETS | SHEET NO. |
|---|---|---|---|---|
| 70 | (25-1,2)R | EFFINGHAM | 424 | 315 |
| | | CONTRACT NO. 74664 | | |
| | | ILLINOIS FED. AID PROJECT | | |

| FINAL SURVEY | BY | DATE |
|---|---|---|
| SURVEYED | | |
| PLOTTED | | |
| TEMPLATE | | |
| NOTE BOOK | | |
| AREAS | | |
| NO. | AREAS CHECKED | |

| ORIGINAL SURVEY | BY | DATE |
|---|---|---|
| SURVEYED | | |
| PLOTTED | | |
| TEMPLATE | | |
| NOTE BOOK | | |
| AREAS | | |
| NO. | AREAS CHECKED | |

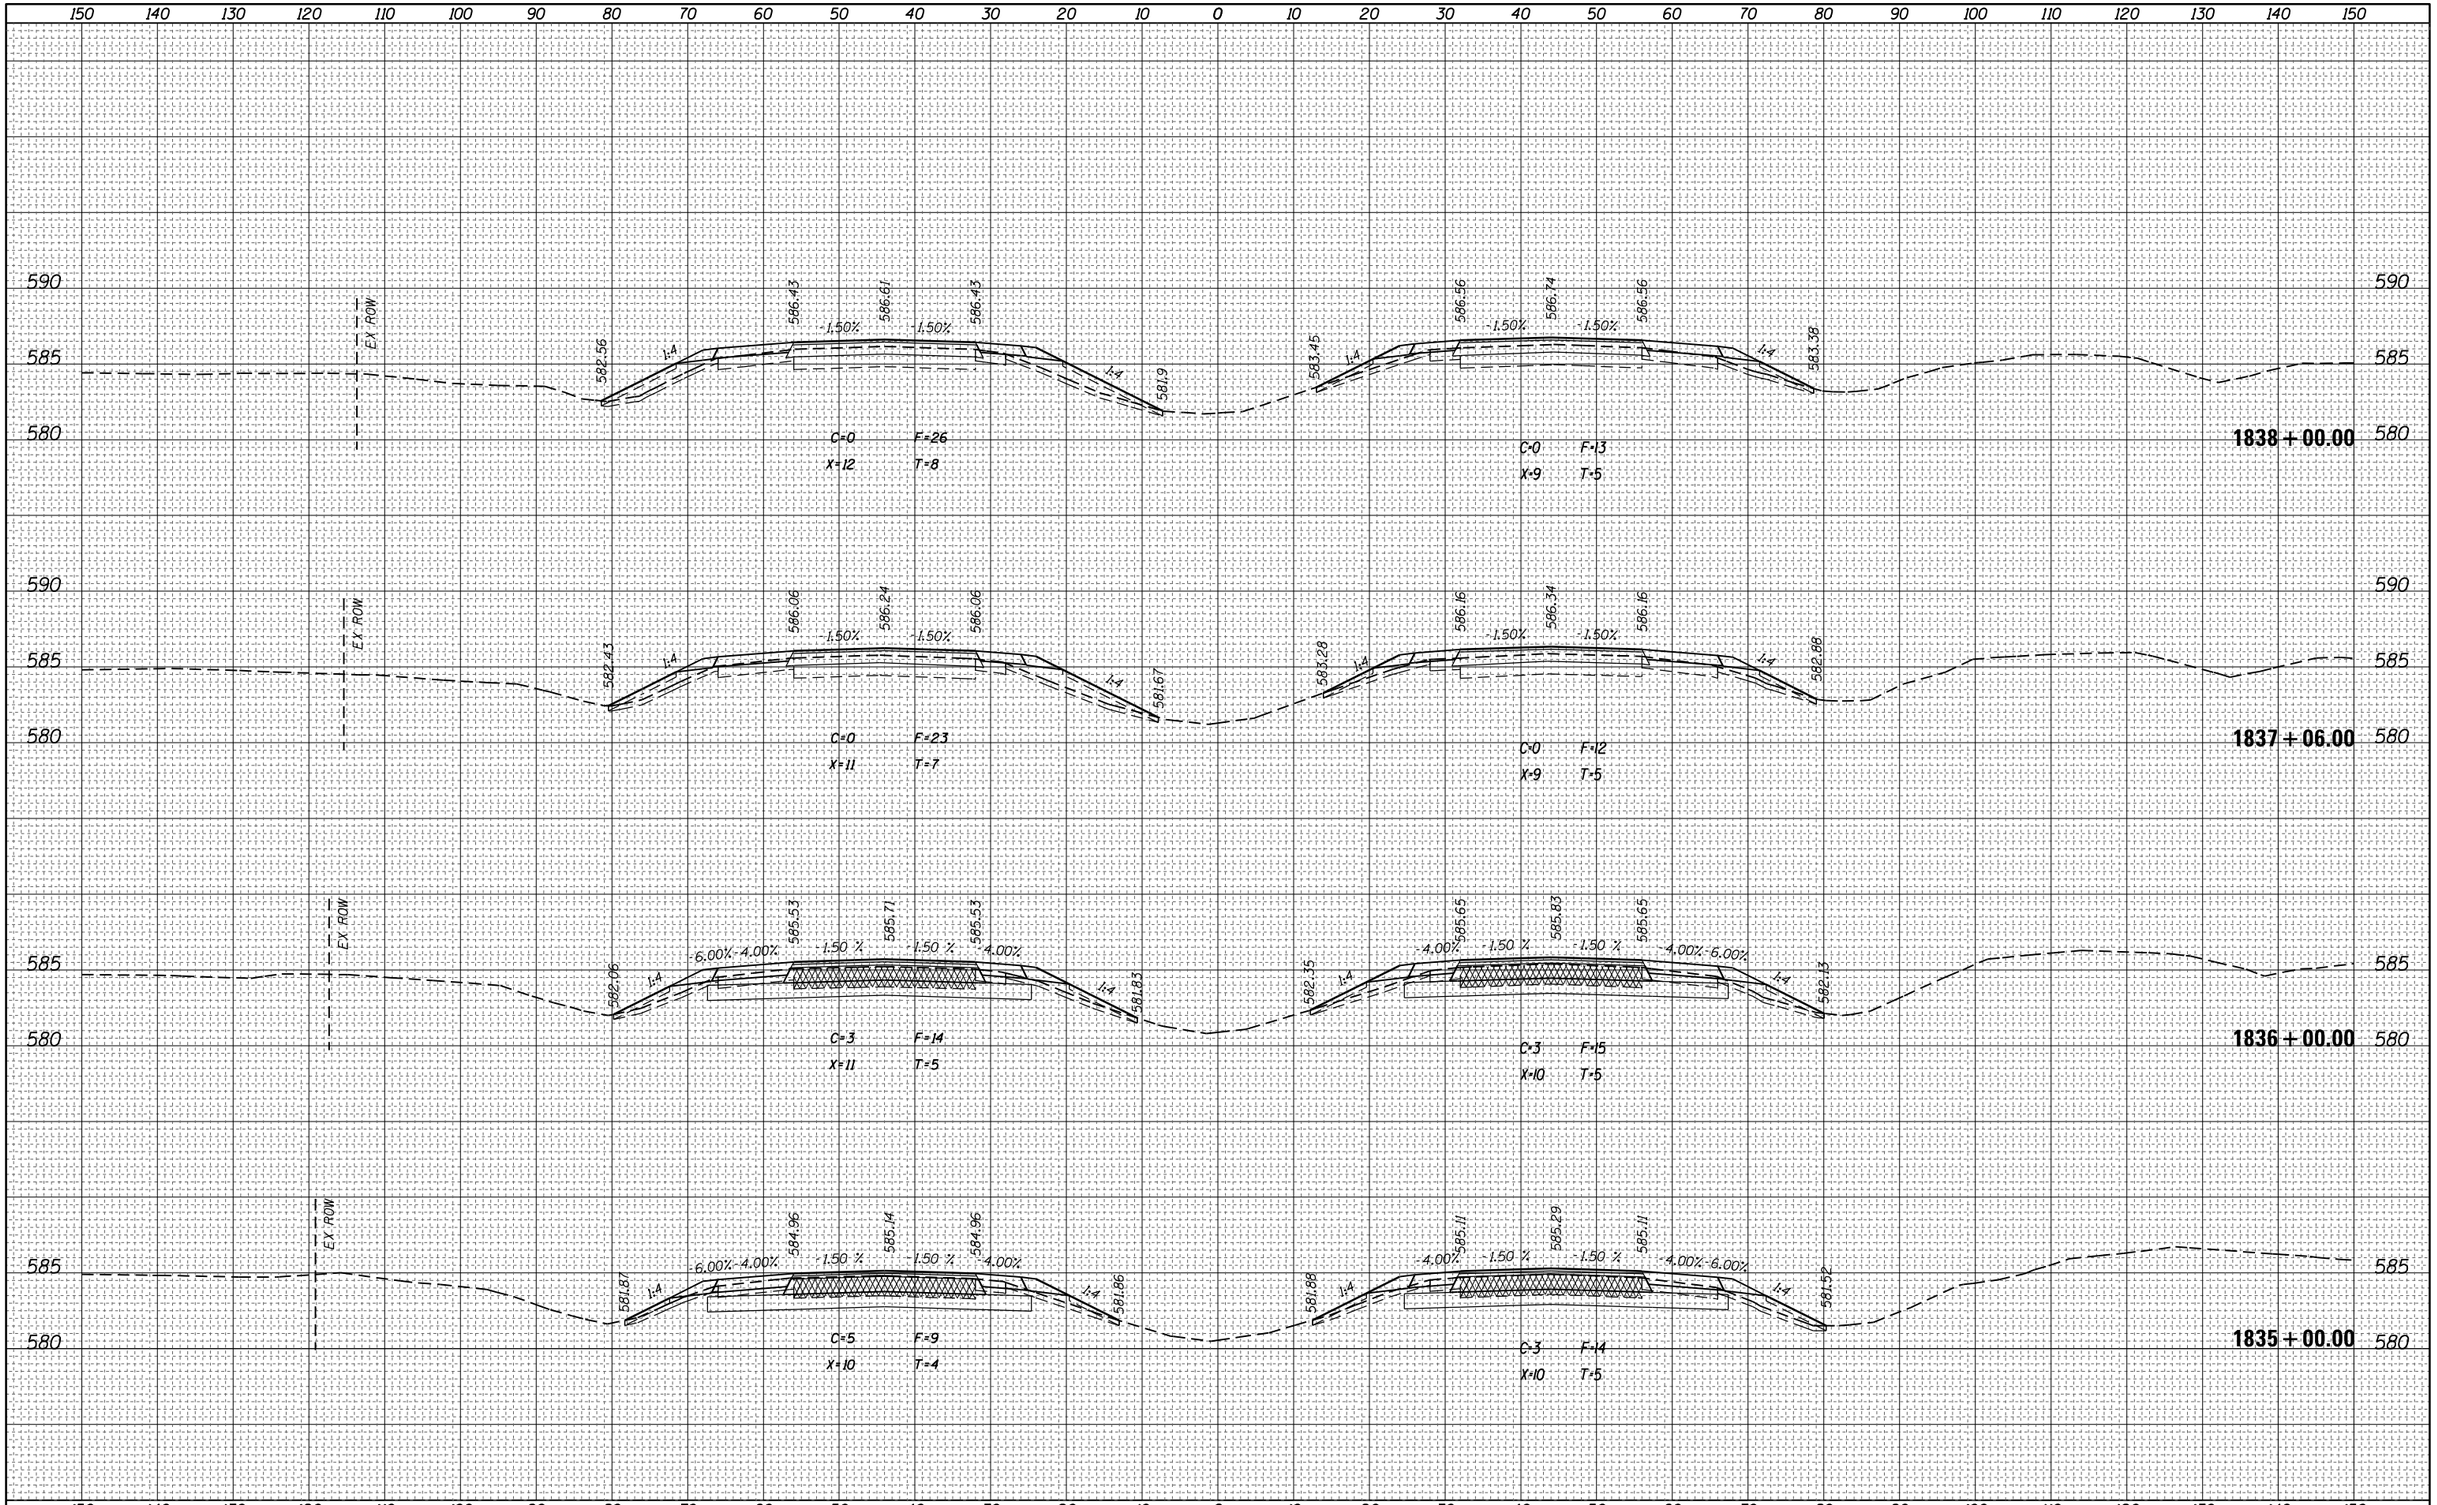


| FILE NAME = | USER NAME = steffenmk | DESIGNED - | REVISED - |
|---|---|---|---|
| pw:\\IL084EBIDINTEG.illinois.gov:PWIDOT\Documents\IDOT Offices\District 7\Projects\74664\CADD\Drawing Sheets\D774664-sht-xssht.dgn | | DRAWN - | REVISED - |
| | PLOT SCALE = 20.0000 ' / in. | CHECKED - | REVISED - |
| Default | PLOT DATE = 8/25/2017 | DATE - | REVISED - |

**STATE OF ILLINOIS**
**DEPARTMENT OF TRANSPORTATION**

**CROSS SECTIONS – I-70**

SCALE: | SHEET OF SHEETS | STA. 1835+00.00 TO STA.1838+00.00

| F.A.I. RTE. | SECTION | COUNTY | TOTAL SHEETS | SHEET NO. |
|---|---|---|---|---|
| 70 | (25-1,2)R | EFFINGHAM | 424 | 316 |
| | | CONTRACT NO. 74664 | | |
| | ILLINOIS FED. AID PROJECT | | | |

| FINAL SURVEY | NOTE BOOK | SURVEYED | PLOTTED | TEMPLATE | AREAS | AREAS CHECKED | NO. | BY | DATE |
|---|---|---|---|---|---|---|---|---|---|
| | | | | | | | | | |

| ORIGINAL SURVEY | NOTE BOOK | SURVEYED | PLOTTED | TEMPLATE | AREAS | AREAS CHECKED | NO. | BY | DATE |
|---|---|---|---|---|---|---|---|---|---|
| | | | | | | | | | |

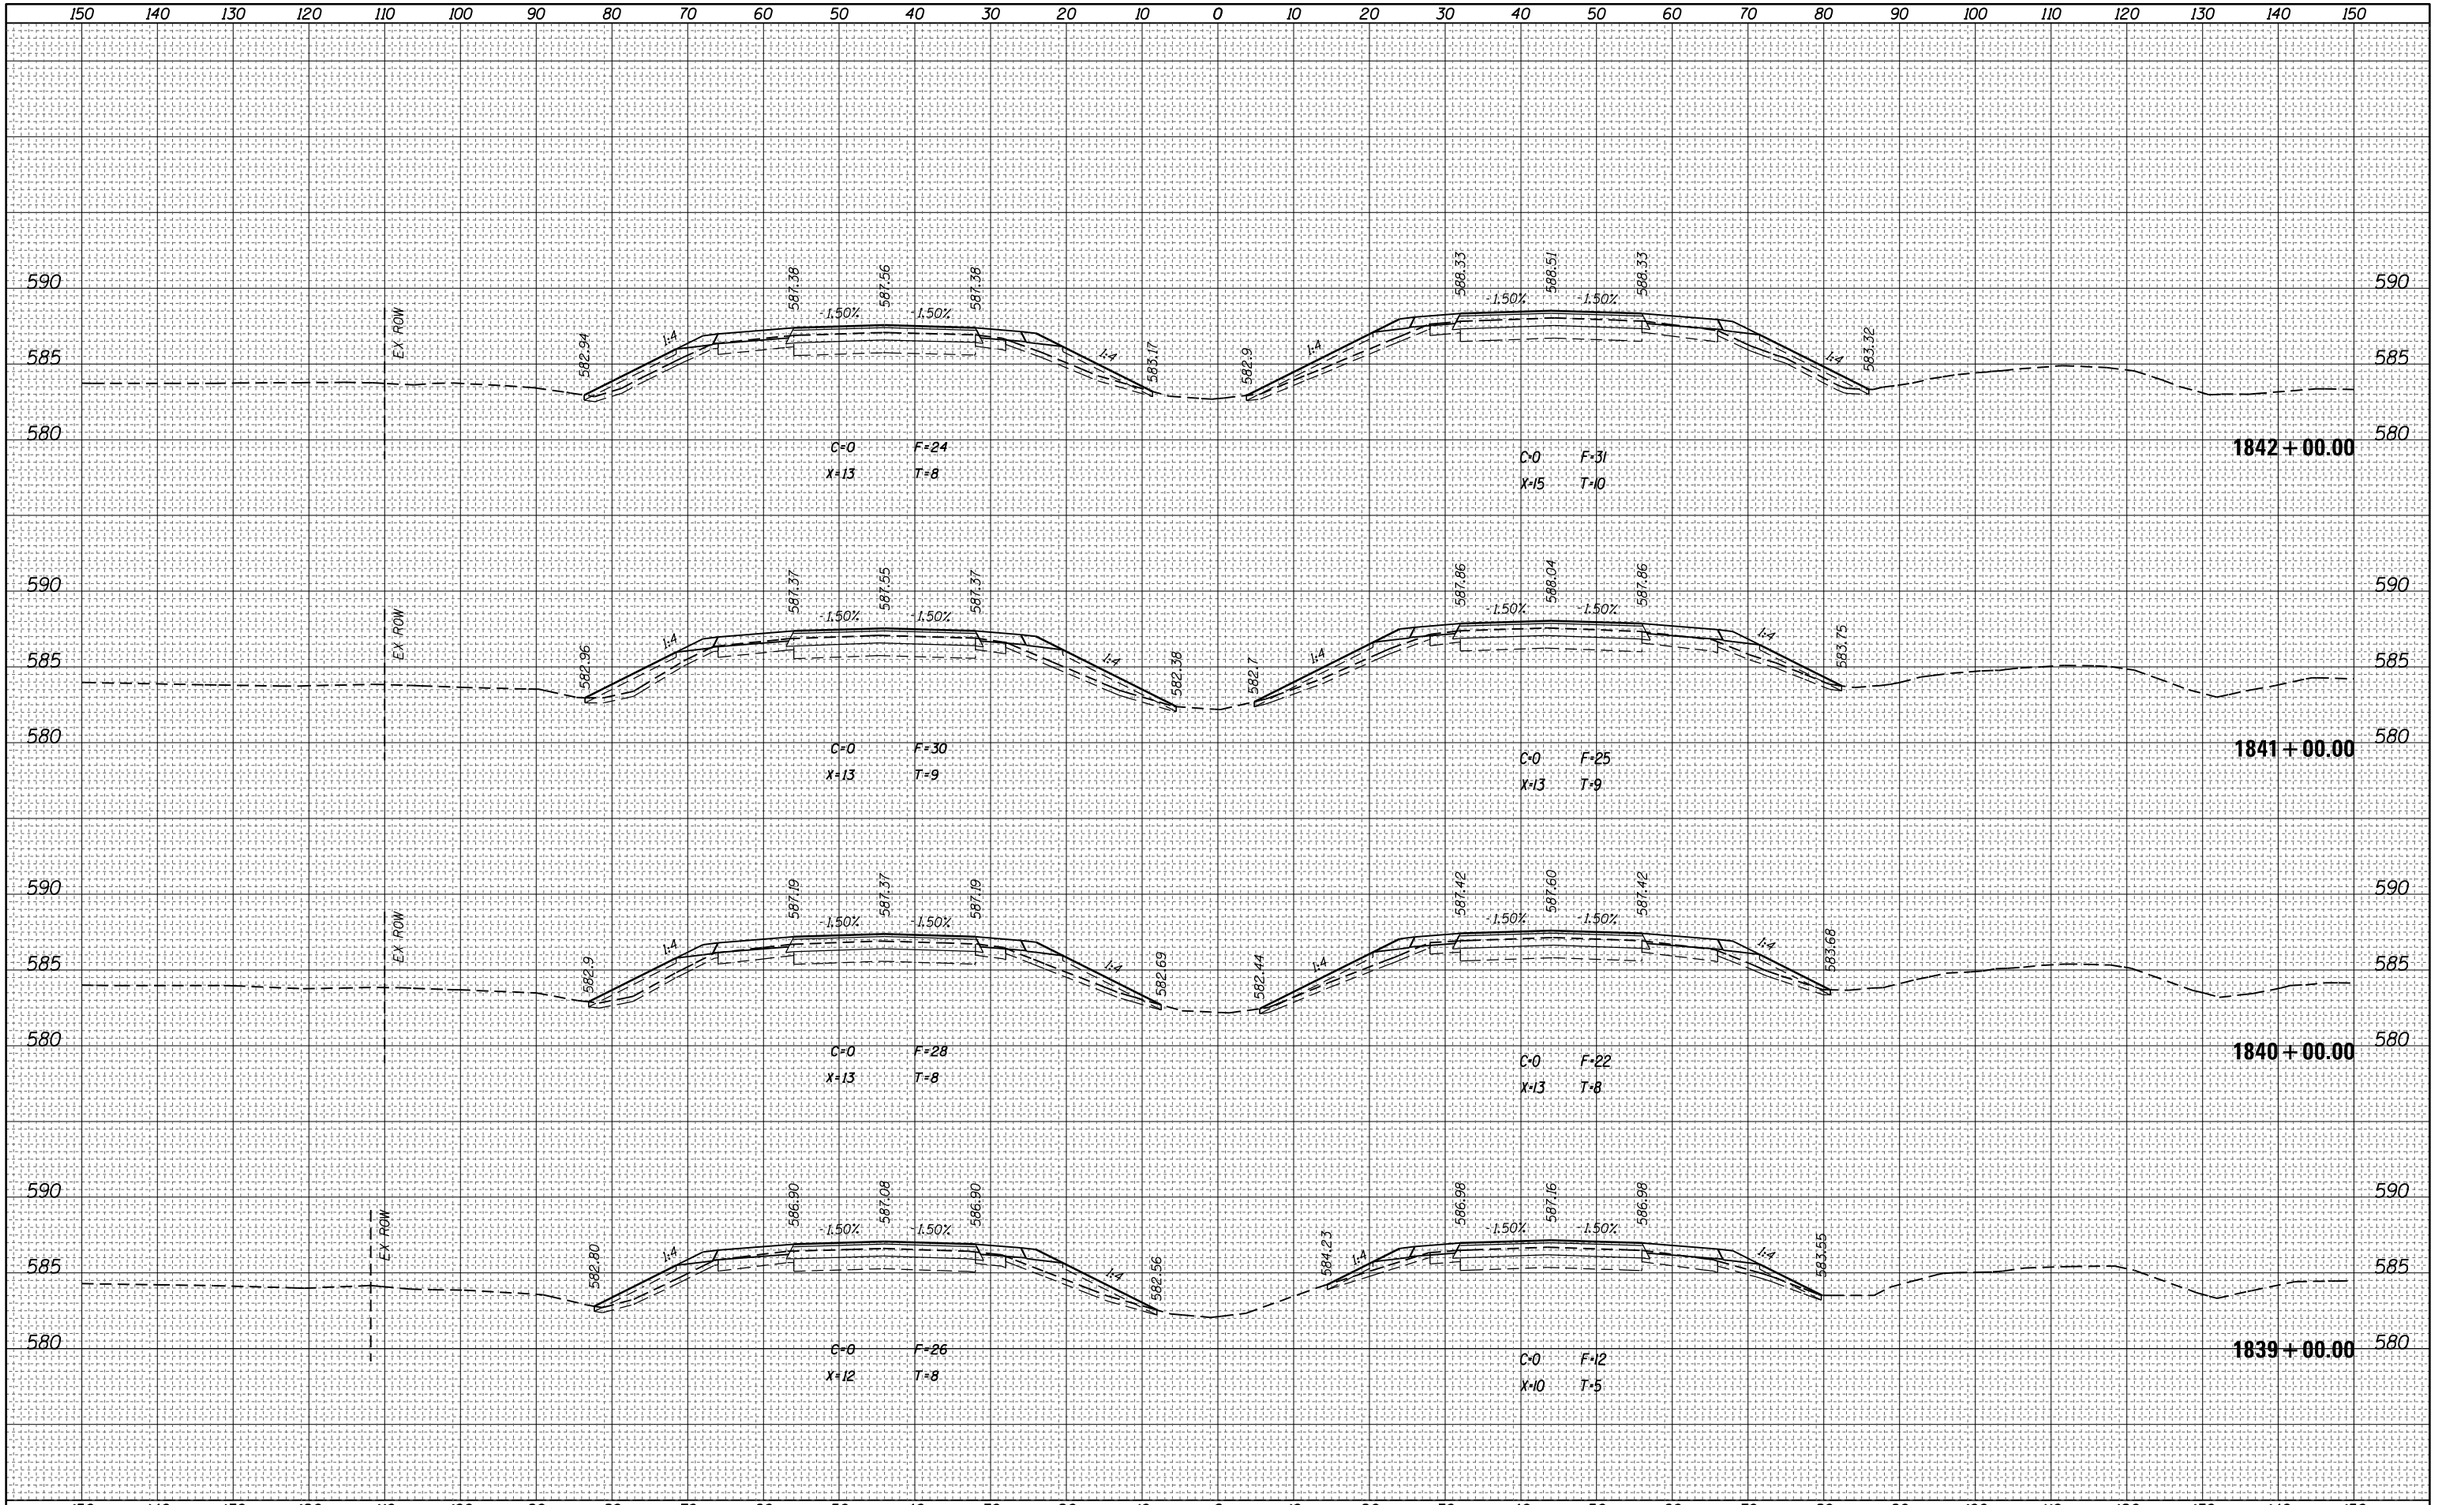


| FILE NAME = | USER NAME = steffenmk | DESIGNED - | REVISED - |
|---|---|---|---|
| pw:\\IL084EBIDINTEG.illinois.gov:PWIDOT\Documents\IDOT Offices\District 7\Projects\74664\CADD\Drawing sheets\D774664-sht-xssht.dgn | | DRAWN - | REVISED - |
| | PLOT SCALE = 20.0000 ' / in. | CHECKED - | REVISED - |
| Default | PLOT DATE = 8/25/2017 | DATE - | REVISED - |

**STATE OF ILLINOIS**
**DEPARTMENT OF TRANSPORTATION**

**CROSS SECTIONS – I-70**

SCALE: | SHEET OF SHEETS | STA. 1839+00.00 TO STA. 1842+00.00

| F.A.I. RTE. | SECTION | COUNTY | TOTAL SHEETS | SHEET NO. |
|---|---|---|---|---|
| 70 | (25-1,2)R | EFFINGHAM | 424 | 317 |
| | | CONTRACT NO. 74664 | | |
| | ILLINOIS FED. AID PROJECT | | | |

| FINAL SURVEY | NOTE BOOK | NO. |
|---|---|---|
| SURVEYED | BY | |
| PLOTTED | | |
| TEMPLATE | | |
| AREAS | | |
| AREAS CHECKED | | DATE |

| ORIGINAL SURVEY | NOTE BOOK | NO. |
|---|---|---|
| SURVEYED | BY | |
| PLOTTED | | |
| TEMPLATE | | |
| AREAS | | |
| AREAS CHECKED | | DATE |

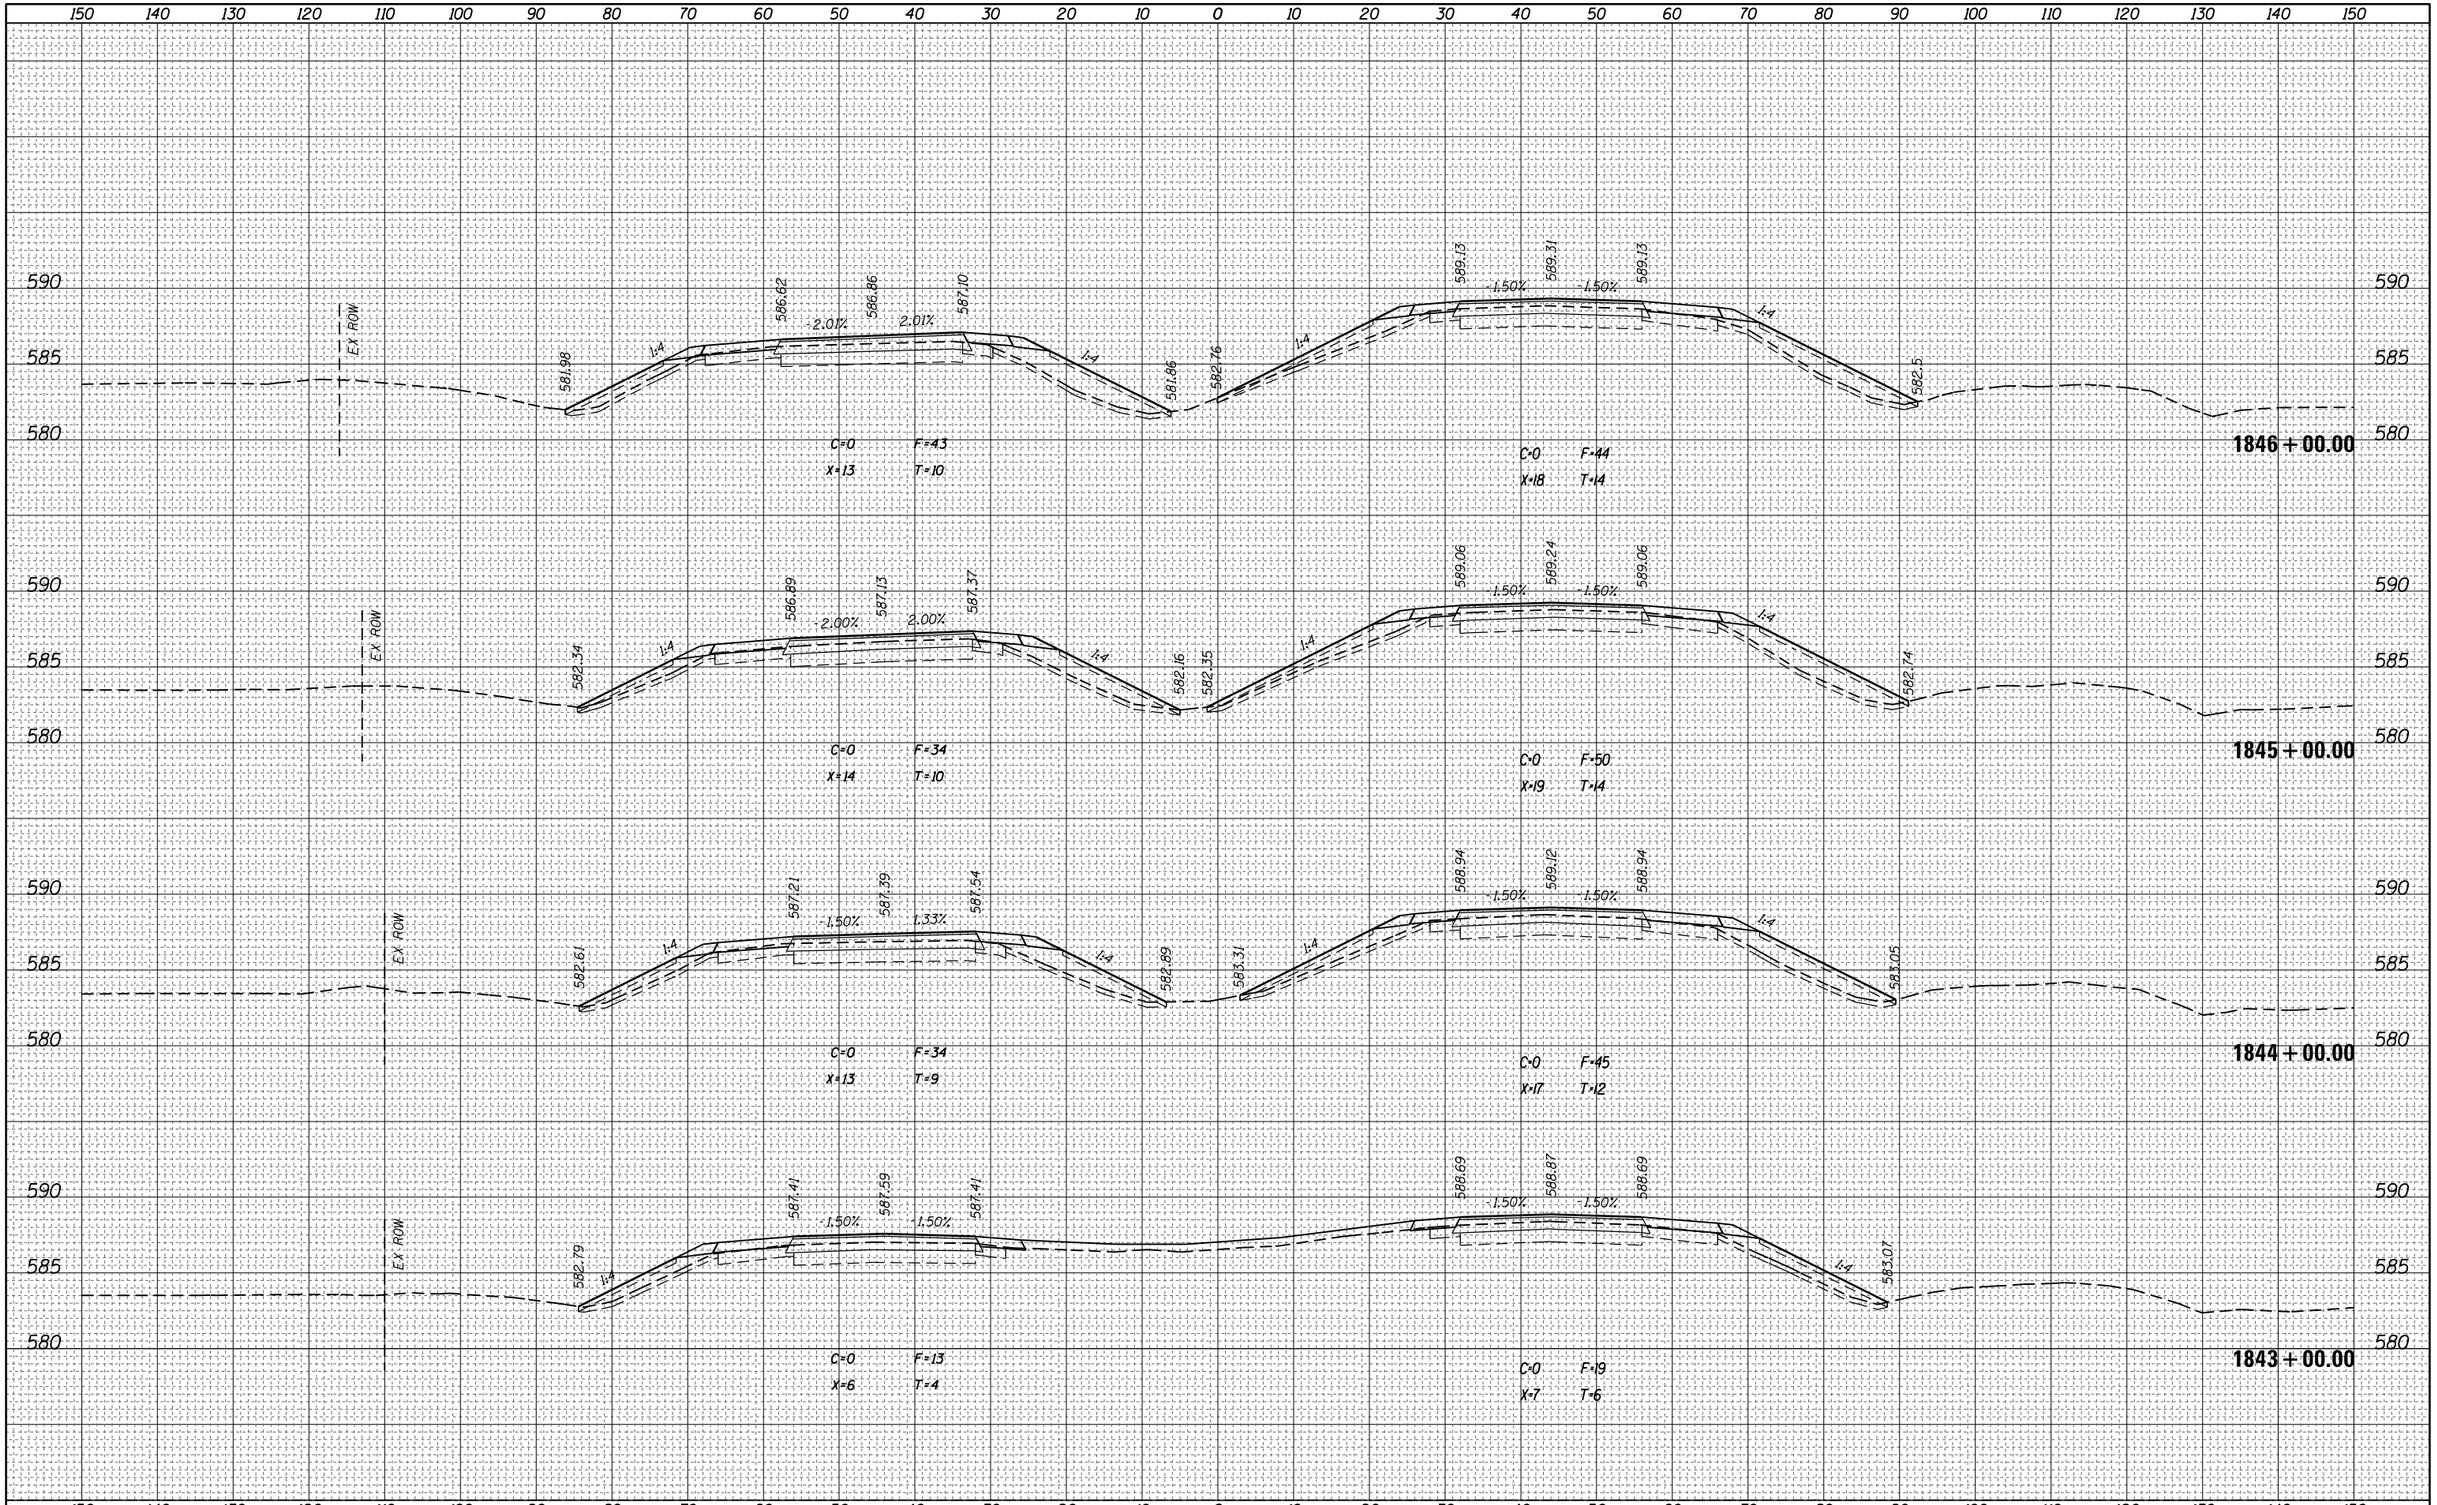


| | | | |
|---|---|---|---|
| FILE NAME = pw:\\IL084EBIDINTEG.illinois.gov:PWIDOT\Documents\IDOT Offices\District 7\Projects\74664\CADD\Drawing Sheets\D774664-sht-xssht.dgn | USER NAME = steffenmk | DESIGNED - | REVISED - |
| | | DRAWN - | REVISED - |
| | PLOT SCALE = 20.0000 ' / in. | CHECKED - | REVISED - |
| Default | PLOT DATE = 8/25/2017 | DATE - | REVISED - |

**STATE OF ILLINOIS**
**DEPARTMENT OF TRANSPORTATION**

**CROSS SECTIONS – I-70**

SCALE: | SHEET OF SHEETS | STA. 1843+00.00 TO STA. 1846+00.00

| F.A.I. RTE. | SECTION | COUNTY | TOTAL SHEETS | SHEET NO. |
|---|---|---|---|---|
| 70 | (25-1,2)R | EFFINGHAM | 424 | 318 |
| | | CONTRACT NO. 74664 | | |
| | ILLINOIS FED. AID PROJECT | | | |

| FINAL SURVEY | NOTE BOOK | NO. |
|---|---|---|
| | SURVEYED | |
| | PLOTTED | |
| | TEMPLATE | |
| | AREAS | |
| | AREAS CHECKED | |

| BY | DATE |
|---|---|
| | |
| | |
| | |
| | |
| | |

| ORIGINAL SURVEY | NOTE BOOK | NO. |
|---|---|---|
| | SURVEYED | |
| | PLOTTED | |
| | TEMPLATE | |
| | AREAS | |
| | AREAS CHECKED | |

| BY | DATE |
|---|---|
| | |
| | |
| | |
| | |
| | |

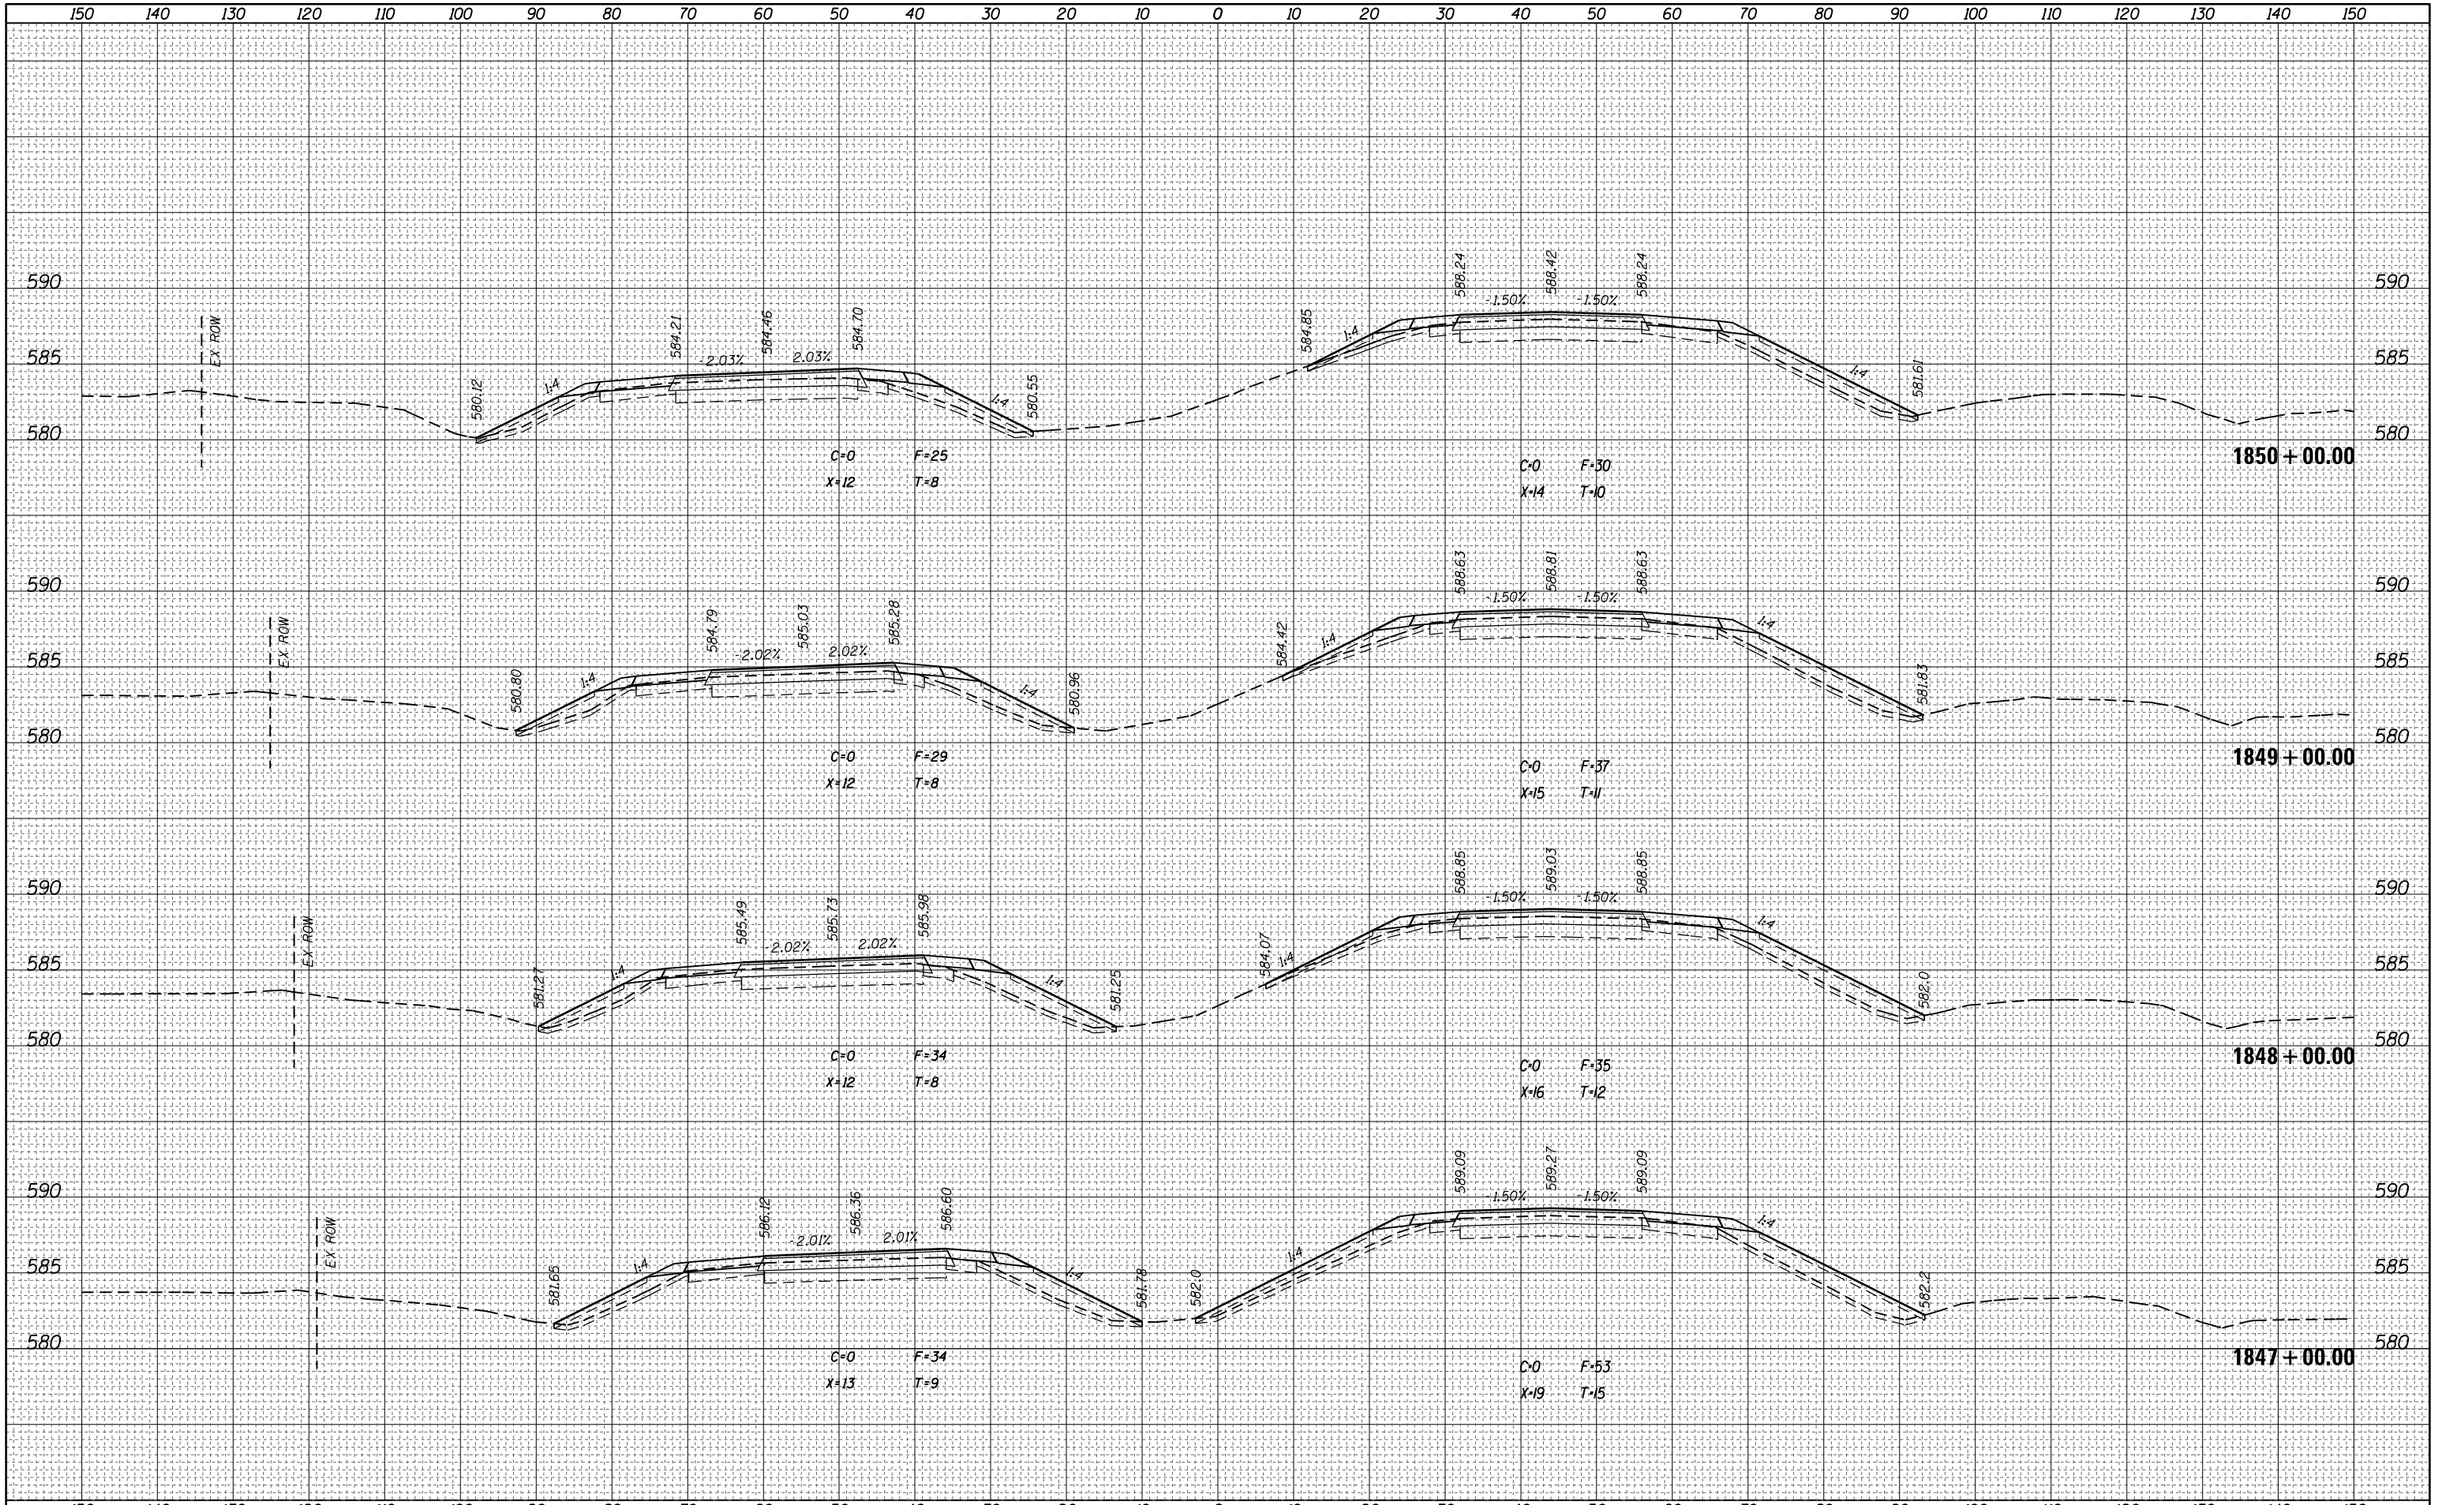


| | | | |
|---|---|---|---|
| FILE NAME = pw:\\IL084EBIDINTEG.illinois.gov:PWIDOT\Documents\IDOT Offices\District 7\Projects\74664\CADD\Drawing Sheets\D774664-sht-xssht.dgn | USER NAME = steffenmk | DESIGNED - | REVISED - |
| | | DRAWN - | REVISED - |
| | PLOT SCALE = 20.0000 ' / in. | CHECKED - | REVISED - |
| Default | PLOT DATE = 8/25/2017 | DATE - | REVISED - |

**STATE OF ILLINOIS**
**DEPARTMENT OF TRANSPORTATION**

**CROSS SECTIONS – I-70**

SCALE: | SHEET OF SHEETS | STA. 1847+00.00 TO STA.1850+00.00

| F.A.I. RTE. | SECTION | COUNTY | TOTAL SHEETS | SHEET NO. |
|---|---|---|---|---|
| 70 | (25-1,2)R | EFFINGHAM | 424 | 319 |
| | | CONTRACT NO. 74664 | | |
| | | ILLINOIS FED. AID PROJECT | | |

| FINAL SURVEY | BY | DATE |
|---|---|---|
| NOTE BOOK | | |
| NO. | | |

SURVEYED
PLOTTED
TEMPLATE
AREAS
AREAS CHECKED

| ORIGINAL SURVEY | BY | DATE |
|---|---|---|
| NOTE BOOK | | |
| NO. | | |

SURVEYED
PLOTTED
TEMPLATE
AREAS
AREAS CHECKED

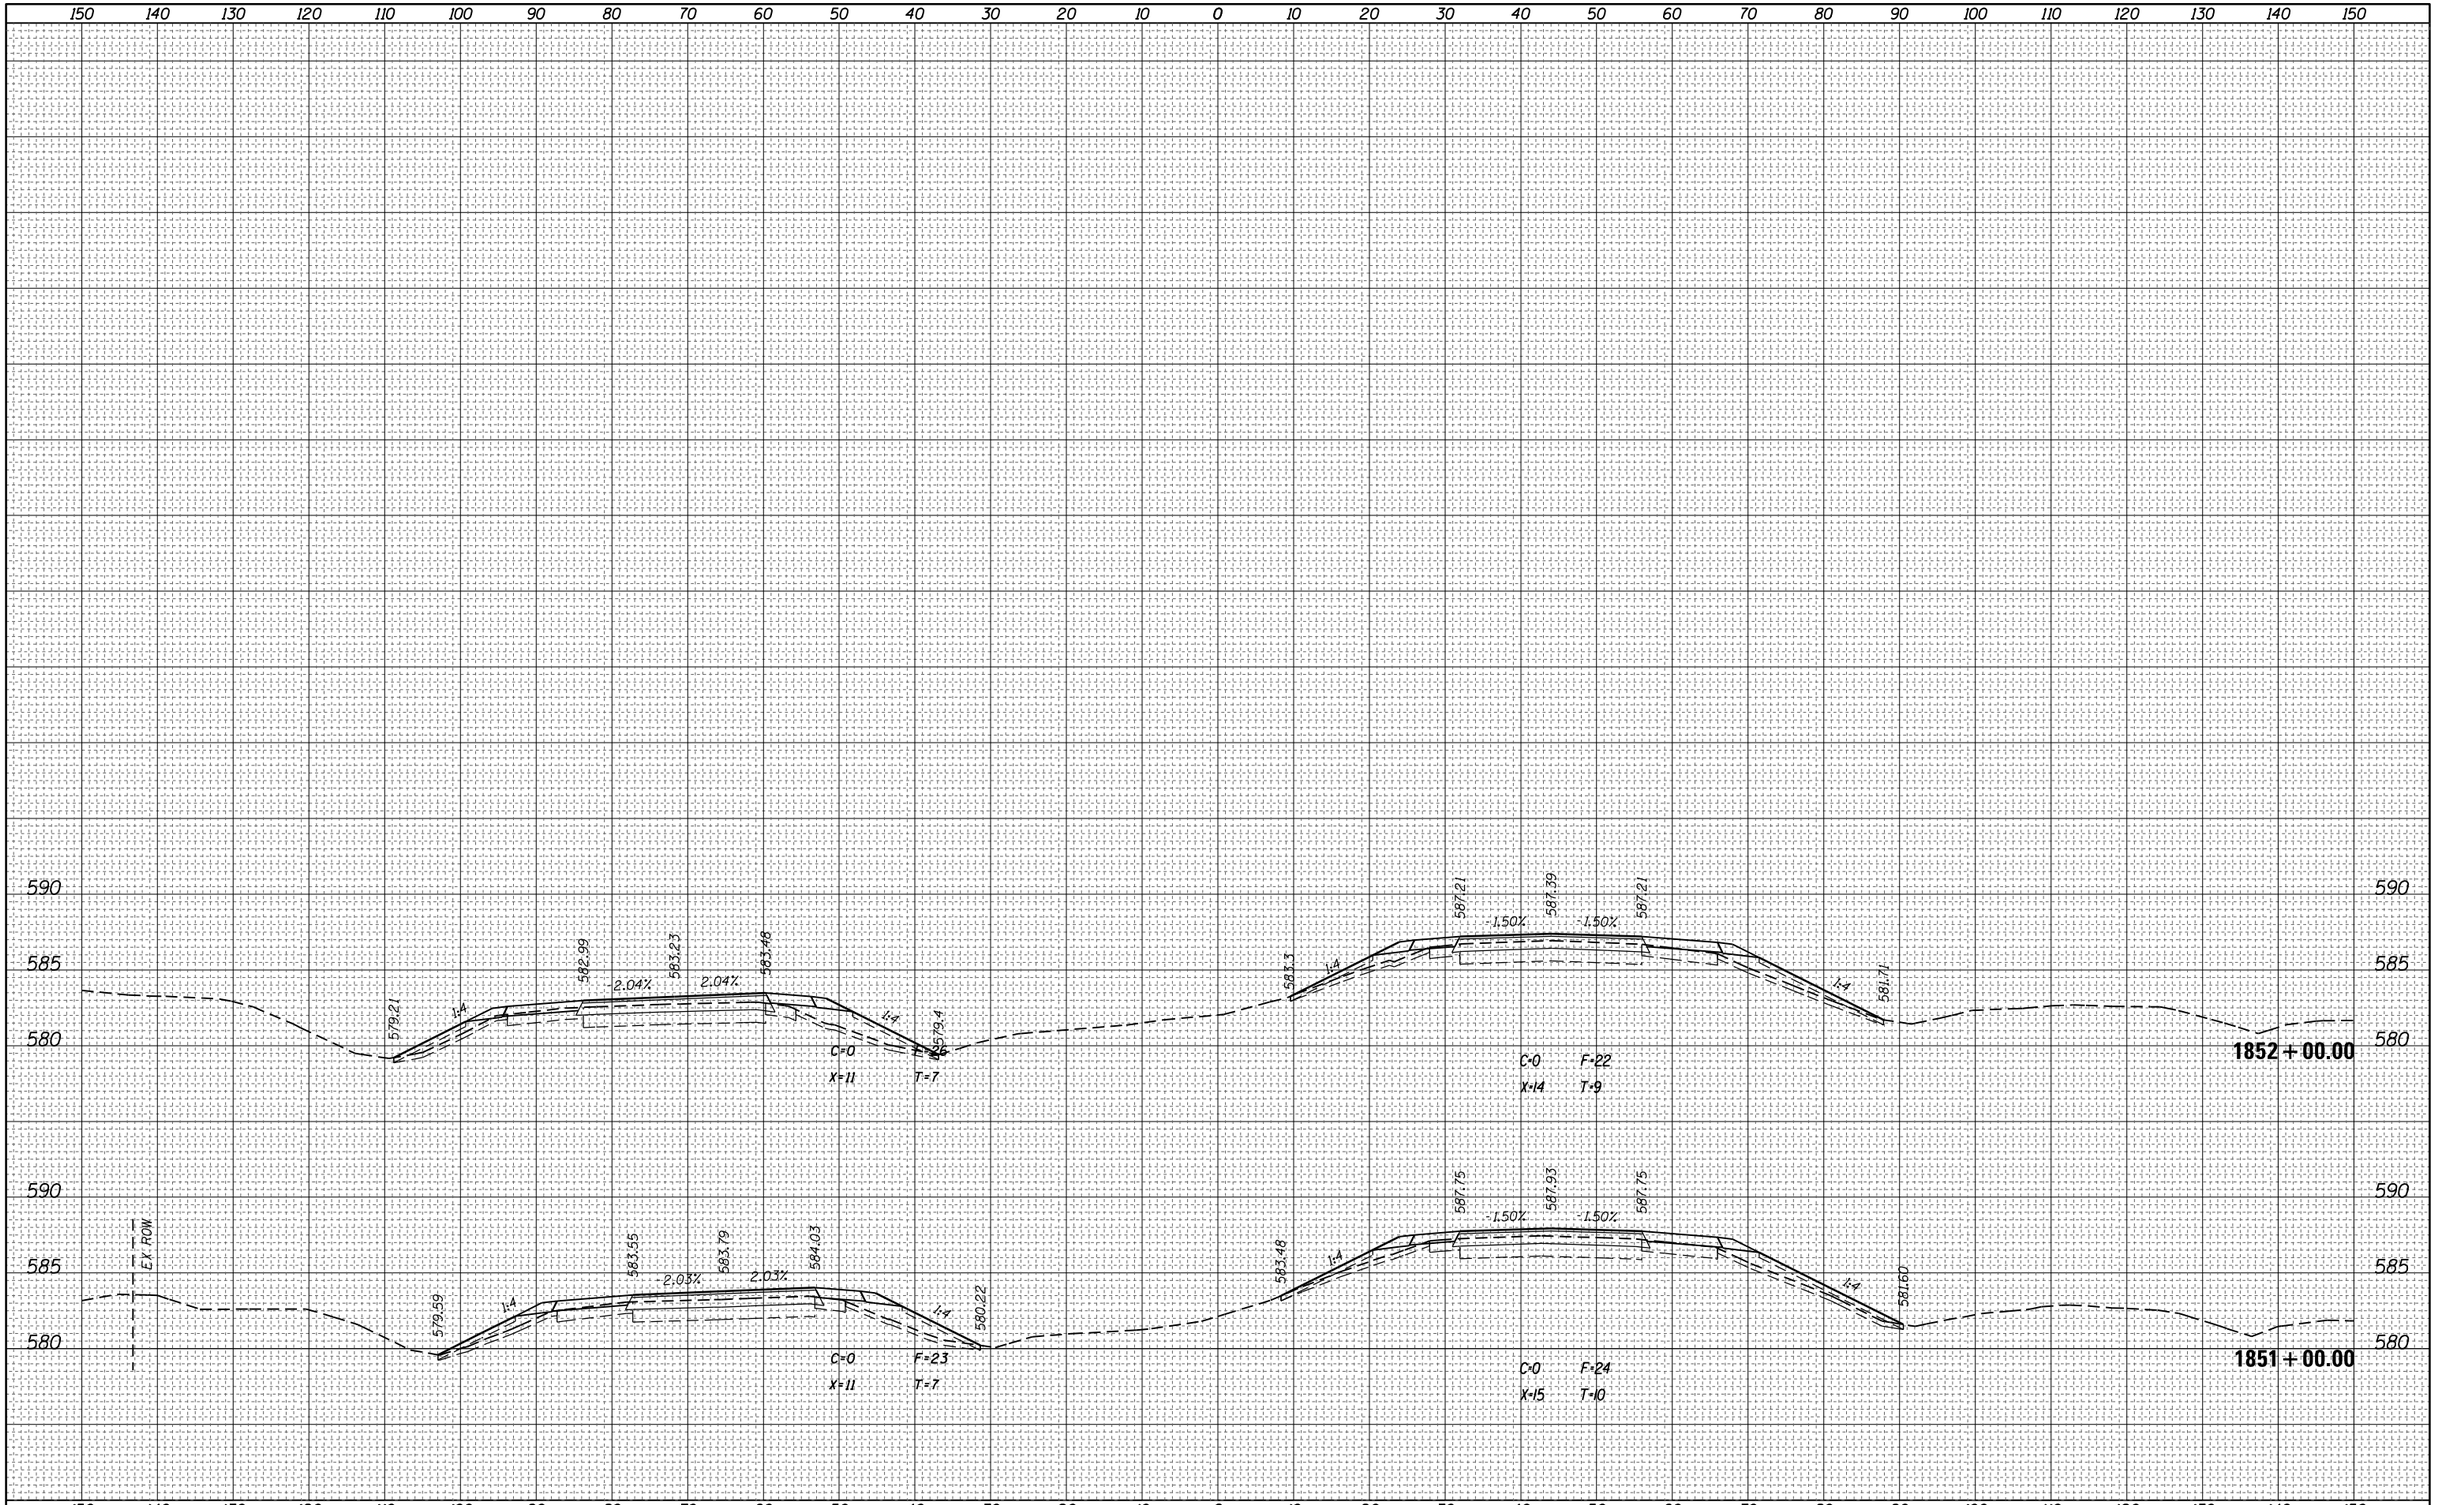


| FILE NAME = | USER NAME = steffenmk | DESIGNED - | REVISED - |
|---|---|---|---|
| pw:\\IL084EBIDINTEG.illinois.gov:PWIDOT\Documents\IDOT Offices\District 7\Projects\74664\CADD\Drawing Sheets\D774664-sht-xssht.dgn | | DRAWN - | REVISED - |
| | PLOT SCALE = 20.0000 ' / in. | CHECKED - | REVISED - |
| Default | PLOT DATE = 8/25/2017 | DATE - | REVISED - |

**STATE OF ILLINOIS**
**DEPARTMENT OF TRANSPORTATION**

**CROSS SECTIONS – I-70**

SCALE: | SHEET OF SHEETS | STA. 1851+00.00 TO STA. 1852+00.00

| F.A.I. RTE. | SECTION | COUNTY | TOTAL SHEETS | SHEET NO. |
|---|---|---|---|---|
| 70 | (25-1,2)R | EFFINGHAM | 424 | 320 |
| | | CONTRACT NO. 74664 | | |
| | ILLINOIS FED. AID PROJECT | | | |

| FINAL SURVEY | | BY | DATE |
|---|---|---|---|
| NOTE BOOK | SURVEYED | | |
| NO. | PLOTTED | | |
| | TEMPLATE | | |
| | AREAS | | |
| | AREAS CHECKED | | |

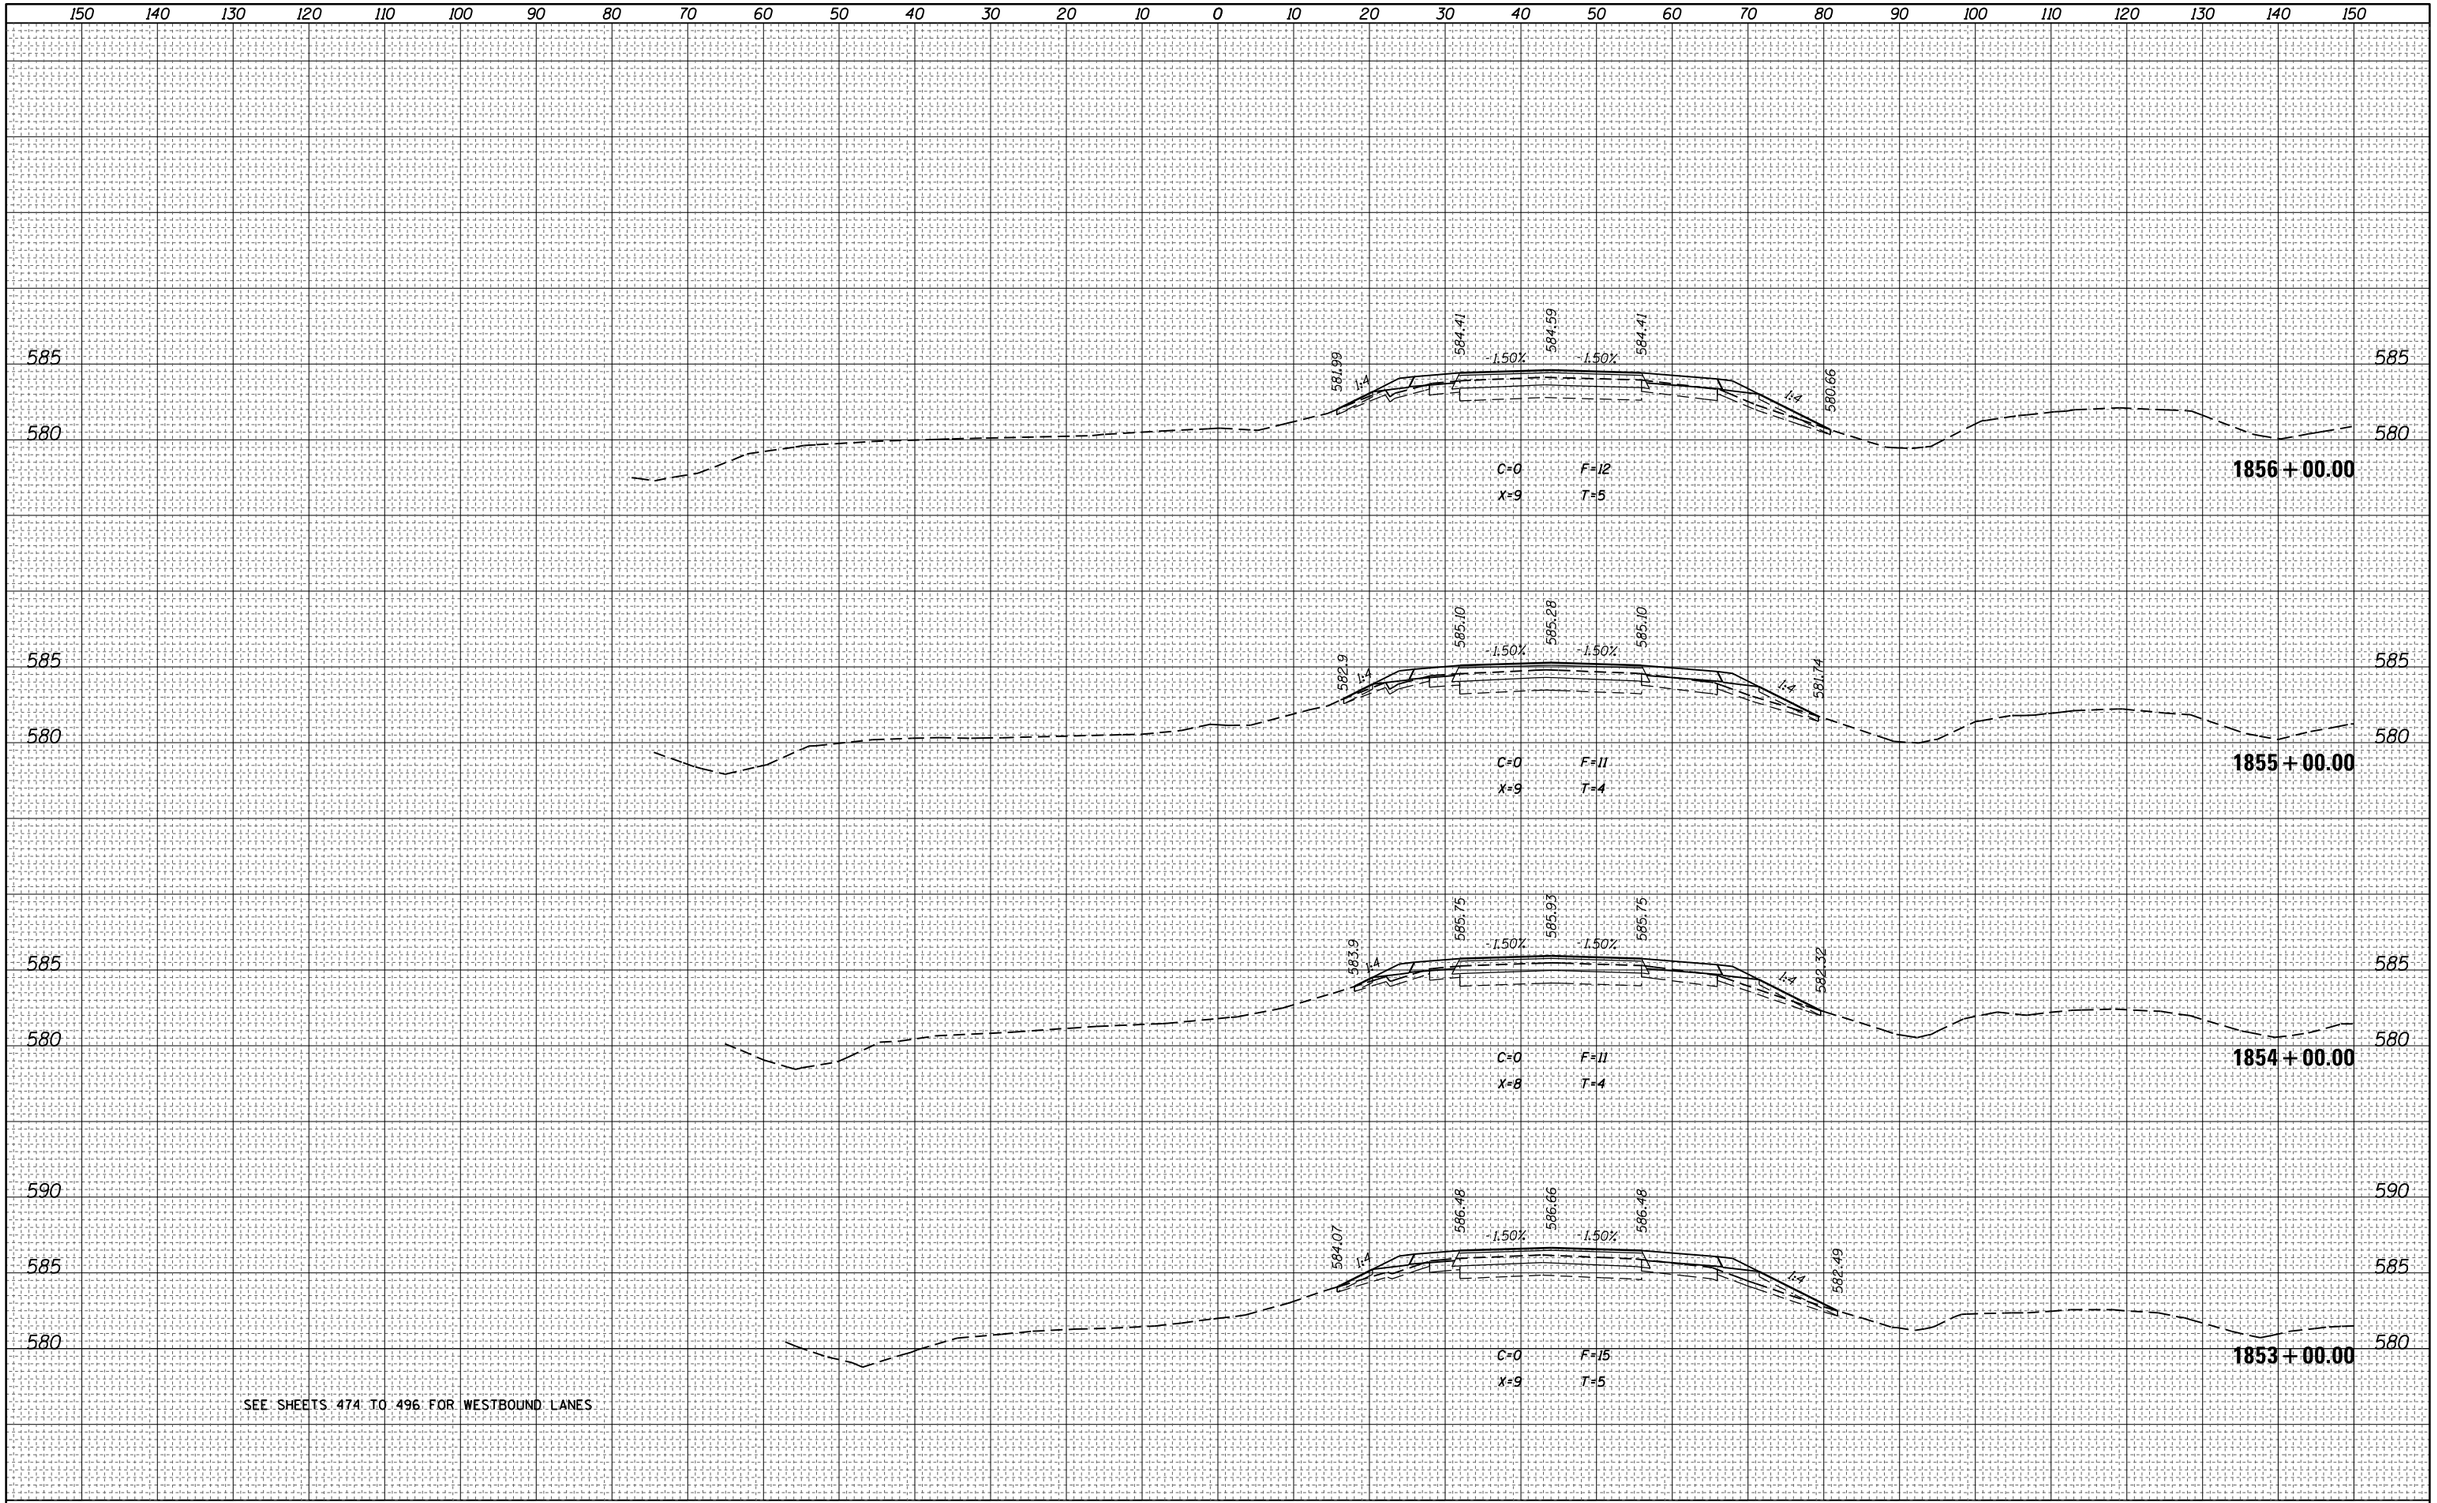


SEE SHEETS 474 TO 496 FOR WESTBOUND LANES

| ORIGINAL SURVEY | | BY | DATE |
|---|---|---|---|
| NOTE BOOK | SURVEYED | | |
| NO. | PLOTTED | | |
| | TEMPLATE | | |
| | AREAS | | |
| | AREAS CHECKED | | |

| | | | |
|---|---|---|---|
| FILE NAME = pw:\\IL084EBIDINTEG.illinois.gov:PWIDOT\Documents\IDOT Offices\District 7\Projects\74664\CADD\Drawing Sheets\D774664-sht-xssht.dgn | USER NAME = steffenmk | DESIGNED - | REVISED - |
| | | DRAWN - | REVISED - |
| | PLOT SCALE = 20.0000 ' / in. | CHECKED - | REVISED - |
| Default | PLOT DATE = 8/25/2017 | DATE - | REVISED - |

**STATE OF ILLINOIS**
**DEPARTMENT OF TRANSPORTATION**

**CROSS SECTIONS – I-70**

SCALE: | SHEET OF SHEETS | STA. 1853+00.00 TO STA. 1856+00.00

| F.A.I. RTE. | SECTION | COUNTY | TOTAL SHEETS | SHEET NO. |
|---|---|---|---|---|
| 70 | (25-1,2)R | EFFINGHAM | 424 | 321 |
| | | CONTRACT NO. 74664 | | |
| | ILLINOIS FED. AID PROJECT | | | |

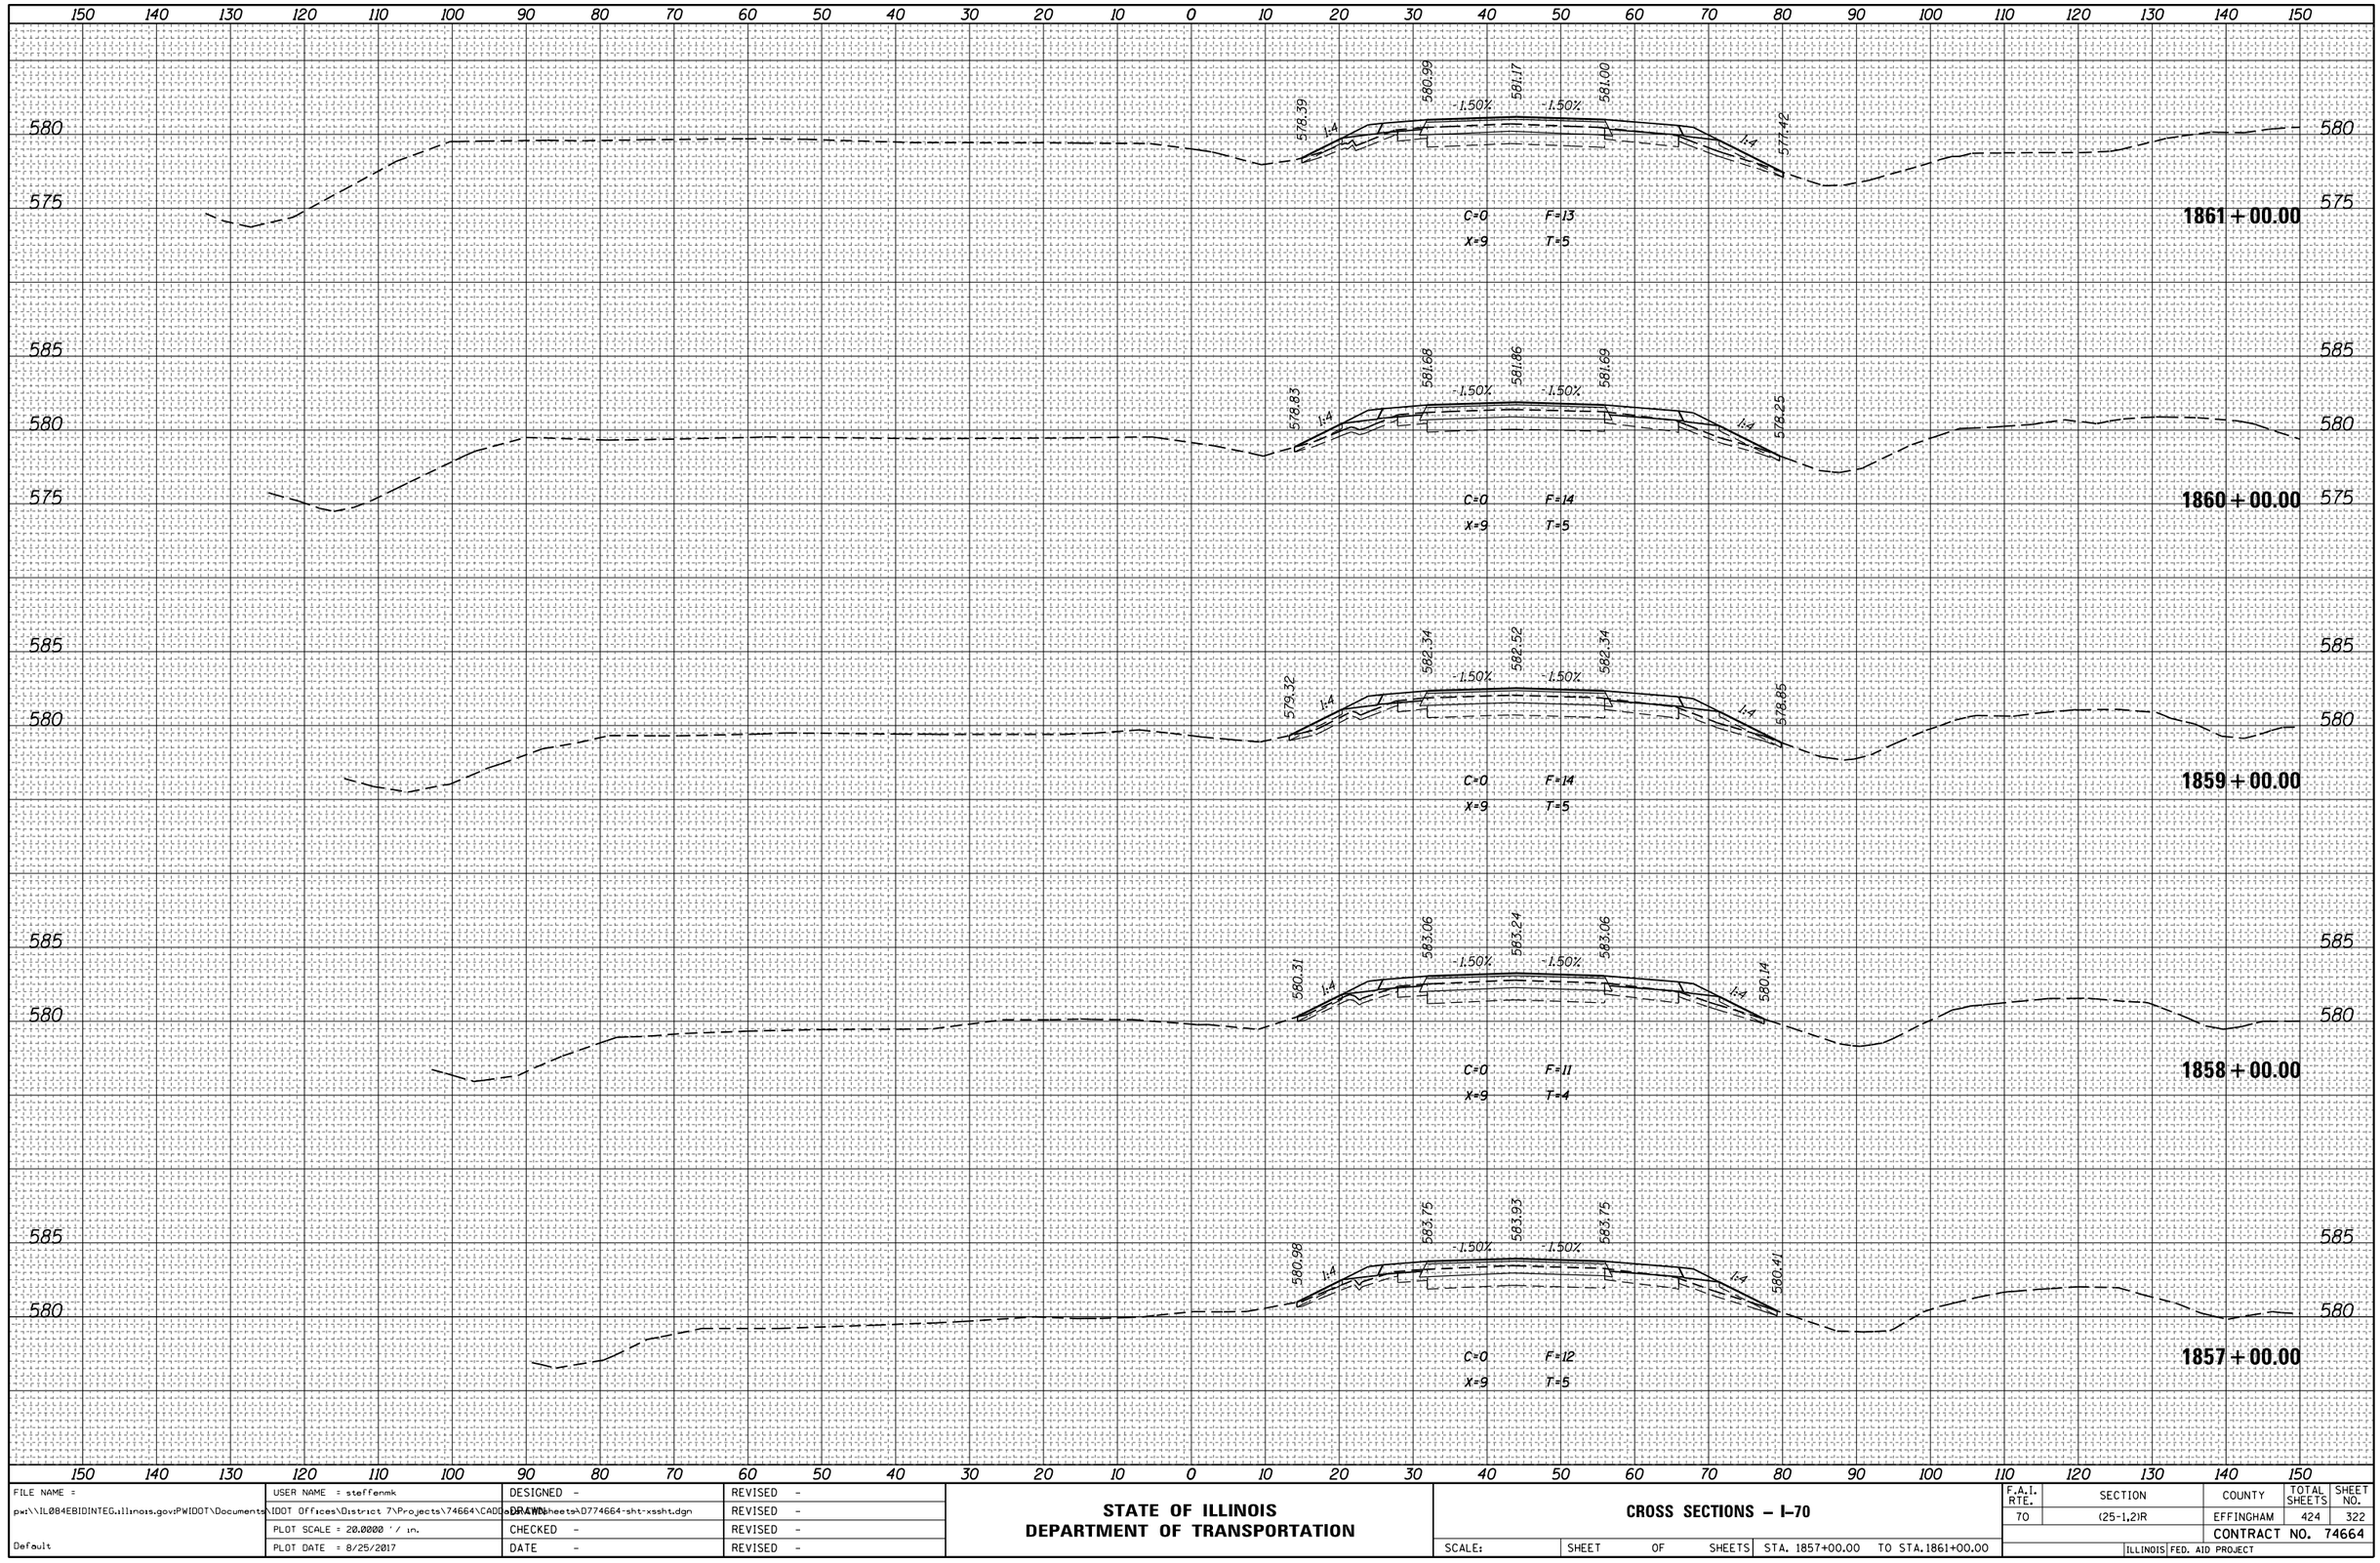


| FINAL SURVEY | NOTE BOOK | NO. |
|---|---|---|
| SURVEYED | BY | DATE |
| PLOTTED | | |
| TEMPLATE | | |
| AREAS | | |
| AREAS CHECKED | | |

| ORIGINAL SURVEY | NOTE BOOK | NO. |
|---|---|---|
| SURVEYED | BY | DATE |
| PLOTTED | | |
| TEMPLATE | | |
| AREAS | | |
| AREAS CHECKED | | |

| | | | |
|---|---|---|---|
| FILE NAME = | USER NAME = steffenmk | DESIGNED - | REVISED - |
| pw:\\IL084EBIDINTEG.illinois.gov:PWIDOT\Documents\IDOT Offices\District 7\Projects\74664\CADD\Drawing sheets\D774664-sht-xssht.dgn | | DRAWN | REVISED - |
| Default | PLOT SCALE = 20.0000 ' / in. | CHECKED - | REVISED - |
| | PLOT DATE = 8/25/2017 | DATE - | REVISED - |

**STATE OF ILLINOIS**
**DEPARTMENT OF TRANSPORTATION**

**CROSS SECTIONS – I–70**

SCALE: | SHEET OF SHEETS | STA. 1857+00.00 TO STA.1861+00.00

| F.A.I. RTE. | SECTION | COUNTY | TOTAL SHEETS | SHEET NO. |
|---|---|---|---|---|
| 70 | (25-1,2)R | EFFINGHAM | 424 | 322 |
| | | CONTRACT NO. 74664 | | |
| | | ILLINOIS FED. AID PROJECT | | |

| FINAL SURVEY | NOTE BOOK | NO. |
|---|---|---|
| | SURVEYED | |
| | PLOTTED | |
| | TEMPLATE | |
| | AREAS | |
| | AREAS CHECKED | |
| | BY | |
| | DATE | |

| ORIGINAL SURVEY | NOTE BOOK | NO. |
|---|---|---|
| | SURVEYED | |
| | PLOTTED | |
| | TEMPLATE | |
| | AREAS | |
| | AREAS CHECKED | |
| | BY | |
| | DATE | |

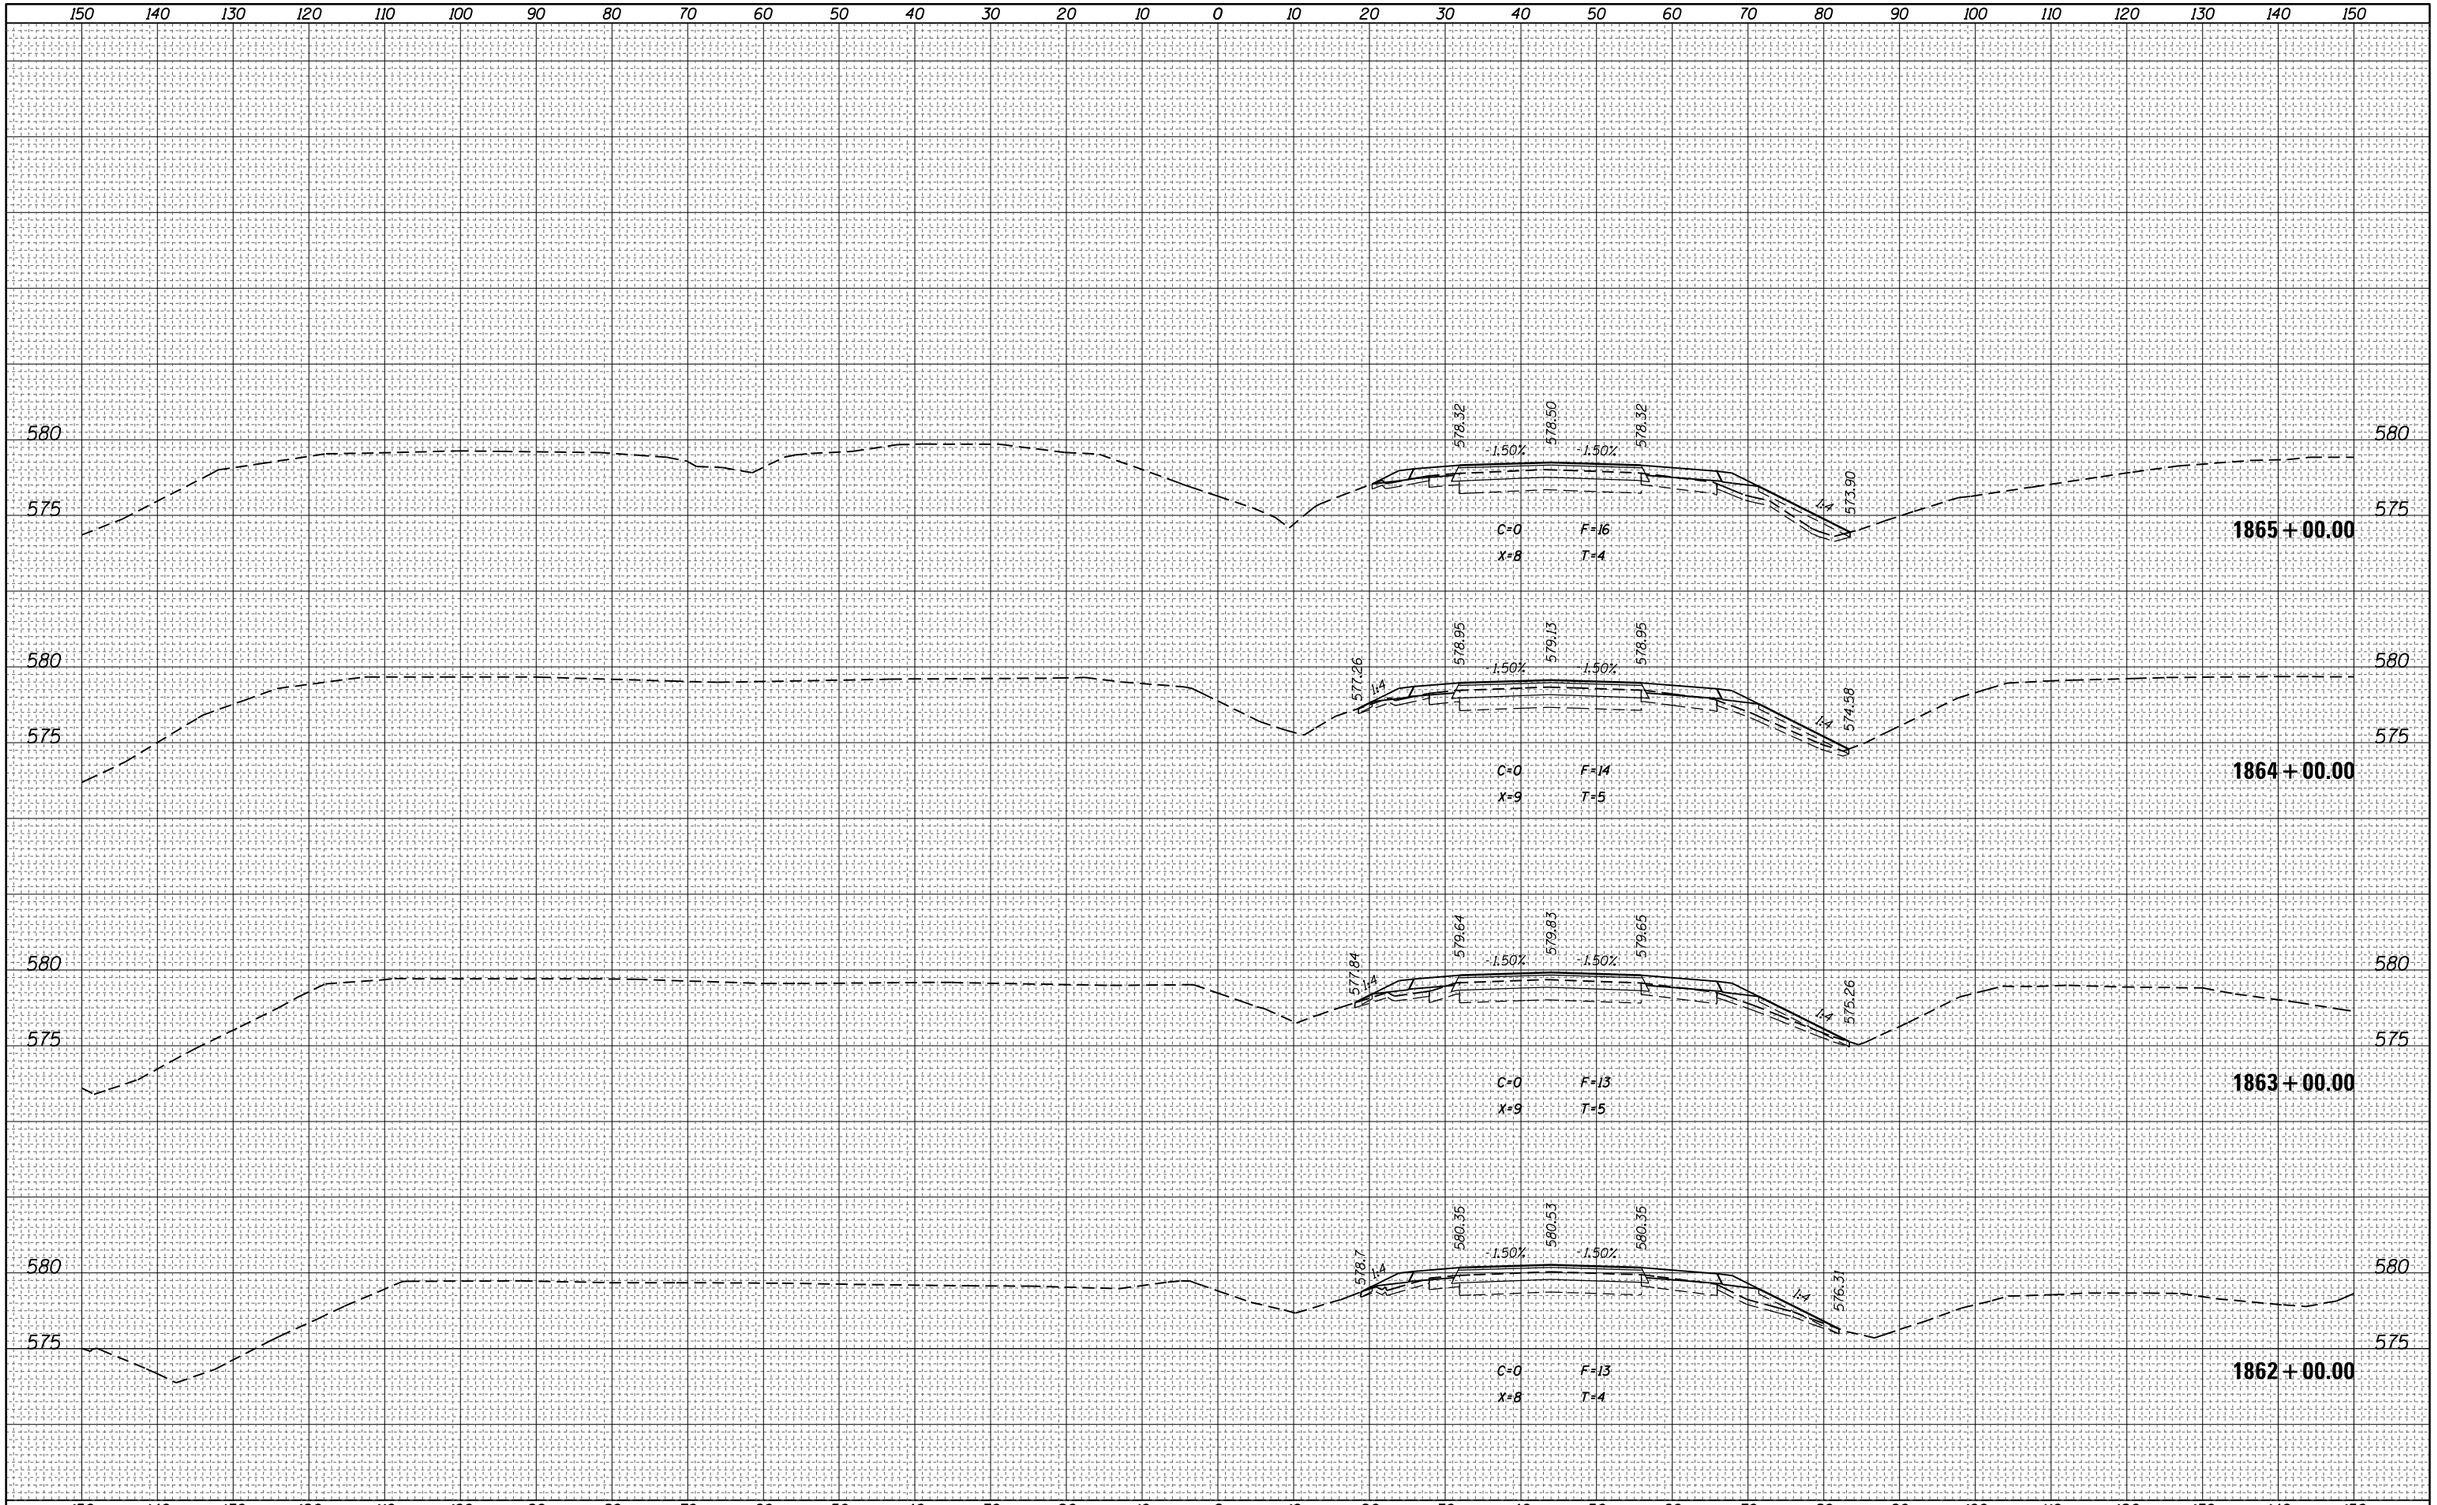


| | | | |
|---|---|---|---|
| FILE NAME = pw:\\IL084EBIDINTEG.illinois.gov:PWIDOT\Documents\IDOT Offices\District 7\Projects\74664\CADD\Drawing Sheets\D774664-sht-xssht.dgn | USER NAME = steffenmk | DESIGNED - | REVISED - |
| | | DRAWN - | REVISED - |
| | PLOT SCALE = 20.0000 ' / in. | CHECKED - | REVISED - |
| Default | PLOT DATE = 8/25/2017 | DATE - | REVISED - |

**STATE OF ILLINOIS**
**DEPARTMENT OF TRANSPORTATION**

**CROSS SECTIONS – I-70**

SCALE: | SHEET OF SHEETS | STA. 1862+00.00 TO STA.1865+00.00

| F.A.I. RTE. | SECTION | COUNTY | TOTAL SHEETS | SHEET NO. |
|---|---|---|---|---|
| 70 | (25-1,2)R | EFFINGHAM | 424 | 323 |
| | | CONTRACT NO. 74664 | | |
| | ILLINOIS | FED. AID PROJECT | | |

| FINAL SURVEY | NOTE BOOK | NO. |
|---|---|---|
| SURVEYED | BY | |
| PLOTTED | | |
| TEMPLATE | | |
| AREAS | | |
| AREAS CHECKED | | DATE |

| ORIGINAL SURVEY | NOTE BOOK | NO. |
|---|---|---|
| SURVEYED | BY | |
| PLOTTED | | |
| TEMPLATE | | |
| AREAS | | |
| AREAS CHECKED | | DATE |

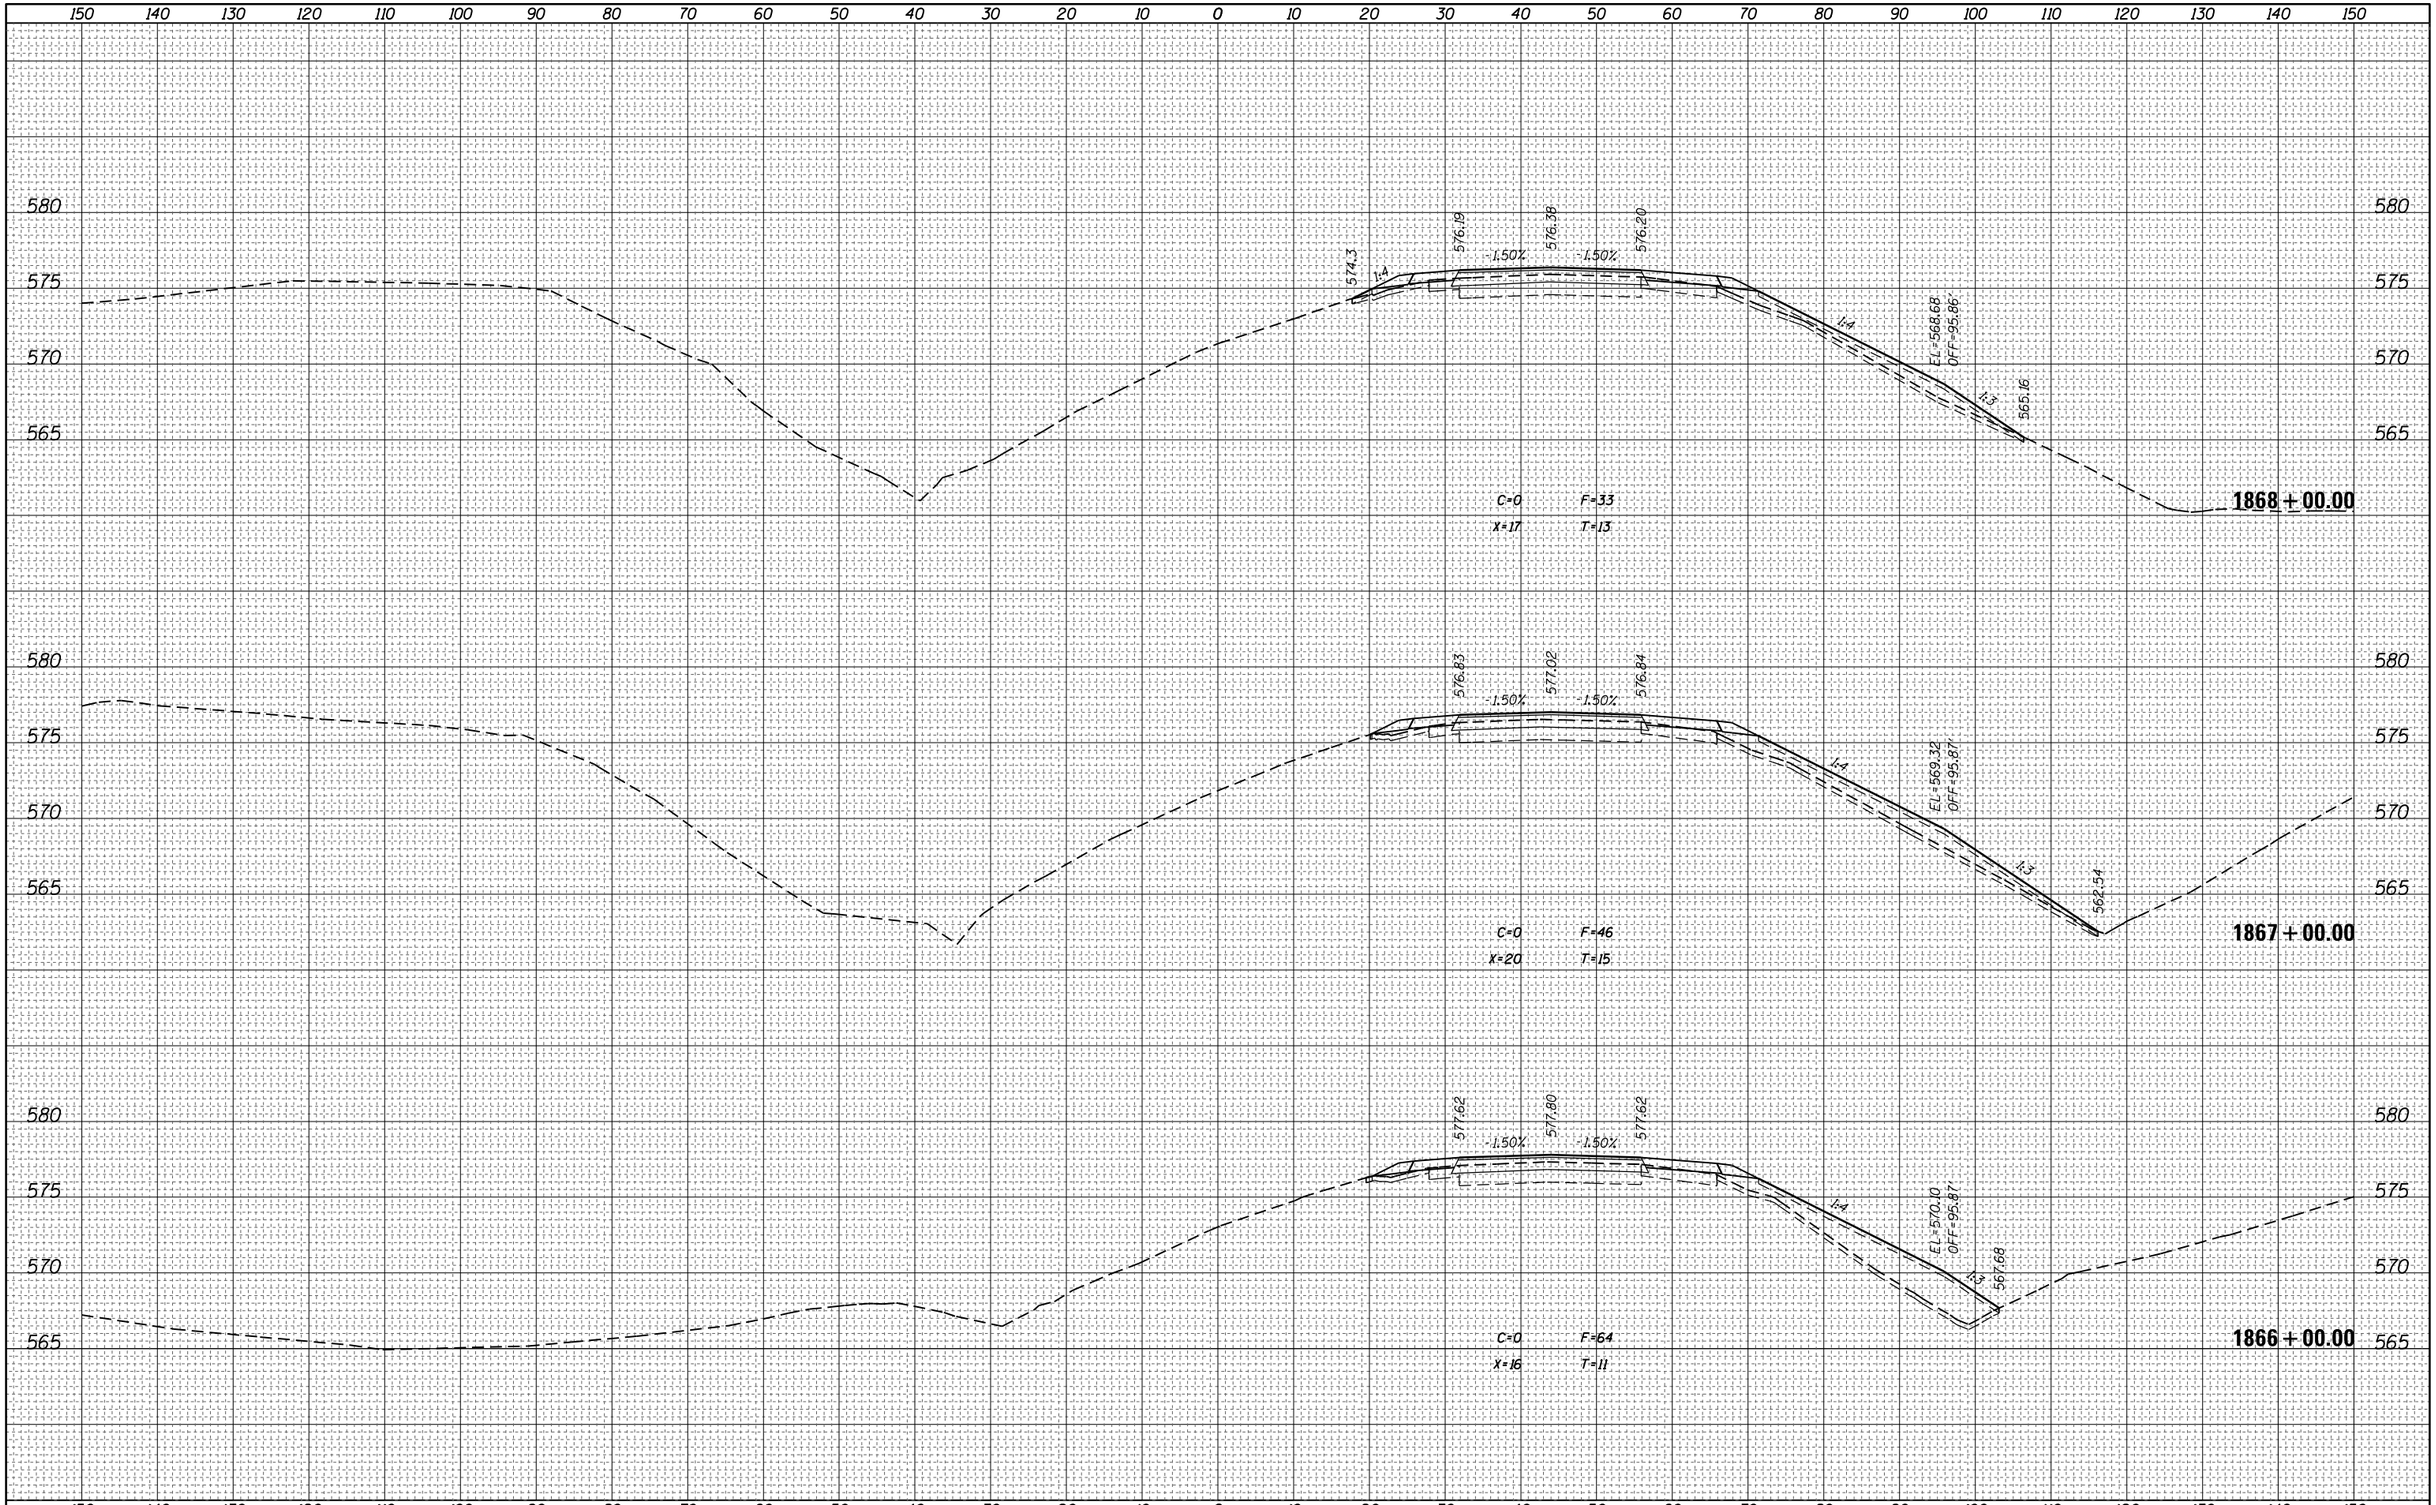


| | | | |
|---|---|---|---|
| FILE NAME = pw:\\IL084EBIDINTEG.illinois.gov:PWIDOT\Documents\IDOT Offices\District 7\Projects\74664\CADD\Drawing Sheets\D774664-sht-xssht.dgn | USER NAME = steffenmk | DESIGNED - | REVISED - |
| | | DRAWN - | REVISED - |
| | PLOT SCALE = 20.0000 ' / in. | CHECKED - | REVISED - |
| Default | PLOT DATE = 8/25/2017 | DATE - | REVISED - |

**STATE OF ILLINOIS**
**DEPARTMENT OF TRANSPORTATION**

**CROSS SECTIONS – I-70**

SCALE: | SHEET OF SHEETS | STA. 1866+00.00 TO STA. 1868+00.00

| F.A.I. RTE. | SECTION | COUNTY | TOTAL SHEETS | SHEET NO. |
|---|---|---|---|---|
| 70 | (25-1,2)R | EFFINGHAM | 424 | 324 |
| | | CONTRACT NO. 74664 | | |
| | | ILLINOIS | FED. AID PROJECT | |

| FINAL SURVEY | NOTE BOOK | NO. |
|---|---|---|
| SURVEYED | | |
| PLOTTED | | |
| TEMPLATE | | |
| AREAS | | |
| AREAS CHECKED | | |

| BY | DATE |
|---|---|
| | |
| | |
| | |
| | |
| | |

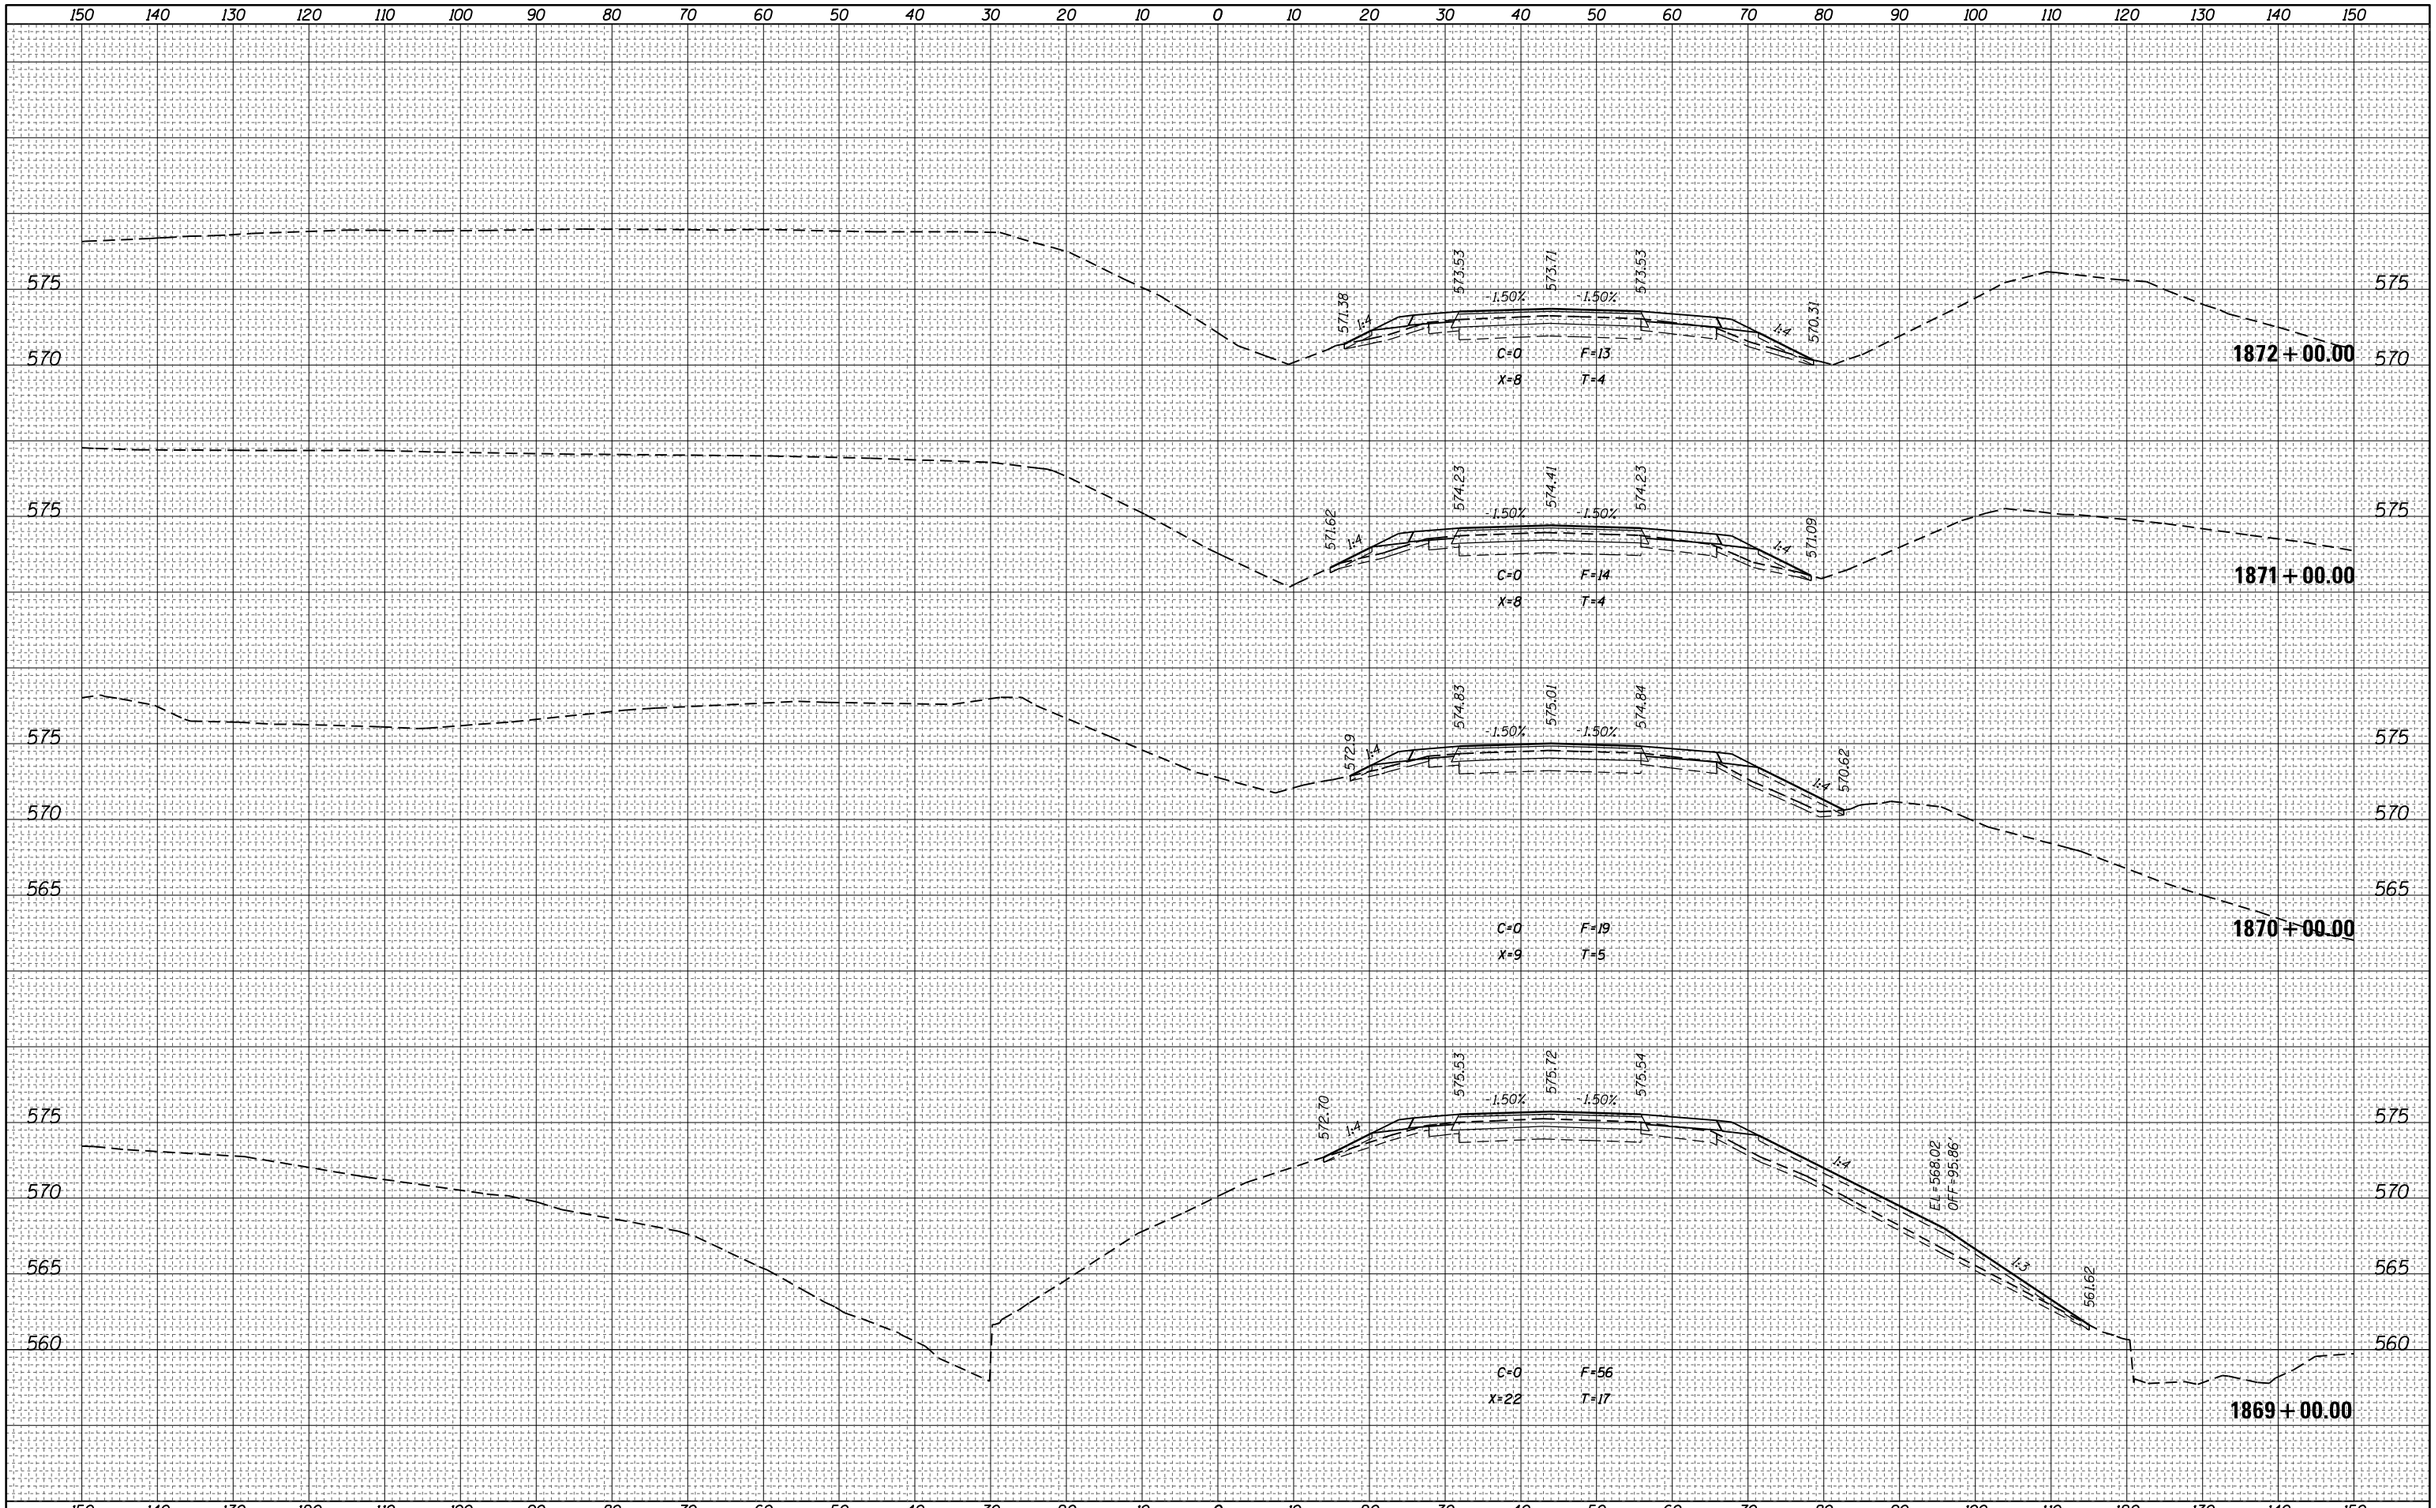


| ORIGINAL SURVEY | NOTE BOOK | NO. |
|---|---|---|
| SURVEYED | | |
| PLOTTED | | |
| TEMPLATE | | |
| AREAS | | |
| AREAS CHECKED | | |

| BY | DATE |
|---|---|
| | |
| | |
| | |
| | |
| | |

| | | | |
|---|---|---|---|
| FILE NAME = | USER NAME = steffenmk | DESIGNED - | REVISED - |
| pw:\\IL084EBIDINTEG.illinois.gov:PWIDOT\Documents\IDOT Offices\District 7\Projects\74664\CADD\Drawing sheets\D774664-sht-xssht.dgn | | DRAWN - | REVISED - |
| | PLOT SCALE = 20.0000 ' / in. | CHECKED - | REVISED - |
| Default | PLOT DATE = 8/25/2017 | DATE - | REVISED - |

**STATE OF ILLINOIS**
**DEPARTMENT OF TRANSPORTATION**

**CROSS SECTIONS – I–70**

SCALE: | SHEET OF SHEETS | STA. 1869+00.00 TO STA.1872+00.00

| F.A.I. RTE. | SECTION | COUNTY | TOTAL SHEETS | SHEET NO. |
|---|---|---|---|---|
| 70 | (25-1,2)R | EFFINGHAM | 424 | 325 |
| | | CONTRACT NO. 74664 | | |
| | | ILLINOIS FED. AID PROJECT | | |

| FINAL SURVEY | NOTE BOOK | NO. |
|---|---|---|
| SURVEYED | BY | |
| PLOTTED | | |
| TEMPLATE | | |
| AREAS | | |
| AREAS CHECKED | DATE | |

| ORIGINAL SURVEY | NOTE BOOK | NO. |
|---|---|---|
| SURVEYED | BY | |
| PLOTTED | | |
| TEMPLATE | | |
| AREAS | | |
| AREAS CHECKED | DATE | |

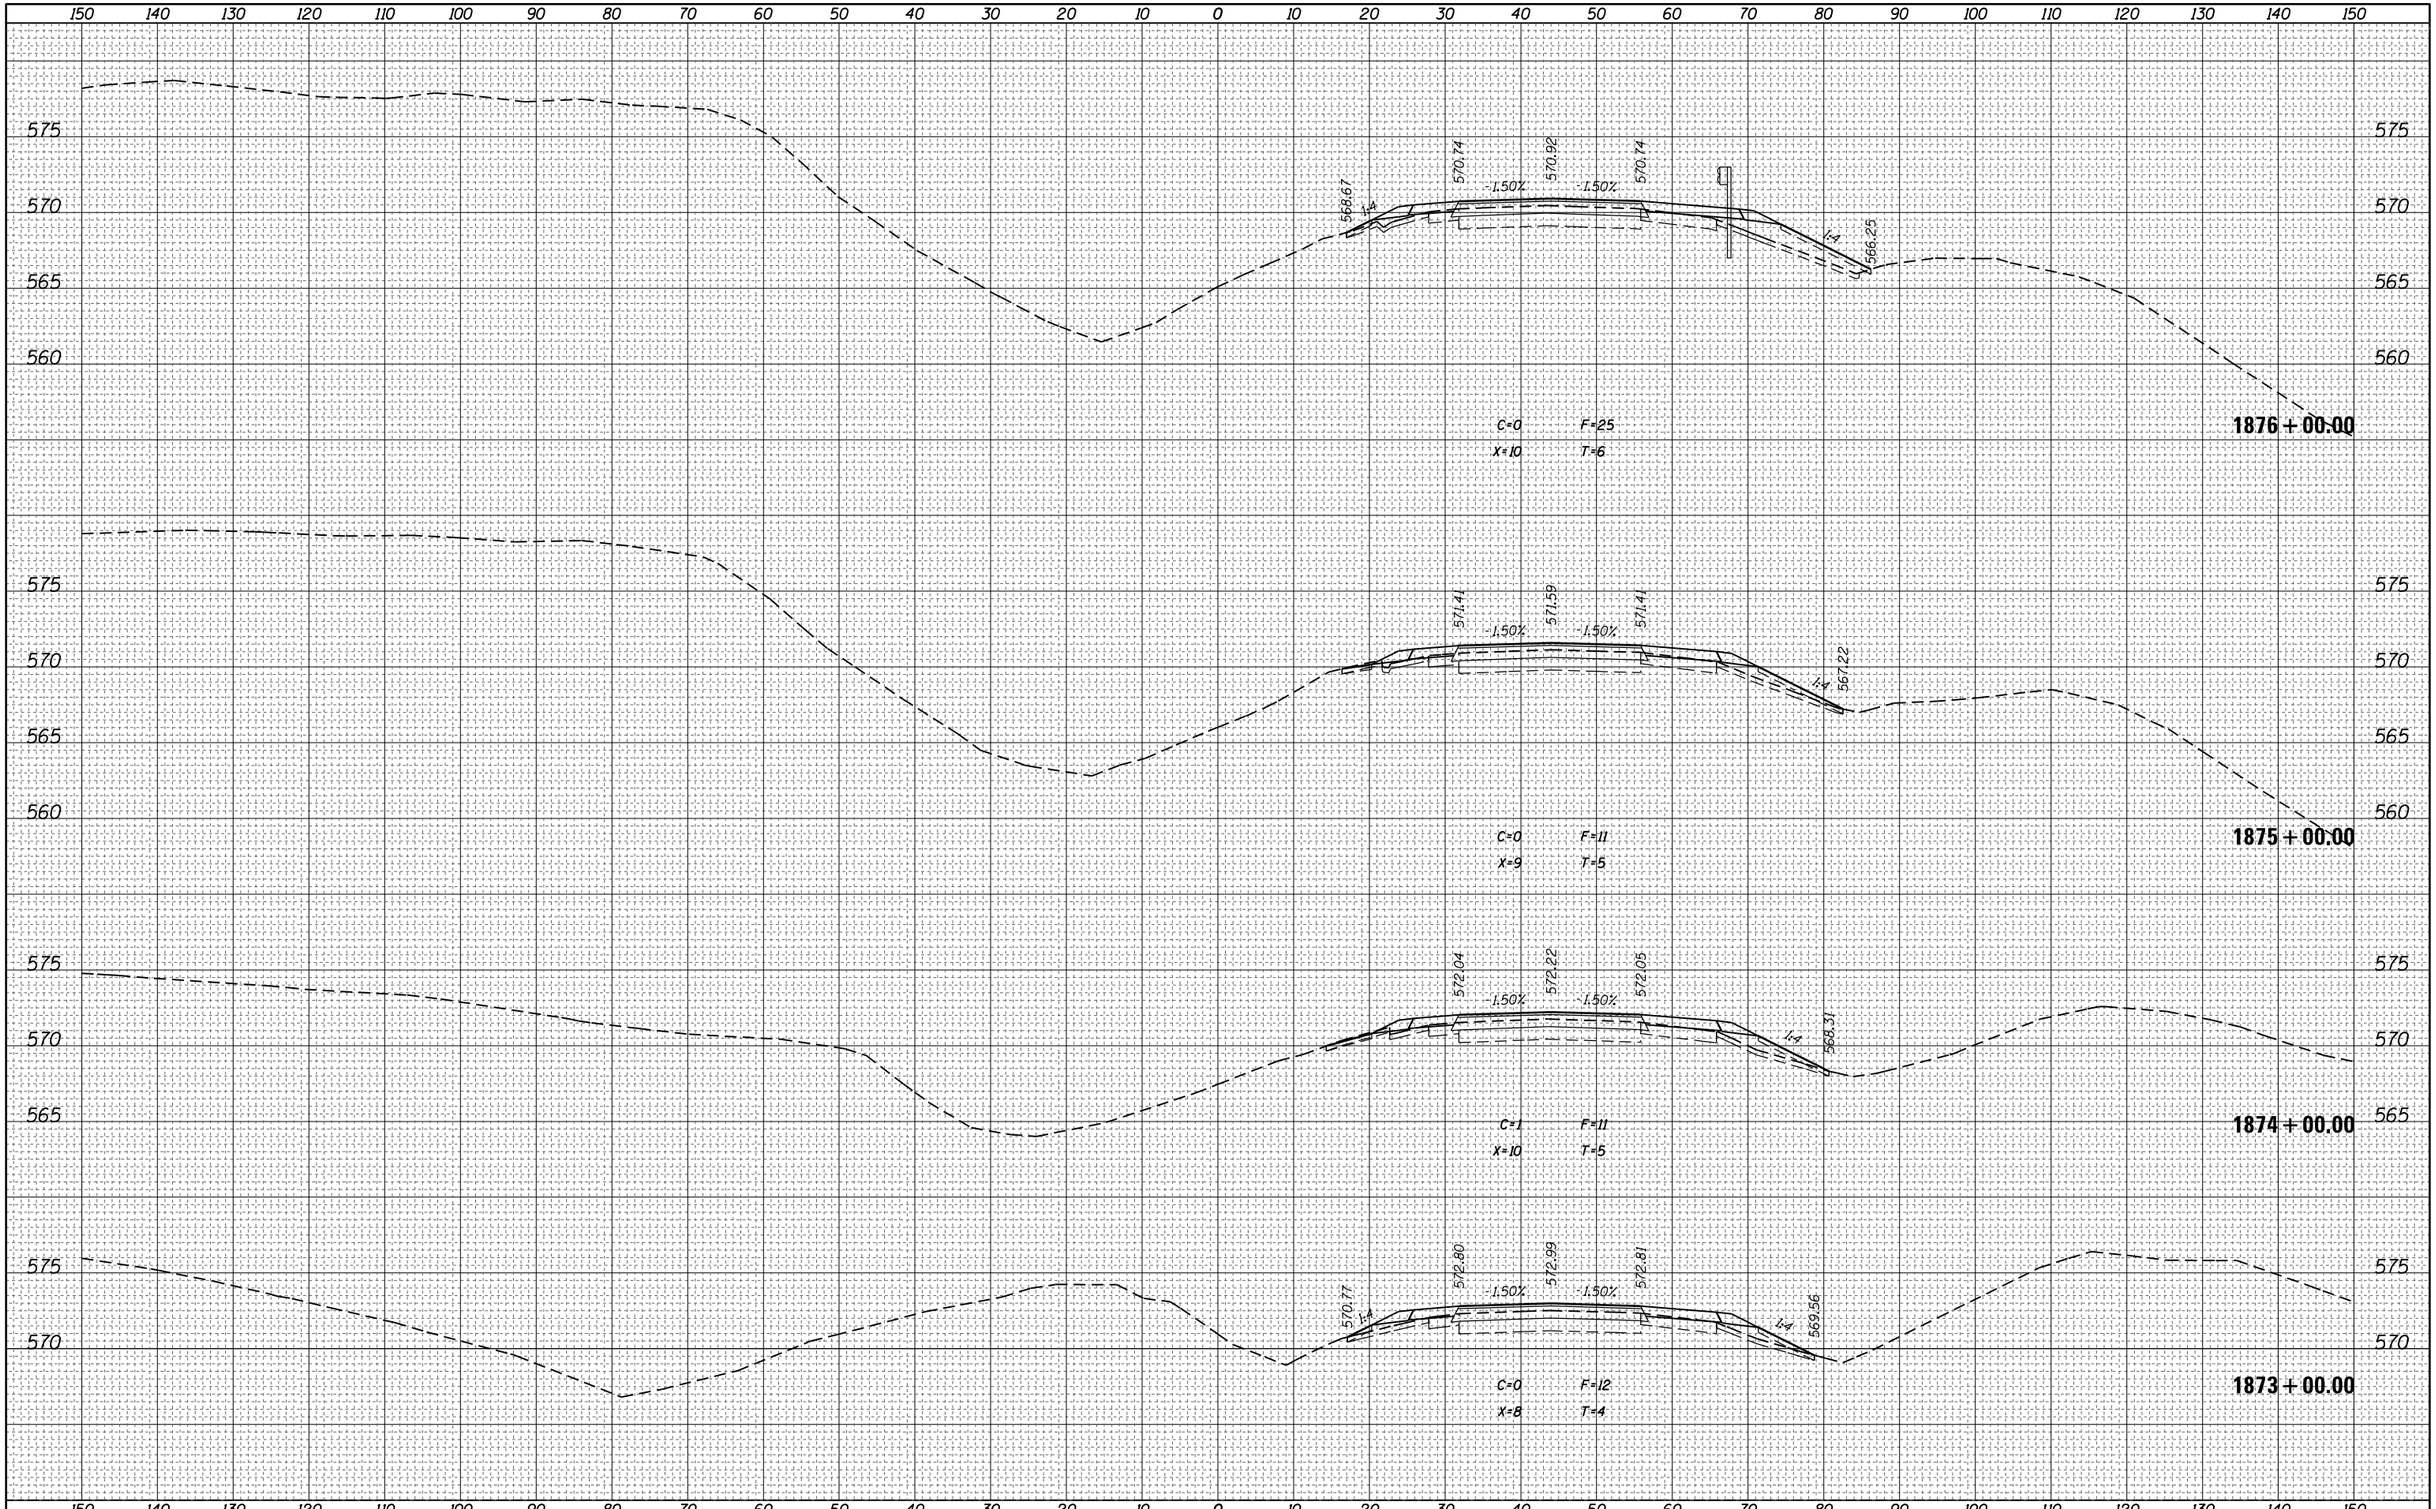


| | | | |
|---|---|---|---|
| FILE NAME = | USER NAME = steffenmk | DESIGNED - | REVISED - |
| pw:\\IL084EBIDINTEG.illinois.gov:PWIDOT\Documents\IDOT Offices\District 7\Projects\74664\CADD\Drawing sheets\D774664-sht-xssht.dgn | | DRAWN - | REVISED - |
| Default | PLOT SCALE = 20.0000 ' / in. | CHECKED - | REVISED - |
| | PLOT DATE = 8/25/2017 | DATE - | REVISED - |

**STATE OF ILLINOIS**
**DEPARTMENT OF TRANSPORTATION**

**CROSS SECTIONS – I-70**

SCALE: | SHEET OF SHEETS | STA. 1873+00.00 TO STA.1876+00.00

| F.A.I. RTE. | SECTION | COUNTY | TOTAL SHEETS | SHEET NO. |
|---|---|---|---|---|
| 70 | (25-1,2)R | EFFINGHAM | 424 | 326 |
| | | CONTRACT NO. 74664 | | |
| | ILLINOIS | FED. AID PROJECT | | |

| FINAL SURVEY | NOTE BOOK | NO. |
|---|---|---|
| | SURVEYED | |
| | PLOTTED | |
| | TEMPLATE | |
| | AREAS | |
| | AREAS CHECKED | |

| BY | DATE |
|---|---|
| | |

| ORIGINAL SURVEY | NOTE BOOK | NO. |
|---|---|---|
| | SURVEYED | |
| | PLOTTED | |
| | TEMPLATE | |
| | AREAS | |
| | AREAS CHECKED | |

| BY | DATE |
|---|---|
| | |

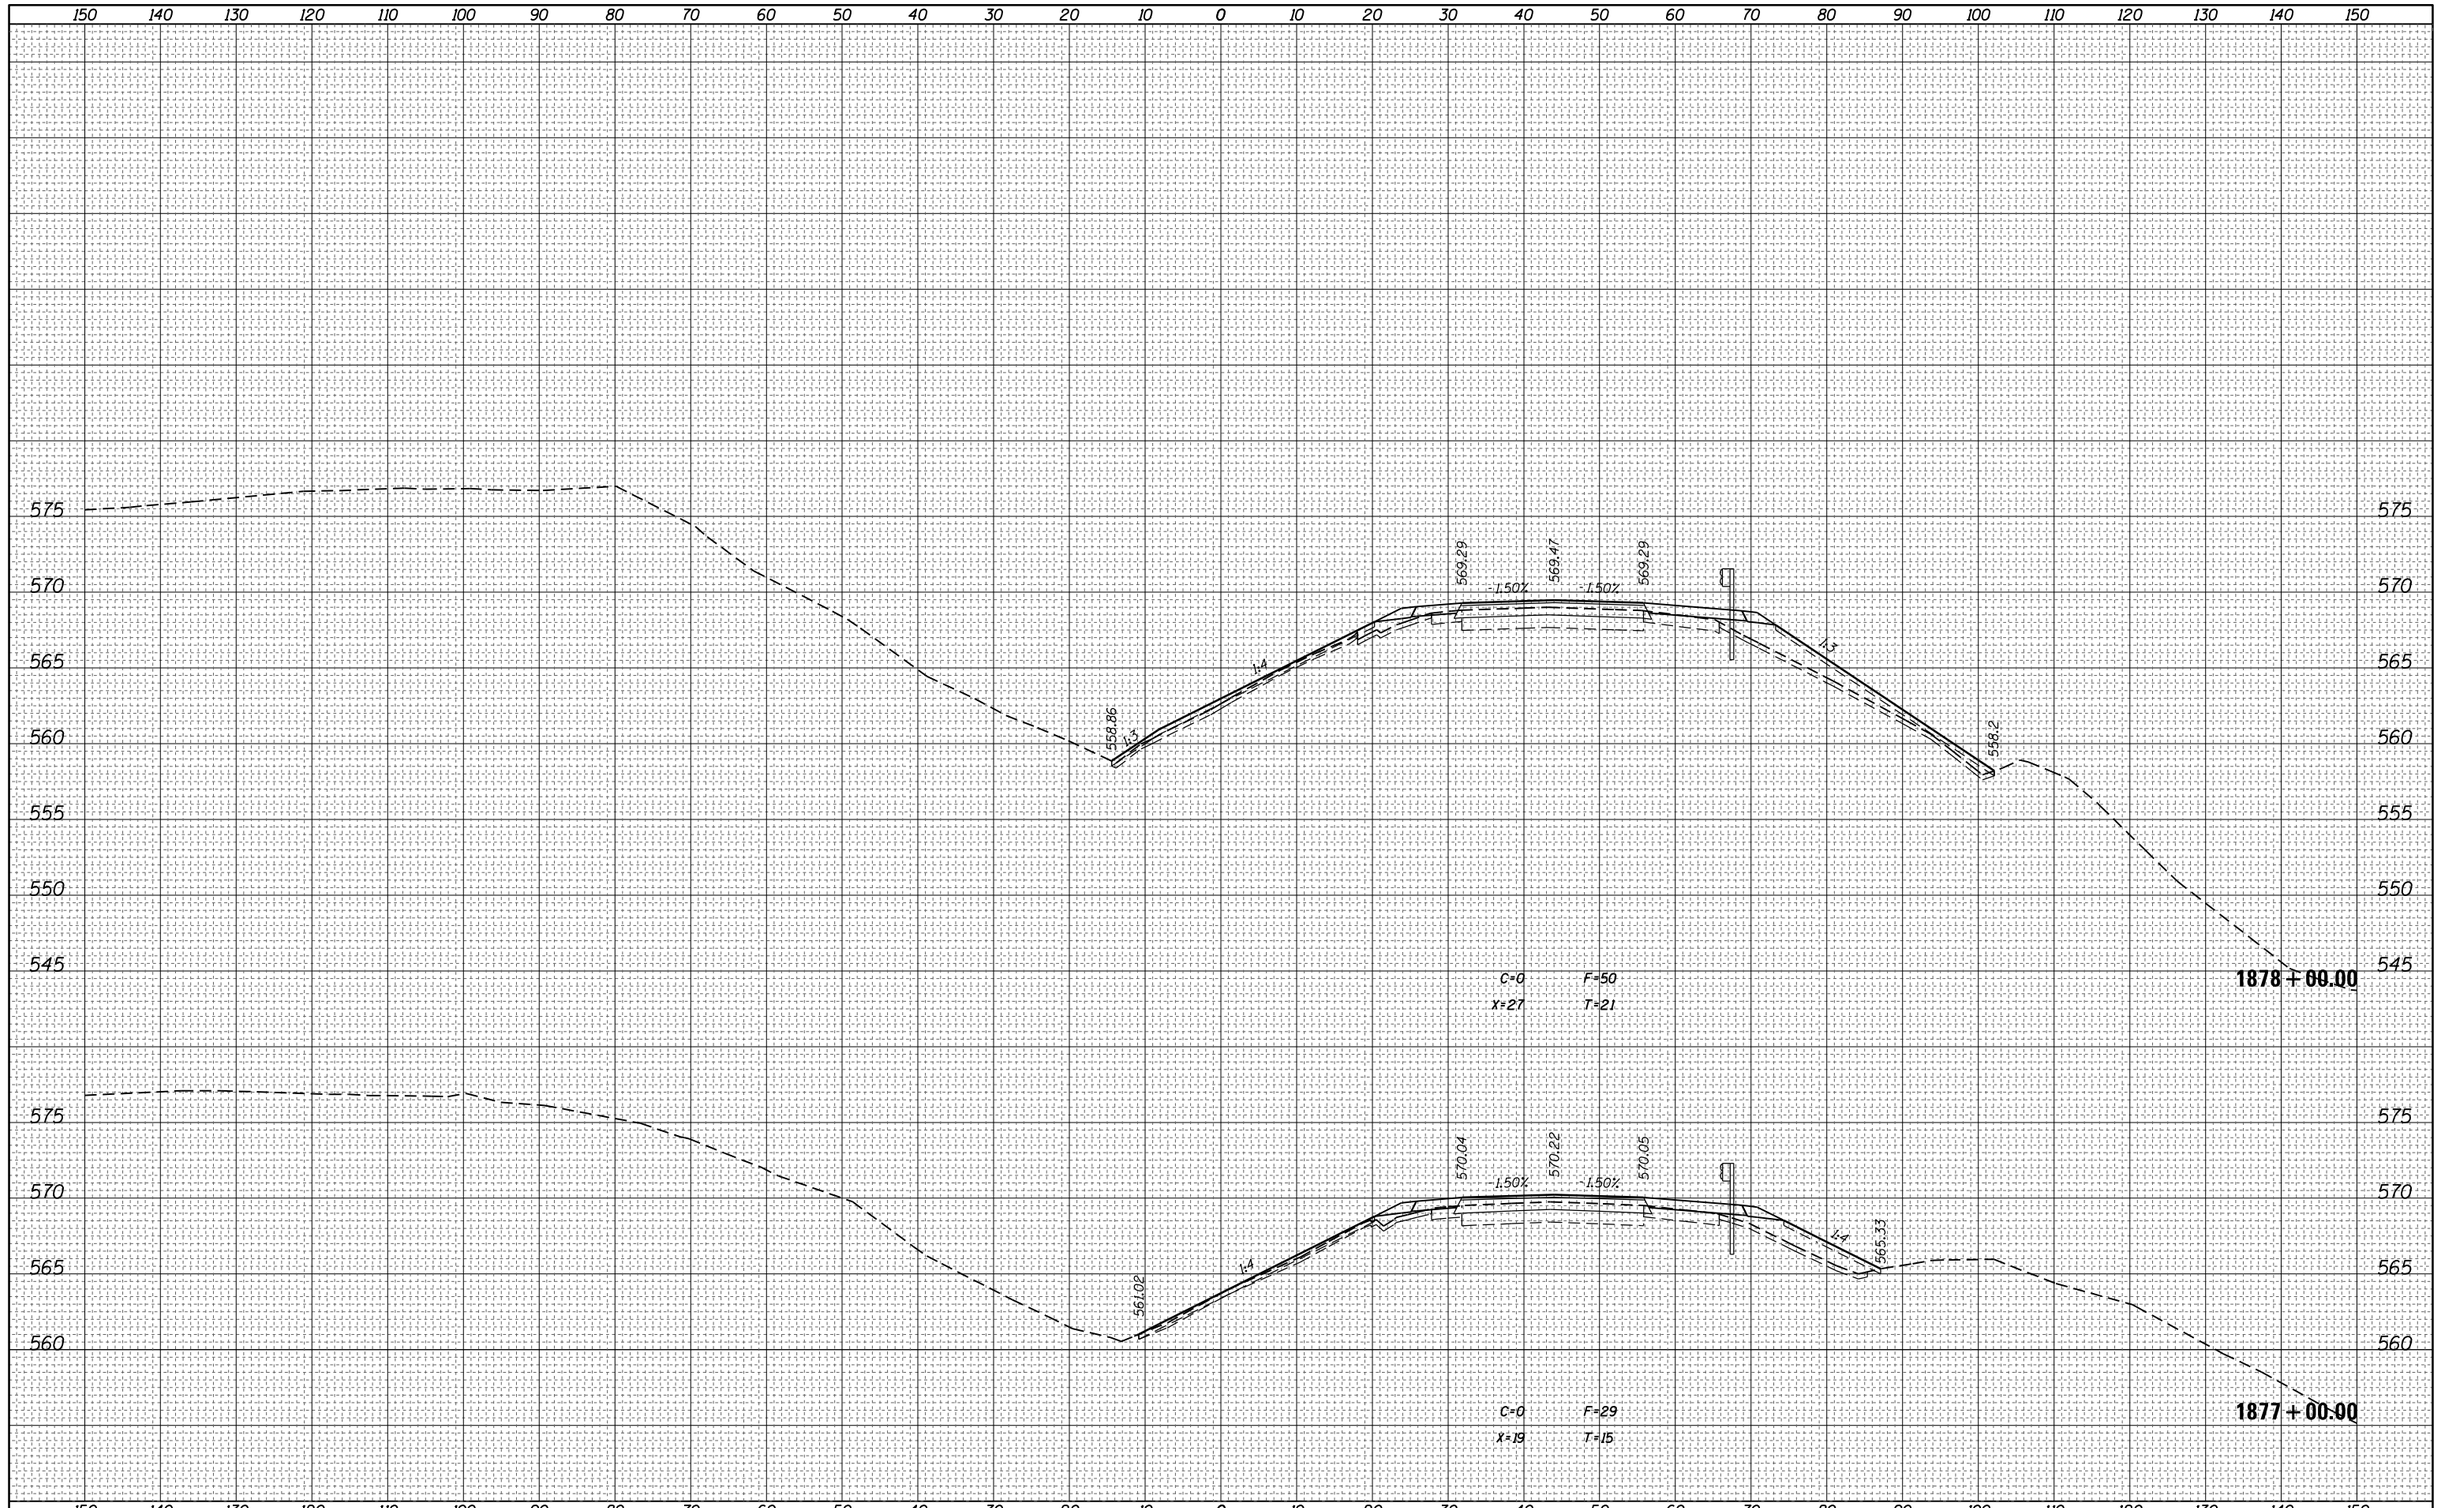


| FILE NAME = | USER NAME = steffenmk | DESIGNED - | REVISED - |
|---|---|---|---|
| pw:\\IL084EBIDINTEG.illinois.gov:PWIDOT\Documents\IDOT Offices\District 7\Projects\74664\CADD\Drawing sheets\D774664-sht-xssht.dgn | | DRAWN - | REVISED - |
| Default | PLOT SCALE = 20.0000 ' / in. | CHECKED - | REVISED - |
| | PLOT DATE = 8/25/2017 | DATE - | REVISED - |

**STATE OF ILLINOIS**
**DEPARTMENT OF TRANSPORTATION**

**CROSS SECTIONS – I–70**

SCALE: | SHEET OF SHEETS | STA. 1877+00.00 TO STA.1878+00.00

| F.A.I. RTE. | SECTION | COUNTY | TOTAL SHEETS | SHEET NO. |
|---|---|---|---|---|
| 70 | (25-1,2)R | EFFINGHAM | 424 | 327 |
| | | CONTRACT NO. 74664 | | |
| | | ILLINOIS FED. AID PROJECT | | |

| FINAL SURVEY | NOTE BOOK | NO. |
|---|---|---|
| SURVEYED | | |
| PLOTTED | | |
| TEMPLATE | | |
| AREAS | | |
| AREAS CHECKED | | |

| BY | DATE |
|---|---|
| | |

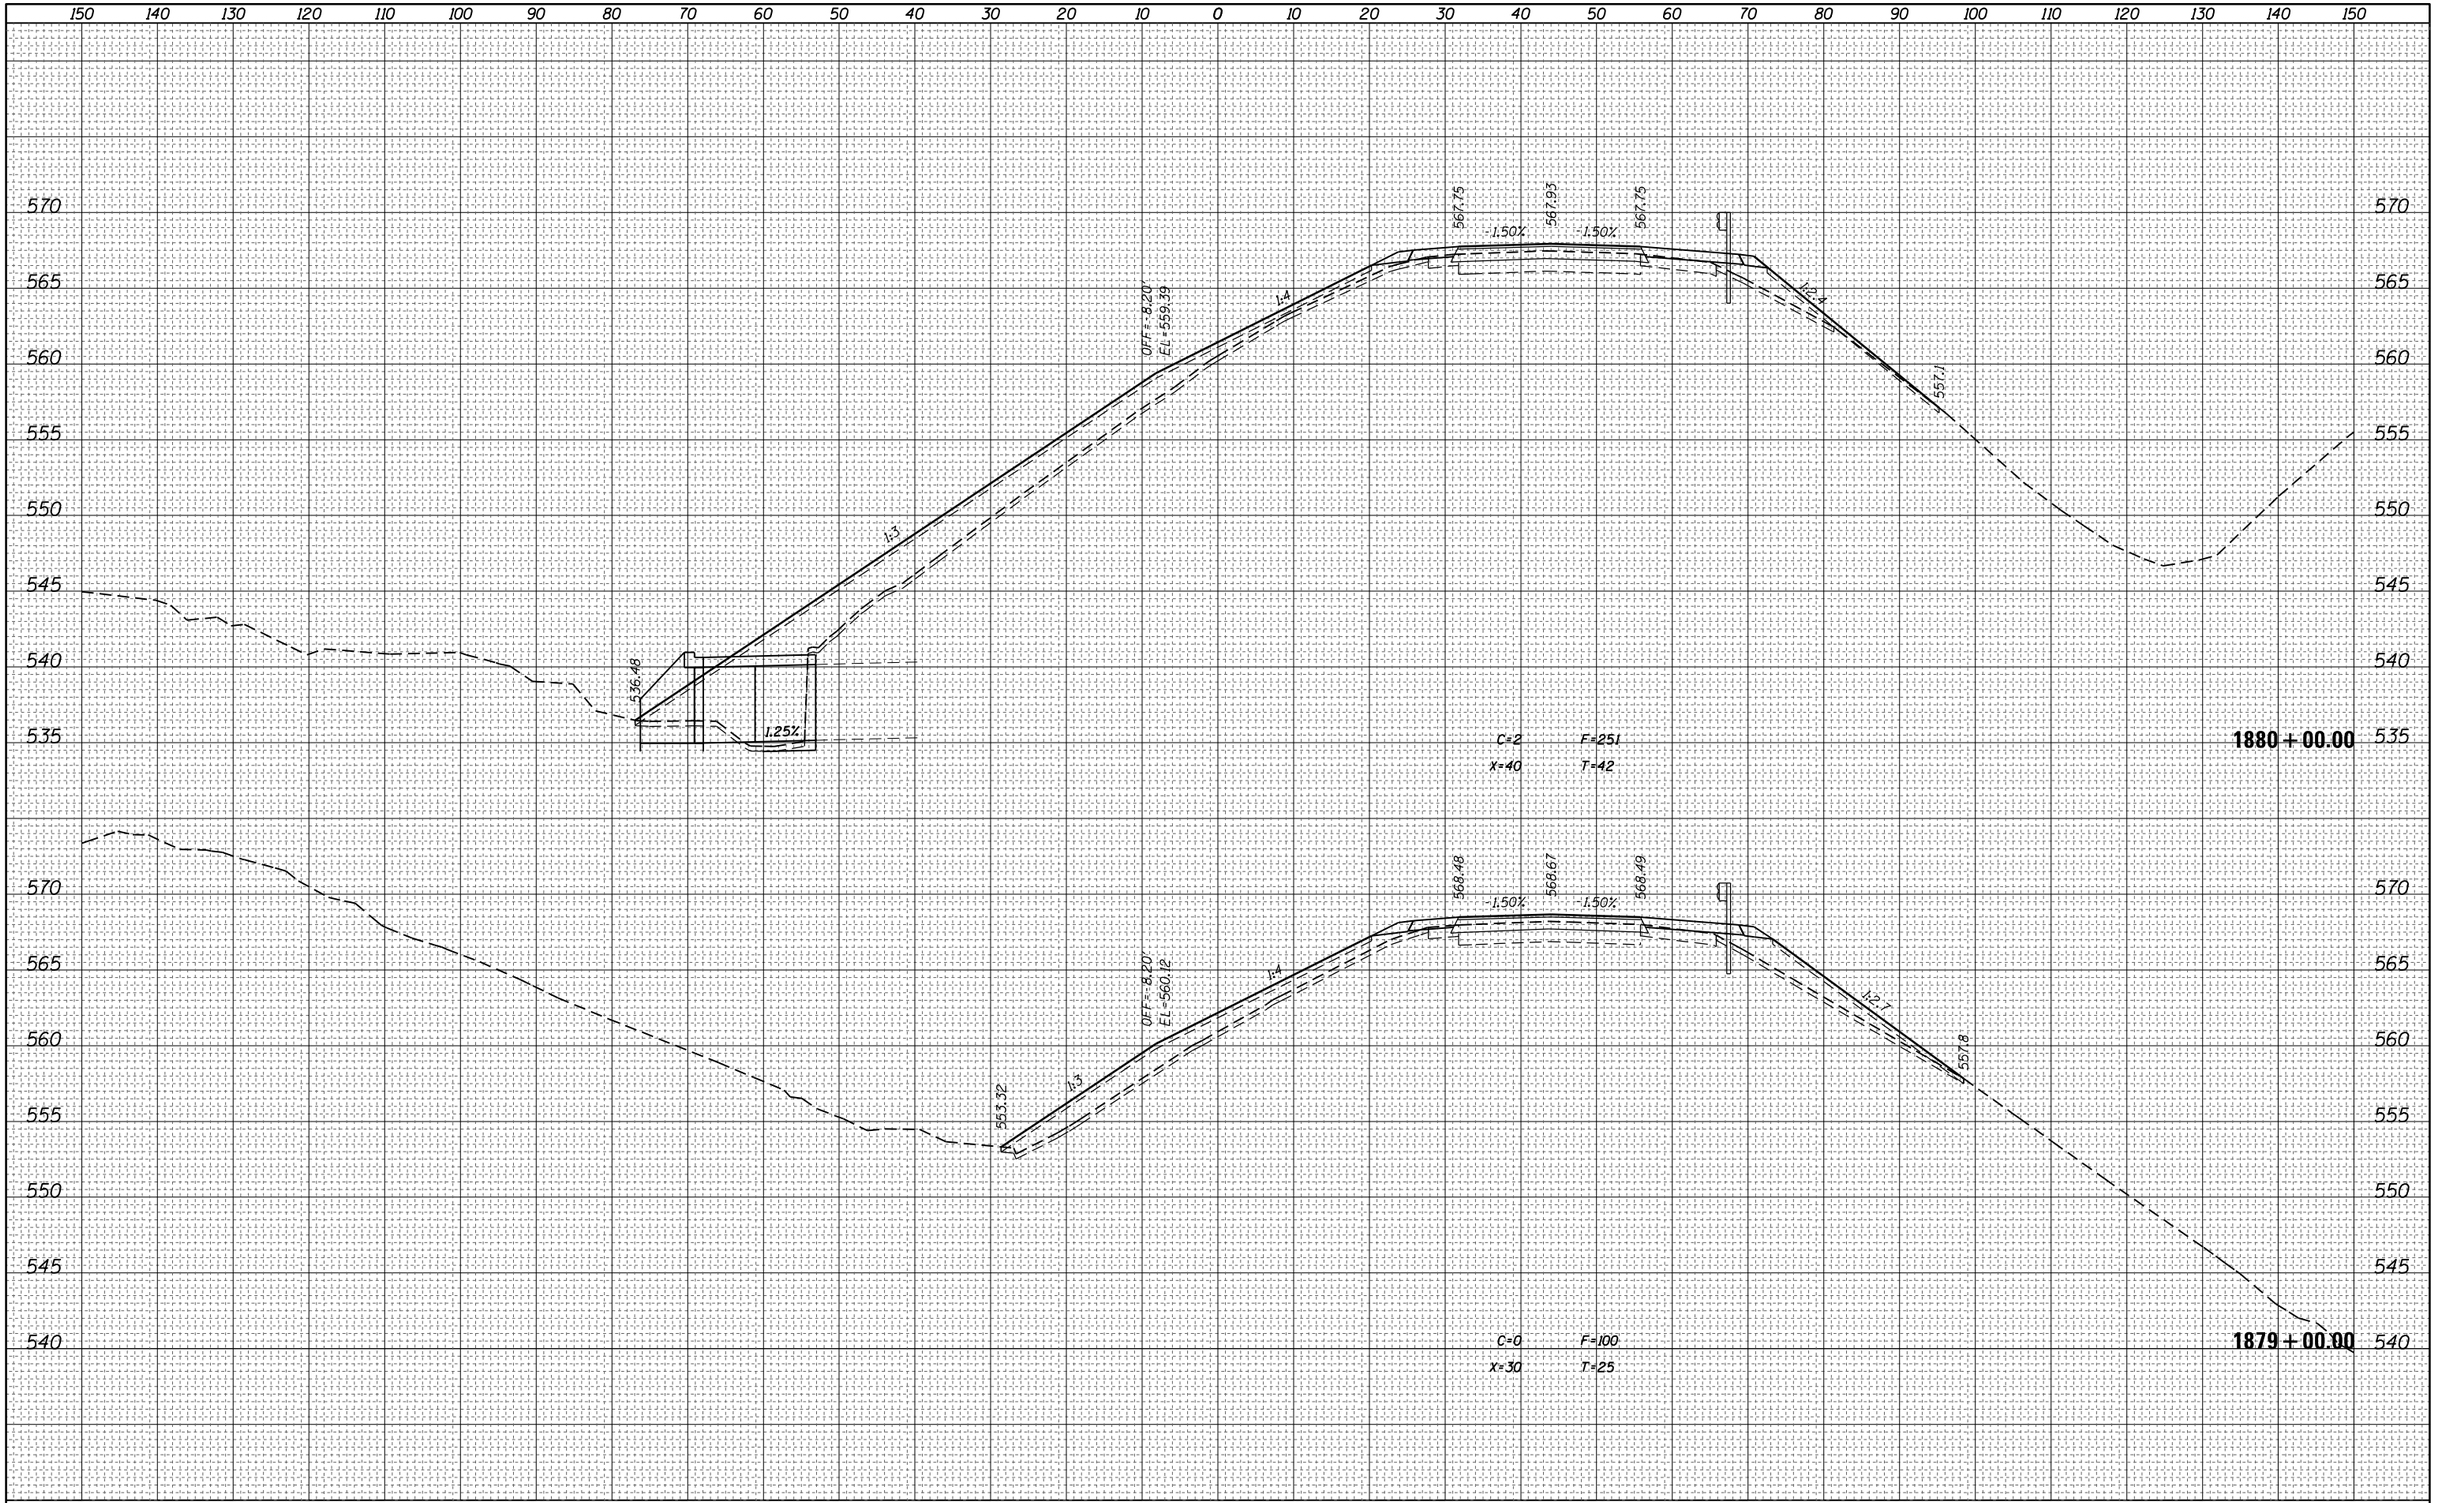


| FILE NAME = | USER NAME = staffenmk | DESIGNED - | REVISED - |
|---|---|---|---|
| pw:\\IL084EBIDINTEG.illinois.gov:PWIDOT\Documents\IDOT Offices\District 7\Projects\74664\CADD\Drawing sheets\D774664-sht-xssht.dgn | | DRAWN - | REVISED - |
| | PLOT SCALE = 20.0000 ' / in. | CHECKED - | REVISED - |
| Default | PLOT DATE = 8/25/2017 | DATE - | REVISED - |

**STATE OF ILLINOIS**
**DEPARTMENT OF TRANSPORTATION**

**CROSS SECTIONS – I–70**

SCALE: | SHEET OF SHEETS | STA. 1879+00.00 TO STA. 1880+00.00

| F.A.I. RTE. | SECTION | COUNTY | TOTAL SHEETS | SHEET NO. |
|---|---|---|---|---|
| 70 | (25-1,2)R | EFFINGHAM | 424 | 328 |
| | | CONTRACT NO. 74664 | | |
| | ILLINOIS FED. AID PROJECT | | | |

| ORIGINAL SURVEY | NOTE BOOK | NO. |
|---|---|---|
| SURVEYED | | |
| PLOTTED | | |
| TEMPLATE | | |
| AREAS | | |
| AREAS CHECKED | | |

| BY | DATE |
|---|---|
| | |

| FINAL SURVEY | NOTE BOOK | NO. |
|---|---|---|
| SURVEYED | | |
| PLOTTED | | |
| TEMPLATE | | |
| AREAS | | |
| AREAS CHECKED | | |

| BY | DATE |
|---|---|
| | |

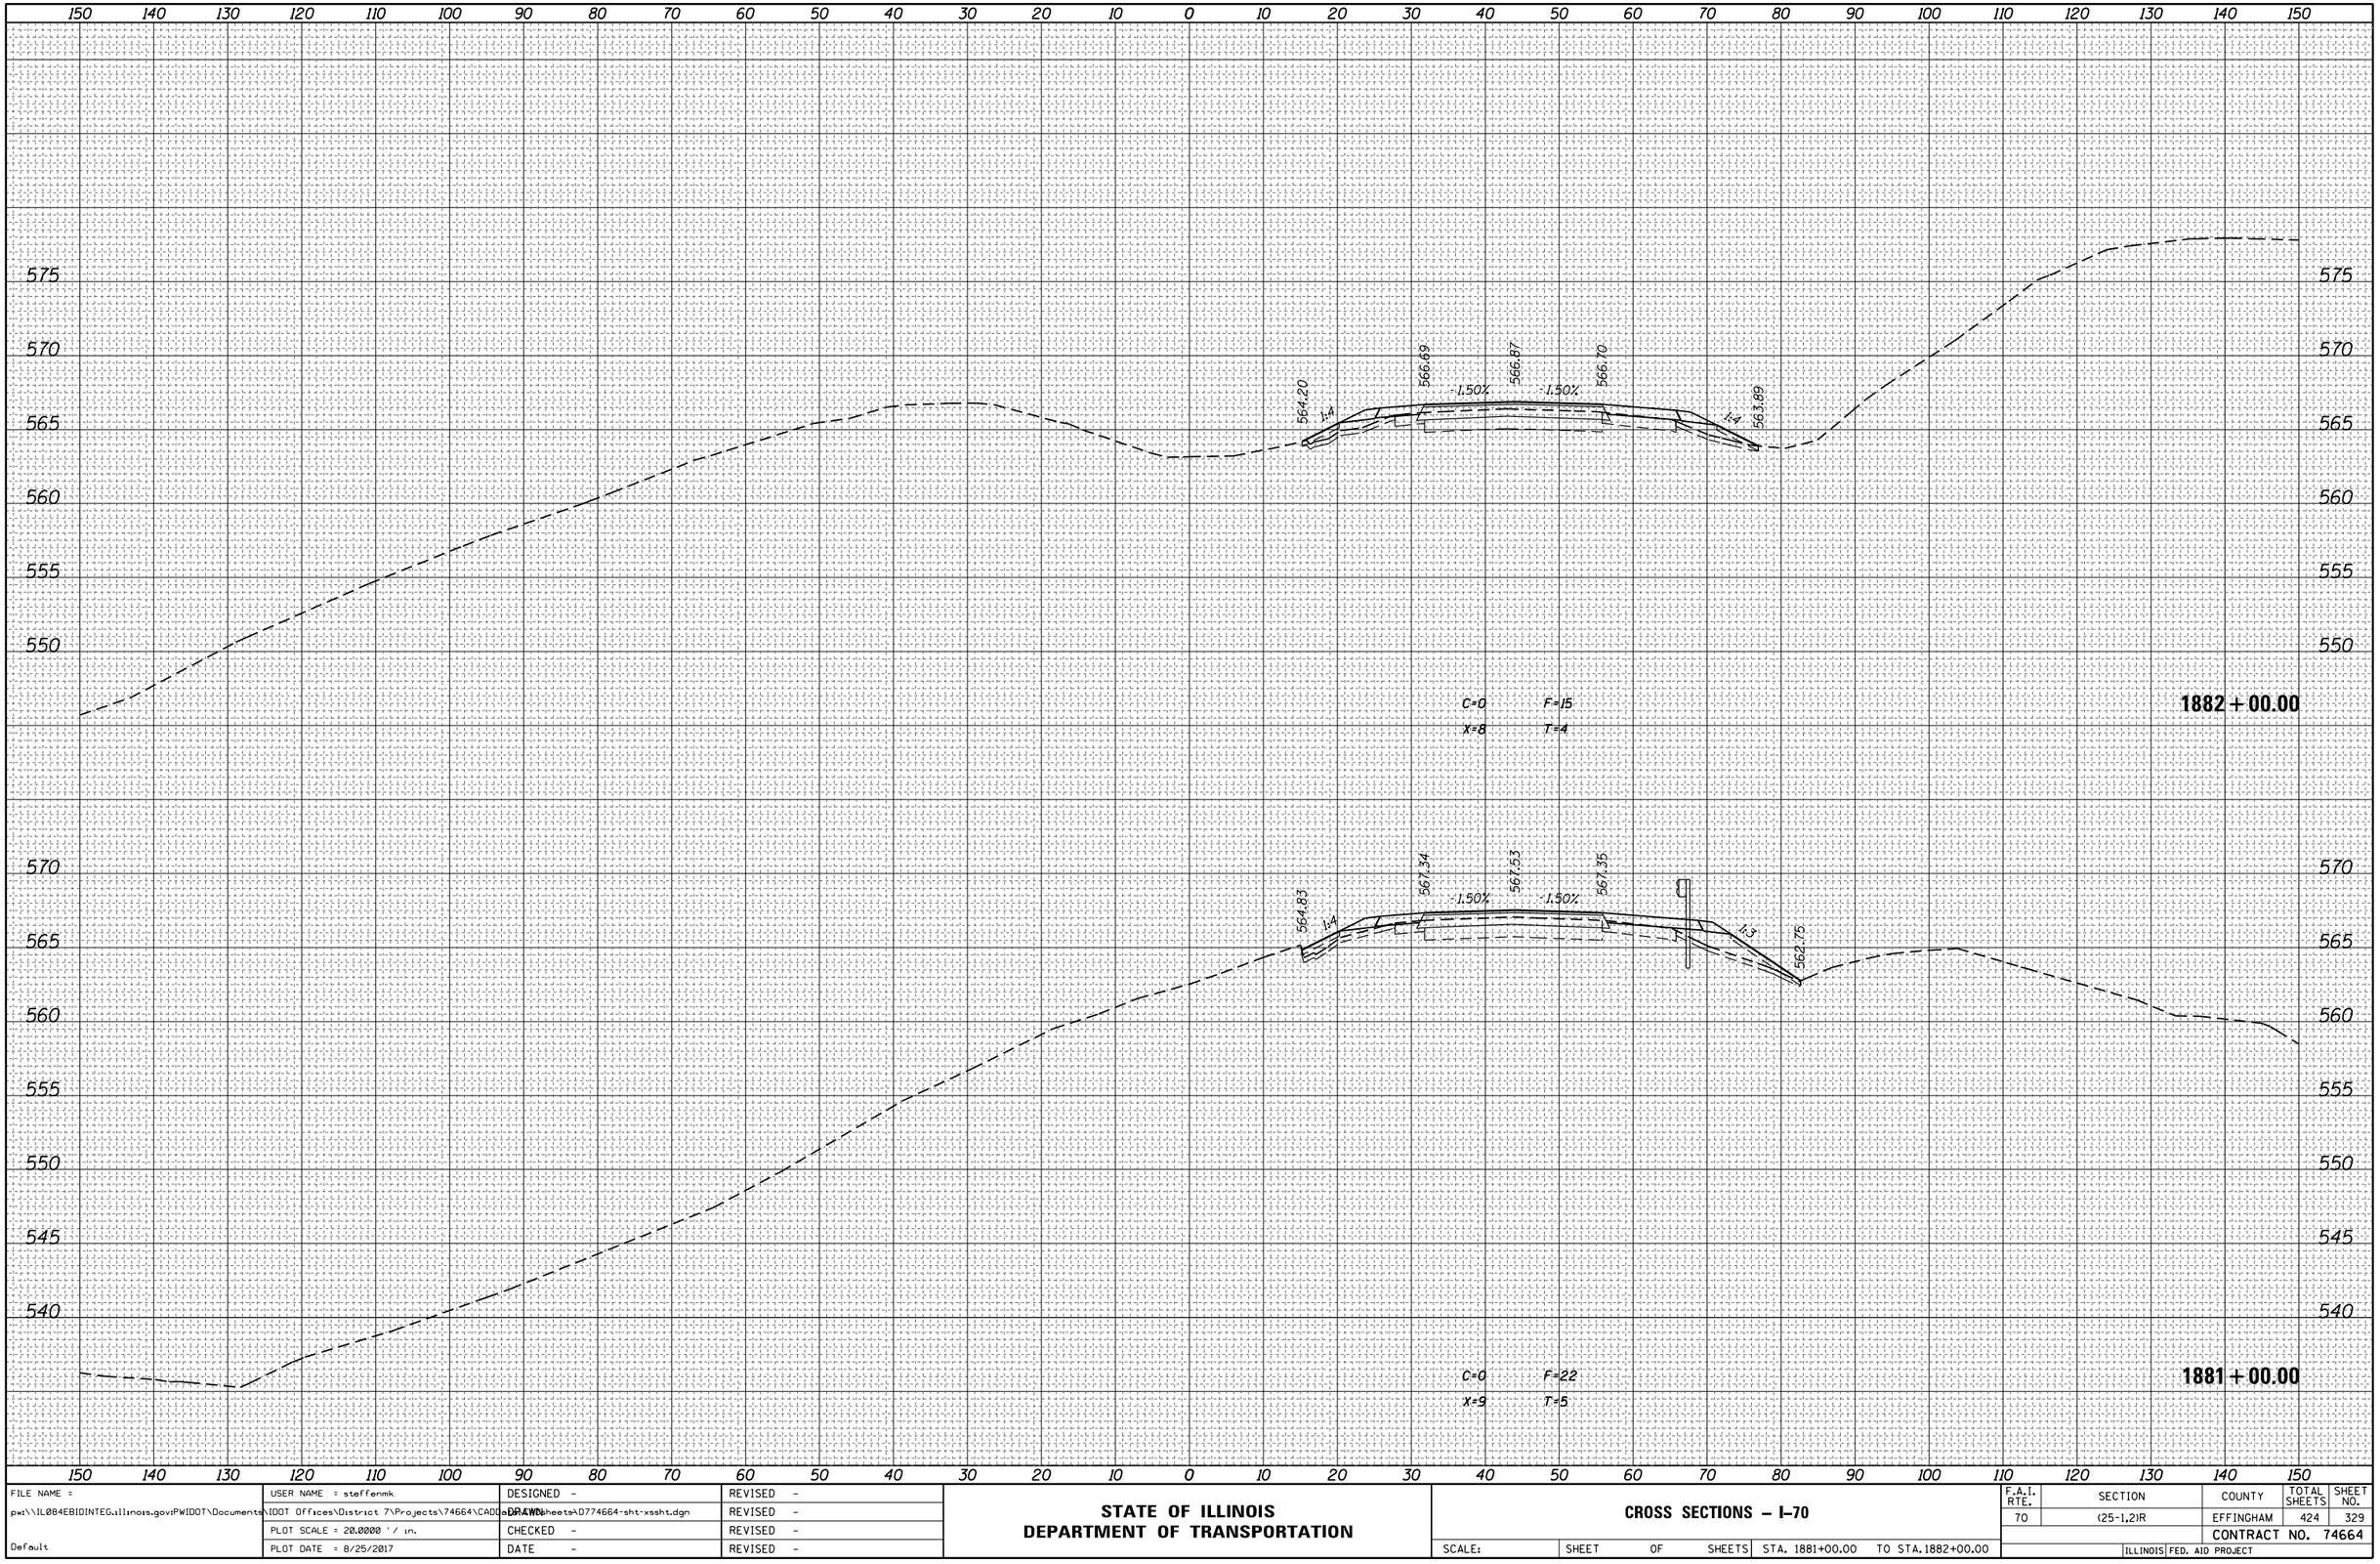


| ORIGINAL SURVEY | NOTE BOOK | NO. |
|---|---|---|
| SURVEYED | | |
| PLOTTED | | |
| TEMPLATE | | |
| AREAS | | |
| AREAS CHECKED | | |

| BY | DATE |
|---|---|
| | |

| | | | |
|---|---|---|---|
| FILE NAME = pw:\\IL084EBIDINTEG.illinois.gov:PWIDOT\Documents\IDOT Offices\District 7\Projects\74664\CADD\Drawing Sheets\D774664-sht-xssht.dgn | USER NAME = steffenmk | DESIGNED - | REVISED - |
| | | DRAWN - | REVISED - |
| | PLOT SCALE = 20.0000 ' / in. | CHECKED - | REVISED - |
| Default | PLOT DATE = 8/25/2017 | DATE - | REVISED - |

**STATE OF ILLINOIS**
**DEPARTMENT OF TRANSPORTATION**

**CROSS SECTIONS – I-70**

SCALE: | SHEET OF SHEETS | STA. 1881+00.00 TO STA.1882+00.00

| F.A.I. RTE. | SECTION | COUNTY | TOTAL SHEETS | SHEET NO. |
|---|---|---|---|---|
| 70 | (25-1,2)R | EFFINGHAM | 424 | 329 |
| | | CONTRACT NO. 74664 | | |
| | | ILLINOIS FED. AID PROJECT | | |

| FINAL SURVEY | NOTE BOOK | NO. |
|---|---|---|
| SURVEYED | | |
| PLOTTED | | |
| TEMPLATE | | |
| AREAS | | |
| AREAS CHECKED | | |

| BY | DATE |
|---|---|
| | |

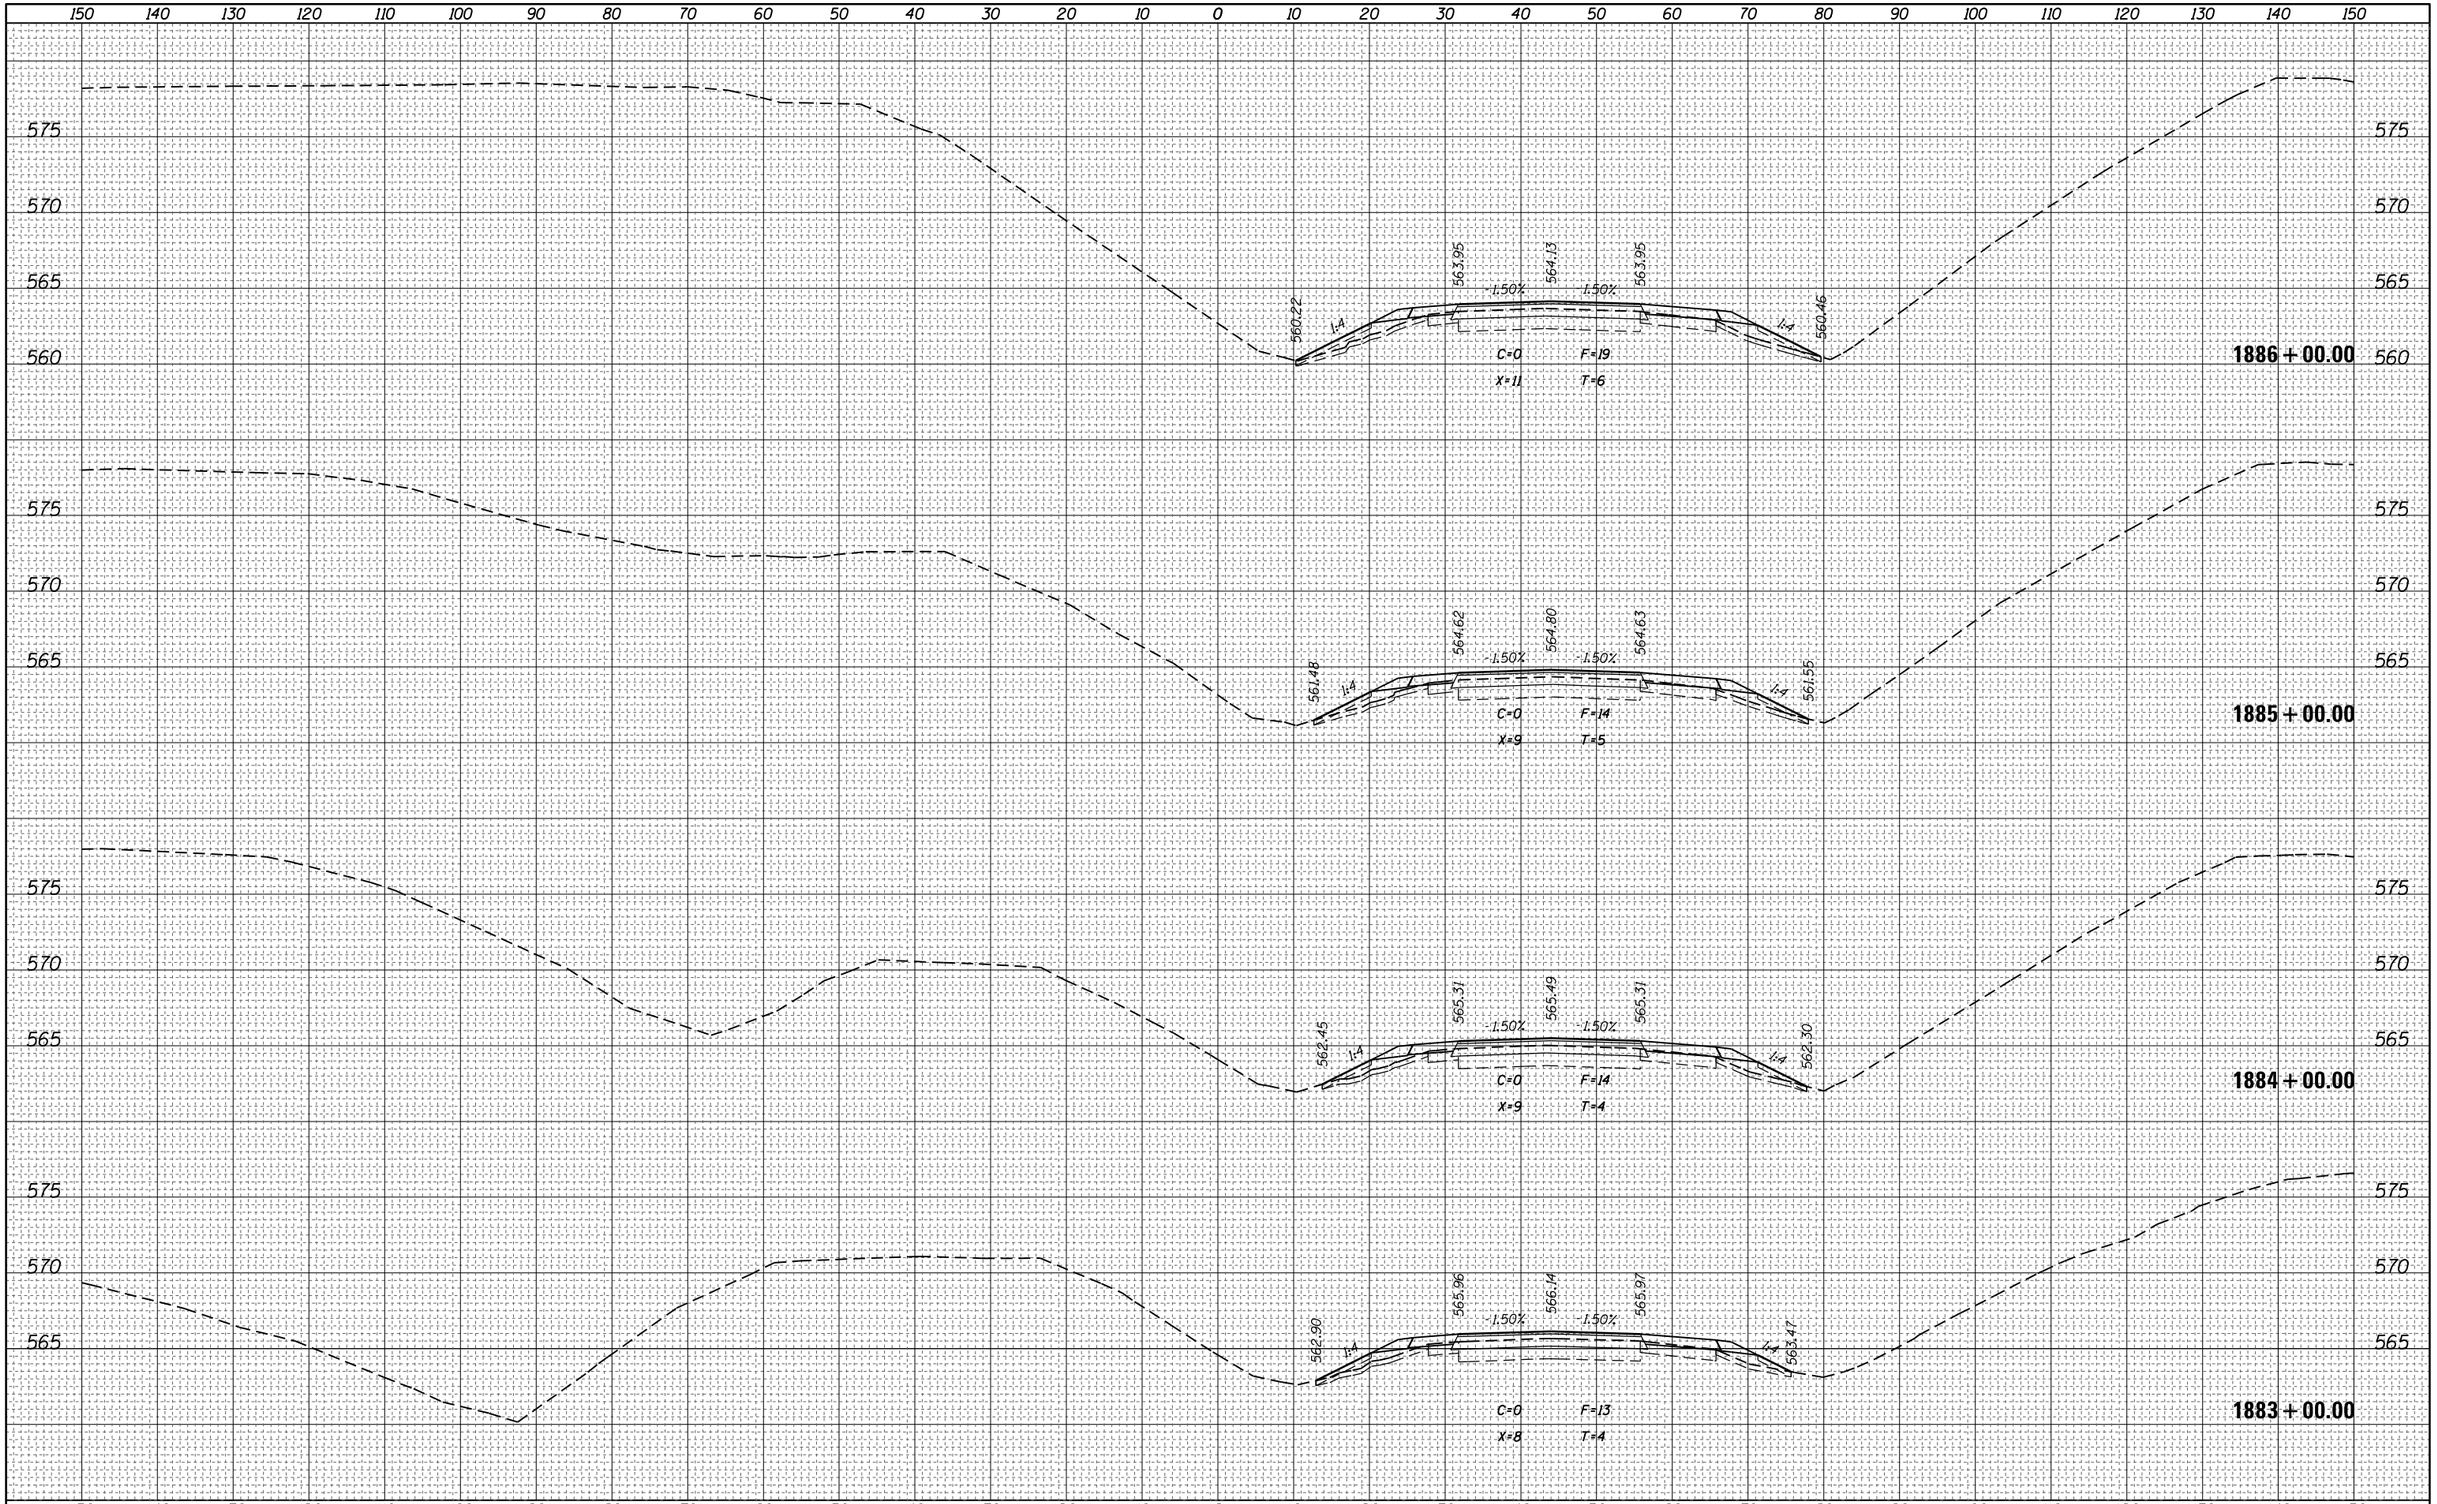


| ORIGINAL SURVEY | NOTE BOOK | NO. |
|---|---|---|
| SURVEYED | | |
| PLOTTED | | |
| TEMPLATE | | |
| AREAS | | |
| AREAS CHECKED | | |

| BY | DATE |
|---|---|
| | |

| | | | |
|---|---|---|---|
| FILE NAME = pw:\\IL084EBIDINTEG.illinois.gov:PWIDOT\Documents\IDOT Offices\District 7\Projects\74664\CADD\Drawing Sheets\D774664-sht-xssht.dgn | USER NAME = steffenmk | DESIGNED - | REVISED - |
| | | DRAWN - | REVISED - |
| | PLOT SCALE = 20.0000 ' / in. | CHECKED - | REVISED - |
| Default | PLOT DATE = 8/25/2017 | DATE - | REVISED - |

**STATE OF ILLINOIS**
**DEPARTMENT OF TRANSPORTATION**

**CROSS SECTIONS – I–70**

SCALE: | SHEET OF SHEETS | STA. 1883+00.00 TO STA.1886+00.00

| F.A.I. RTE. | SECTION | COUNTY | TOTAL SHEETS | SHEET NO. |
|---|---|---|---|---|
| 70 | (25-1,2)R | EFFINGHAM | 424 | 330 |
| | | CONTRACT NO. 74664 | | |
| | ILLINOIS FED. AID PROJECT | | | |

| FINAL SURVEY | NOTE BOOK | SURVEYED | PLOTTED | TEMPLATE | AREAS | AREAS CHECKED | NO. | BY | DATE |
|---|---|---|---|---|---|---|---|---|---|
| | | | | | | | | | |

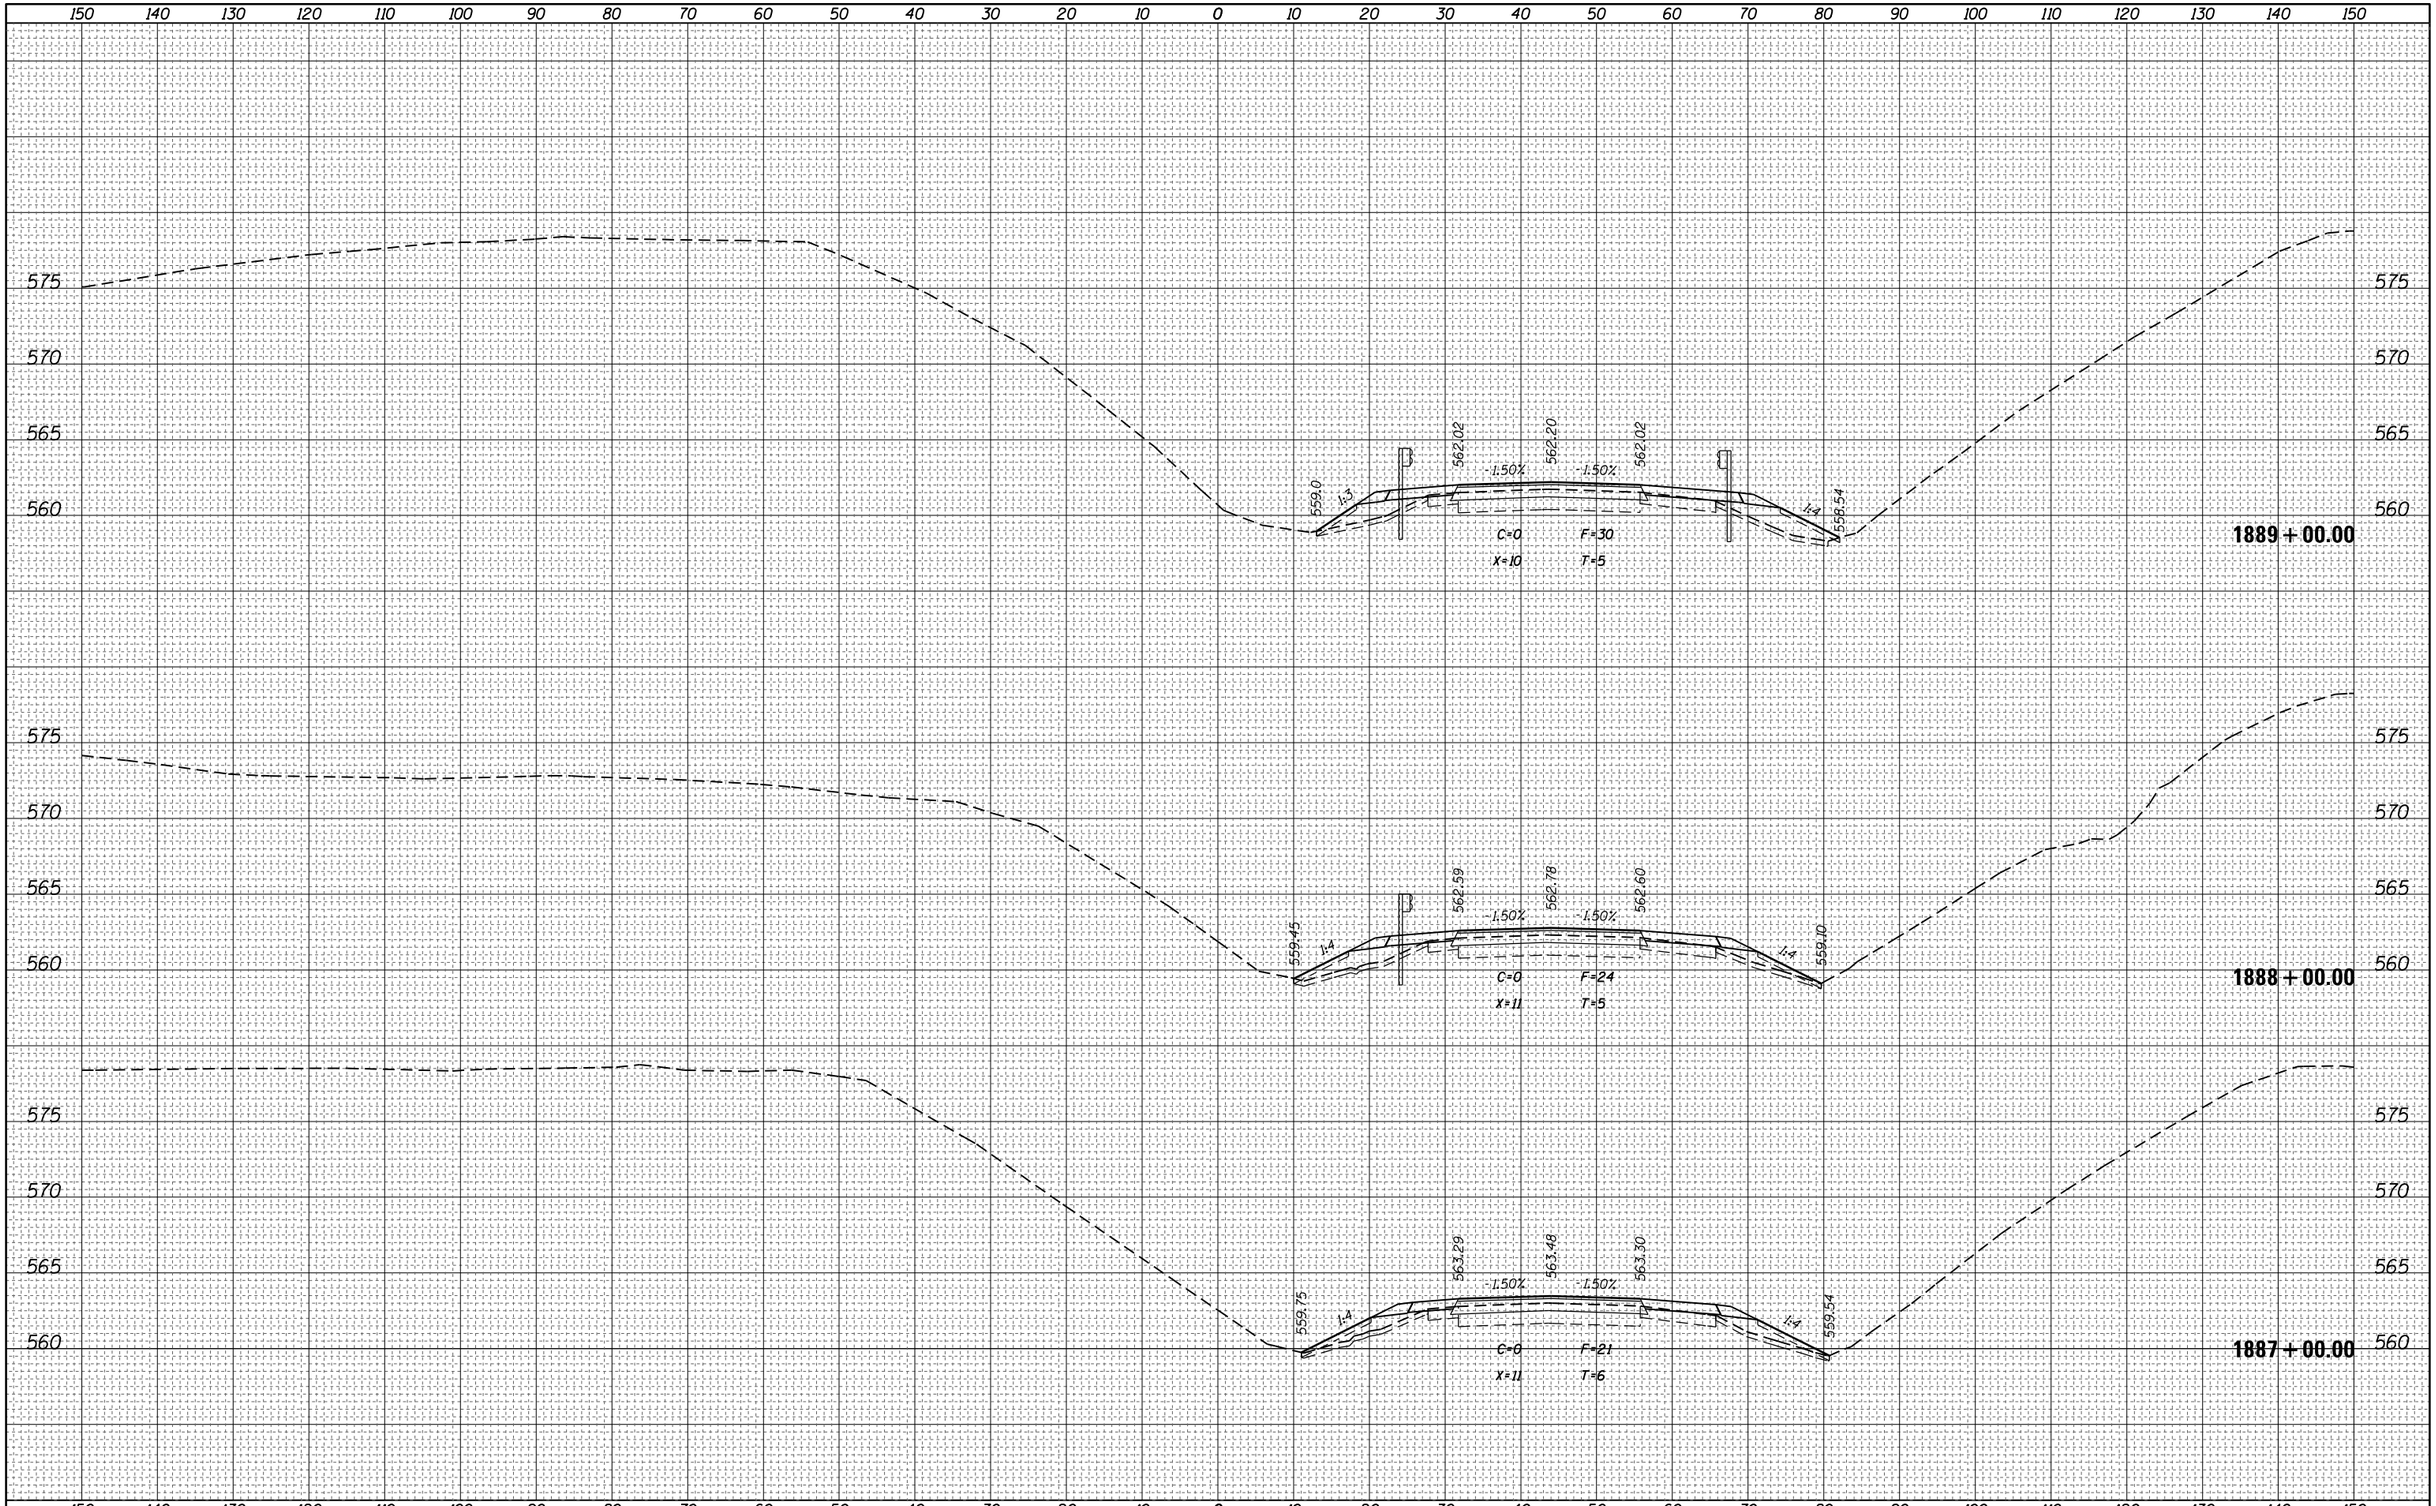


| ORIGINAL SURVEY | NOTE BOOK | SURVEYED | PLOTTED | TEMPLATE | AREAS | AREAS CHECKED | NO. | BY | DATE |
|---|---|---|---|---|---|---|---|---|---|
| | | | | | | | | | |

| | | | |
|---|---|---|---|
| FILE NAME = pw:\\IL084EBIDINTEG.illinois.gov:PWIDOT\Documents\IDOT Offices\District 7\Projects\74664\CADD\Drawings\Sheets\D774664-sht-xssht.dgn | USER NAME = steffenmk | DESIGNED - | REVISED - |
| | | DRAWN - | REVISED - |
| | PLOT SCALE = 20.0000 ' / in. | CHECKED - | REVISED - |
| Default | PLOT DATE = 8/25/2017 | DATE - | REVISED - |

**STATE OF ILLINOIS**
**DEPARTMENT OF TRANSPORTATION**

**CROSS SECTIONS – I-70**

SCALE: | SHEET OF SHEETS | STA. 1887+00.00 TO STA.1889+00.00

| F.A.I. RTE. | SECTION | COUNTY | TOTAL SHEETS | SHEET NO. |
|---|---|---|---|---|
| 70 | (25-1,2)R | EFFINGHAM | 424 | 331 |
| | | CONTRACT NO. 74664 | | |
| | ILLINOIS FED. AID PROJECT | | | |

| FINAL SURVEY | BY | DATE |
|---|---|---|
| NOTE BOOK | SURVEYED | |
| NO. | PLOTTED | |
| | TEMPLATE | |
| | AREAS | |
| | AREAS CHECKED | |

| ORIGINAL SURVEY | BY | DATE |
|---|---|---|
| NOTE BOOK | SURVEYED | |
| NO. | PLOTTED | |
| | TEMPLATE | |
| | AREAS | |
| | AREAS CHECKED | |

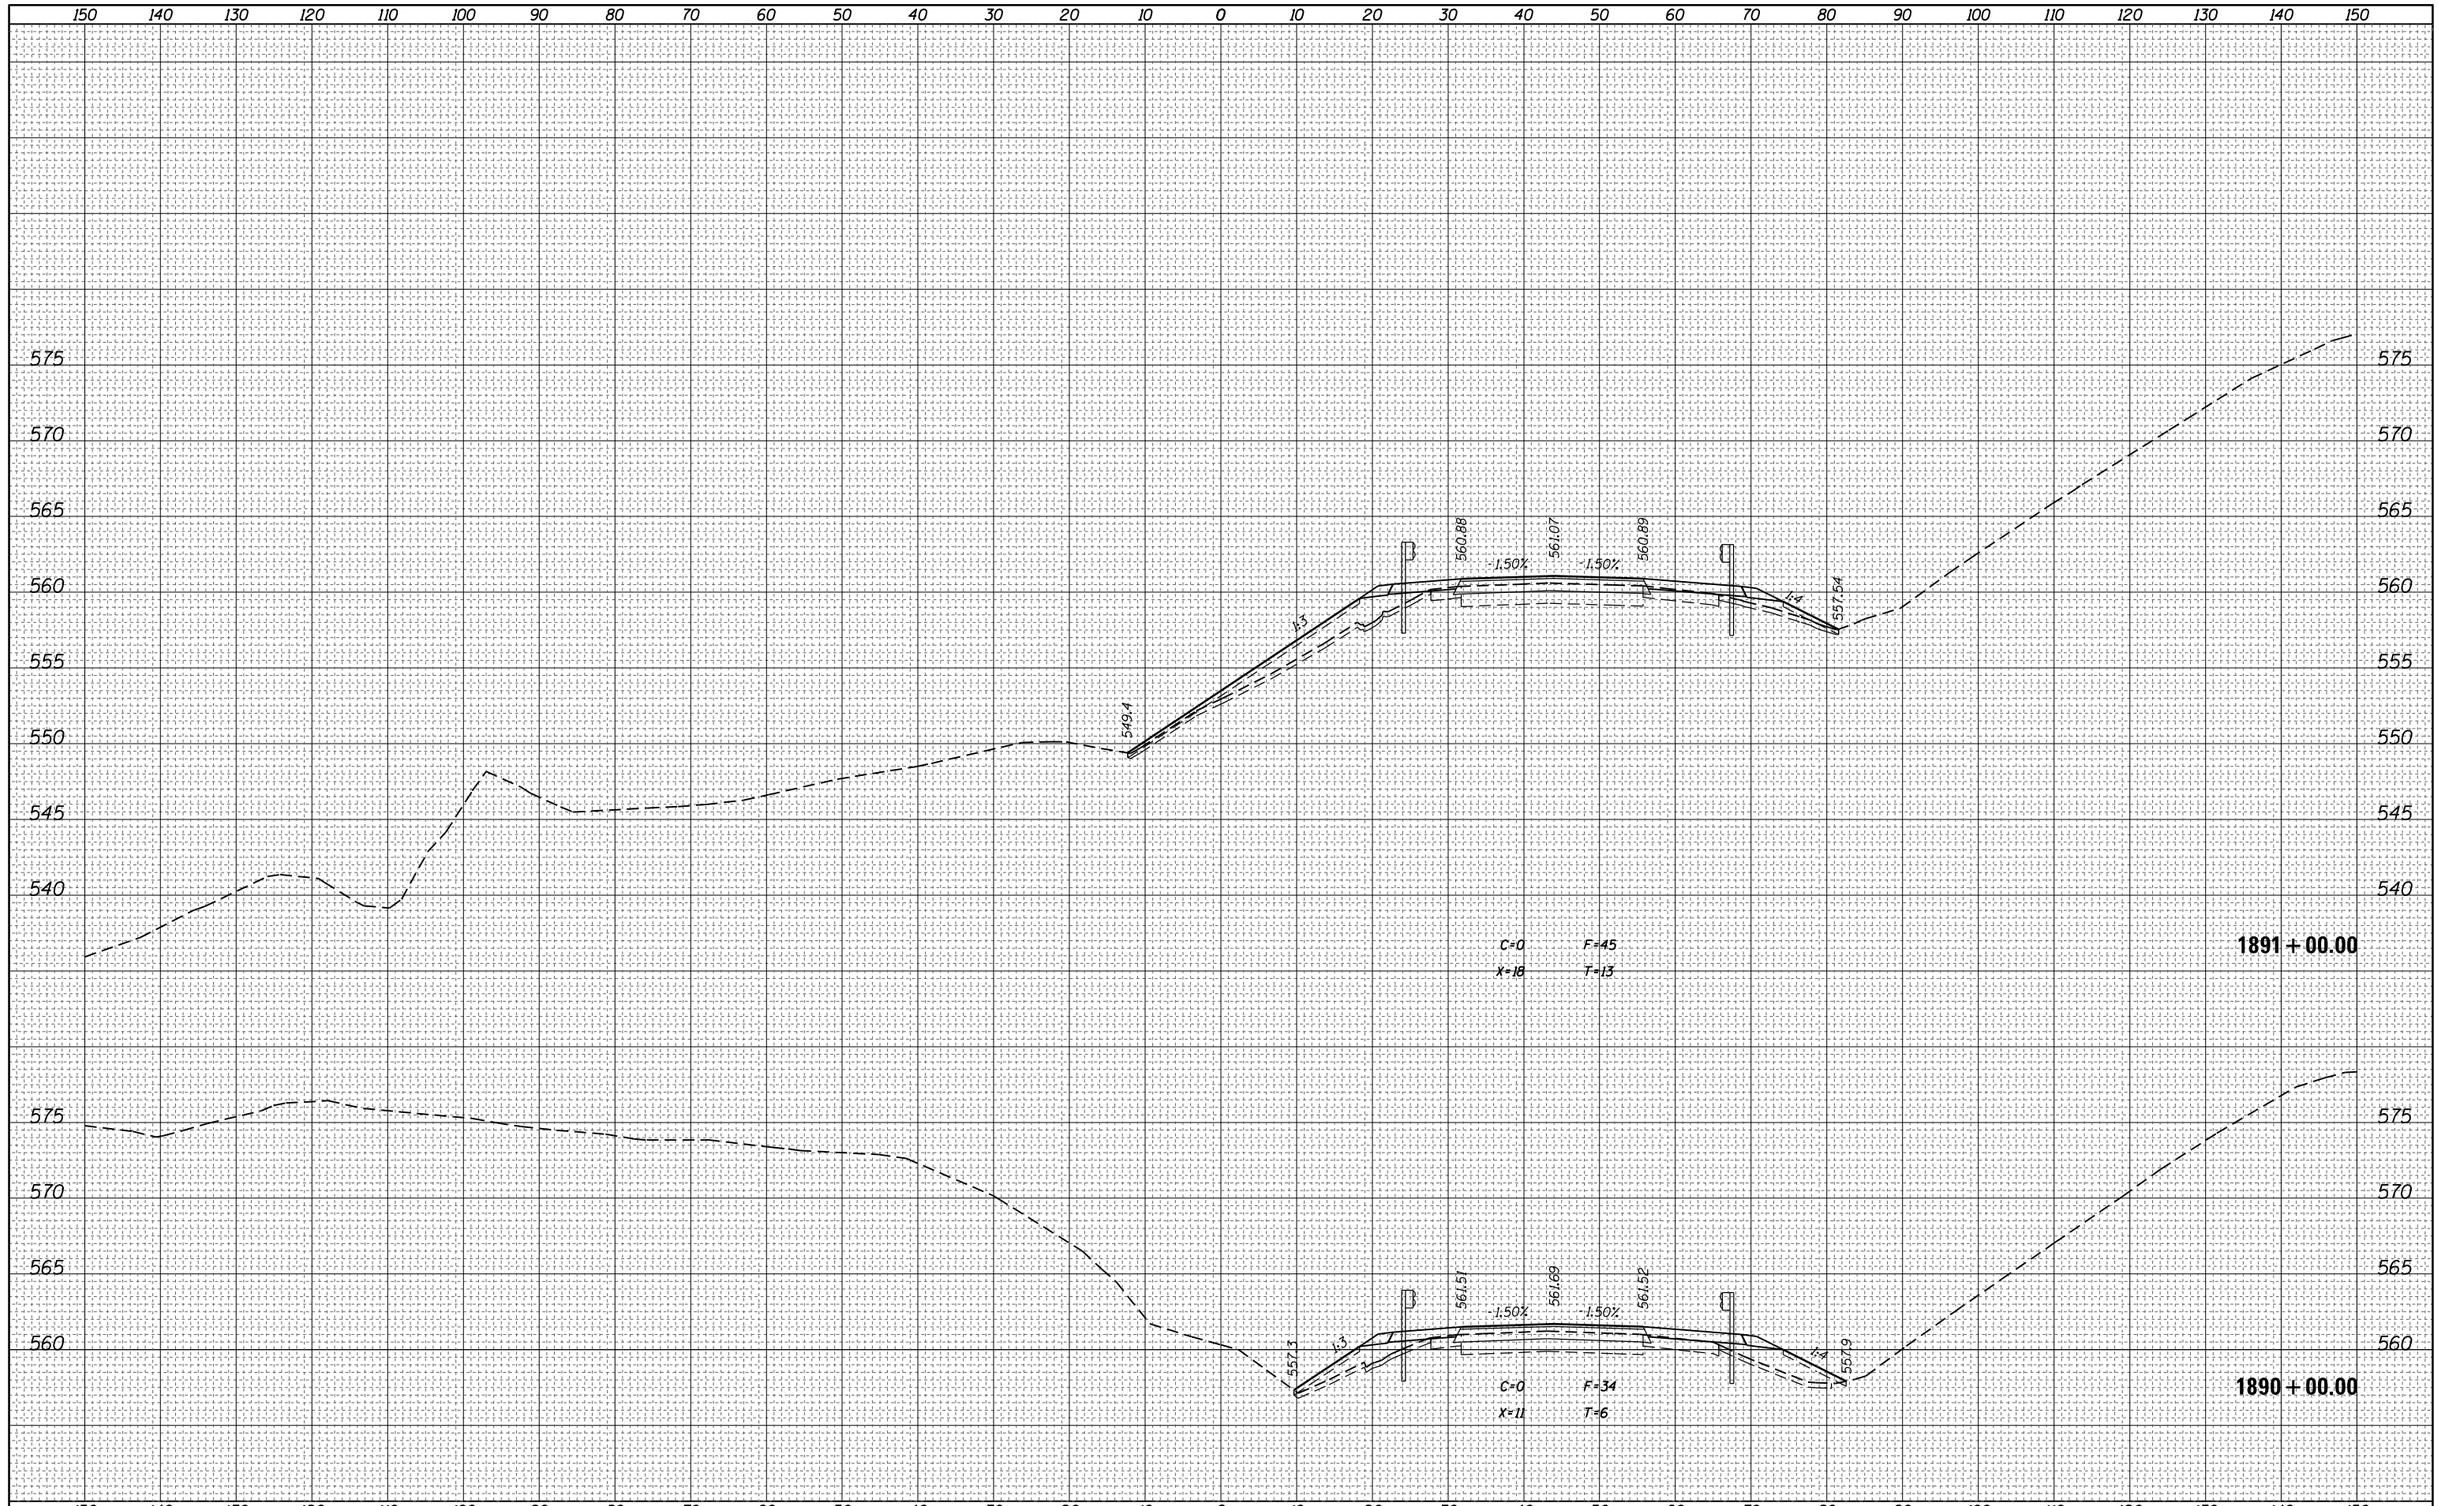


| | | | |
|---|---|---|---|
| FILE NAME = | USER NAME = steffenmk | DESIGNED - | REVISED - |
| pw:\\IL084EBIDINTEG.illinois.gov:PWIDOT\Documents\IDOT Offices\District 7\Projects\74664\CADD\Drawings\sheets\D774664-sht-xssht.dgn | | DRAWN - | REVISED - |
| | PLOT SCALE = 20.0000 ' / in. | CHECKED - | REVISED - |
| Default | PLOT DATE = 8/25/2017 | DATE - | REVISED - |

**STATE OF ILLINOIS**
**DEPARTMENT OF TRANSPORTATION**

**CROSS SECTIONS – I–70**

SCALE: | SHEET OF SHEETS | STA. 1890+00.00 TO STA. 1891+00.00

| F.A.I. RTE. | SECTION | COUNTY | TOTAL SHEETS | SHEET NO. |
|---|---|---|---|---|
| 70 | (25-1,2)R | EFFINGHAM | 424 | 332 |
| | | CONTRACT NO. 74664 | | |
| | | ILLINOIS FED. AID PROJECT | | |

| FINAL SURVEY | | BY | DATE |
|---|---|---|---|
| NOTE BOOK | SURVEYED | | |
| NO. | PLOTTED | | |
| | TEMPLATE | | |
| | AREAS | | |
| | AREAS CHECKED | | |

| ORIGINAL SURVEY | | BY | DATE |
|---|---|---|---|
| NOTE BOOK | SURVEYED | | |
| NO. | PLOTTED | | |
| | TEMPLATE | | |
| | AREAS | | |
| | AREAS CHECKED | | |

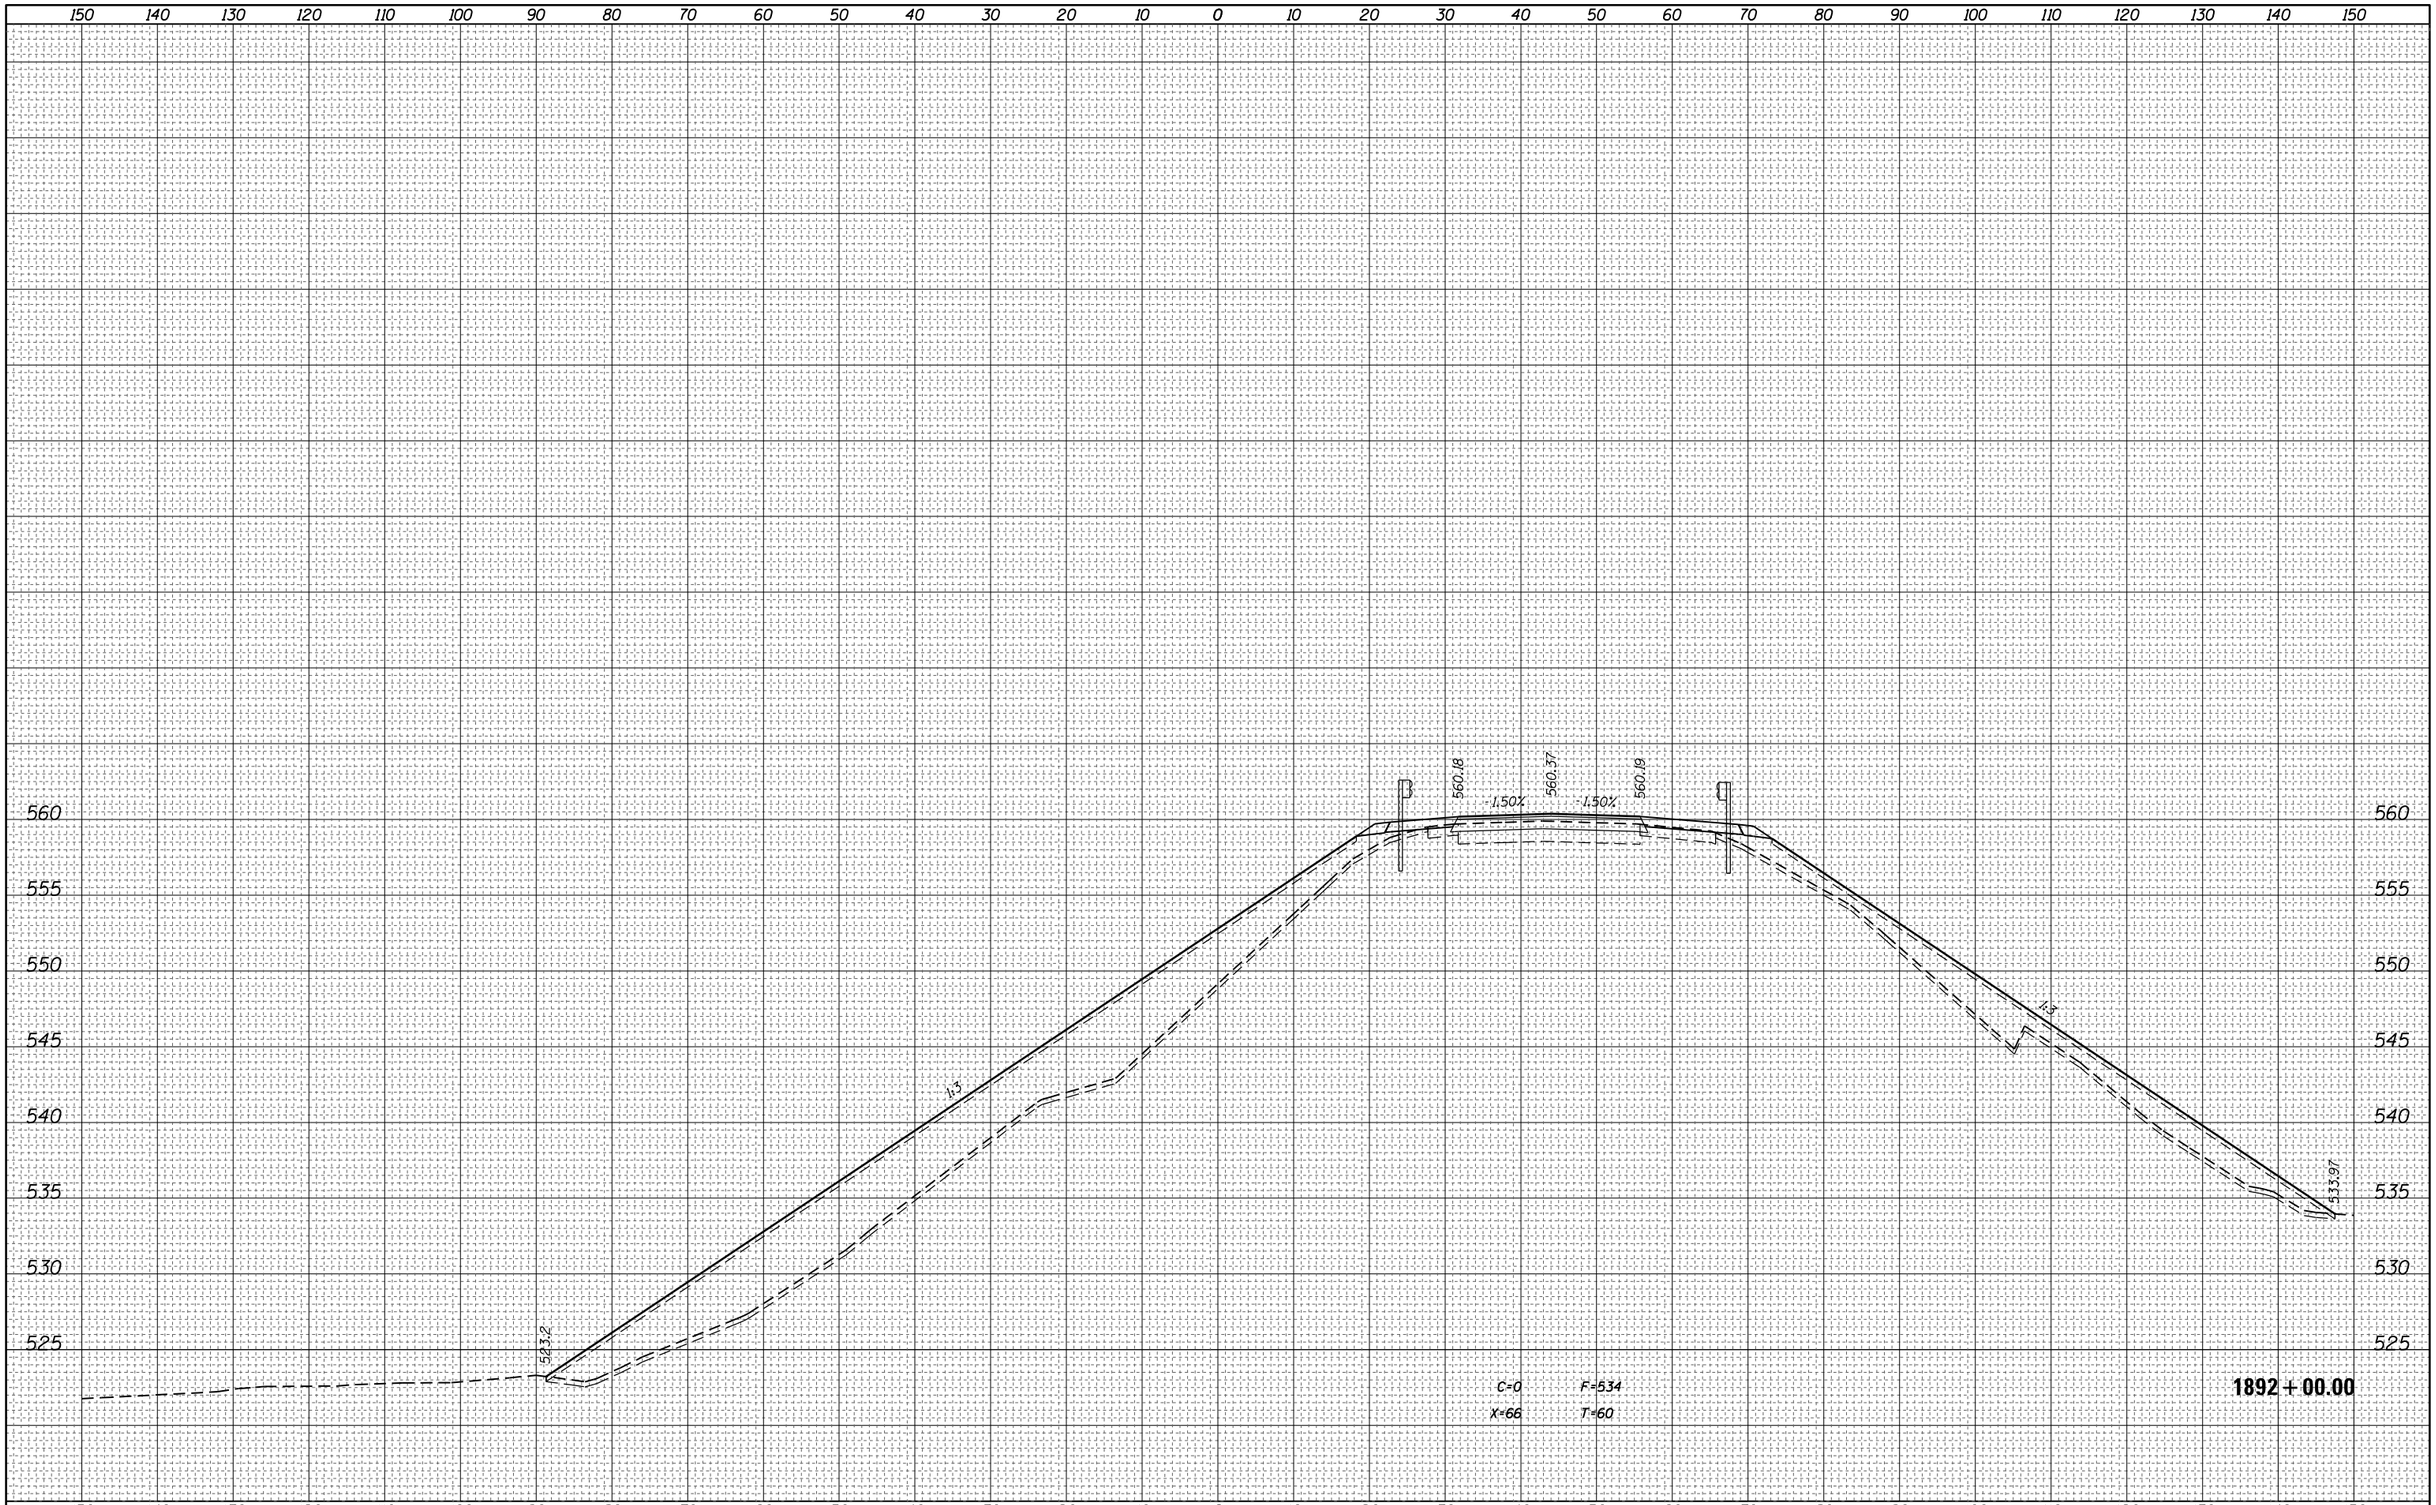


| | | | |
|---|---|---|---|
| FILE NAME = | USER NAME = steffenmk | DESIGNED - | REVISED - |
| pw:\\IL084EBIDINTEG.illinois.gov:PWIDOT\Documents\IDOT Offices\District 7\Projects\74664\CADD\Drawings\D774664-sht-xssht.dgn | | DRAWN - | REVISED - |
| | PLOT SCALE = 20.0000 ' / in. | CHECKED - | REVISED - |
| Default | PLOT DATE = 8/25/2017 | DATE - | REVISED - |

**STATE OF ILLINOIS**
**DEPARTMENT OF TRANSPORTATION**

**CROSS SECTIONS – I-70**

SCALE: | SHEET OF SHEETS | STA. 1892+00.00 TO STA.1892+00.00

| F.A.I. RTE. | SECTION | COUNTY | TOTAL SHEETS | SHEET NO. |
|---|---|---|---|---|
| 70 | (25-1,2)R | EFFINGHAM | 424 | 333 |
| | | CONTRACT NO. 74664 | | |
| | ILLINOIS FED. AID PROJECT | | | |

| FINAL SURVEY | NOTE BOOK | NO. |
|---|---|---|
| SURVEYED | | |
| PLOTTED | | |
| TEMPLATE | | |
| AREAS | | |
| AREAS CHECKED | | |

| BY | DATE |
|---|---|
| | |
| | |
| | |
| | |
| | |

| ORIGINAL SURVEY | NOTE BOOK | NO. |
|---|---|---|
| SURVEYED | | |
| PLOTTED | | |
| TEMPLATE | | |
| AREAS | | |
| AREAS CHECKED | | |

| BY | DATE |
|---|---|
| | |
| | |
| | |
| | |
| | |

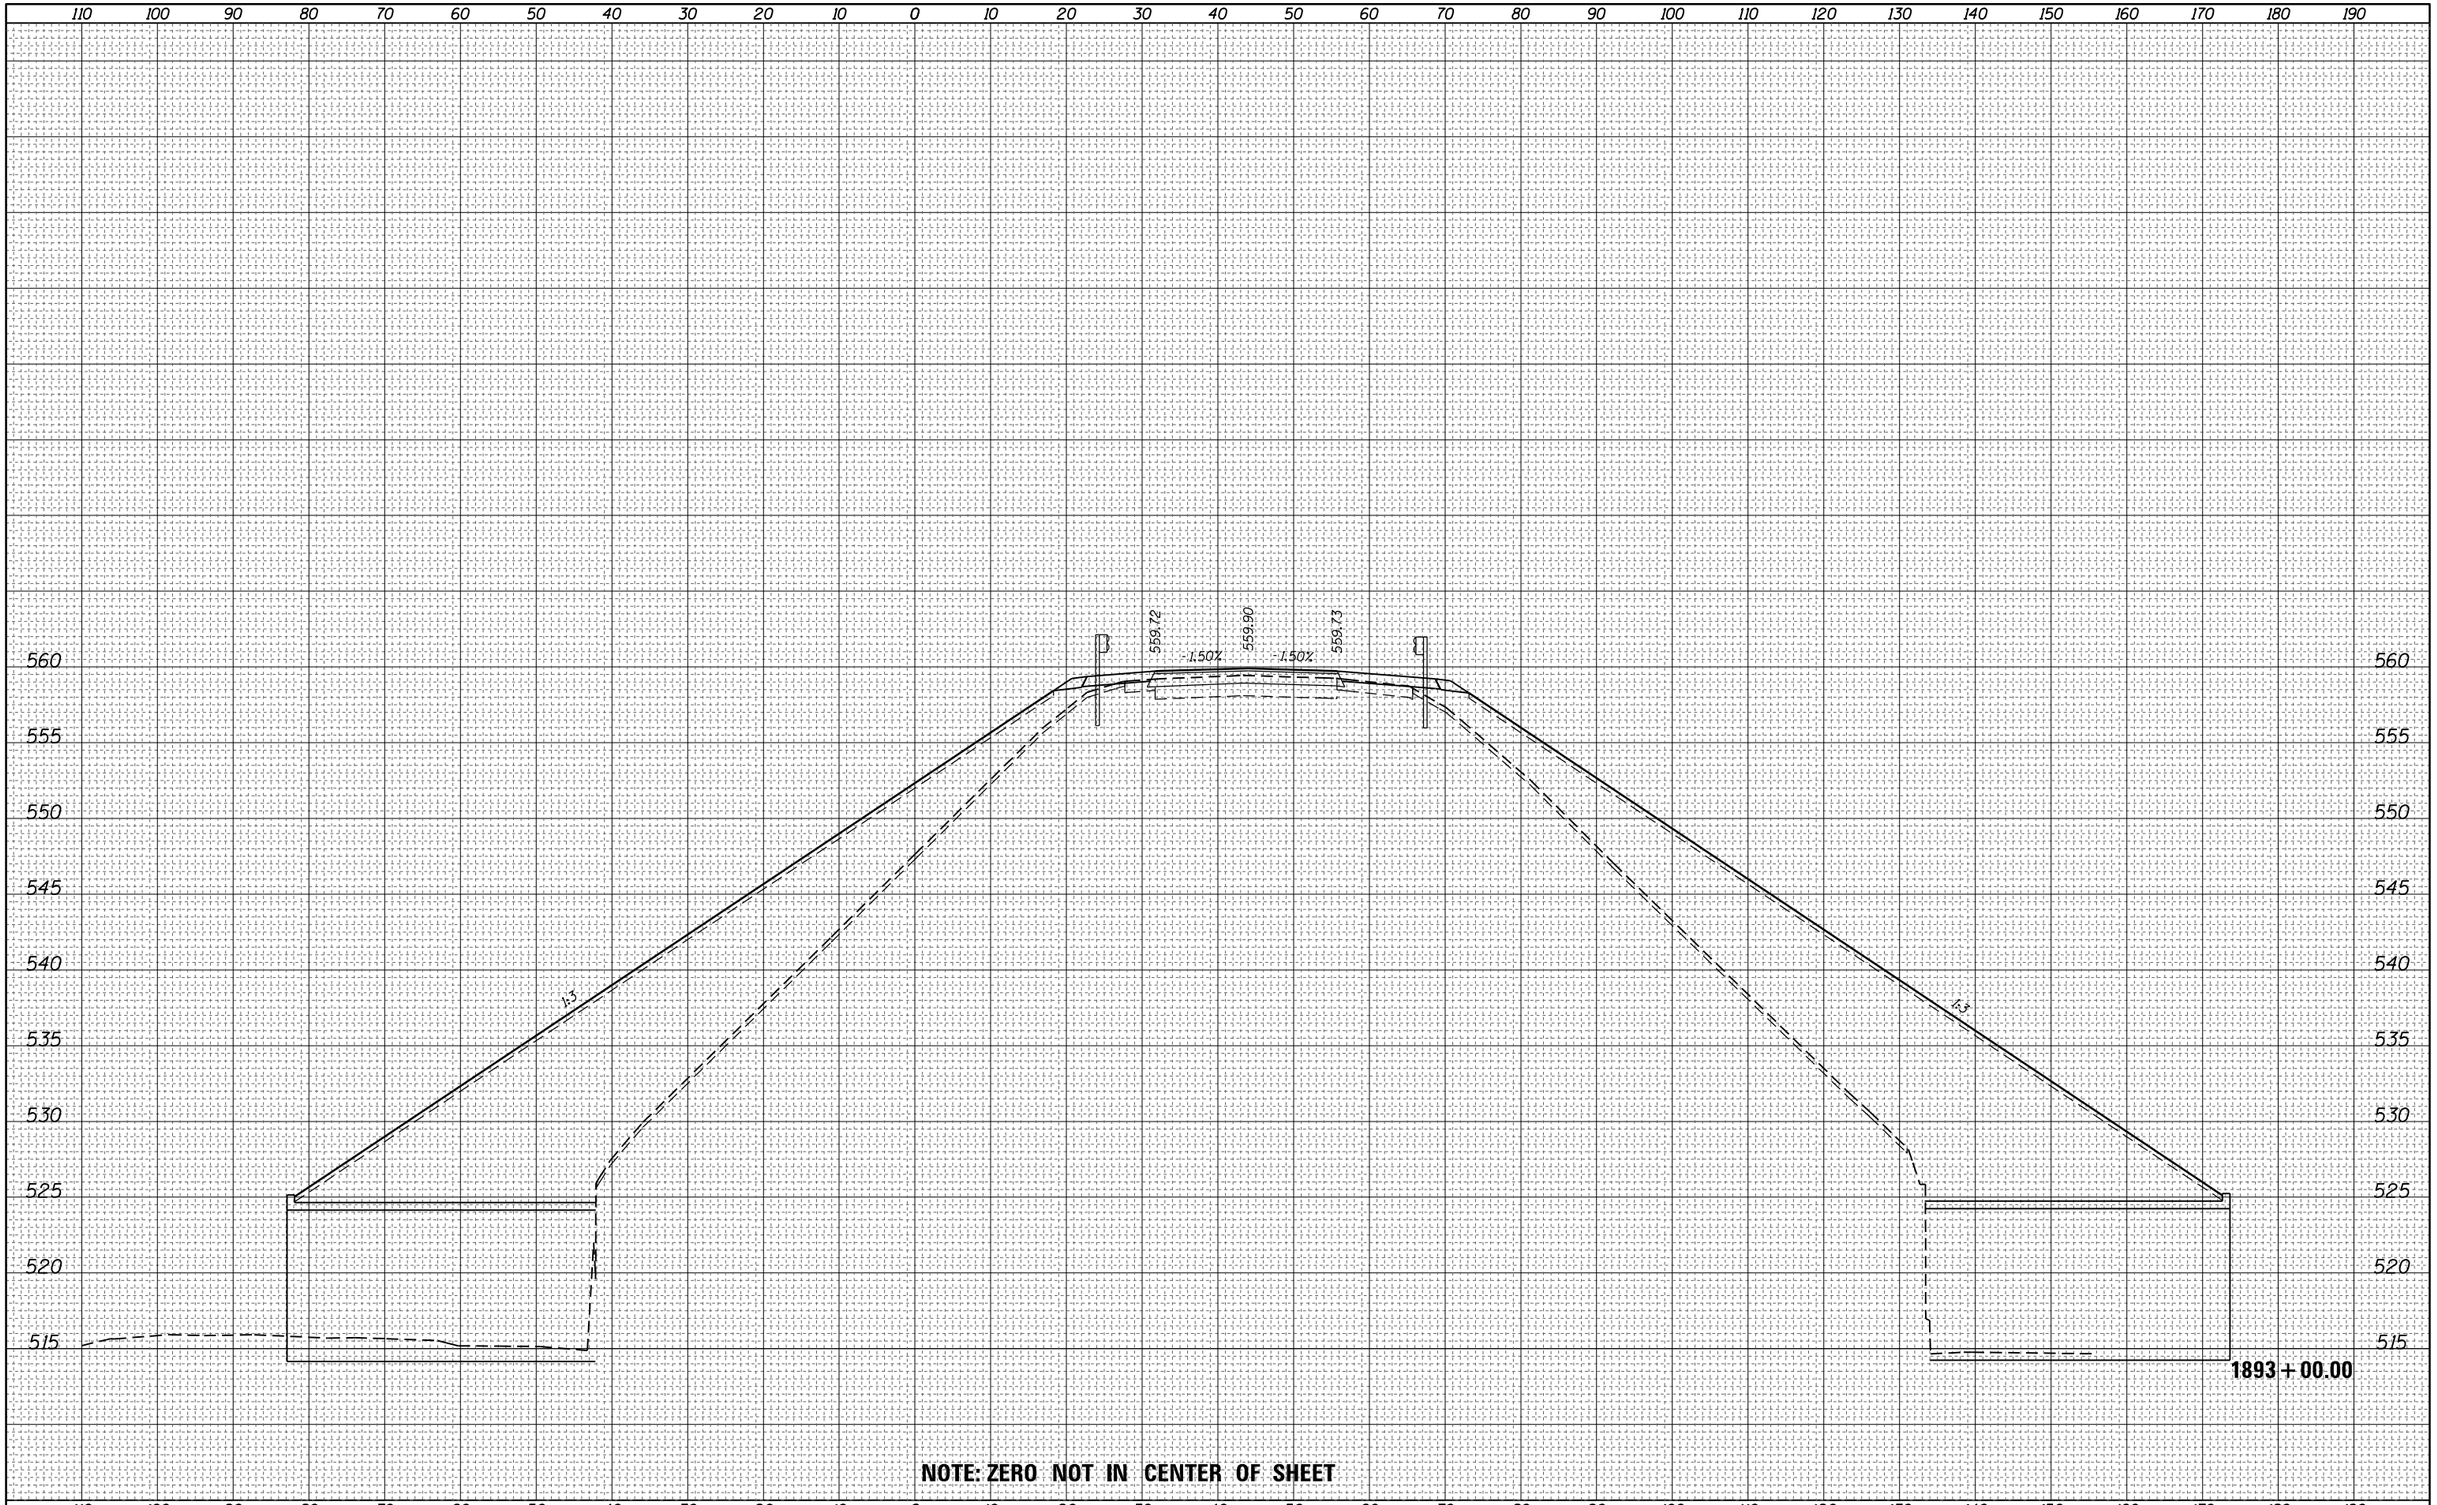


NOTE: ZERO NOT IN CENTER OF SHEET

| | | | |
|---|---|---|---|
| FILE NAME = | USER NAME = steffenmk | DESIGNED - | REVISED - |
| pw:\\IL084EBIDINTEG.illinois.gov:PWIDOT\Documents\IDOT Offices\District 7\Projects\74664\CADD\Drawings\Sheets\D774664-sht-xssht.dgn | | DRAWN - | REVISED - |
| | PLOT SCALE = 20.0000 ' / in. | CHECKED - | REVISED - |
| Default | PLOT DATE = 8/25/2017 | DATE - | REVISED - |

**STATE OF ILLINOIS**
**DEPARTMENT OF TRANSPORTATION**

**CROSS SECTIONS – I-70**

SCALE: | SHEET OF SHEETS | STA. 1893+00.00 TO STA. 1893+00.00

| F.A.I. RTE. | SECTION | COUNTY | TOTAL SHEETS | SHEET NO. |
|---|---|---|---|---|
| 70 | (25-1,2)R | EFFINGHAM | 424 | 334 |
| | | CONTRACT NO. 74664 | | |
| | | ILLINOIS FED. AID PROJECT | | |

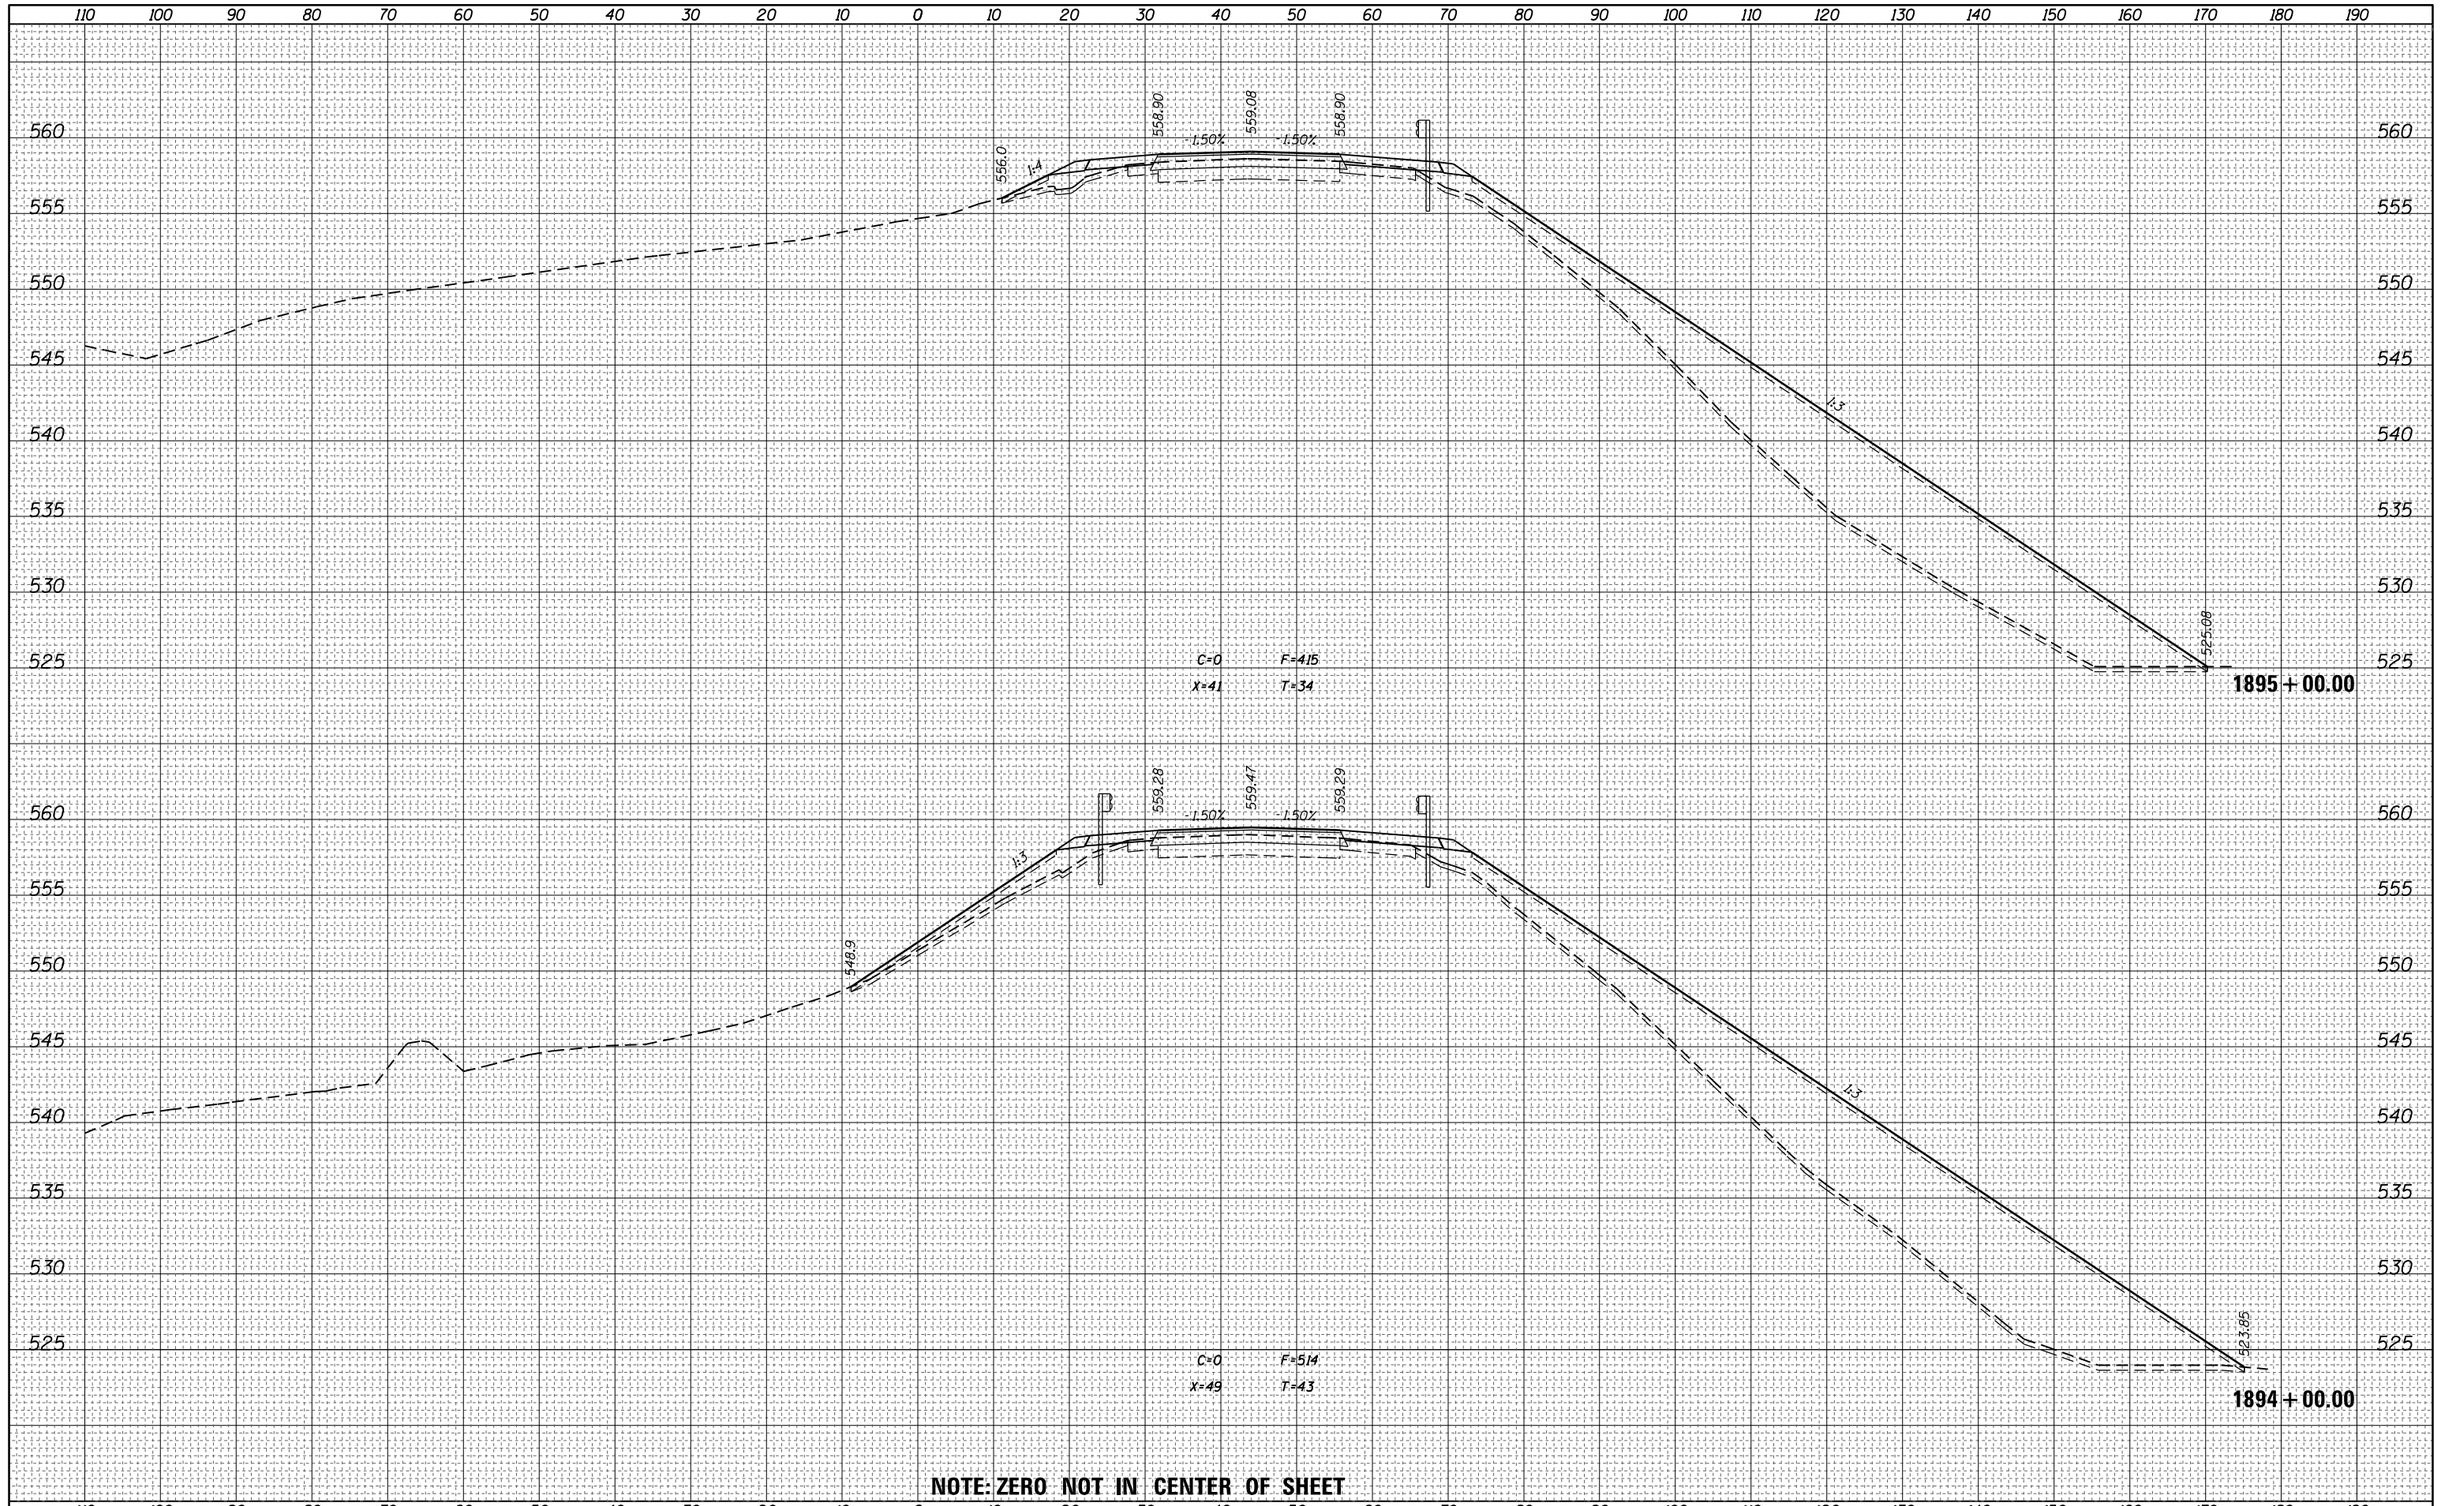


NOTE: ZERO NOT IN CENTER OF SHEET

FINAL SURVEY

| NO. | NOTE BOOK | SURVEYED | PLOTTED | TEMPLATE | AREAS | AREAS CHECKED | BY | DATE |
|---|---|---|---|---|---|---|---|---|
| | | | | | | | | |

ORIGINAL SURVEY

| NO. | NOTE BOOK | SURVEYED | PLOTTED | TEMPLATE | AREAS | AREAS CHECKED | BY | DATE |
|---|---|---|---|---|---|---|---|---|
| | | | | | | | | |

| | | | |
|---|---|---|---|
| FILE NAME = pw:\\IL084EBIDINTEG.illinois.gov:PWIDOT\Documents\IDOT Offices\District 7\Projects\74664\CADD\Drawing Sheets\D774664-sht-xssht.dgn | USER NAME = steffenmk | DESIGNED - | REVISED - |
| | | DRAWN - | REVISED - |
| | PLOT SCALE = 20.0000 ' / in. | CHECKED - | REVISED - |
| Default | PLOT DATE = 8/25/2017 | DATE - | REVISED - |

**STATE OF ILLINOIS**
**DEPARTMENT OF TRANSPORTATION**

**CROSS SECTIONS – I-70**

SCALE: | SHEET OF SHEETS | STA. 1894+00.00 TO STA. 1895+00.00

| F.A.I. RTE. | SECTION | COUNTY | TOTAL SHEETS | SHEET NO. |
|---|---|---|---|---|
| 70 | (25-1,2)R | EFFINGHAM | 424 | 335 |
| | | CONTRACT NO. 74664 | | |
| | | ILLINOIS FED. AID PROJECT | | |

| FINAL SURVEY | NOTE BOOK | NO. |
|---|---|---|
| SURVEYED | BY | DATE |
| PLOTTED | | |
| TEMPLATE | | |
| AREAS | | |
| AREAS CHECKED | | |

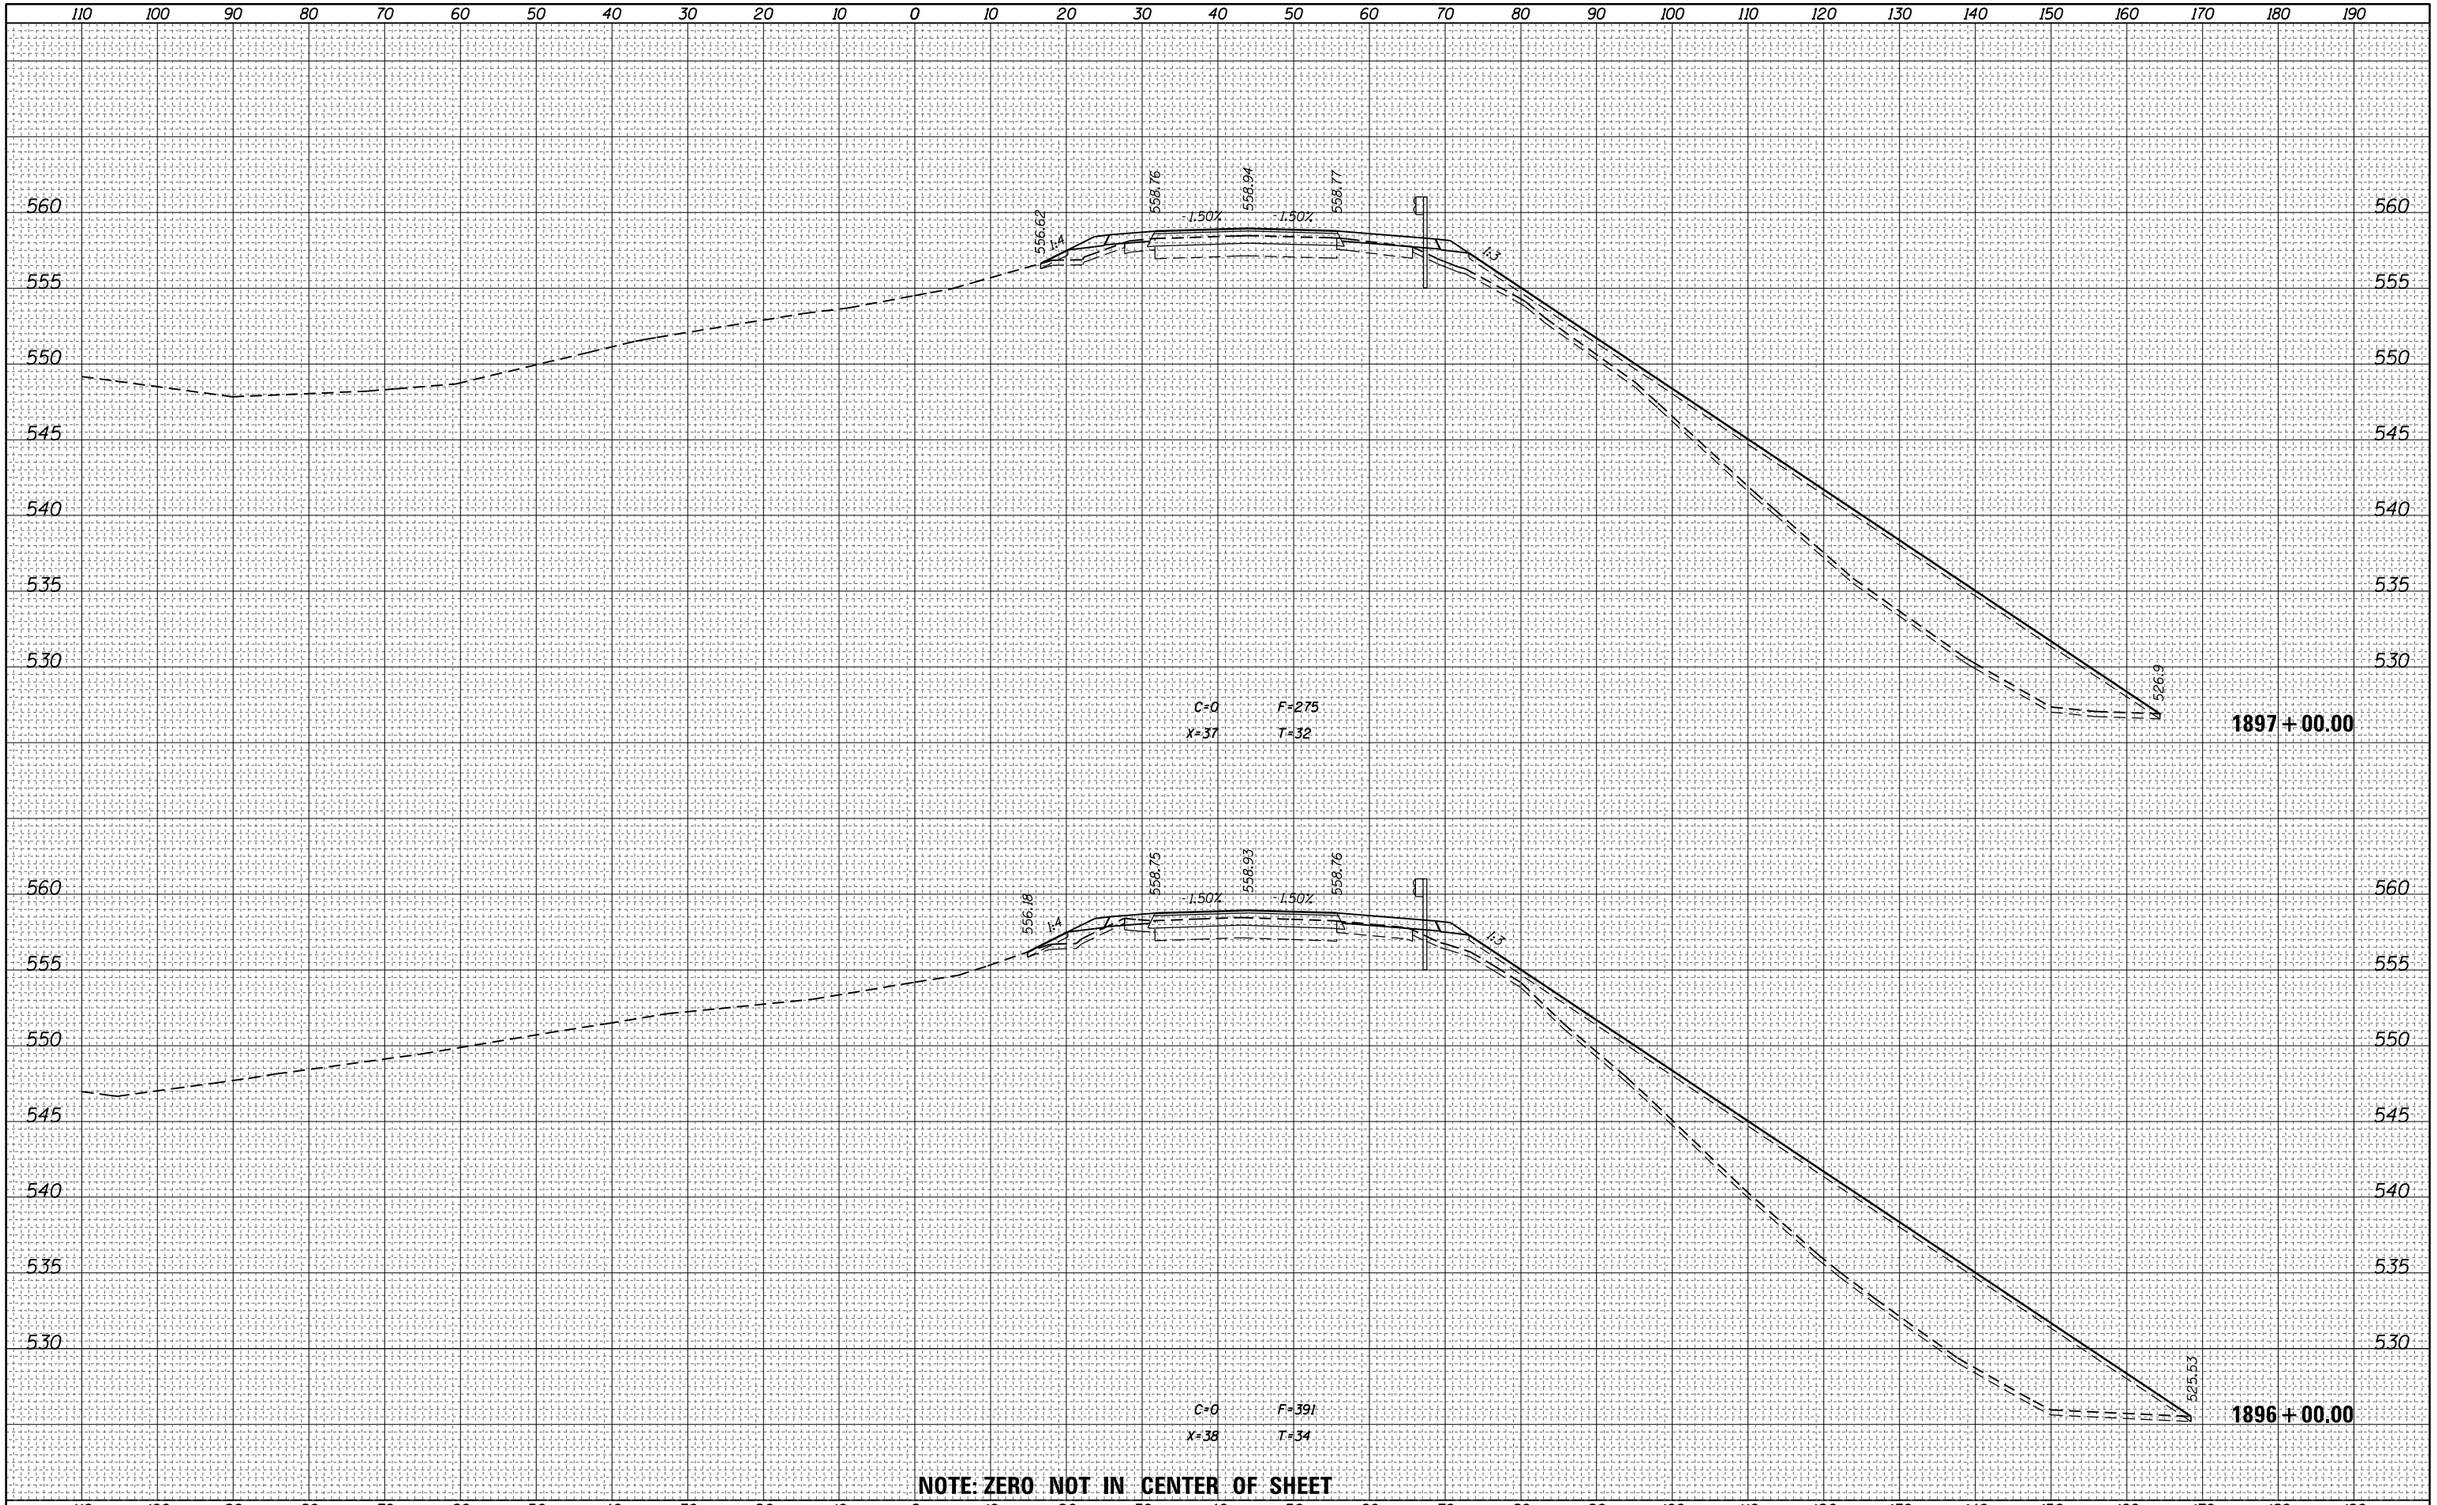


NOTE: ZERO NOT IN CENTER OF SHEET

| ORIGINAL SURVEY | NOTE BOOK | NO. |
|---|---|---|
| SURVEYED | BY | DATE |
| PLOTTED | | |
| TEMPLATE | | |
| AREAS | | |
| AREAS CHECKED | | |

| | | | |
|---|---|---|---|
| FILE NAME = pw:\\IL084EBIDINTEG.illinois.gov:PWIDOT\Documents\IDOT Offices\District 7\Projects\74664\CADD\Drawings\sheets\D774664-sht-xssht.dgn | USER NAME = steffenmk | DESIGNED - | REVISED - |
| | | DRAWN - | REVISED - |
| | PLOT SCALE = 20.0000 ' / in. | CHECKED - | REVISED - |
| Default | PLOT DATE = 8/25/2017 | DATE - | REVISED - |

**STATE OF ILLINOIS**
**DEPARTMENT OF TRANSPORTATION**

**CROSS SECTIONS – I–70**

SCALE: | SHEET OF SHEETS | STA. 1896+00.00 TO STA.1897+00.00

| F.A.I. RTE. | SECTION | COUNTY | TOTAL SHEETS | SHEET NO. |
|---|---|---|---|---|
| 70 | (25-1,2)R | EFFINGHAM | 424 | 336 |
| | | CONTRACT NO. 74664 | | |
| | | ILLINOIS FED. AID PROJECT | | |

| FINAL SURVEY | NOTE BOOK | SURVEYED | BY | DATE |
|---|---|---|---|---|
| | | PLOTTED | | |
| | | TEMPLATE | | |
| | | AREAS | | |
| NO. | | AREAS CHECKED | | |

| ORIGINAL SURVEY | NOTE BOOK | SURVEYED | BY | DATE |
|---|---|---|---|---|
| | | PLOTTED | | |
| | | TEMPLATE | | |
| | | AREAS | | |
| NO. | | AREAS CHECKED | | |

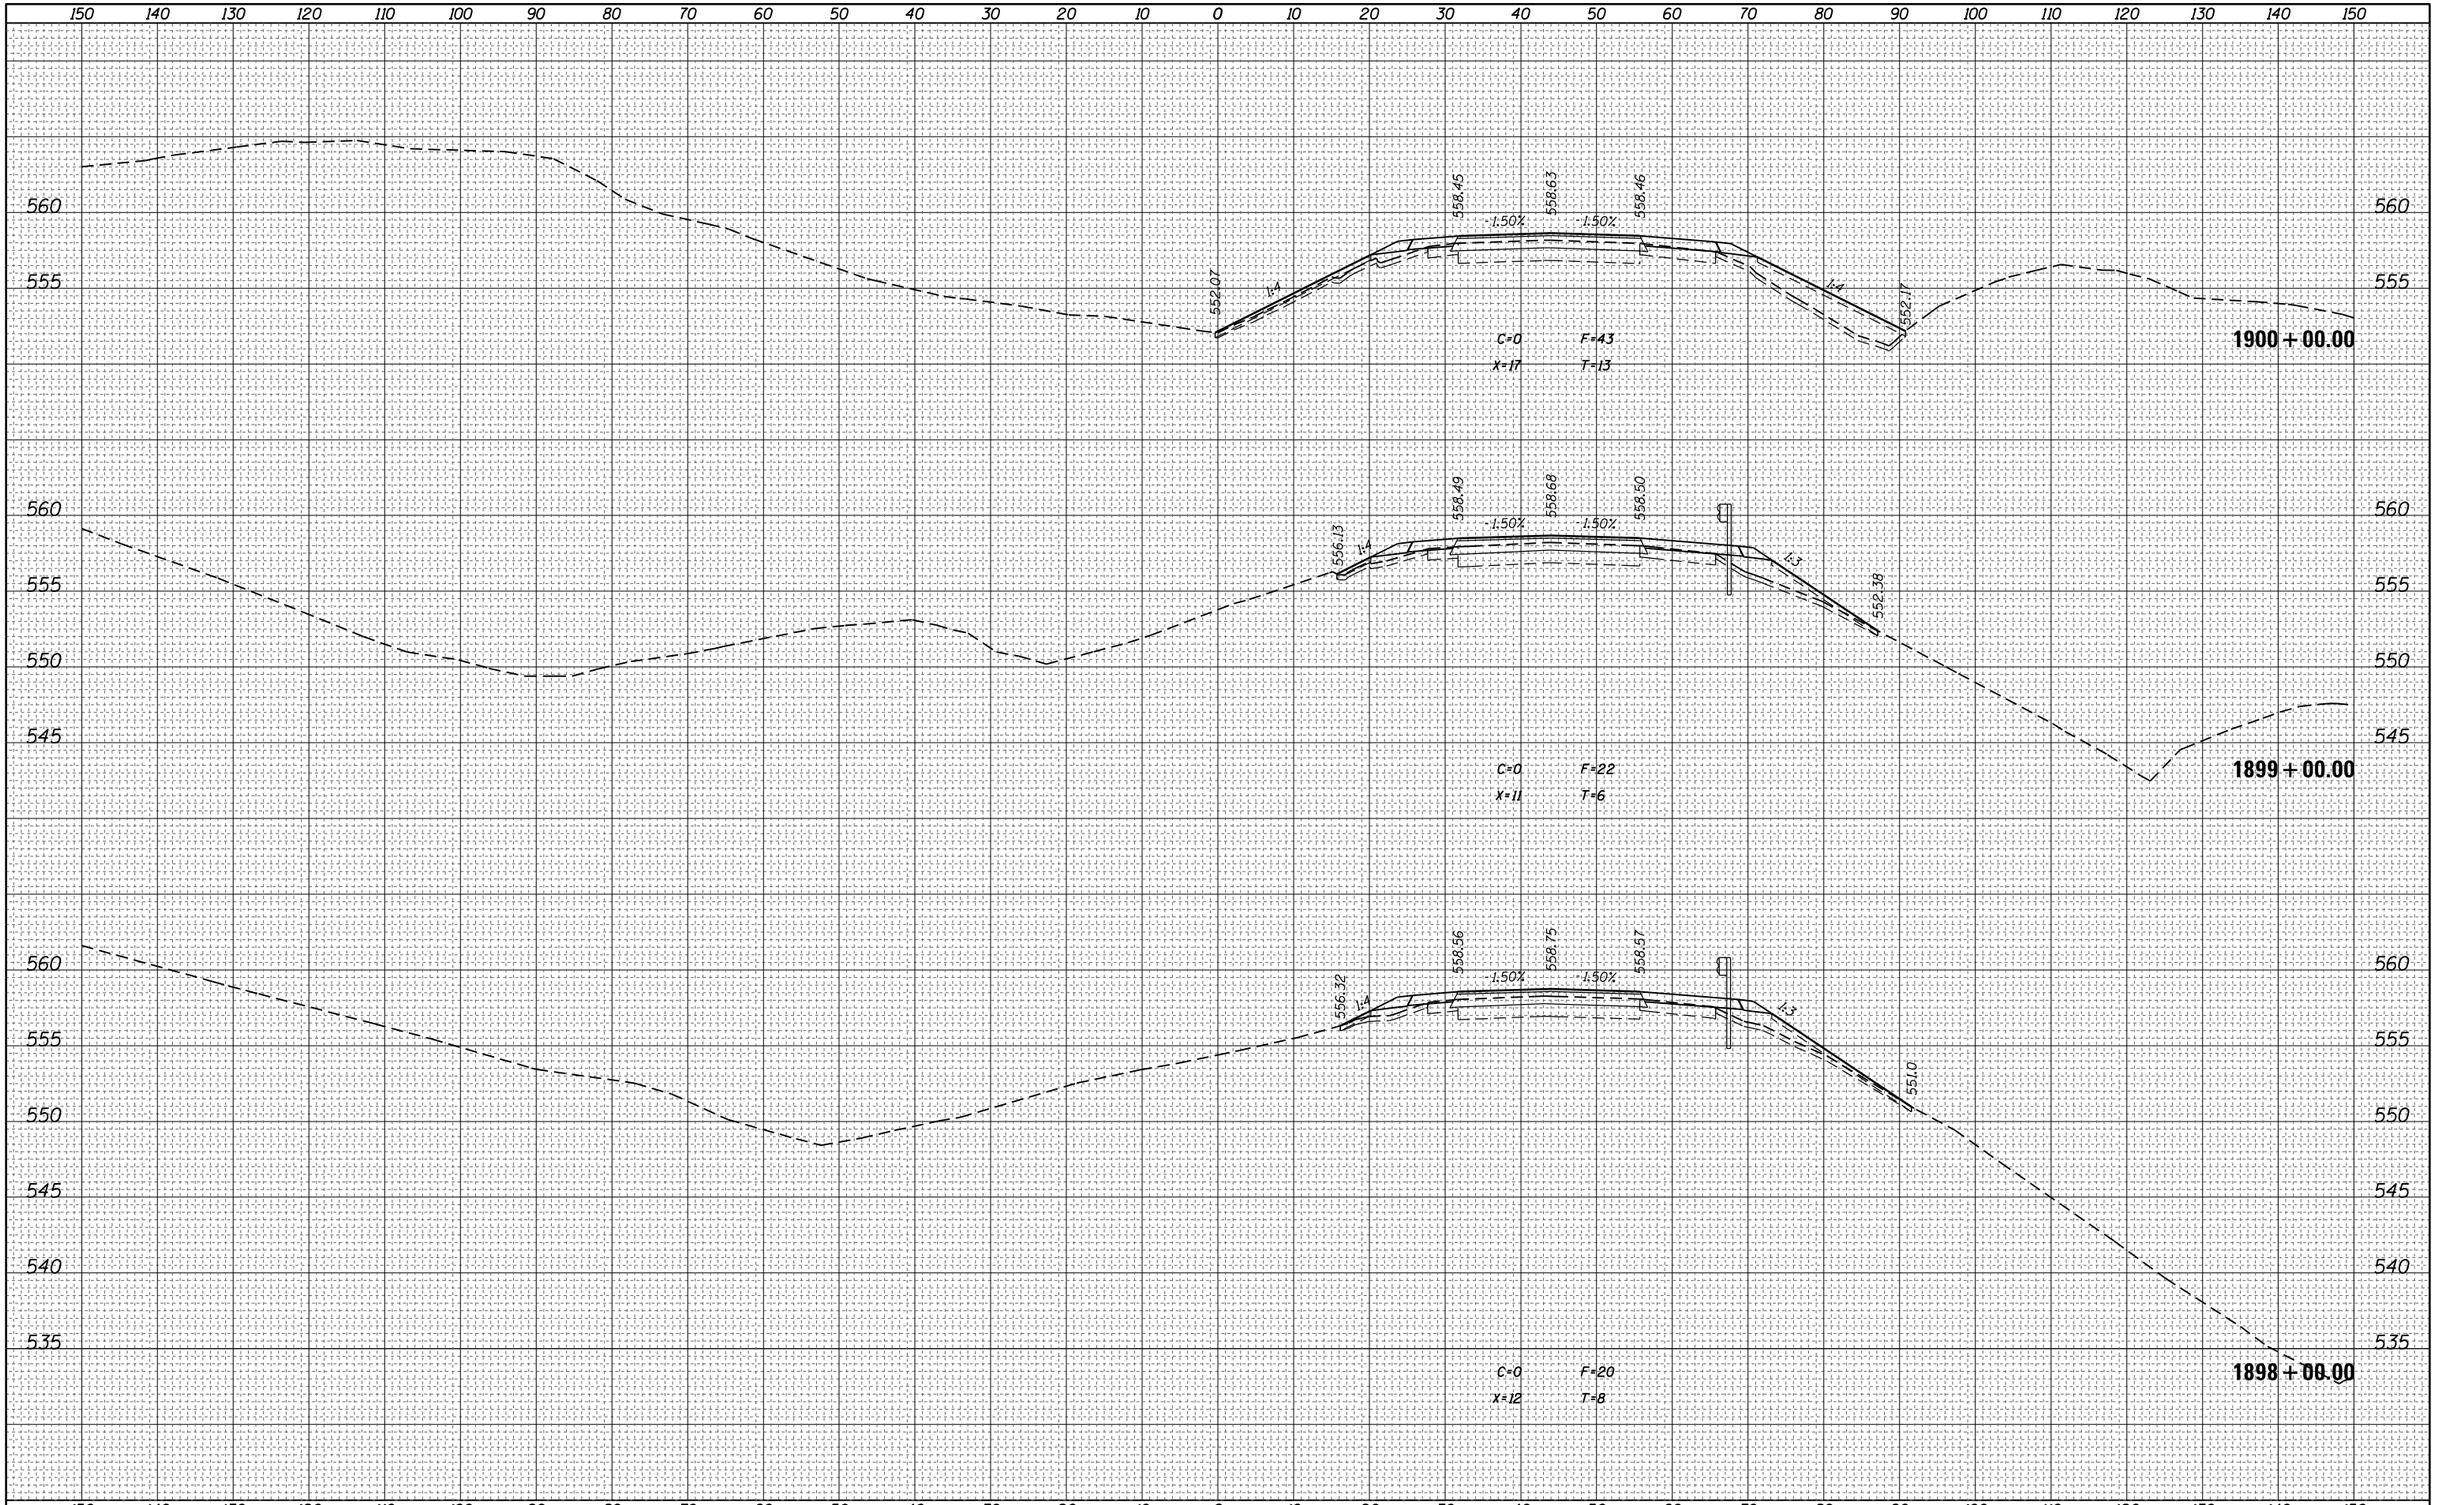


| | | | |
|---|---|---|---|
| FILE NAME = pw:\\IL084EBIDINTEG.illinois.gov:PWIDOT\Documents\IDOT Offices\District 7\Projects\74664\CADD\Drawing Sheets\D774664-sht-xssht.dgn | USER NAME = steffenmk | DESIGNED - | REVISED - |
| | | DRAWN - | REVISED - |
| | PLOT SCALE = 20.0000 ' / in. | CHECKED - | REVISED - |
| Default | PLOT DATE = 8/25/2017 | DATE - | REVISED - |

**STATE OF ILLINOIS**
**DEPARTMENT OF TRANSPORTATION**

**CROSS SECTIONS – I-70**

SCALE: | SHEET OF SHEETS | STA. 1898+00.00 TO STA.1900+00.00

| F.A.I. RTE. | SECTION | COUNTY | TOTAL SHEETS | SHEET NO. |
|---|---|---|---|---|
| 70 | (25-1,2)R | EFFINGHAM | 424 | 337 |
| | | CONTRACT NO. 74664 | | |
| | ILLINOIS FED. AID PROJECT | | | |

| FINAL SURVEY | NOTE BOOK | NO. |
|---|---|---|
| SURVEYED | | |
| PLOTTED | | |
| TEMPLATE | | |
| AREAS | | |
| AREAS CHECKED | | |

| BY | DATE |
|---|---|
| | |

| ORIGINAL SURVEY | NOTE BOOK | NO. |
|---|---|---|
| SURVEYED | | |
| PLOTTED | | |
| TEMPLATE | | |
| AREAS | | |
| AREAS CHECKED | | |

| BY | DATE |
|---|---|
| | |

150 140 130 120 110 100 90 80 70 60 50 40 30 20 10 0 10 20 30 40 50 60 70 80 90 100 110 120 130 140 150

575 570 565 560 555

555.24 1:4 558.49 -1.50% 558.67 -1.50% 558.49 1:4 555.21

C=0 F=16 X=10 T=5

**1903 + 00.00**

555.19 1:4 558.38 -1.50% 558.57 -1.50% 558.39 1:4 554.67

C=0 F=14 X=10 T=6

**1902 + 00.00**

553.56 1:4 558.41 -1.50% 558.59 -1.50% 558.42 1:4 553.3

C=0 F=30 X=14 T=10

**1901 + 00.00**

150 140 130 120 110 100 90 80 70 60 50 40 30 20 10 0 10 20 30 40 50 60 70 80 90 100 110 120 130 140 150

| | | | |
|---|---|---|---|
| FILE NAME = pw:\\IL004EBIDINTEG.illinois.gov:PWIDOT\Documents\IDOT Offices\District 7\Projects\74664\CADD\Drawings\D774664-sht-xssht.dgn | USER NAME = steffenmk | DESIGNED - | REVISED - |
| | | DRAWN - | REVISED - |
| | PLOT SCALE = 20.0000 ' / in. | CHECKED - | REVISED - |
| Default | PLOT DATE = 8/25/2017 | DATE - | REVISED - |

**STATE OF ILLINOIS**
**DEPARTMENT OF TRANSPORTATION**

**CROSS SECTIONS – I–70**

SCALE: | SHEET OF SHEETS | STA. 1901+00.00 | TO STA. 1903+00.00

| F.A.I. RTE. | SECTION | COUNTY | TOTAL SHEETS | SHEET NO. |
|---|---|---|---|---|
| 70 | (25-1,2)R | EFFINGHAM | 424 | 338 |
| | | CONTRACT NO. 74664 | | |
| | ILLINOIS | FED. AID PROJECT | | |

| FINAL SURVEY | NOTE BOOK | NO. |
|---|---|---|
| SURVEYED | BY | DATE |
| PLOTTED | | |
| TEMPLATE | | |
| AREAS | | |
| AREAS CHECKED | | |

| ORIGINAL SURVEY | NOTE BOOK | NO. |
|---|---|---|
| SURVEYED | BY | DATE |
| PLOTTED | | |
| TEMPLATE | | |
| AREAS | | |
| AREAS CHECKED | | |

150 140 130 120 110 100 90 80 70 60 50 40 30 20 10 0 10 20 30 40 50 60 70 80 90 100 110 120 130 140 150

560
555
575
570
565
560
575
570
565
560

554.05 1:4 558.96 1.50% 559.14 1.50% 558.96 1:4 554.63
C=0 F=16
X=14 T=9

**1906 + 00.00**

556.36 1:4 558.74 1.50% 558.93 1.50% 558.75 1:4 555.47
C=0 F=13
X=8 T=4

**1905 + 00.00**

555.61 1:4 558.56 1.50% 556.74 1.50% 558.57 1:4 555.60
C=0 F=15
X=9 T=4

**1904 + 00.00**

150 140 130 120 110 100 90 80 70 60 50 40 30 20 10 0 10 20 30 40 50 60 70 80 90 100 110 120 130 140 150

| | | | |
|---|---|---|---|
| FILE NAME = p:\\IL084EBIDINTEG.illinois.gov\PWIDOT\Documents\IDOT Offices\District 7\Projects\74664\CADD\Drawings\sheets\D774664-sht-xssht.dgn | USER NAME = steffenmk | DESIGNED - | REVISED - |
| | PLOT SCALE = 20.0000 ' / in. | CHECKED - | REVISED - |
| Default | PLOT DATE = 8/25/2017 | DATE - | REVISED - |

**STATE OF ILLINOIS**
**DEPARTMENT OF TRANSPORTATION**

**CROSS SECTIONS – I–70**

SCALE: | SHEET OF SHEETS | STA. 1904+00.00 TO STA.1906+00.00

| F.A.I. RTE. | SECTION | COUNTY | TOTAL SHEETS | SHEET NO. |
|---|---|---|---|---|
| 70 | (25-1,2)R | EFFINGHAM | 424 | 339 |
| | | CONTRACT NO. 74664 | | |
| | | ILLINOIS FED. AID PROJECT | | |

| FINAL SURVEY | NOTE BOOK | SURVEYED | PLOTTED | TEMPLATE | AREAS | AREAS CHECKED | NO. | BY | DATE |
|---|---|---|---|---|---|---|---|---|---|
| ORIGINAL SURVEY | NOTE BOOK | SURVEYED | PLOTTED | TEMPLATE | AREAS | AREAS CHECKED | NO. | BY | DATE |

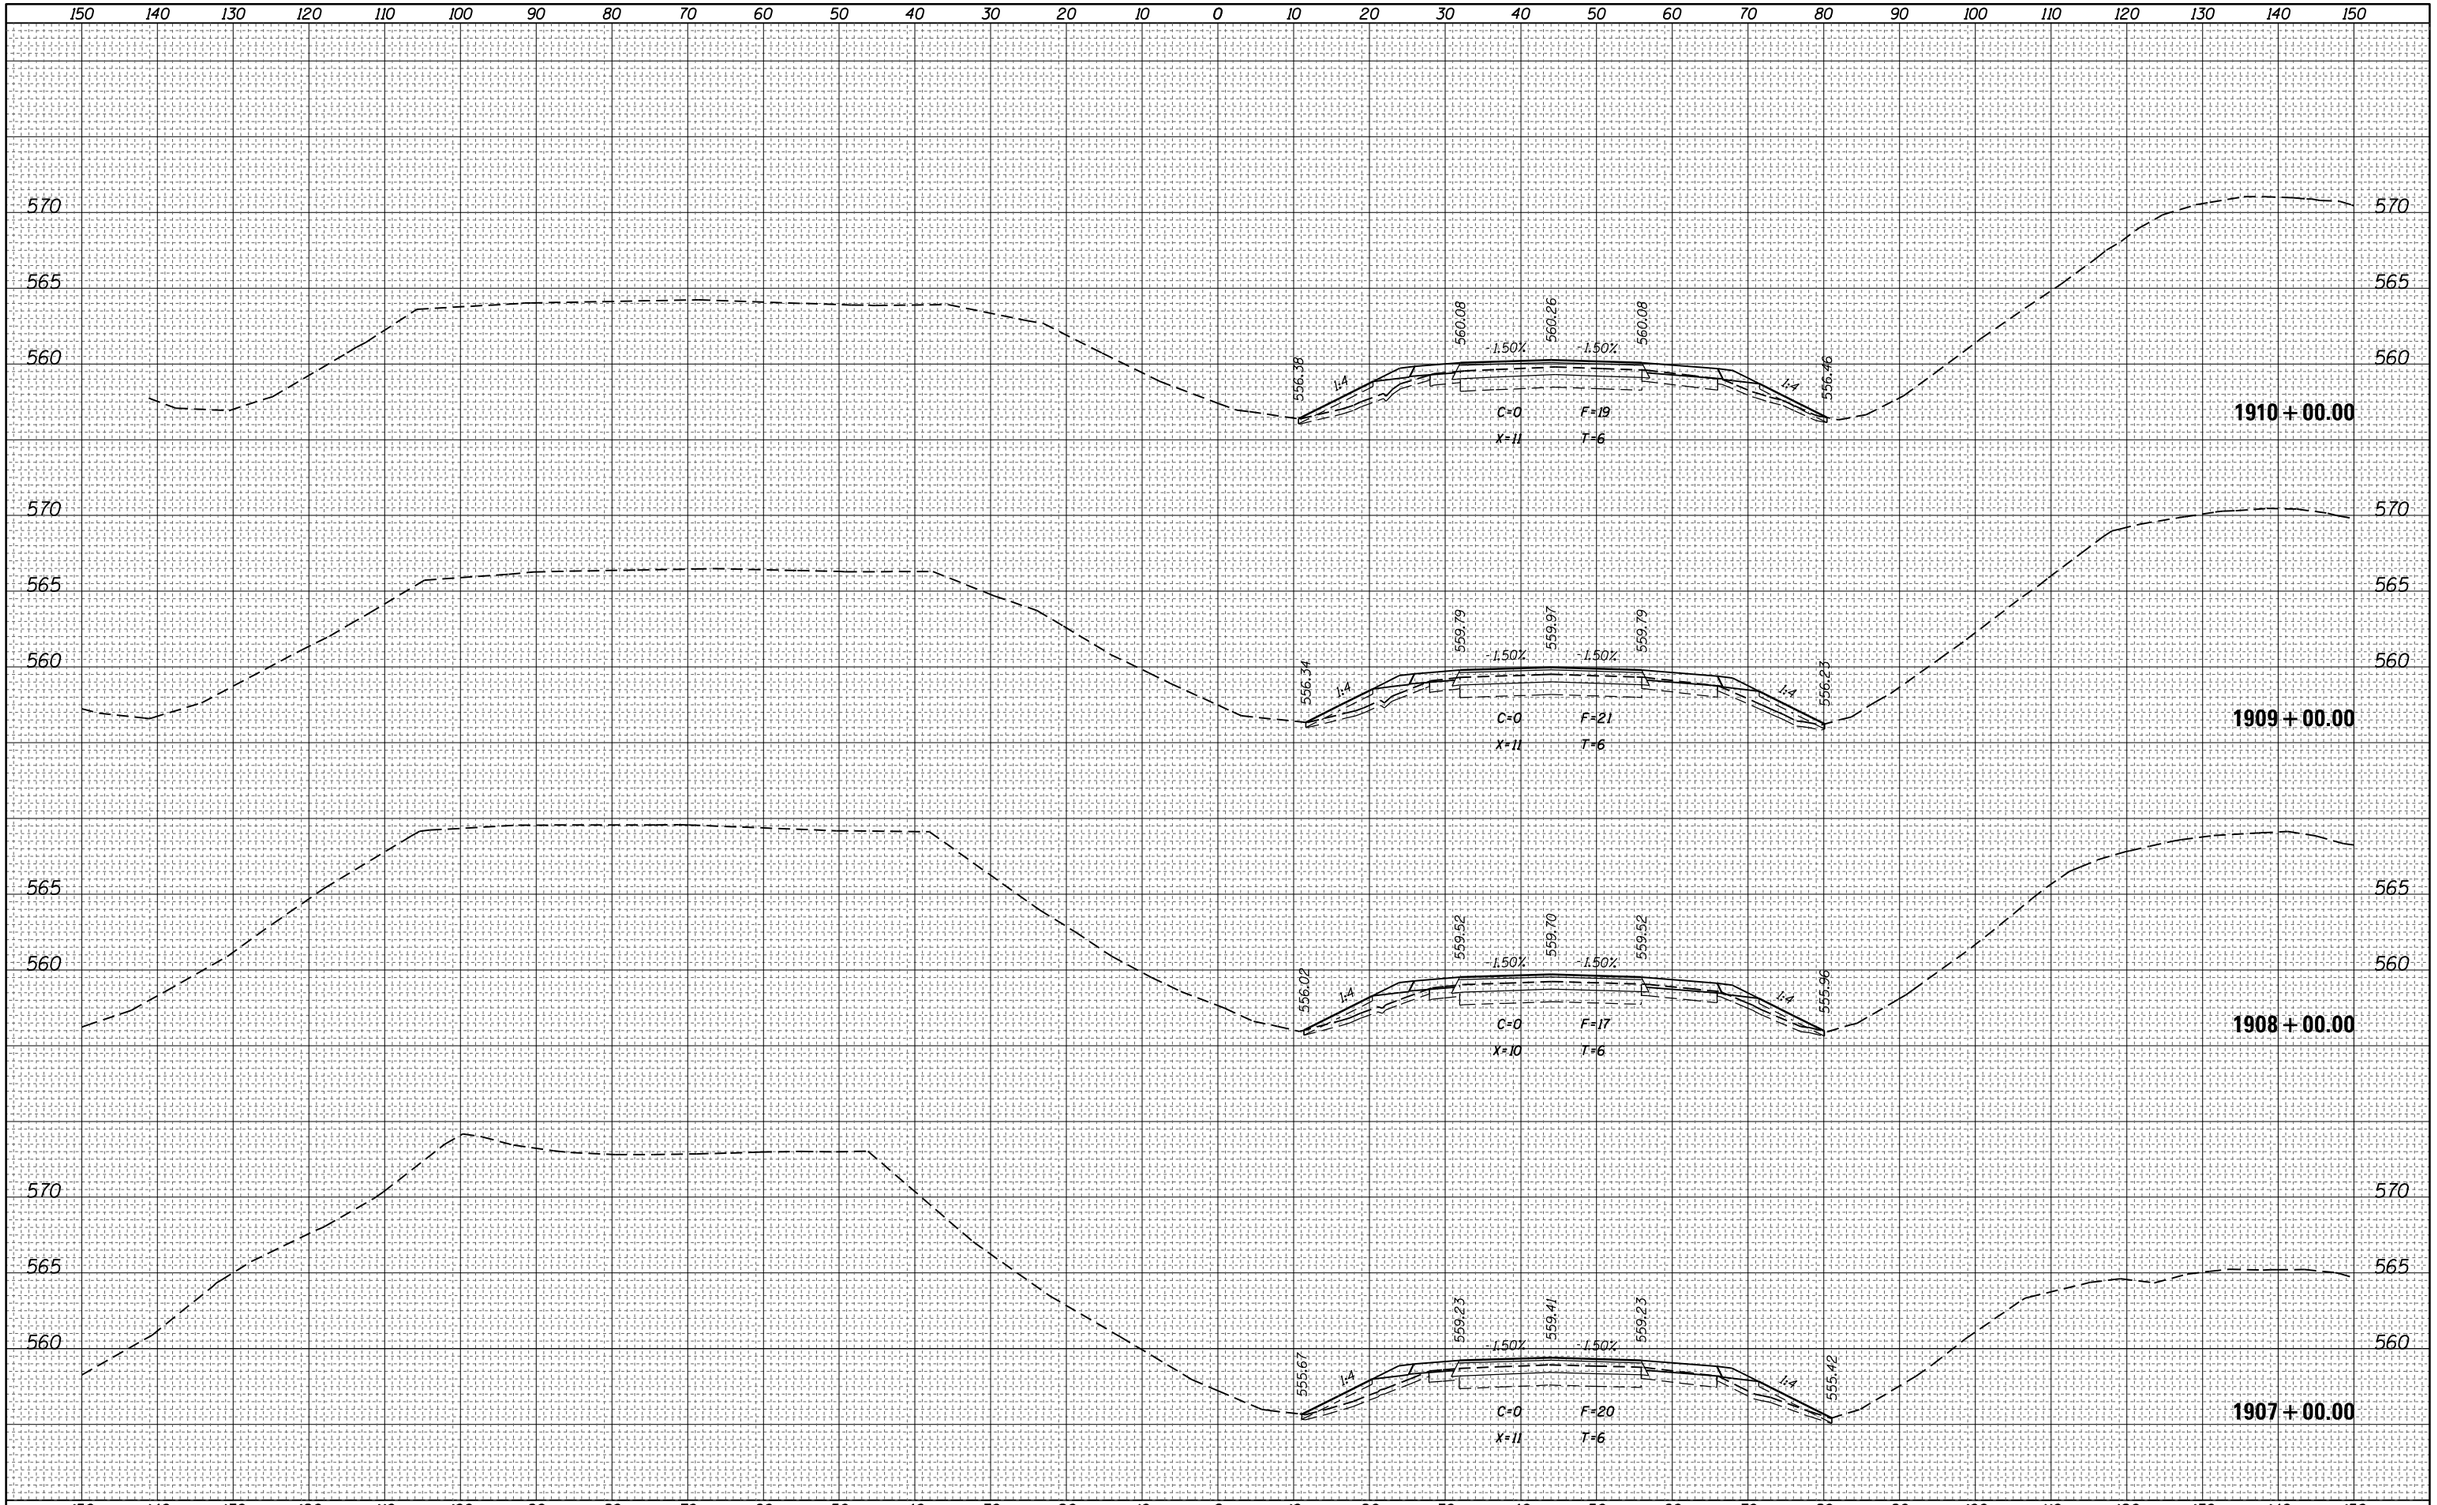


| FILE NAME = | USER NAME = steffenmk | DESIGNED - | REVISED - |
|---|---|---|---|
| pw:\\IL084EBIDINTEG.illinois.gov:PWIDOT\Documents\IDOT Offices\District 7\Projects\74664\CADD\Drawing Sheets\D774664-sht-xssht.dgn | | DRAWN - | REVISED - |
| | PLOT SCALE = 20.0000 ' / in. | CHECKED - | REVISED - |
| Default | PLOT DATE = 8/25/2017 | DATE - | REVISED - |

**STATE OF ILLINOIS**
**DEPARTMENT OF TRANSPORTATION**

**CROSS SECTIONS – I-70**

SCALE: | SHEET OF SHEETS | STA. 1907+00.00 TO STA.1910+00.00

| F.A.I. RTE. | SECTION | COUNTY | TOTAL SHEETS | SHEET NO. |
|---|---|---|---|---|
| 70 | (25-1,2)R | EFFINGHAM | 424 | 340 |
| | | CONTRACT NO. 74664 | | |
| | ILLINOIS FED. AID PROJECT | | | |

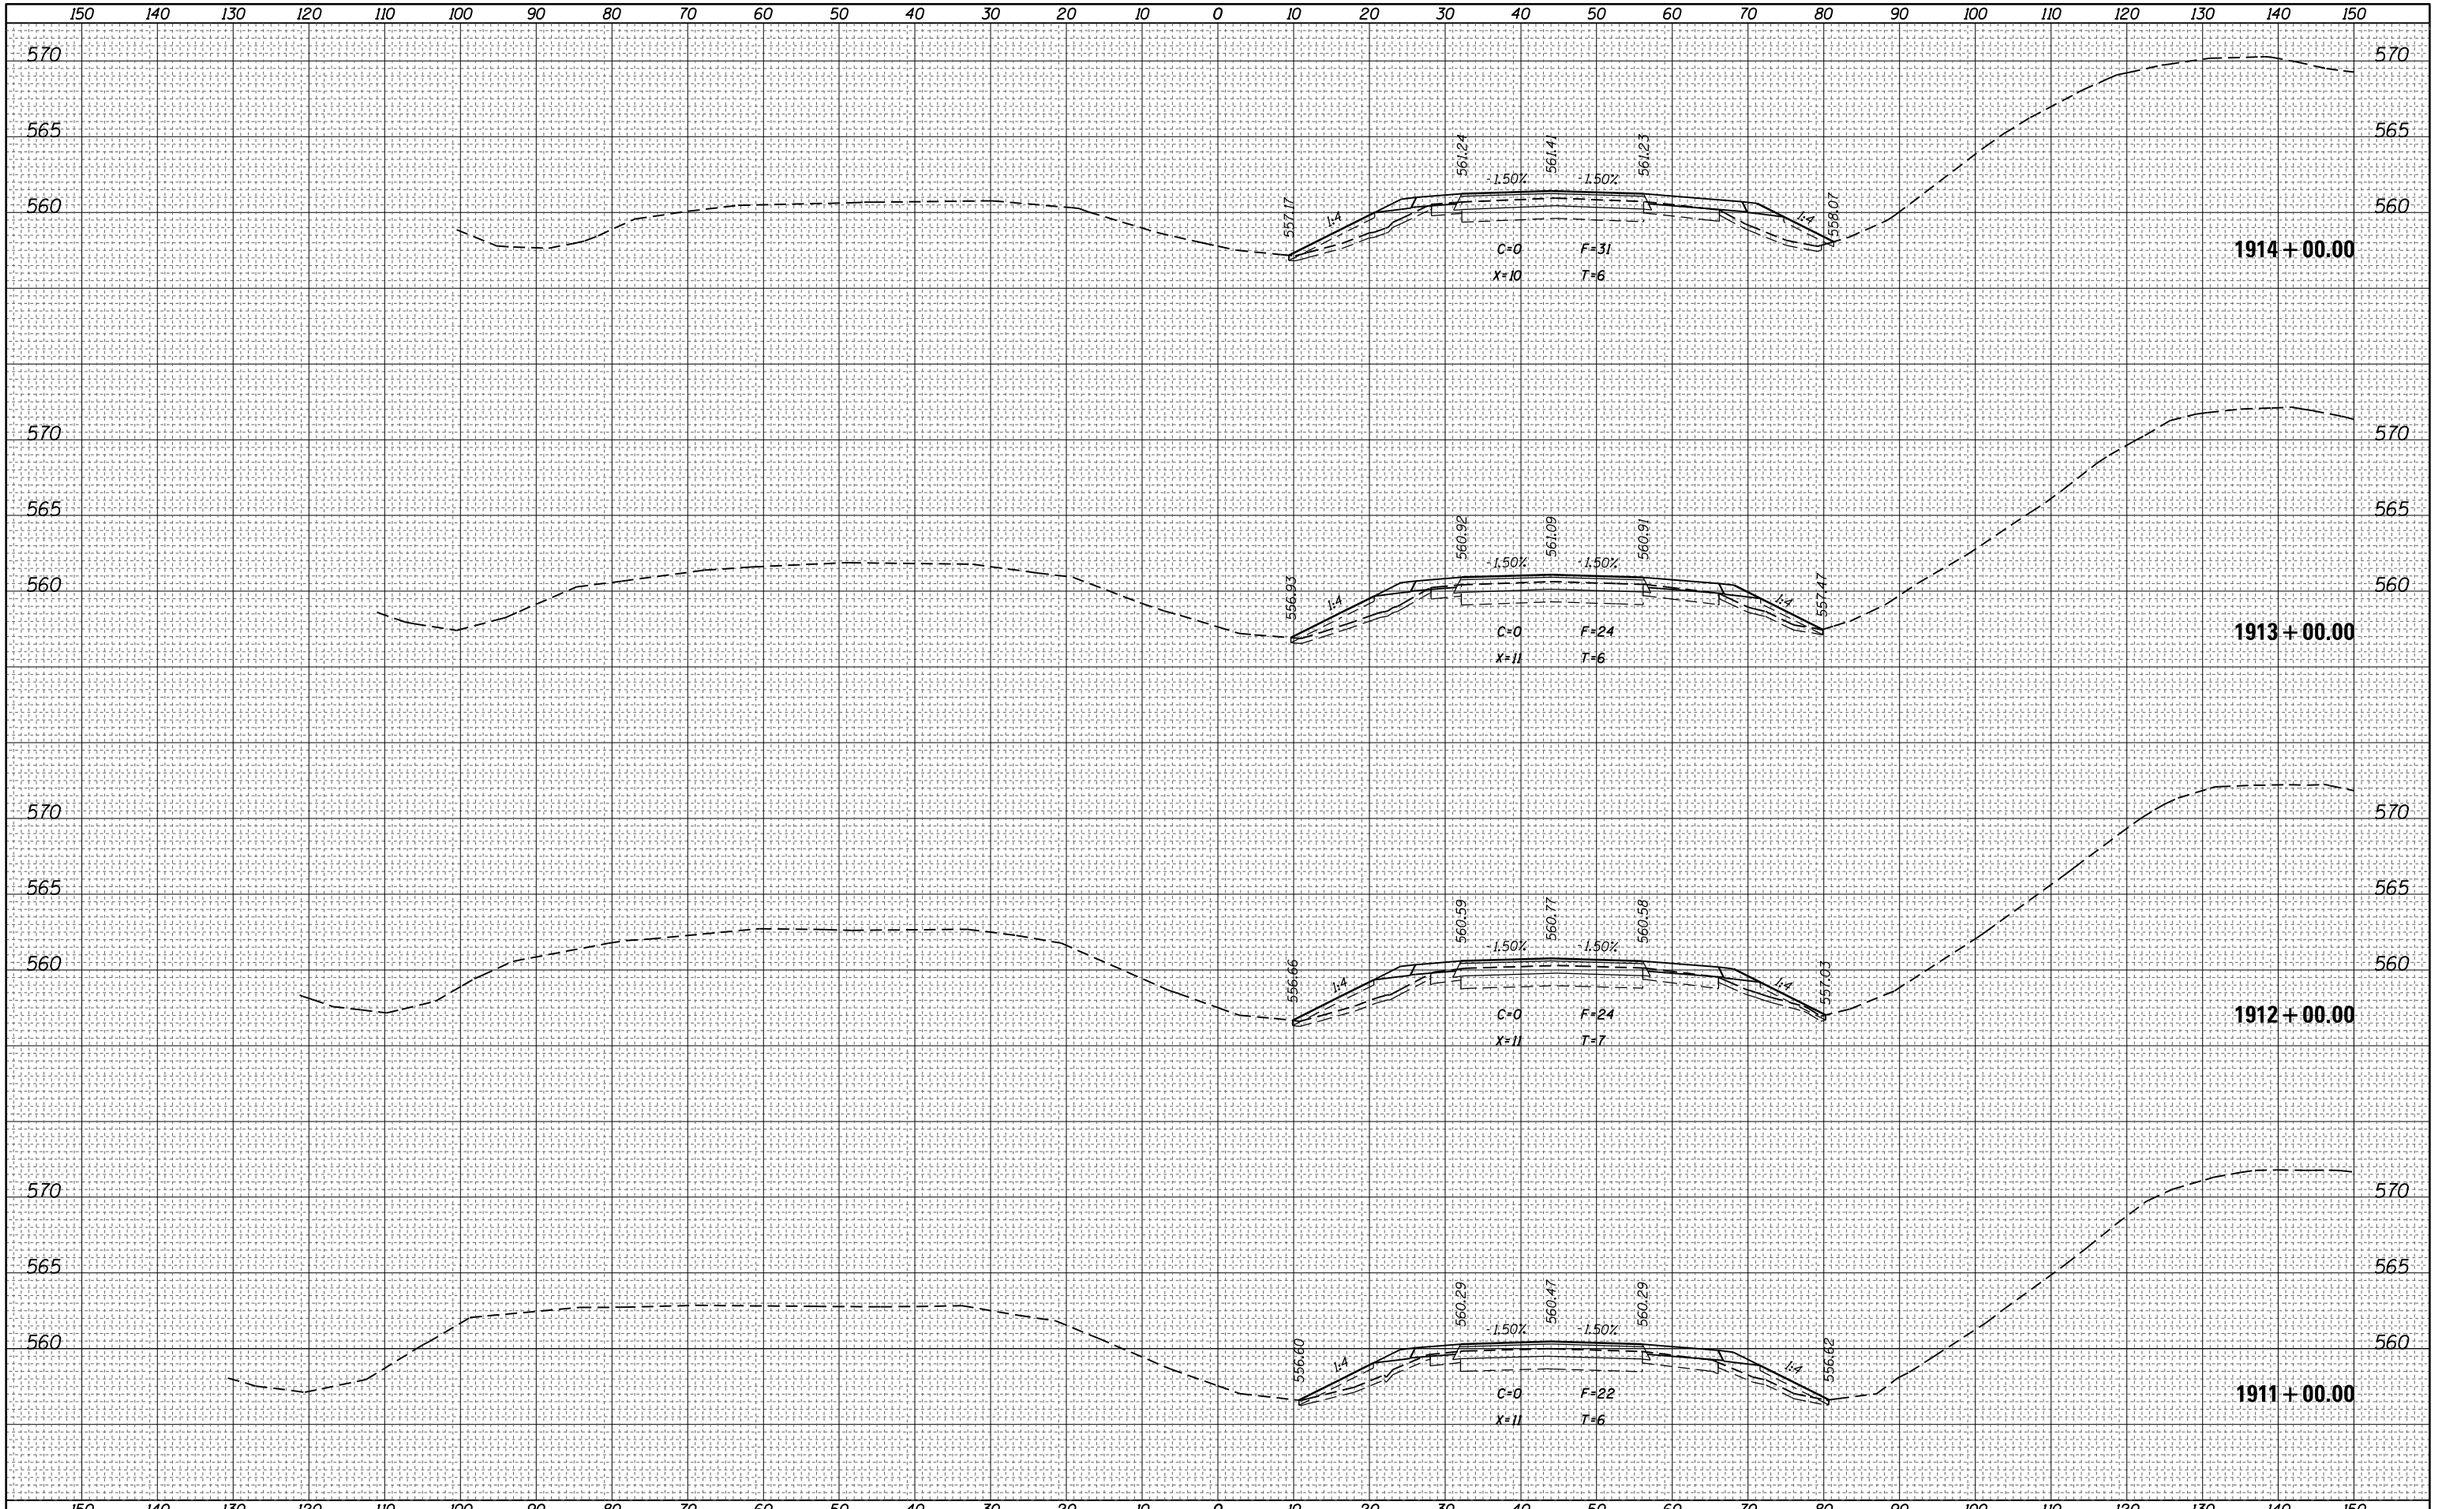


| FINAL SURVEY | BY | DATE |
|---|---|---|
| SURVEYED | | |
| PLOTTED | | |
| TEMPLATE | | |
| NOTE BOOK | | |
| AREAS | | |
| NO. | AREAS CHECKED | |

| ORIGINAL SURVEY | BY | DATE |
|---|---|---|
| SURVEYED | | |
| PLOTTED | | |
| TEMPLATE | | |
| NOTE BOOK | | |
| AREAS | | |
| NO. | AREAS CHECKED | |

| | | | |
|---|---|---|---|
| FILE NAME = | USER NAME = steffenmk | DESIGNED - | REVISED - |
| pw:\\IL084EBIDINTEG.illinois.gov:PWIDOT\Documents\IDOT Offices\District 7\Projects\74664\CADD\Sheets\D774664-sht-xssht.dgn | | DRAWN - | REVISED - |
| | PLOT SCALE = 20.0000 ' / in. | CHECKED - | REVISED - |
| Default | PLOT DATE = 8/25/2017 | DATE - | REVISED - |

**STATE OF ILLINOIS**
**DEPARTMENT OF TRANSPORTATION**

**CROSS SECTIONS – I-70**

SCALE: | SHEET OF SHEETS | STA. 1911+00.00 TO STA. 1914+00.00

| F.A.I. RTE. | SECTION | COUNTY | TOTAL SHEETS | SHEET NO. |
|---|---|---|---|---|
| 70 | (25-1,2)R | EFFINGHAM | 424 | 341 |
| | | CONTRACT NO. 74664 | | |
| | | ILLINOIS FED. AID PROJECT | | |

| FINAL SURVEY | NOTE BOOK | NO. |
|---|---|---|
| | SURVEYED | |
| | PLOTTED | |
| | TEMPLATE | |
| | AREAS | |
| | AREAS CHECKED | |

| BY | DATE |
|---|---|
| | |

| ORIGINAL SURVEY | NOTE BOOK | NO. |
|---|---|---|
| | SURVEYED | |
| | PLOTTED | |
| | TEMPLATE | |
| | AREAS | |
| | AREAS CHECKED | |

| BY | DATE |
|---|---|
| | |

150 140 130 120 110 100 90 80 70 60 50 40 30 20 10 0 10 20 30 40 50 60 70 80 90 100 110 120 130 140 150

565 560 555 550 545

553.46 561.83 562.01 561.82 548.56

1:4 1.50% 1.50% 1:2.5

C=0 F=82 X=24 T=19

**1917 + 00.00**

565 560 555

556.58 561.69 561.86 561.68 554.03

1:4 1.50% 1.50% 1:3

C=0 F=45 X=16 T=11

**1916 + 00.00**

565 560

557.15 561.44 561.62 561.44 557.45

1:4 1.50% 1.50% 1:4

C=0 F=33 X=12 T=8

**1915 + 00.00**

150 140 130 120 110 100 90 80 70 60 50 40 30 20 10 0 10 20 30 40 50 60 70 80 90 100 110 120 130 140 150

| | | | |
|---|---|---|---|
| FILE NAME = pw:\\IL084EBIDINTEG.illinois.gov:PWIDOT\Documents\IDOT Offices\District 7\Projects\74664\CADD\Drawings\Sheets\D774664-sht-xssht.dgn | USER NAME = steffenmk | DESIGNED - | REVISED - |
| | | DRAWN - | REVISED - |
| | PLOT SCALE = 20.0000 ' / in. | CHECKED - | REVISED - |
| Default | PLOT DATE = 8/25/2017 | DATE - | REVISED - |

**STATE OF ILLINOIS**
**DEPARTMENT OF TRANSPORTATION**

**CROSS SECTIONS – I–70**

SCALE: | SHEET OF SHEETS | STA. 1915+00.00 TO STA. 1917+00.00

| F.A.I. RTE. | SECTION | COUNTY | TOTAL SHEETS | SHEET NO. |
|---|---|---|---|---|
| 70 | (25-1,2)R | EFFINGHAM | 424 | 342 |
| | | CONTRACT NO. 74664 | | |
| | ILLINOIS FED. AID PROJECT | | | |

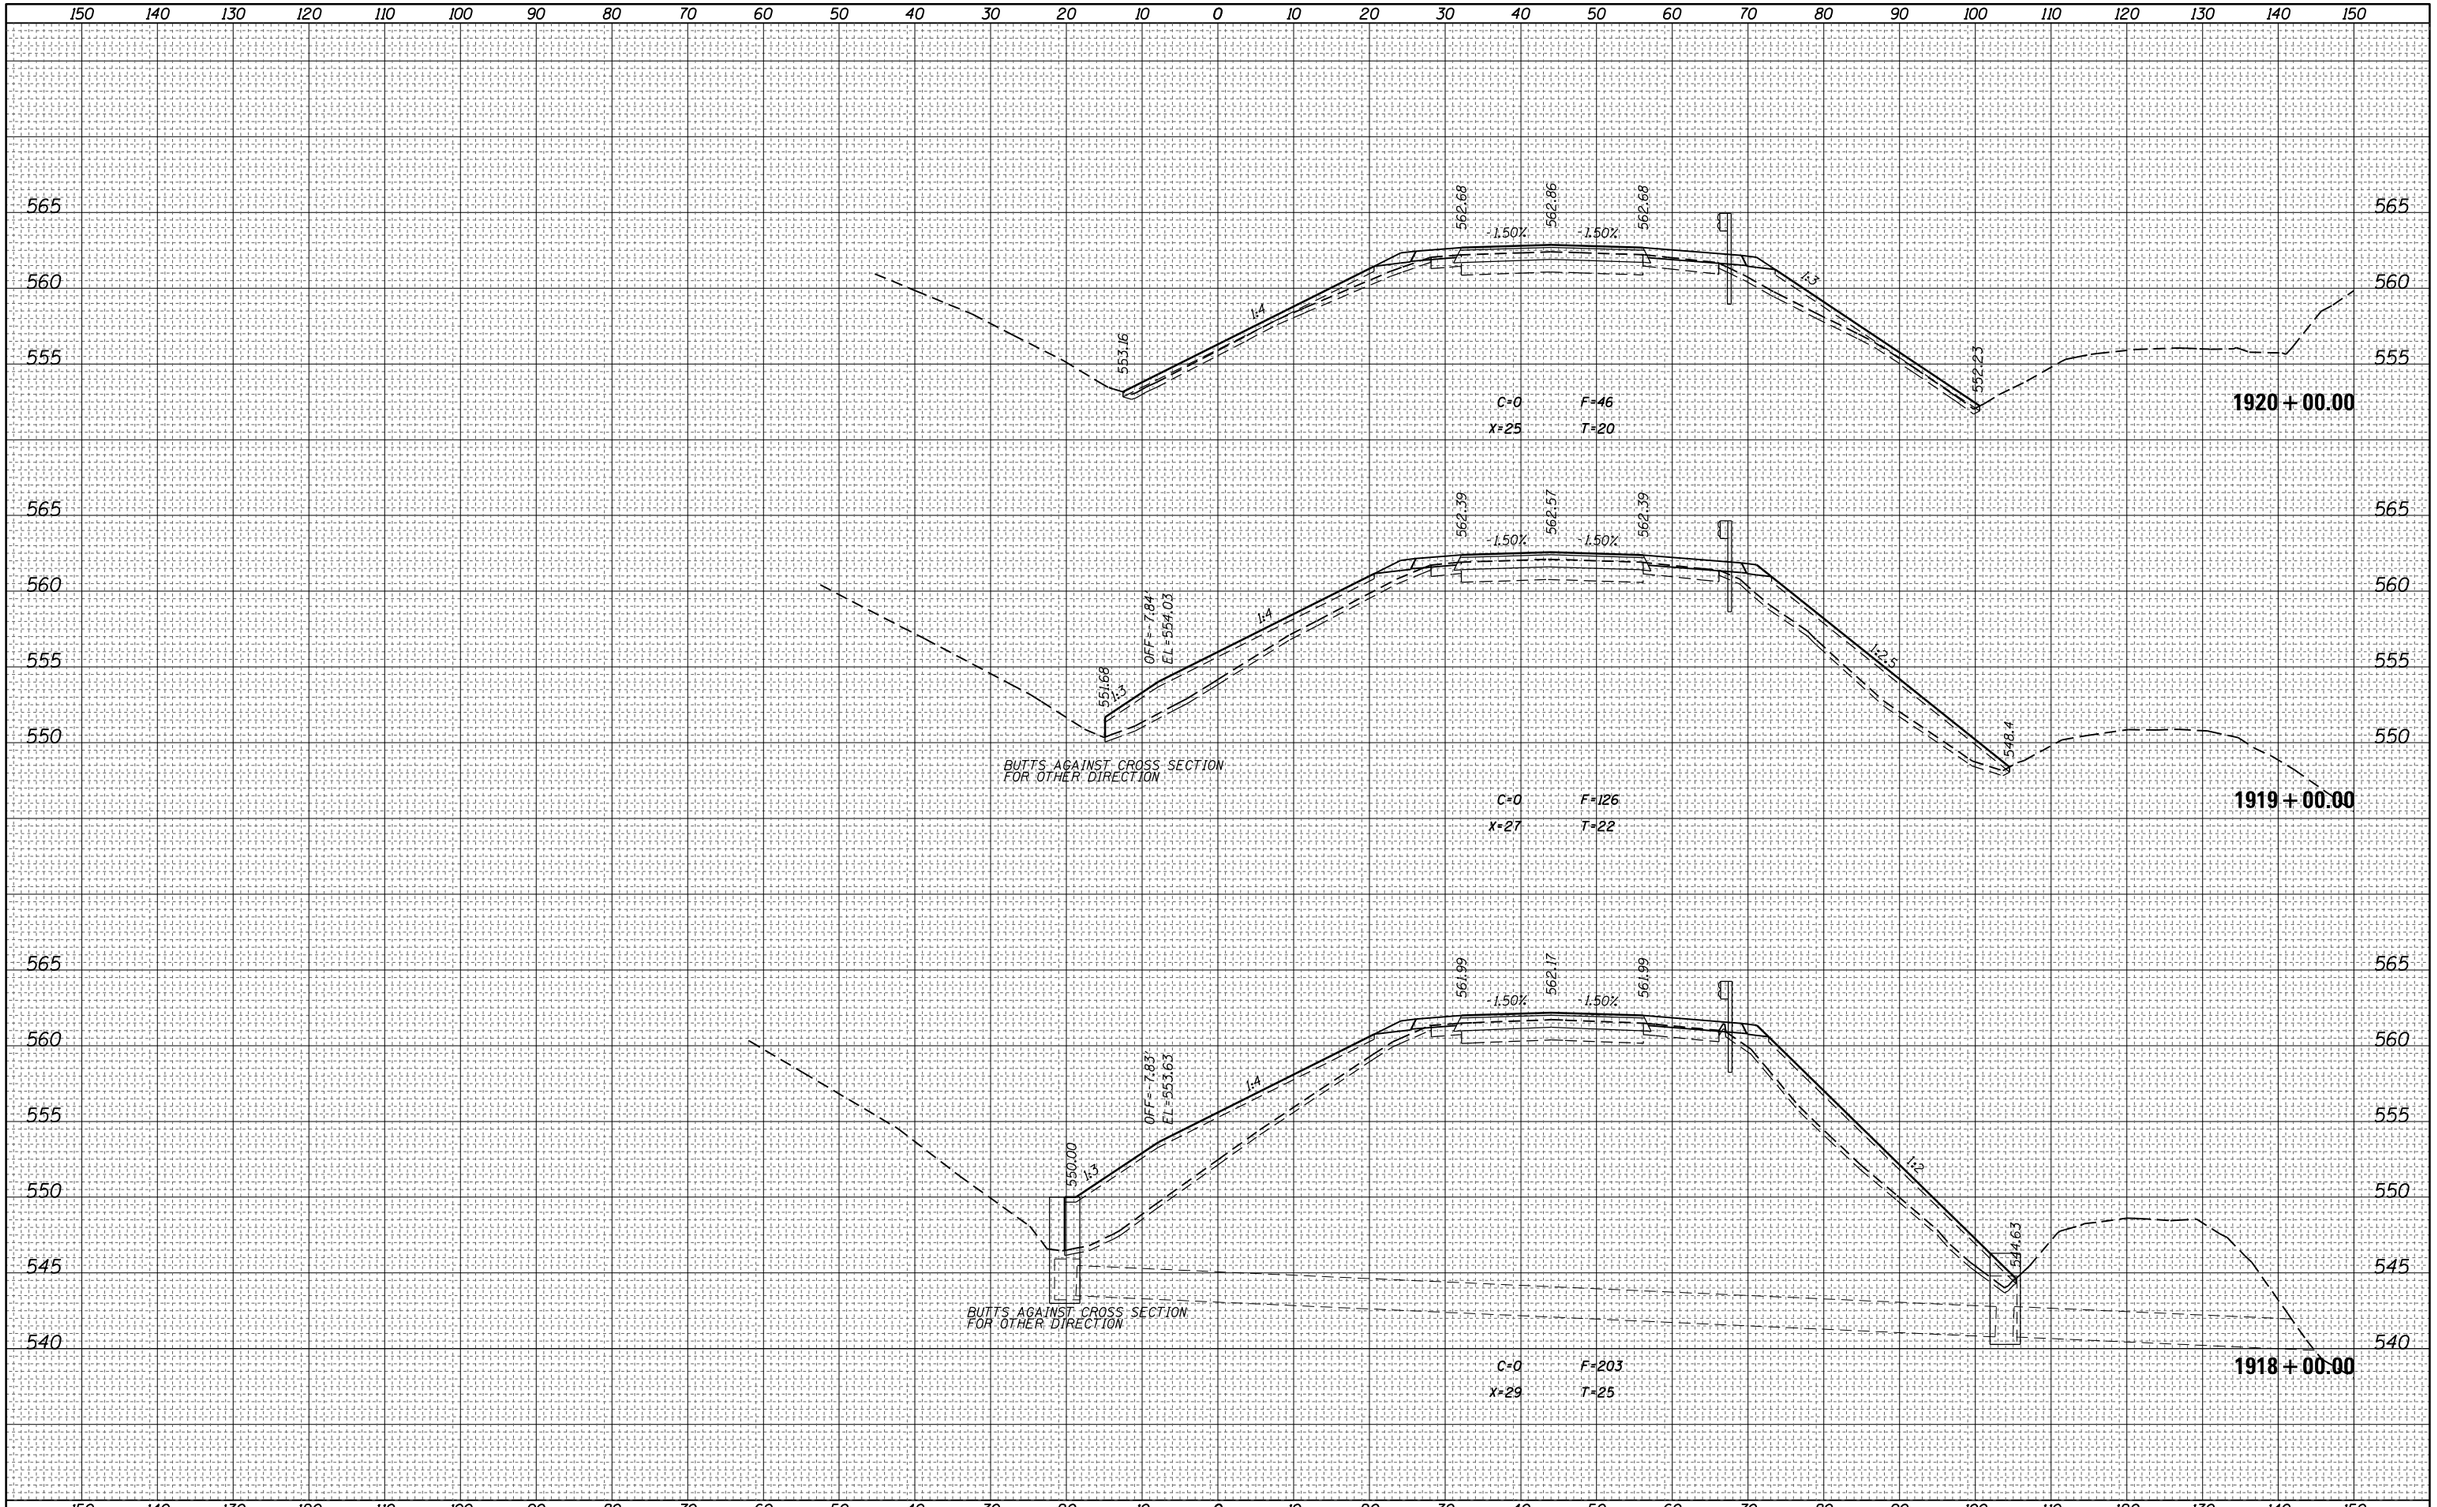


| FINAL SURVEY | NOTE BOOK | NO. |
|---|---|---|
| SURVEYED | | |
| PLOTTED | | |
| TEMPLATE | | |
| AREAS | | |
| AREAS CHECKED | | |

| ORIGINAL SURVEY | NOTE BOOK | NO. |
|---|---|---|
| SURVEYED | | |
| PLOTTED | | |
| TEMPLATE | | |
| AREAS | | |
| AREAS CHECKED | | |

| BY | DATE |
|---|---|
| | |
| | |
| | |
| | |
| | |

| | | | |
|---|---|---|---|
| FILE NAME = pw:\\IL084EBIDINTEG.illinois.gov:PWIDOT\Documents\IDOT Offices\District 7\Projects\74664\CADD\Drawing Sheets\D774664-sht-xssht.dgn | USER NAME = steffenmk | DESIGNED - | REVISED - |
| | | DRAWN - | REVISED - |
| | PLOT SCALE = 20.0000 ' / in. | CHECKED - | REVISED - |
| Default | PLOT DATE = 8/25/2017 | DATE - | REVISED - |

**STATE OF ILLINOIS**
**DEPARTMENT OF TRANSPORTATION**

**CROSS SECTIONS – I-70**

SCALE: | SHEET OF SHEETS | STA. 1918+00.00 | TO STA. 1920+00.00

| F.A.I. RTE. | SECTION | COUNTY | TOTAL SHEETS | SHEET NO. |
|---|---|---|---|---|
| 70 | (25-1,2)R | EFFINGHAM | 424 | 343 |
| | | CONTRACT NO. 74664 | | |
| | | ILLINOIS FED. AID PROJECT | | |

| FINAL SURVEY | |
|---|---|
| NOTE BOOK | |
| NO. | |

SURVEYED
PLOTTED
TEMPLATE
AREAS
AREAS CHECKED

| BY | DATE |
|---|---|
| | |

| ORIGINAL SURVEY | |
|---|---|
| NOTE BOOK | |
| NO. | |

SURVEYED
PLOTTED
TEMPLATE
AREAS
AREAS CHECKED

| BY | DATE |
|---|---|
| | |

150 140 130 120 110 100 90 80 70 60 50 40 30 20 10 0 10 20 30 40 50 60 70 80 90 100 110 120 130 140 150

565
560

560.34
1:4
563.34
1.50%
563.51
1.50%
563.33
1:4
558.88
C=0 F=24
X=11 T=6

**1922+00.00**

565
560
555

558.82
1:4
563.02
1.50%
563.19
1.50%
563.01
1:4
557.06
C=0 F=18
X=14 T=10

**1921+00.00**

150 140 130 120 110 100 90 80 70 60 50 40 30 20 10 0 10 20 30 40 50 60 70 80 90 100 110 120 130 140 150

| | | | |
|---|---|---|---|
| FILE NAME = pw:\\IL084EBIDINTEG.illinois.gov:PWIDOT\Documents\IDOT Offices\District 7\Projects\74664\CADD\Drawing Sheets\D774664-sht-xssht.dgn | USER NAME = steffenmk | DESIGNED - | REVISED - |
| | | DRAWN - | REVISED - |
| | PLOT SCALE = 20.0000 ' / in. | CHECKED - | REVISED - |
| Default | PLOT DATE = 8/25/2017 | DATE - | REVISED - |

**STATE OF ILLINOIS**
**DEPARTMENT OF TRANSPORTATION**

**CROSS SECTIONS – I-70**

SCALE: | SHEET OF SHEETS | STA. 1921+00.00 TO STA. 1922+00.00

| F.A.I. RTE. | SECTION | COUNTY | TOTAL SHEETS | SHEET NO. |
|---|---|---|---|---|
| 70 | (25-1,2)R | EFFINGHAM | 424 | 344 |
| | | CONTRACT NO. 74664 | | |
| | ILLINOIS FED. AID PROJECT | | | |

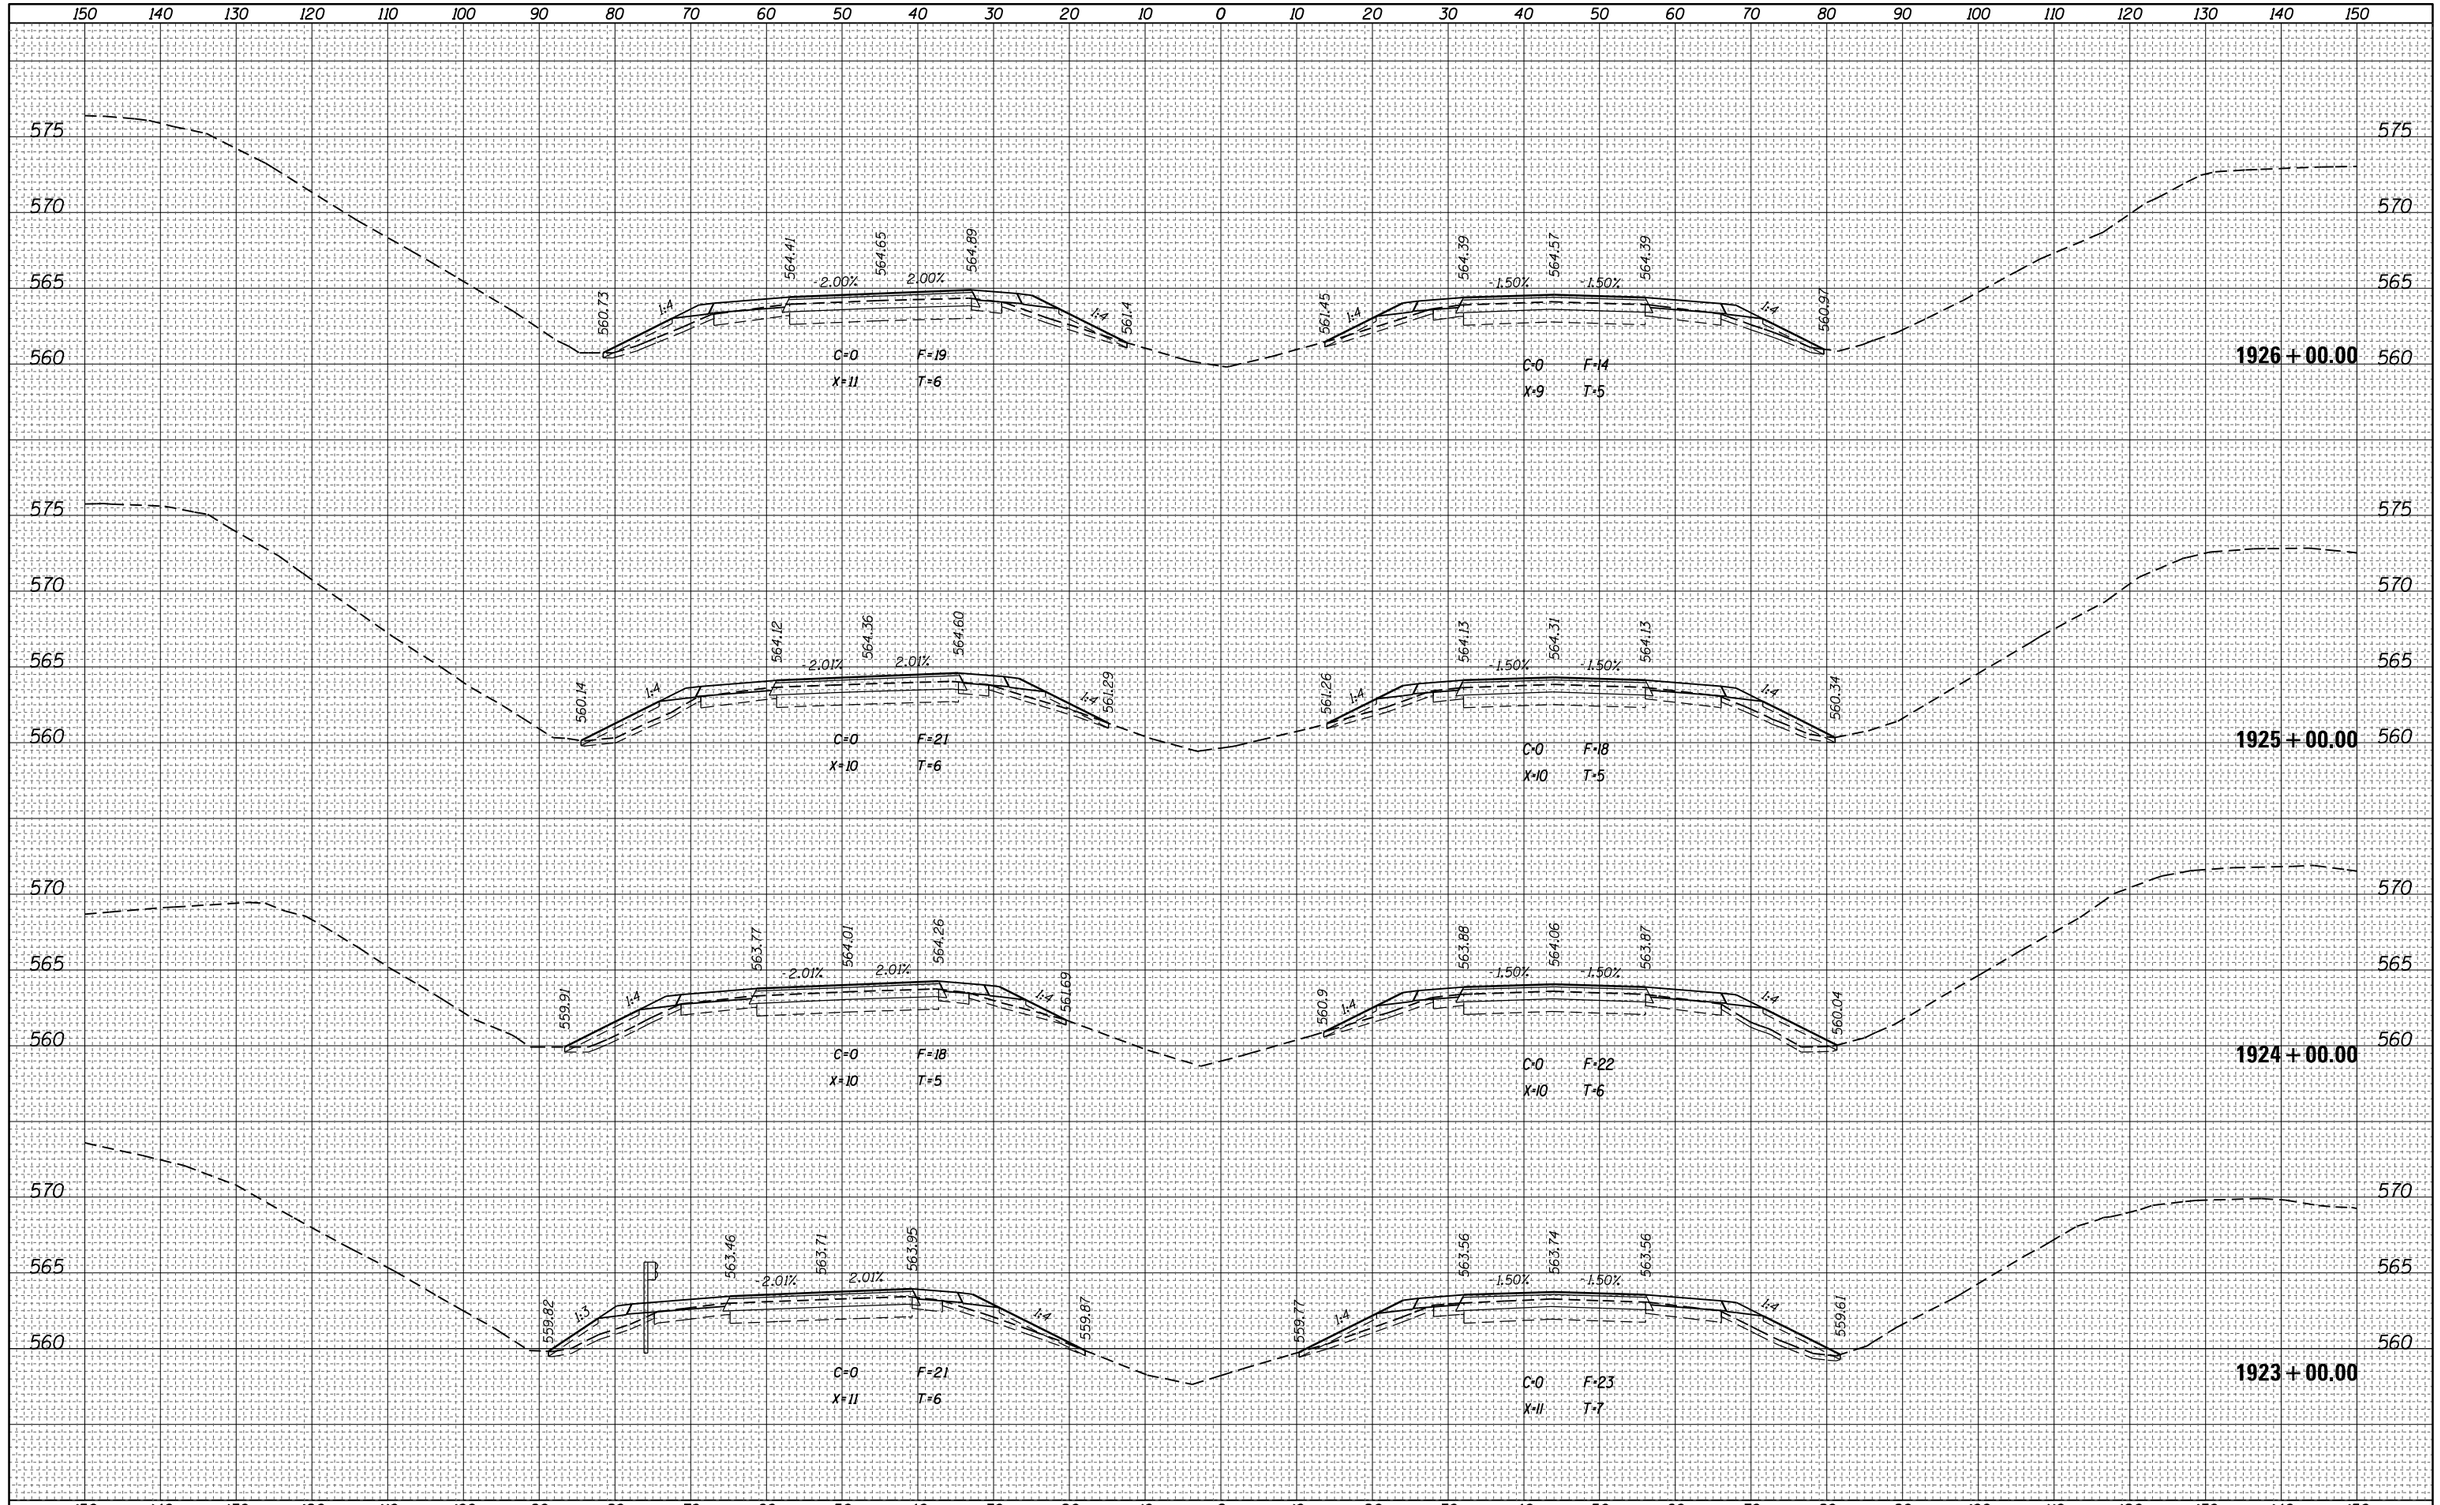


| FINAL SURVEY | | BY | DATE |
|---|---|---|---|
| NOTE BOOK | SURVEYED | | |
| NO. | PLOTTED | | |
| | TEMPLATE | | |
| | AREAS | | |
| | AREAS CHECKED | | |

| ORIGINAL SURVEY | | BY | DATE |
|---|---|---|---|
| NOTE BOOK | SURVEYED | | |
| NO. | PLOTTED | | |
| | TEMPLATE | | |
| | AREAS | | |
| | AREAS CHECKED | | |

| | | | |
|---|---|---|---|
| FILE NAME = pw:\\IL084EBIDINTEG.illinois.gov:PWIDOT\Documents\IDOT Offices\District 7\Projects\74664\CADD\Drawing Sheets\D774664-sht-xssht.dgn | USER NAME = steffenmk | DESIGNED - | REVISED - |
| | | DRAWN - | REVISED - |
| | PLOT SCALE = 20.0000 ' / in. | CHECKED - | REVISED - |
| Default | PLOT DATE = 8/25/2017 | DATE - | REVISED - |

**STATE OF ILLINOIS**
**DEPARTMENT OF TRANSPORTATION**

**CROSS SECTIONS – I–70**

SCALE: | SHEET OF SHEETS | STA. 1923+00.00 TO STA.1926+00.00

| F.A.I. RTE. | SECTION | COUNTY | TOTAL SHEETS | SHEET NO. |
|---|---|---|---|---|
| 70 | (25-1,2)R | EFFINGHAM | 424 | 345 |
| | | CONTRACT NO. 74664 | | |
| | ILLINOIS FED. AID PROJECT | | | |

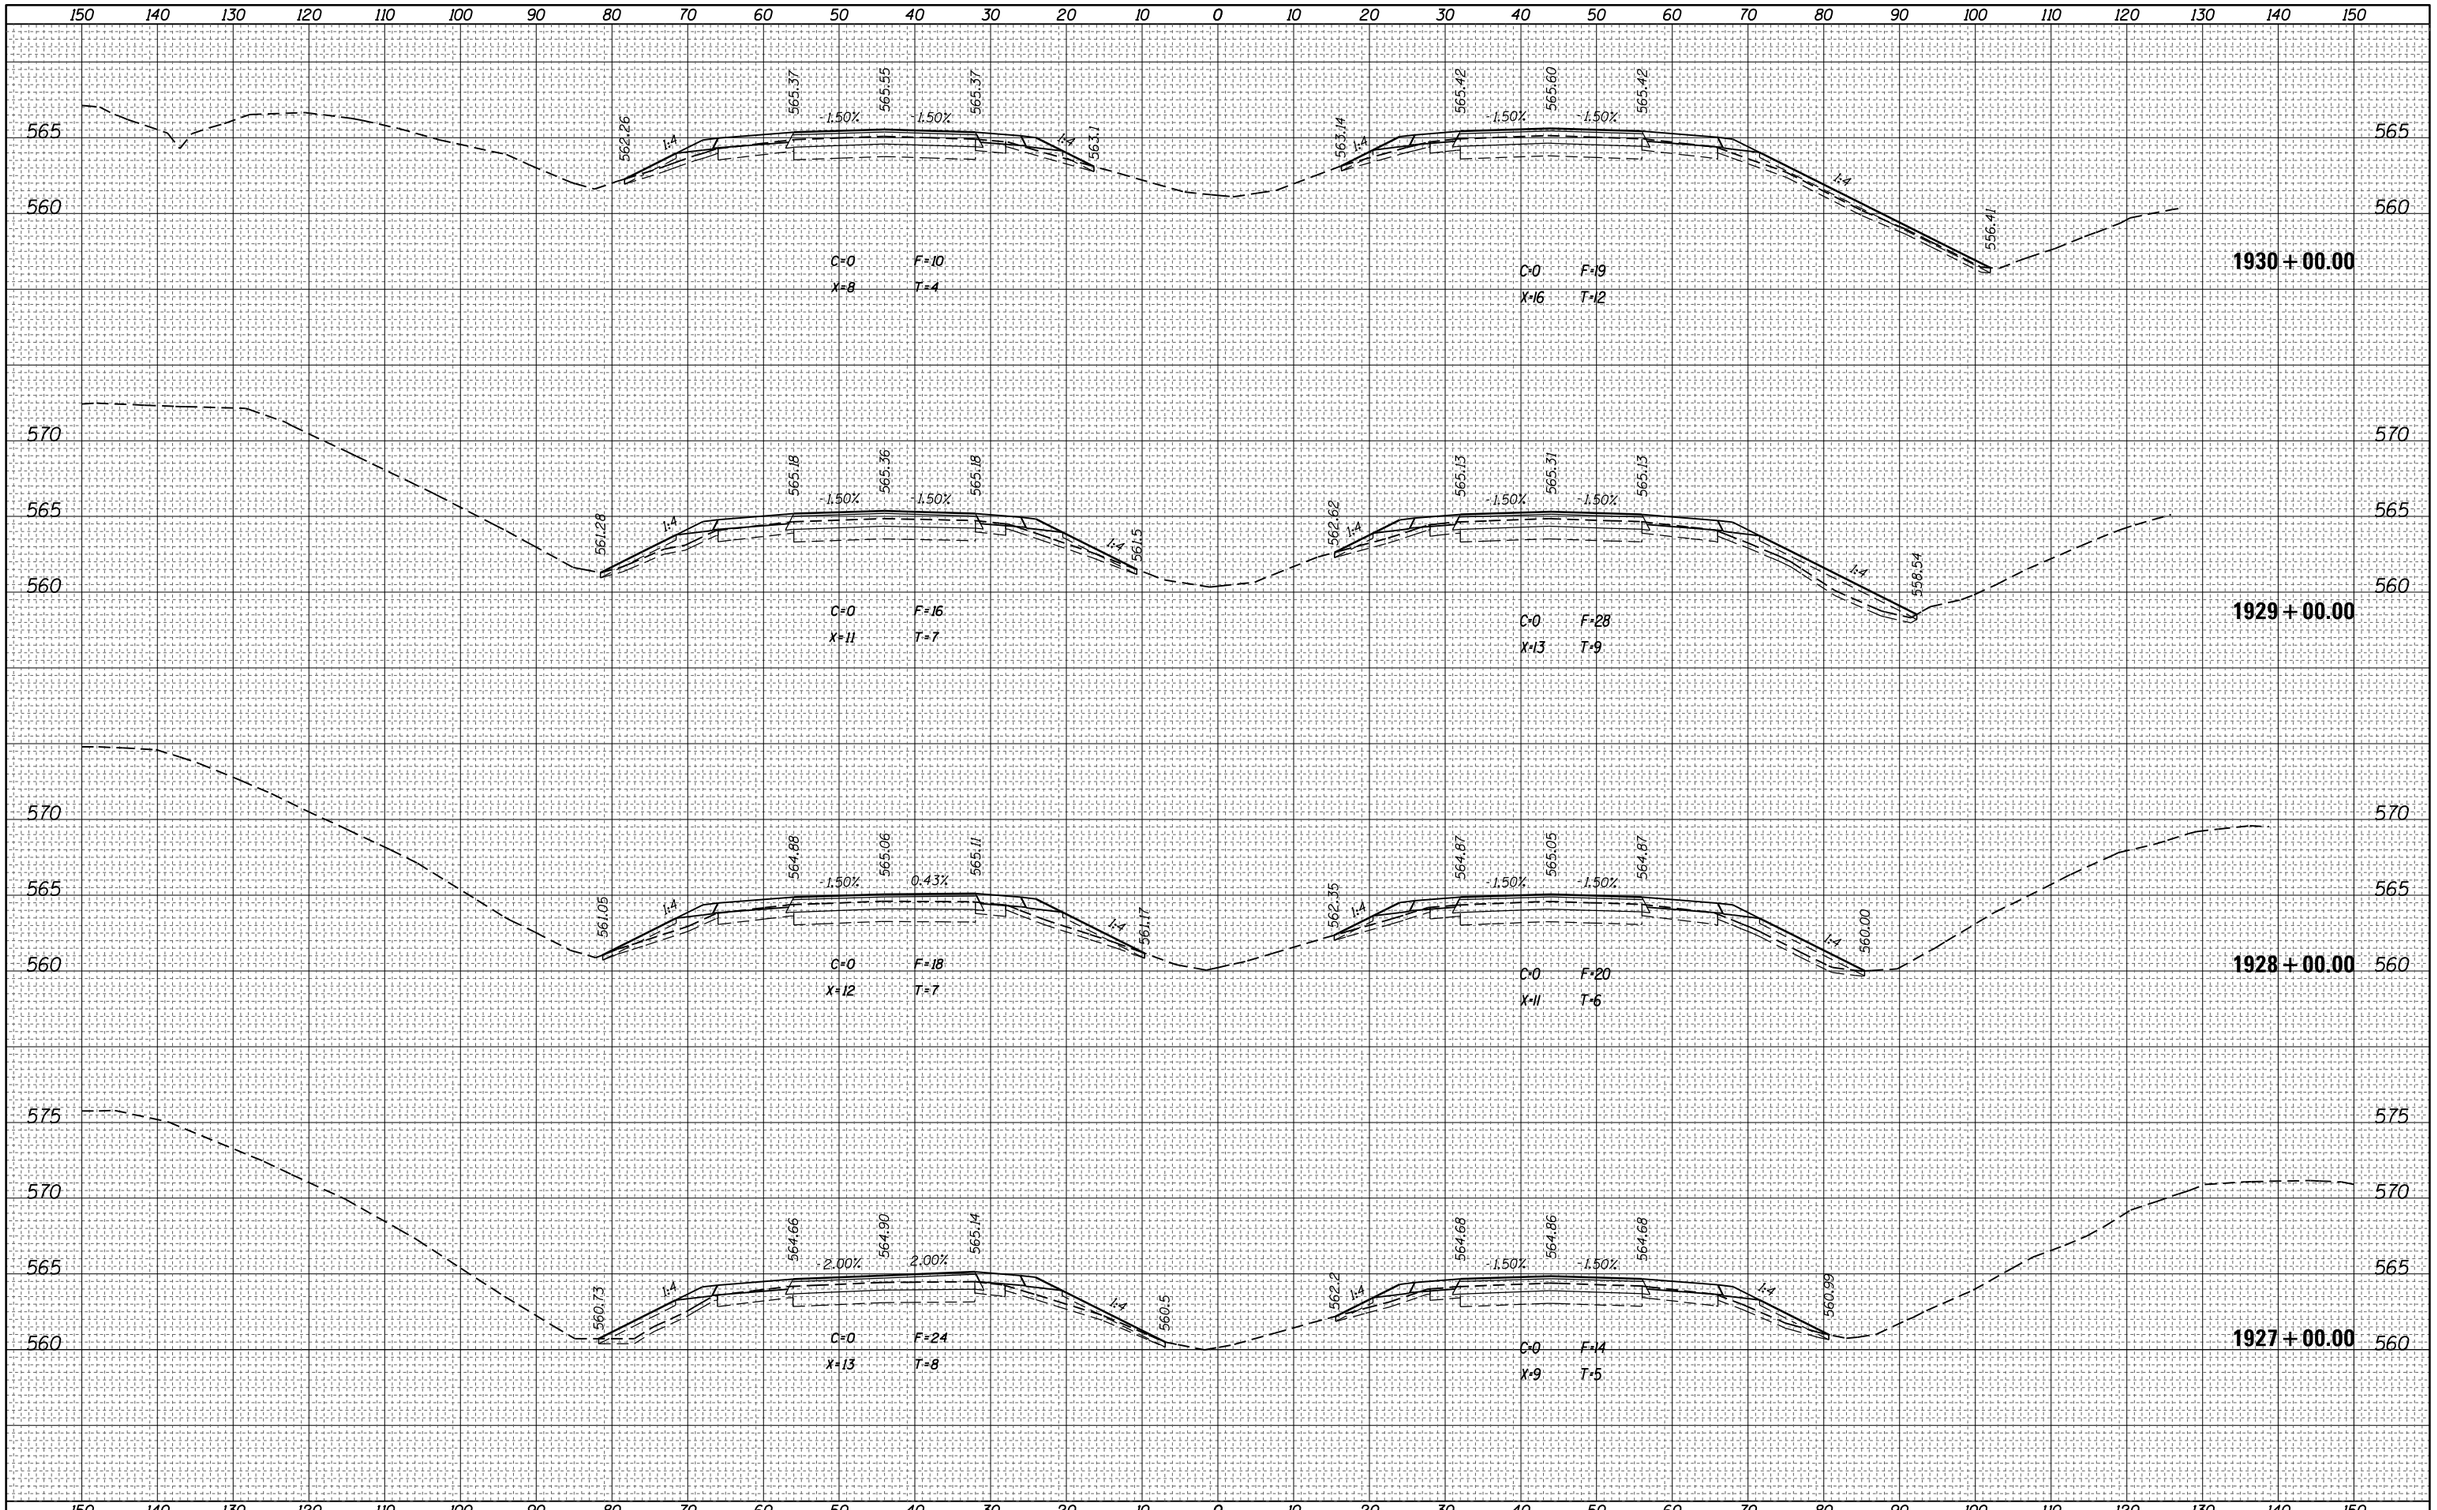


| FINAL SURVEY | BY | DATE |
|---|---|---|
| SURVEYED | | |
| PLOTTED | | |
| TEMPLATE | | |
| NOTE BOOK | | |
| AREAS | | |
| NO. | AREAS CHECKED | |

| ORIGINAL SURVEY | BY | DATE |
|---|---|---|
| SURVEYED | | |
| PLOTTED | | |
| TEMPLATE | | |
| NOTE BOOK | | |
| AREAS | | |
| NO. | AREAS CHECKED | |

| | | | |
|---|---|---|---|
| FILE NAME = | USER NAME = steffenmk | DESIGNED - | REVISED - |
| pw:\\IL084EBIDINTEG.illinois.gov:PWIDOT\Documents\IDOT Offices\District 7\Projects\74664\CADD\Sheets\D774664-sht-xssht.dgn | | DRAWN - | REVISED - |
| | PLOT SCALE = 20.0000 ' / in. | CHECKED - | REVISED - |
| Default | PLOT DATE = 8/25/2017 | DATE - | REVISED - |

**STATE OF ILLINOIS**
**DEPARTMENT OF TRANSPORTATION**

**CROSS SECTIONS – I-70**

SCALE: | SHEET OF SHEETS | STA. 1927+00.00 TO STA. 1930+00.00

| F.A.I. RTE. | SECTION | COUNTY | TOTAL SHEETS | SHEET NO. |
|---|---|---|---|---|
| 70 | (25-1,2)R | EFFINGHAM | 424 | 346 |
| | | CONTRACT NO. 74664 | | |
| | | ILLINOIS | FED. AID PROJECT | |

| FINAL SURVEY | NOTE BOOK | SURVEYED | PLOTTED | TEMPLATE | AREAS | AREAS CHECKED | NO. | BY | DATE |
|---|---|---|---|---|---|---|---|---|---|
| ORIGINAL SURVEY | NOTE BOOK | SURVEYED | PLOTTED | TEMPLATE | AREAS | AREAS CHECKED | NO. | BY | DATE |

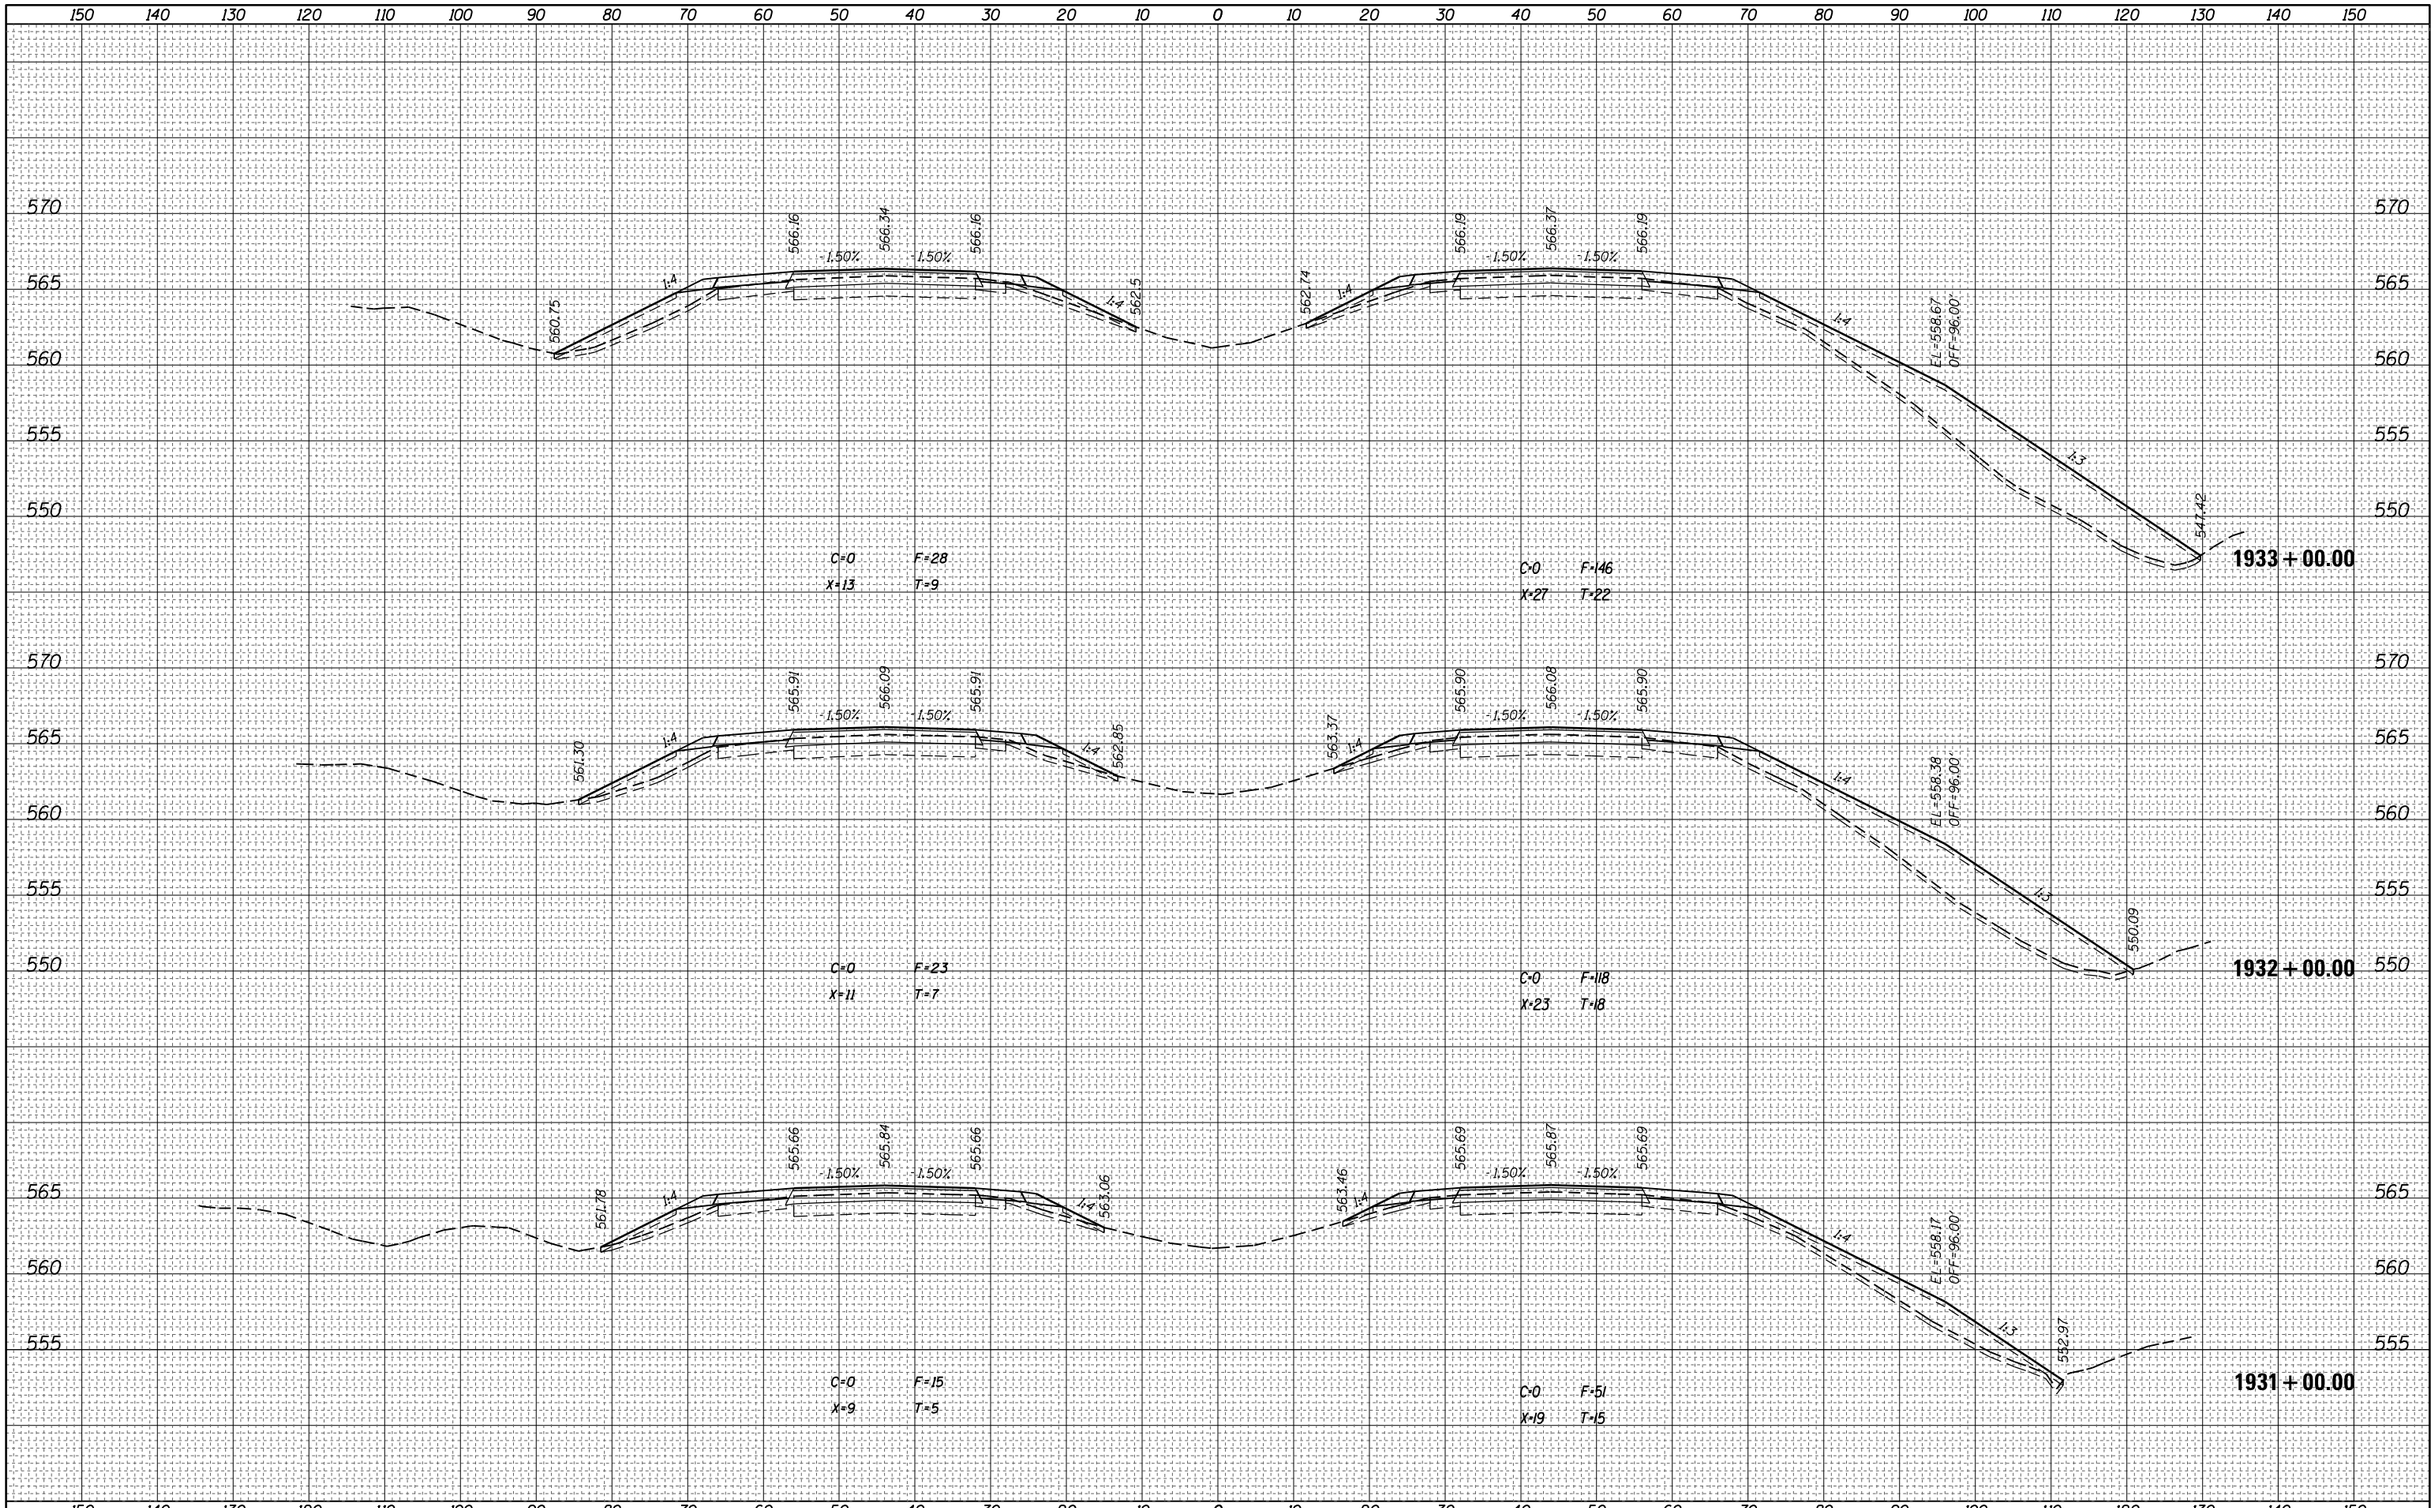


| FILE NAME = | USER NAME = steffenmk | DESIGNED - | REVISED - |
|---|---|---|---|
| pw:\\IL084EBIDINTEG.illinois.gov:PWIDOT\Documents\IDOT Offices\District 7\Projects\74664\CADD\Drawings\sheets\D774664-sht-xssht.dgn | | DRAWN | REVISED - |
| Default | PLOT SCALE = 20.0000 ' / in. | CHECKED - | REVISED - |
| | PLOT DATE = 8/25/2017 | DATE - | REVISED - |

**STATE OF ILLINOIS**
**DEPARTMENT OF TRANSPORTATION**

**CROSS SECTIONS – I–70**

SCALE: | SHEET OF SHEETS | STA. 1931+00.00 TO STA.1933+00.00

| F.A.I. RTE. | SECTION | COUNTY | TOTAL SHEETS | SHEET NO. |
|---|---|---|---|---|
| 70 | (25-1,2)R | EFFINGHAM | 424 | 347 |
| | | CONTRACT NO. 74664 | | |
| | | ILLINOIS FED. AID PROJECT | | |

| FINAL SURVEY | NOTE BOOK | NO. |
|---|---|---|
| SURVEYED | | |
| PLOTTED | | |
| TEMPLATE | | |
| AREAS | | |
| AREAS CHECKED | | |

| BY | DATE |
|---|---|
| | |
| | |
| | |
| | |
| | |

| ORIGINAL SURVEY | NOTE BOOK | NO. |
|---|---|---|
| SURVEYED | | |
| PLOTTED | | |
| TEMPLATE | | |
| AREAS | | |
| AREAS CHECKED | | |

| BY | DATE |
|---|---|
| | |
| | |
| | |
| | |
| | |

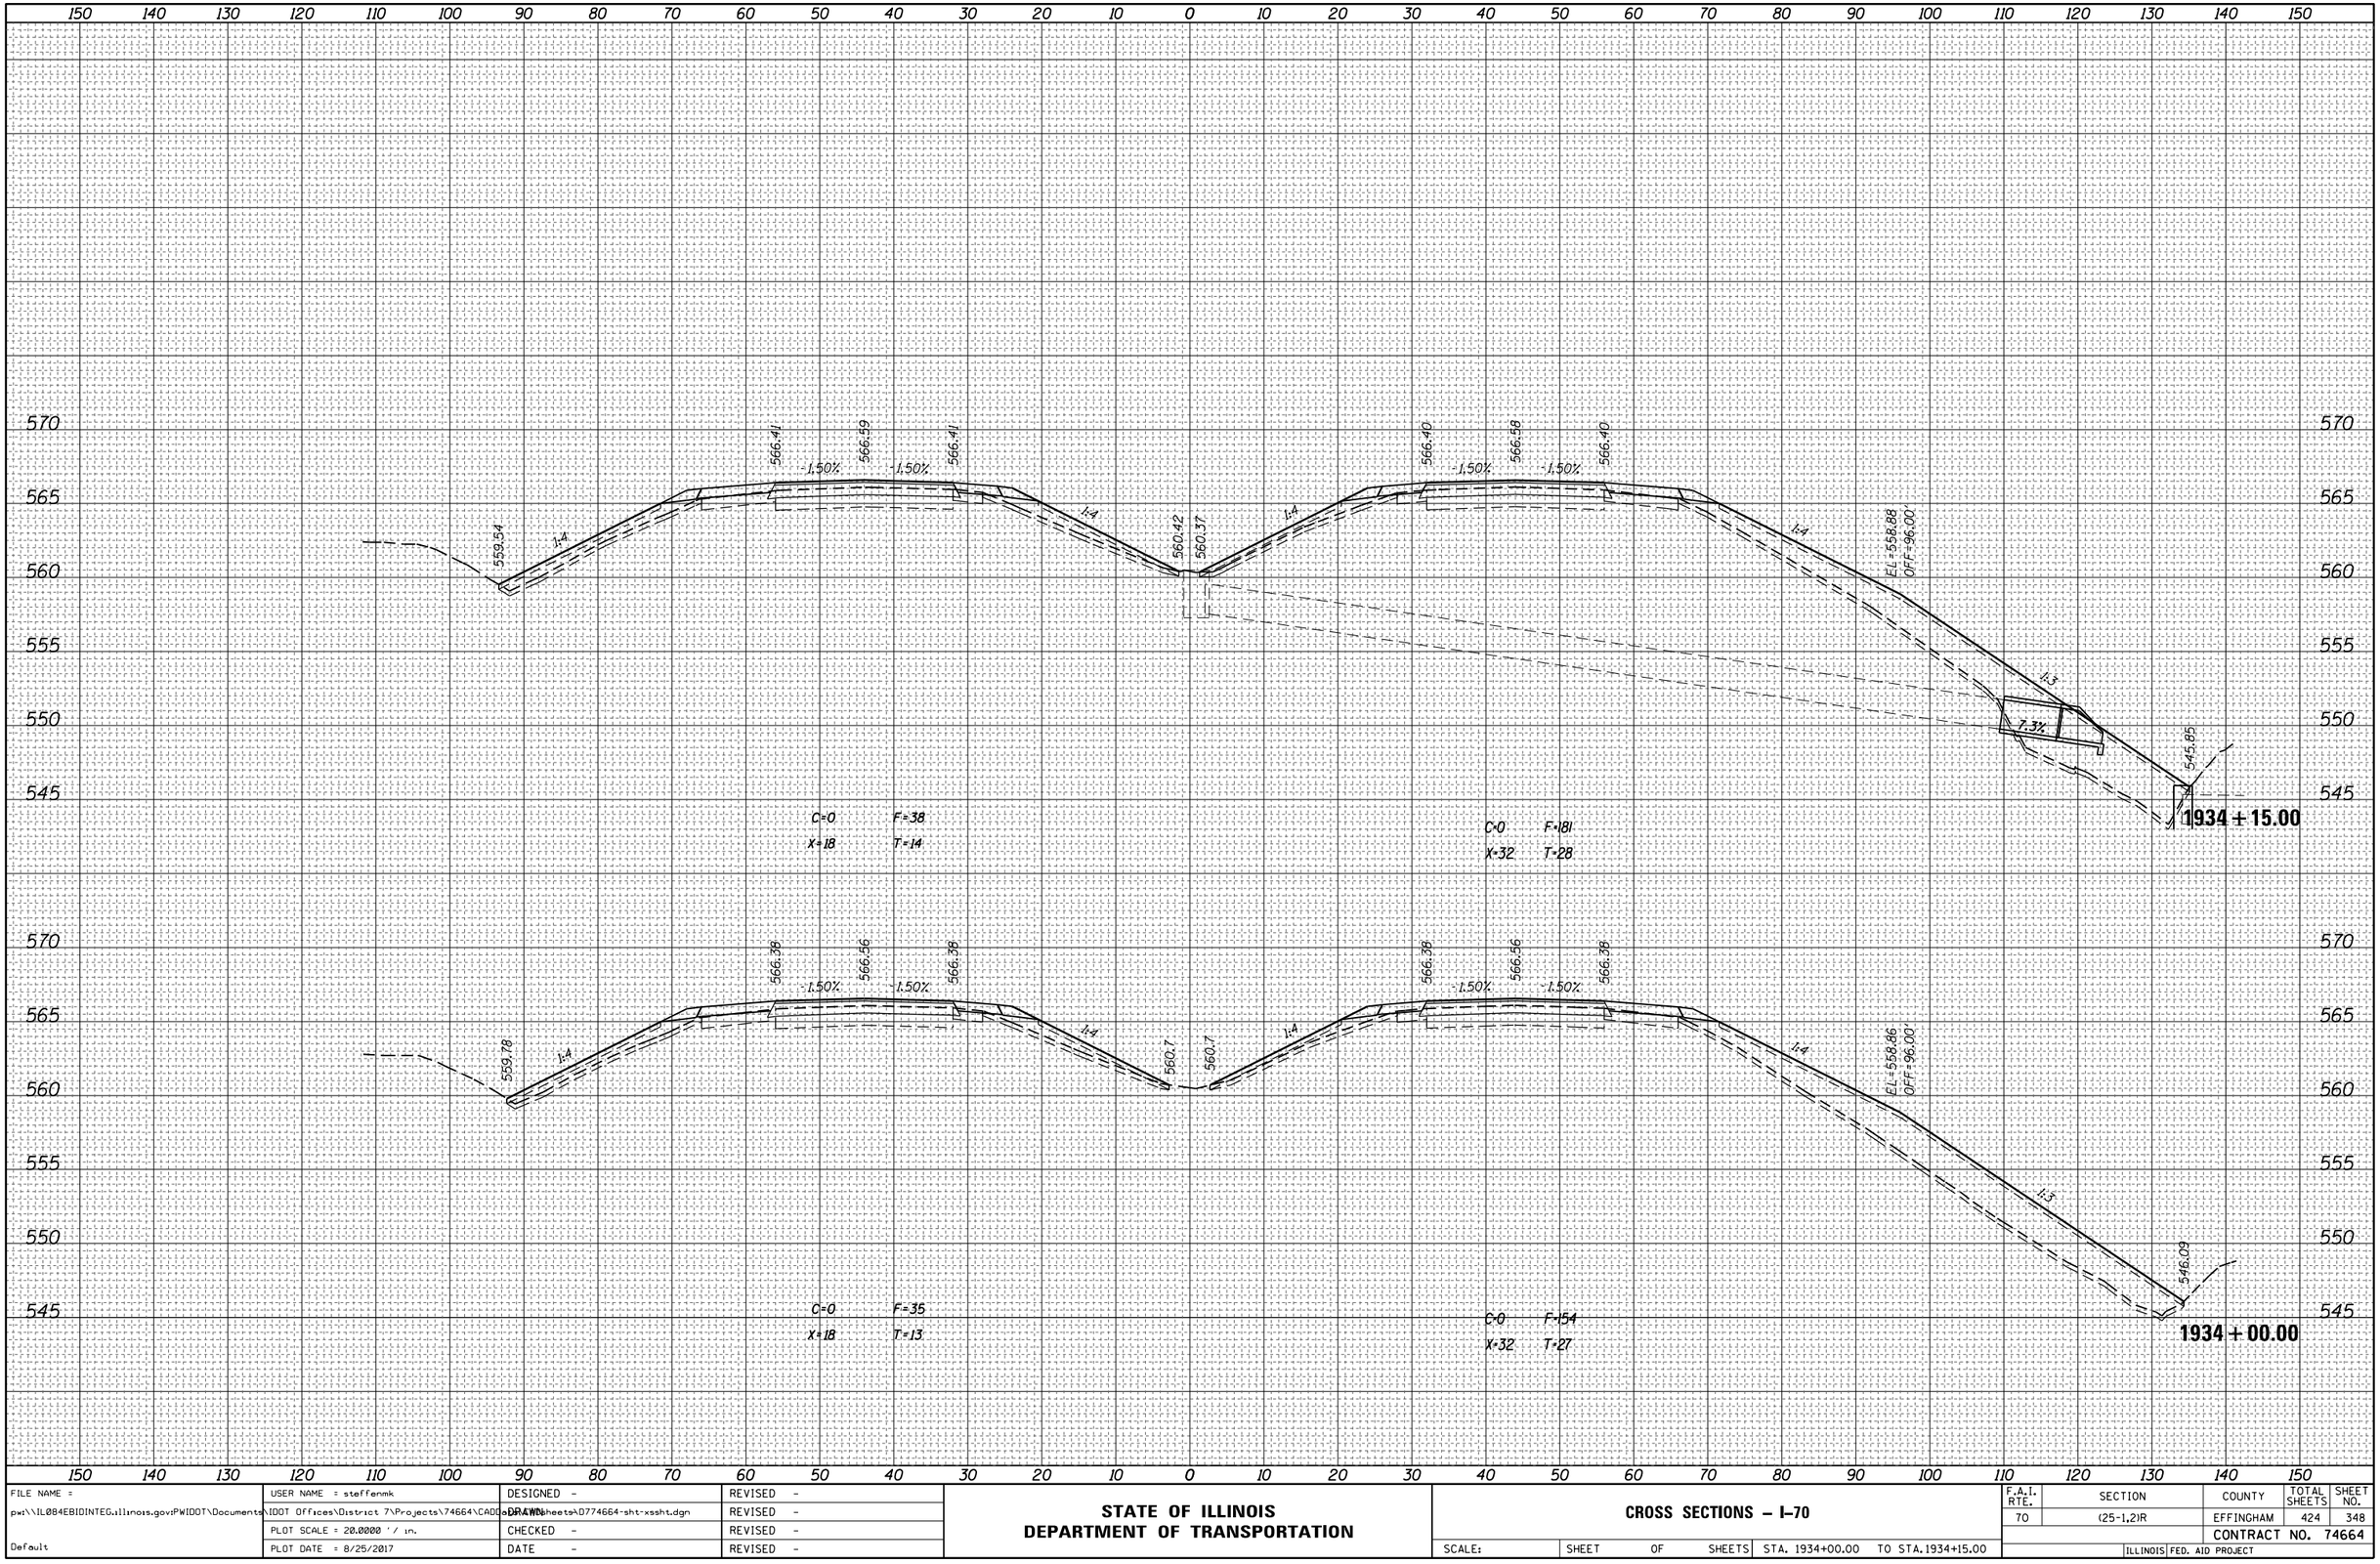


| | | | |
|---|---|---|---|
| FILE NAME = | USER NAME = steffenmk | DESIGNED - | REVISED - |
| pw:\\IL084EBIDINTEG.illinois.gov:PWIDOT\Documents\IDOT Offices\District 7\Projects\74664\CADD\Drawings\sheets\D774664-sht-xssht.dgn | | DRAWN - | REVISED - |
| Default | PLOT SCALE = 20.0000 ' / in. | CHECKED - | REVISED - |
| | PLOT DATE = 8/25/2017 | DATE - | REVISED - |

**STATE OF ILLINOIS**
**DEPARTMENT OF TRANSPORTATION**

**CROSS SECTIONS – I-70**

SCALE: | SHEET OF SHEETS | STA. 1934+00.00 TO STA. 1934+15.00

| F.A.I. RTE. | SECTION | COUNTY | TOTAL SHEETS | SHEET NO. |
|---|---|---|---|---|
| 70 | (25-1,2)R | EFFINGHAM | 424 | 348 |
| | | CONTRACT NO. 74664 | | |
| | | ILLINOIS FED. AID PROJECT | | |

| FINAL SURVEY | NOTE BOOK | NO. |
|---|---|---|
| | SURVEYED | |
| | PLOTTED | |
| | TEMPLATE | |
| | AREAS | |
| | AREAS CHECKED | |

| BY | DATE |
|---|---|
| | |

| ORIGINAL SURVEY | NOTE BOOK | NO. |
|---|---|---|
| | SURVEYED | |
| | PLOTTED | |
| | TEMPLATE | |
| | AREAS | |
| | AREAS CHECKED | |

| BY | DATE |
|---|---|
| | |

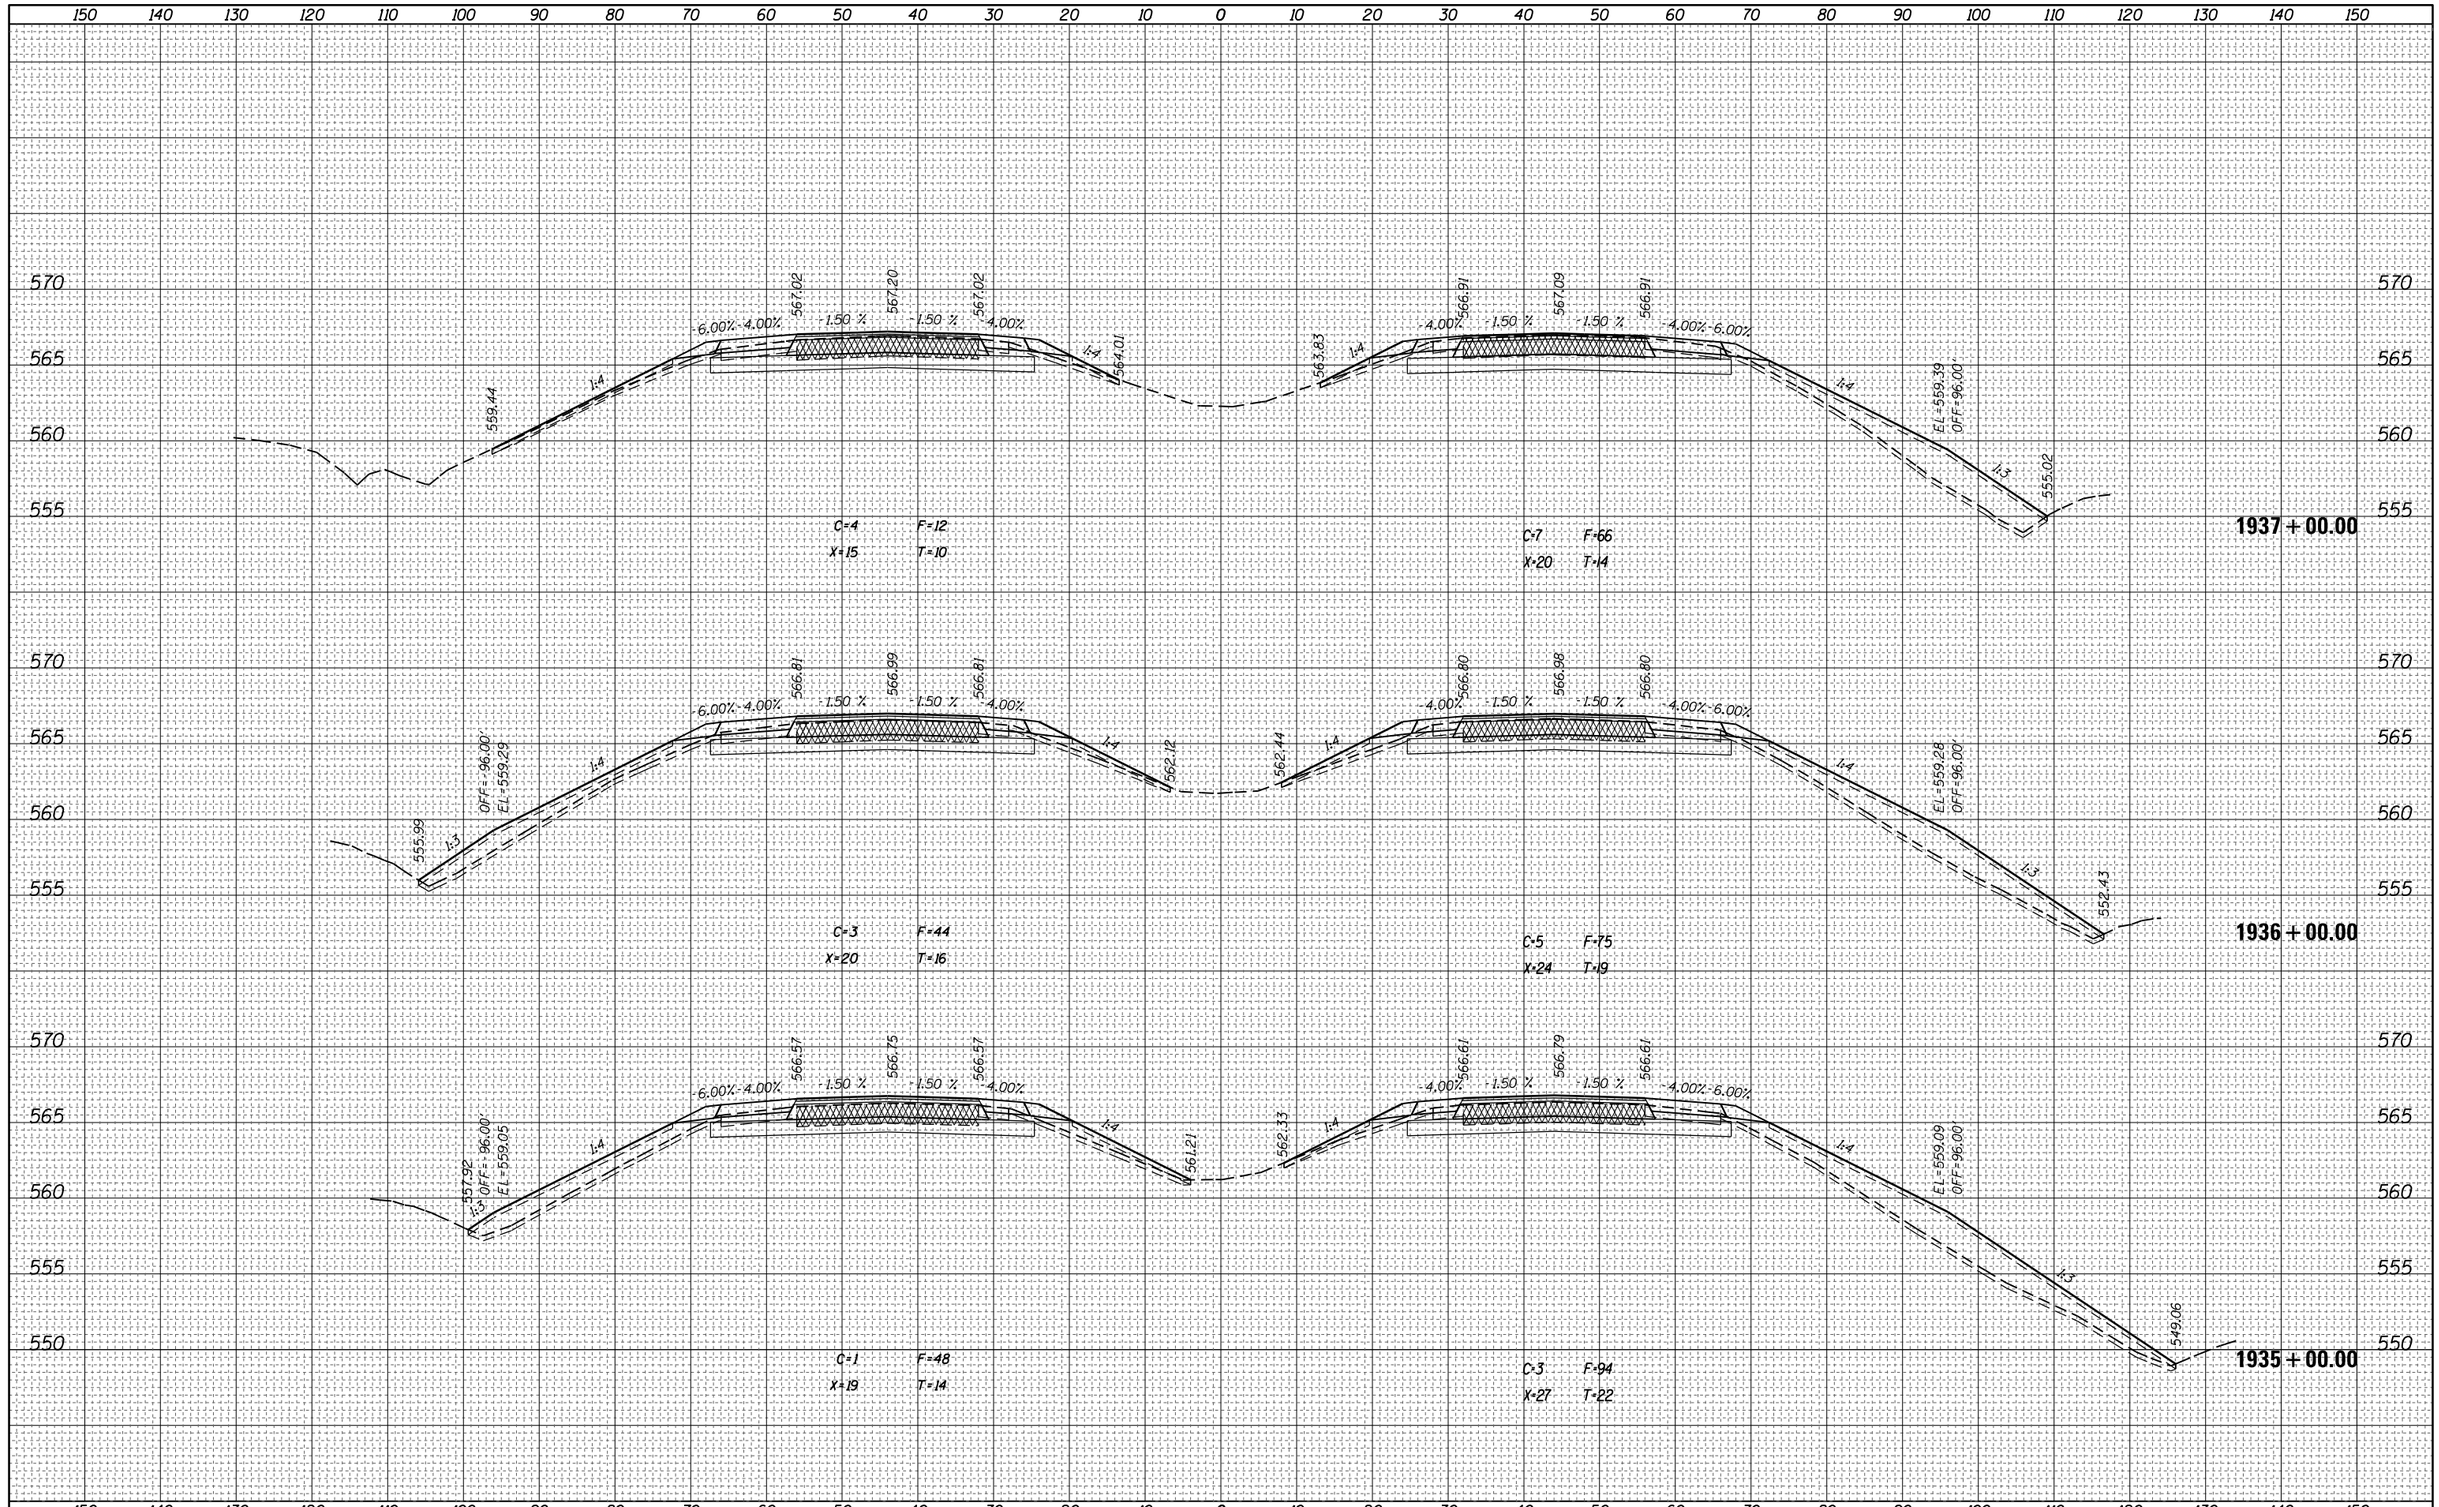


| | | | |
|---|---|---|---|
| FILE NAME = pw:\\IL084EBIDINTEG.illinois.gov:PWIDOT\Documents\IDOT Offices\District 7\Projects\74664\CADD\Drawings\Sheets\D774664-sht-xssht.dgn | USER NAME = steffenmk | DESIGNED - | REVISED - |
| | PLOT SCALE = 20.0000 ' / in. | CHECKED - | REVISED - |
| Default | PLOT DATE = 8/25/2017 | DATE - | REVISED - |

**STATE OF ILLINOIS**
**DEPARTMENT OF TRANSPORTATION**

**CROSS SECTIONS – I-70**

SCALE: | SHEET OF SHEETS | STA. 1935+00.00 TO STA.1937+00.00

| F.A.I. RTE. | SECTION | COUNTY | TOTAL SHEETS | SHEET NO. |
|---|---|---|---|---|
| 70 | (25-1,2)R | EFFINGHAM | 424 | 349 |
| | | CONTRACT NO. 74664 | | |
| | ILLINOIS FED. AID PROJECT | | | |

| FINAL SURVEY | NOTE BOOK | NO. |
|---|---|---|
| ORIGINAL SURVEY | NOTE BOOK | NO. |

| | BY | DATE |
|---|---|---|
| SURVEYED | | |
| PLOTTED | | |
| TEMPLATE | | |
| AREAS | | |
| AREAS CHECKED | | |

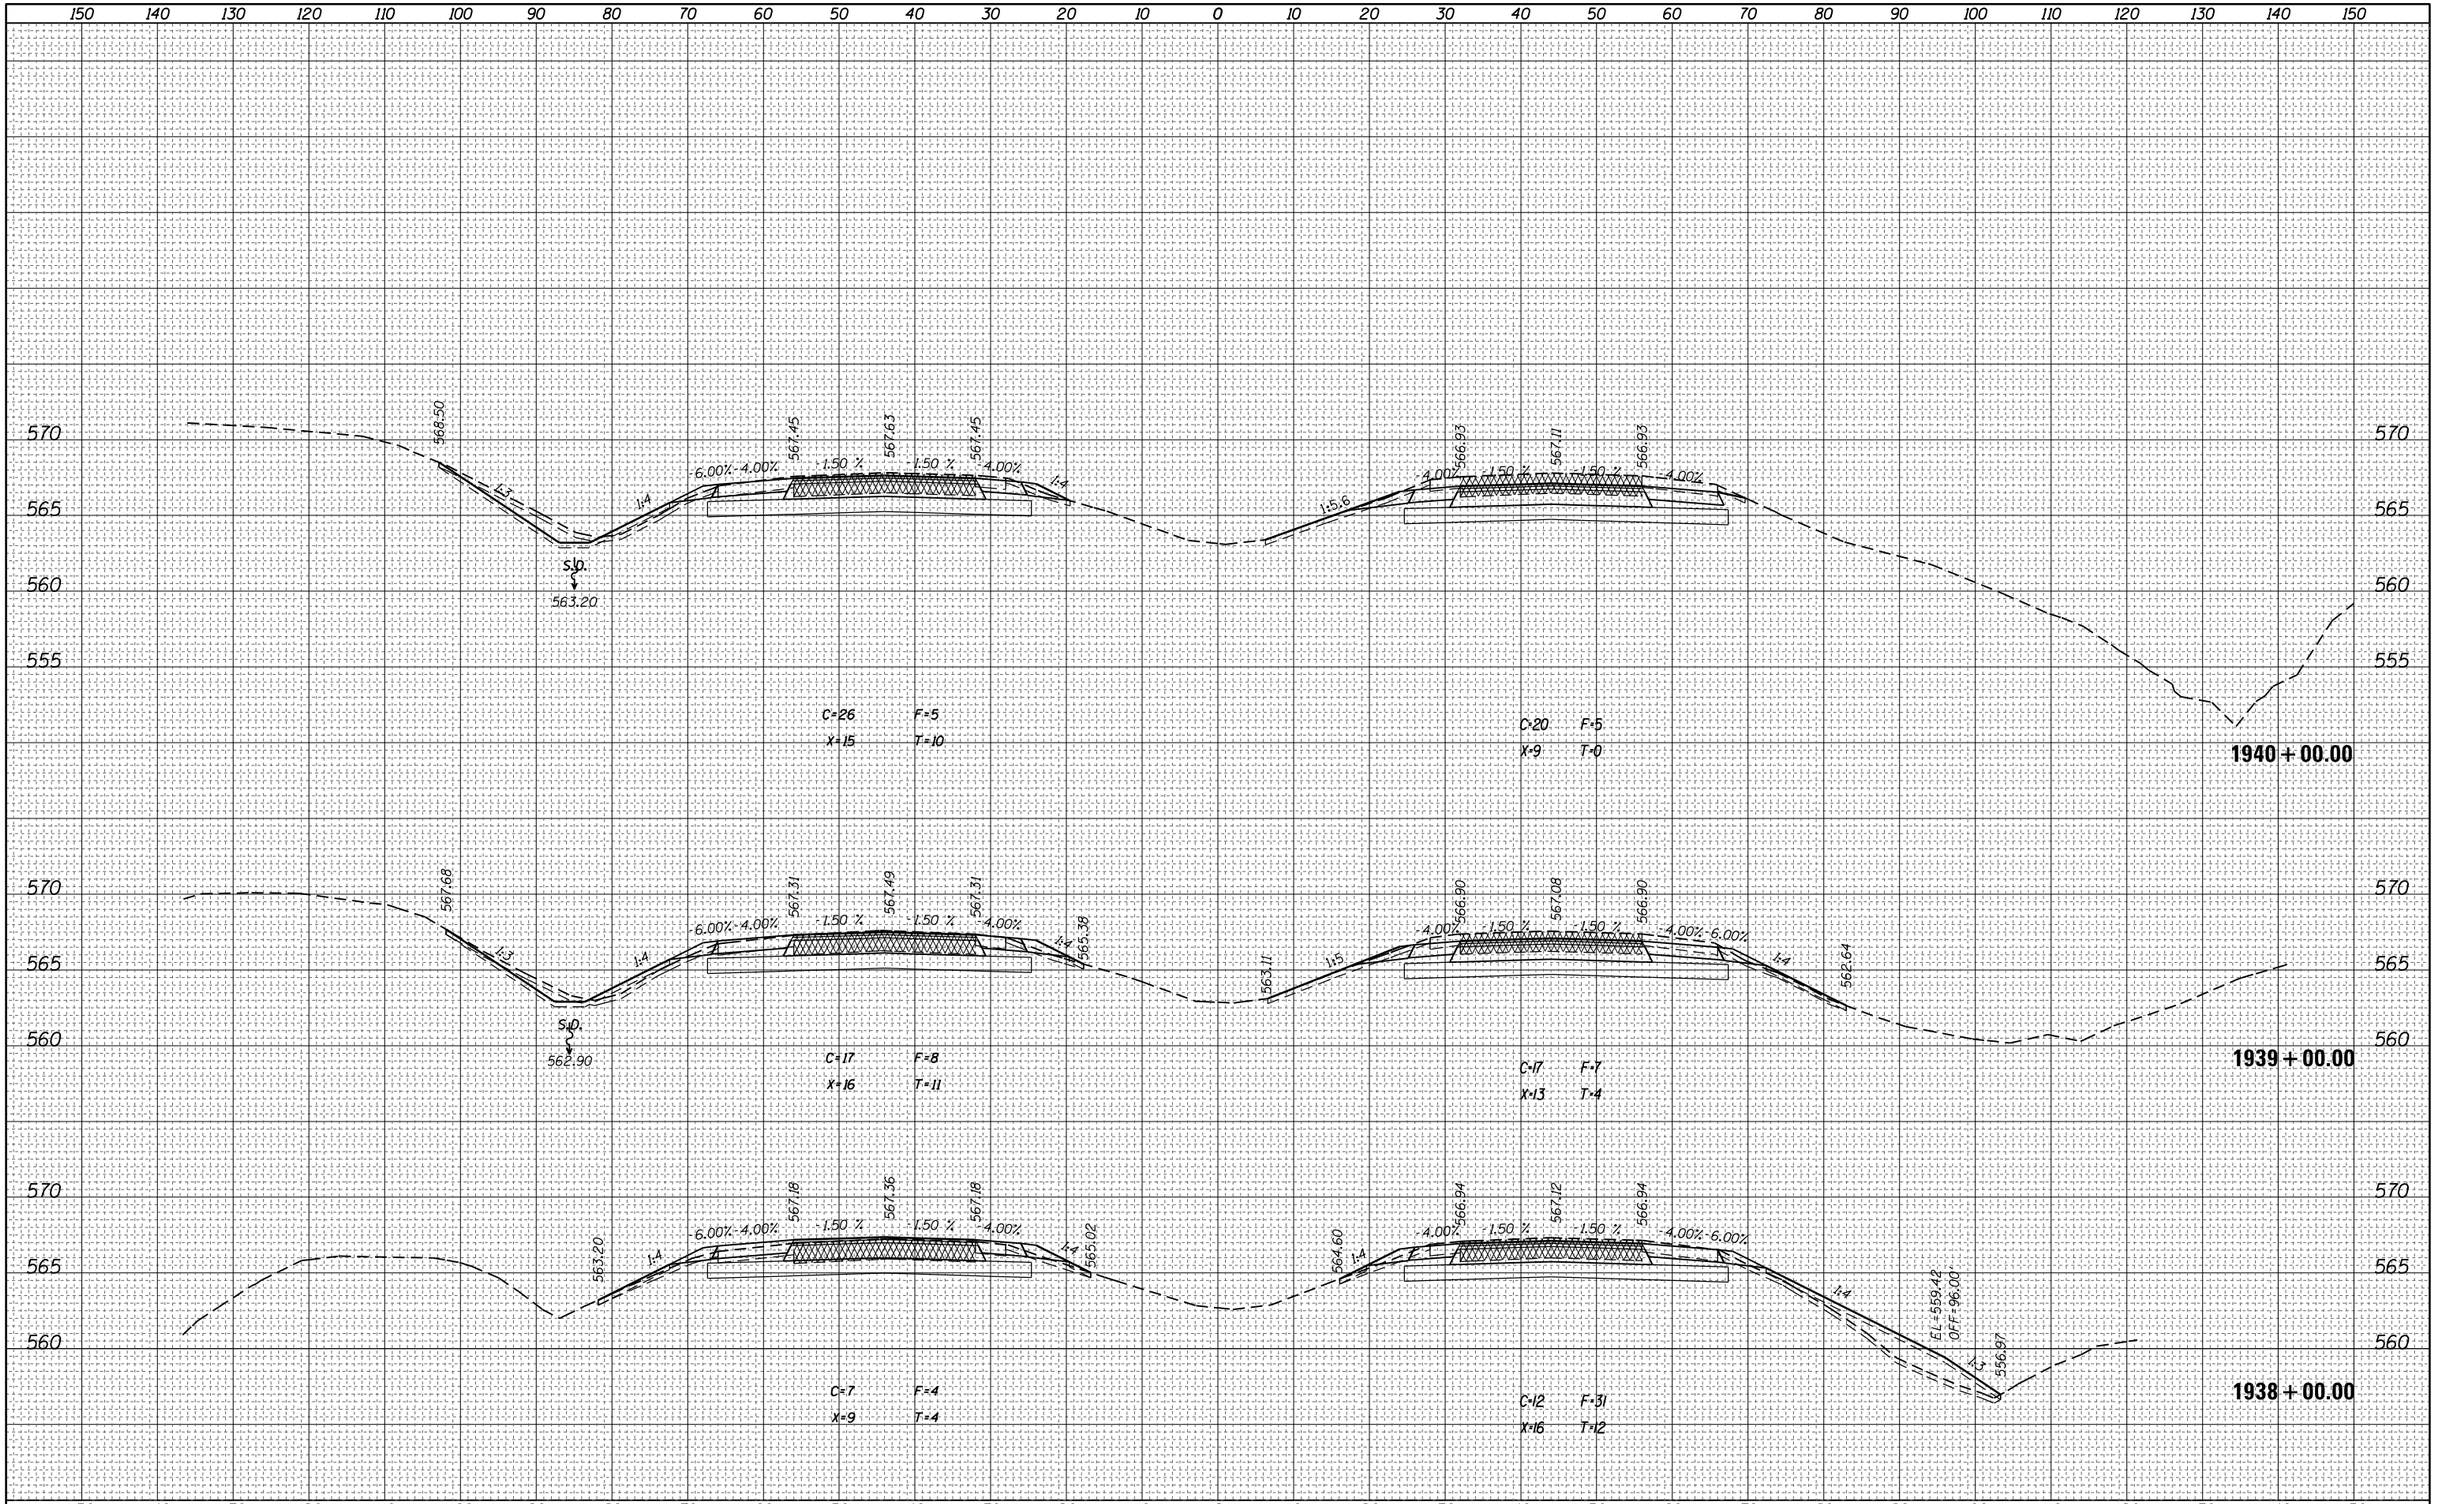


| | | | |
|---|---|---|---|
| FILE NAME = pw:\\IL084EBIDINTEG.illinois.gov:PWIDOT\Documents\IDOT Offices\District 7\Projects\74664\CADD\Drawing Sheets\D774664-sht-xssht.dgn | USER NAME = steffenmk | DESIGNED - | REVISED - |
| | PLOT SCALE = 20.0000 ' / in. | CHECKED - | REVISED - |
| Default | PLOT DATE = 8/25/2017 | DATE - | REVISED - |

**STATE OF ILLINOIS**
**DEPARTMENT OF TRANSPORTATION**

**CROSS SECTIONS – I-70**

SCALE: | SHEET OF SHEETS | STA. 1938+00.00 TO STA.1940+00.00

| F.A.I. RTE. | SECTION | COUNTY | TOTAL SHEETS | SHEET NO. |
|---|---|---|---|---|
| 70 | (25-1,2)R | EFFINGHAM | 424 | 350 |
| | | CONTRACT NO. 74664 | | |
| | ILLINOIS FED. AID PROJECT | | | |

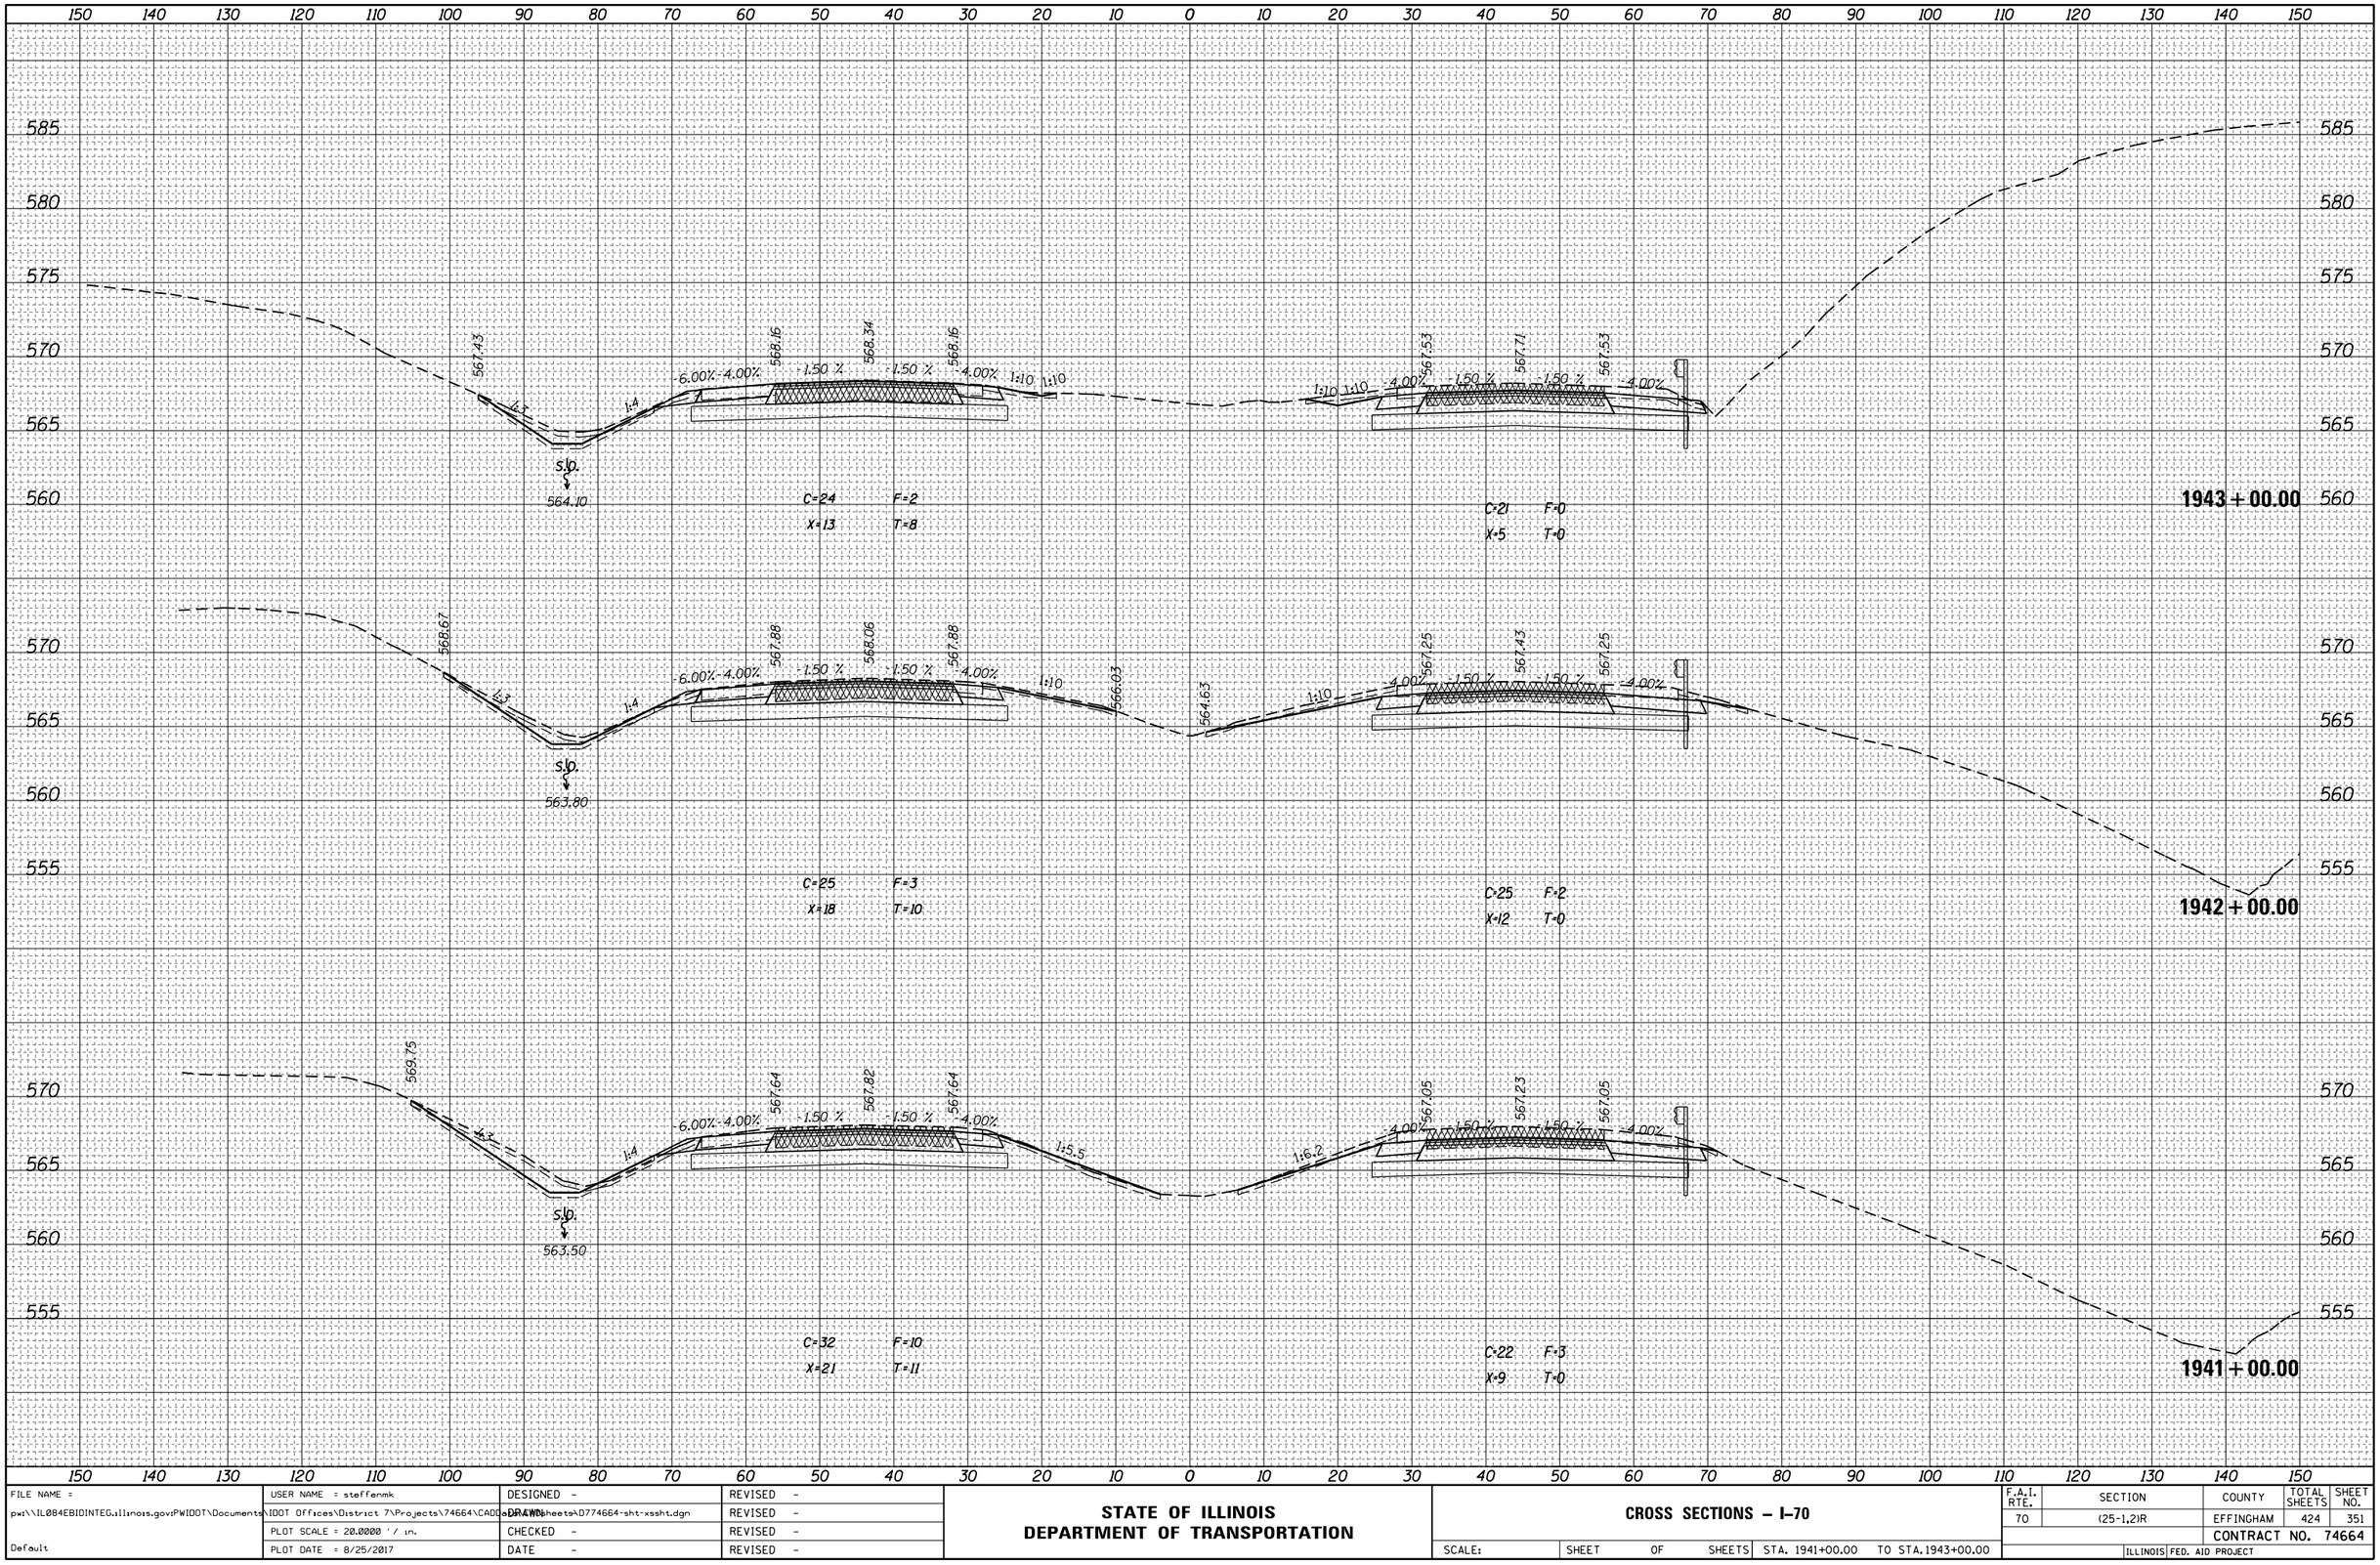


FINAL SURVEY

| NO. | NOTE BOOK | SURVEYED | BY | DATE |
|---|---|---|---|---|
| | | PLOTTED | | |
| | | TEMPLATE | | |
| | | AREAS | | |
| | | AREAS CHECKED | | |

ORIGINAL SURVEY

| NO. | NOTE BOOK | SURVEYED | BY | DATE |
|---|---|---|---|---|
| | | PLOTTED | | |
| | | TEMPLATE | | |
| | | AREAS | | |
| | | AREAS CHECKED | | |

| | | | |
|---|---|---|---|
| FILE NAME = pw:\\IL084EBIDINTEG.illinois.gov:PWIDOT\Documents\IDOT Offices\District 7\Projects\74664\CADD\Drawings\Sheets\D774664-sht-xssht.dgn | USER NAME = steffenmk | DESIGNED - | REVISED - |
| | PLOT SCALE = 20.0000 ' / in. | DRAWN - | REVISED - |
| Default | PLOT DATE = 8/25/2017 | CHECKED - | REVISED - |
| | | DATE - | REVISED - |

**STATE OF ILLINOIS**
**DEPARTMENT OF TRANSPORTATION**

**CROSS SECTIONS – I-70**

SCALE: | SHEET OF SHEETS | STA. 1941+00.00 TO STA.1943+00.00

| F.A.I. RTE. | SECTION | COUNTY | TOTAL SHEETS | SHEET NO. |
|---|---|---|---|---|
| 70 | (25-1,2)R | EFFINGHAM | 424 | 351 |
| | | CONTRACT NO. 74664 | | |
| | ILLINOIS | FED. AID PROJECT | | |

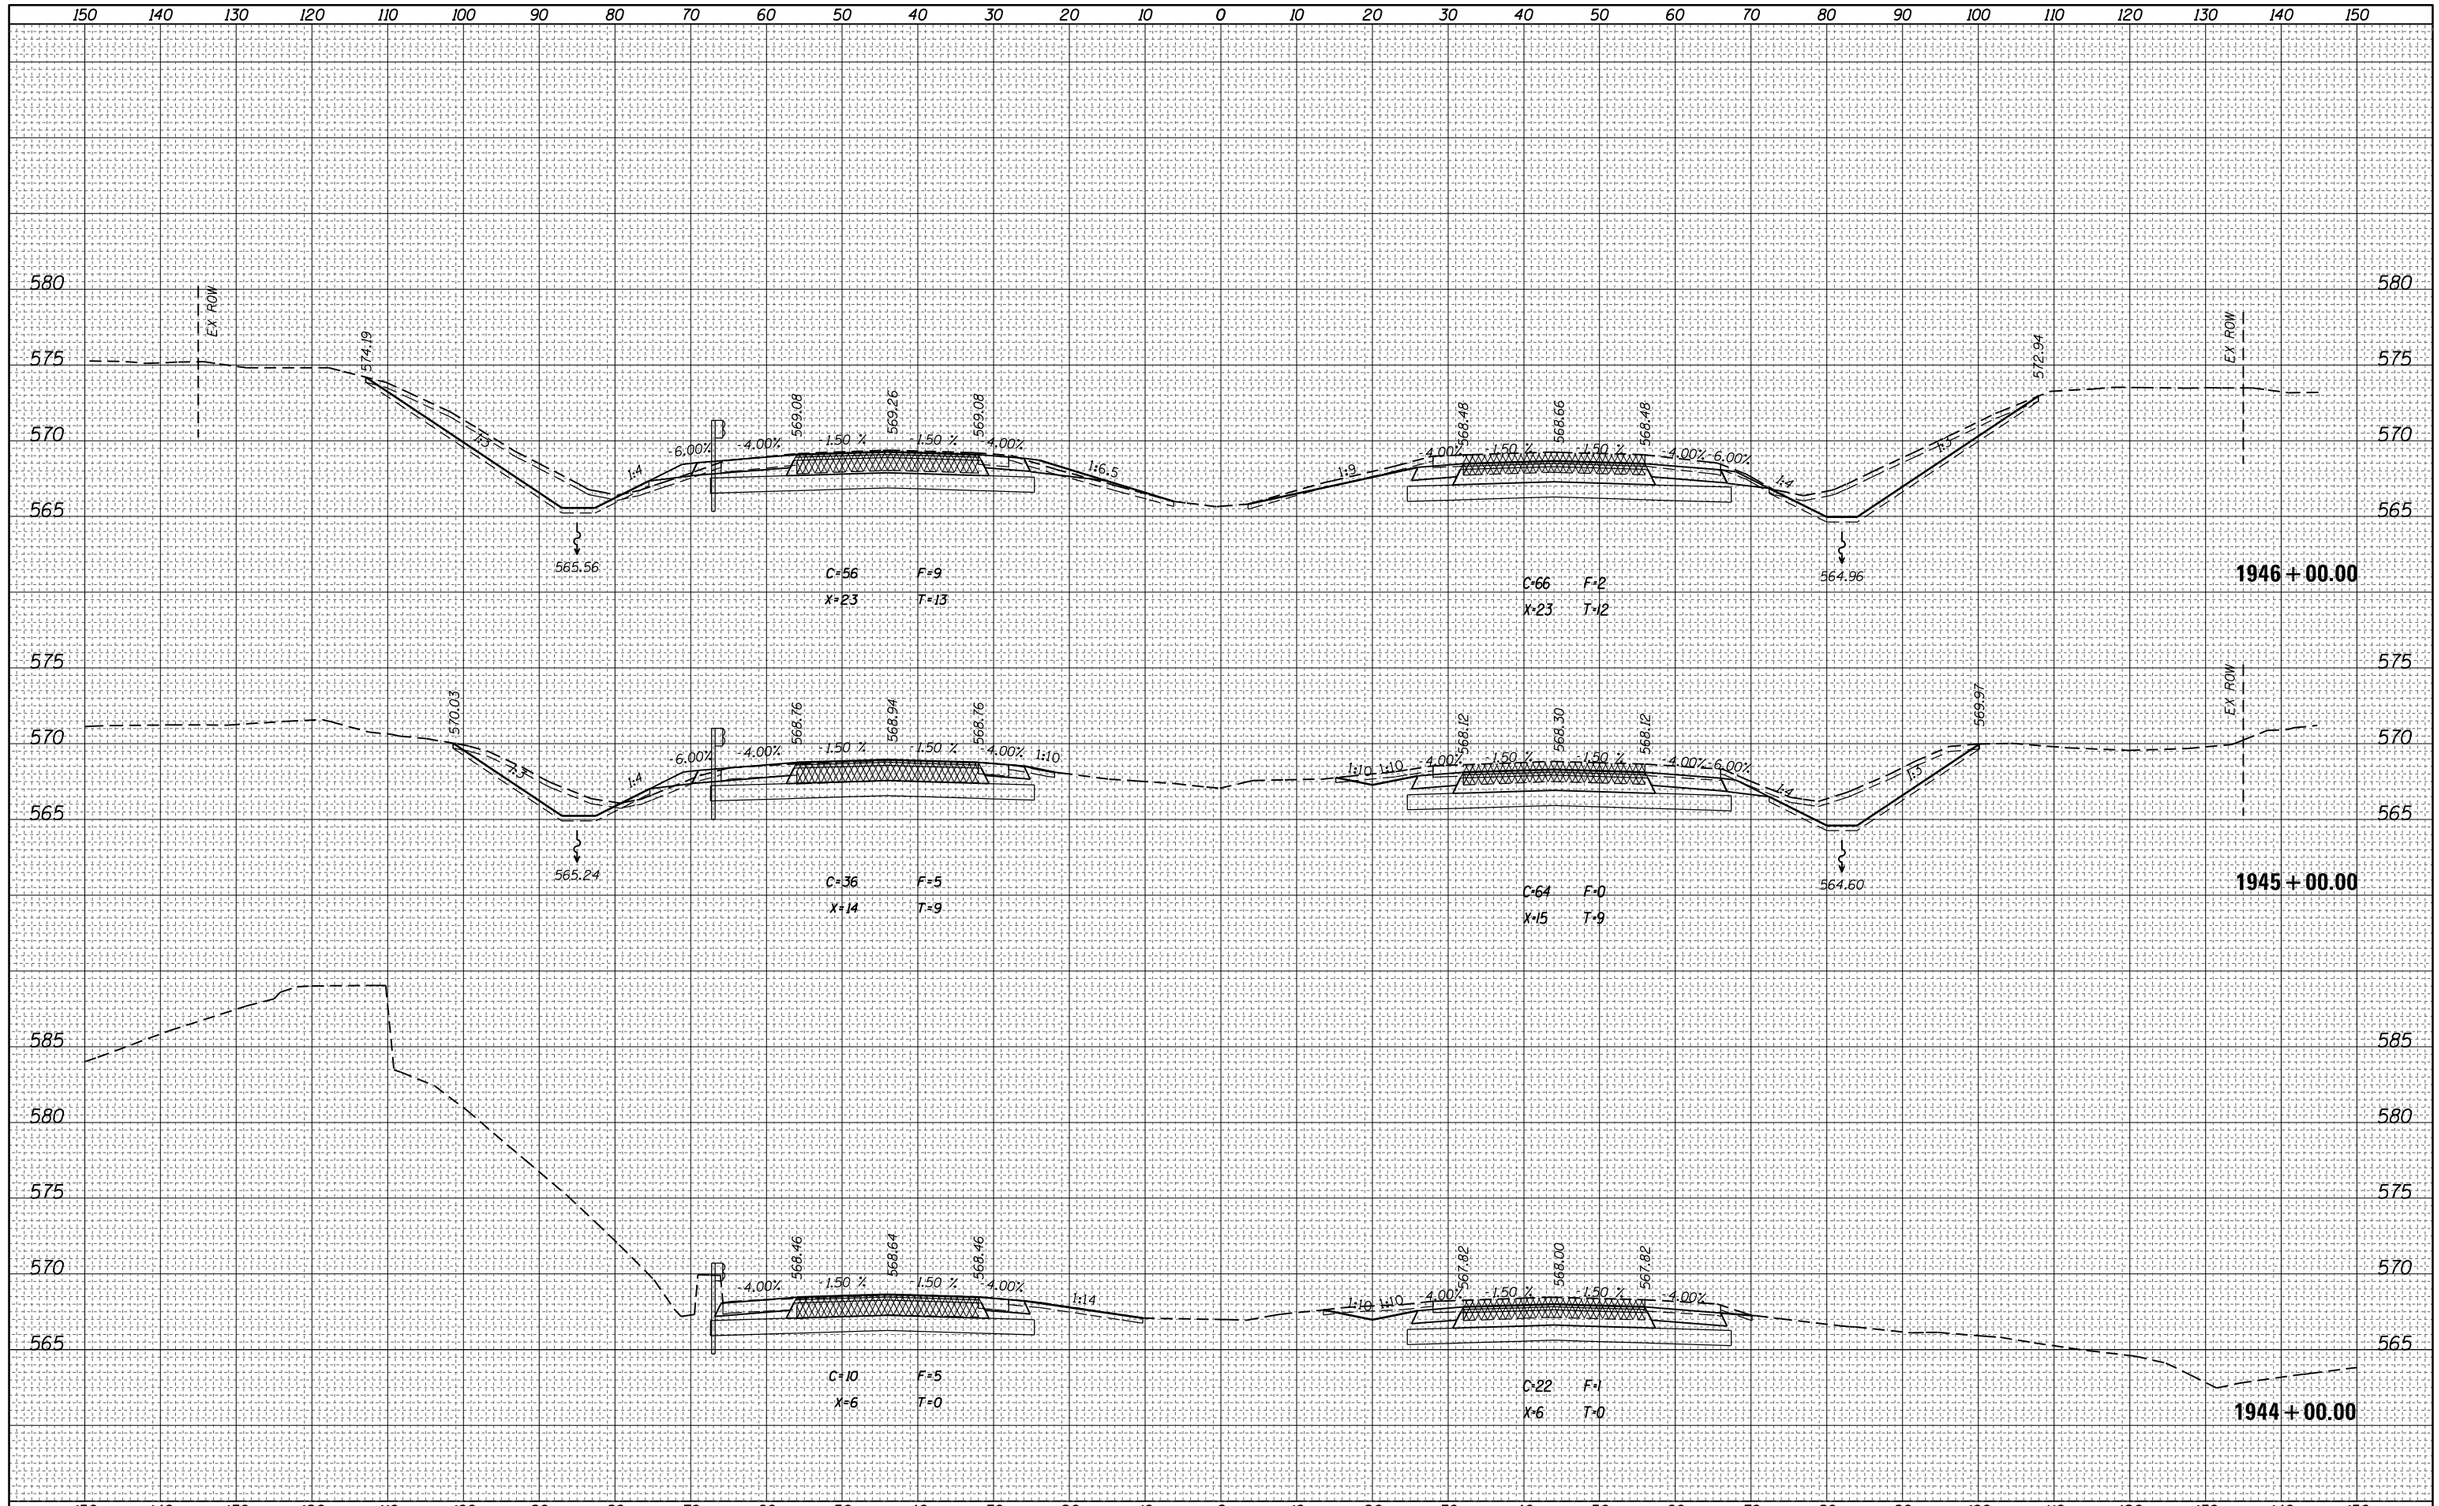


| FINAL SURVEY | BY | DATE |
|---|---|---|
| SURVEYED | | |
| PLOTTED | | |
| TEMPLATE | | |
| NOTE BOOK | | |
| AREAS | | |
| NO. | AREAS CHECKED | |

| ORIGINAL SURVEY | BY | DATE |
|---|---|---|
| SURVEYED | | |
| PLOTTED | | |
| TEMPLATE | | |
| NOTE BOOK | | |
| AREAS | | |
| NO. | AREAS CHECKED | |

| | | | |
|---|---|---|---|
| FILE NAME = | USER NAME = steffenmk | DESIGNED - | REVISED - |
| pw:\\IL084EBIDINTEG.illinois.gov:PWIDOT\Documents\IDOT Offices\District 7\Projects\74664\CADD\Drawings\sheets\D774664-sht-xssht.dgn | | DRAWN - | REVISED - |
| | PLOT SCALE = 20.0000 ' / in. | CHECKED - | REVISED - |
| Default | PLOT DATE = 8/25/2017 | DATE - | REVISED - |

**STATE OF ILLINOIS**
**DEPARTMENT OF TRANSPORTATION**

**CROSS SECTIONS – I–70**

SCALE: | SHEET OF SHEETS | STA. 1944+00.00 TO STA.1946+00.00

| F.A.I. RTE. | SECTION | COUNTY | TOTAL SHEETS | SHEET NO. |
|---|---|---|---|---|
| 70 | (25-1,2)R | EFFINGHAM | 424 | 352 |
| | | CONTRACT NO. 74664 | | |
| | ILLINOIS | FED. AID PROJECT | | |

| FINAL SURVEY | NOTE BOOK | NO. |
|---|---|---|
| | SURVEYED | BY |
| | PLOTTED | DATE |
| | TEMPLATE | |
| | AREAS | |
| | AREAS CHECKED | |

| ORIGINAL SURVEY | NOTE BOOK | NO. |
|---|---|---|
| | SURVEYED | BY |
| | PLOTTED | DATE |
| | TEMPLATE | |
| | AREAS | |
| | AREAS CHECKED | |

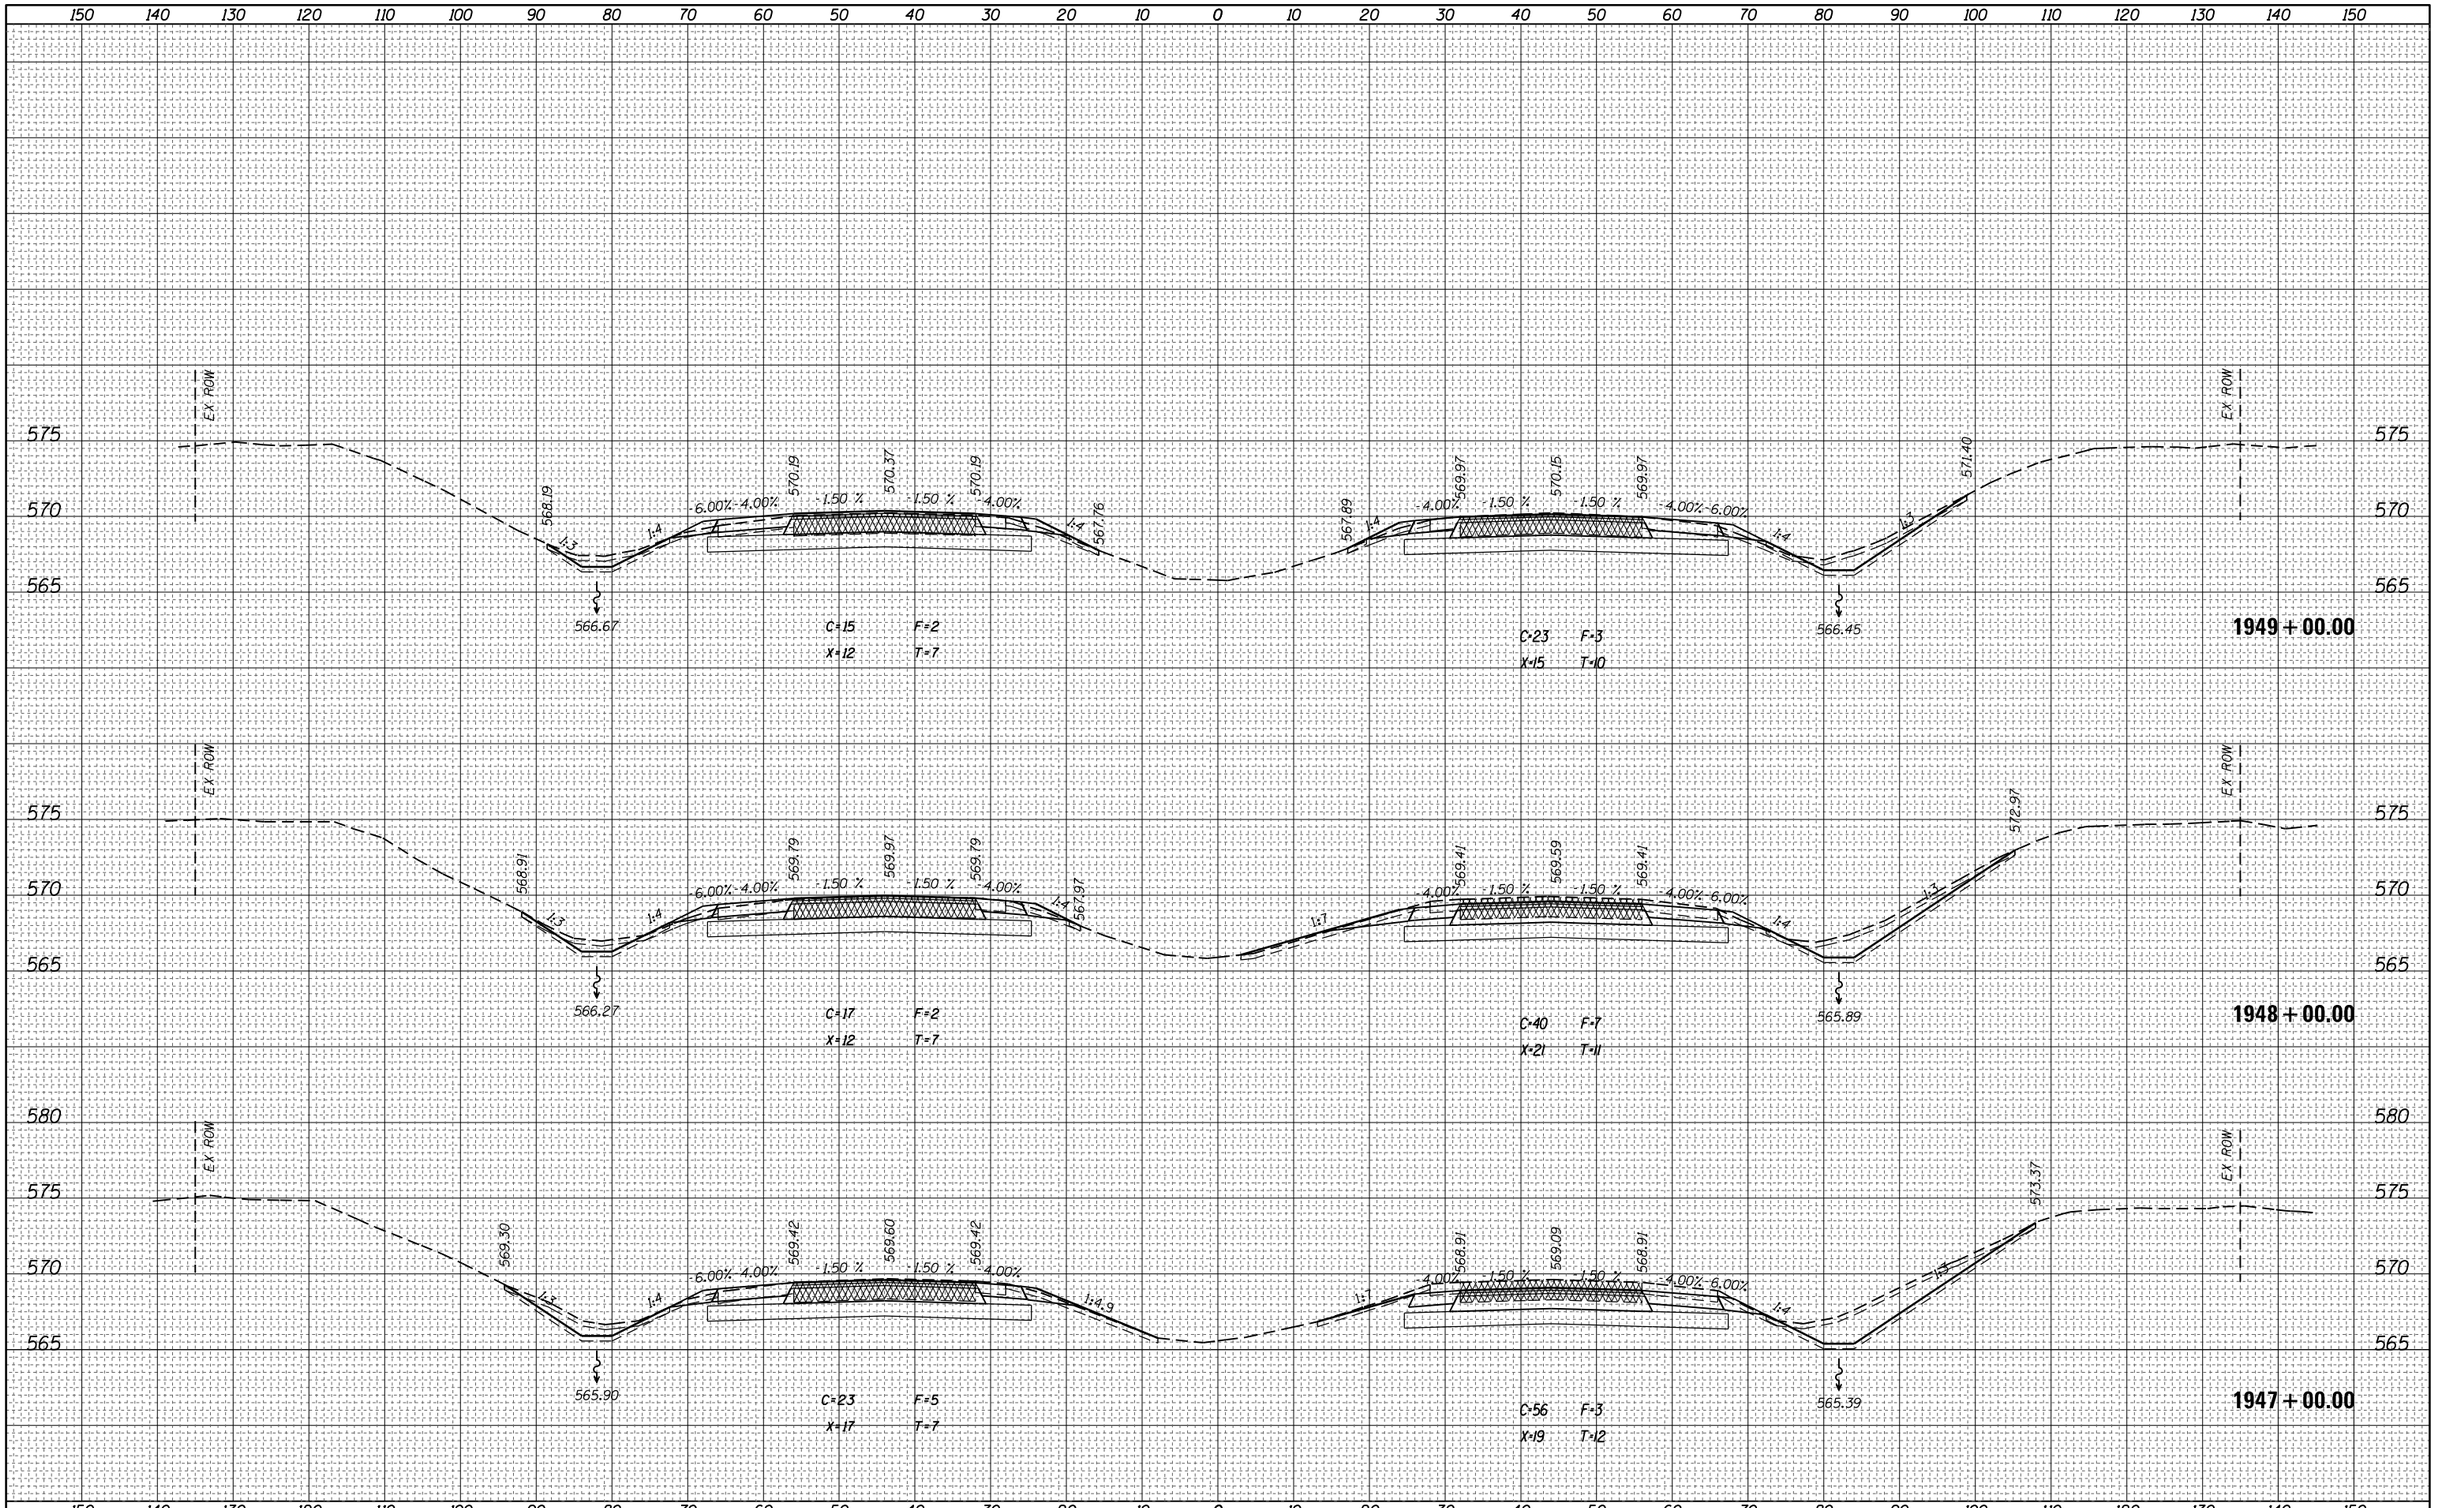


| | | | |
|---|---|---|---|
| FILE NAME = | USER NAME = steffenmk | DESIGNED - | REVISED - |
| pw:\\IL084EBIDINTEG.illinois.gov:PWIDOT\Documents\IDOT Offices\District 7\Projects\74664\CADD\Sheets\D774664-sht-xssht.dgn | | DRAWN - | REVISED - |
| Default | PLOT SCALE = 20.0000 ' / in. | CHECKED - | REVISED - |
| | PLOT DATE = 8/25/2017 | DATE - | REVISED - |

**STATE OF ILLINOIS**
**DEPARTMENT OF TRANSPORTATION**

**CROSS SECTIONS – I-70**

SCALE: | SHEET OF SHEETS | STA. 1947+00.00 TO STA. 1949+00.00

| F.A.I. RTE. | SECTION | COUNTY | TOTAL SHEETS | SHEET NO. |
|---|---|---|---|---|
| 70 | (25-1,2)R | EFFINGHAM | 424 | 353 |
| | | CONTRACT NO. 74664 | | |
| | | ILLINOIS | FED. AID PROJECT | |

| FINAL SURVEY | NOTE BOOK | NO. |
|---|---|---|
| | SURVEYED | BY |
| | PLOTTED | |
| | TEMPLATE | |
| | AREAS | |
| | AREAS CHECKED | DATE |

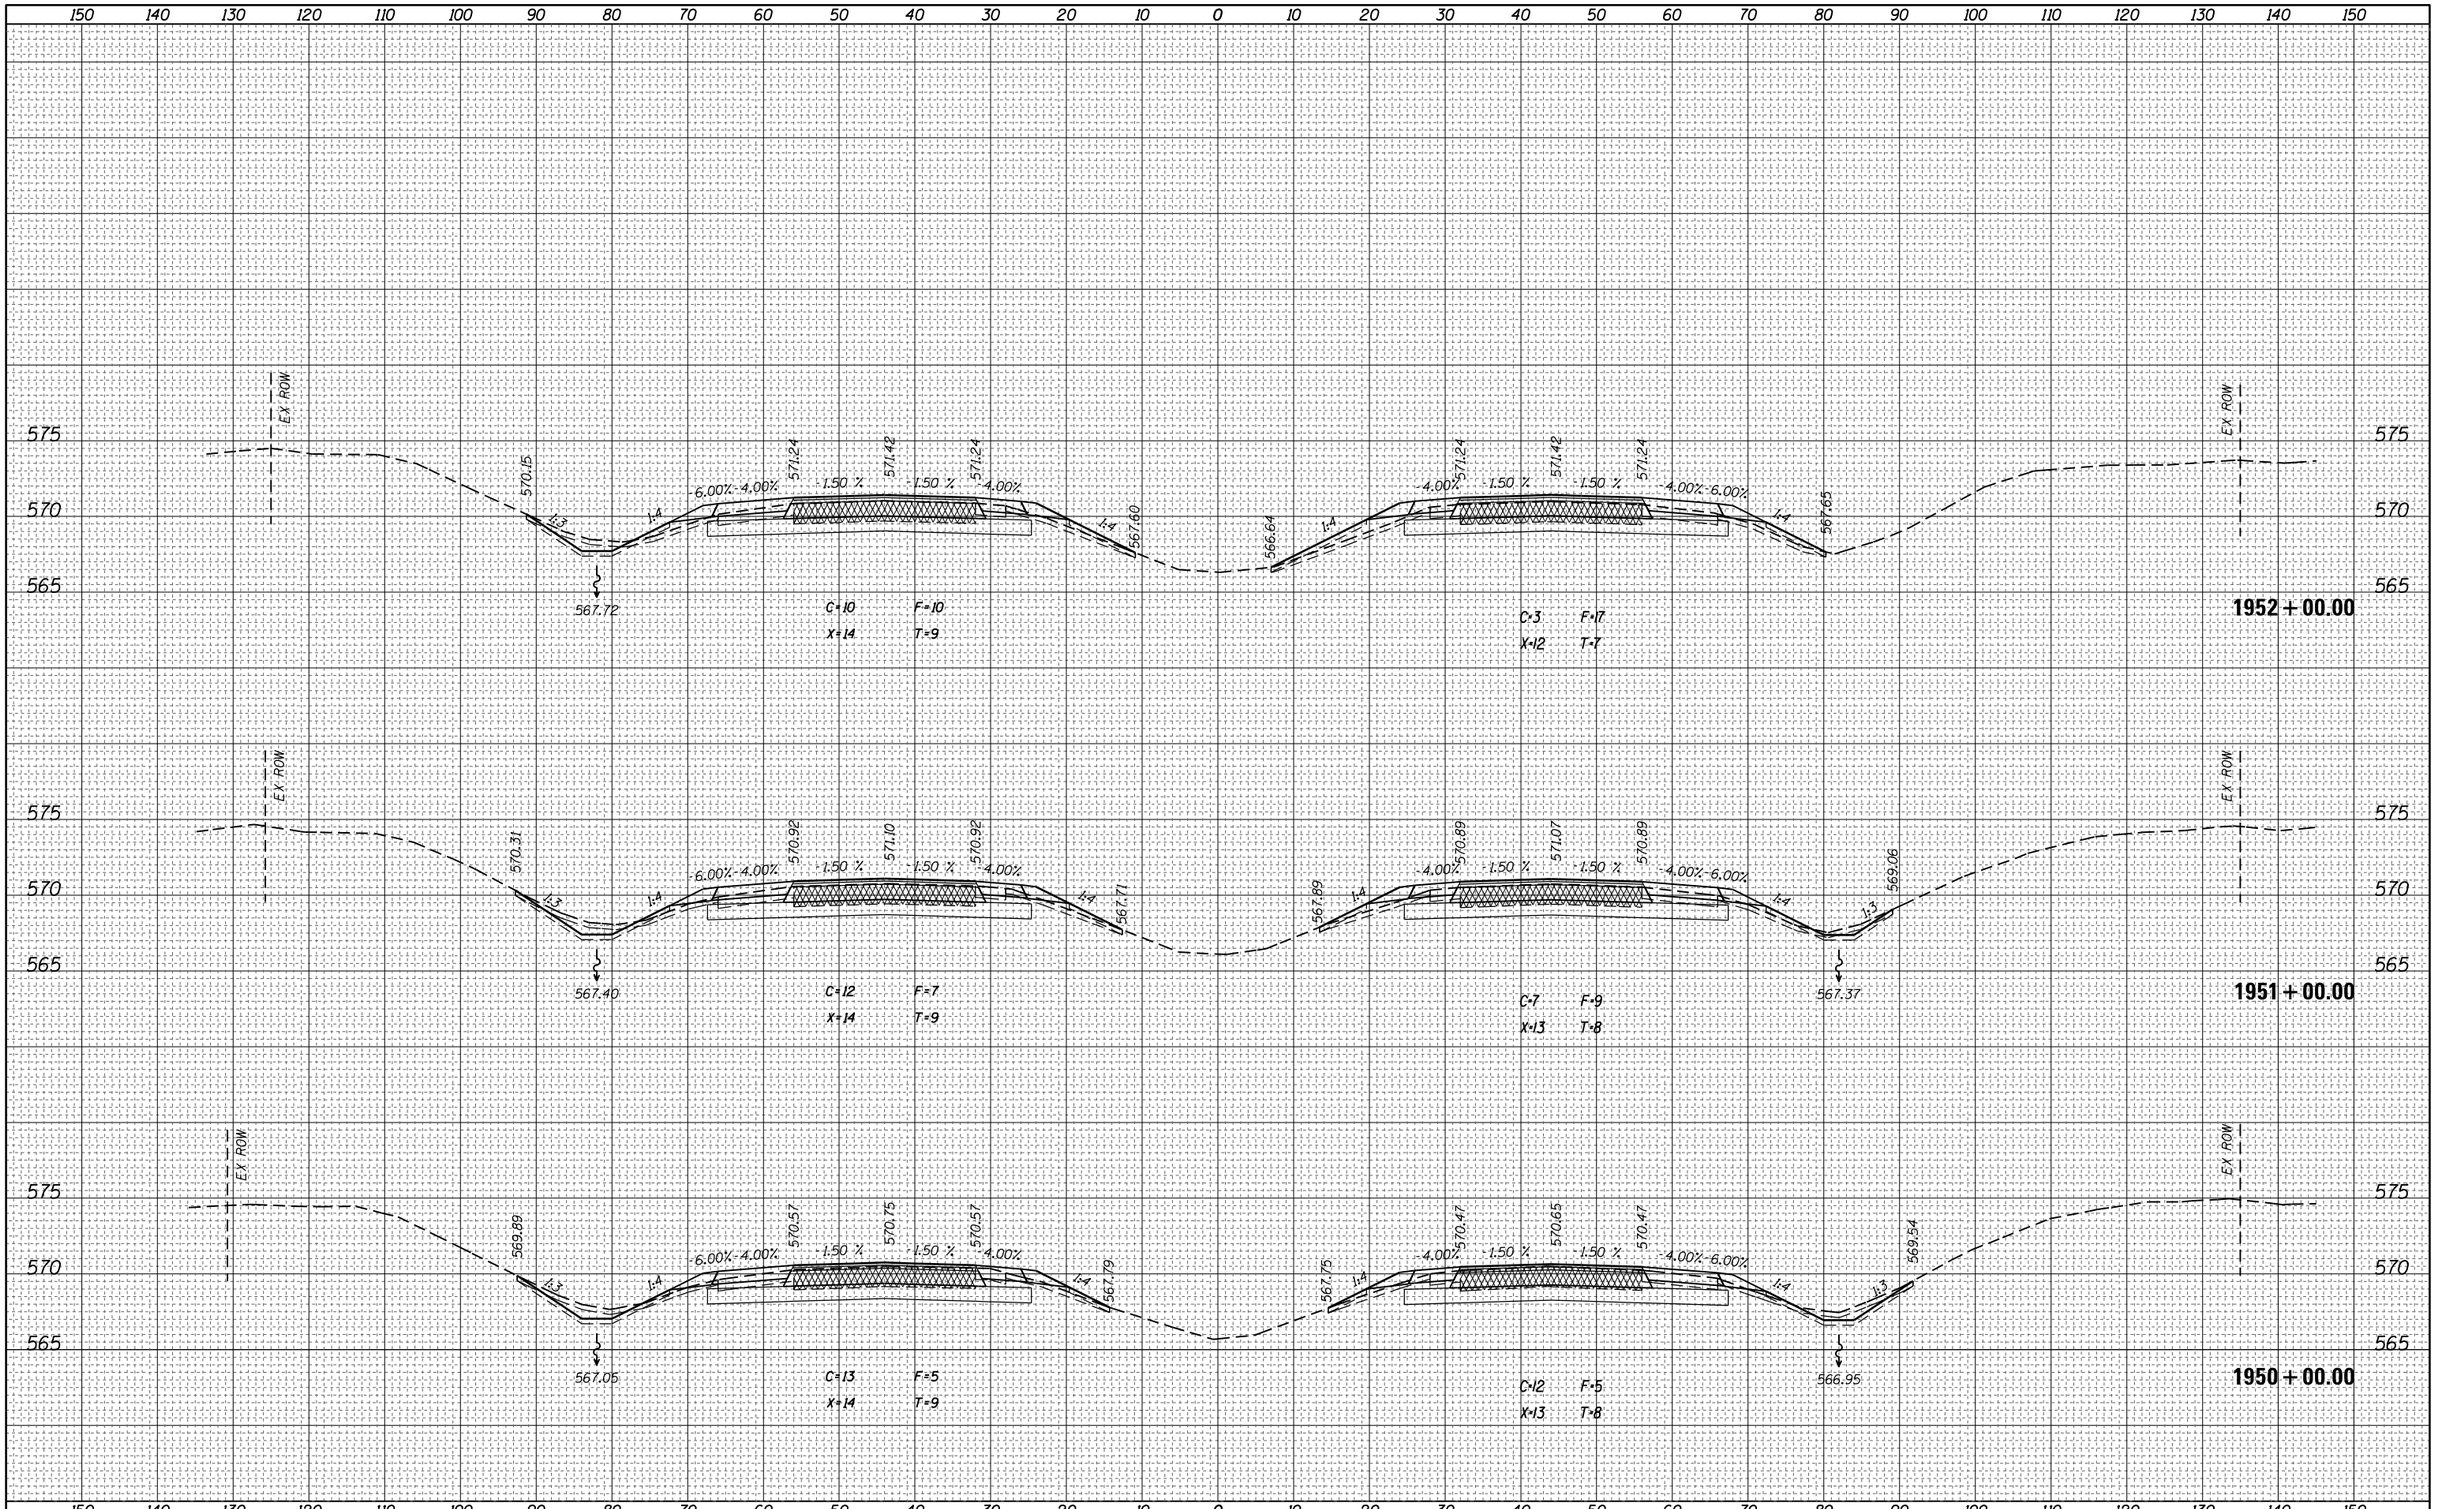


| ORIGINAL SURVEY | NOTE BOOK | NO. |
|---|---|---|
| | SURVEYED | BY |
| | PLOTTED | |
| | TEMPLATE | |
| | AREAS | |
| | AREAS CHECKED | DATE |

| | | | |
|---|---|---|---|
| FILE NAME = pw:\\IL084EBIDINTEG.illinois.gov:PWIDOT\Documents\IDOT Offices\District 7\Projects\74664\CADD\Drawings\D774664-sht-xssht.dgn | USER NAME = steffenmk | DESIGNED - | REVISED - |
| | | DRAWN - | REVISED - |
| | PLOT SCALE = 20.0000 ' / in. | CHECKED - | REVISED - |
| Default | PLOT DATE = 8/25/2017 | DATE - | REVISED - |

**STATE OF ILLINOIS**
**DEPARTMENT OF TRANSPORTATION**

**CROSS SECTIONS – I-70**

SCALE: | SHEET OF SHEETS | STA. 1950+00.00 TO STA.1952+00.00

| F.A.I. RTE. | SECTION | COUNTY | TOTAL SHEETS | SHEET NO. |
|---|---|---|---|---|
| 70 | (25-1,2)R | EFFINGHAM | 424 | 354 |
| | | CONTRACT NO. 74664 | | |
| | ILLINOIS FED. AID PROJECT | | | |

| FINAL SURVEY | NOTE BOOK | PAGES | NO. |
|---|---|---|---|
| SURVEYED | | | |
| PLOTTED | | | |
| TEMPLATE | | | |
| AREAS | | | |
| AREAS CHECKED | | | |

| BY | DATE |
|---|---|
| | |
| | |
| | |
| | |
| | |

| ORIGINAL SURVEY | NOTE BOOK | PAGES | NO. |
|---|---|---|---|
| SURVEYED | | | |
| PLOTTED | | | |
| TEMPLATE | | | |
| AREAS | | | |
| AREAS CHECKED | | | |

| BY | DATE |
|---|---|
| | |
| | |
| | |
| | |
| | |

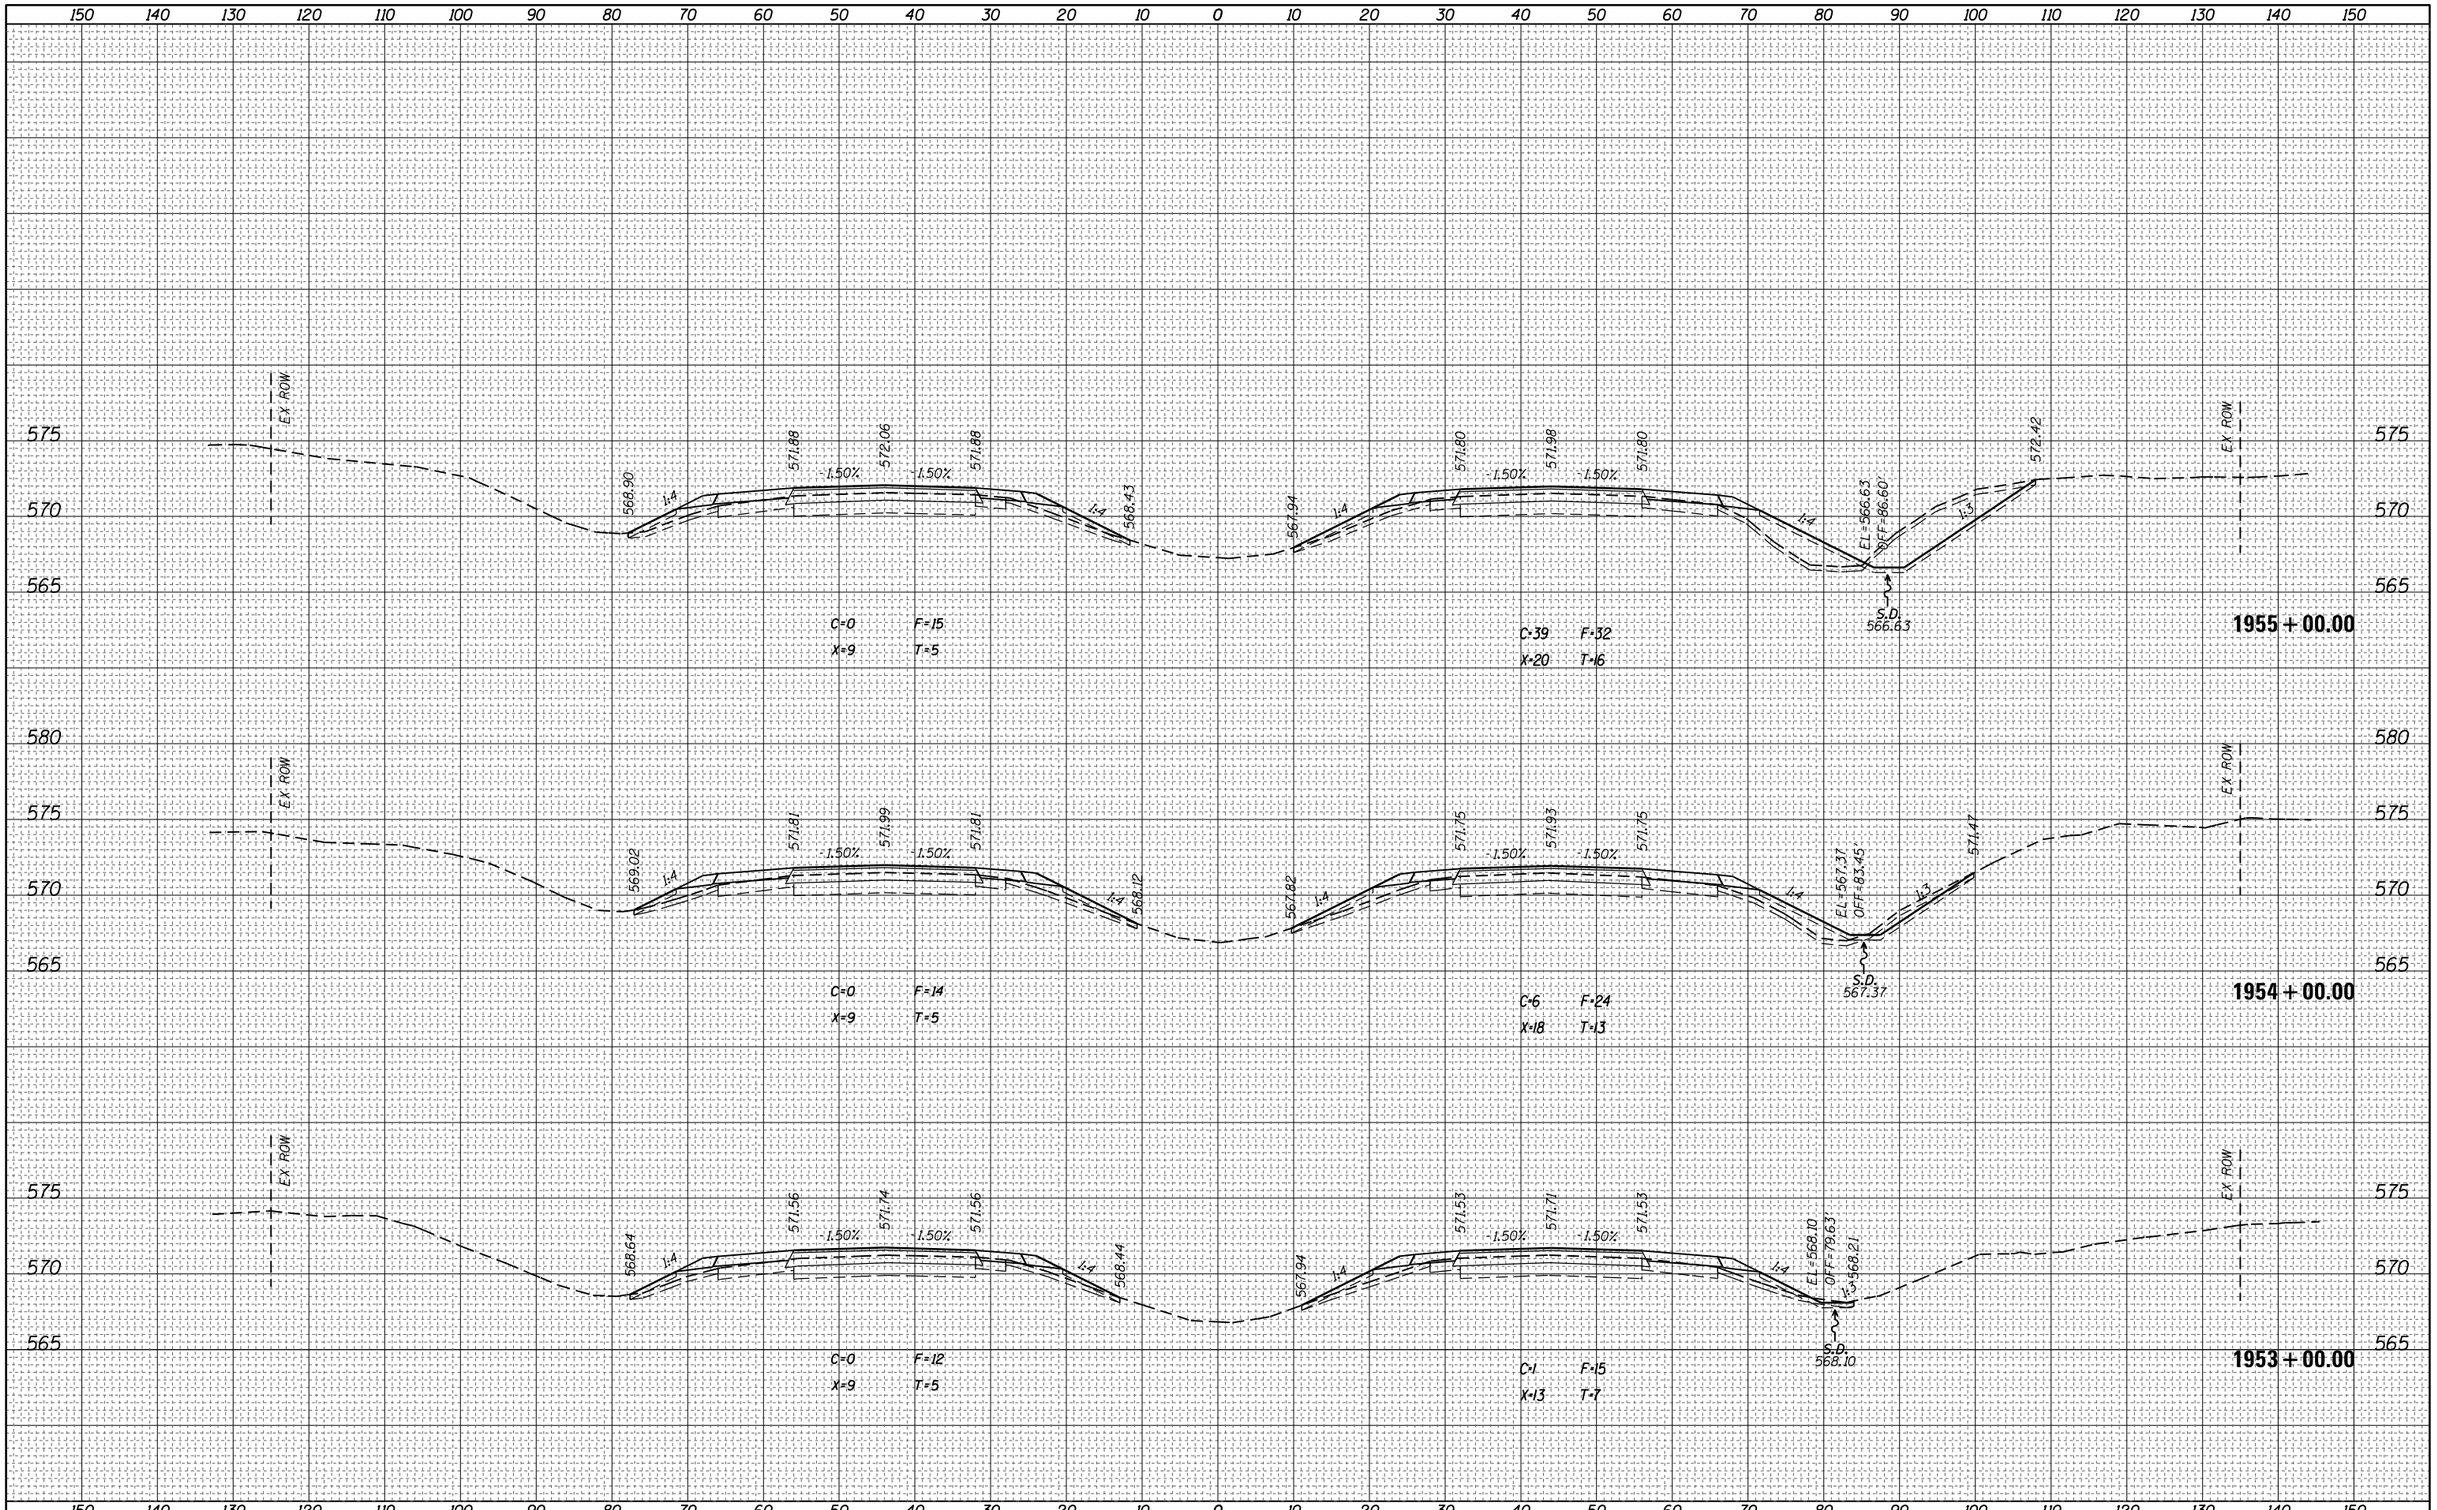


| | | | |
|---|---|---|---|
| FILE NAME = | USER NAME = steffenmk | DESIGNED - | REVISED - |
| pw:\\IL084EBIDINTEG.illinois.gov:PWIDOT\Documents\IDOT Offices\District 7\Projects\74664\CADD\Drawings\Sheets\D774664-sht-xssht.dgn | | DRAWN - | REVISED - |
| | PLOT SCALE = 20.0000 ' / in. | CHECKED - | REVISED - |
| Default | PLOT DATE = 8/25/2017 | DATE - | REVISED - |

**STATE OF ILLINOIS**
**DEPARTMENT OF TRANSPORTATION**

**CROSS SECTIONS – I-70**

SCALE: | SHEET OF SHEETS | STA. 1953+00.00 TO STA. 1955+00.00

| F.A.I. RTE. | SECTION | COUNTY | TOTAL SHEETS | SHEET NO. |
|---|---|---|---|---|
| 70 | (25-1,2)R | EFFINGHAM | 424 | 355 |
| | | CONTRACT NO. 74664 | | |
| | | ILLINOIS FED. AID PROJECT | | |

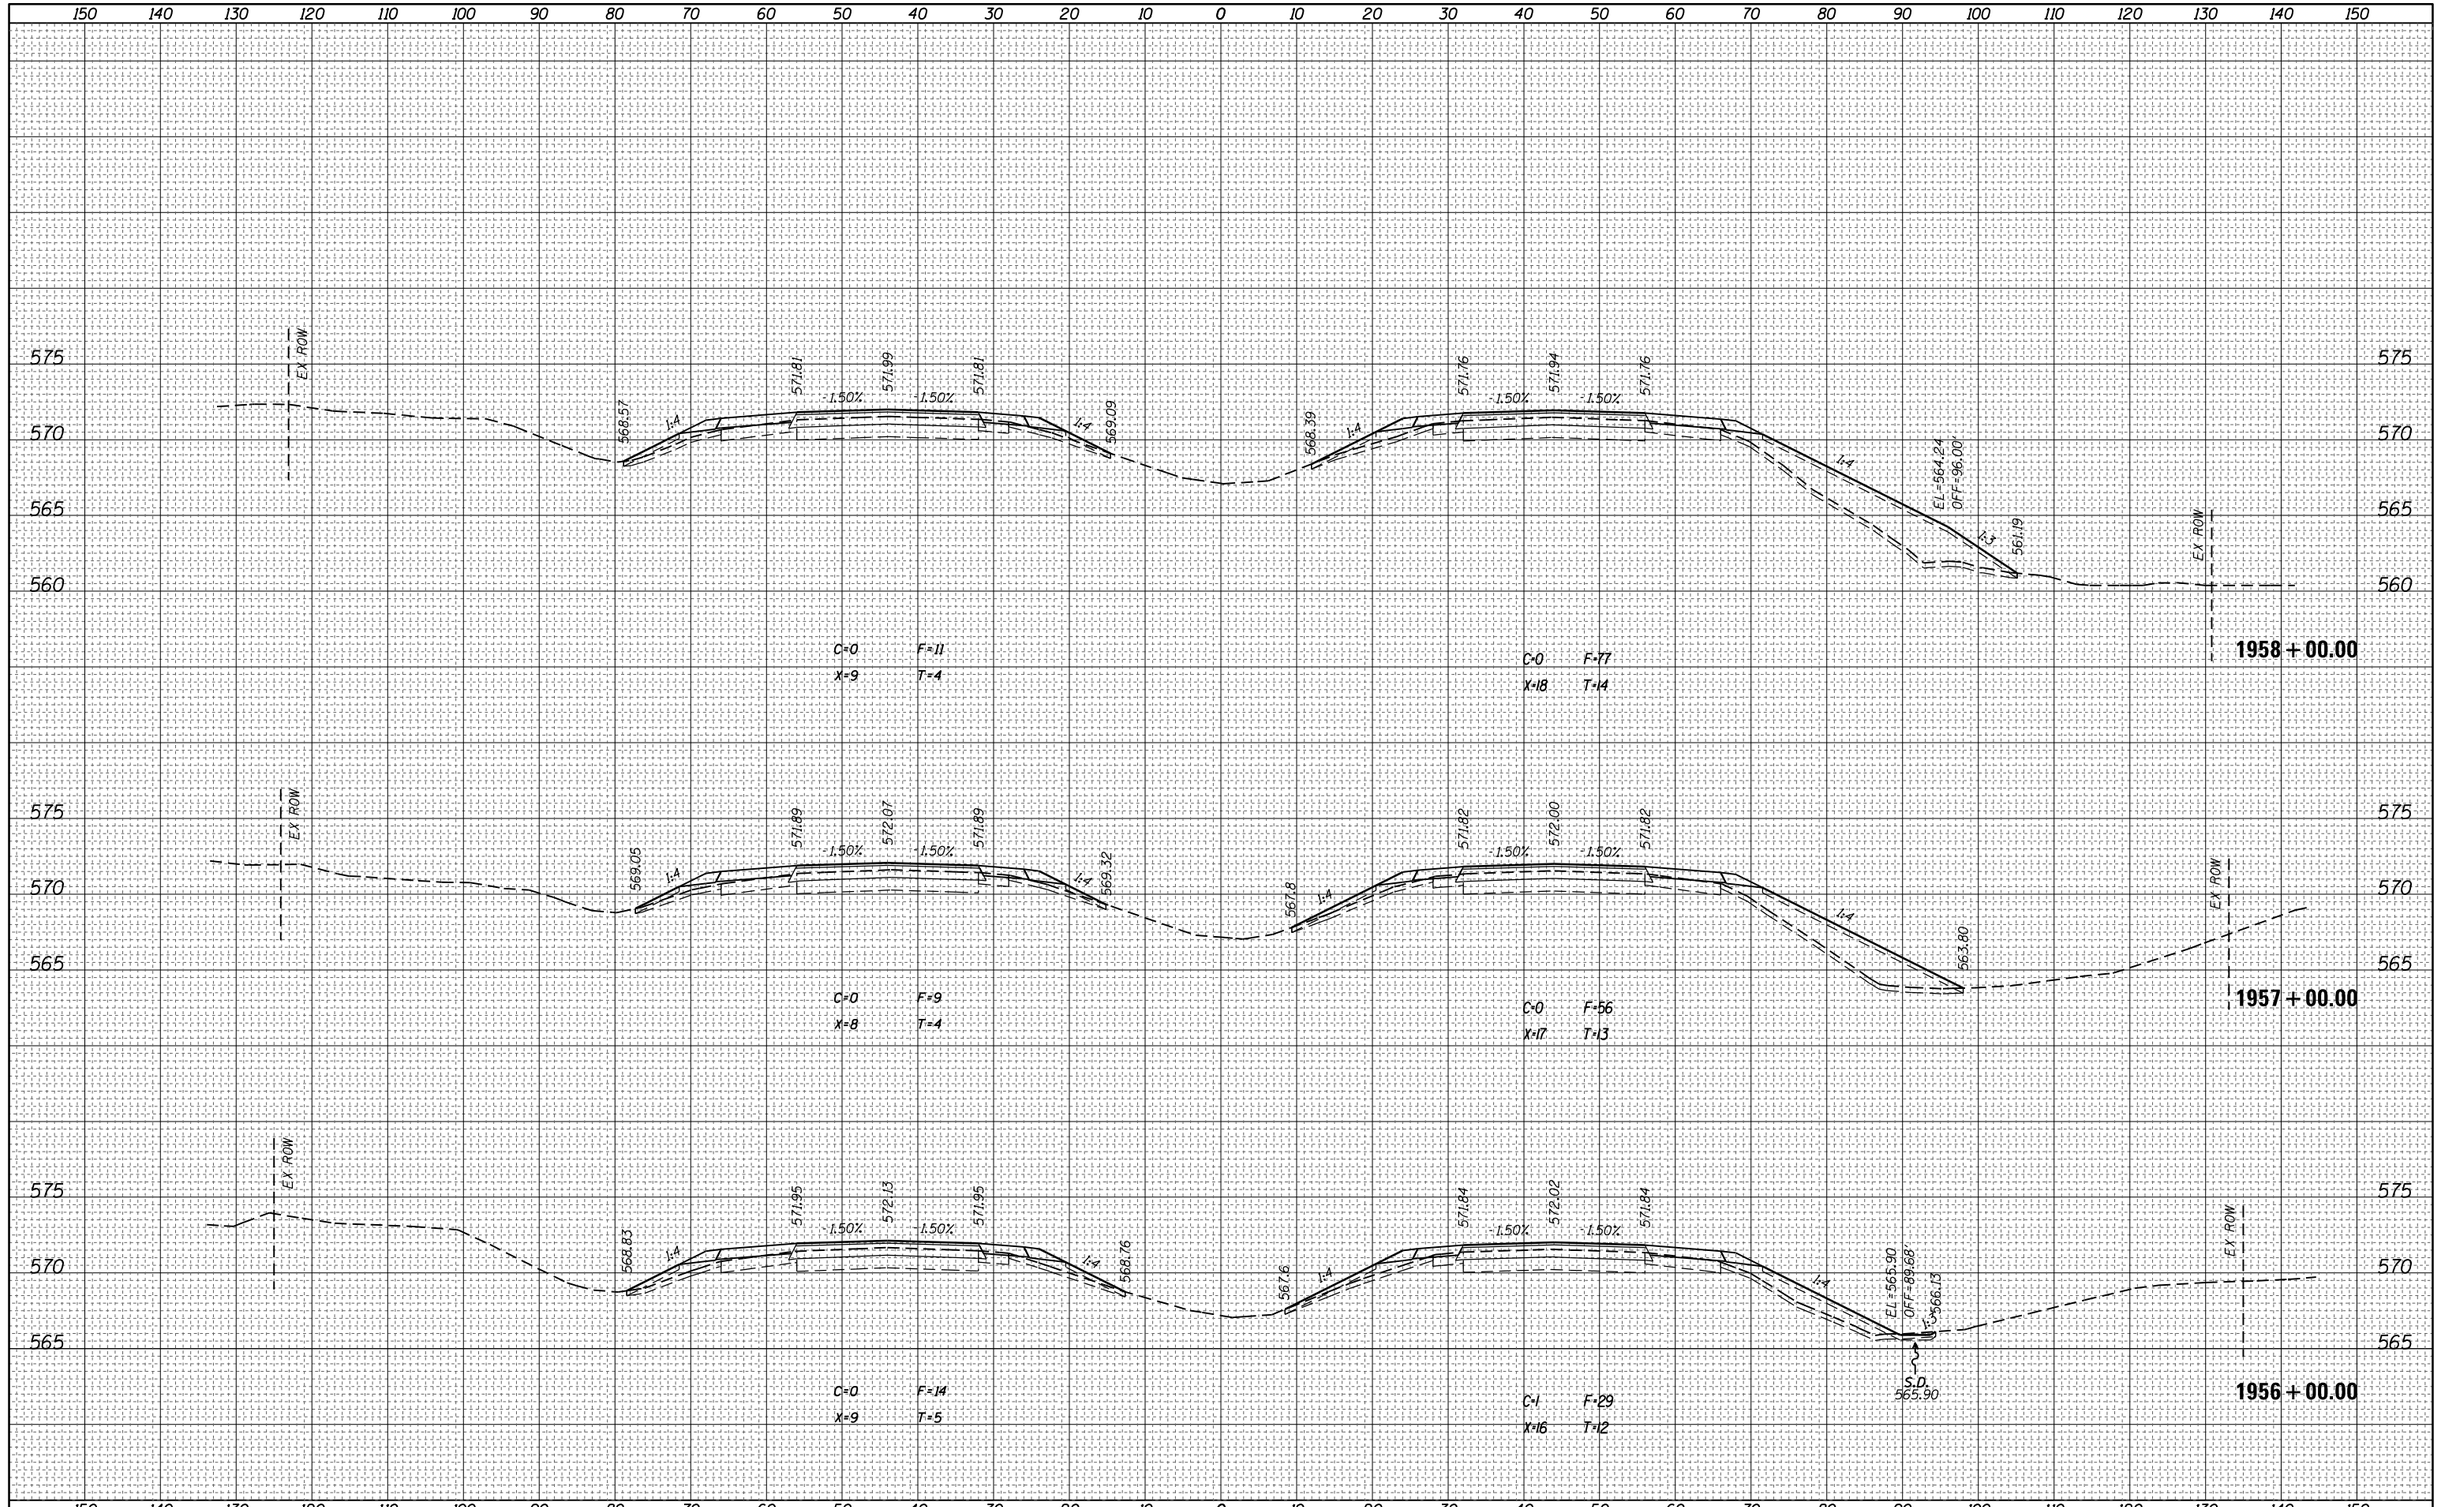


| FINAL SURVEY | BY | DATE |
|---|---|---|
| SURVEYED | | |
| PLOTTED | | |
| TEMPLATE | | |
| AREAS | | |
| NOTE BOOK | | |
| NO. | AREAS CHECKED | |

| ORIGINAL SURVEY | BY | DATE |
|---|---|---|
| SURVEYED | | |
| PLOTTED | | |
| TEMPLATE | | |
| AREAS | | |
| NOTE BOOK | | |
| NO. | AREAS CHECKED | |

| | | | |
|---|---|---|---|
| FILE NAME = pw:\\IL084EBIDINTEG.illinois.gov:PWIDOT\Documents\IDOT Offices\District 7\Projects\74664\CADD\Drawings\sheets\D774664-sht-xssht.dgn | USER NAME = steffenmk | DESIGNED - | REVISED - |
| | | DRAWN - | REVISED - |
| | PLOT SCALE = 20.0000 ' / in. | CHECKED - | REVISED - |
| Default | PLOT DATE = 8/25/2017 | DATE - | REVISED - |

**STATE OF ILLINOIS**
**DEPARTMENT OF TRANSPORTATION**

**CROSS SECTIONS – I-70**

SCALE: | SHEET OF SHEETS | STA. 1956+00.00 TO STA.1958+00.00

| F.A.I. RTE. | SECTION | COUNTY | TOTAL SHEETS | SHEET NO. |
|---|---|---|---|---|
| 70 | (25-1,2)R | EFFINGHAM | 424 | 356 |
| | | CONTRACT NO. 74664 | | |
| | | ILLINOIS FED. AID PROJECT | | |

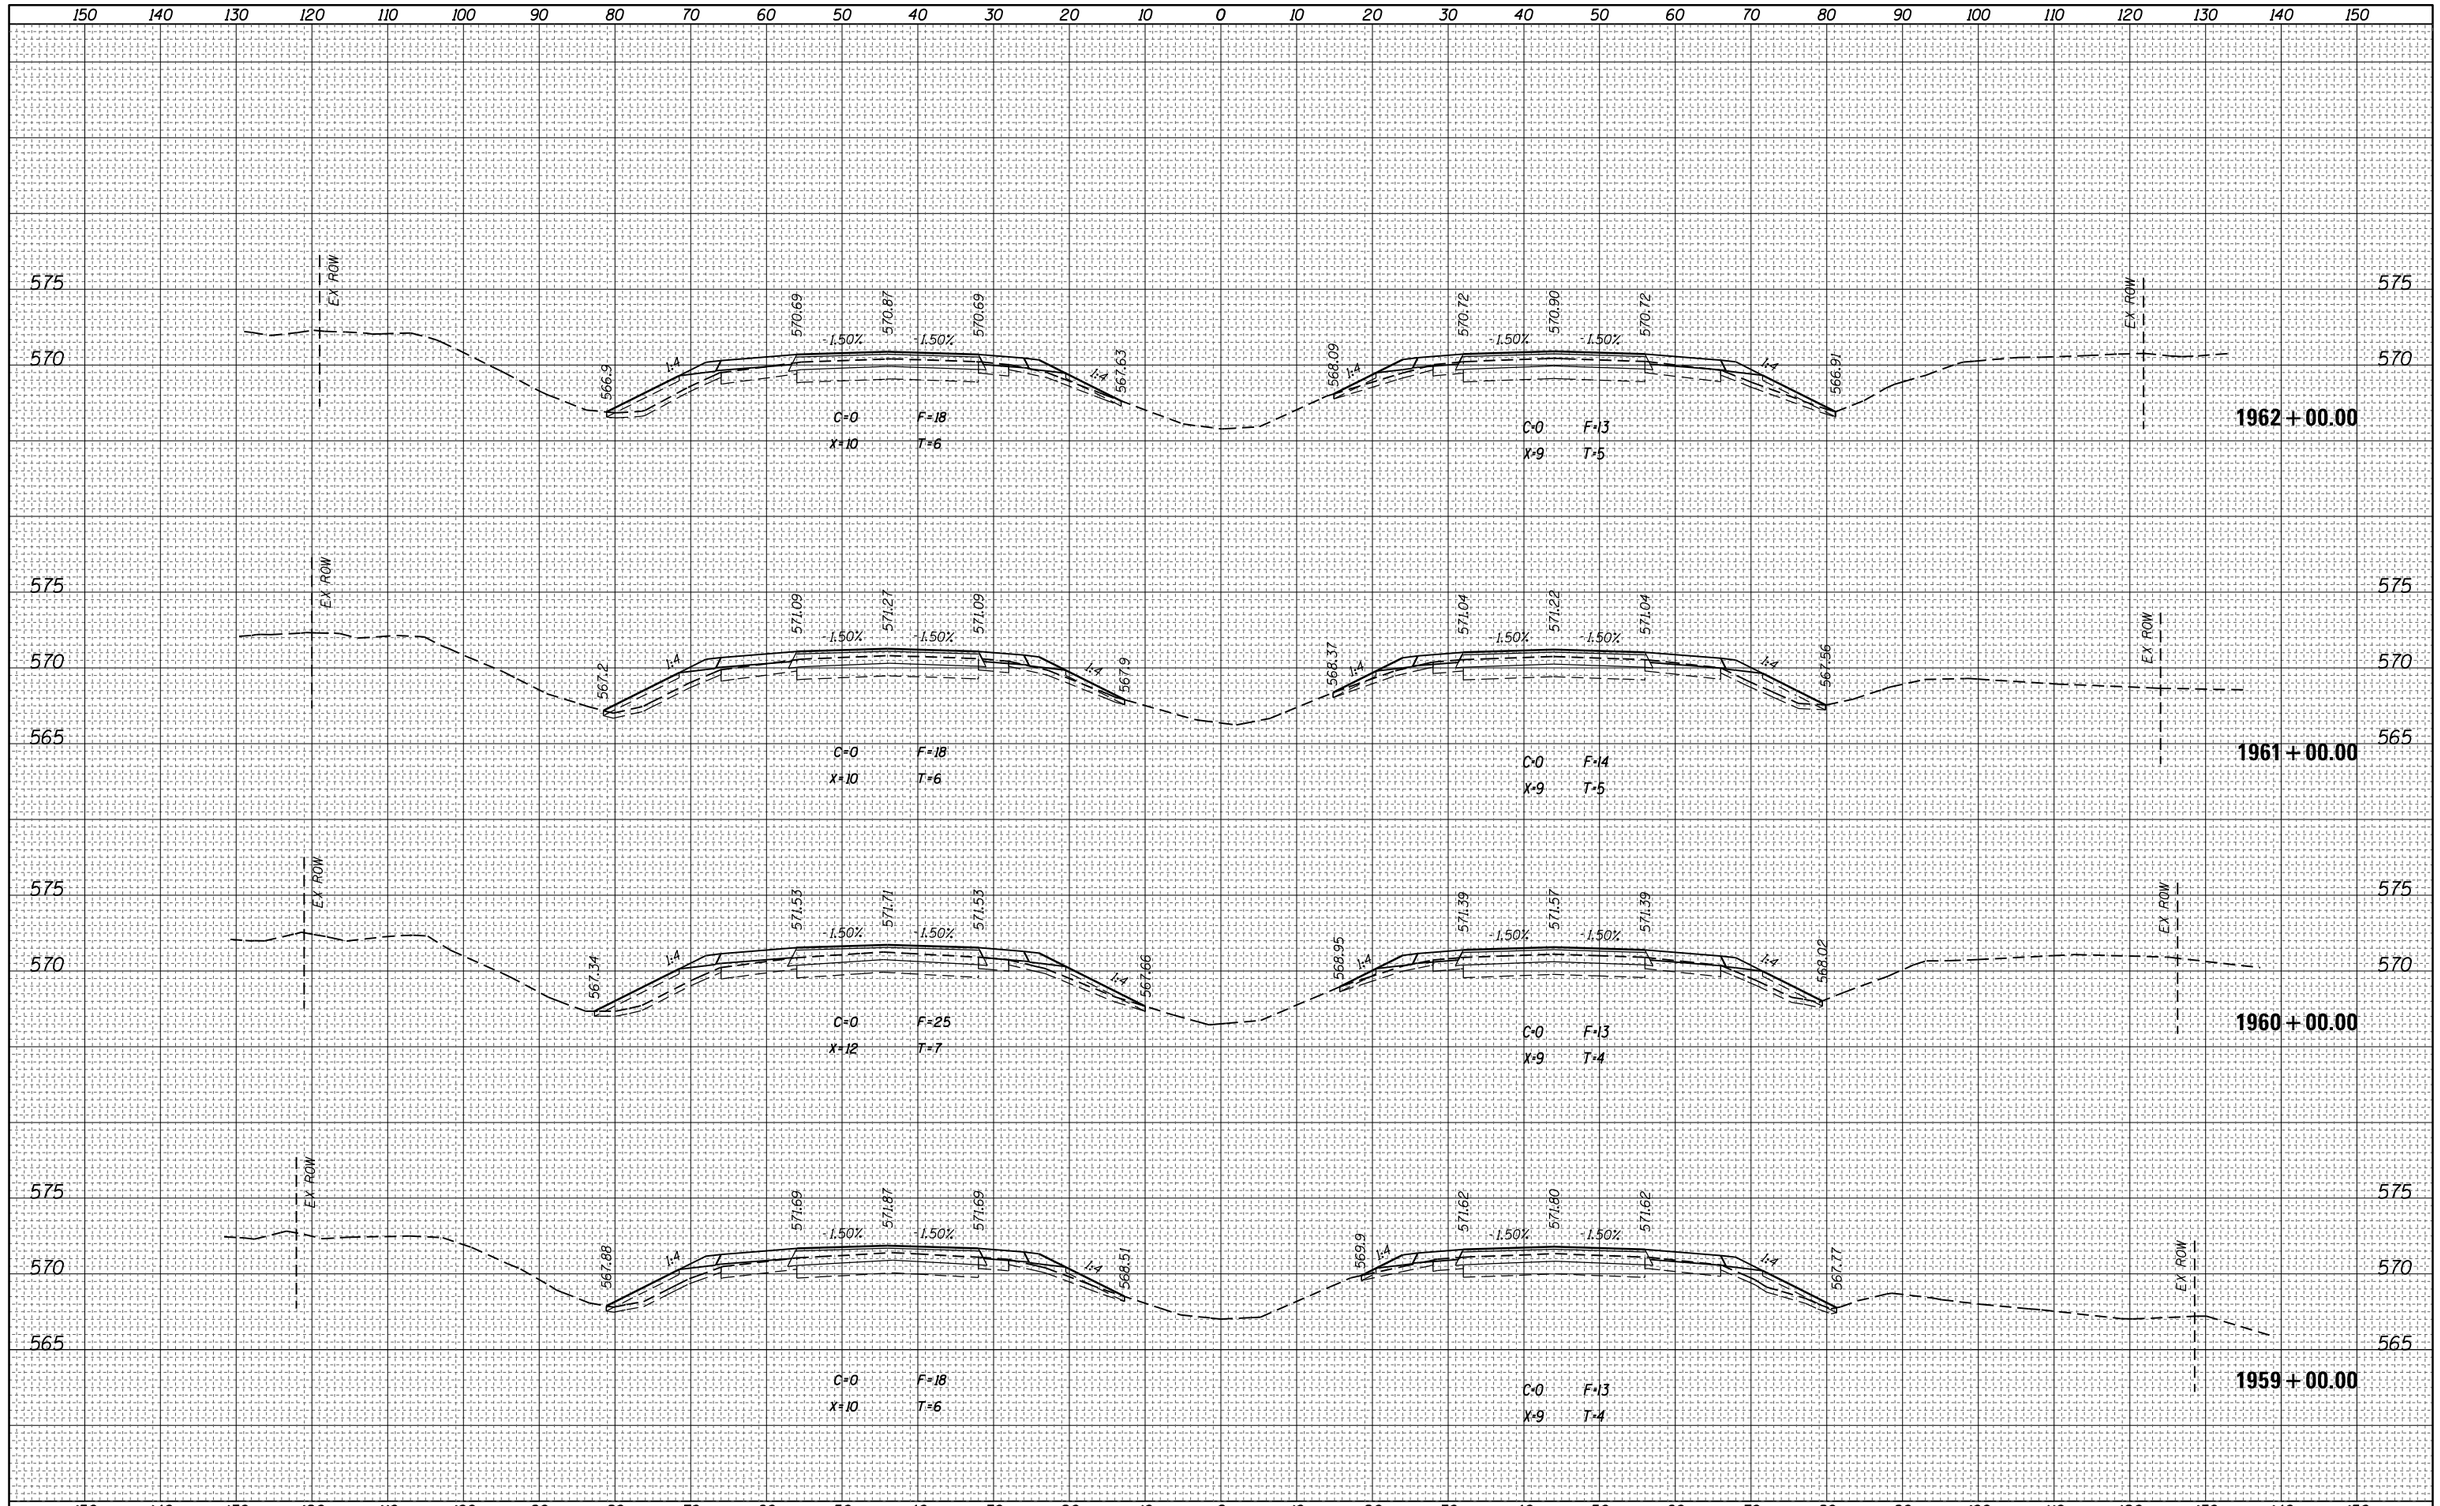


| FINAL SURVEY | BY | DATE |
|---|---|---|
| SURVEYED | | |
| PLOTTED | | |
| TEMPLATE | | |
| NOTE BOOK | | |
| AREAS | | |
| NO. | AREAS CHECKED | |

| ORIGINAL SURVEY | BY | DATE |
|---|---|---|
| SURVEYED | | |
| PLOTTED | | |
| TEMPLATE | | |
| NOTE BOOK | | |
| AREAS | | |
| NO. | AREAS CHECKED | |

| | | | |
|---|---|---|---|
| FILE NAME = pw:\\IL084EBIDINTEG.illinois.gov:PWIDOT\Documents\IDOT Offices\District 7\Projects\74664\CADD\Drawing sheets\D774664-sht-xssht.dgn | USER NAME = steffenmk | DESIGNED - | REVISED - |
| | PLOT SCALE = 20.0000 ' / in. | CHECKED - | REVISED - |
| Default | PLOT DATE = 8/25/2017 | DATE - | REVISED - |

**STATE OF ILLINOIS**
**DEPARTMENT OF TRANSPORTATION**

**CROSS SECTIONS – I-70**

SCALE: | SHEET OF SHEETS | STA. 1959+00.00 TO STA.1962+00.00

| F.A.I. RTE. | SECTION | COUNTY | TOTAL SHEETS | SHEET NO. |
|---|---|---|---|---|
| 70 | (25-1,2)R | EFFINGHAM | 424 | 357 |
| | | CONTRACT NO. 74664 | | |
| | ILLINOIS FED. AID PROJECT | | | |

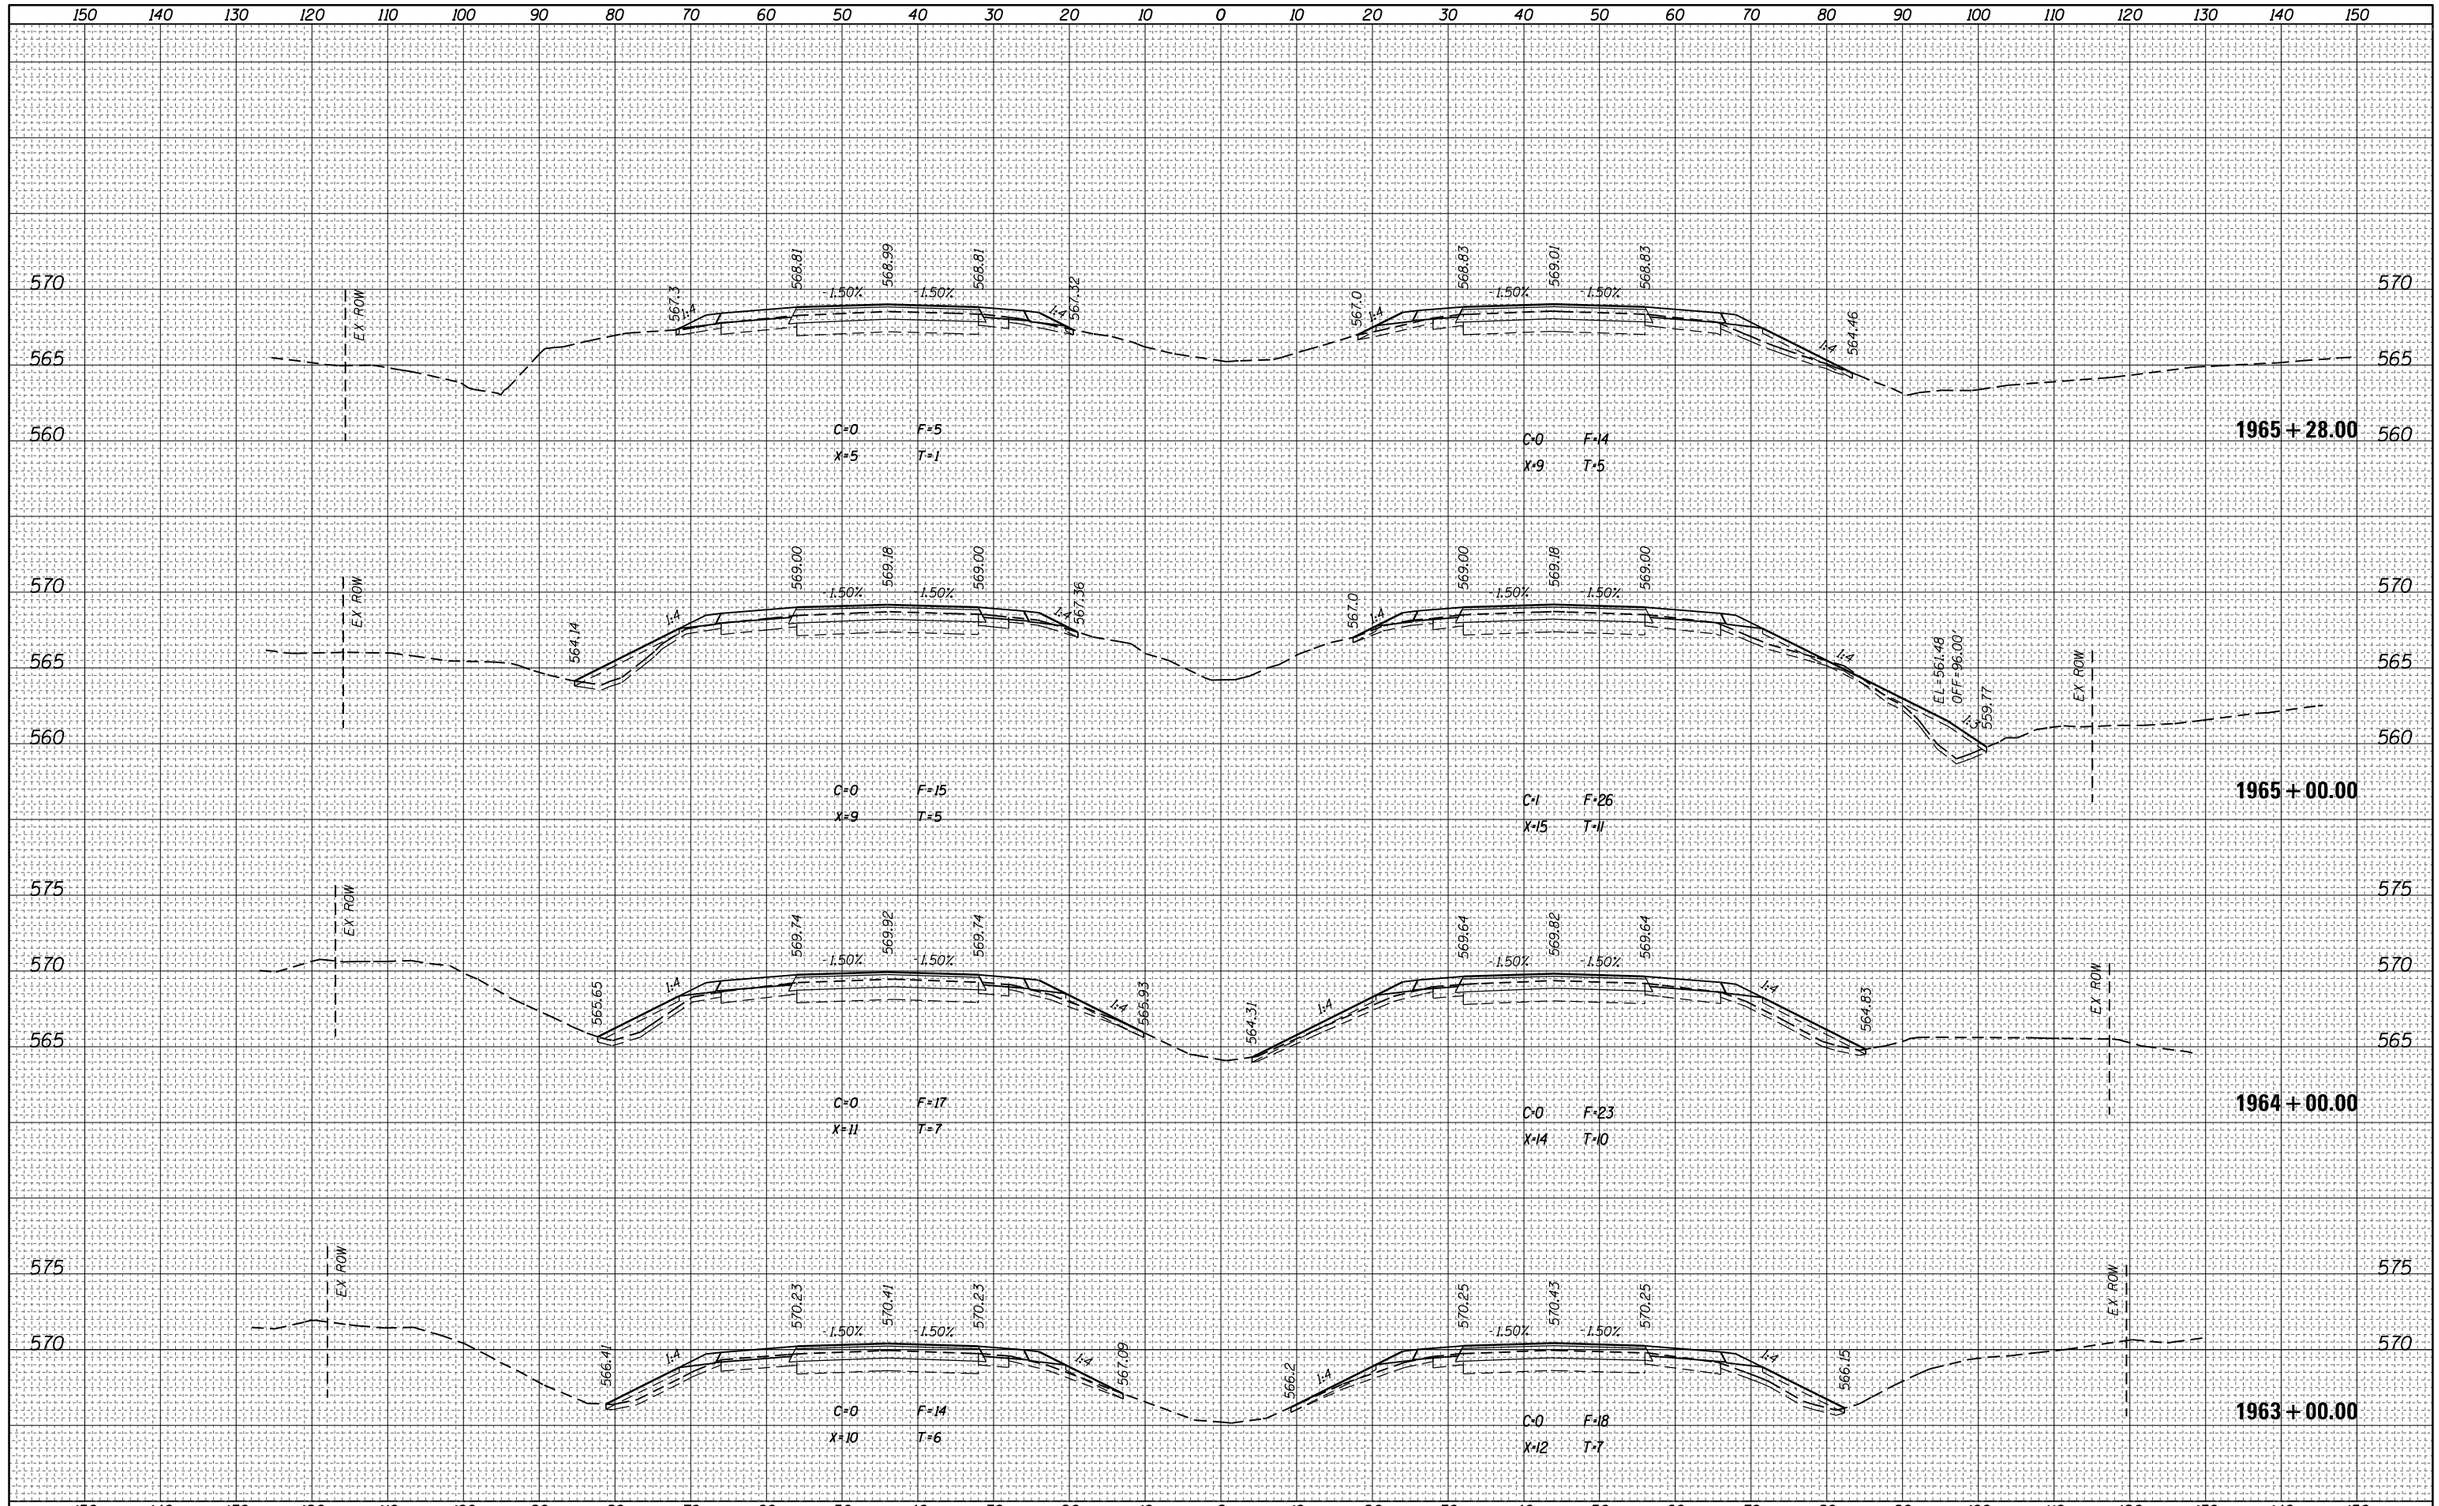


| FINAL SURVEY | BY | DATE |
|---|---|---|
| SURVEYED | | |
| PLOTTED | | |
| TEMPLATE | | |
| NOTE BOOK | | |
| AREAS | | |
| NO. | AREAS CHECKED | |

| ORIGINAL SURVEY | BY | DATE |
|---|---|---|
| SURVEYED | | |
| PLOTTED | | |
| TEMPLATE | | |
| NOTE BOOK | | |
| AREAS | | |
| NO. | AREAS CHECKED | |

| | | | |
|---|---|---|---|
| FILE NAME = | USER NAME = steffenmk | DESIGNED - | REVISED - |
| pw:\\IL084EBIDINTEG.illinois.gov:PWIDOT\Documents\IDOT Offices\District 7\Projects\74664\CADD\Drawings\sheets\D774664-sht-xssht.dgn | | DRAWN - | REVISED - |
| Default | PLOT SCALE = 20.0000 ' / in. | CHECKED - | REVISED - |
| | PLOT DATE = 8/25/2017 | DATE - | REVISED - |

**STATE OF ILLINOIS**
**DEPARTMENT OF TRANSPORTATION**

**CROSS SECTIONS – I–70**

SCALE: | SHEET OF SHEETS | STA. 1963+00.00 TO STA.1965+28.00

| F.A.I. RTE. | SECTION | COUNTY | TOTAL SHEETS | SHEET NO. |
|---|---|---|---|---|
| 70 | (25-1,2)R | EFFINGHAM | 424 | 358 |
| | | CONTRACT NO. 74664 | | |
| | | ILLINOIS FED. AID PROJECT | | |

| FINAL SURVEY | BY | DATE |
|---|---|---|
| NOTE BOOK | SURVEYED | |
| | PLOTTED | |
| | TEMPLATE | |
| | AREAS | |
| NO. | AREAS CHECKED | |

| ORIGINAL SURVEY | BY | DATE |
|---|---|---|
| NOTE BOOK | SURVEYED | |
| | PLOTTED | |
| | TEMPLATE | |
| | AREAS | |
| NO. | AREAS CHECKED | |

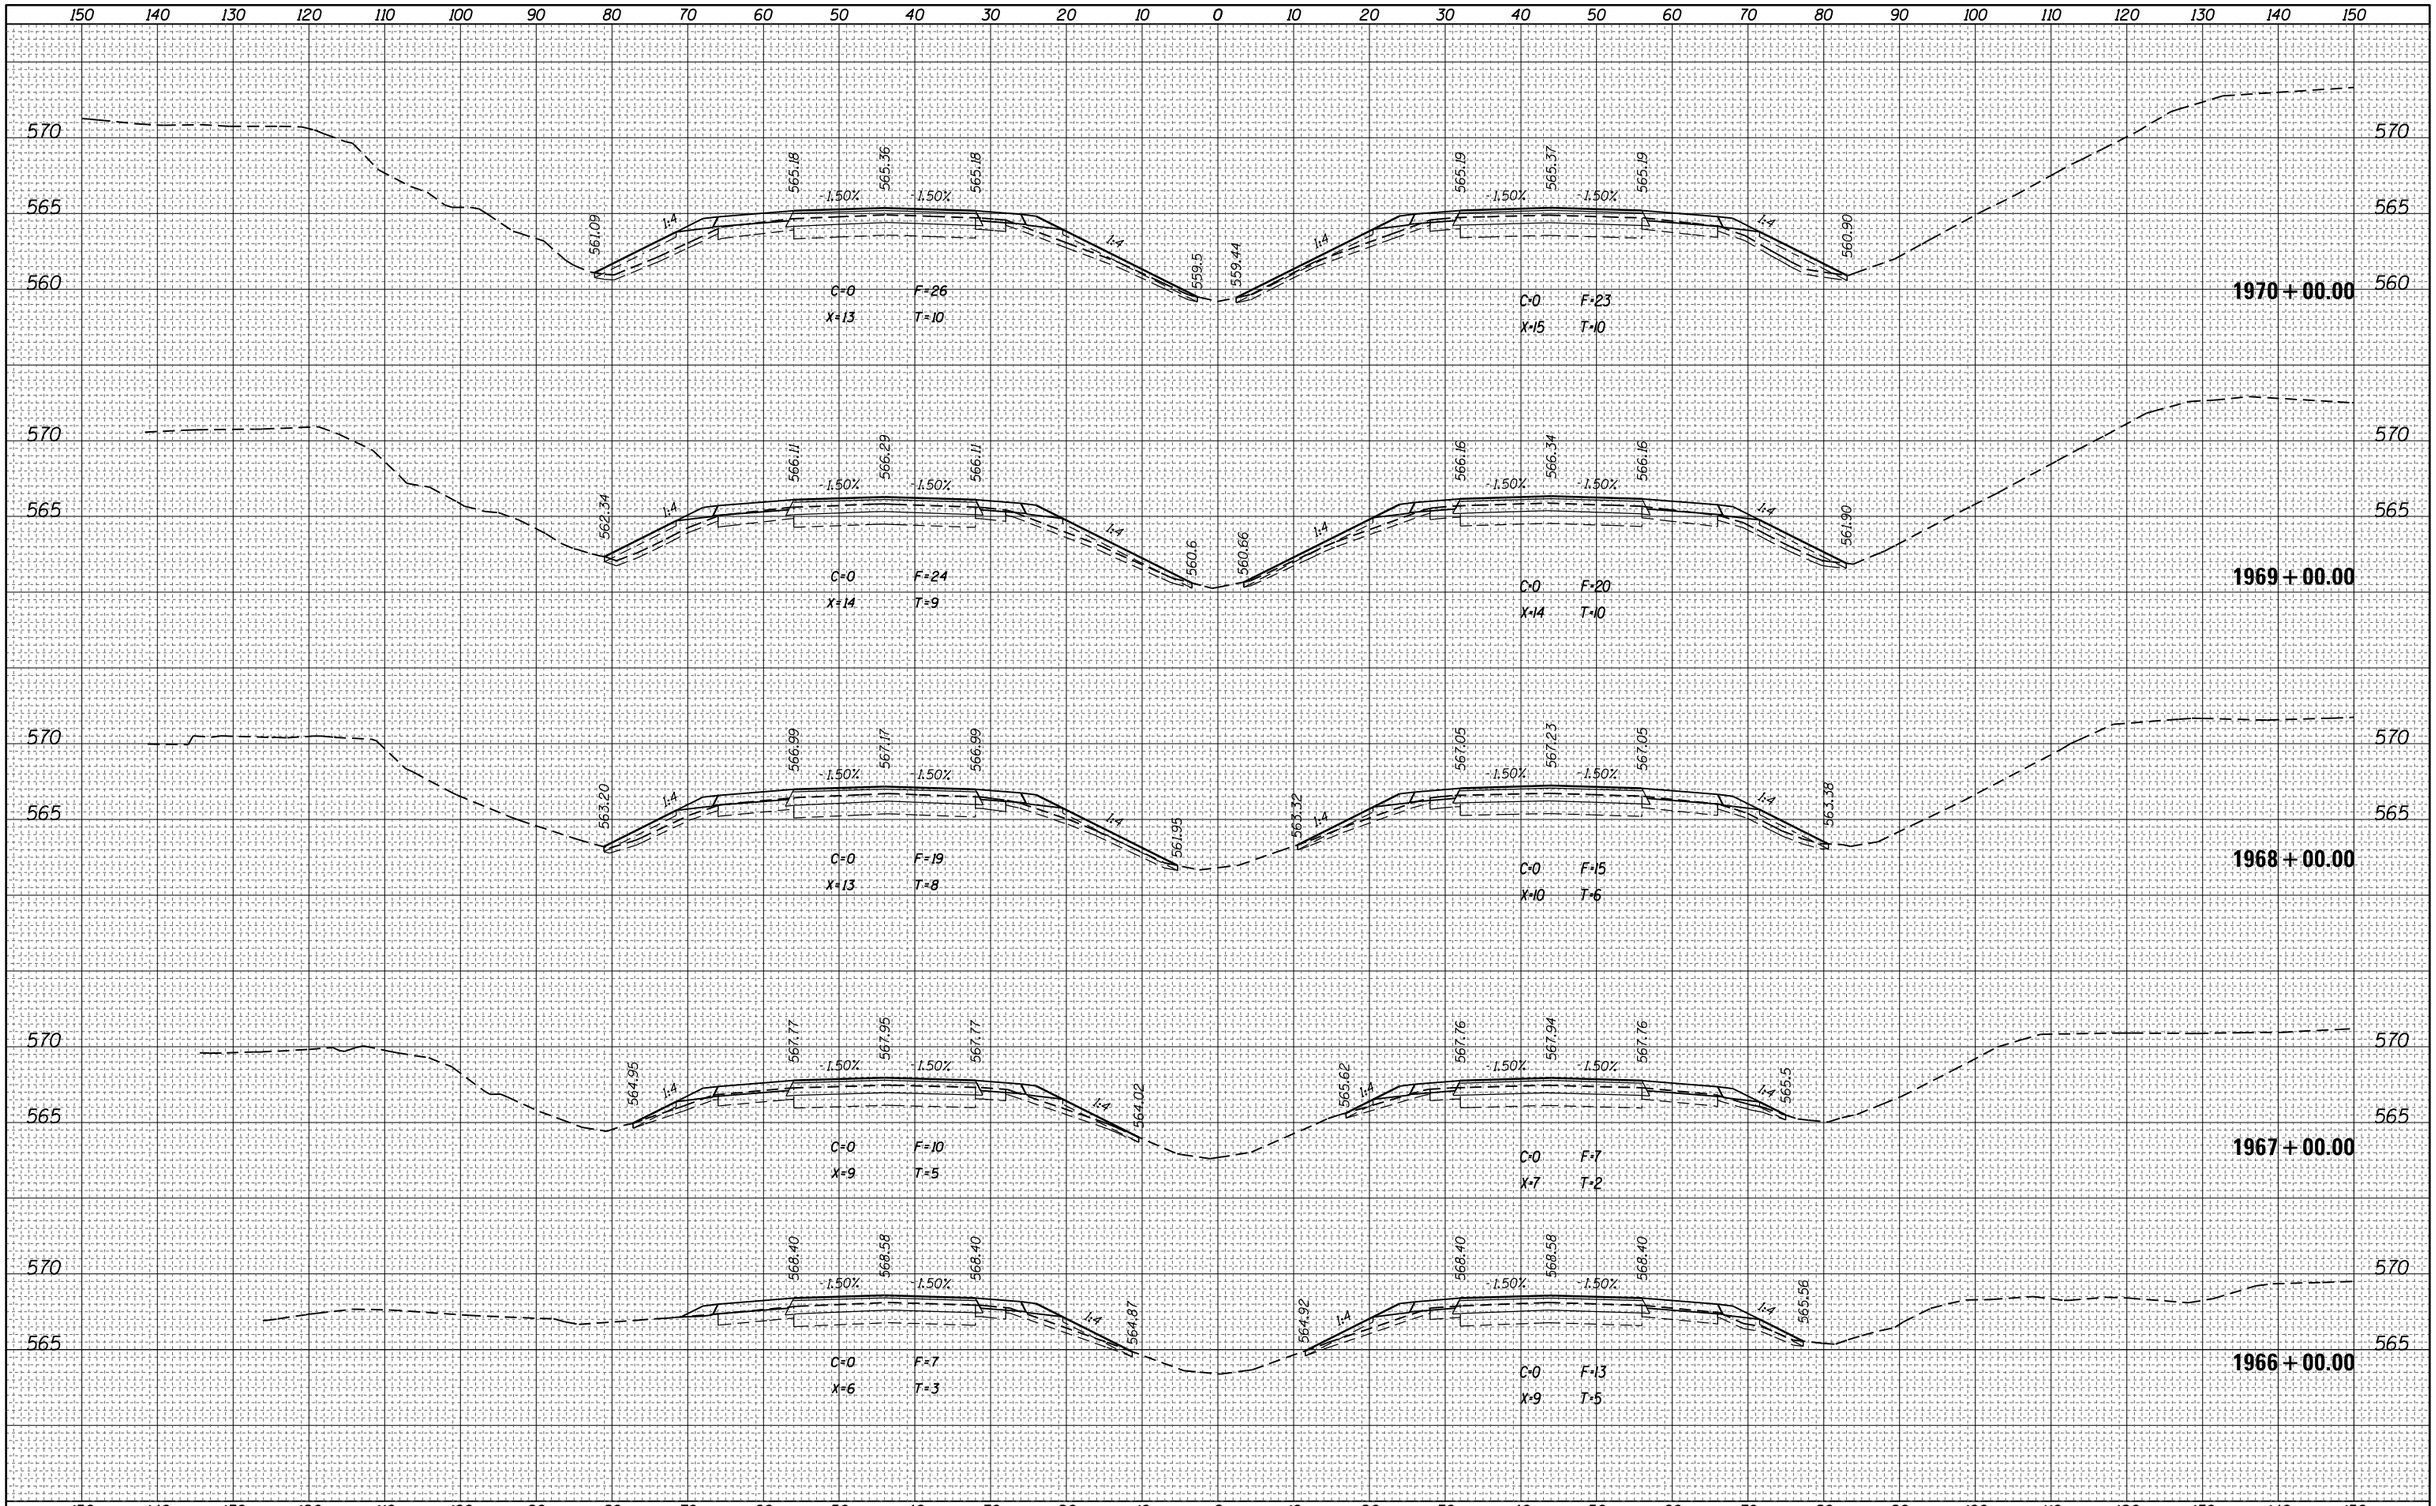


| | | | |
|---|---|---|---|
| FILE NAME = | USER NAME = steffenmk | DESIGNED - | REVISED - |
| pw:\\IL084EBIDINTEG.illinois.gov:PWIDOT\Documents\IDOT Offices\District 7\Projects\74664\CADD\Drawings\sheets\D774664-sht-xssht.dgn | | DRAWN - | REVISED - |
| | PLOT SCALE = 20.0000 ' / in. | CHECKED - | REVISED - |
| Default | PLOT DATE = 8/25/2017 | DATE - | REVISED - |

**STATE OF ILLINOIS**
**DEPARTMENT OF TRANSPORTATION**

**CROSS SECTIONS – I-70**

SCALE: | SHEET OF SHEETS | STA. 1966+00.00 TO STA.1970+00.00

| F.A.I. RTE. | SECTION | COUNTY | TOTAL SHEETS | SHEET NO. |
|---|---|---|---|---|
| 70 | (25-1,2)R | EFFINGHAM | 424 | 359 |
| | | CONTRACT NO. 74664 | | |
| | ILLINOIS | FED. AID PROJECT | | |

| FINAL SURVEY | NOTE BOOK | |
|---|---|---|
| | SURVEYED | |
| | PLOTTED | |
| | TEMPLATE | |
| | AREAS | |
| NO. | AREAS CHECKED | BY |

DATE

| ORIGINAL SURVEY | NOTE BOOK | |
|---|---|---|
| | SURVEYED | |
| | PLOTTED | |
| | TEMPLATE | |
| | AREAS | |
| NO. | AREAS CHECKED | BY |

DATE

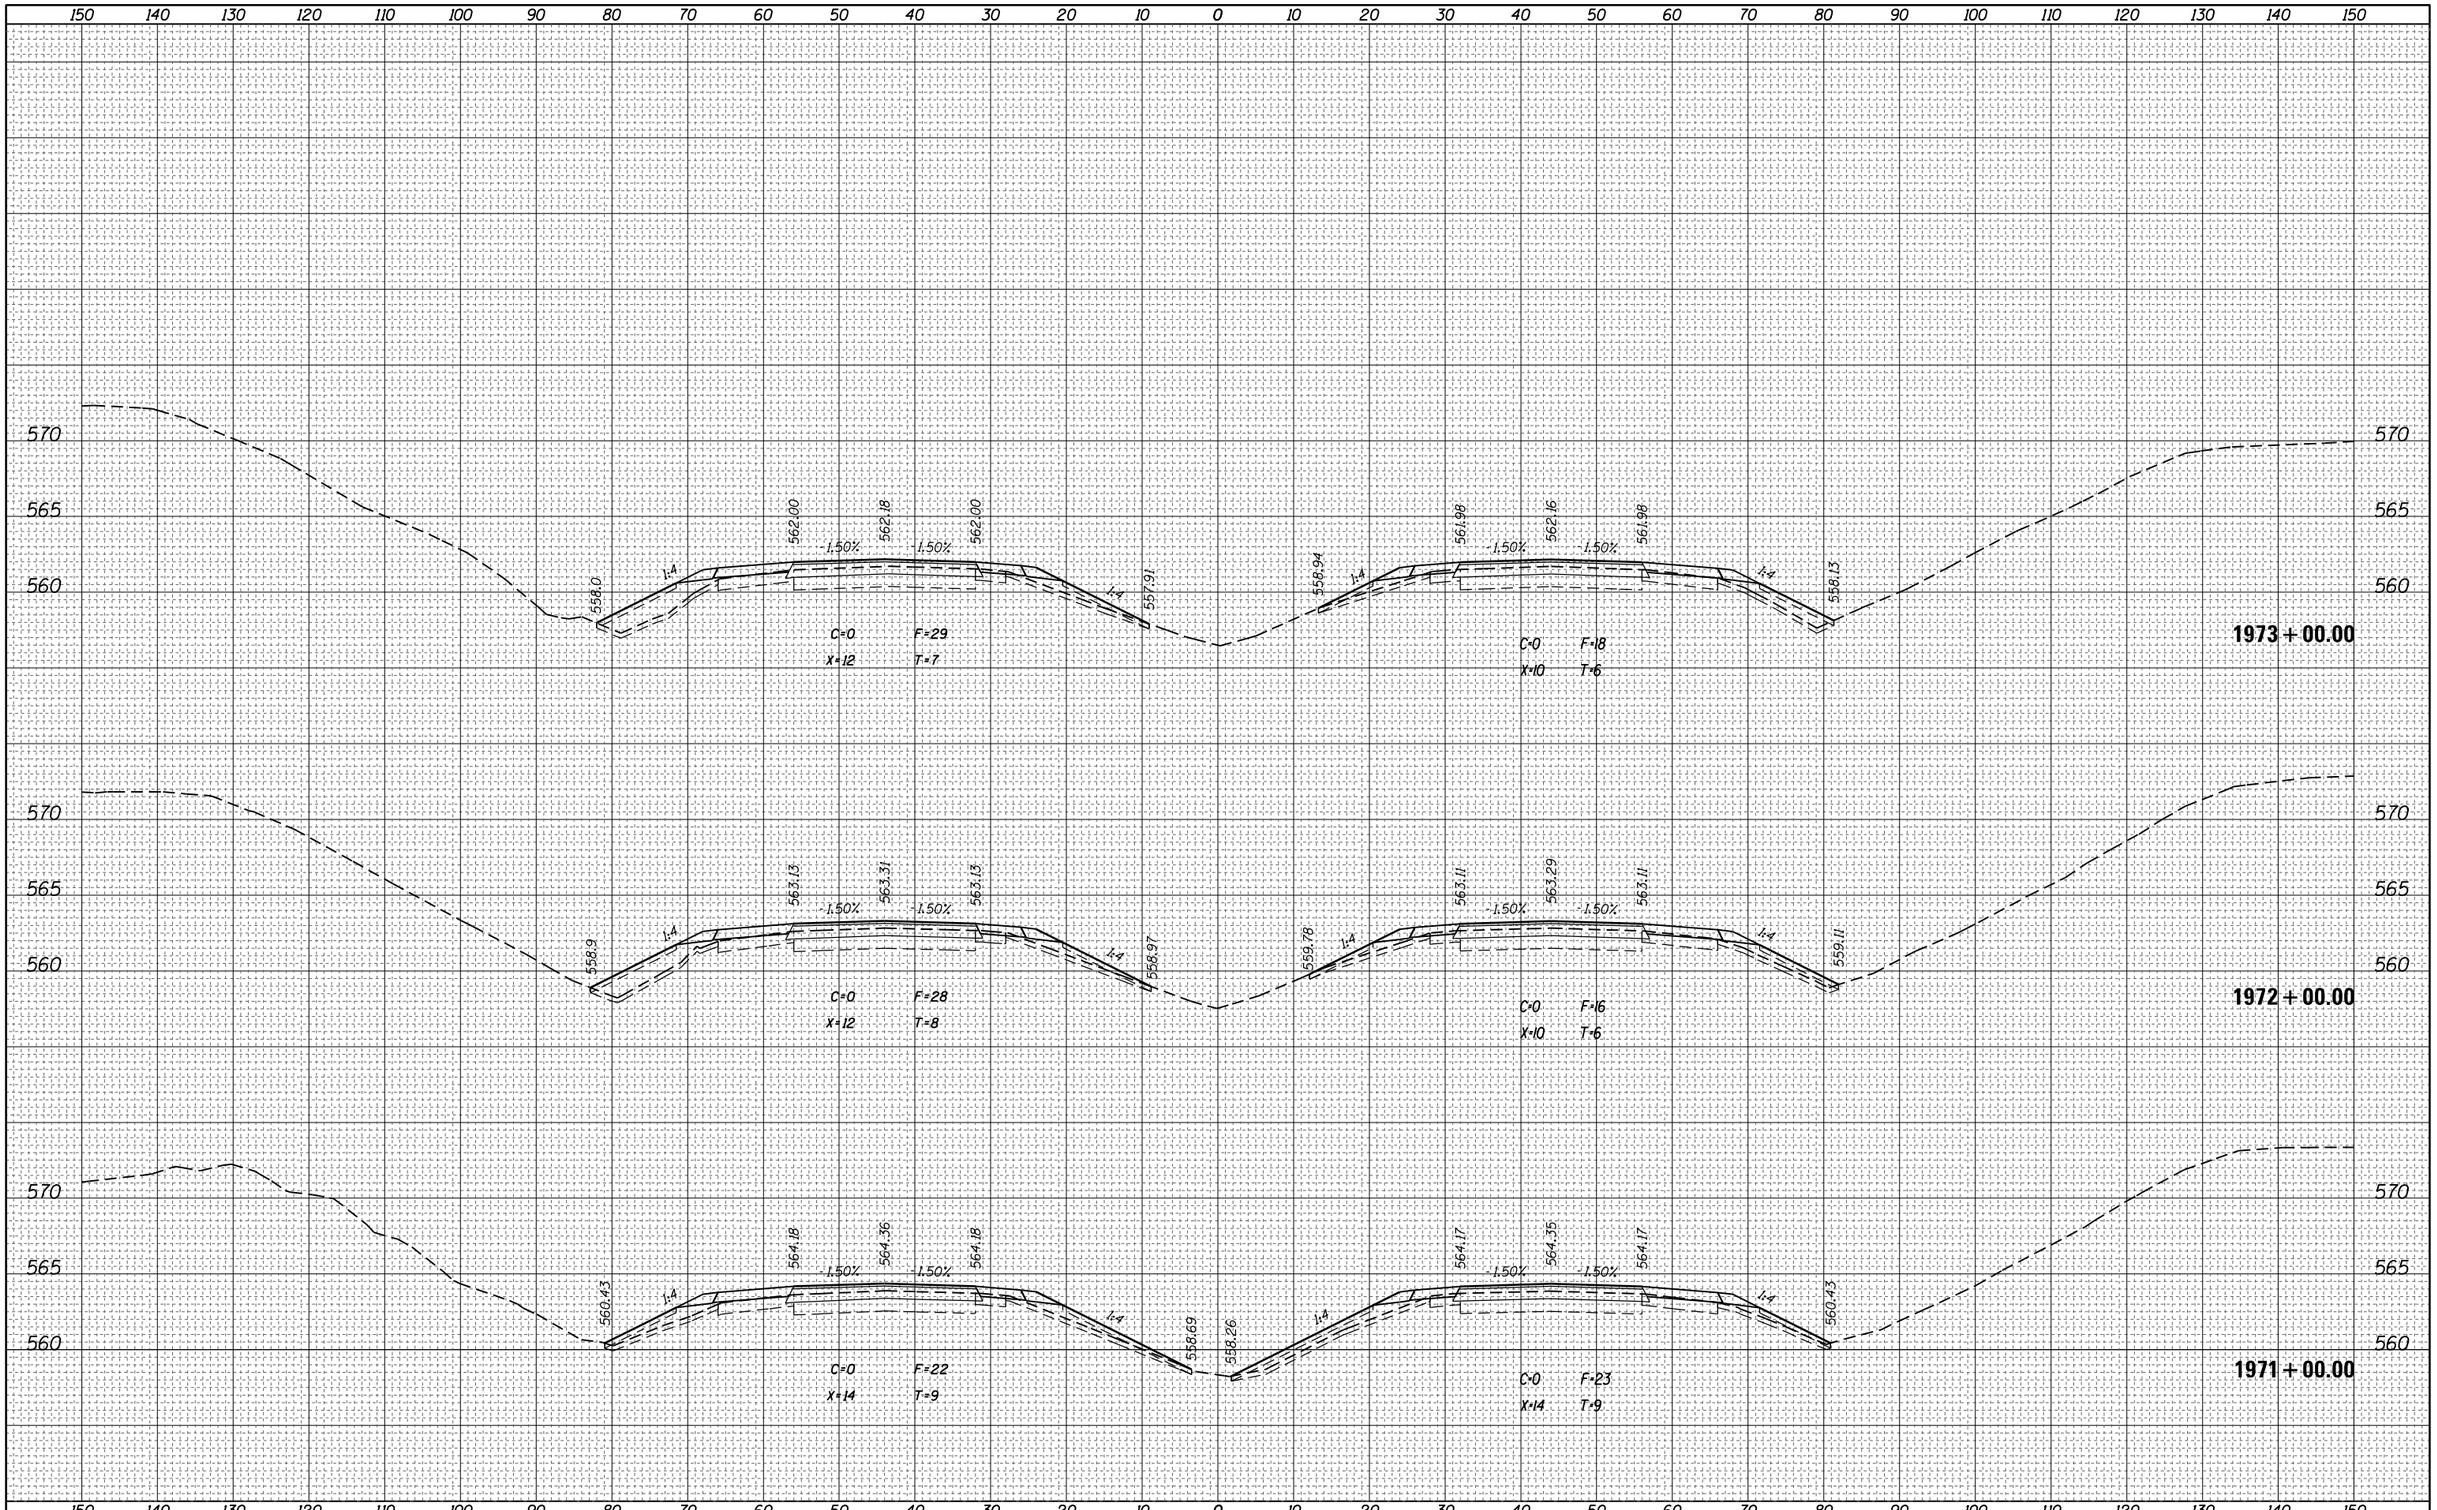


| | | | |
|---|---|---|---|
| FILE NAME = | USER NAME = steffenmk | DESIGNED - | REVISED - |
| pw:\\IL084EBIDINTEG.illinois.gov:PWIDOT\Documents\IDOT Offices\District 7\Projects\74664\CADD\Drawings\Sheets\D774664-sht-xssht.dgn | | DRAWN - | REVISED - |
| | PLOT SCALE = 20.0000 ' / in. | CHECKED - | REVISED - |
| Default | PLOT DATE = 8/25/2017 | DATE - | REVISED - |

**STATE OF ILLINOIS**
**DEPARTMENT OF TRANSPORTATION**

**CROSS SECTIONS – I-70**

SCALE: | SHEET OF SHEETS | STA. 1971+00.00 TO STA. 1973+00.00

| F.A.I. RTE. | SECTION | COUNTY | TOTAL SHEETS | SHEET NO. |
|---|---|---|---|---|
| 70 | (25-1,2)R | EFFINGHAM | 424 | 360 |
| | | CONTRACT NO. 74664 | | |
| | | ILLINOIS FED. AID PROJECT | | |

| FINAL SURVEY | NOTE BOOK | NO. |
|---|---|---|
| SURVEYED | BY | DATE |
| PLOTTED | | |
| TEMPLATE | | |
| AREAS | | |
| AREAS CHECKED | | |

| ORIGINAL SURVEY | NOTE BOOK | NO. |
|---|---|---|
| SURVEYED | BY | DATE |
| PLOTTED | | |
| TEMPLATE | | |
| AREAS | | |
| AREAS CHECKED | | |

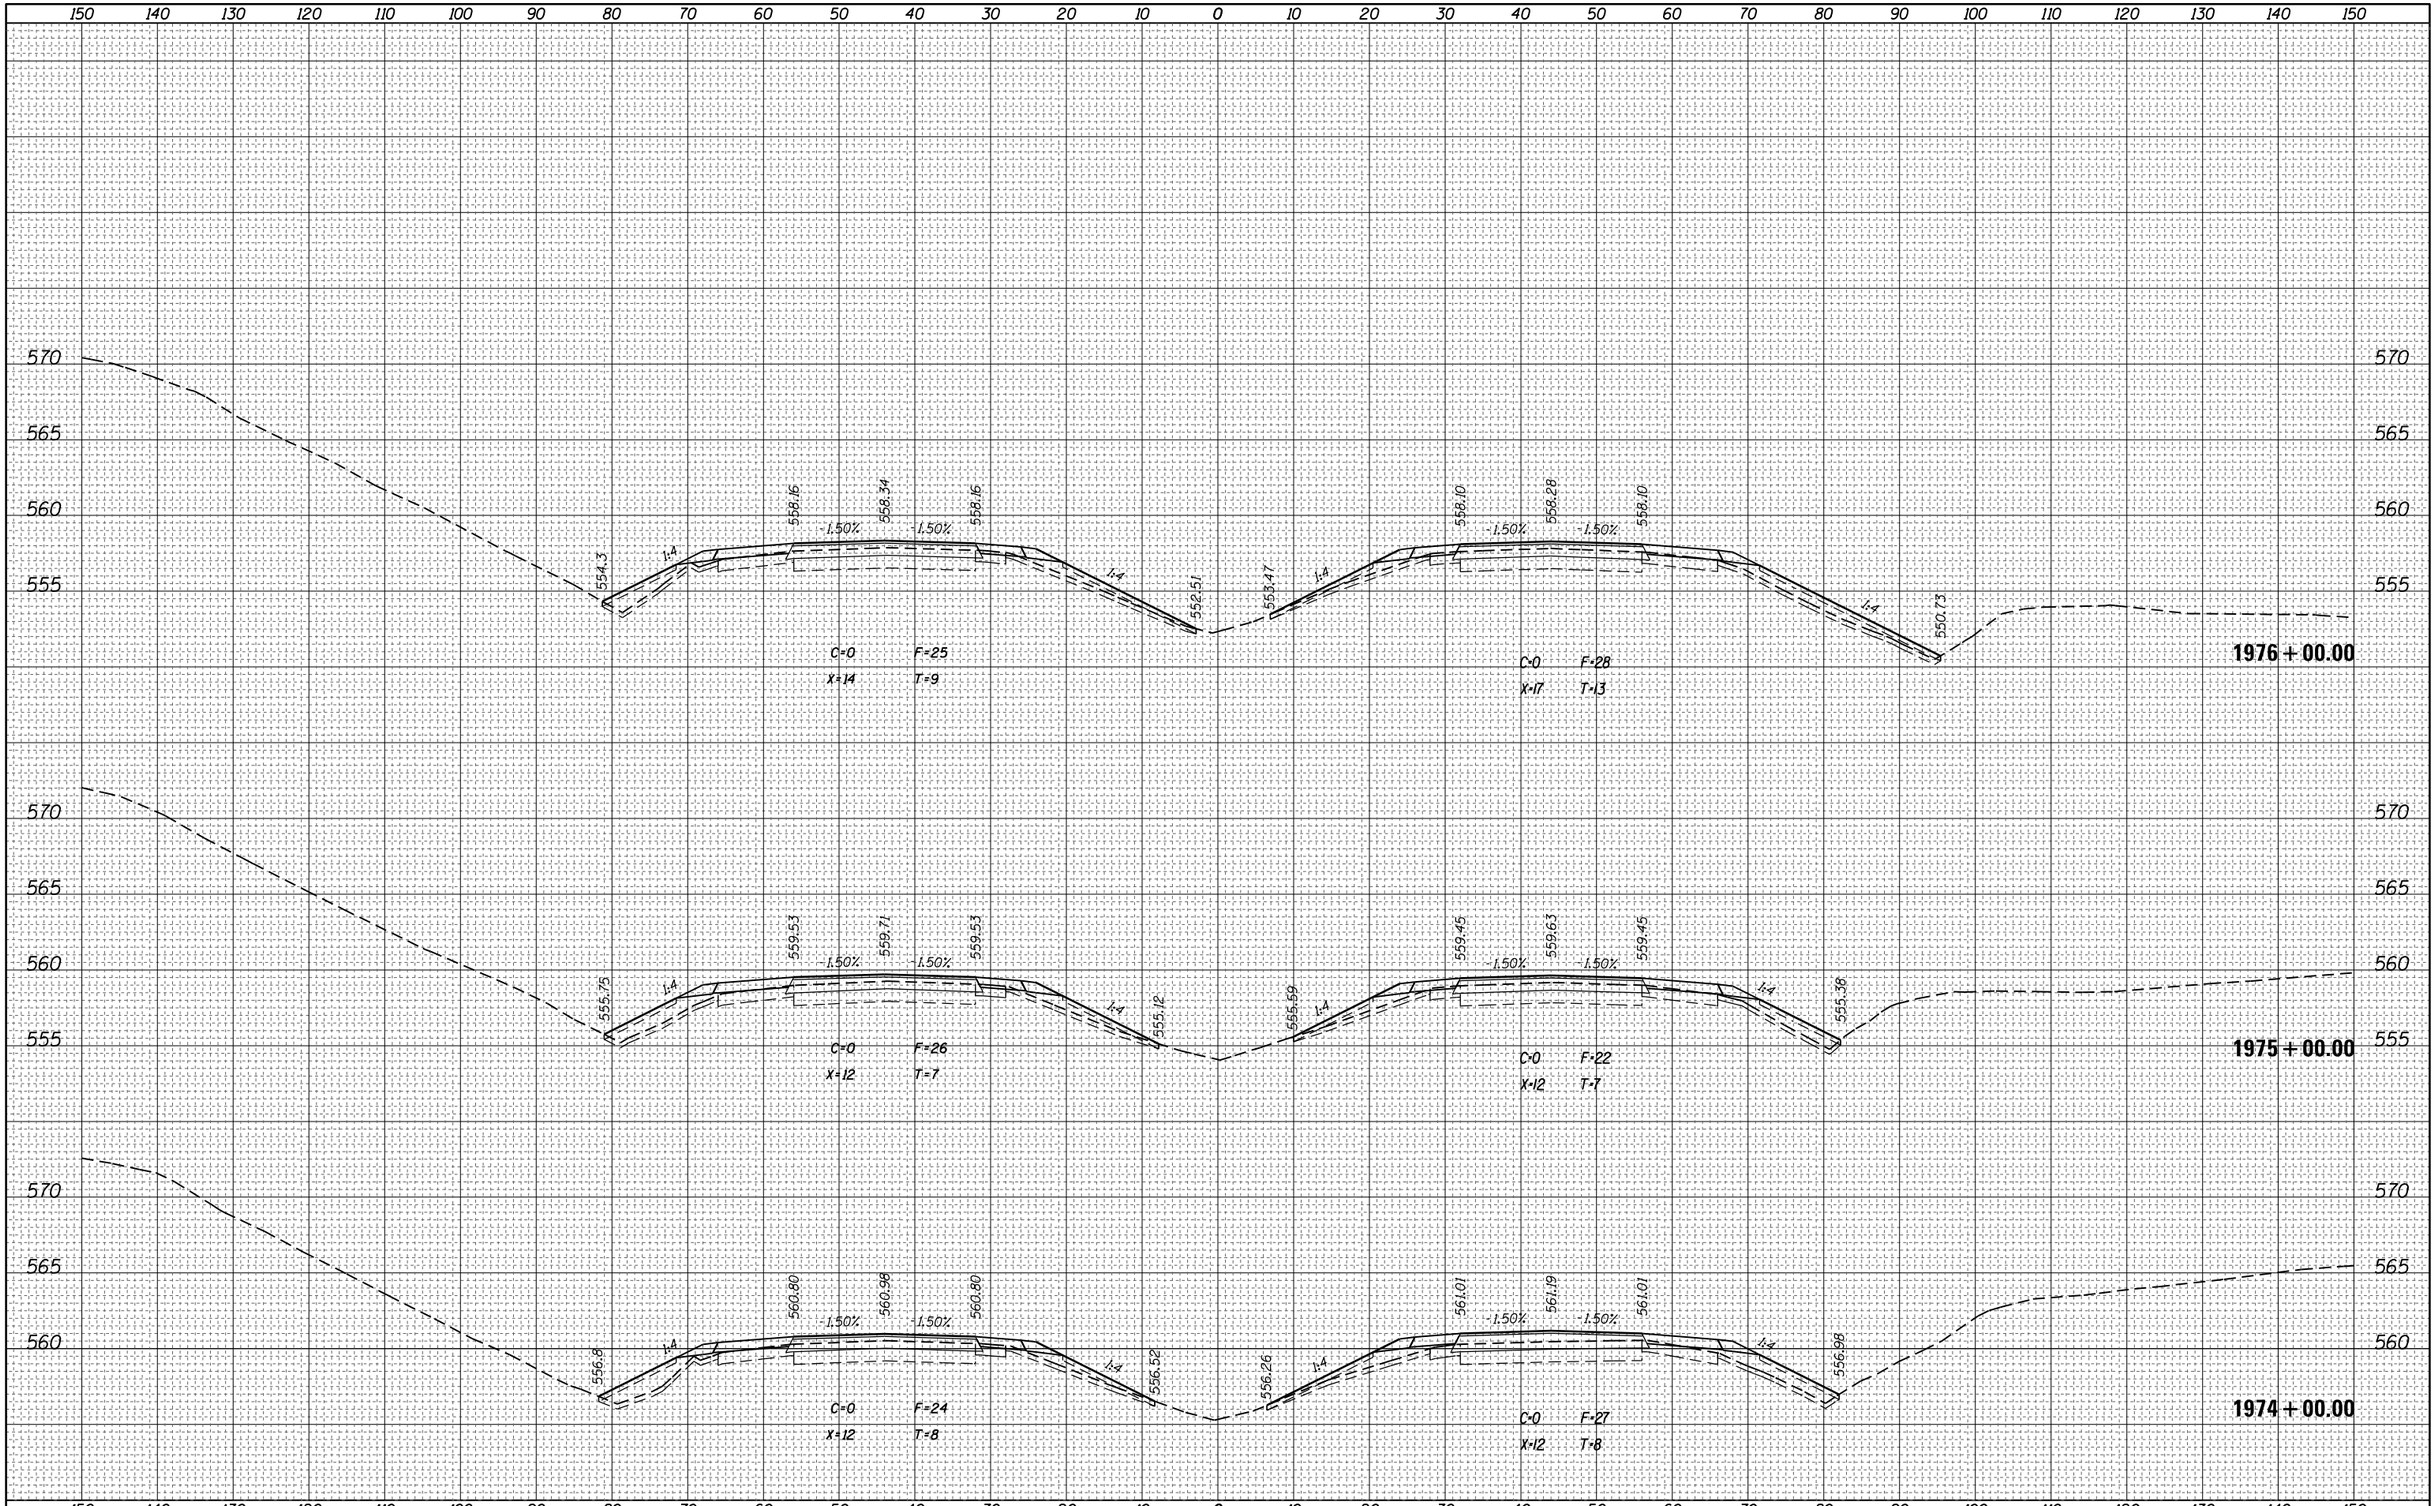


| | | | |
|---|---|---|---|
| FILE NAME = pw:\\IL084EBIDINTEG.illinois.gov:PWIDOT\Documents\IDOT Offices\District 7\Projects\74664\CADD\Drawings\sheets\D774664-sht-xssht.dgn | USER NAME = steffenmk | DESIGNED - | REVISED - |
| | | DRAWN - | REVISED - |
| | PLOT SCALE = 20.0000 ' / in. | CHECKED - | REVISED - |
| Default | PLOT DATE = 8/25/2017 | DATE - | REVISED - |

**STATE OF ILLINOIS**
**DEPARTMENT OF TRANSPORTATION**

**CROSS SECTIONS – I-70**

SCALE: | SHEET OF SHEETS | STA. 1974+00.00 TO STA.1976+00.00

| F.A.I. RTE. | SECTION | COUNTY | TOTAL SHEETS | SHEET NO. |
|---|---|---|---|---|
| 70 | (25-1,2)R | EFFINGHAM | 424 | 361 |
| | | CONTRACT NO. 74664 | | |
| | | ILLINOIS FED. AID PROJECT | | |

| FINAL SURVEY | NOTE BOOK | NO. |
|---|---|---|
| SURVEYED | | |
| PLOTTED | | |
| TEMPLATE | | |
| AREAS | | |
| AREAS CHECKED | | |

| BY | DATE |
|---|---|
| | |

| ORIGINAL SURVEY | NOTE BOOK | NO. |
|---|---|---|
| SURVEYED | | |
| PLOTTED | | |
| TEMPLATE | | |
| AREAS | | |
| AREAS CHECKED | | |

| BY | DATE |
|---|---|
| | |

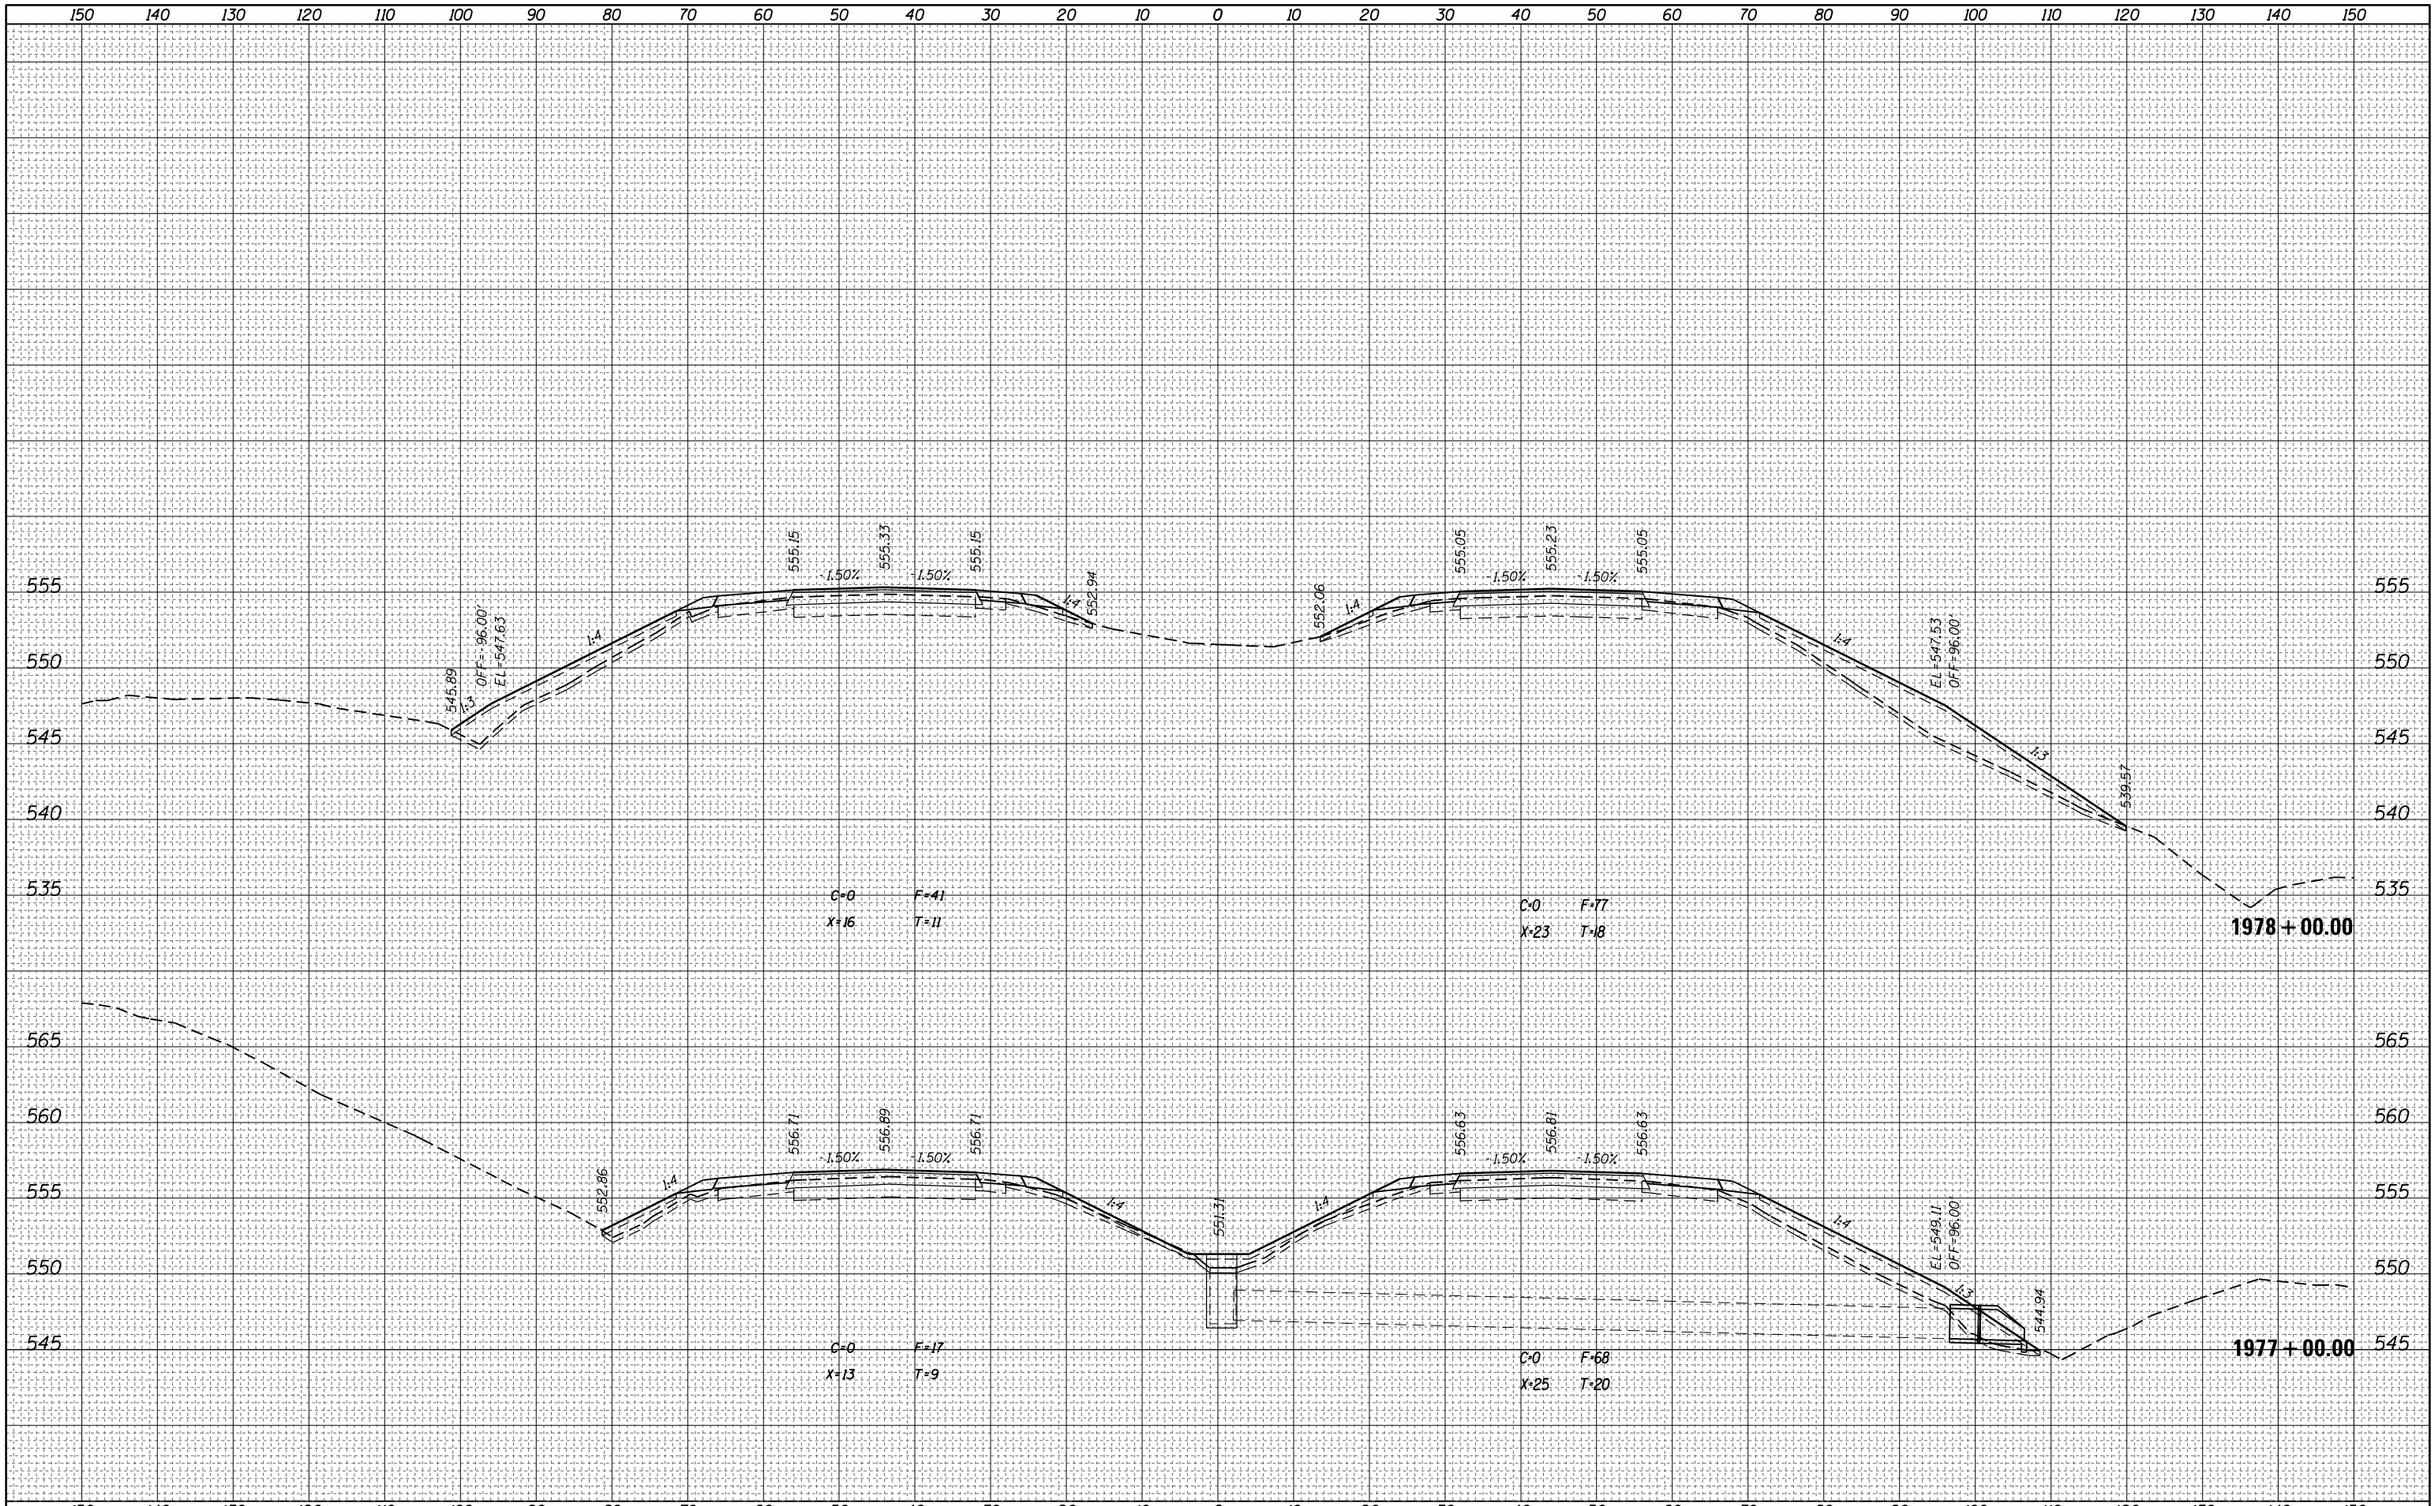


| FILE NAME = | USER NAME = steffenmk | DESIGNED - | REVISED - |
|---|---|---|---|
| pw:\\IL084EBIDINTEG.illinois.gov:PWIDOT\Documents\IDOT Offices\District 7\Projects\74664\CADD\Drawings\sheets\D774664-sht-xssht.dgn | | DRAWN - | REVISED - |
| Default | PLOT SCALE = 20.0000 ' / in. | CHECKED - | REVISED - |
| | PLOT DATE = 8/25/2017 | DATE - | REVISED - |

**STATE OF ILLINOIS**
**DEPARTMENT OF TRANSPORTATION**

**CROSS SECTIONS – I–70**

SCALE: | SHEET OF SHEETS | STA. 1977+00.00 TO STA. 1978+00.00

| F.A.I. RTE. | SECTION | COUNTY | TOTAL SHEETS | SHEET NO. |
|---|---|---|---|---|
| 70 | (25-1,2)R | EFFINGHAM | 424 | 362 |
| | | CONTRACT NO. 74664 | | |
| | ILLINOIS FED. AID PROJECT | | | |

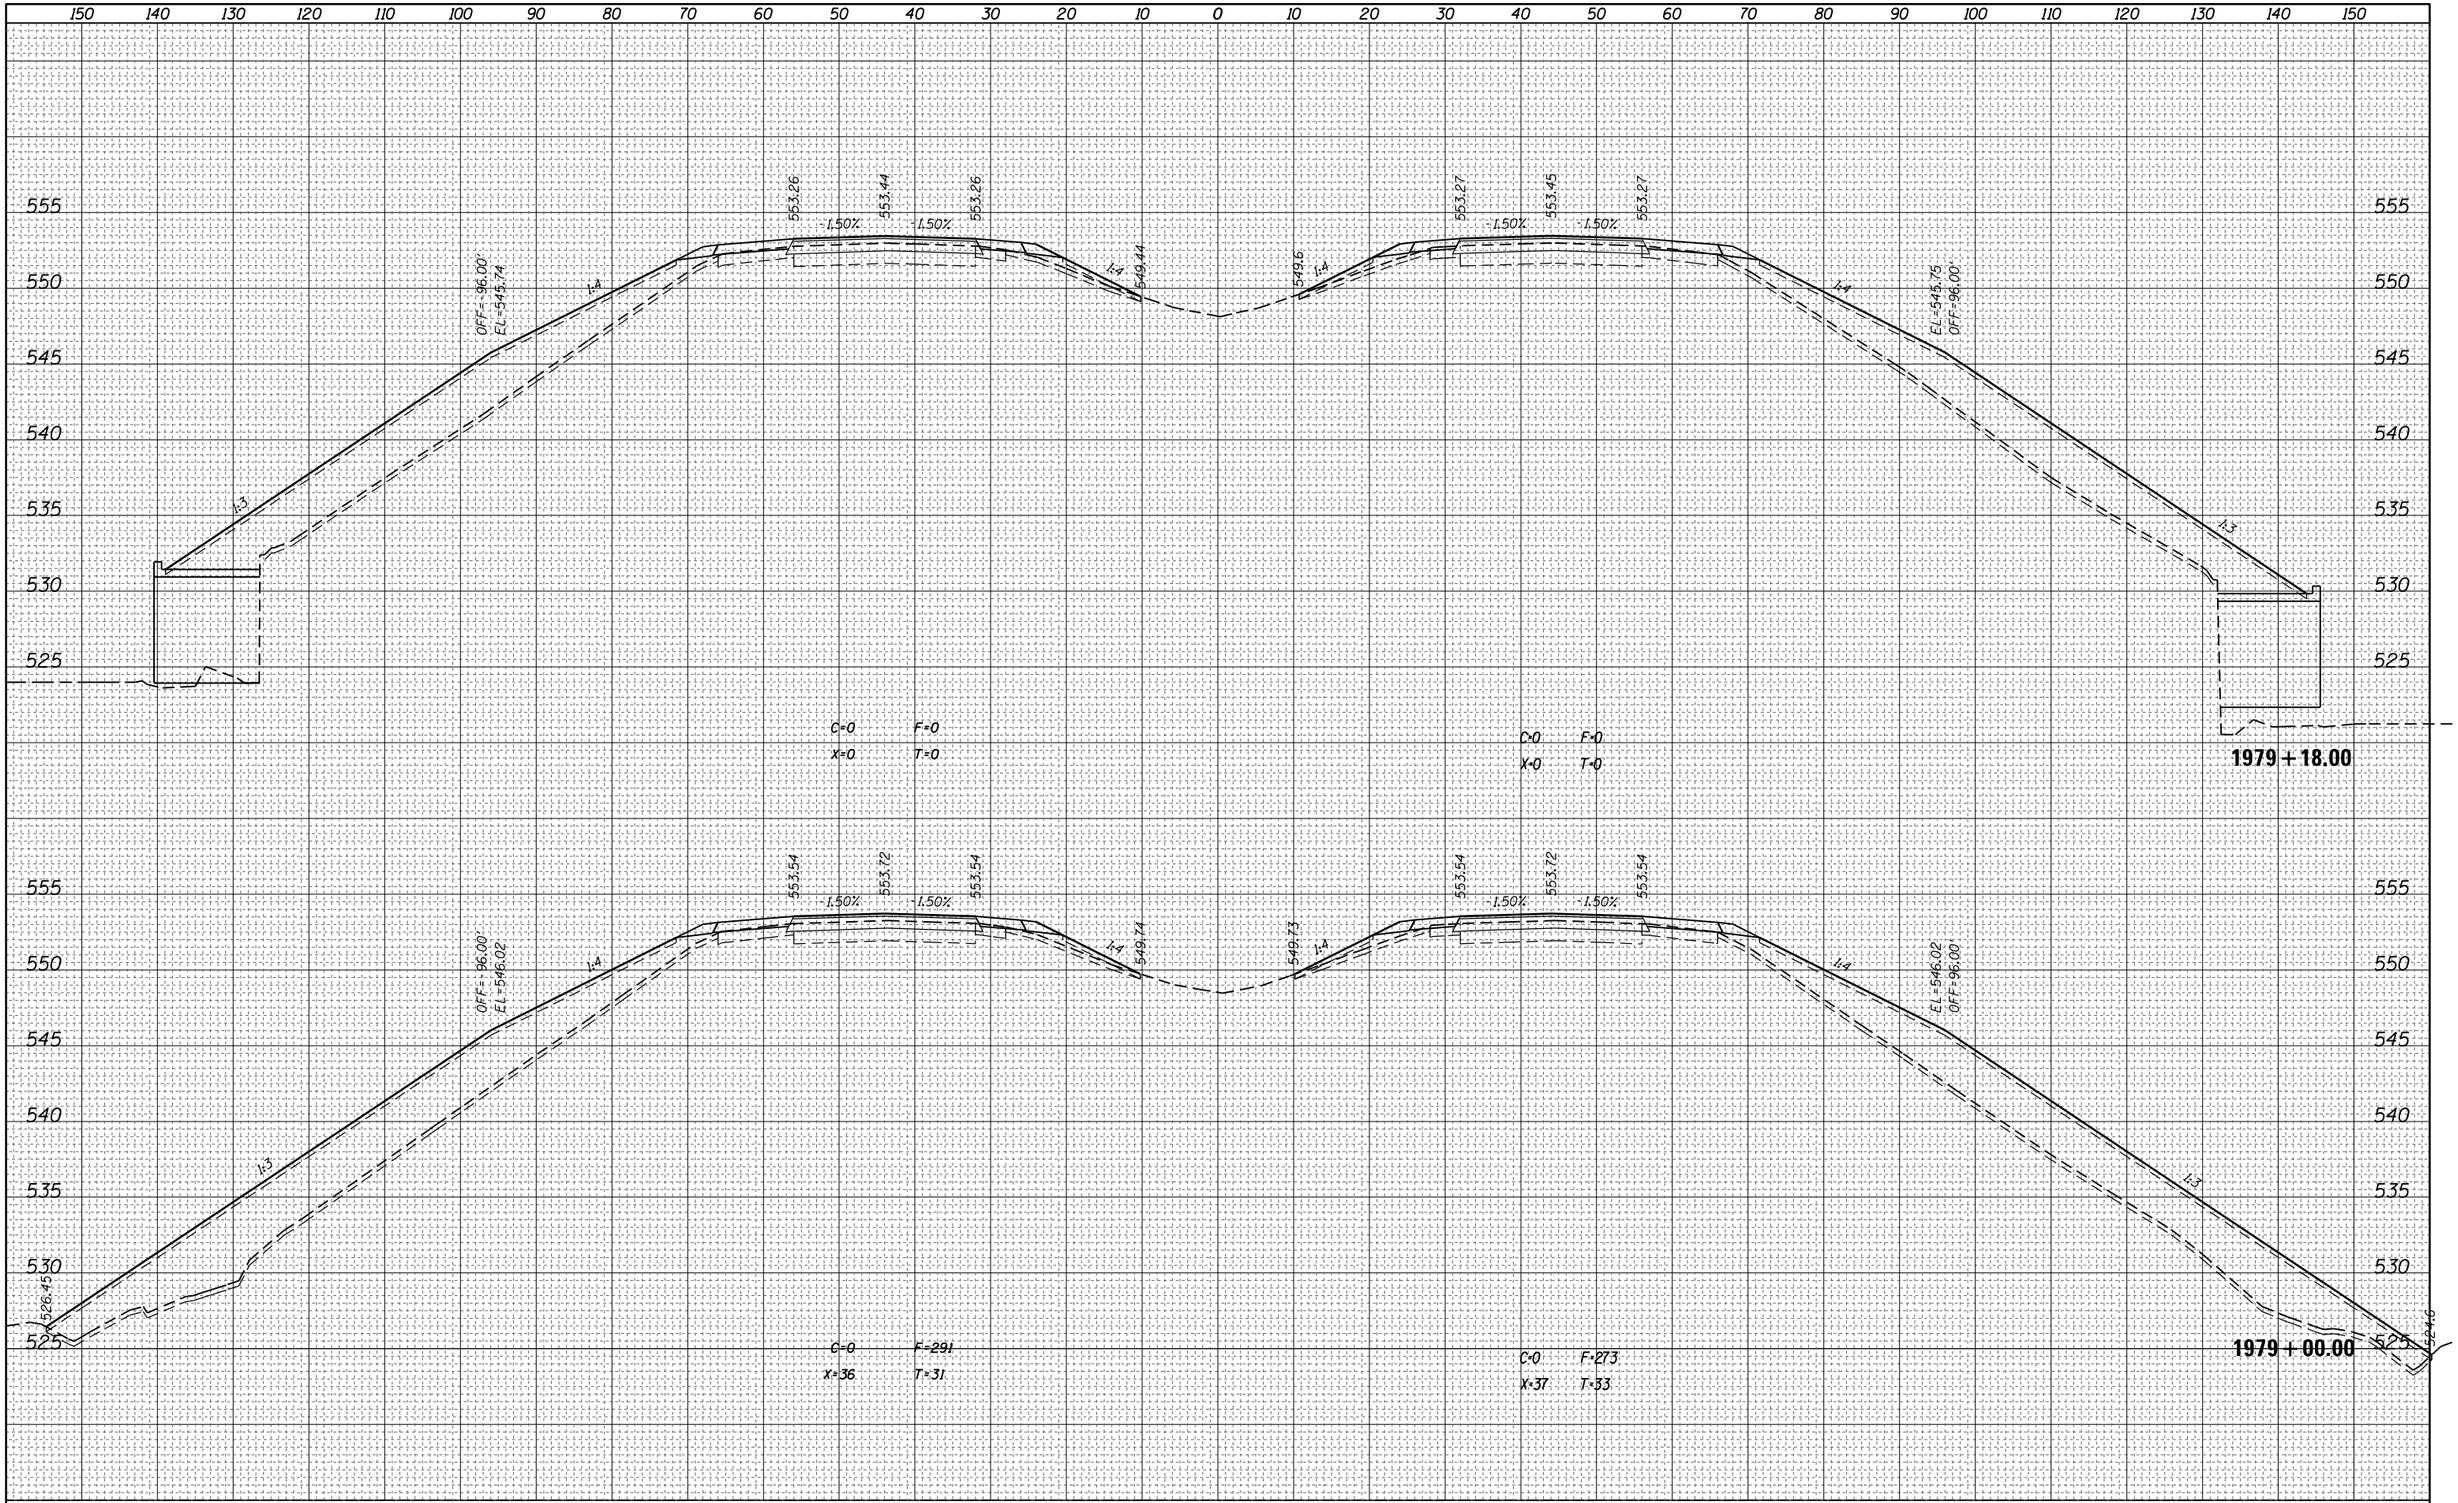


| FINAL SURVEY | BY | DATE |
|---|---|---|
| NOTE BOOK | SURVEYED | |
| NO. | PLOTTED | |
| | TEMPLATE | |
| | AREAS | |
| | AREAS CHECKED | |

| ORIGINAL SURVEY | BY | DATE |
|---|---|---|
| NOTE BOOK | SURVEYED | |
| NO. | PLOTTED | |
| | TEMPLATE | |
| | AREAS | |
| | AREAS CHECKED | |

| | | | |
|---|---|---|---|
| FILE NAME = pw:\\IL084EBIDINTEG.illinois.gov:PWIDOT\Documents\IDOT Offices\District 7\Projects\74664\CADD\Drawing Sheets\D774664-sht-xssht.dgn | USER NAME = steffenmk | DESIGNED - | REVISED - |
| | | DRAWN - | REVISED - |
| | PLOT SCALE = 20.0000 ' / in. | CHECKED - | REVISED - |
| Default | PLOT DATE = 8/25/2017 | DATE - | REVISED - |

**STATE OF ILLINOIS**
**DEPARTMENT OF TRANSPORTATION**

**CROSS SECTIONS – I-70**

SCALE: | SHEET OF SHEETS | STA. 1979+00.00 TO STA. 1979+18.00

| F.A.I. RTE. | SECTION | COUNTY | TOTAL SHEETS | SHEET NO. |
|---|---|---|---|---|
| 70 | (25-1,2)R | EFFINGHAM | 424 | 363 |
| | | CONTRACT NO. 74664 | | |
| | ILLINOIS FED. AID PROJECT | | | |

| FINAL SURVEY | NOTE BOOK | NO. |
|---|---|---|
| SURVEYED | BY | DATE |
| PLOTTED | | |
| TEMPLATE | | |
| AREAS | | |
| AREAS CHECKED | | |

| ORIGINAL SURVEY | NOTE BOOK | NO. |
|---|---|---|
| SURVEYED | BY | DATE |
| PLOTTED | | |
| TEMPLATE | | |
| AREAS | | |
| AREAS CHECKED | | |

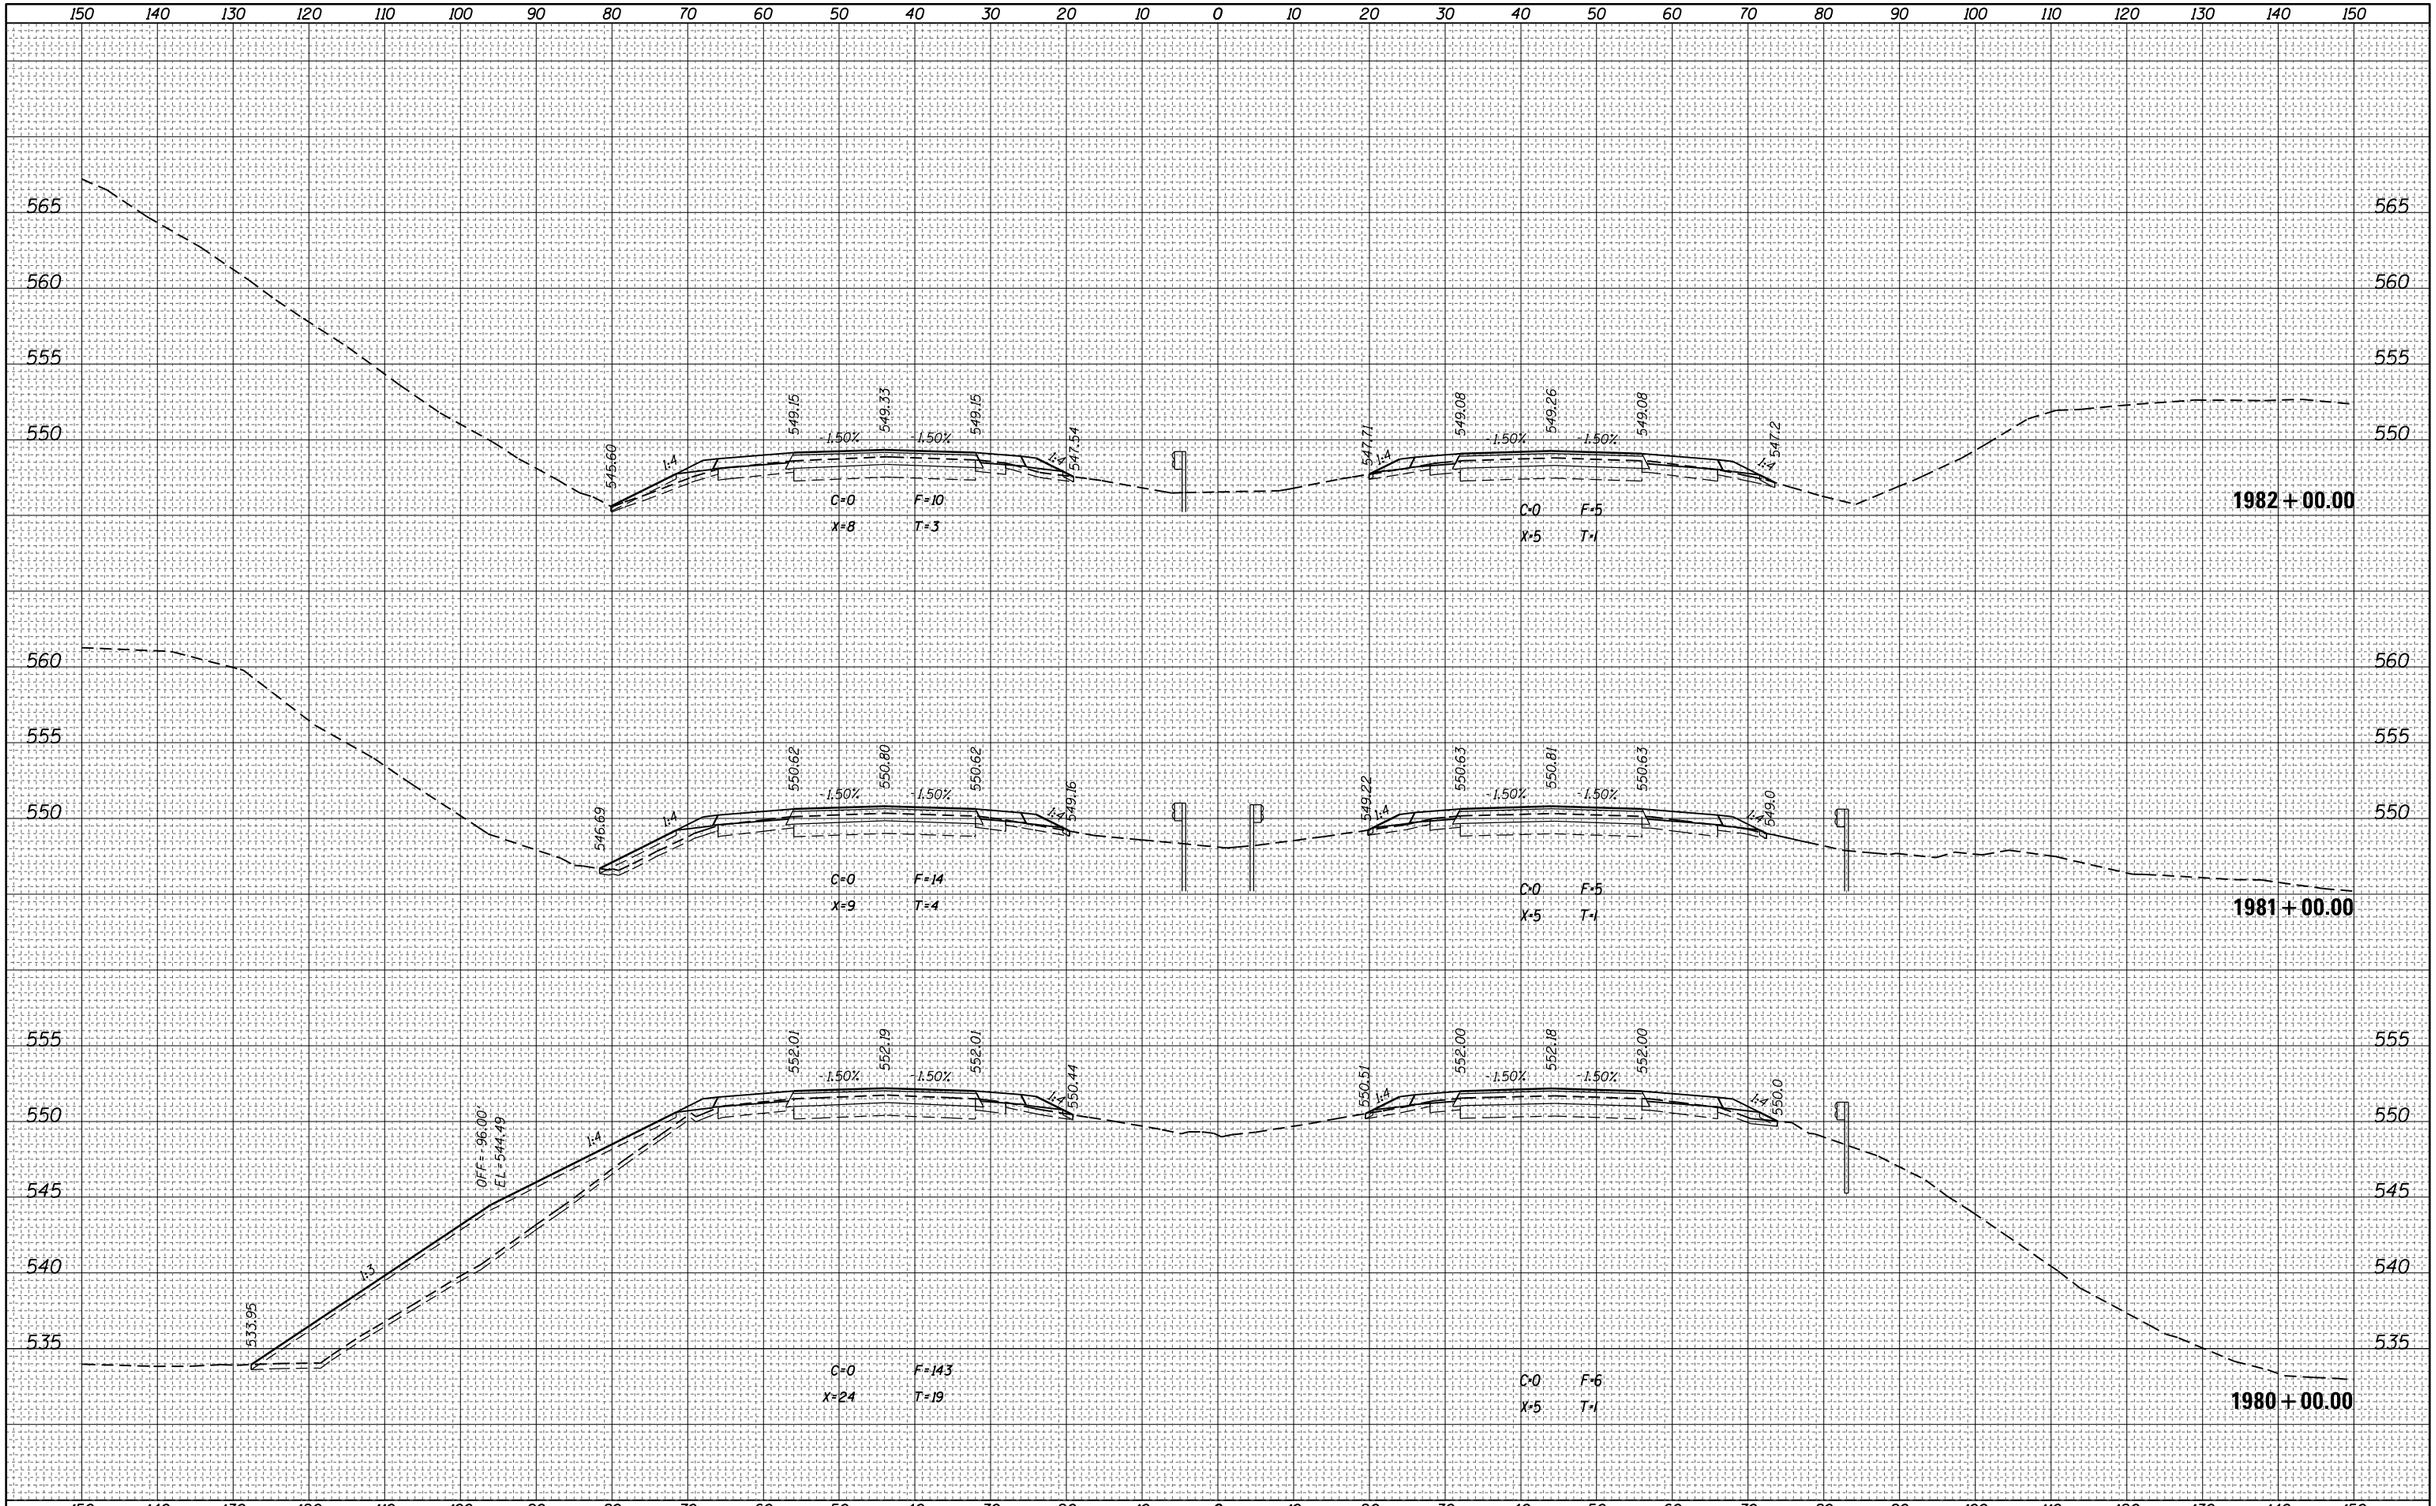


| | | | |
|---|---|---|---|
| FILE NAME = pw:\\IL084EBIDINTEG.illinois.gov:PWIDOT\Documents\IDOT Offices\District 7\Projects\74664\CADD\Drawings\Sheets\D774664-sht-xssht.dgn | USER NAME = steffenmk | DESIGNED - | REVISED - |
| | | DRAWN - | REVISED - |
| | PLOT SCALE = 20.0000 ' / in. | CHECKED - | REVISED - |
| Default | PLOT DATE = 8/25/2017 | DATE - | REVISED - |

**STATE OF ILLINOIS**
**DEPARTMENT OF TRANSPORTATION**

**CROSS SECTIONS – I-70**

SCALE: | SHEET OF SHEETS | STA. 1980+00.00 TO STA. 1982+00.00

| F.A.I. RTE. | SECTION | COUNTY | TOTAL SHEETS | SHEET NO. |
|---|---|---|---|---|
| 70 | (25-1,2)R | EFFINGHAM | 424 | 364 |
| | | CONTRACT NO. 74664 | | |
| | ILLINOIS | FED. AID PROJECT | | |

| FINAL SURVEY | NOTE BOOK | NO. |
|---|---|---|
| SURVEYED | AUTHOR | BY |
| PLOTTED | AREAS | DATE |
| TEMPLATE | | |
| AREAS | | |
| AREAS CHECKED | | |

| ORIGINAL SURVEY | NOTE BOOK | NO. |
|---|---|---|
| SURVEYED | AUTHOR | BY |
| PLOTTED | AREAS | DATE |
| TEMPLATE | | |
| AREAS | | |
| AREAS CHECKED | | |

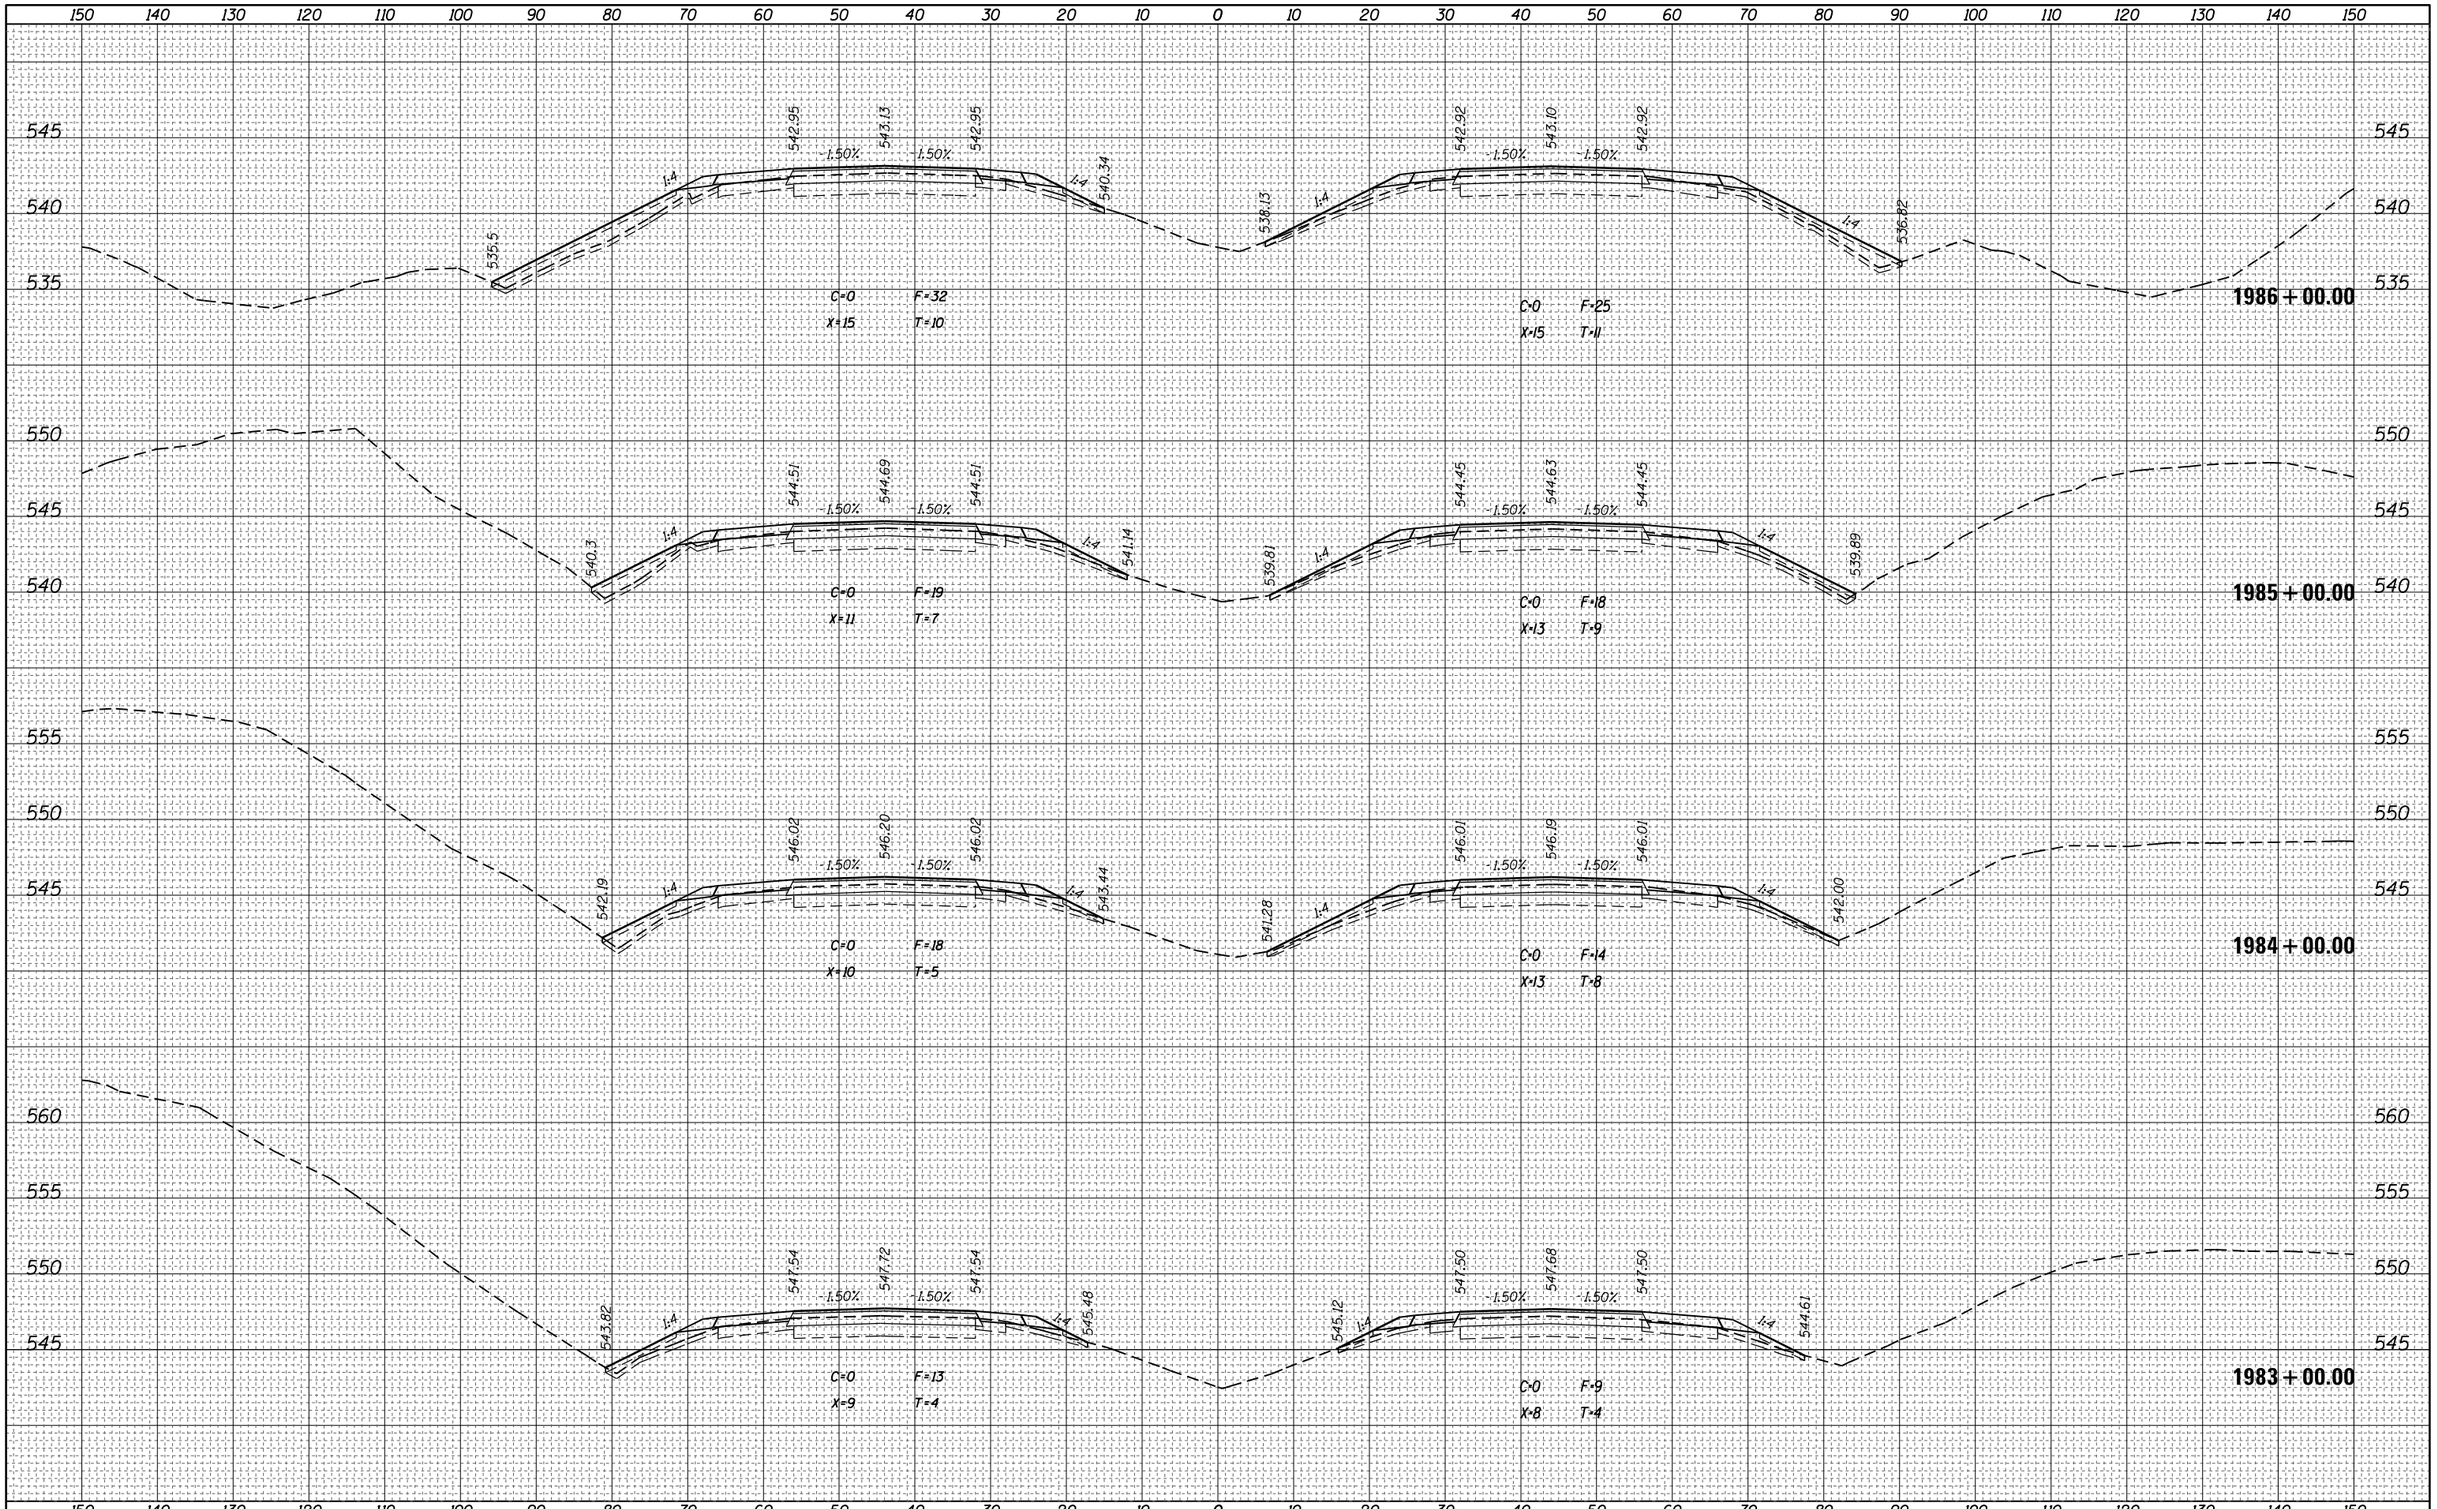


| | | | |
|---|---|---|---|
| FILE NAME = pw:\\IL084EBIDINTEG.illinois.gov:PWIDOT\Documents\IDOT Offices\District 7\Projects\74664\CADD\Drawings\Sheets\D774664-sht-xssht.dgn | USER NAME = steffenmk | DESIGNED - | REVISED - |
| | | DRAWN - | REVISED - |
| | PLOT SCALE = 20.0000 ' / in. | CHECKED - | REVISED - |
| Default | PLOT DATE = 8/25/2017 | DATE - | REVISED - |

**STATE OF ILLINOIS**
**DEPARTMENT OF TRANSPORTATION**

**CROSS SECTIONS – I-70**

SCALE: | SHEET OF SHEETS | STA. 1983+00.00 TO STA. 1986+00.00

| F.A.I. RTE. | SECTION | COUNTY | TOTAL SHEETS | SHEET NO. |
|---|---|---|---|---|
| 70 | (25-1,2)R | EFFINGHAM | 424 | 365 |
| | | CONTRACT NO. 74664 | | |
| | | ILLINOIS FED. AID PROJECT | | |

| FINAL SURVEY | NOTE BOOK | SURVEYED | BY | DATE |
|---|---|---|---|---|
| | | PLOTTED | | |
| | | TEMPLATE | | |
| | | AREAS | | |
| NO. | | AREAS CHECKED | | |

| ORIGINAL SURVEY | NOTE BOOK | SURVEYED | BY | DATE |
|---|---|---|---|---|
| | | PLOTTED | | |
| | | TEMPLATE | | |
| | | AREAS | | |
| NO. | | AREAS CHECKED | | |

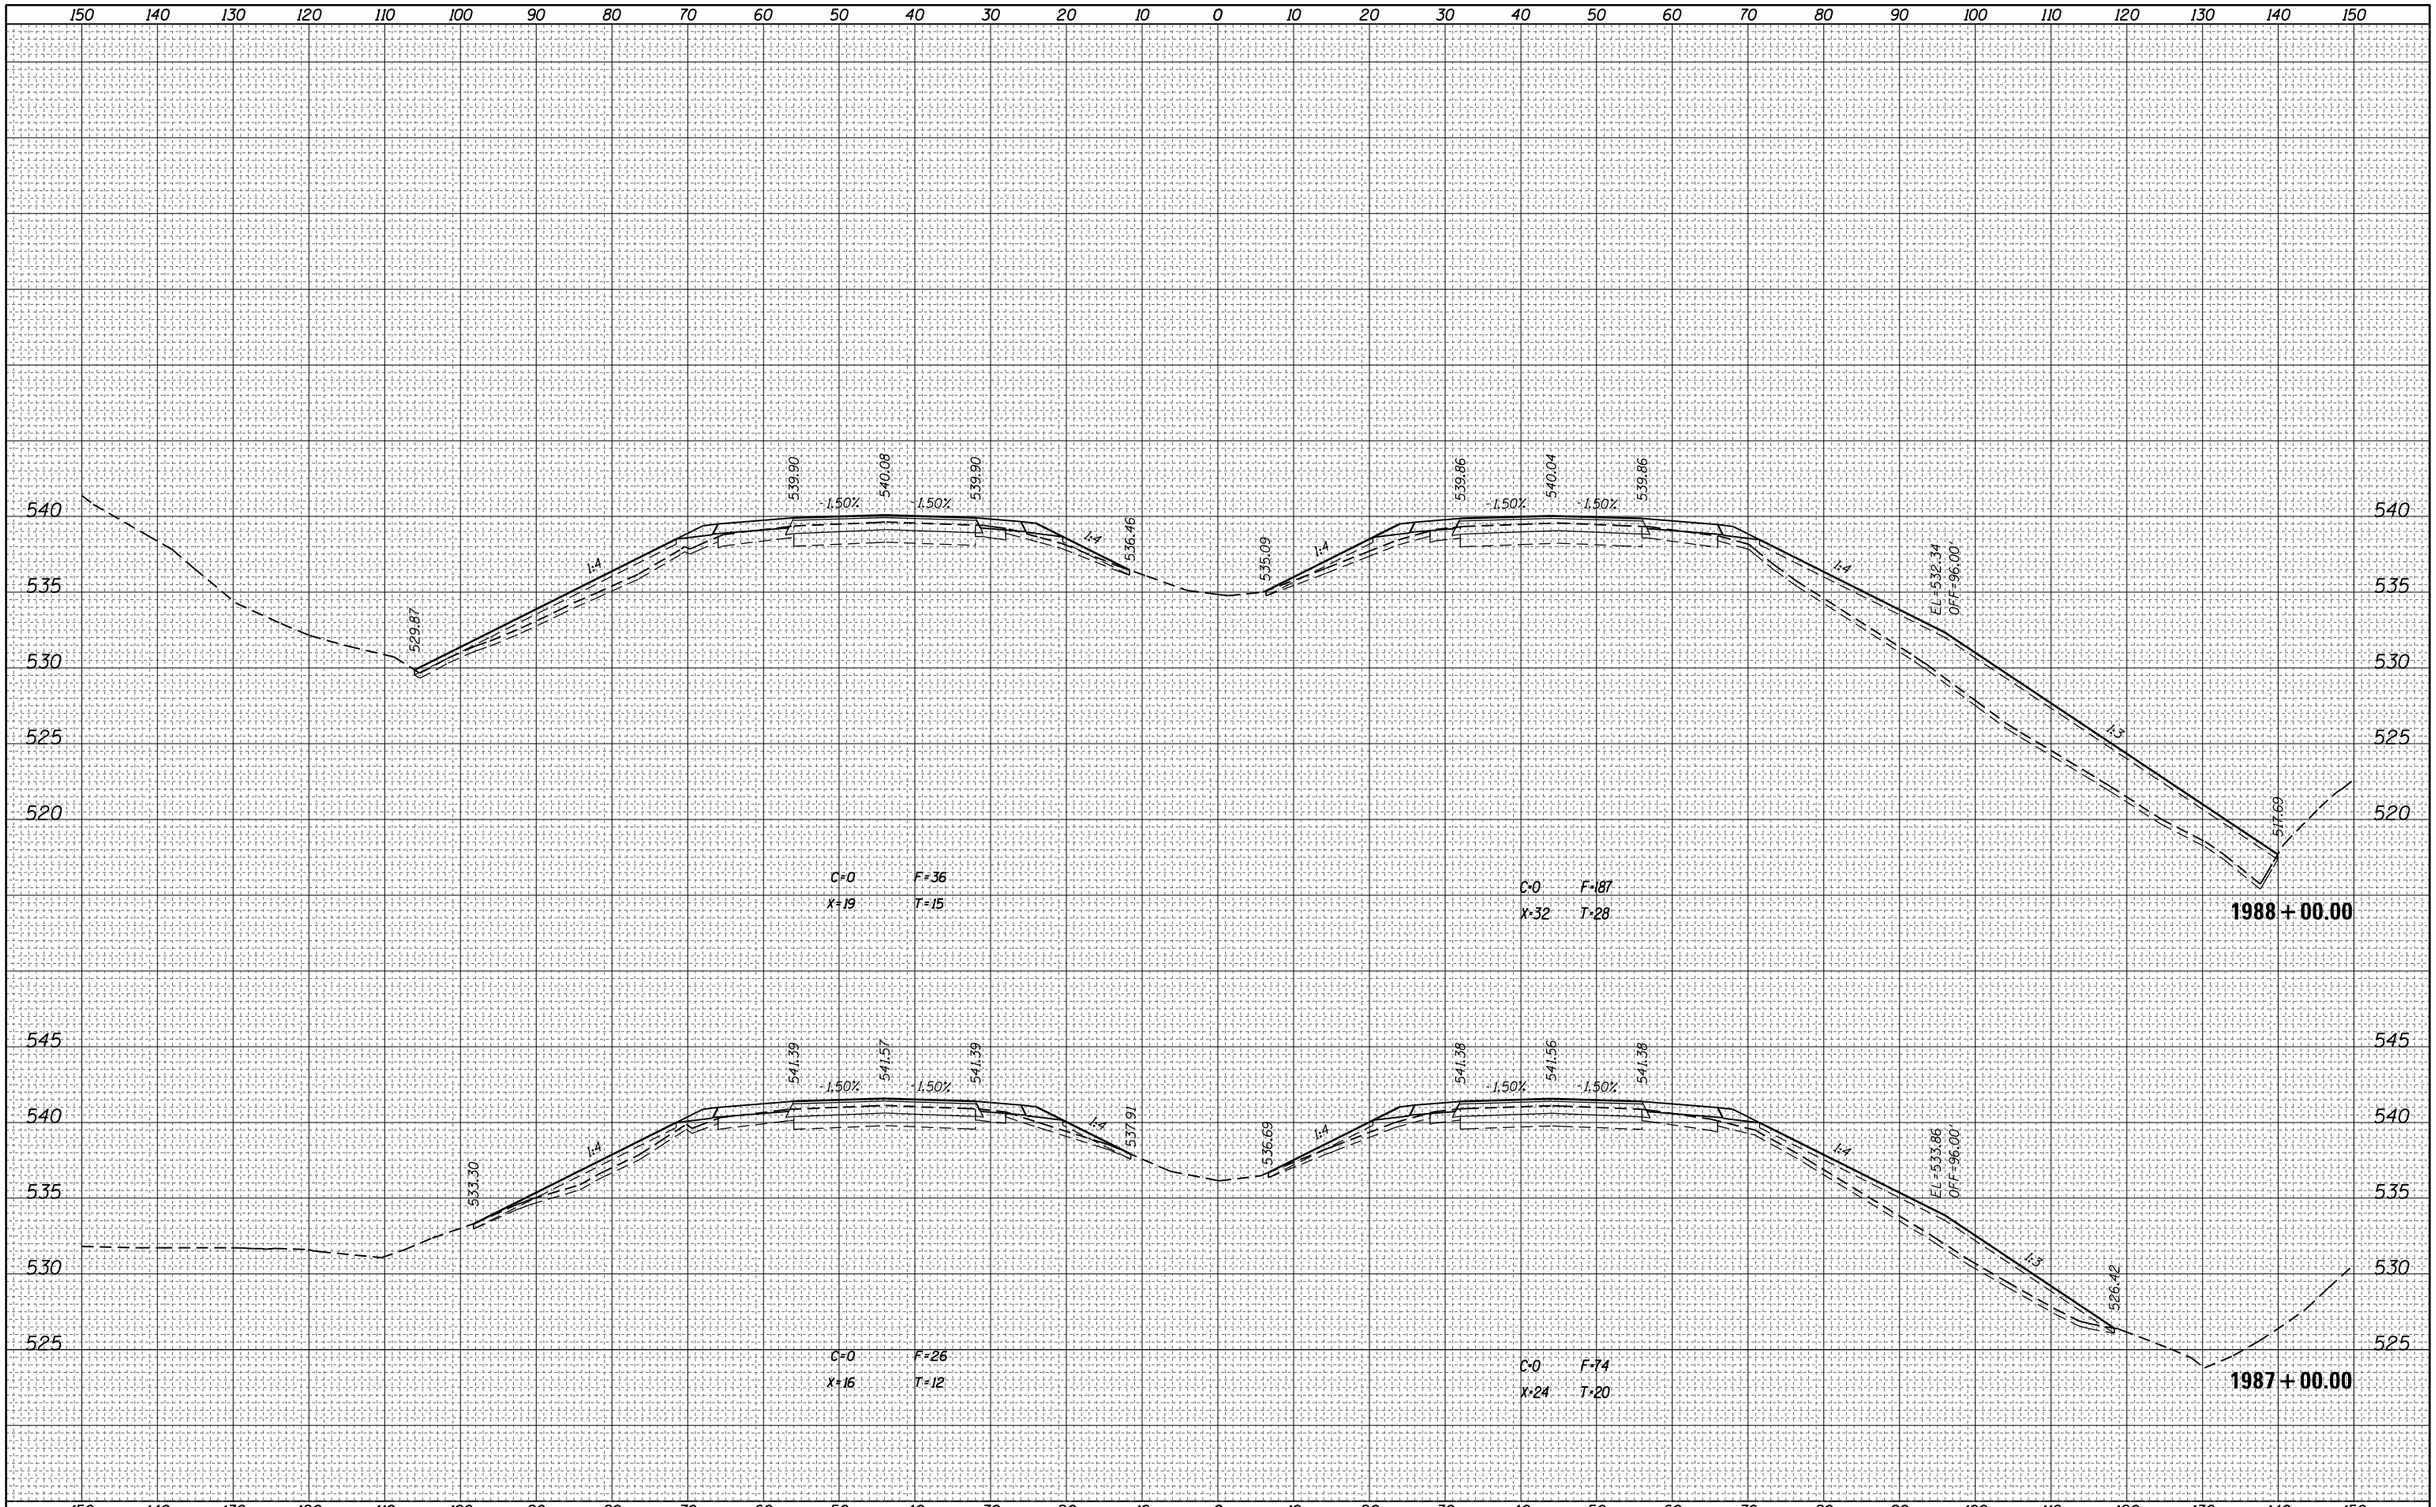


| | | | |
|---|---|---|---|
| FILE NAME = pw:\\IL084EBIDINTEG.illinois.gov:PWIDOT\Documents\IDOT Offices\District 7\Projects\74664\CADD\Drawings\Sheets\D774664-sht-xssht.dgn | USER NAME = steffenmk | DESIGNED - | REVISED - |
| | | DRAWN - | REVISED - |
| | PLOT SCALE = 20.0000 ' / in. | CHECKED - | REVISED - |
| Default | PLOT DATE = 8/25/2017 | DATE - | REVISED - |

**STATE OF ILLINOIS**
**DEPARTMENT OF TRANSPORTATION**

**CROSS SECTIONS – I-70**

SCALE: | SHEET OF SHEETS | STA. 1987+00.00 | TO STA.1988+00.00

| F.A.I. RTE. | SECTION | COUNTY | TOTAL SHEETS | SHEET NO. |
|---|---|---|---|---|
| 70 | (25-1,2)R | EFFINGHAM | 424 | 366 |
| | | CONTRACT NO. 74664 | | |
| | ILLINOIS FED. AID PROJECT | | | |

| FINAL SURVEY | BY | DATE |
|---|---|---|
| NOTE BOOK | SURVEYED | |
| NO. | PLOTTED | |
| | TEMPLATE | |
| | AREAS | |
| | AREAS CHECKED | |

| ORIGINAL SURVEY | BY | DATE |
|---|---|---|
| NOTE BOOK | SURVEYED | |
| NO. | PLOTTED | |
| | TEMPLATE | |
| | AREAS | |
| | AREAS CHECKED | |

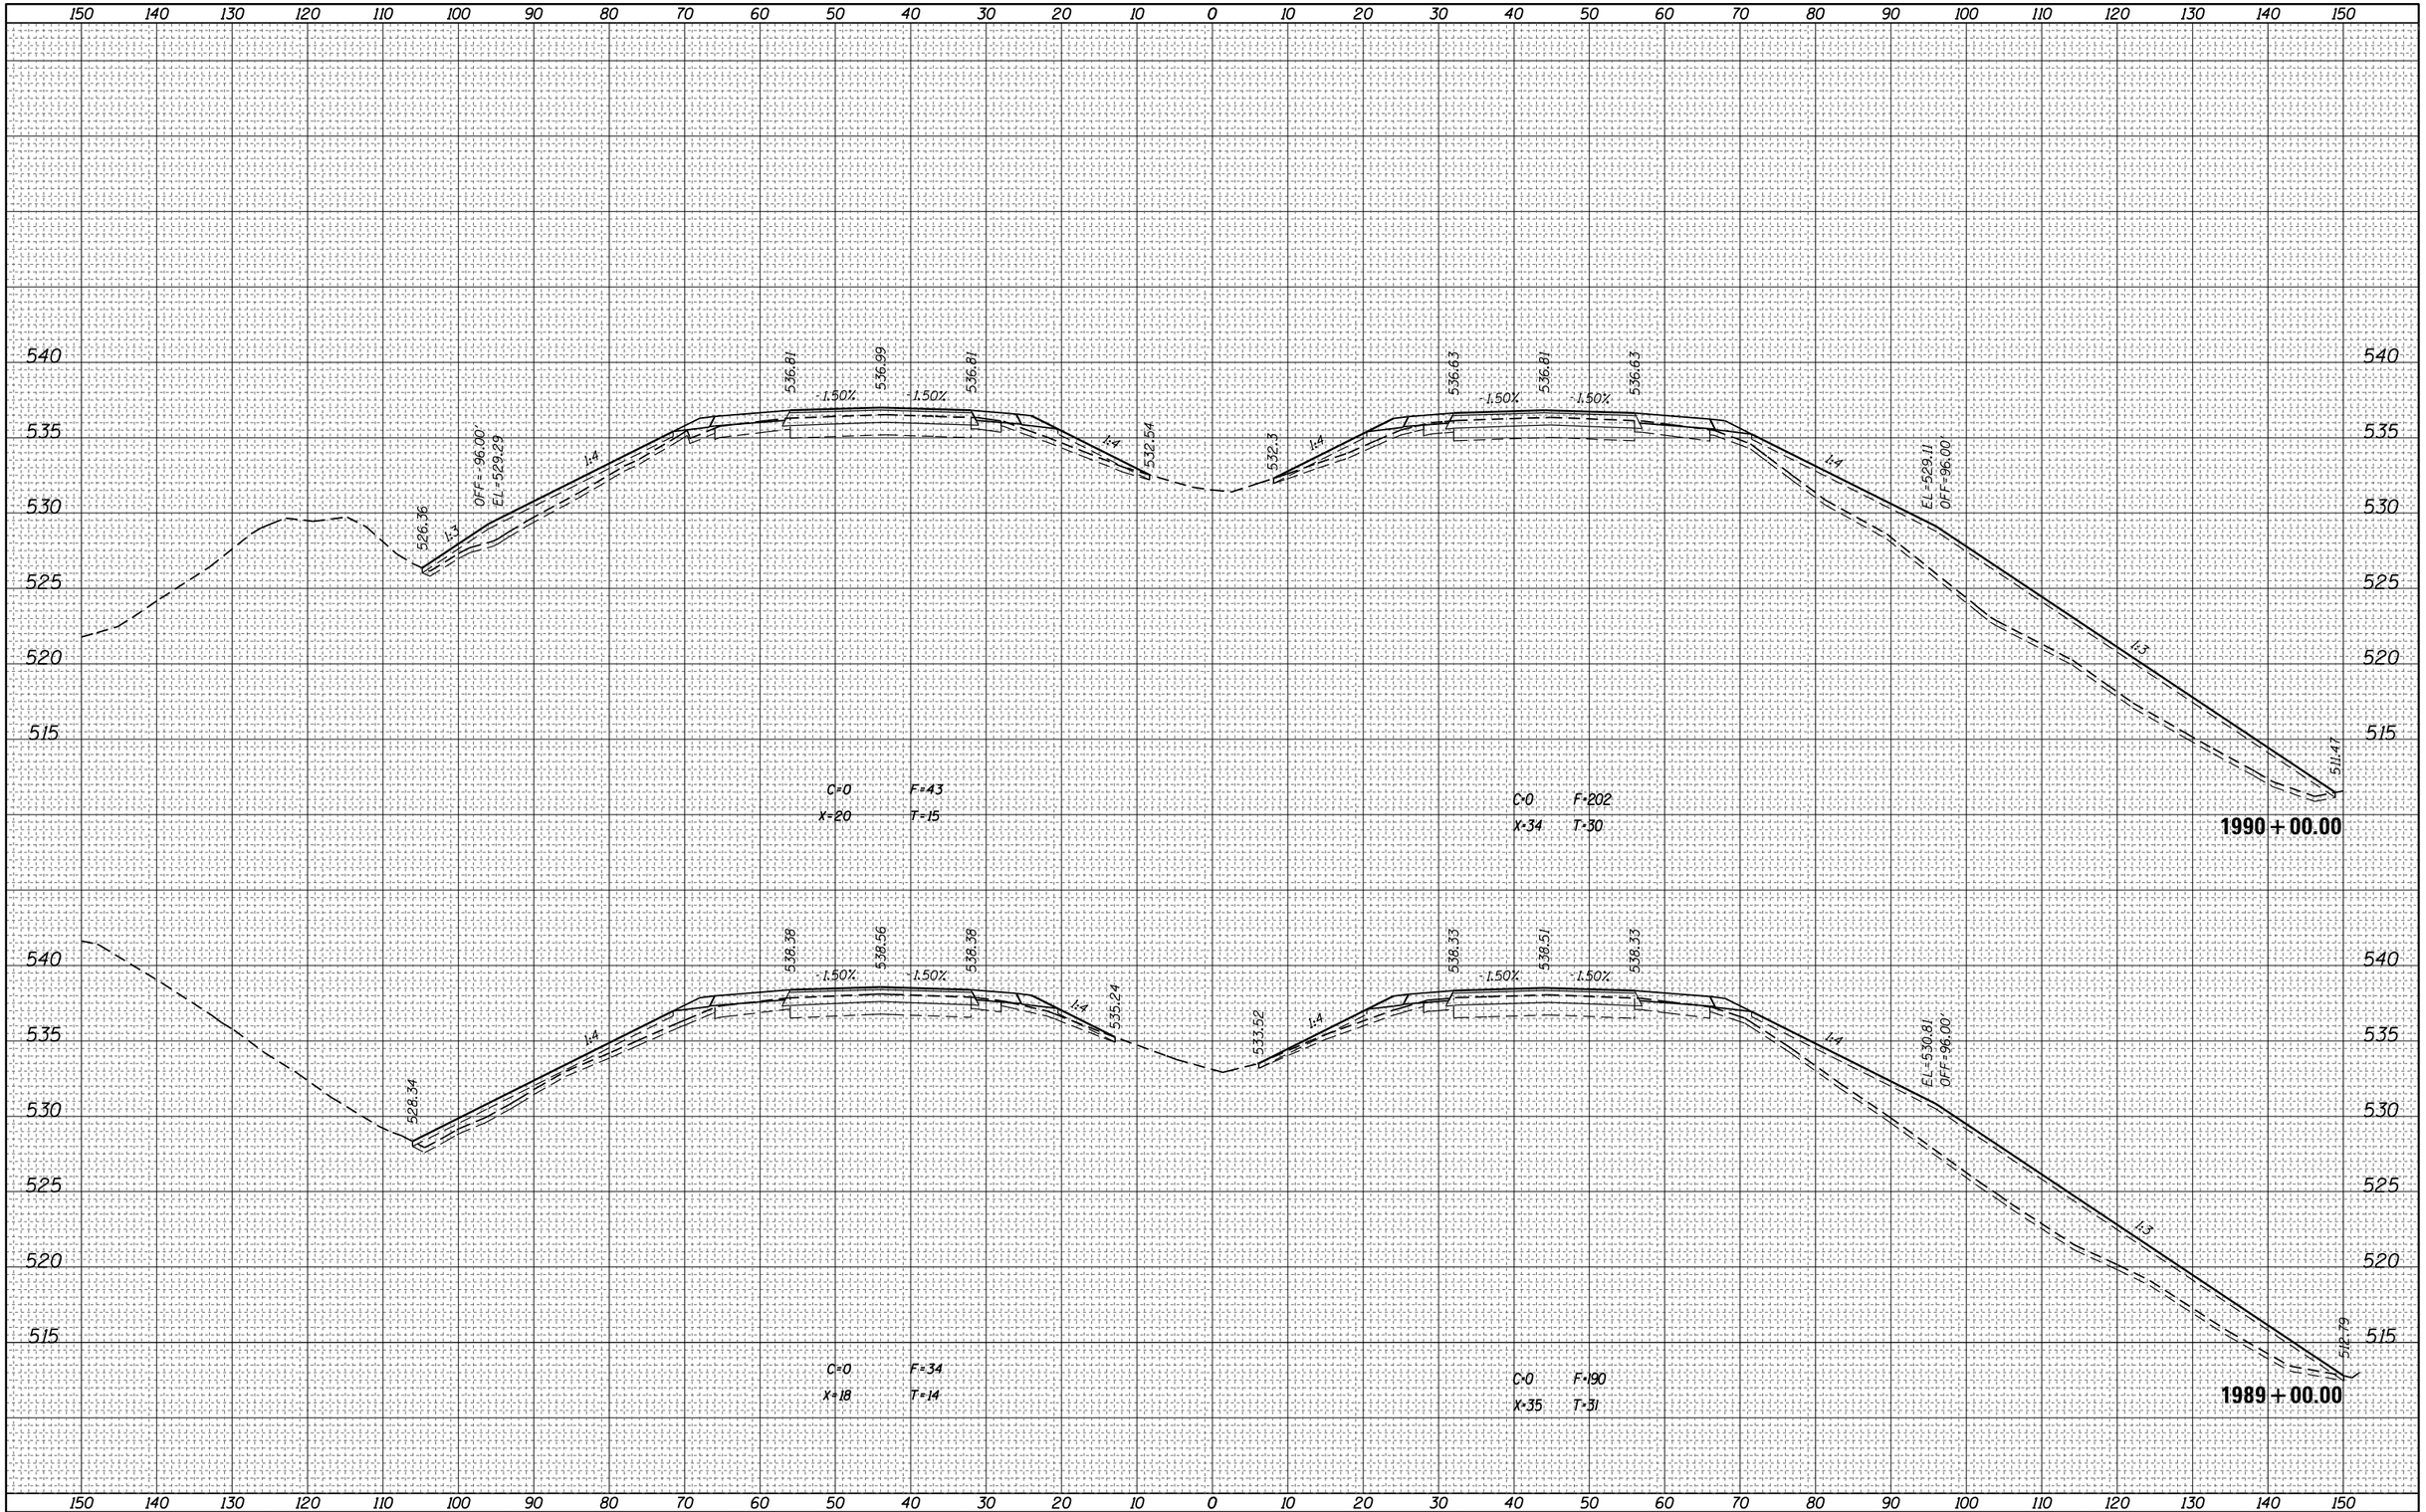


| | | | |
|---|---|---|---|
| FILE NAME = pw:\\IL084EBIDINTEG.illinois.gov:PWIDOT\Documents\IDOT Offices\District 7\Projects\74664\CADD\Drawing sheets\D774664-sht-xssht.dgn | USER NAME = steffenmk | DESIGNED - | REVISED - |
| | | DRAWN - | REVISED - |
| | PLOT SCALE = 20.0000 ' / in. | CHECKED - | REVISED - |
| Default | PLOT DATE = 8/25/2017 | DATE - | REVISED - |

**STATE OF ILLINOIS**
**DEPARTMENT OF TRANSPORTATION**

**CROSS SECTIONS – I-70**

SCALE: | SHEET OF SHEETS | STA. 1989+00.00 TO STA. 1990+00.00

| F.A.I. RTE. | SECTION | COUNTY | TOTAL SHEETS | SHEET NO. |
|---|---|---|---|---|
| 70 | (25-1,2)R | EFFINGHAM | 424 | 367 |
| | | CONTRACT NO. 74664 | | |
| | ILLINOIS FED. AID PROJECT | | | |

| FINAL SURVEY | BY | DATE |
|---|---|---|
| NOTE BOOK | SURVEYED | |
| NO. | PLOTTED | |
| | TEMPLATE | |
| | AREAS | |
| | AREAS CHECKED | |

| ORIGINAL SURVEY | BY | DATE |
|---|---|---|
| NOTE BOOK | SURVEYED | |
| NO. | PLOTTED | |
| | TEMPLATE | |
| | AREAS | |
| | AREAS CHECKED | |

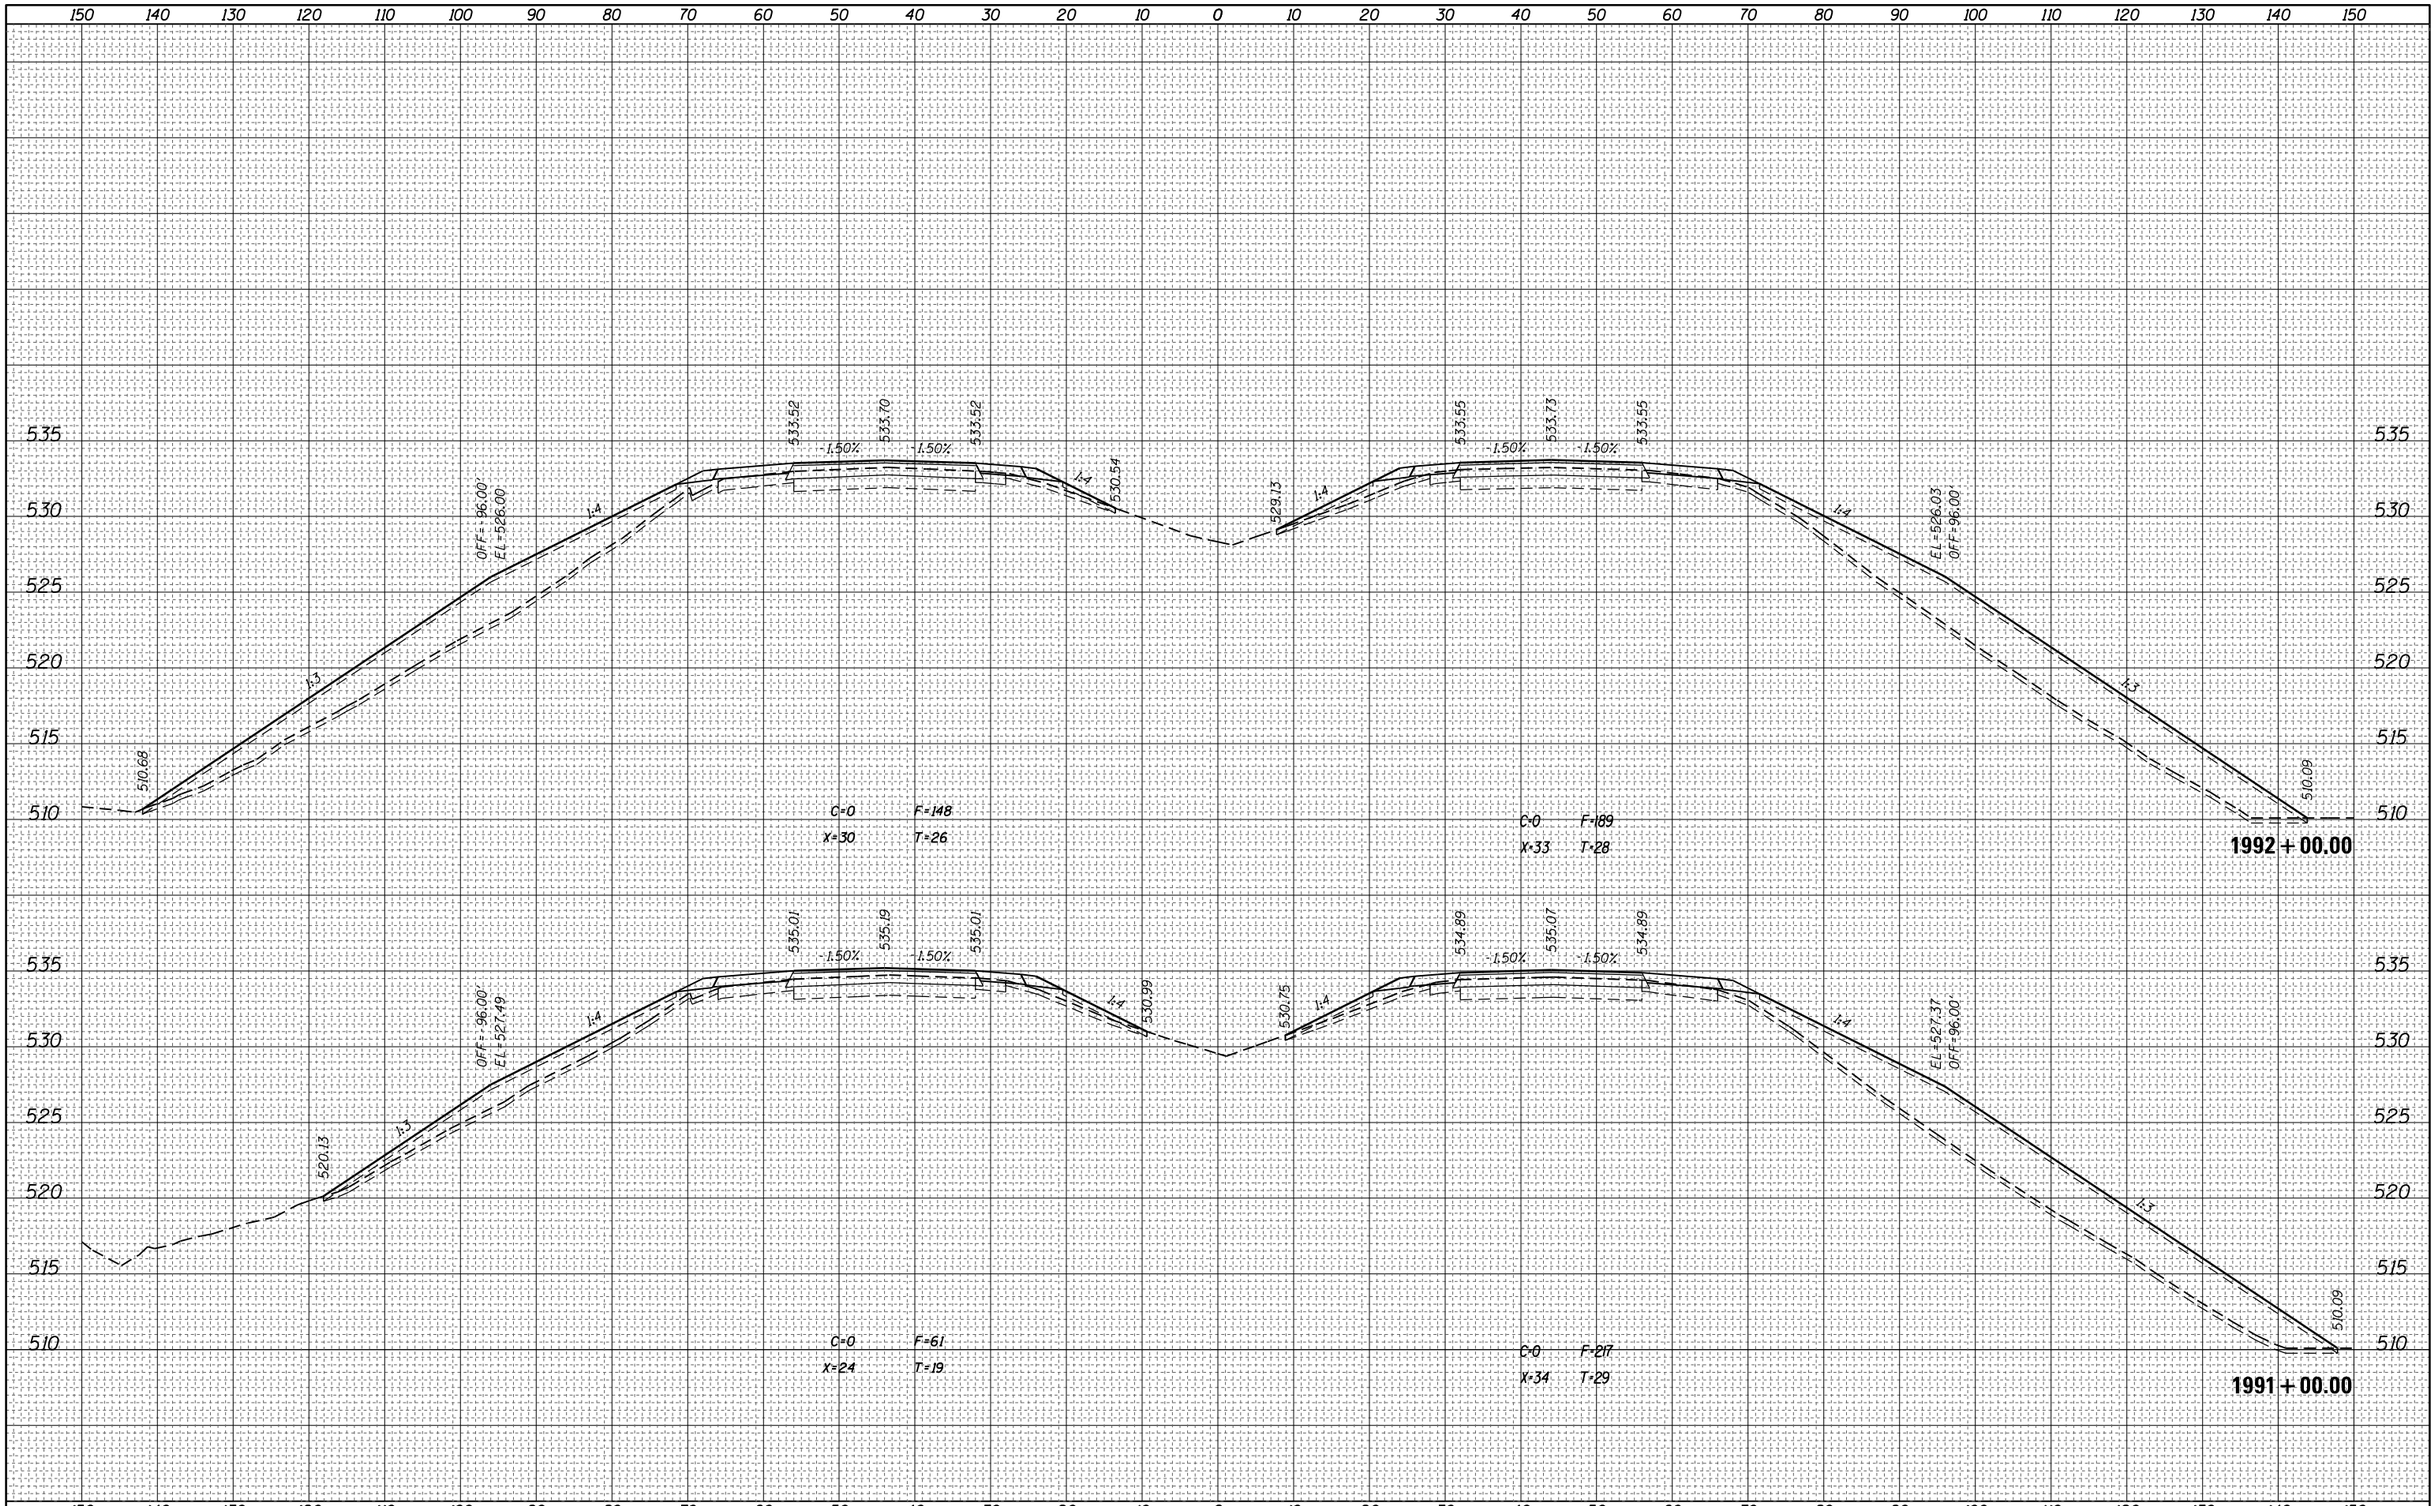


| | | | |
|---|---|---|---|
| FILE NAME = pw:\\IL084EBIDINTEG.illinois.gov:PWIDOT\Documents\IDOT Offices\District 7\Projects\74664\CADD\Drawings\Sheets\D774664-sht-xssht.dgn | USER NAME = steffenmk | DESIGNED - | REVISED - |
| | | DRAWN - | REVISED - |
| | PLOT SCALE = 20.0000 ' / in. | CHECKED - | REVISED - |
| Default | PLOT DATE = 8/25/2017 | DATE - | REVISED - |

**STATE OF ILLINOIS**
**DEPARTMENT OF TRANSPORTATION**

**CROSS SECTIONS – I-70**

SCALE: | SHEET OF SHEETS | STA. 1991+00.00 TO STA. 1992+00.00

| F.A.I. RTE. | SECTION | COUNTY | TOTAL SHEETS | SHEET NO. |
|---|---|---|---|---|
| 70 | (25-1,2)R | EFFINGHAM | 424 | 368 |
| | | CONTRACT NO. 74664 | | |
| | ILLINOIS FED. AID PROJECT | | | |

| FINAL SURVEY | NOTE BOOK | SURVEYED | BY | DATE |
|---|---|---|---|---|
| | | PLOTTED | | |
| | | TEMPLATE | | |
| | | AREAS | | |
| NO. | | AREAS CHECKED | | |

| ORIGINAL SURVEY | NOTE BOOK | SURVEYED | BY | DATE |
|---|---|---|---|---|
| | | PLOTTED | | |
| | | TEMPLATE | | |
| | | AREAS | | |
| NO. | | AREAS CHECKED | | |

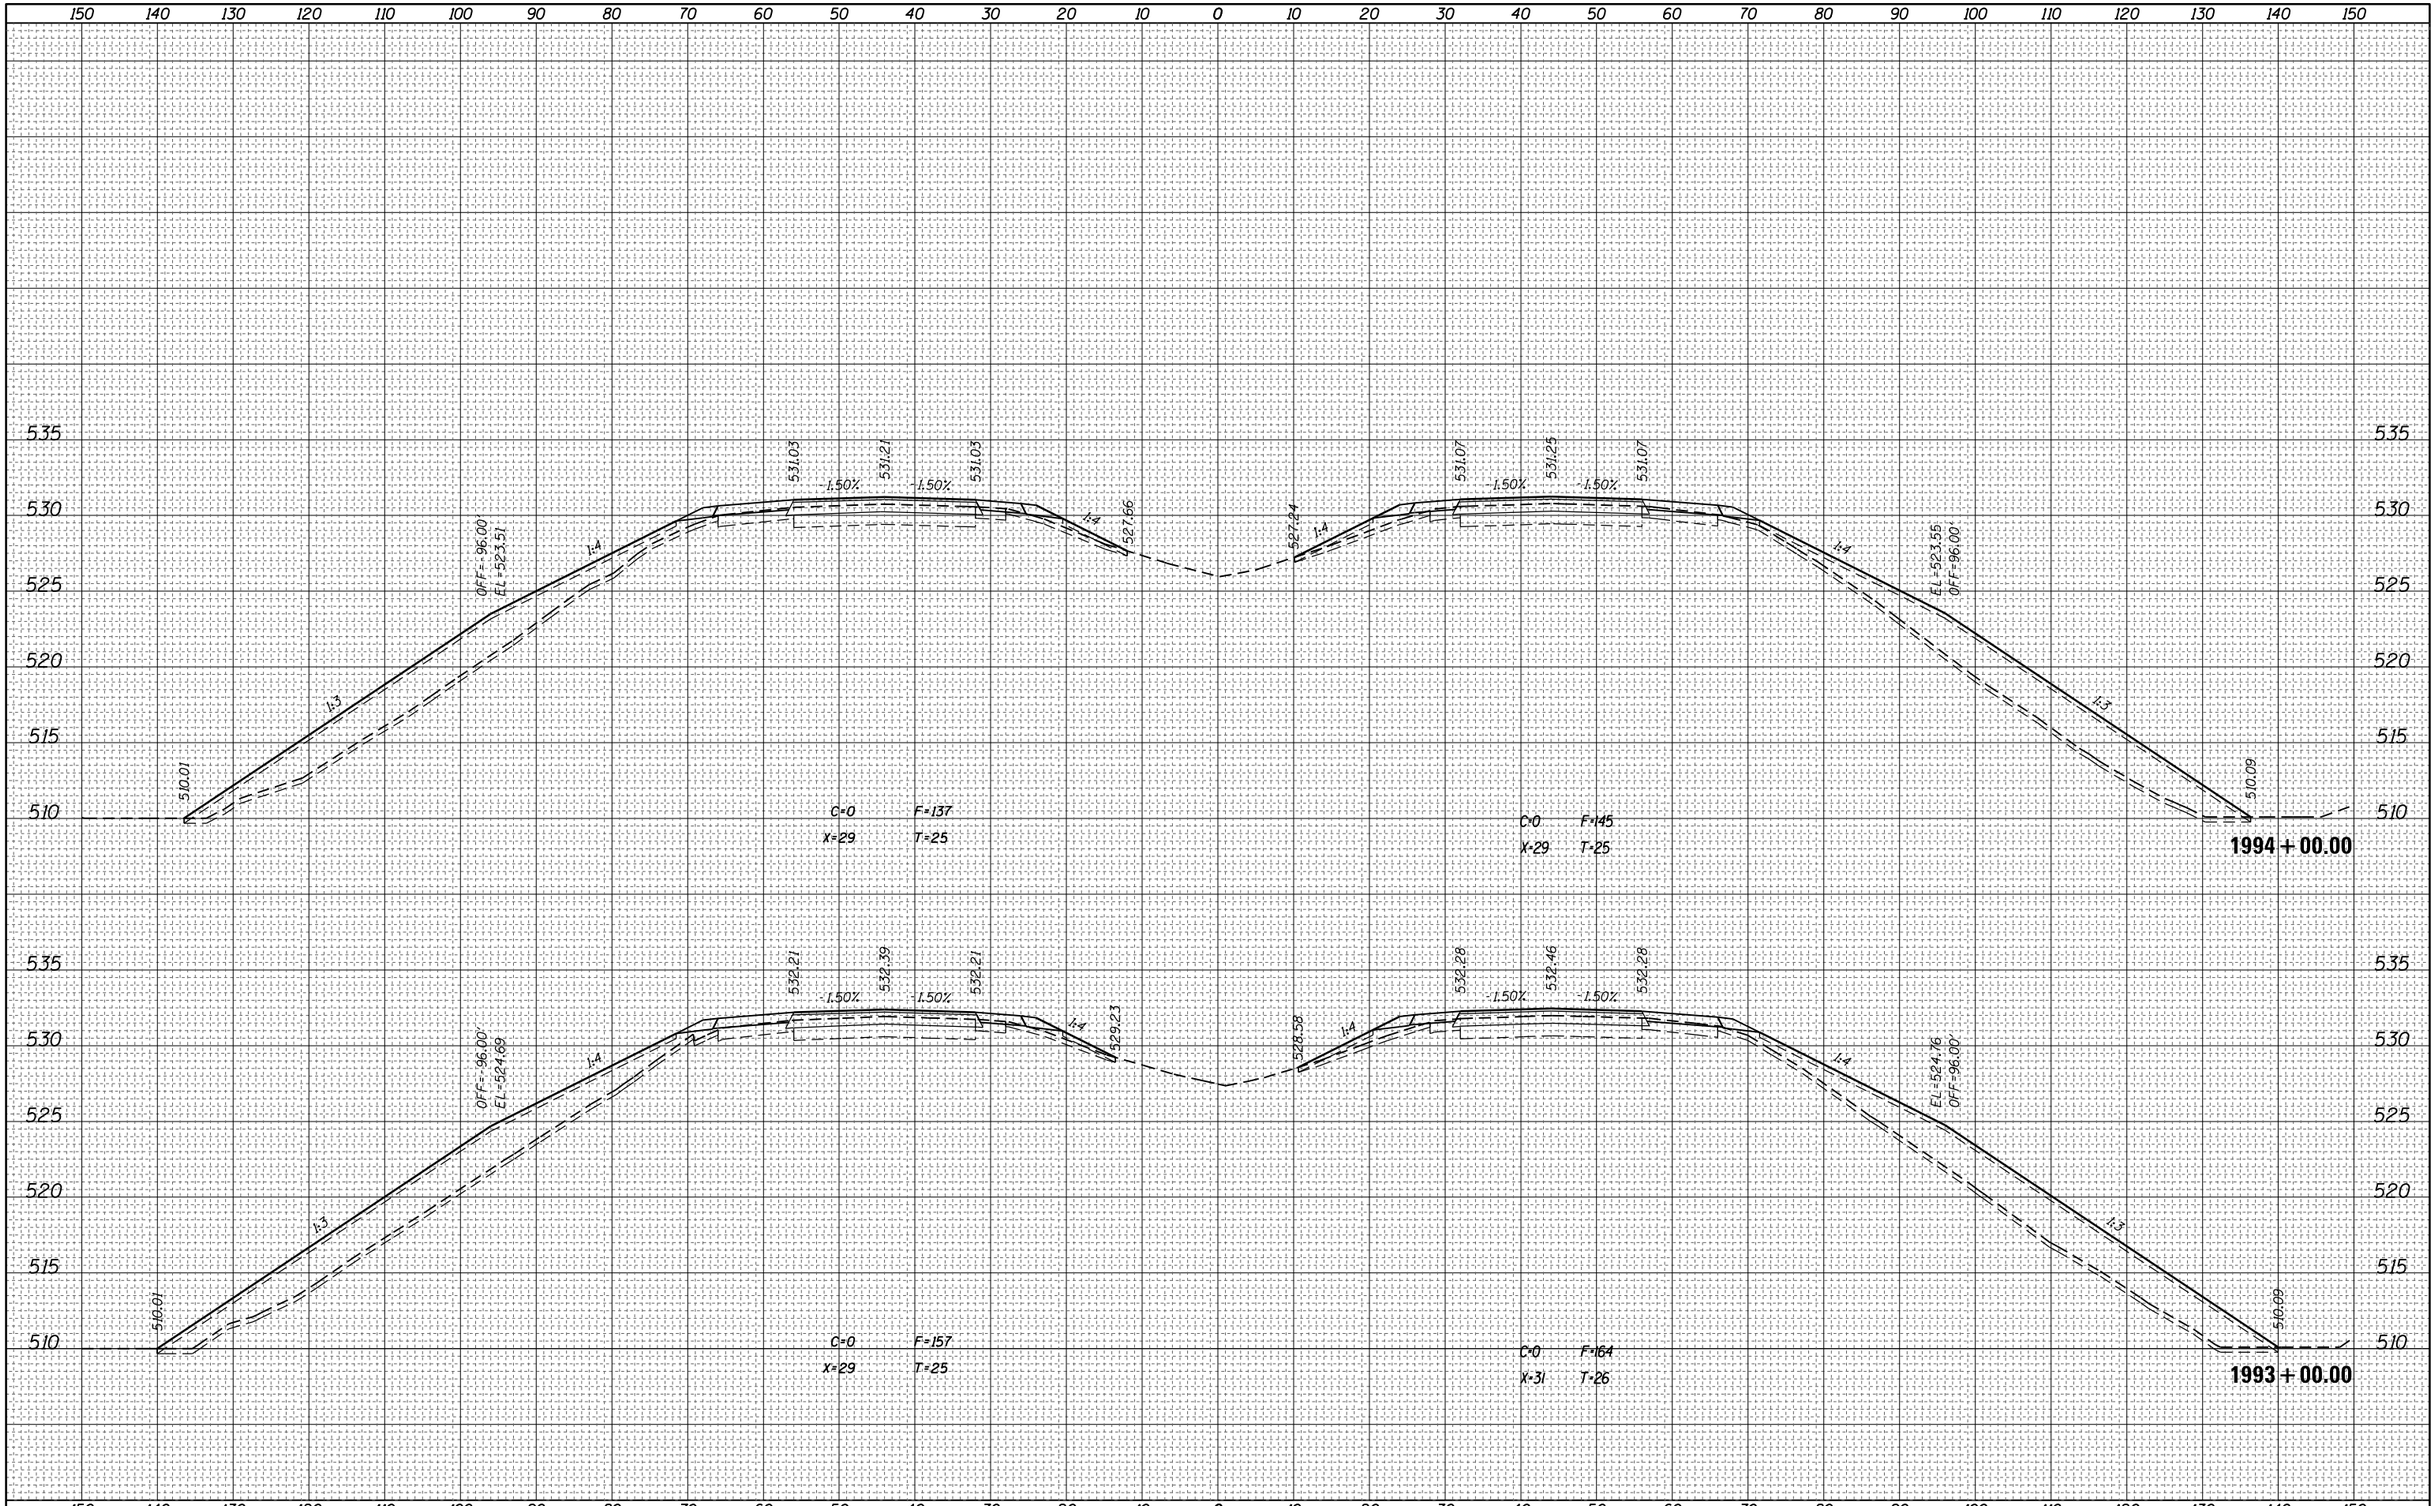


| FILE NAME = | USER NAME = steffenmk | DESIGNED - | REVISED - |
|---|---|---|---|
| pw:\\IL084EBIDINTEG.illinois.gov:PWIDOT\Documents\IDOT Offices\District 7\Projects\74664\CADD\Drawings\Sheets\D774664-sht-xssht.dgn | | DRAWN - | REVISED - |
| | PLOT SCALE = 20.0000 ' / in. | CHECKED - | REVISED - |
| Default | PLOT DATE = 8/25/2017 | DATE - | REVISED - |

**STATE OF ILLINOIS**
**DEPARTMENT OF TRANSPORTATION**

**CROSS SECTIONS – I-70**

SCALE: | SHEET OF SHEETS | STA. 1993+00.00 TO STA.1994+00.00

| F.A.I. RTE. | SECTION | COUNTY | TOTAL SHEETS | SHEET NO. |
|---|---|---|---|---|
| 70 | (25-1,2)R | EFFINGHAM | 424 | 369 |
| | | CONTRACT NO. 74664 | | |
| | ILLINOIS FED. AID PROJECT | | | |

| FINAL SURVEY | NOTE BOOK | NO. |
|---|---|---|
| SURVEYED | | |
| PLOTTED | | |
| TEMPLATE | | |
| AREAS | | |
| AREAS CHECKED | | |

| BY | DATE |
|---|---|
| | |

| ORIGINAL SURVEY | NOTE BOOK | NO. |
|---|---|---|
| SURVEYED | | |
| PLOTTED | | |
| TEMPLATE | | |
| AREAS | | |
| AREAS CHECKED | | |

| BY | DATE |
|---|---|
| | |

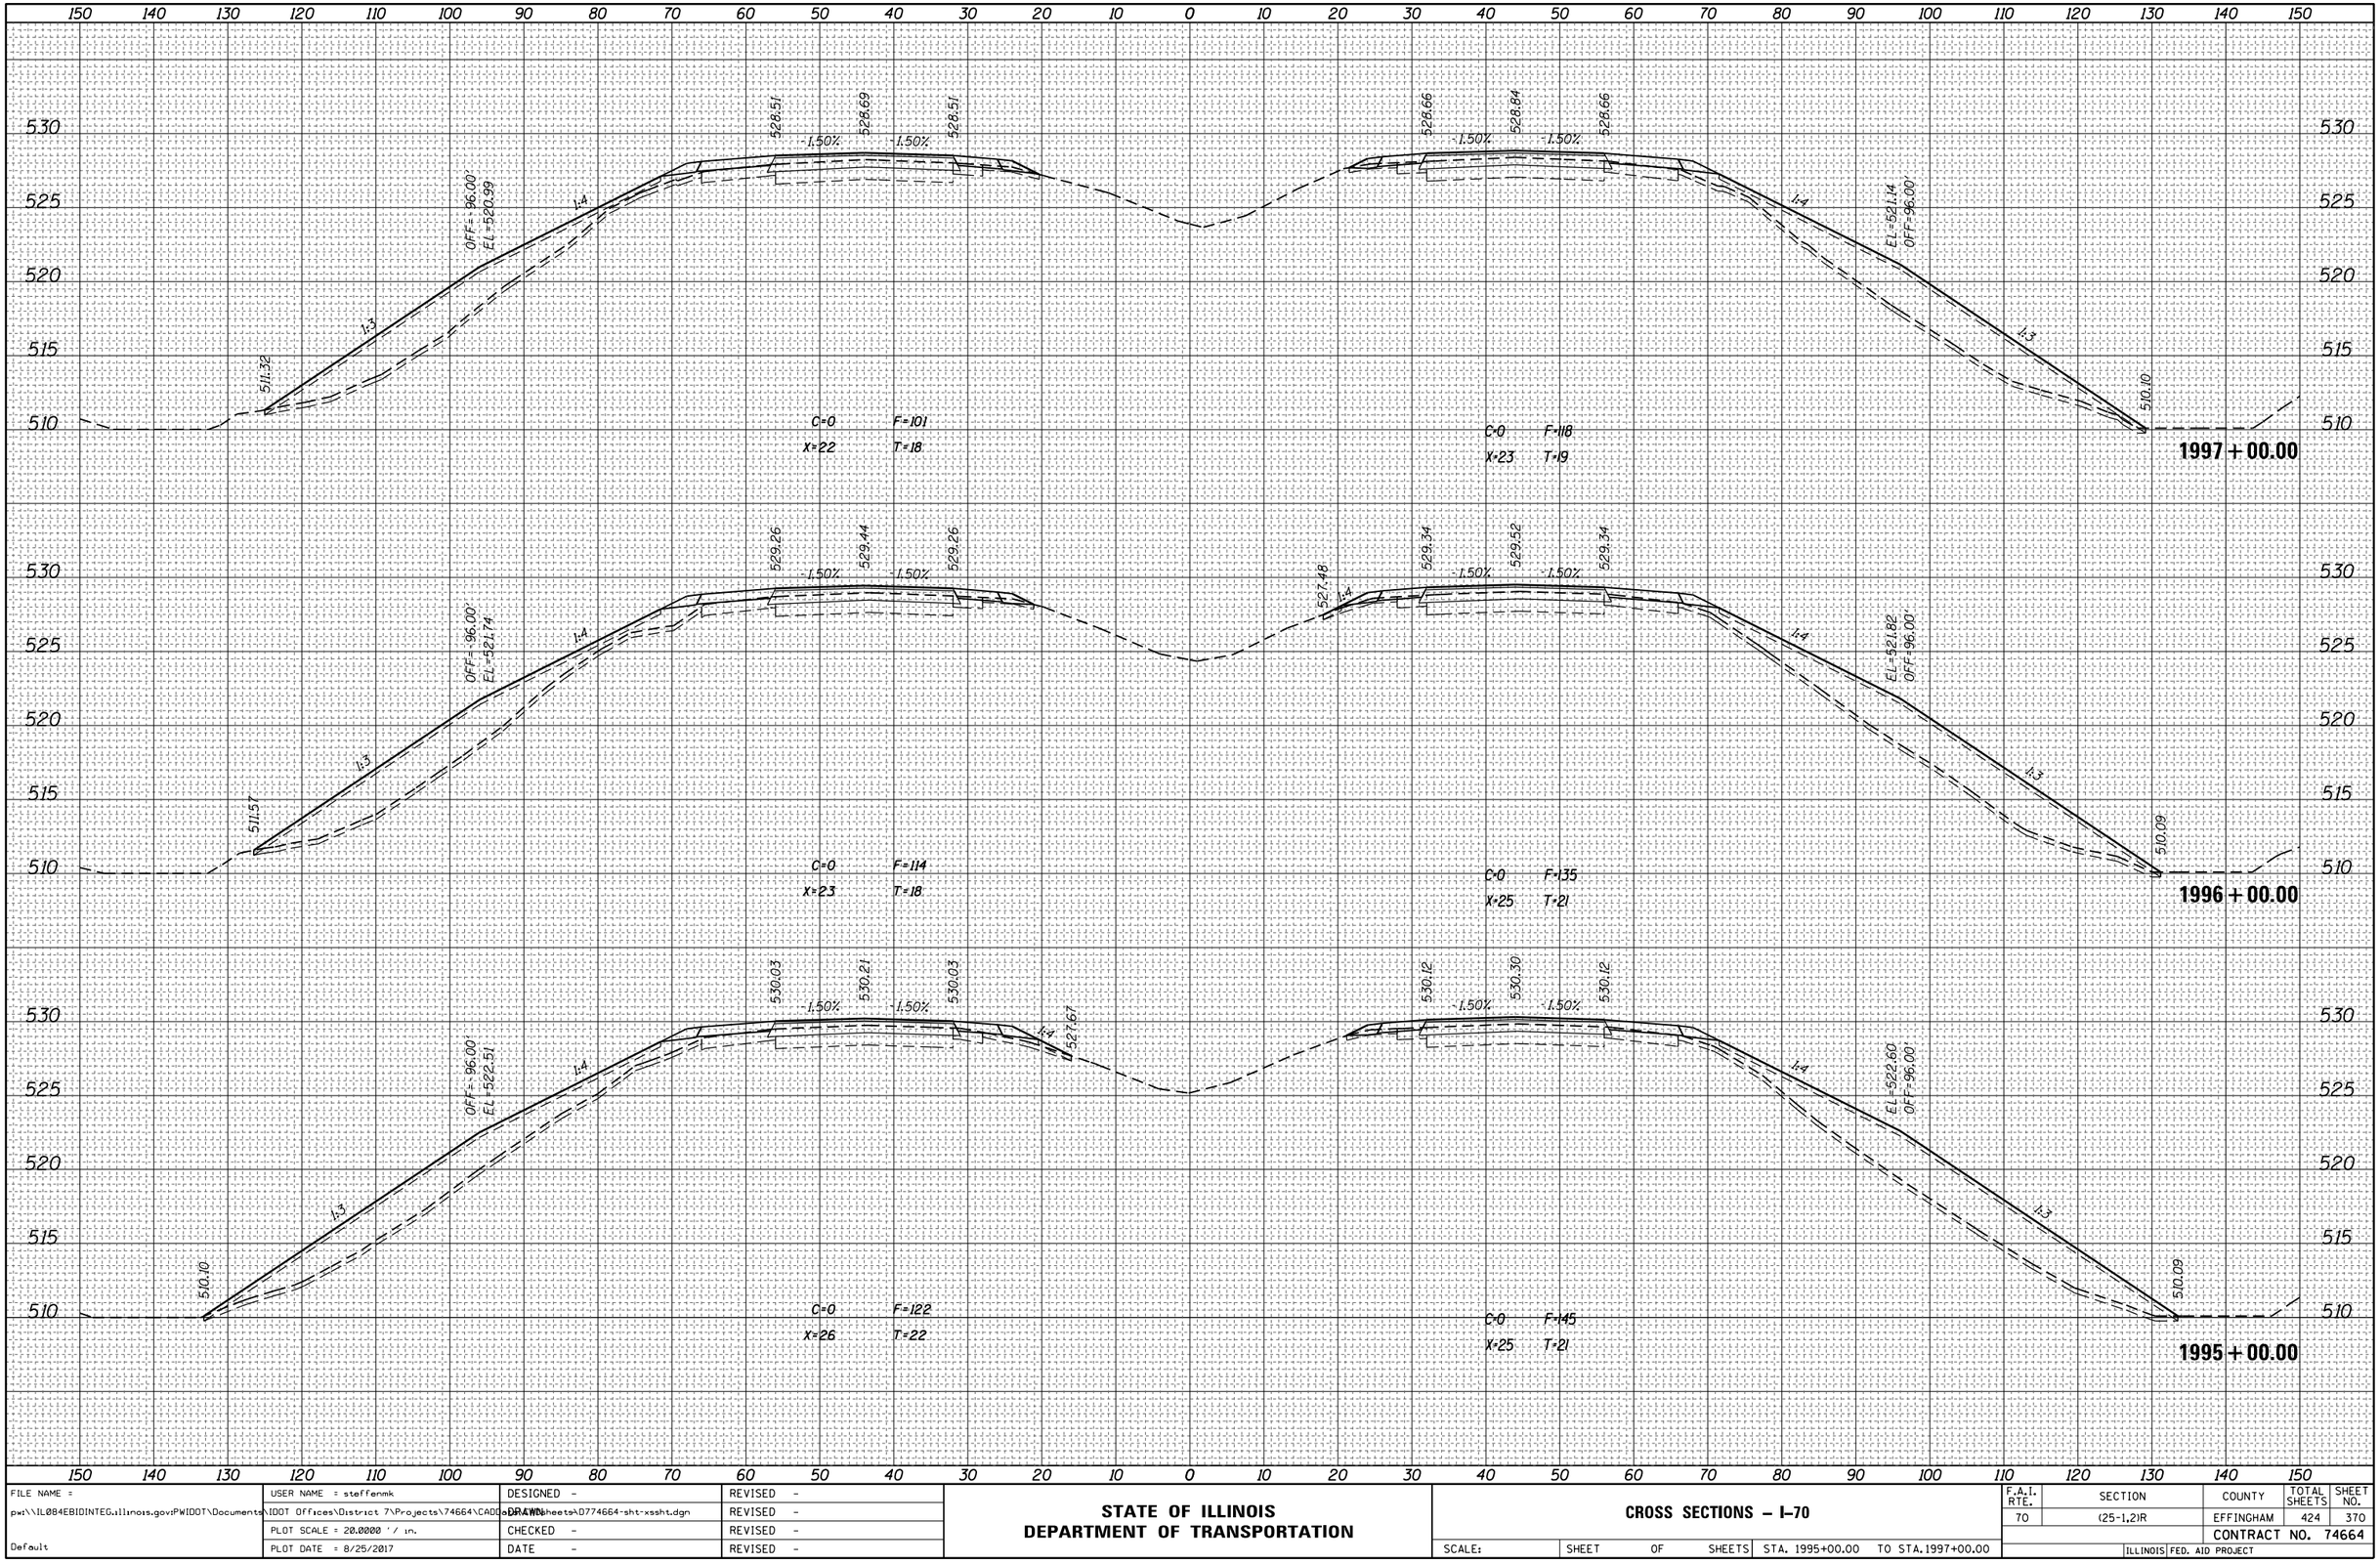


| | | | |
|---|---|---|---|
| FILE NAME = | USER NAME = steffenmk | DESIGNED - | REVISED - |
| pw:\\IL084EBIDINTEG.illinois.gov:PWIDOT\Documents\IDOT Offices\District 7\Projects\74664\CADD\Drawings\sheets\0774664-sht-xssht.dgn | | DRAWN - | REVISED - |
| | PLOT SCALE = 20.0000 ' / in. | CHECKED - | REVISED - |
| Default | PLOT DATE = 8/25/2017 | DATE - | REVISED - |

**STATE OF ILLINOIS**
**DEPARTMENT OF TRANSPORTATION**

**CROSS SECTIONS – I–70**

SCALE: | SHEET OF SHEETS | STA. 1995+00.00 TO STA. 1997+00.00

| F.A.I. RTE. | SECTION | COUNTY | TOTAL SHEETS | SHEET NO. |
|---|---|---|---|---|
| 70 | (25-1,2)R | EFFINGHAM | 424 | 370 |
| | | CONTRACT NO. 74664 | | |
| | ILLINOIS FED. AID PROJECT | | | |

| FINAL SURVEY | NOTE BOOK | NO. |
|---|---|---|
| SURVEYED | | |
| PLOTTED | | |
| TEMPLATE | | |
| AREAS | | |
| AREAS CHECKED | | |

| BY | DATE |
|---|---|
| | |

| ORIGINAL SURVEY | NOTE BOOK | NO. |
|---|---|---|
| SURVEYED | | |
| PLOTTED | | |
| TEMPLATE | | |
| AREAS | | |
| AREAS CHECKED | | |

| BY | DATE |
|---|---|
| | |

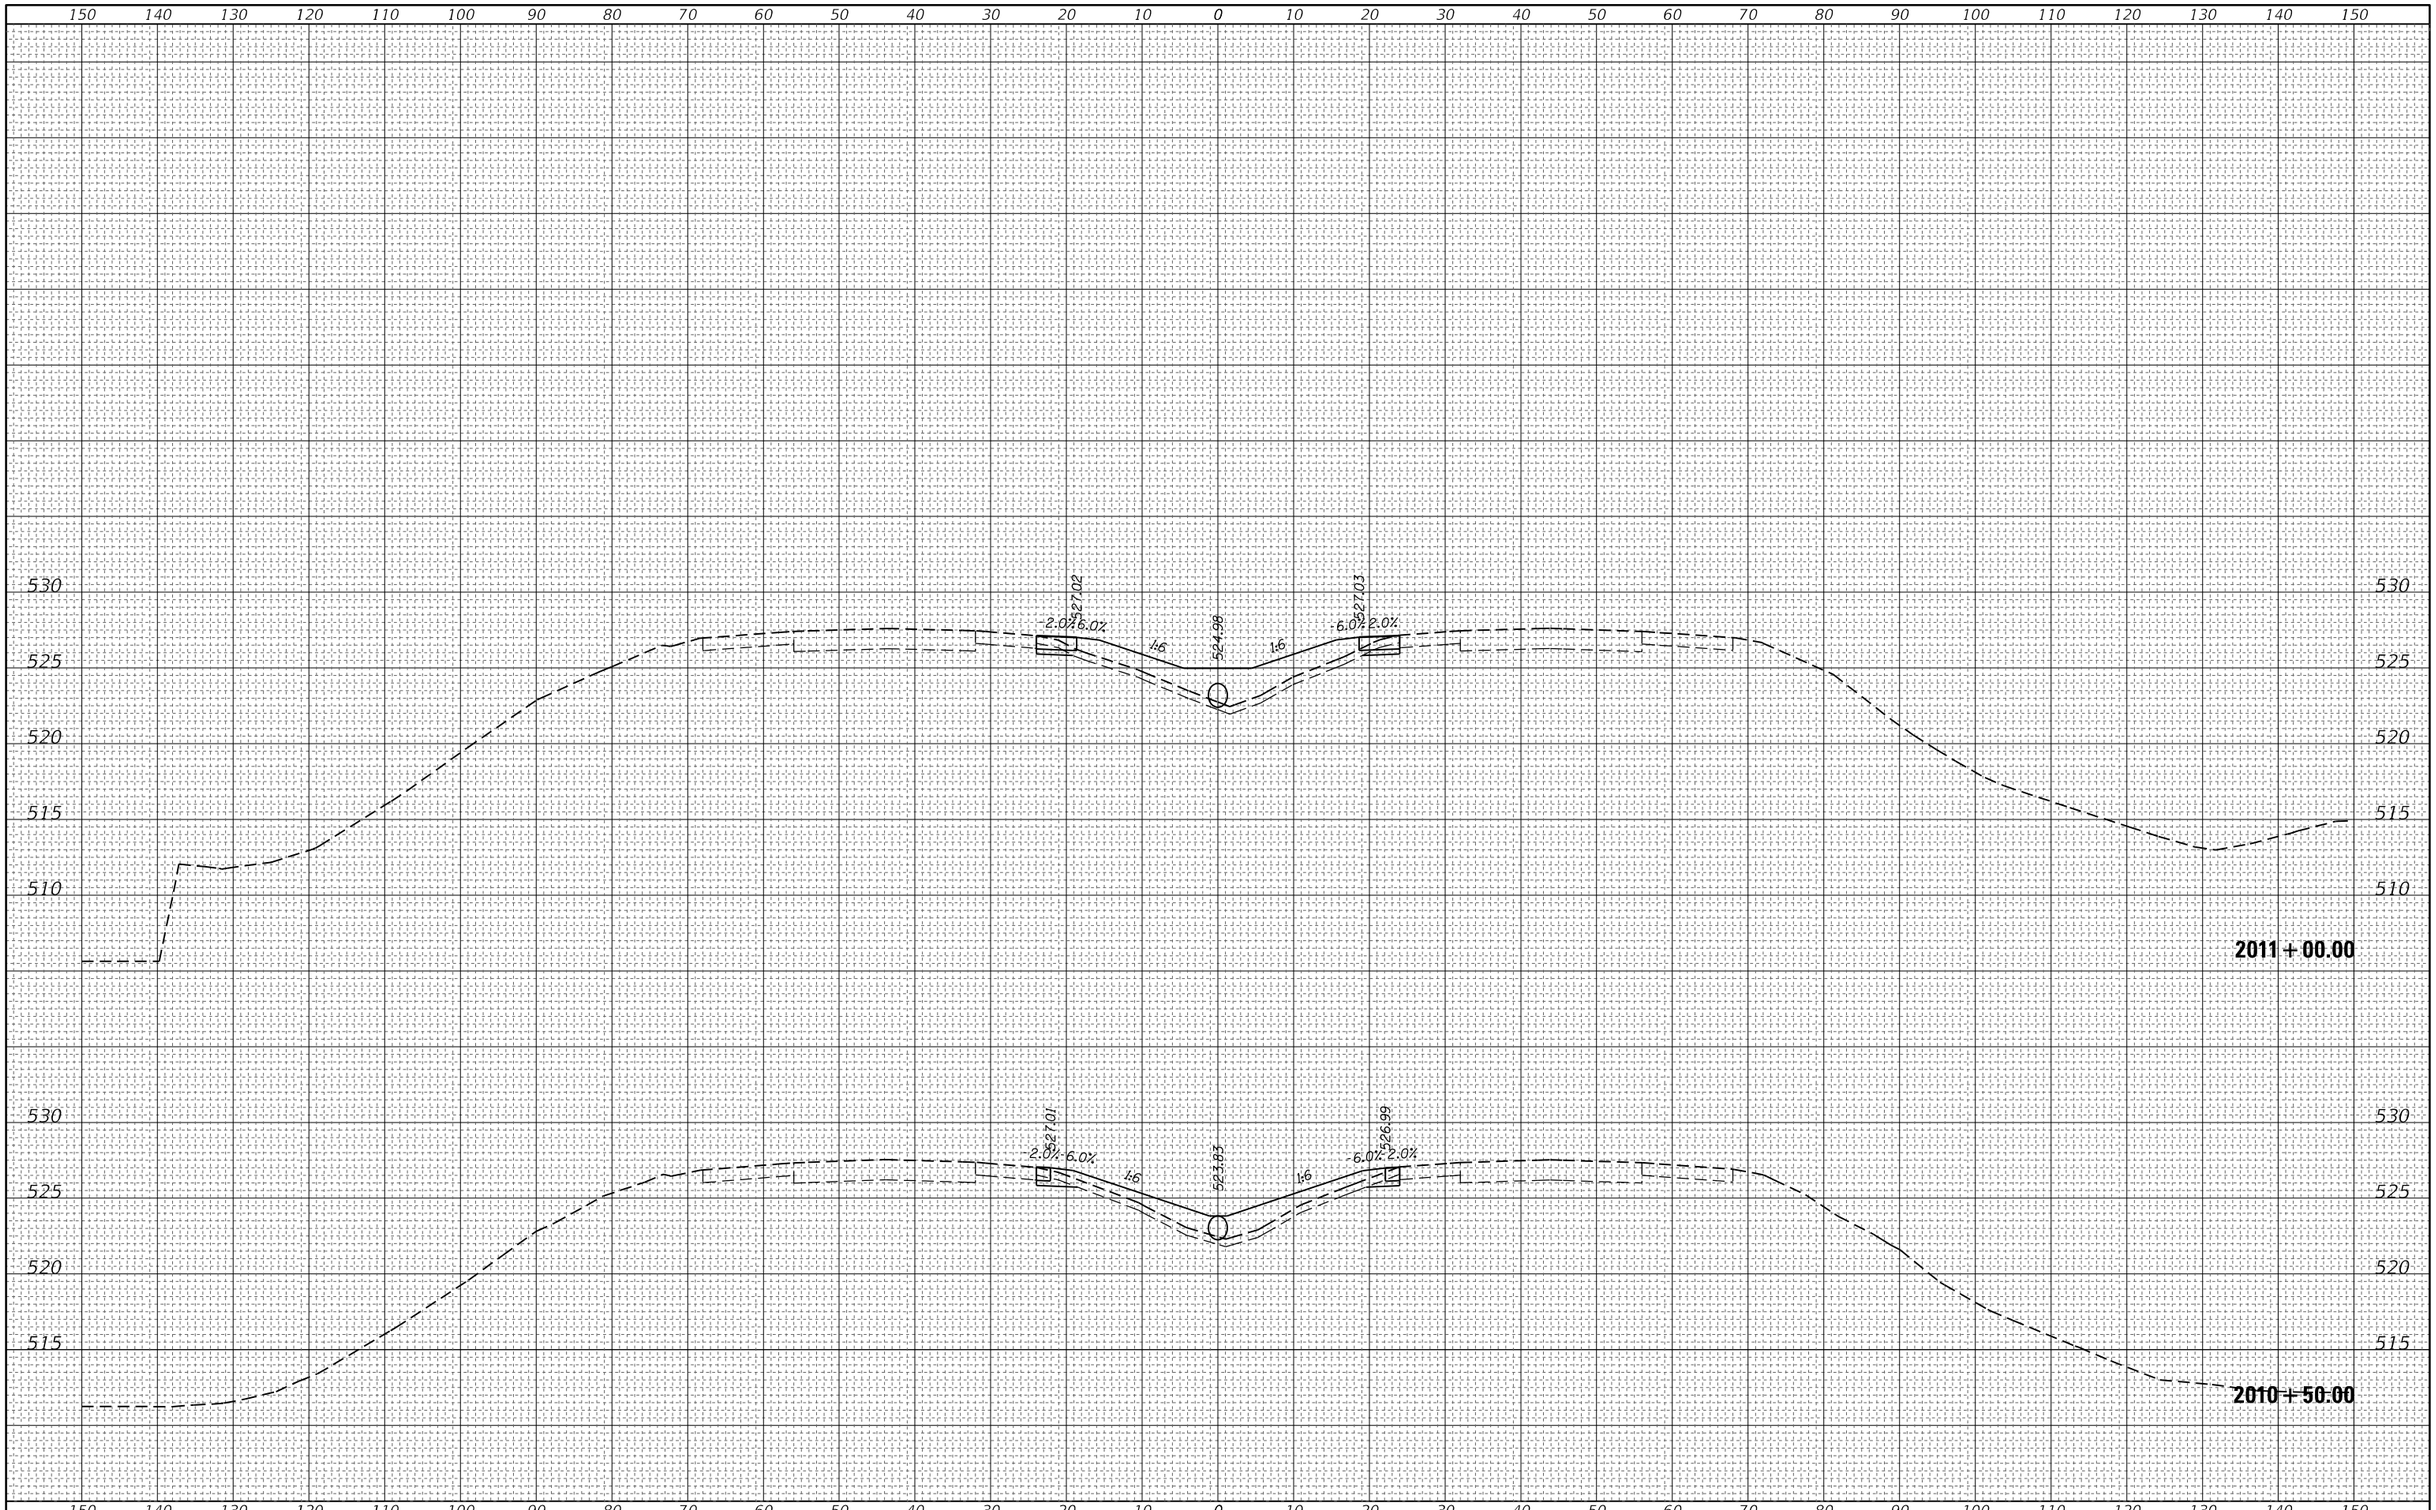


| | | | |
|---|---|---|---|
| FILE NAME = pw:\\IL084EBIDINTEG.Illinois.gov:PWIDOT\Documents\IDOT Office\ID\District 7\Projects\74664\CADData\CADsheets\D774664-sht-xssht.dgn | USER NAME = steffenmk | DESIGNED - | REVISED - |
| Default | | DRAWN - | REVISED - |
| | PLOT SCALE = 20.0000 ' / In. | CHECKED - | REVISED - |
| | PLOT DATE = 8/25/2017 | DATE - | REVISED - |

**STATE OF ILLINOIS**
**DEPARTMENT OF TRANSPORTATION**

**CROSS SECTIONS - I-70**
**EAST CROSSOVER**

SCALE: | SHEET OF SHEETS | STA. 2010+50.00 | TO STA. 2011+00.00

| F.A. I. RTE. | SECTION | COUNTY | TOTAL SHEETS | SHEET NO. |
|---|---|---|---|---|
| 70 | (25-1,2)R | EFFINGHAM | 424 | 371 |
| | | CONTRACT NO. 74664 | | |
| | | ILLINOIS | FED. AID PROJECT | |

| FINAL SURVEY | DATE |
|---|---|
| NO. | BY |
| NOTE BOOK | |
| PAGE NO. | |
| SURVEYED | |
| PLOTTED | |
| TEMPLATE | |
| AREAS | |
| AREAS CHECKED | |

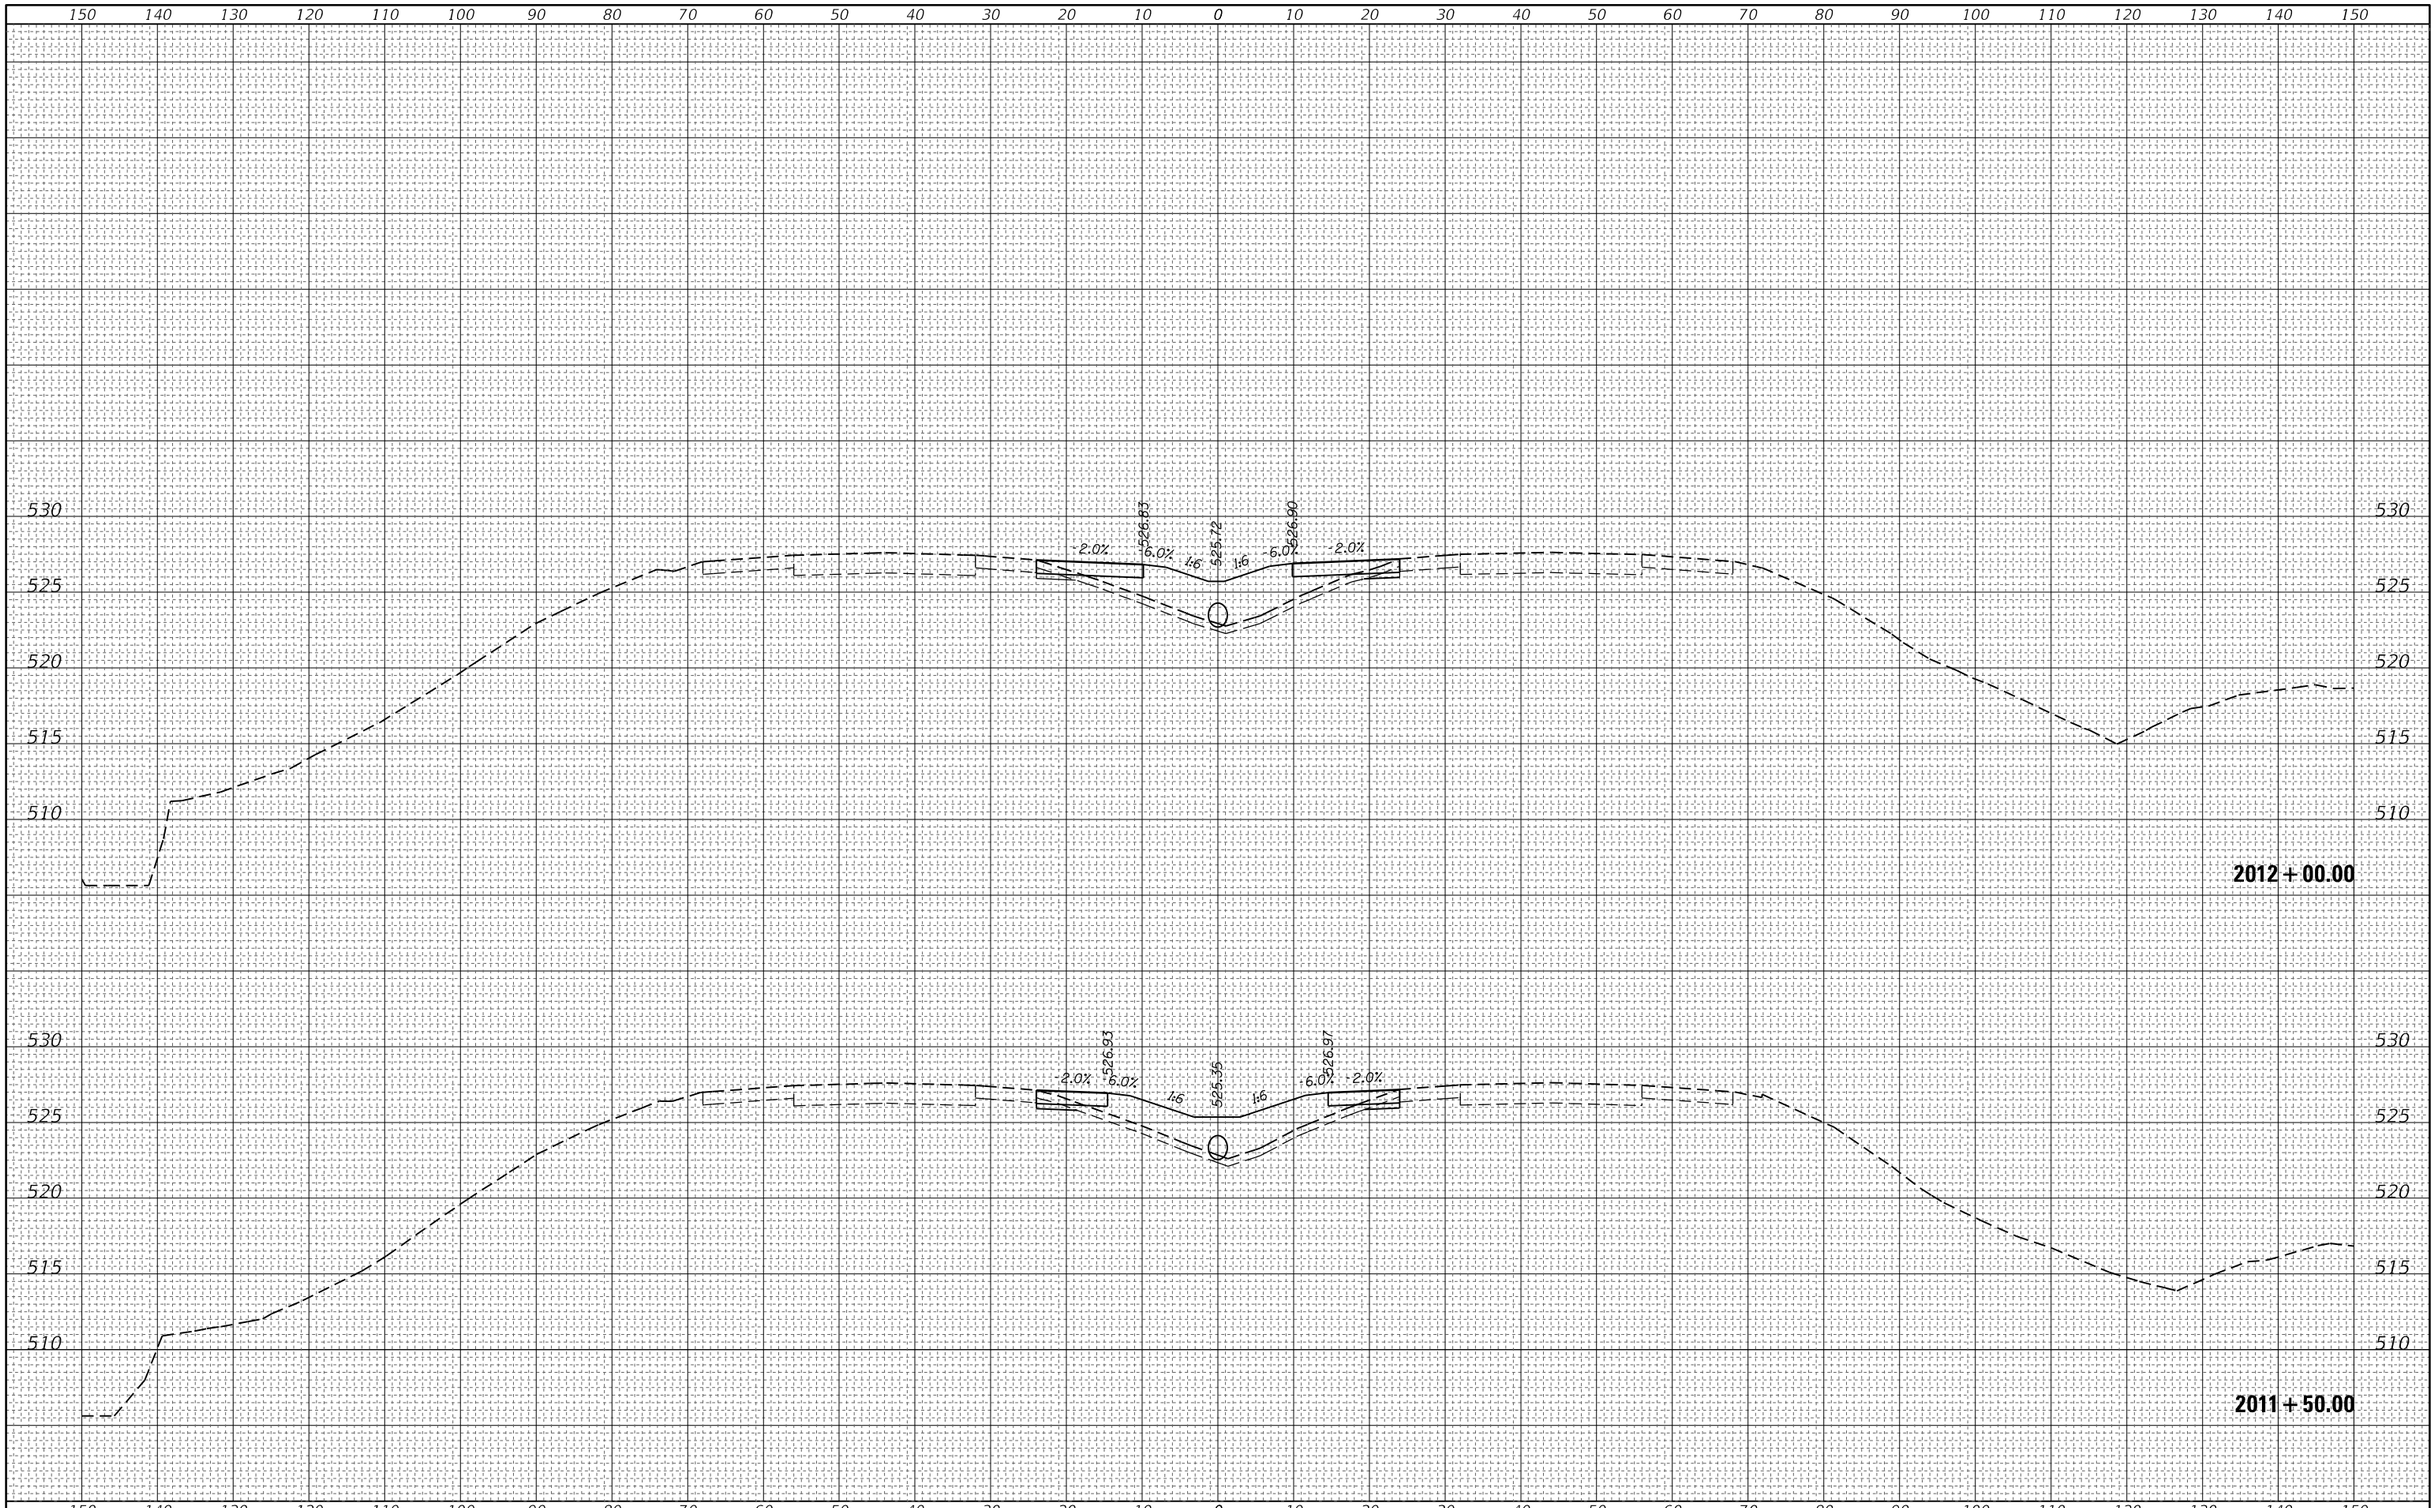


| ORIGINAL SURVEY | DATE |
|---|---|
| NO. | BY |
| NOTE BOOK | |
| PAGE NO. | |
| SURVEYED | |
| PLOTTED | |
| TEMPLATE | |
| AREAS | |
| AREAS CHECKED | |

| | | | |
|---|---|---|---|
| FILE NAME = pw:\\IL084EBID\INTEG_Illinois.gov:PWIDOT\Documents\IDOT Offices\District 7\Projects\74664\CADData\CADsheets\D774664-sht-xssht.dgn | USER NAME = steffenmk | DESIGNED - | REVISED - |
| | | DRAWN - | REVISED - |
| | PLOT SCALE = 20.0000 ' / In. | CHECKED - | REVISED - |
| Default | PLOT DATE = 8/25/2017 | DATE - | REVISED - |

**STATE OF ILLINOIS**
**DEPARTMENT OF TRANSPORTATION**

**CROSS SECTIONS - I-70**
**EAST CROSSOVER**

SCALE: | SHEET OF SHEETS | STA. 2011+50.00 | TO STA. 2012+00.00

| F.A. I. RTE. | SECTION | COUNTY | TOTAL SHEETS | SHEET NO. |
|---|---|---|---|---|
| 70 | (25-1,2)R | EFFINGHAM | 424 | 372 |
| | | CONTRACT NO. 74664 | | |
| | | ILLINOIS | FED. AID PROJECT | |

| FINAL SURVEY | NOTE BOOK | NO. |
|---|---|---|
| SURVEYED | | |
| PLOTTED | | |
| TEMPLATE | | |
| AREAS | | |
| AREAS CHECKED | | |

| BY | DATE |
|---|---|
| | |

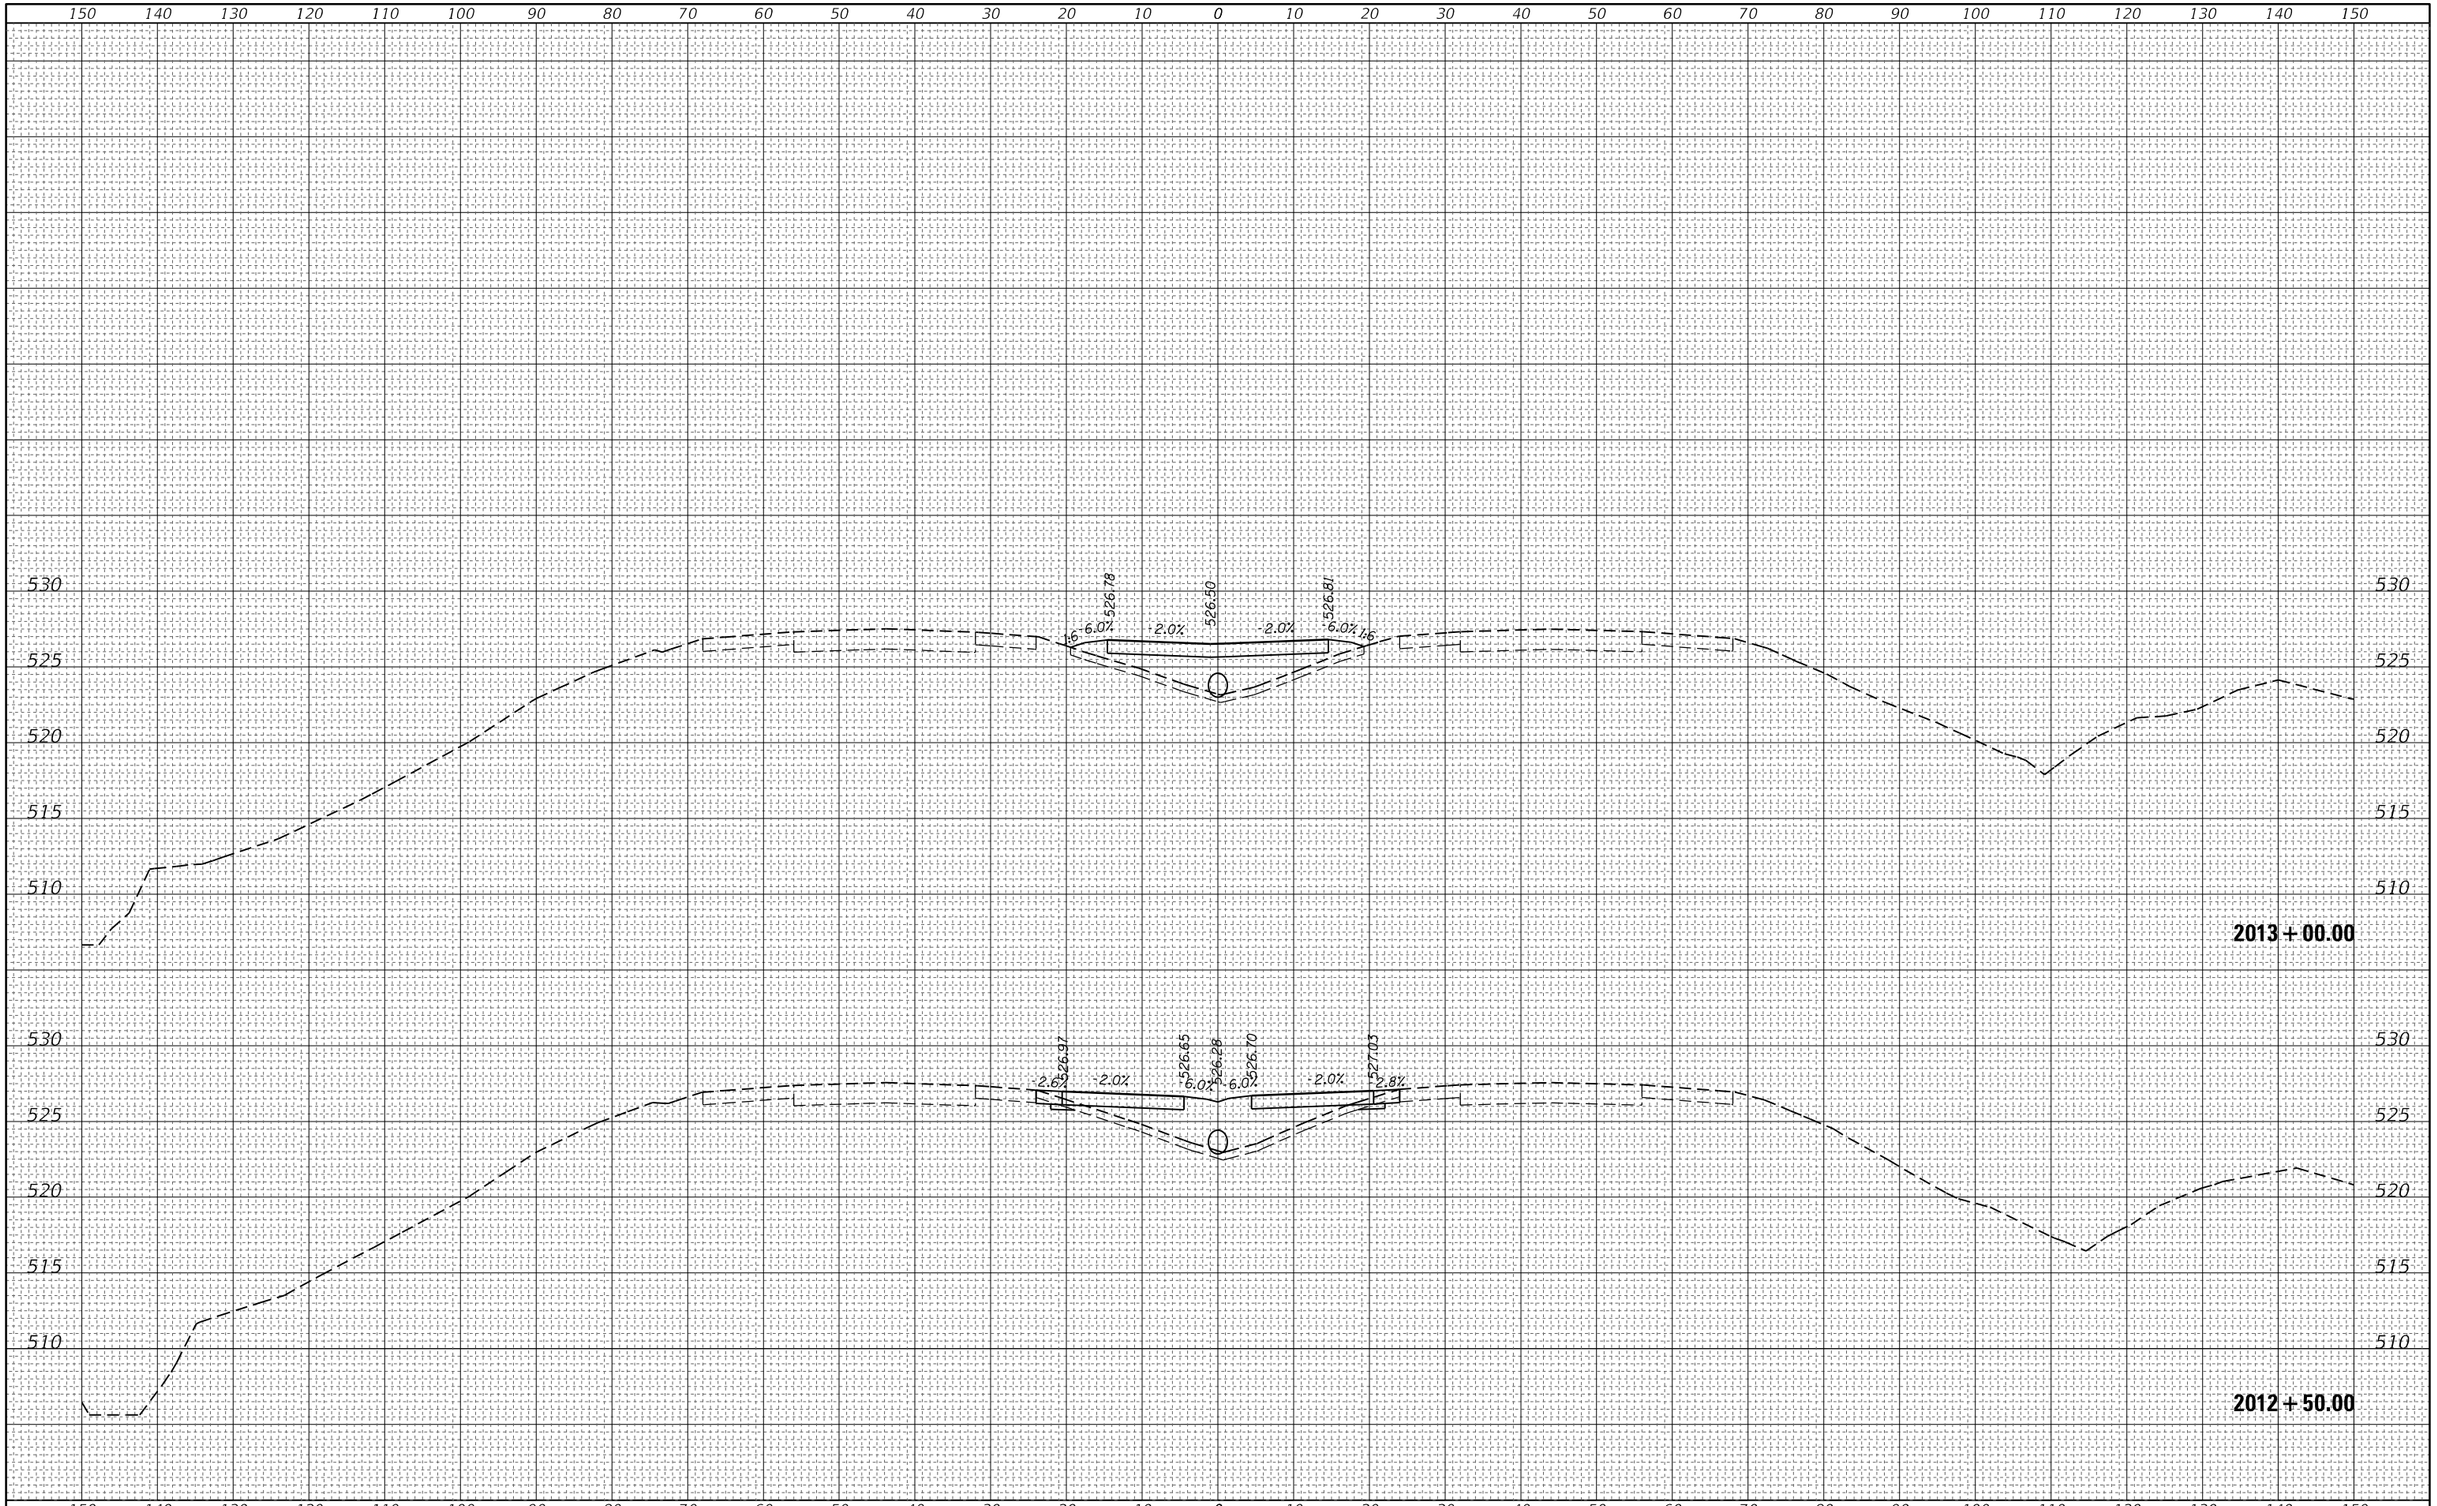


| ORIGINAL SURVEY | NOTE BOOK | NO. |
|---|---|---|
| SURVEYED | | |
| PLOTTED | | |
| TEMPLATE | | |
| AREAS | | |
| AREAS CHECKED | | |

| BY | DATE |
|---|---|
| | |

| | | | |
|---|---|---|---|
| FILE NAME = pw:\\IL084EBIDINTEG.Illinois.gov:PWIDOT\Documents\IDOT Offices\District 7\Projects\74664\CADData\CADsheets\D774664-sht-xssht.dgn | USER NAME = steffenmk | DESIGNED - | REVISED - |
| | | DRAWN - | REVISED - |
| | PLOT SCALE = 20.0000 ' / In. | CHECKED - | REVISED - |
| Default | PLOT DATE = 8/25/2017 | DATE - | REVISED - |

**STATE OF ILLINOIS**
**DEPARTMENT OF TRANSPORTATION**

**CROSS SECTIONS - I-70**
**EAST CROSSOVER**

SCALE: | SHEET OF SHEETS | STA. 2012+50.00 | TO STA. 2013+00.00

| F.A. I. RTE. | SECTION | COUNTY | TOTAL SHEETS | SHEET NO. |
|---|---|---|---|---|
| 70 | (25-1,2)R | EFFINGHAM | 424 | 373 |
| | | CONTRACT NO. 74664 | | |
| | | ILLINOIS | FED. AID PROJECT | |

| FINAL SURVEY | NOTE BOOK | NO. |
|---|---|---|
| SURVEYED | | |
| PLOTTED | | |
| TEMPLATE | | |
| AREAS | | |
| AREAS CHECKED | | |

| BY | DATE |
|---|---|
| | |

| ORIGINAL SURVEY | NOTE BOOK | NO. |
|---|---|---|
| SURVEYED | | |
| PLOTTED | | |
| TEMPLATE | | |
| AREAS | | |
| AREAS CHECKED | | |

| BY | DATE |
|---|---|
| | |

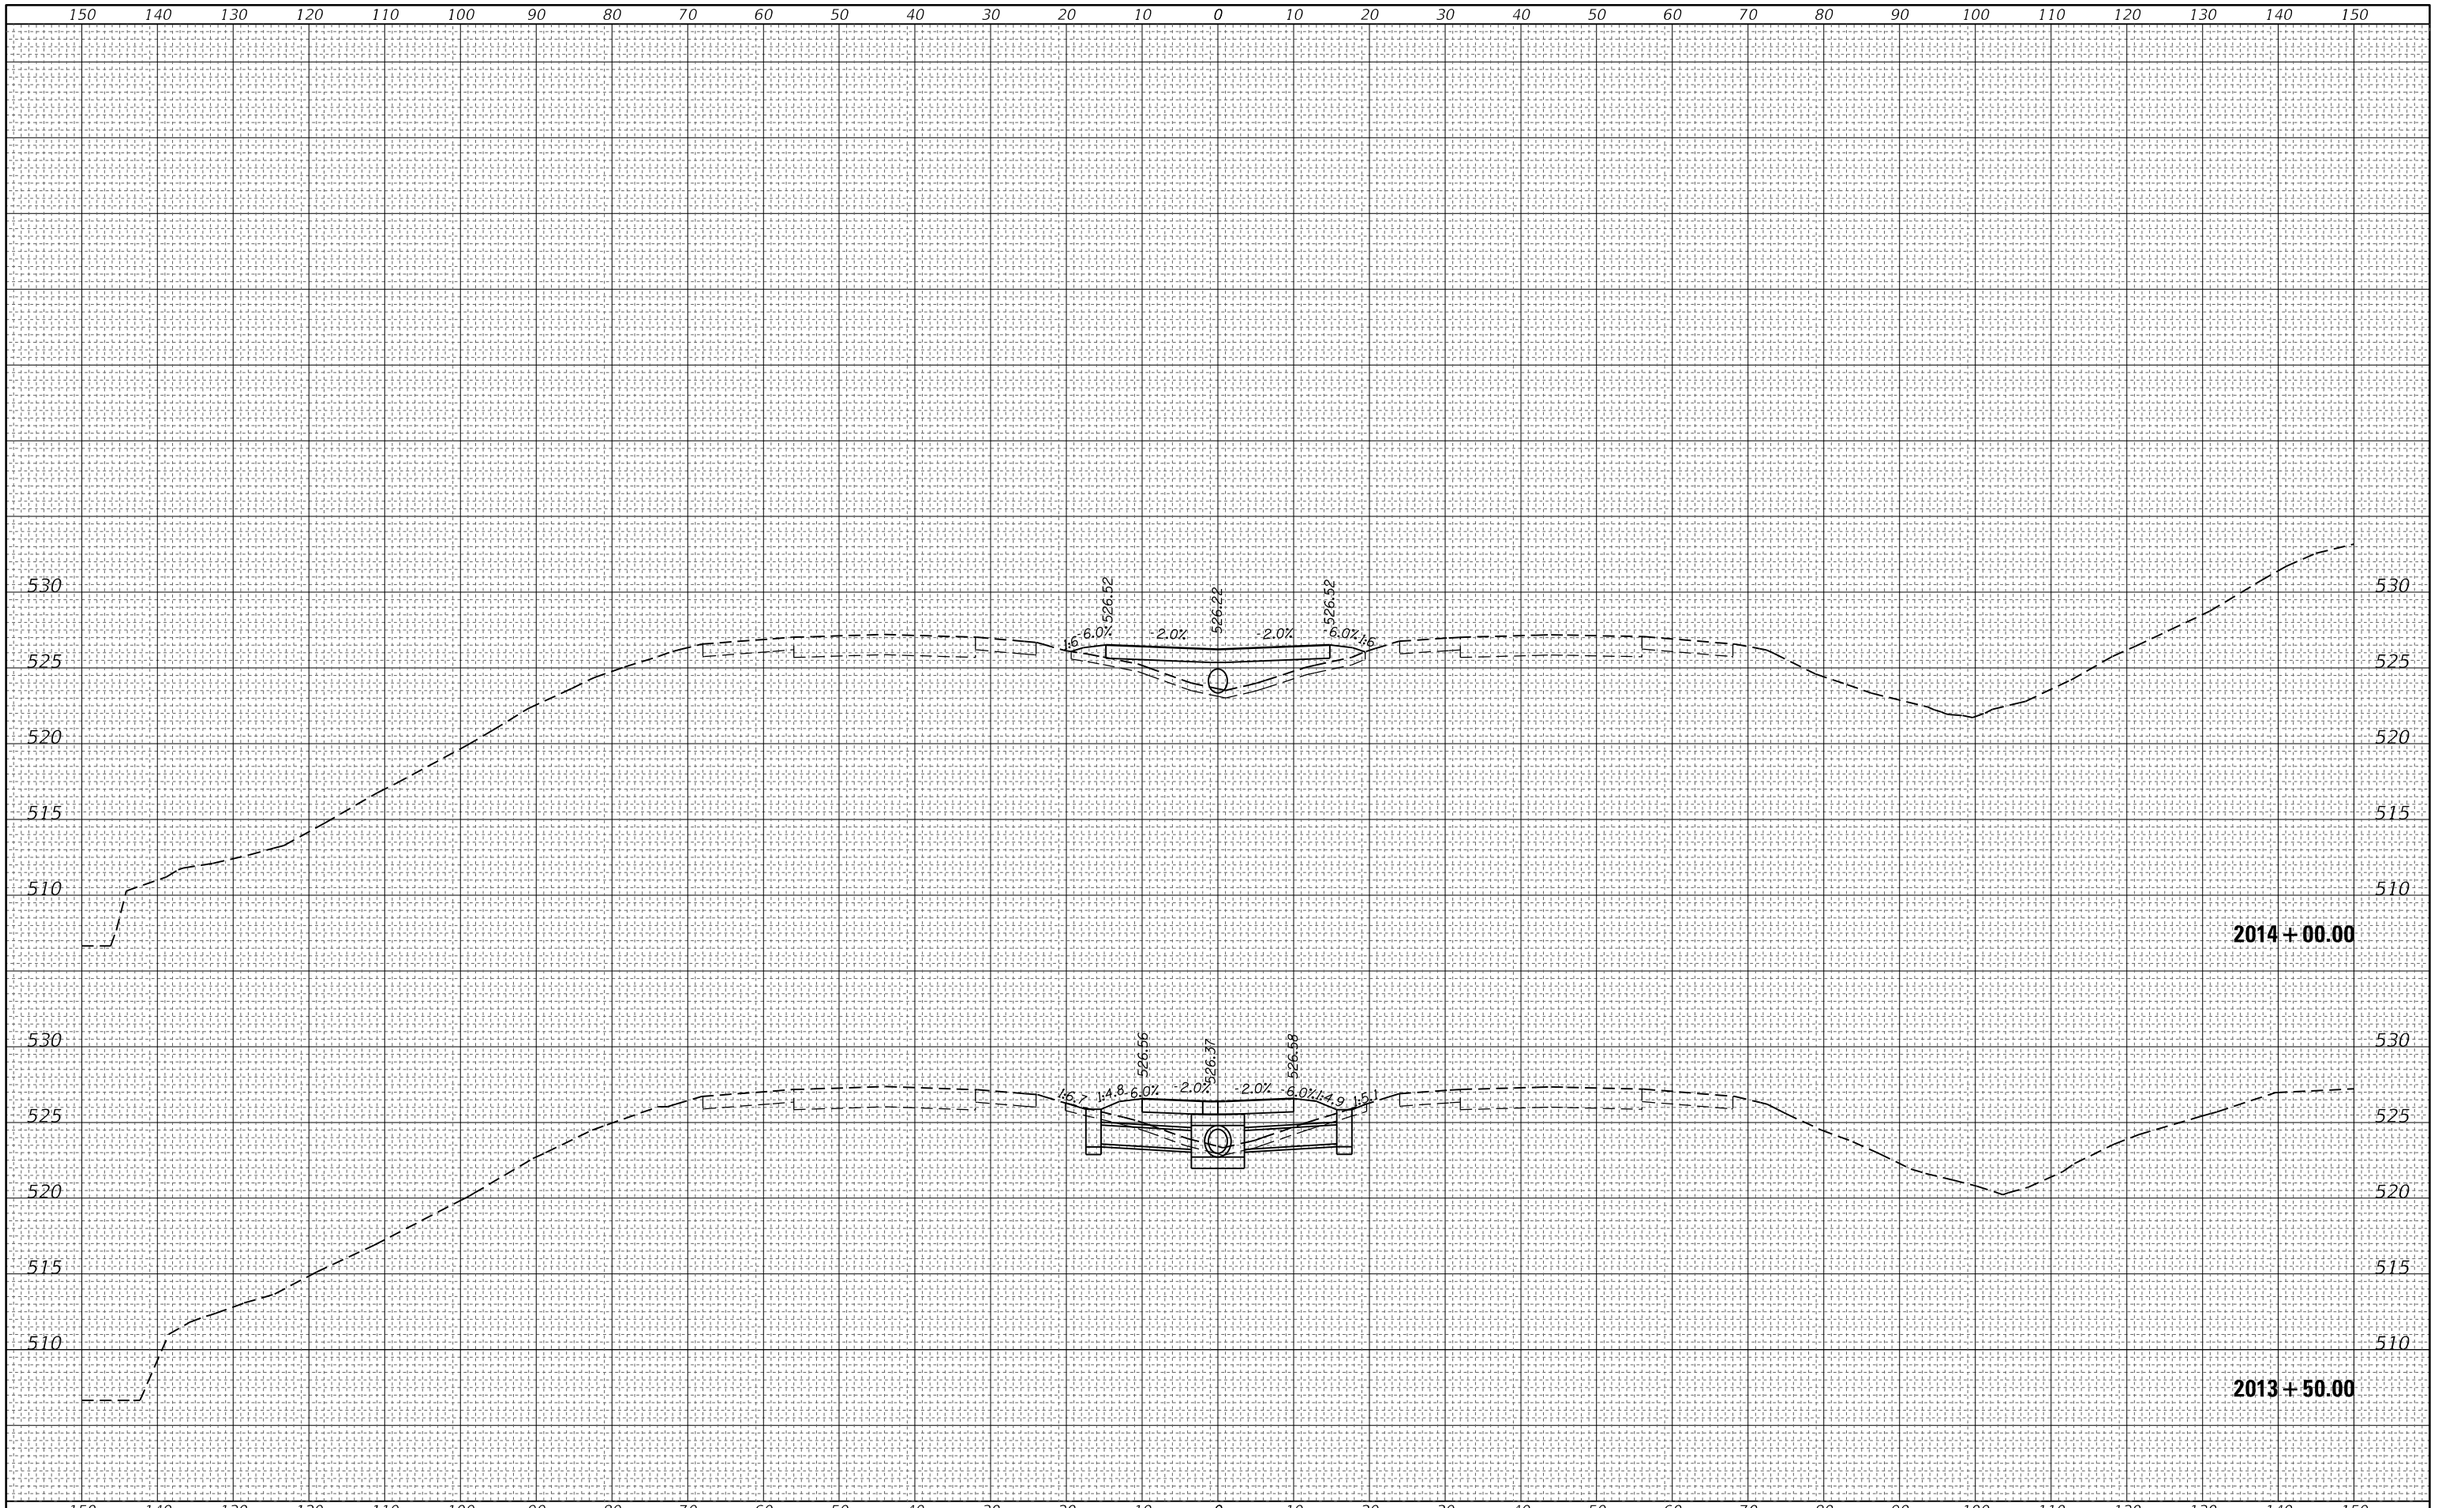


| | | | |
|---|---|---|---|
| FILE NAME = | USER NAME = steffenmk | DESIGNED - | REVISED - |
| pw:\\IL084EBIDINTEG.Illinois.gov:PWIDOT\Documents\IDOT Office\ID\District 7\Projects\74664\CADData\CADsheets\D774664-sht-xssht.dgn | | DRAWN - | REVISED - |
| Default | PLOT SCALE = 20.0000 ' / In. | CHECKED - | REVISED - |
| | PLOT DATE = 8/25/2017 | DATE - | REVISED - |

**STATE OF ILLINOIS**
**DEPARTMENT OF TRANSPORTATION**

**CROSS SECTIONS - I-70**
**EAST CROSSOVER**

SCALE: | SHEET OF SHEETS | STA. 2013+50.00 | TO STA. 2014+00.00

| F.A. I. RTE. | SECTION | COUNTY | TOTAL SHEETS | SHEET NO. |
|---|---|---|---|---|
| 70 | (25-1,2)R | EFFINGHAM | 424 | 374 |
| | | CONTRACT NO. 74664 | | |
| | | ILLINOIS | FED. AID PROJECT | |

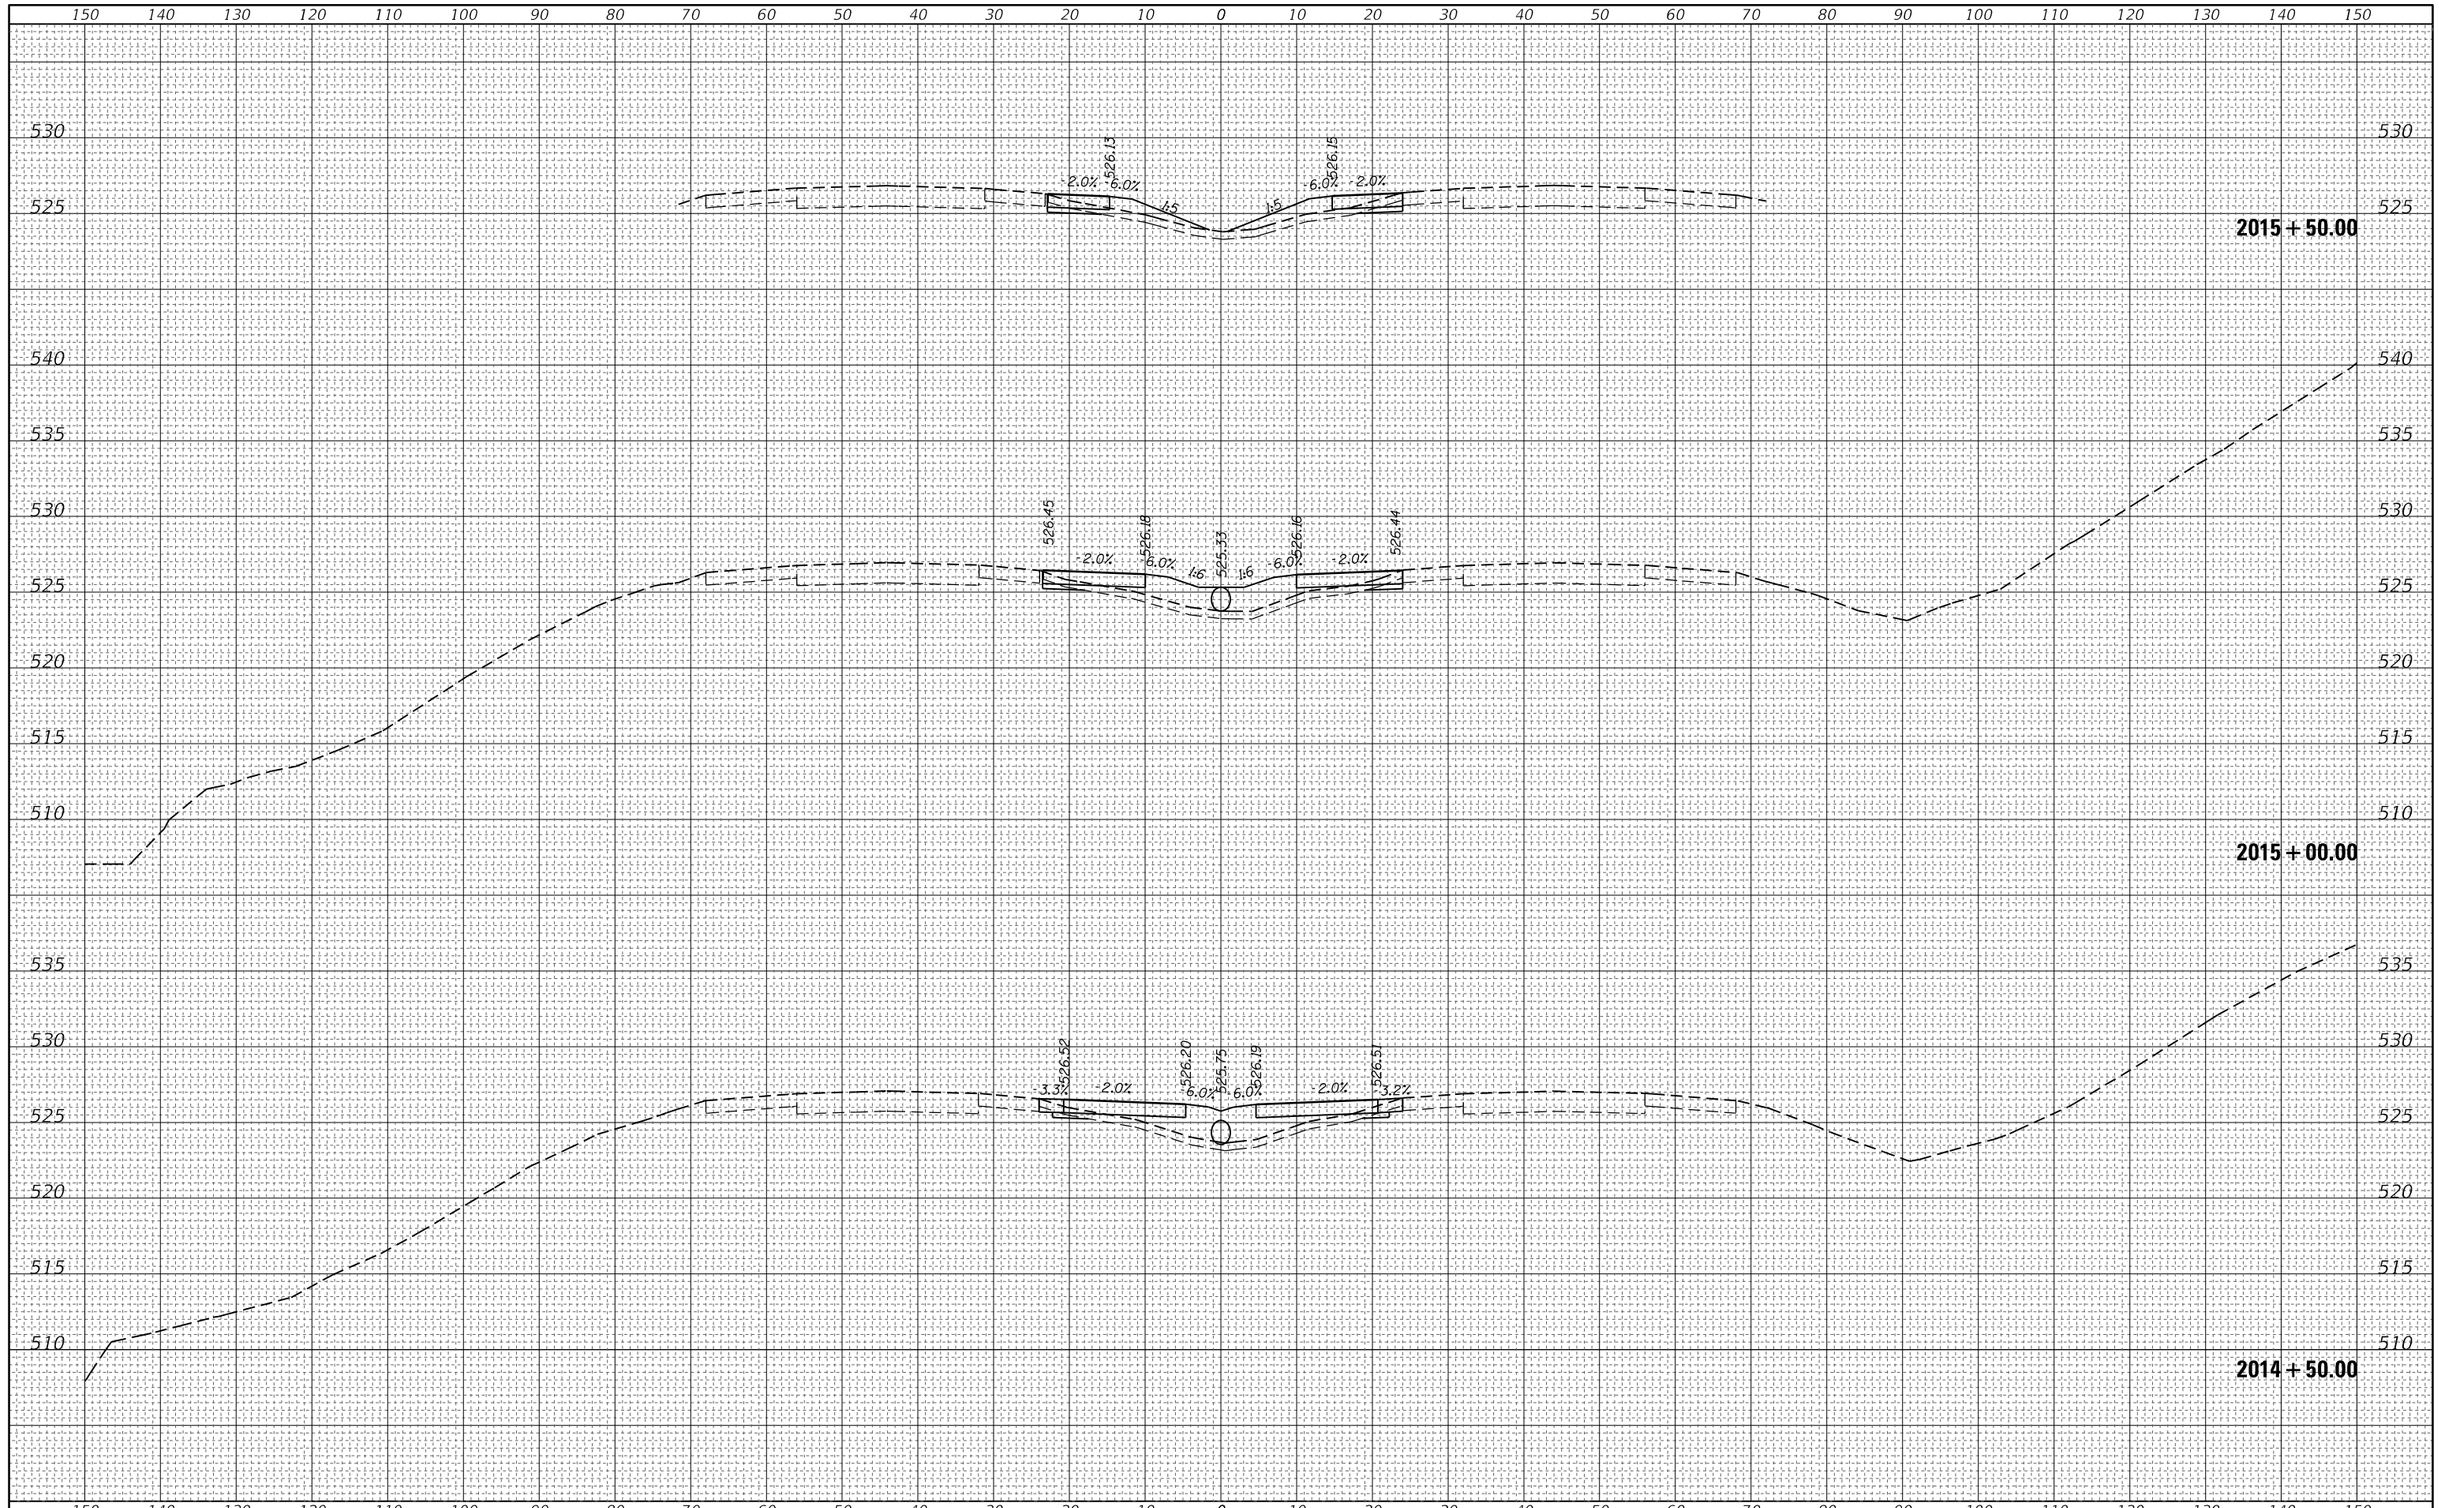


FINAL SURVEY

| NO. | NOTE BOOK | PAGES |
|---|---|---|
| | SURVEYED | |
| | PLOTTED | |
| | TEMPLATE | |
| | AREAS | |
| | AREAS CHECKED | |

| DATE | BY |
|---|---|
| | |

ORIGINAL SURVEY

| NO. | NOTE BOOK | PAGES |
|---|---|---|
| | SURVEYED | |
| | PLOTTED | |
| | TEMPLATE | |
| | AREAS | |
| | AREAS CHECKED | |

| DATE | BY |
|---|---|
| | |

| | | | |
|---|---|---|---|
| FILE NAME = | USER NAME = steffenmk | DESIGNED - | REVISED - |
| pw:\\IL084EBIDINTEG.Illinois.gov:PWIDOT\Documents\IDOT Offices\District 7\Projects\74664\CADData\CADsheets\D774664-sht-xssht.dgn | | DRAWN - | REVISED - |
| Default | PLOT SCALE = 20.0000 ' / In. | CHECKED - | REVISED - |
| | PLOT DATE = 8/25/2017 | DATE - | REVISED - |

**STATE OF ILLINOIS**
**DEPARTMENT OF TRANSPORTATION**

**CROSS SECTIONS - I-70**
**EAST CROSSOVER**

SCALE: | SHEET OF SHEETS | STA. 2014+50.00 | TO STA. 2015+50.00

| F.A. I. RTE. | SECTION | COUNTY | TOTAL SHEETS | SHEET NO. |
|---|---|---|---|---|
| 70 | (25-1,2)R | EFFINGHAM | 424 | 375 |
| | | CONTRACT NO. 74664 | | |
| | | ILLINOIS | FED. AID PROJECT | |

| FINAL SURVEY | NO. | BY | DATE |
|---|---|---|---|
| NOTE BOOK | | | |
| SURVEYED | | | |
| PLOTTED | | | |
| TEMPLATE | | | |
| AREAS | | | |
| AREAS CHECKED | | | |

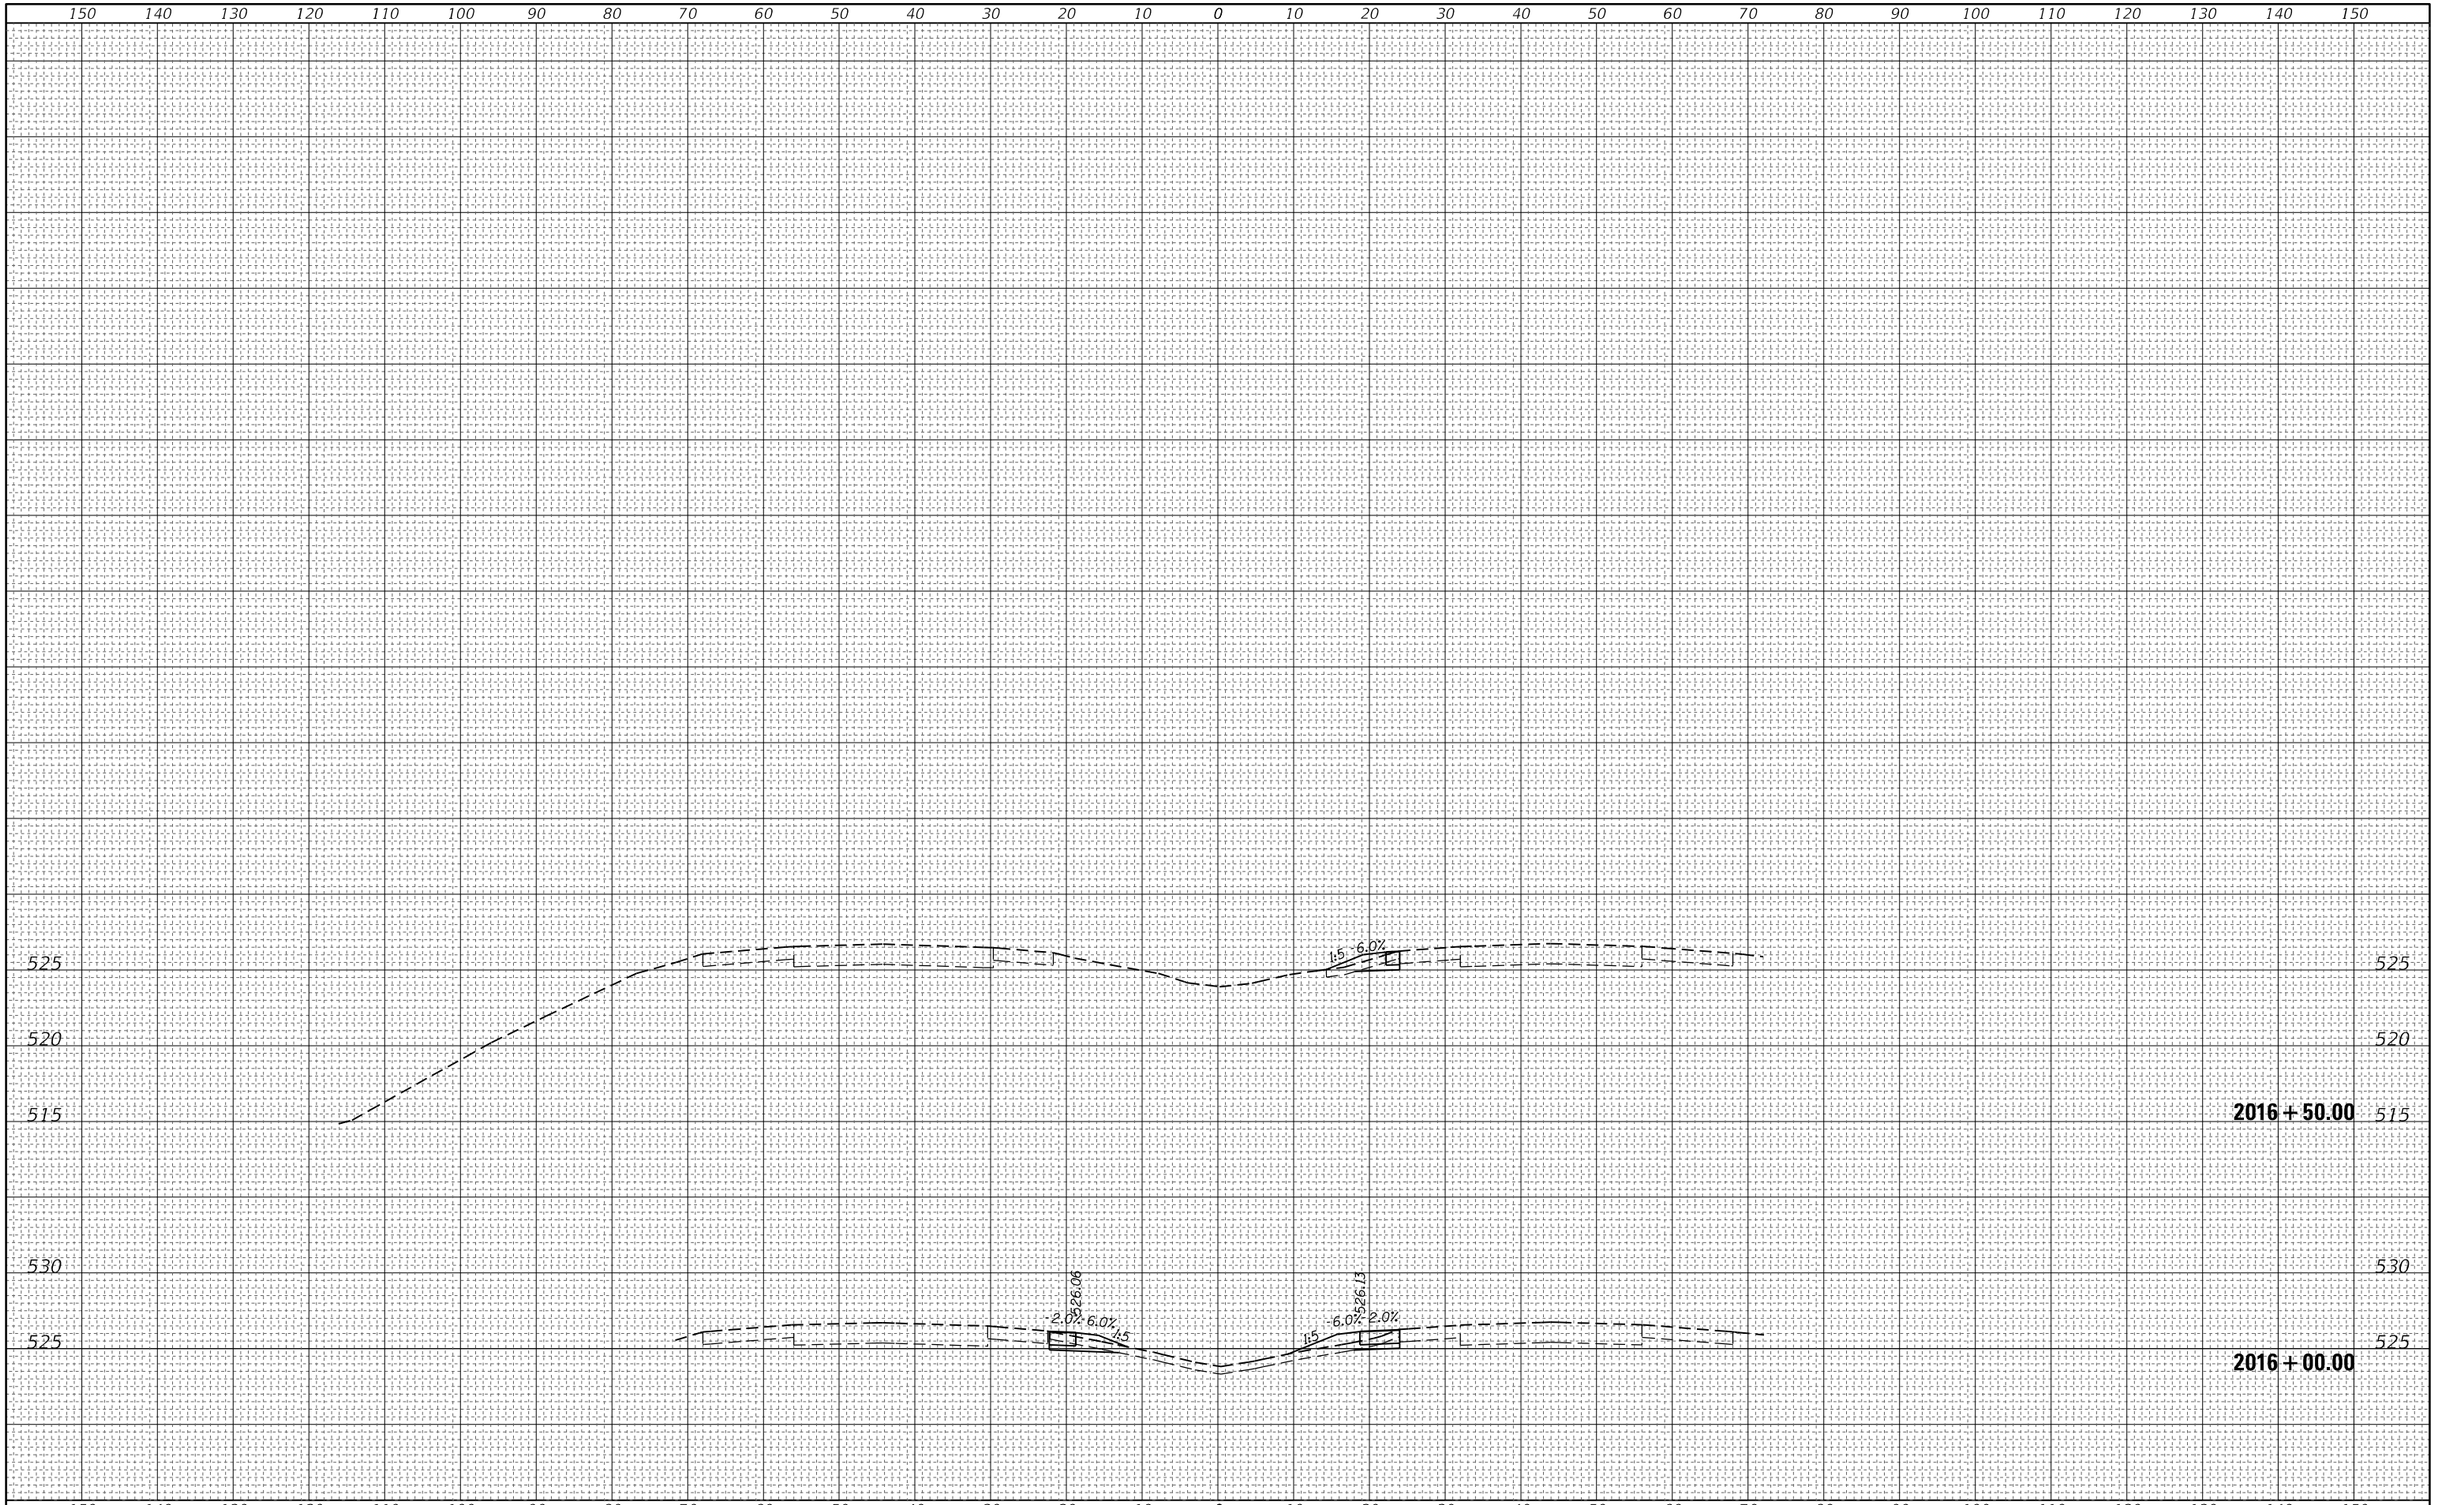


| ORIGINAL SURVEY | NO. | BY | DATE |
|---|---|---|---|
| NOTE BOOK | | | |
| SURVEYED | | | |
| PLOTTED | | | |
| TEMPLATE | | | |
| AREAS | | | |
| AREAS CHECKED | | | |

| | | | |
|---|---|---|---|
| FILE NAME = pw:\\IL084EBIDINTEG.Illinois.gov:PWIDOT\Documents\IDOT Offices\District 7\Projects\74664\CADData\CADsheets\D774664-sht-xsh.dgn | USER NAME = steffenmk | DESIGNED - | REVISED - |
| | | DRAWN - | REVISED - |
| | PLOT SCALE = 20.0000 ' / In. | CHECKED - | REVISED - |
| Default | PLOT DATE = 8/25/2017 | DATE - | REVISED - |

**STATE OF ILLINOIS**
**DEPARTMENT OF TRANSPORTATION**

**CROSS SECTIONS - I-70**
**EAST CROSSOVER**

SCALE: | SHEET OF SHEETS | STA. 2016+00.00 | TO STA. 2016+50.00

| F.A. I. RTE. | SECTION | COUNTY | TOTAL SHEETS | SHEET NO. |
|---|---|---|---|---|
| 70 | (25-1,2)R | EFFINGHAM | 424 | 376 |
| | | CONTRACT NO. 74664 | | |
| | | ILLINOIS | FED. AID PROJECT | |

| FINAL SURVEY | NOTE BOOK | NO. |
|---|---|---|
| | SURVEYED | |
| | PLOTTED | |
| | TEMPLATE | |
| | AREAS | |
| | AREAS CHECKED | |

| BY | DATE |
|---|---|
| | |
| | |
| | |
| | |
| | |

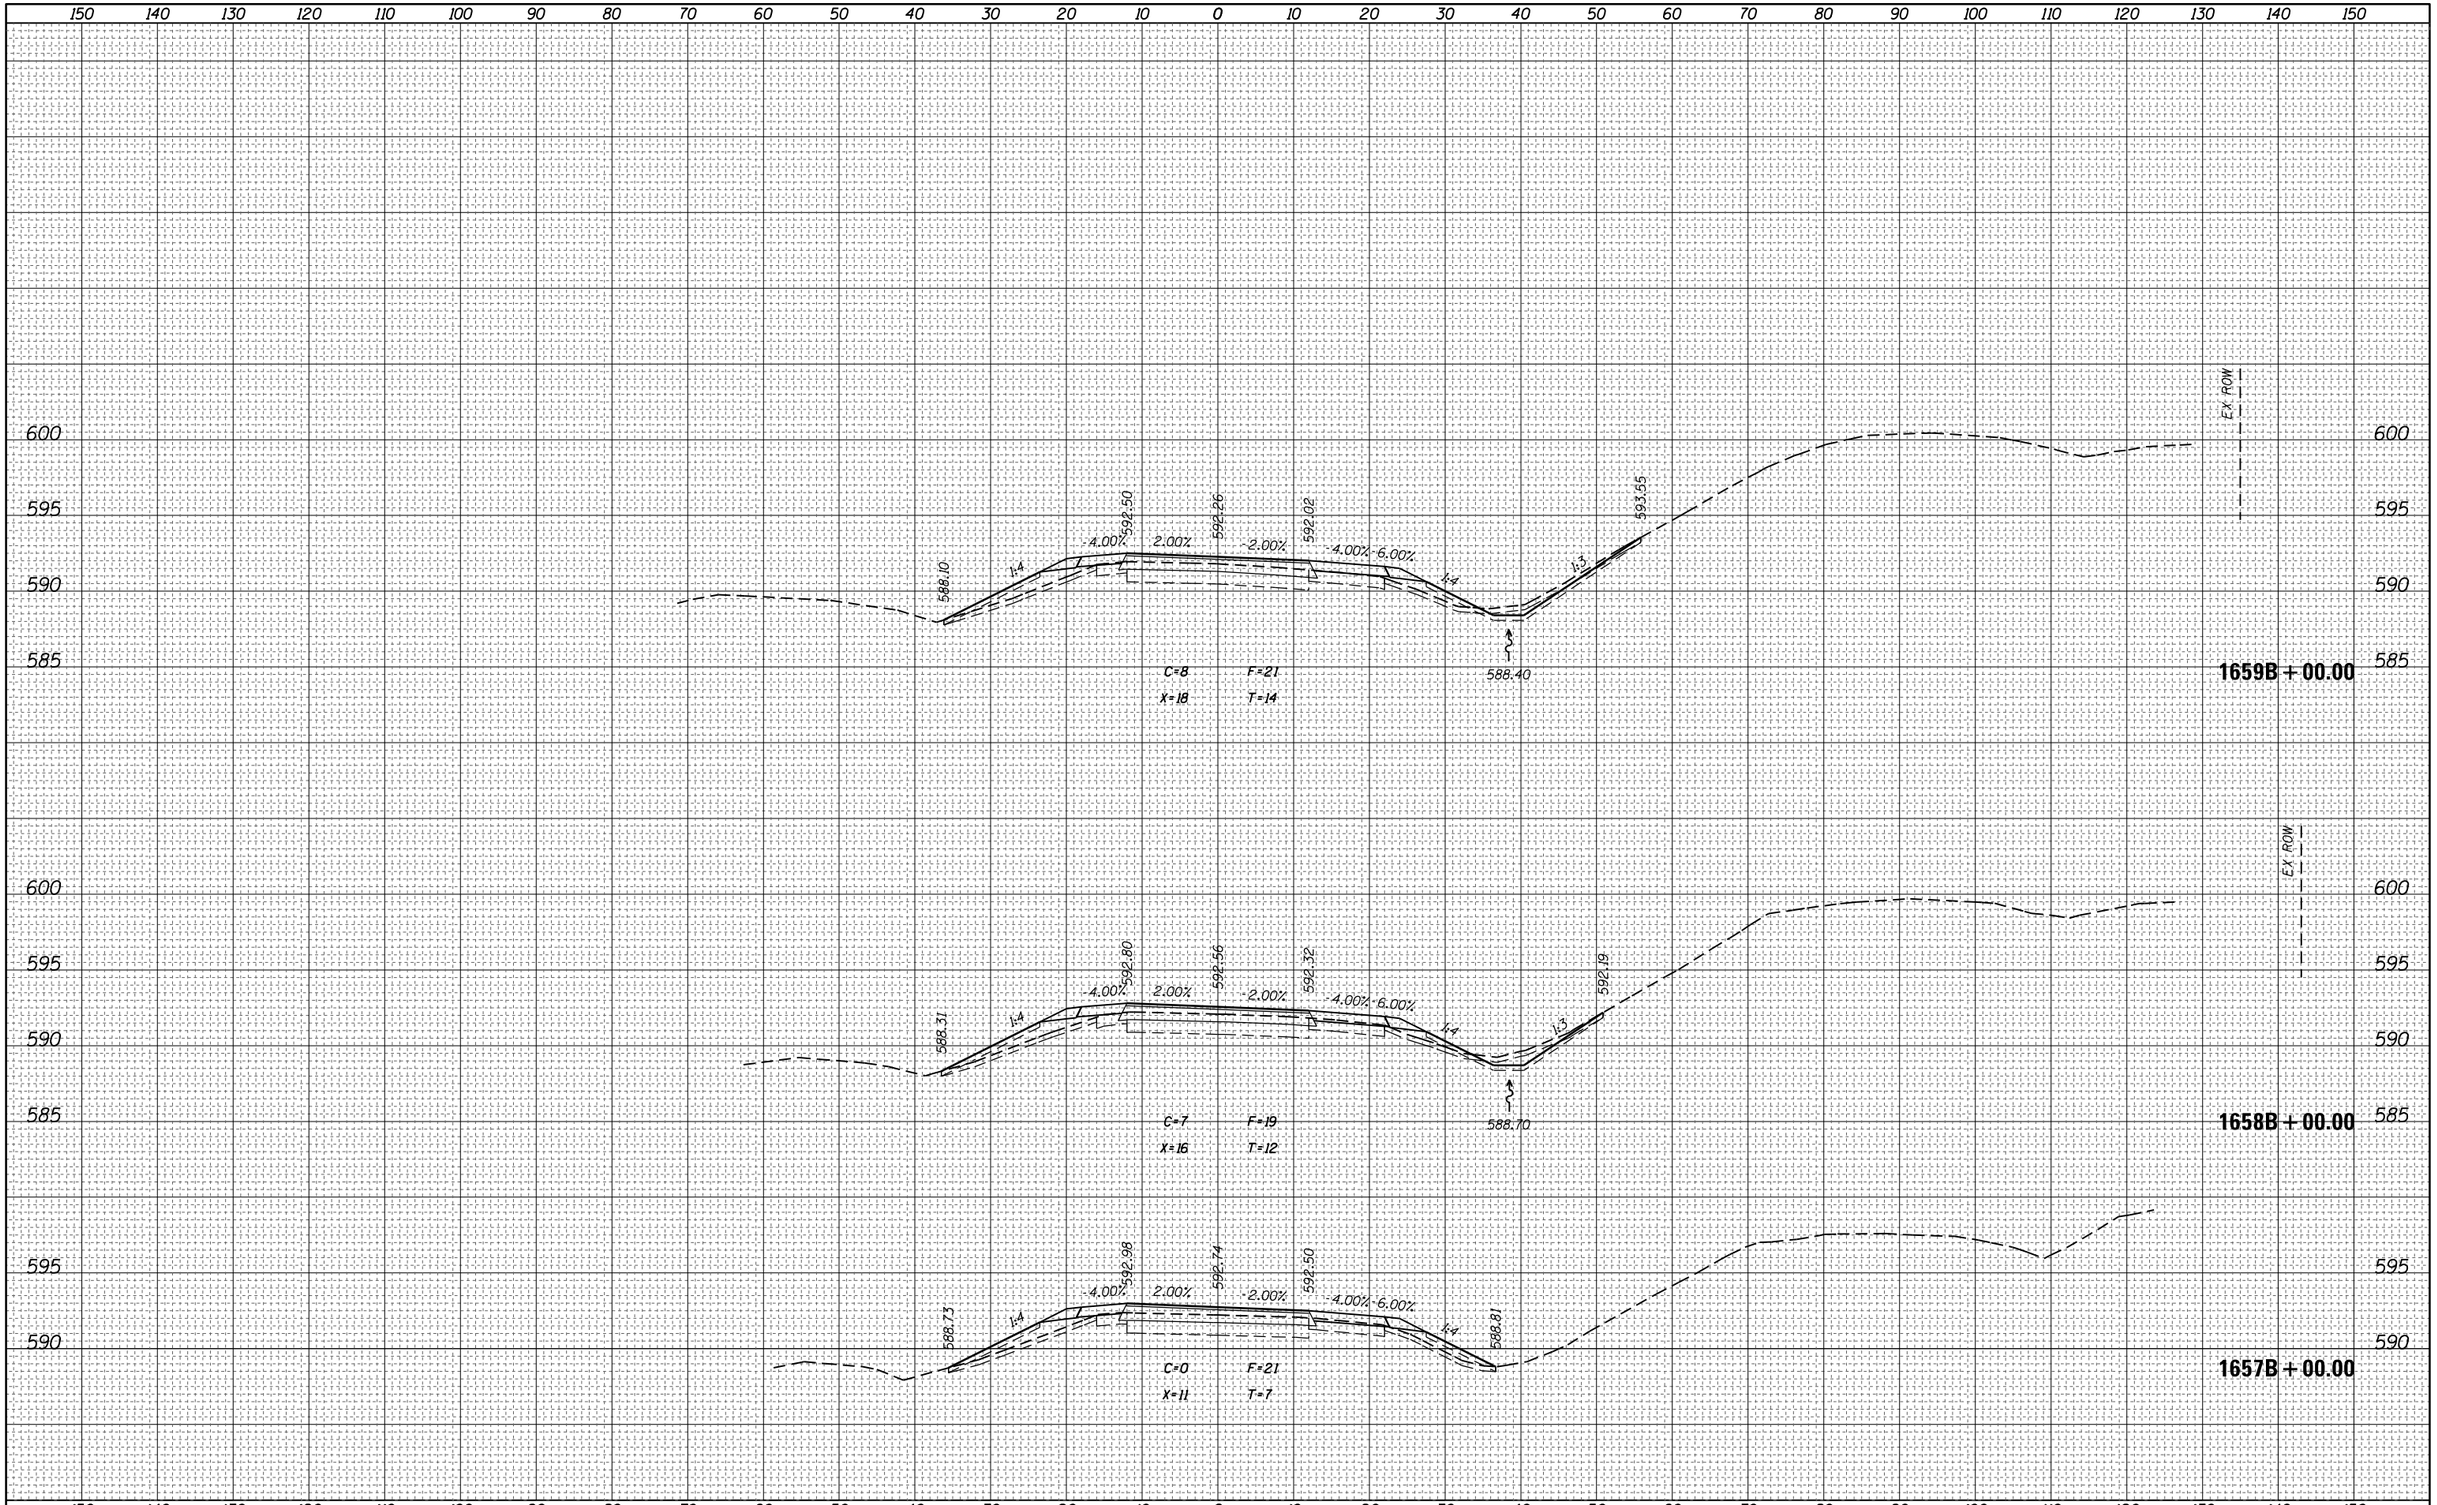


| | | | |
|---|---|---|---|
| FILE NAME = pw:\\IL084EBIDINTEG.illinois.gov:PWIDOT\Documents\IDOT Offices\District 7\Projects\74664\CADD\Drawing Sheets\D774664-sht-xssht.dgn | USER NAME = steffenmk | DESIGNED - | REVISED - |
| | PLOT SCALE = 20.0000 ' / in. | CHECKED - | REVISED - |
| Default | PLOT DATE = 8/25/2017 | DATE - | REVISED - |

**STATE OF ILLINOIS**
**DEPARTMENT OF TRANSPORTATION**

**CROSS SECTIONS – 'B' ALIGNMENT**

SCALE: | SHEET OF SHEETS | STA. 657+00.00 TO STA. 659+00.00

| F.A.I. RTE. | SECTION | COUNTY | TOTAL SHEETS | SHEET NO. |
|---|---|---|---|---|
| 70 | (25-1,2)R | EFFINGHAM | 424 | 377 |
| | | CONTRACT NO. 74664 | | |
| | ILLINOIS FED. AID PROJECT | | | |

| FINAL SURVEY | NOTE BOOK | NO. |
|---|---|---|
| SURVEYED | | |
| PLOTTED | | |
| TEMPLATE | | |
| AREAS | | |
| AREAS CHECKED | | |

| ORIGINAL SURVEY | NOTE BOOK | NO. |
|---|---|---|
| SURVEYED | | |
| PLOTTED | | |
| TEMPLATE | | |
| AREAS | | |
| AREAS CHECKED | | |

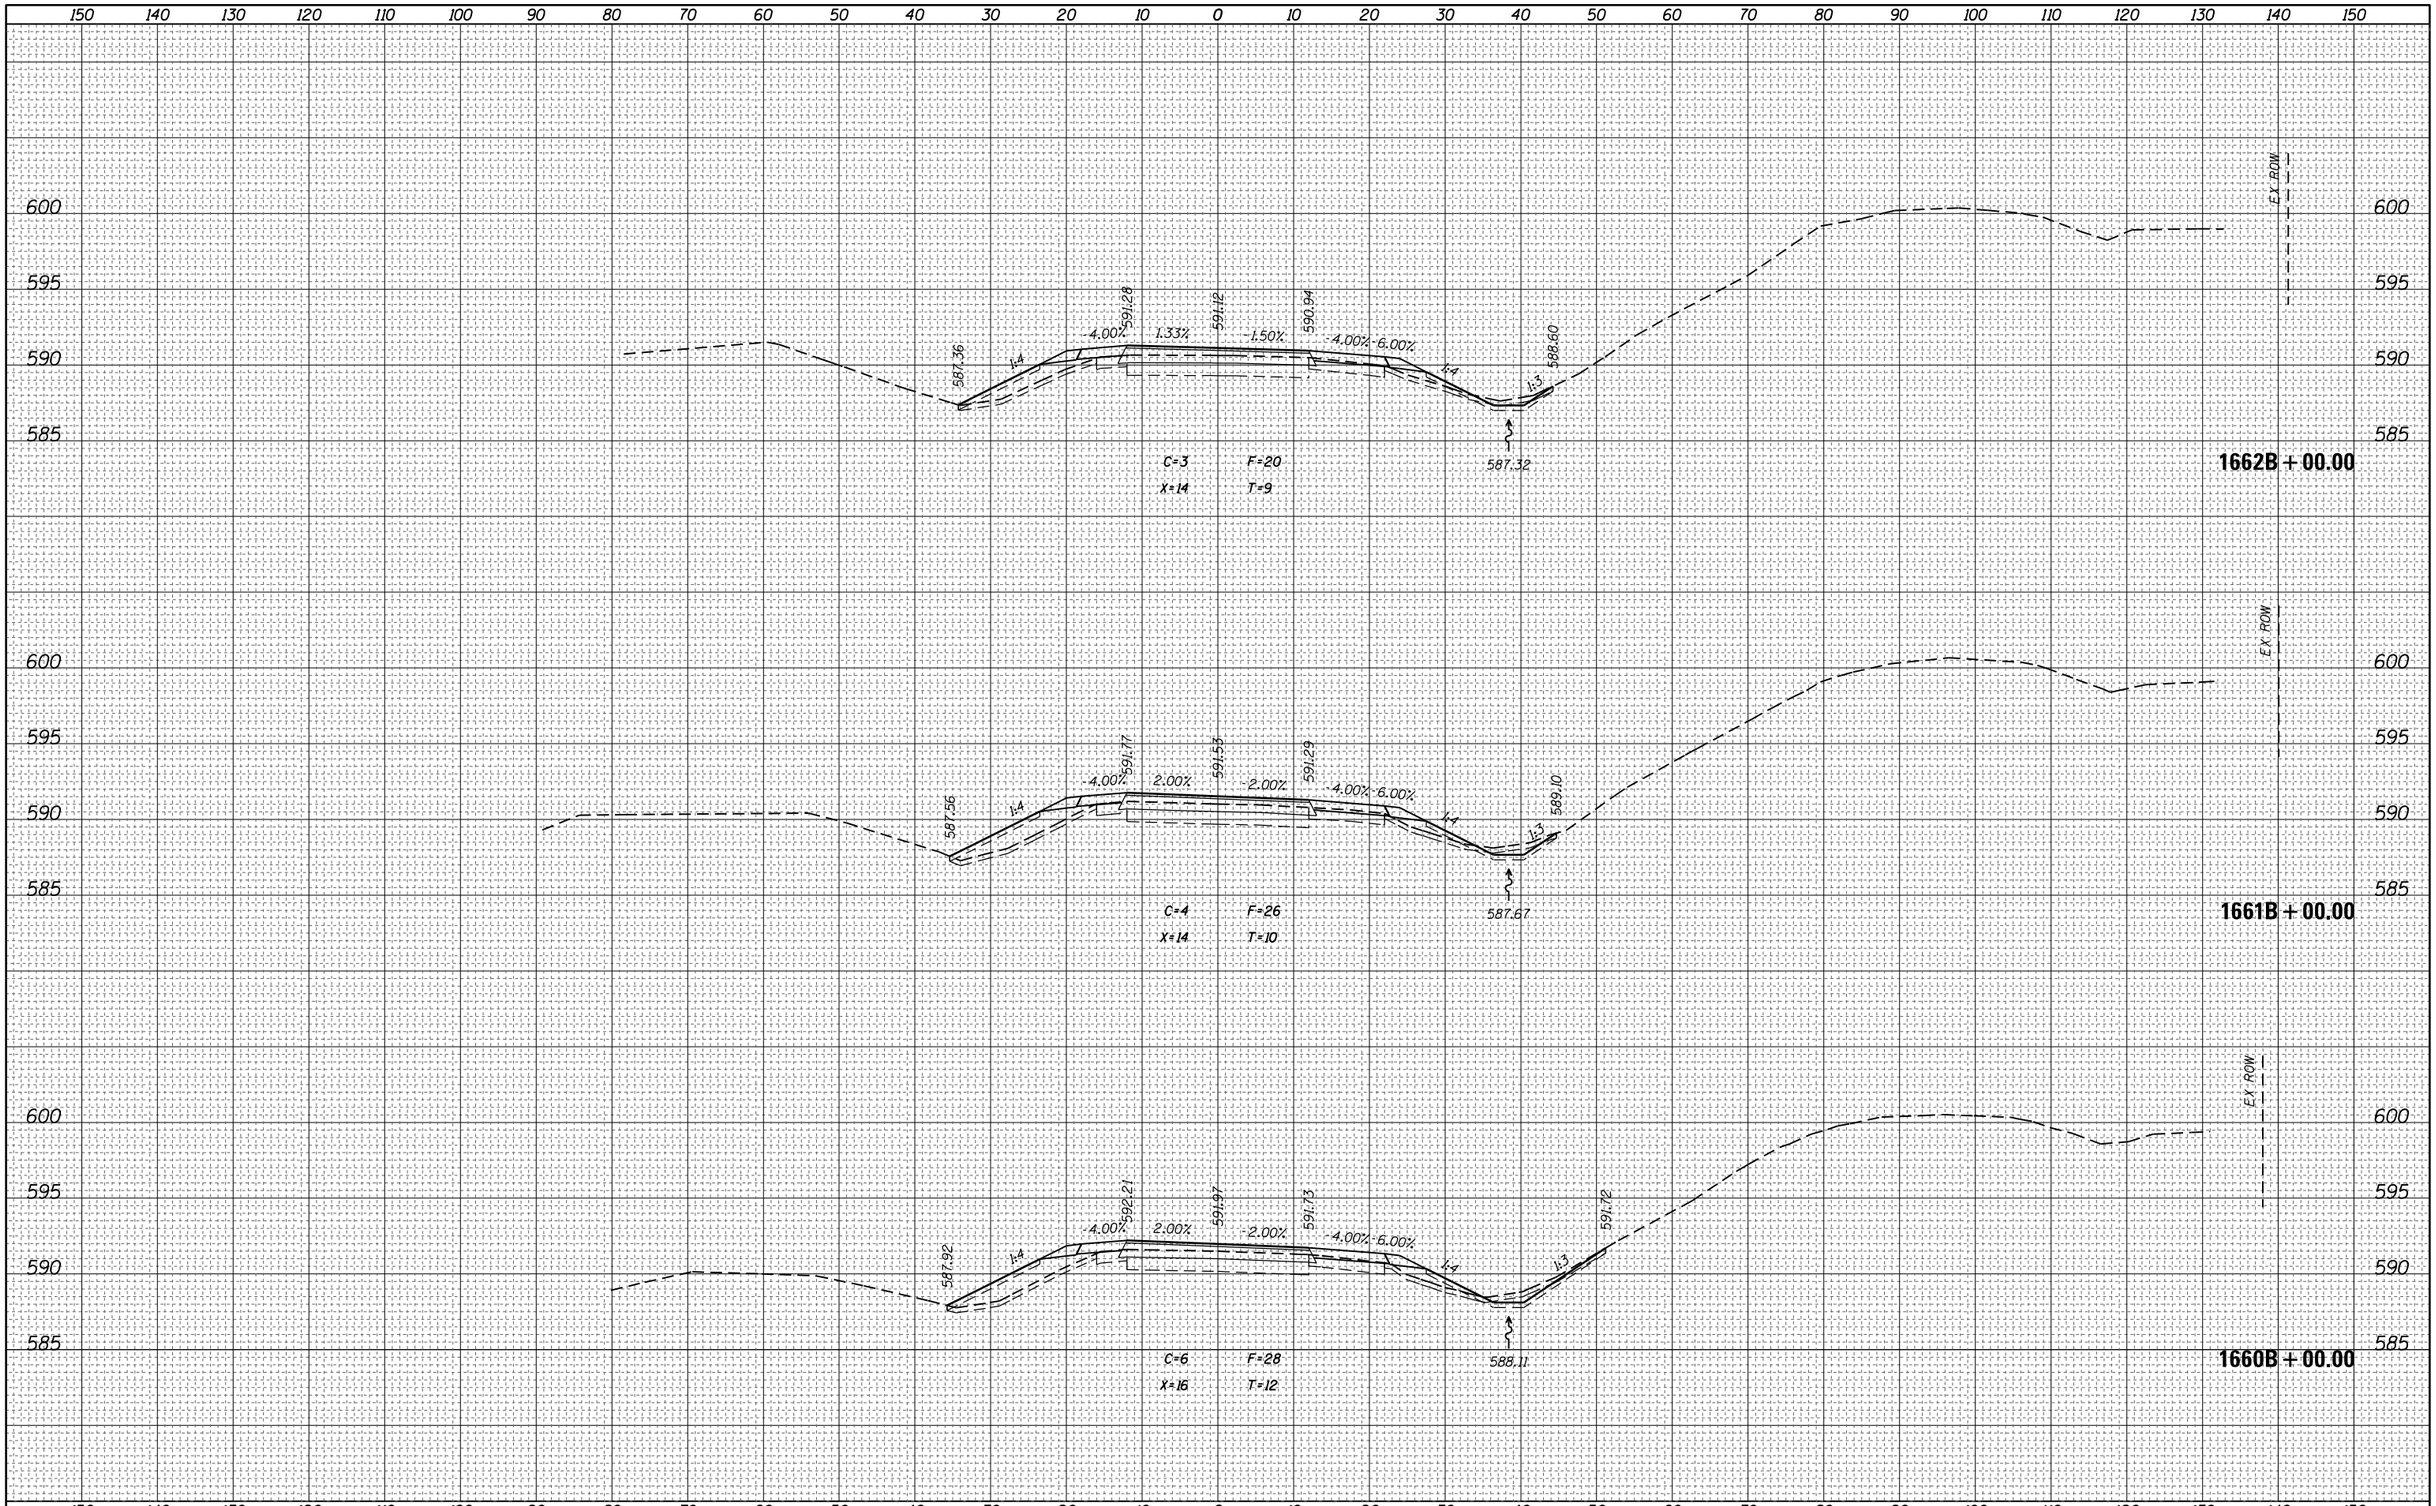


| | | | |
|---|---|---|---|
| FILE NAME = pw:\\IL084EBIDINTEG.illinois.gov:PWIDOT\Documents\IDOT Offices\District 7\Projects\74664\CADD\Drawings\Sheets\D774664-sht-xssht.dgn | USER NAME = steffenmk | DESIGNED - | REVISED - |
| | | DRAWN - | REVISED - |
| | PLOT SCALE = 20.0000 ' / in. | CHECKED - | REVISED - |
| Default | PLOT DATE = 8/25/2017 | DATE - | REVISED - |

**STATE OF ILLINOIS**
**DEPARTMENT OF TRANSPORTATION**

**CROSS SECTIONS – 'B' ALIGNMENT**

SCALE: | SHEET OF SHEETS | STA. 660+00.00 | TO STA. 662+00.00

| F.A.I. RTE. | SECTION | COUNTY | TOTAL SHEETS | SHEET NO. |
|---|---|---|---|---|
| 70 | (25-1,2)R | EFFINGHAM | 424 | 378 |
| | | CONTRACT NO. 74664 | | |
| | ILLINOIS FED. AID PROJECT | | | |

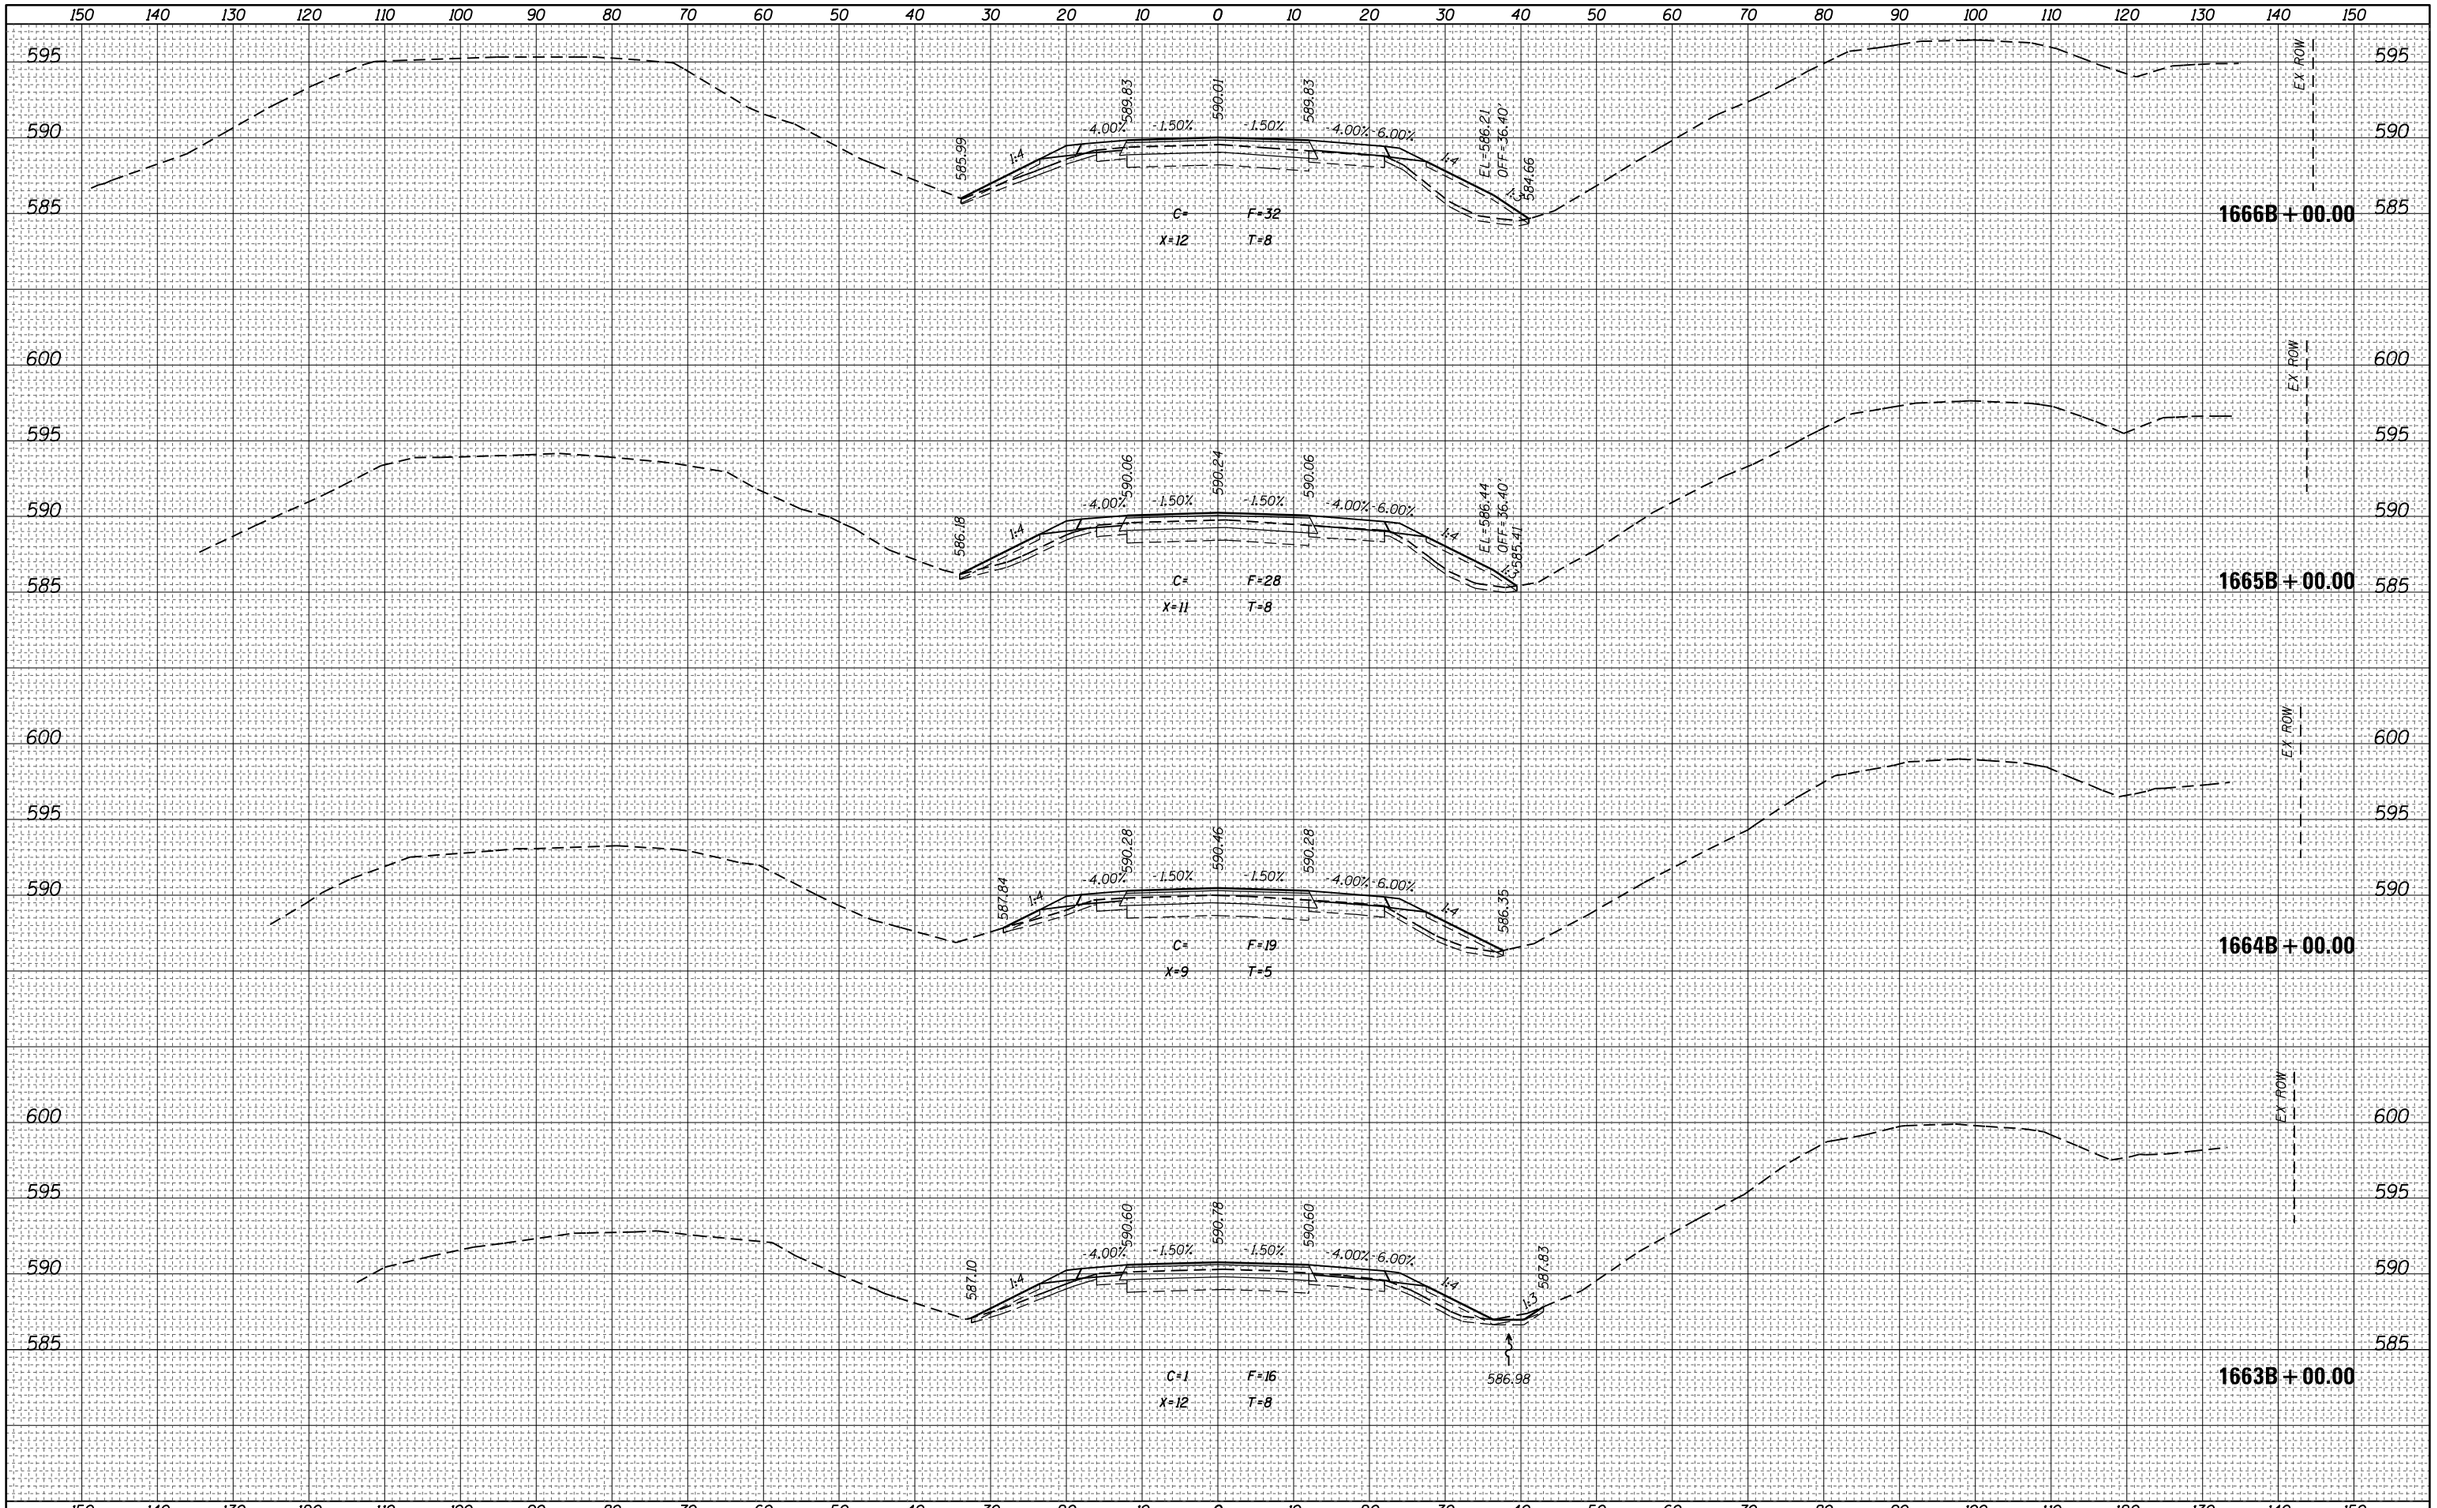


FINAL SURVEY

| NO. | NOTE BOOK | SURVEYED | BY | DATE |
|---|---|---|---|---|
| | | PLOTTED | | |
| | | TEMPLATE | | |
| | | AREAS | | |
| | | AREAS CHECKED | | |

ORIGINAL SURVEY

| NO. | NOTE BOOK | SURVEYED | BY | DATE |
|---|---|---|---|---|
| | | PLOTTED | | |
| | | TEMPLATE | | |
| | | AREAS | | |
| | | AREAS CHECKED | | |

| | | | |
|---|---|---|---|
| FILE NAME = | USER NAME = steffenmk | DESIGNED - | REVISED - |
| pw:\\IL084EBIDINTEG.illinois.gov:PWIDOT\Documents\IDOT Offices\District 7\Projects\74664\CADD\Drawing sheets\D774664-sht-xssht.dgn | | DRAWN - | REVISED - |
| | PLOT SCALE = 20.0000 ' / in. | CHECKED - | REVISED - |
| Default | PLOT DATE = 8/25/2017 | DATE - | REVISED - |

**STATE OF ILLINOIS**
**DEPARTMENT OF TRANSPORTATION**

**CROSS SECTIONS – 'B' ALIGNMENT**

SCALE: | SHEET OF SHEETS | STA. 663+00.00 TO STA. 666+00.00

| F.A.I. RTE. | SECTION | COUNTY | TOTAL SHEETS | SHEET NO. |
|---|---|---|---|---|
| 70 | (25-1,2)R | EFFINGHAM | 424 | 379 |
| | | CONTRACT NO. 74664 | | |
| | | ILLINOIS FED. AID PROJECT | | |

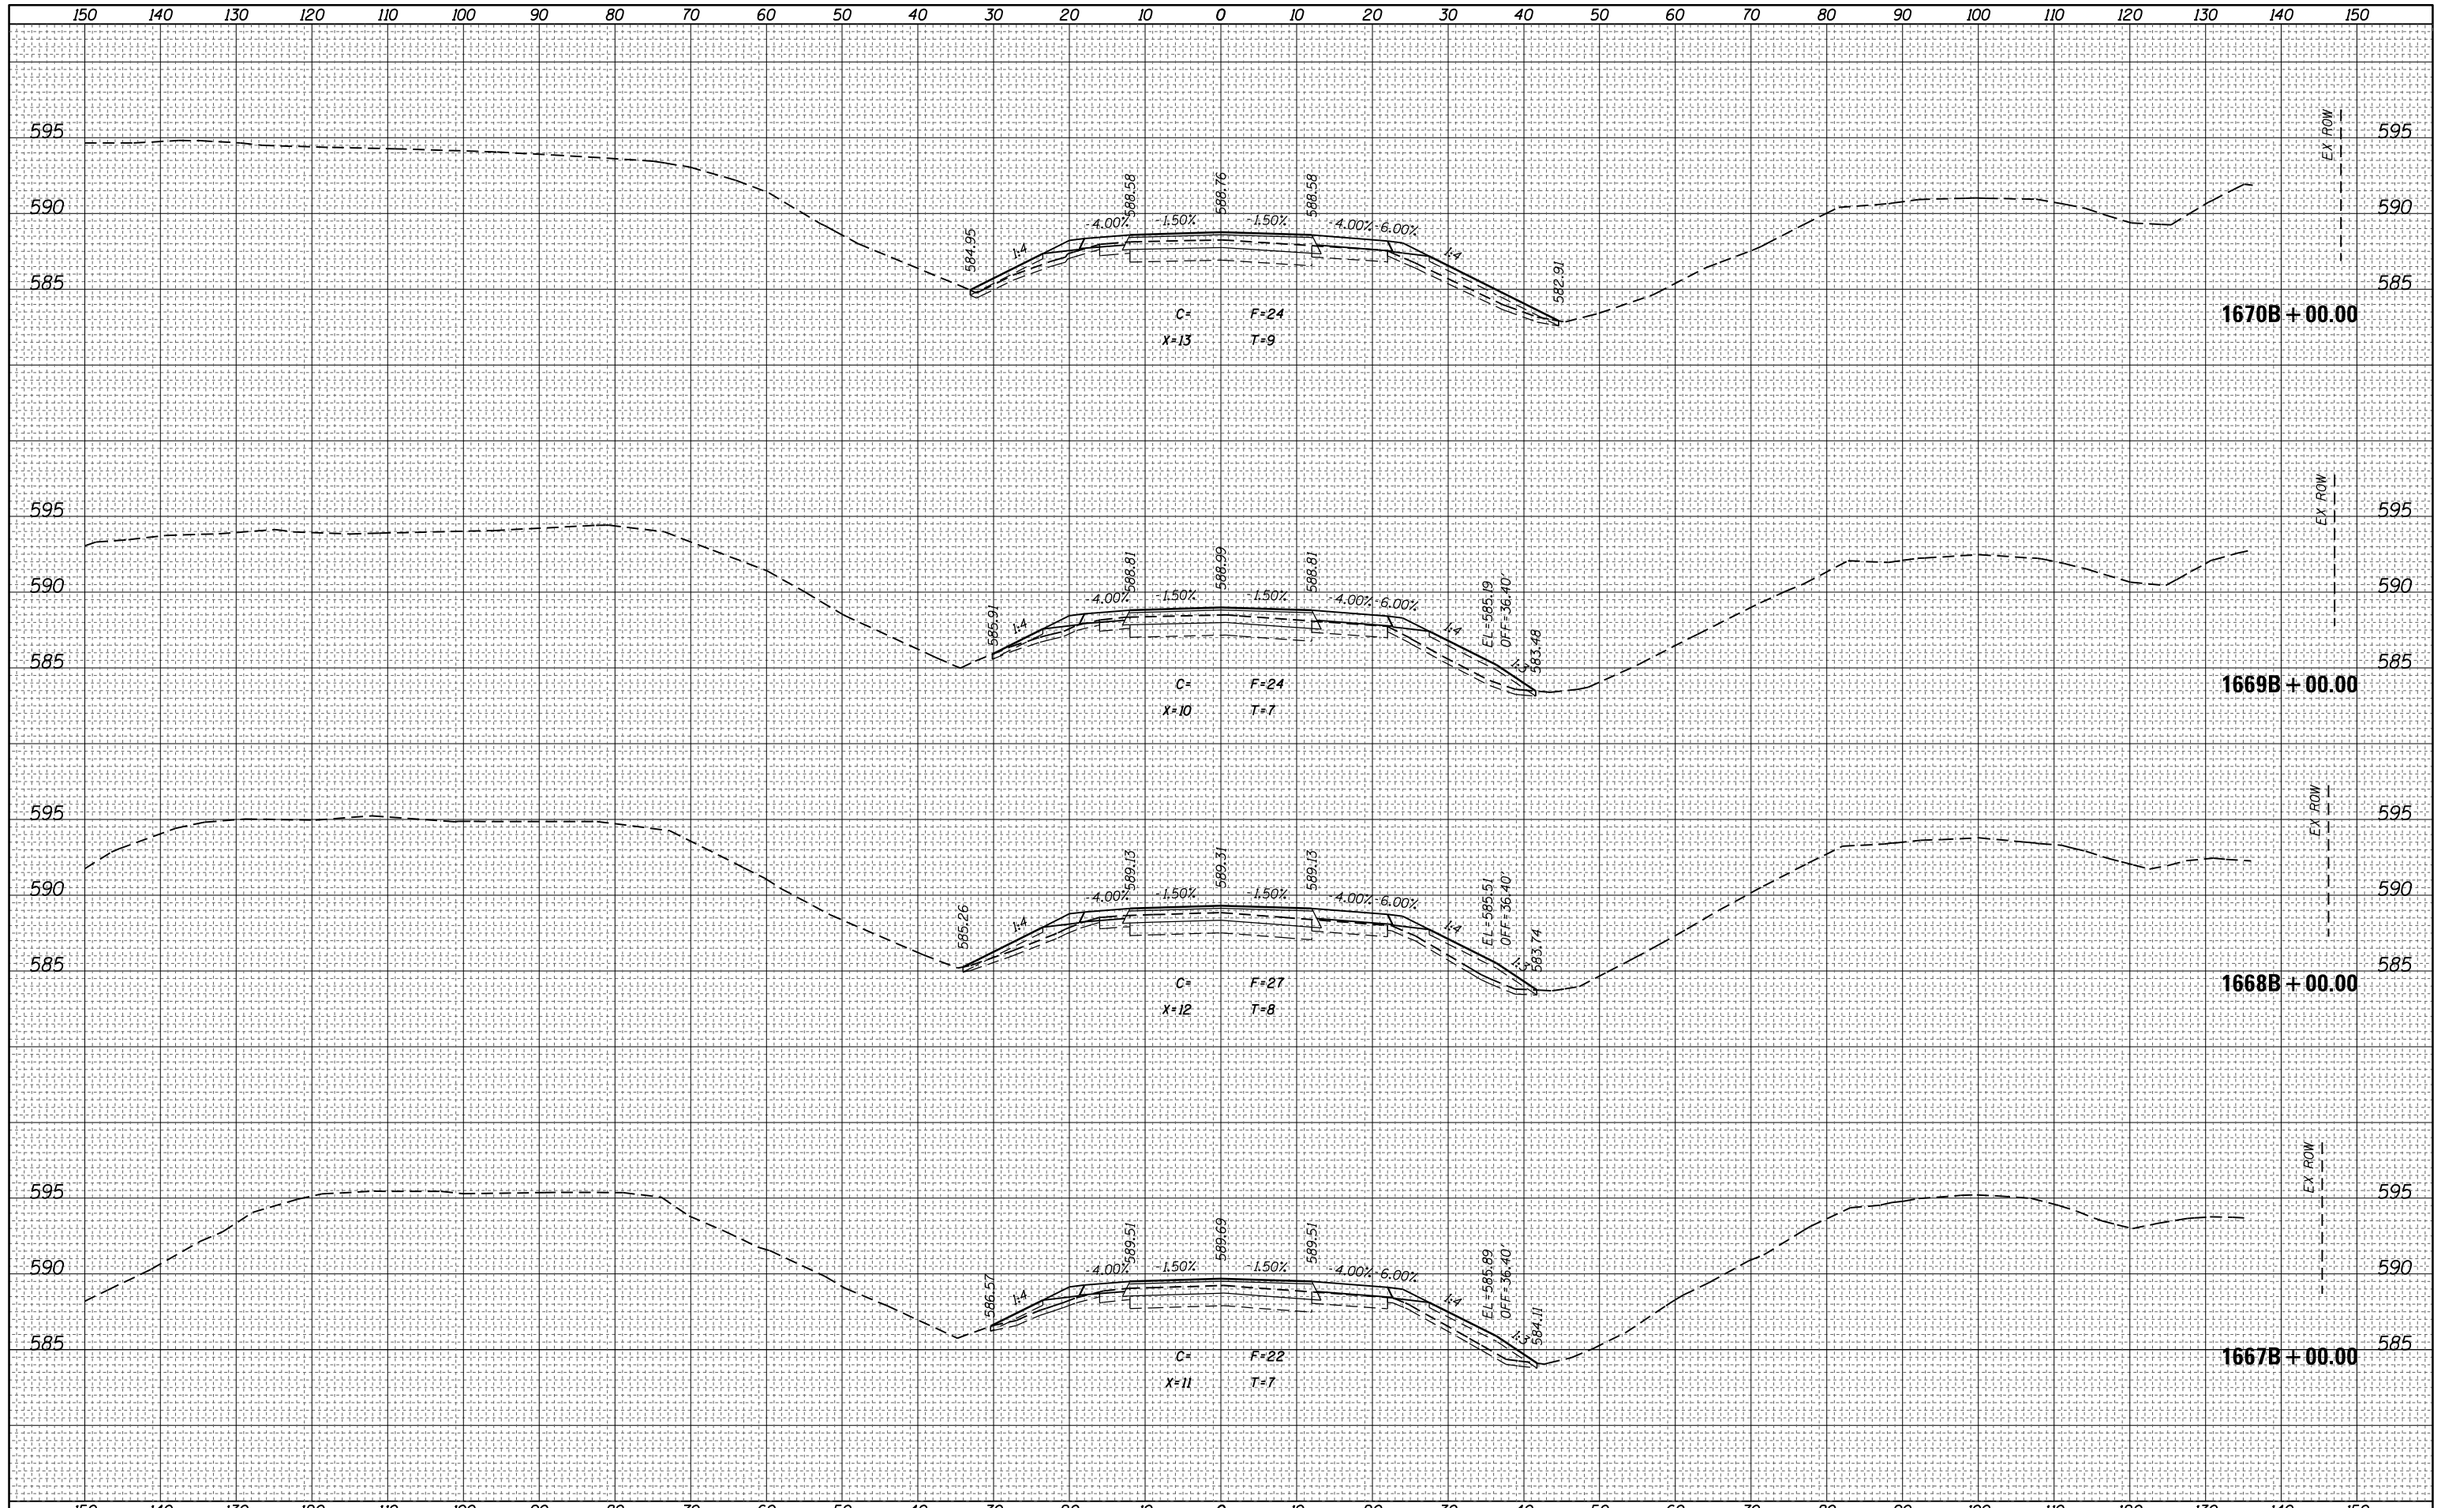


| FINAL SURVEY | BY | DATE |
|---|---|---|
| SURVEYED | | |
| PLOTTED | | |
| TEMPLATE | | |
| NOTE BOOK | | |
| AREAS | | |
| NO. | AREAS CHECKED | |

| ORIGINAL SURVEY | BY | DATE |
|---|---|---|
| SURVEYED | | |
| PLOTTED | | |
| TEMPLATE | | |
| NOTE BOOK | | |
| AREAS | | |
| NO. | AREAS CHECKED | |

| | | | |
|---|---|---|---|
| FILE NAME = | USER NAME = steffenmk | DESIGNED - | REVISED - |
| pw:\\IL084EBIDINTEG.illinois.gov:PWIDOT\Documents\IDOT Offices\District 7\Projects\74664\CADD\Drawings\Sheets\D774664-sht-xssht.dgn | | DRAWN - | REVISED - |
| Default | PLOT SCALE = 20.0000 ' / in. | CHECKED - | REVISED - |
| | PLOT DATE = 8/25/2017 | DATE - | REVISED - |

**STATE OF ILLINOIS**
**DEPARTMENT OF TRANSPORTATION**

**CROSS SECTIONS – 'B' ALIGNMENT**

SCALE: | SHEET OF SHEETS | STA. 667+00.00 TO STA. 670+00.00

| F.A.I. RTE. | SECTION | COUNTY | TOTAL SHEETS | SHEET NO. |
|---|---|---|---|---|
| 70 | (25-1,2)R | EFFINGHAM | 424 | 380 |
| | | CONTRACT NO. 74664 | | |
| | | ILLINOIS FED. AID PROJECT | | |

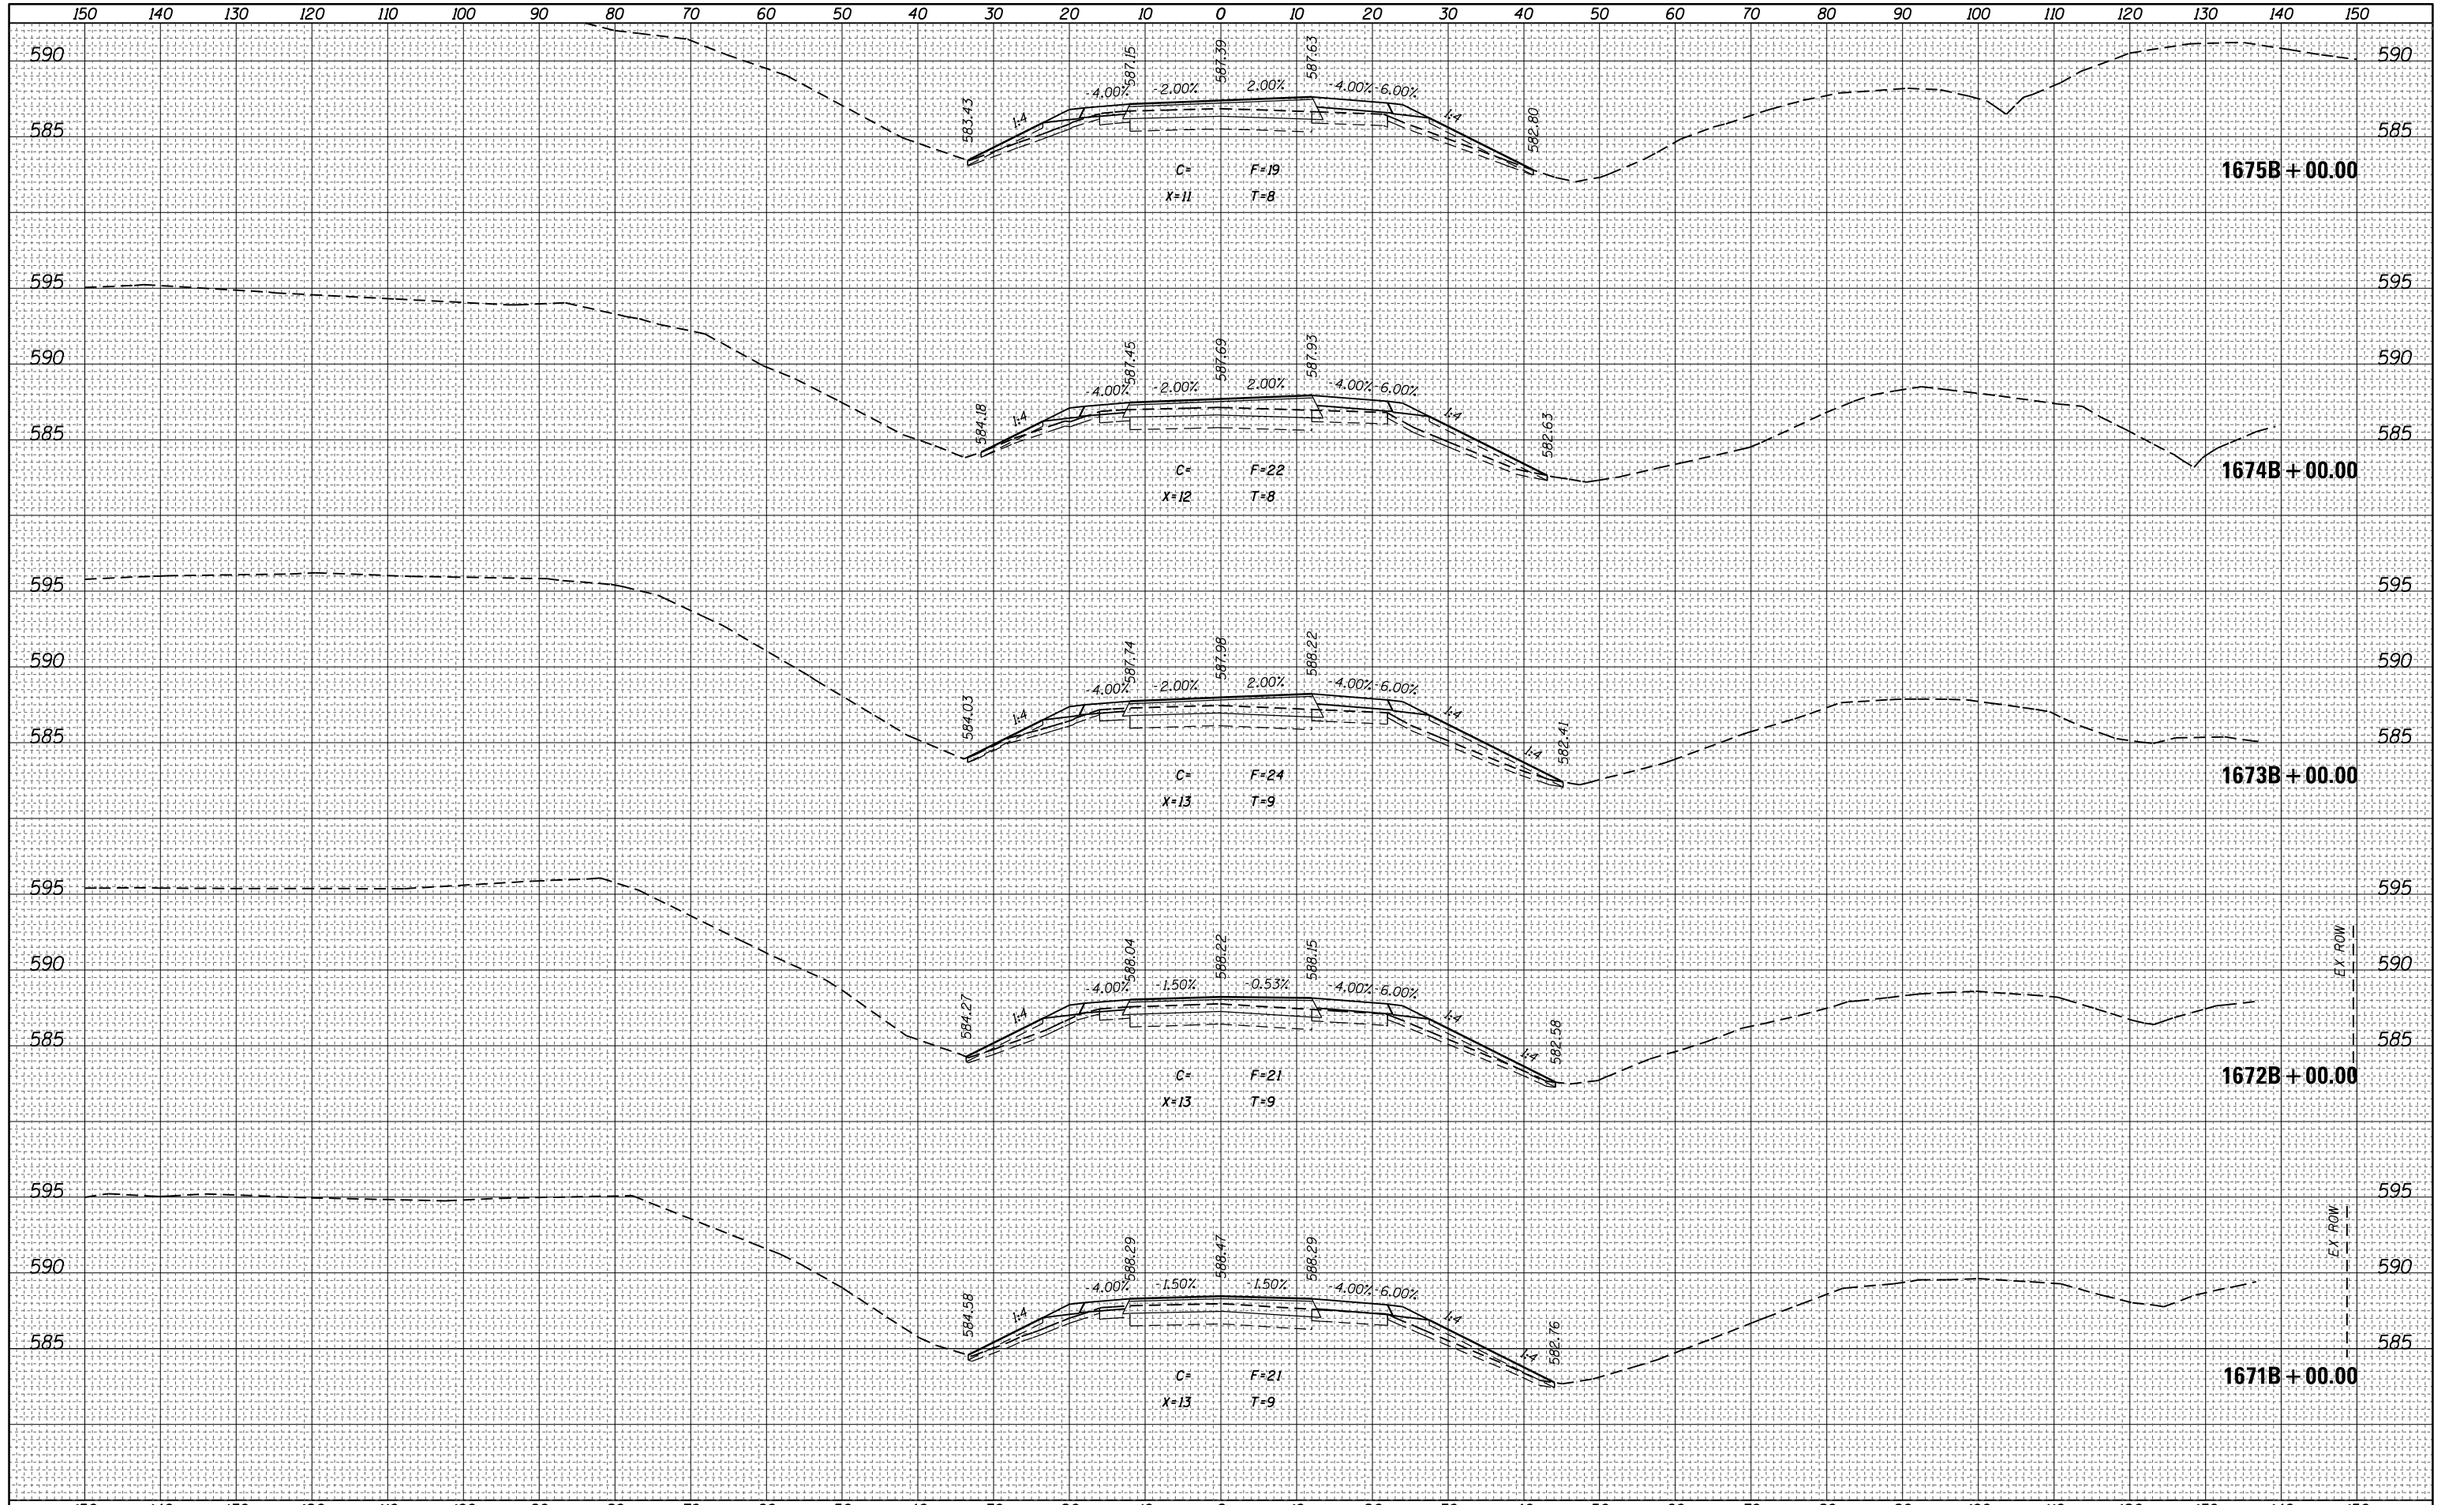


| ORIGINAL SURVEY | |
|---|---|
| NOTE BOOK | SURVEYED |
| NO. | PLOTTED |
| | TEMPLATE |
| | AREAS |
| | AREAS CHECKED |

| BY | DATE |
|---|---|
| | |

| FILE NAME = | USER NAME = steffenmk | DESIGNED - | REVISED - |
|---|---|---|---|
| pw:\\IL084EBIDINTEG.illinois.gov:PWIDOT\Documents\IDOT Offices\District 7\Projects\74664\CADD\Drawing Sheets\D774664-sht-xssht.dgn | | DRAWN - | REVISED - |
| | PLOT SCALE = 20.0000 ' / in. | CHECKED - | REVISED - |
| Default | PLOT DATE = 8/25/2017 | DATE - | REVISED - |

**STATE OF ILLINOIS**
**DEPARTMENT OF TRANSPORTATION**

**CROSS SECTIONS – 'B' ALIGNMENT**

SCALE: | SHEET OF SHEETS | STA. 671+00.00 | TO STA. 675+00.00

| F.A.I. RTE. | SECTION | COUNTY | TOTAL SHEETS | SHEET NO. |
|---|---|---|---|---|
| 70 | (25-1,2)R | EFFINGHAM | 424 | 381 |
| | | CONTRACT NO. 74664 | | |
| | ILLINOIS FED. AID PROJECT | | | |

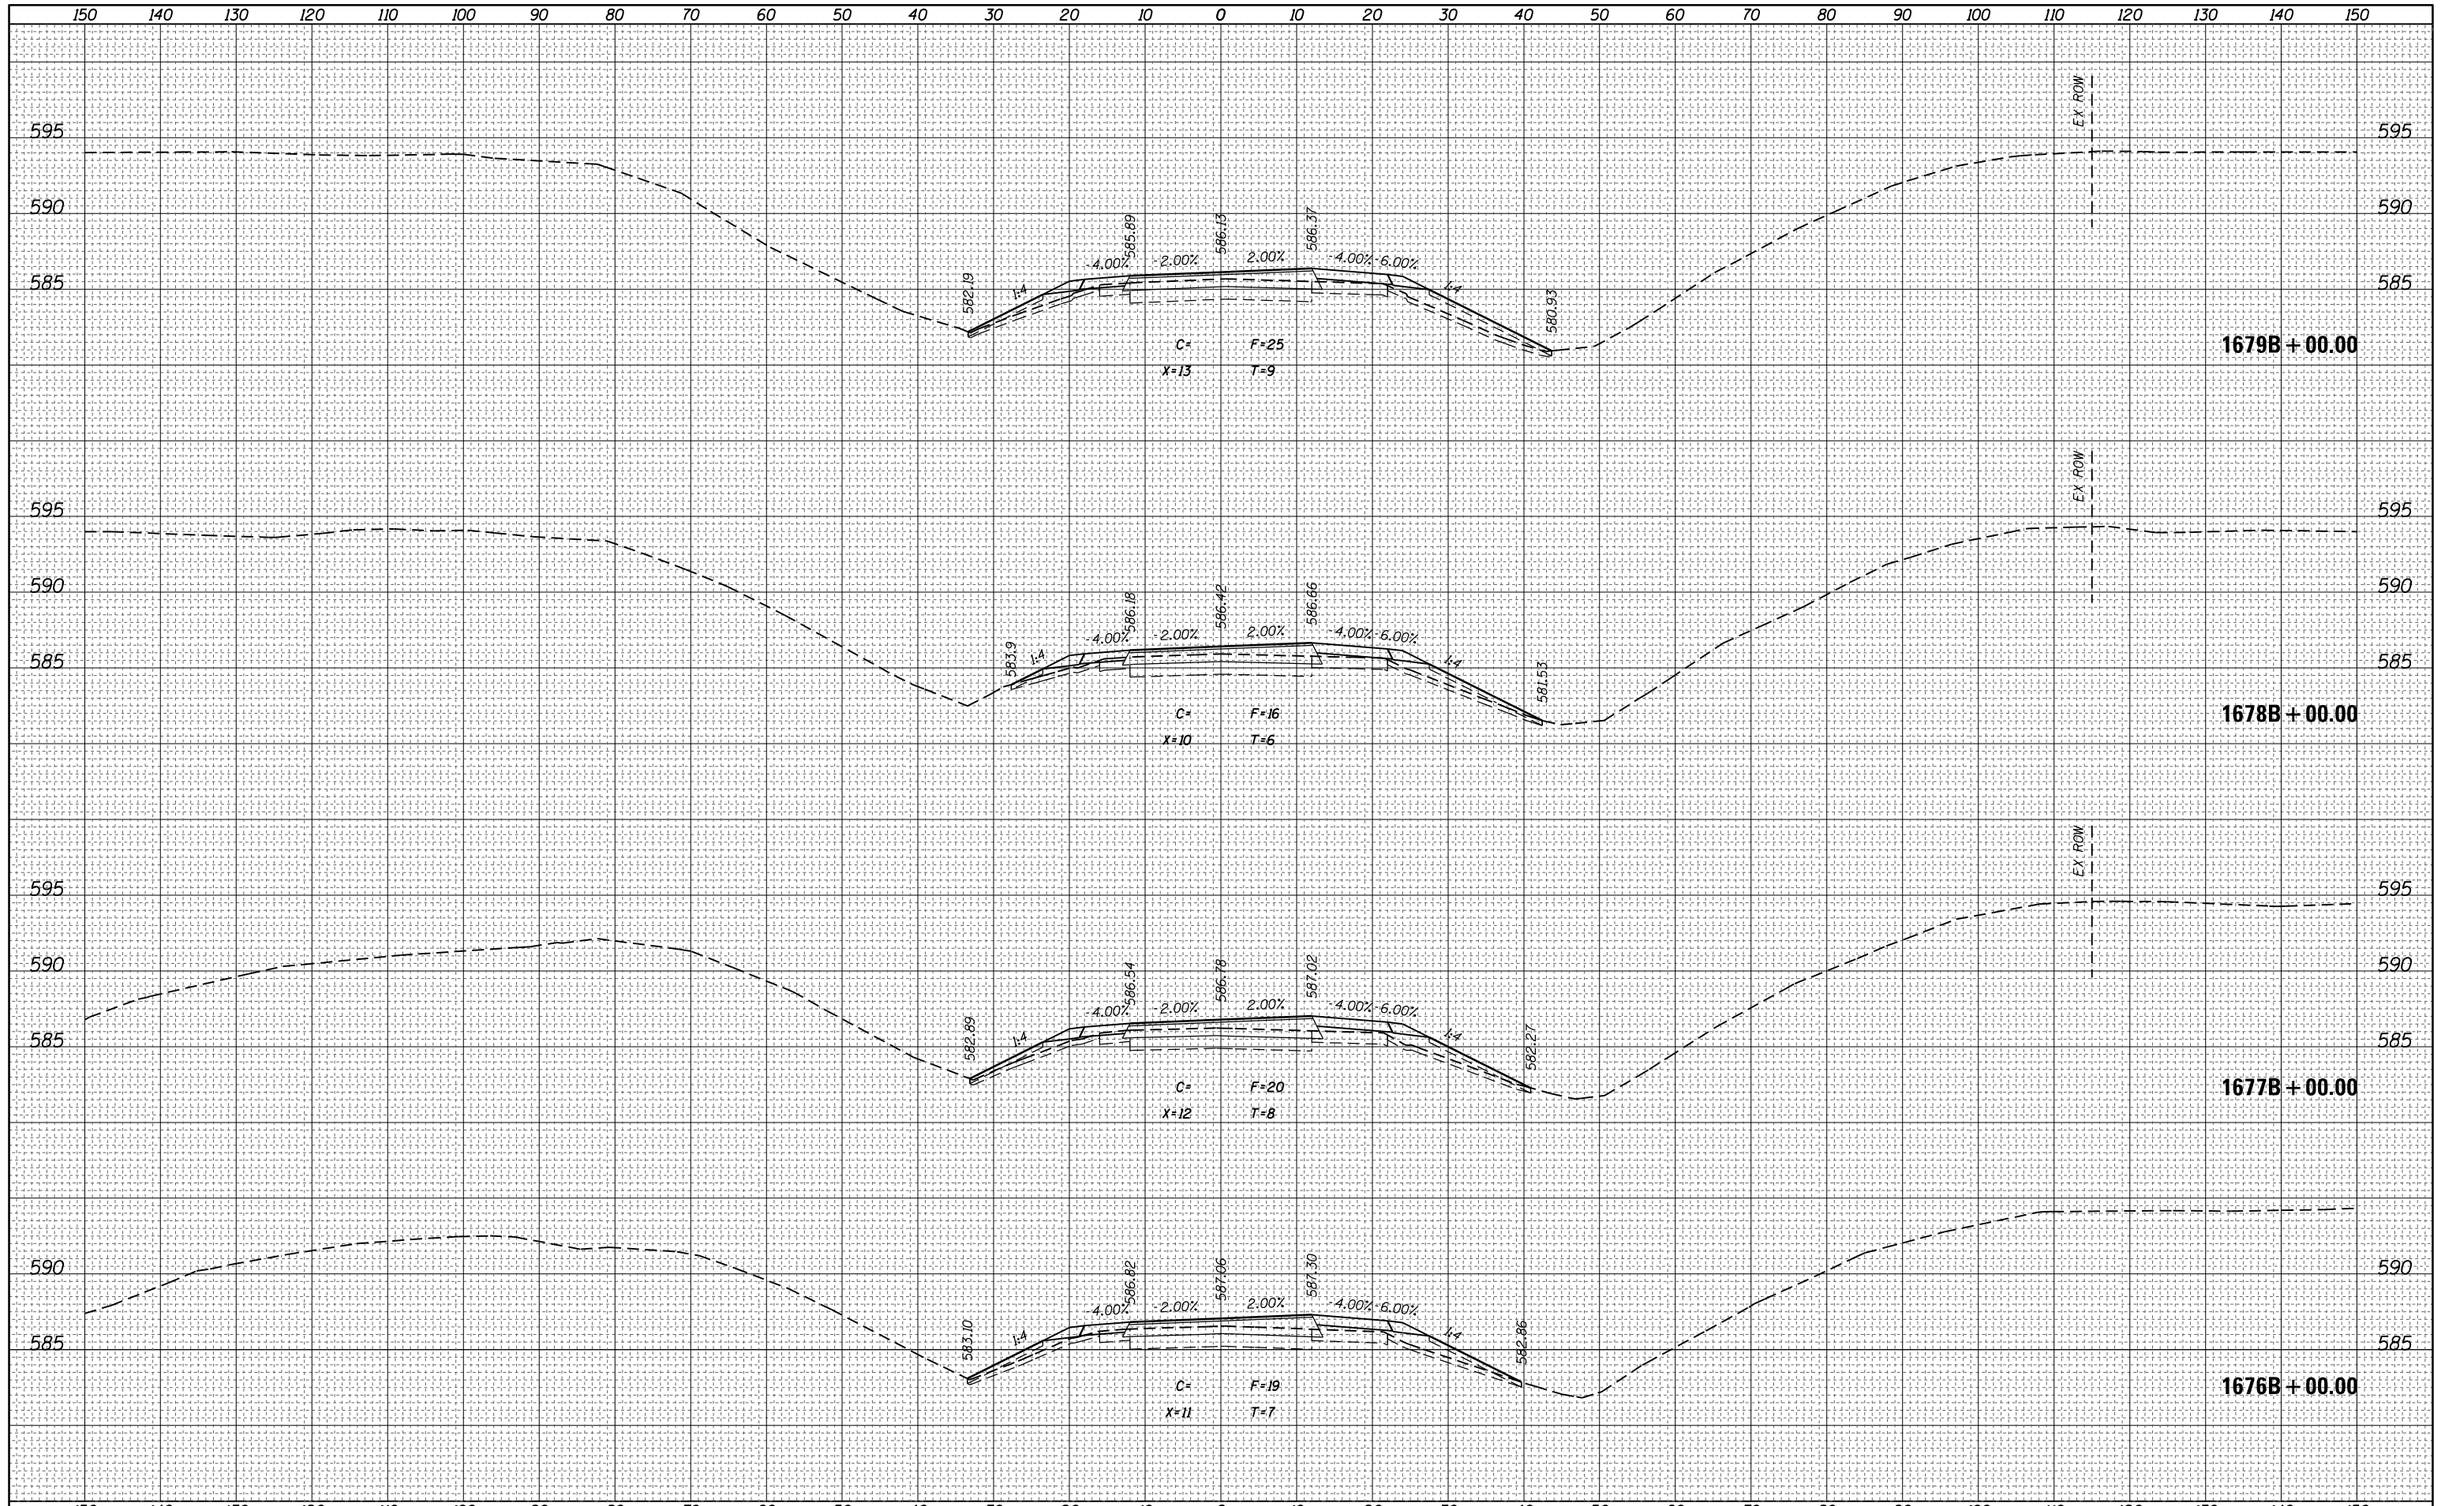


| | | | | | | | | |
|---|---|---|---|---|---|---|---|---|
| FINAL SURVEY | NOTE BOOK | NO. | SURVEYED | PLOTTED | TEMPLATE | AREAS | AREAS CHECKED | BY | DATE |
| ORIGINAL SURVEY | NOTE BOOK | NO. | SURVEYED | PLOTTED | TEMPLATE | AREAS | AREAS CHECKED | BY | DATE |

| | | | |
|---|---|---|---|
| FILE NAME = pw:\\IL084EBIDINTEG.illinois.gov:PWIDOT\Documents\IDOT Offices\District 7\Projects\74664\CADD\Drawing Sheets\D774664-sht-xssht.dgn | USER NAME = steffenmk | DESIGNED - | REVISED - |
| | | DRAWN - | REVISED - |
| | PLOT SCALE = 20.0000 ' / in. | CHECKED - | REVISED - |
| Default | PLOT DATE = 8/25/2017 | DATE - | REVISED - |

**STATE OF ILLINOIS**
**DEPARTMENT OF TRANSPORTATION**

**CROSS SECTIONS – 'B' ALIGNMENT**

SCALE: | SHEET OF SHEETS | STA. 676+00.00 | TO STA. 679+00.00

| F.A.I. RTE. | SECTION | COUNTY | TOTAL SHEETS | SHEET NO. |
|---|---|---|---|---|
| 70 | (25-1,2)R | EFFINGHAM | 424 | 382 |
| | | CONTRACT NO. 74664 | | |
| | ILLINOIS FED. AID PROJECT | | | |

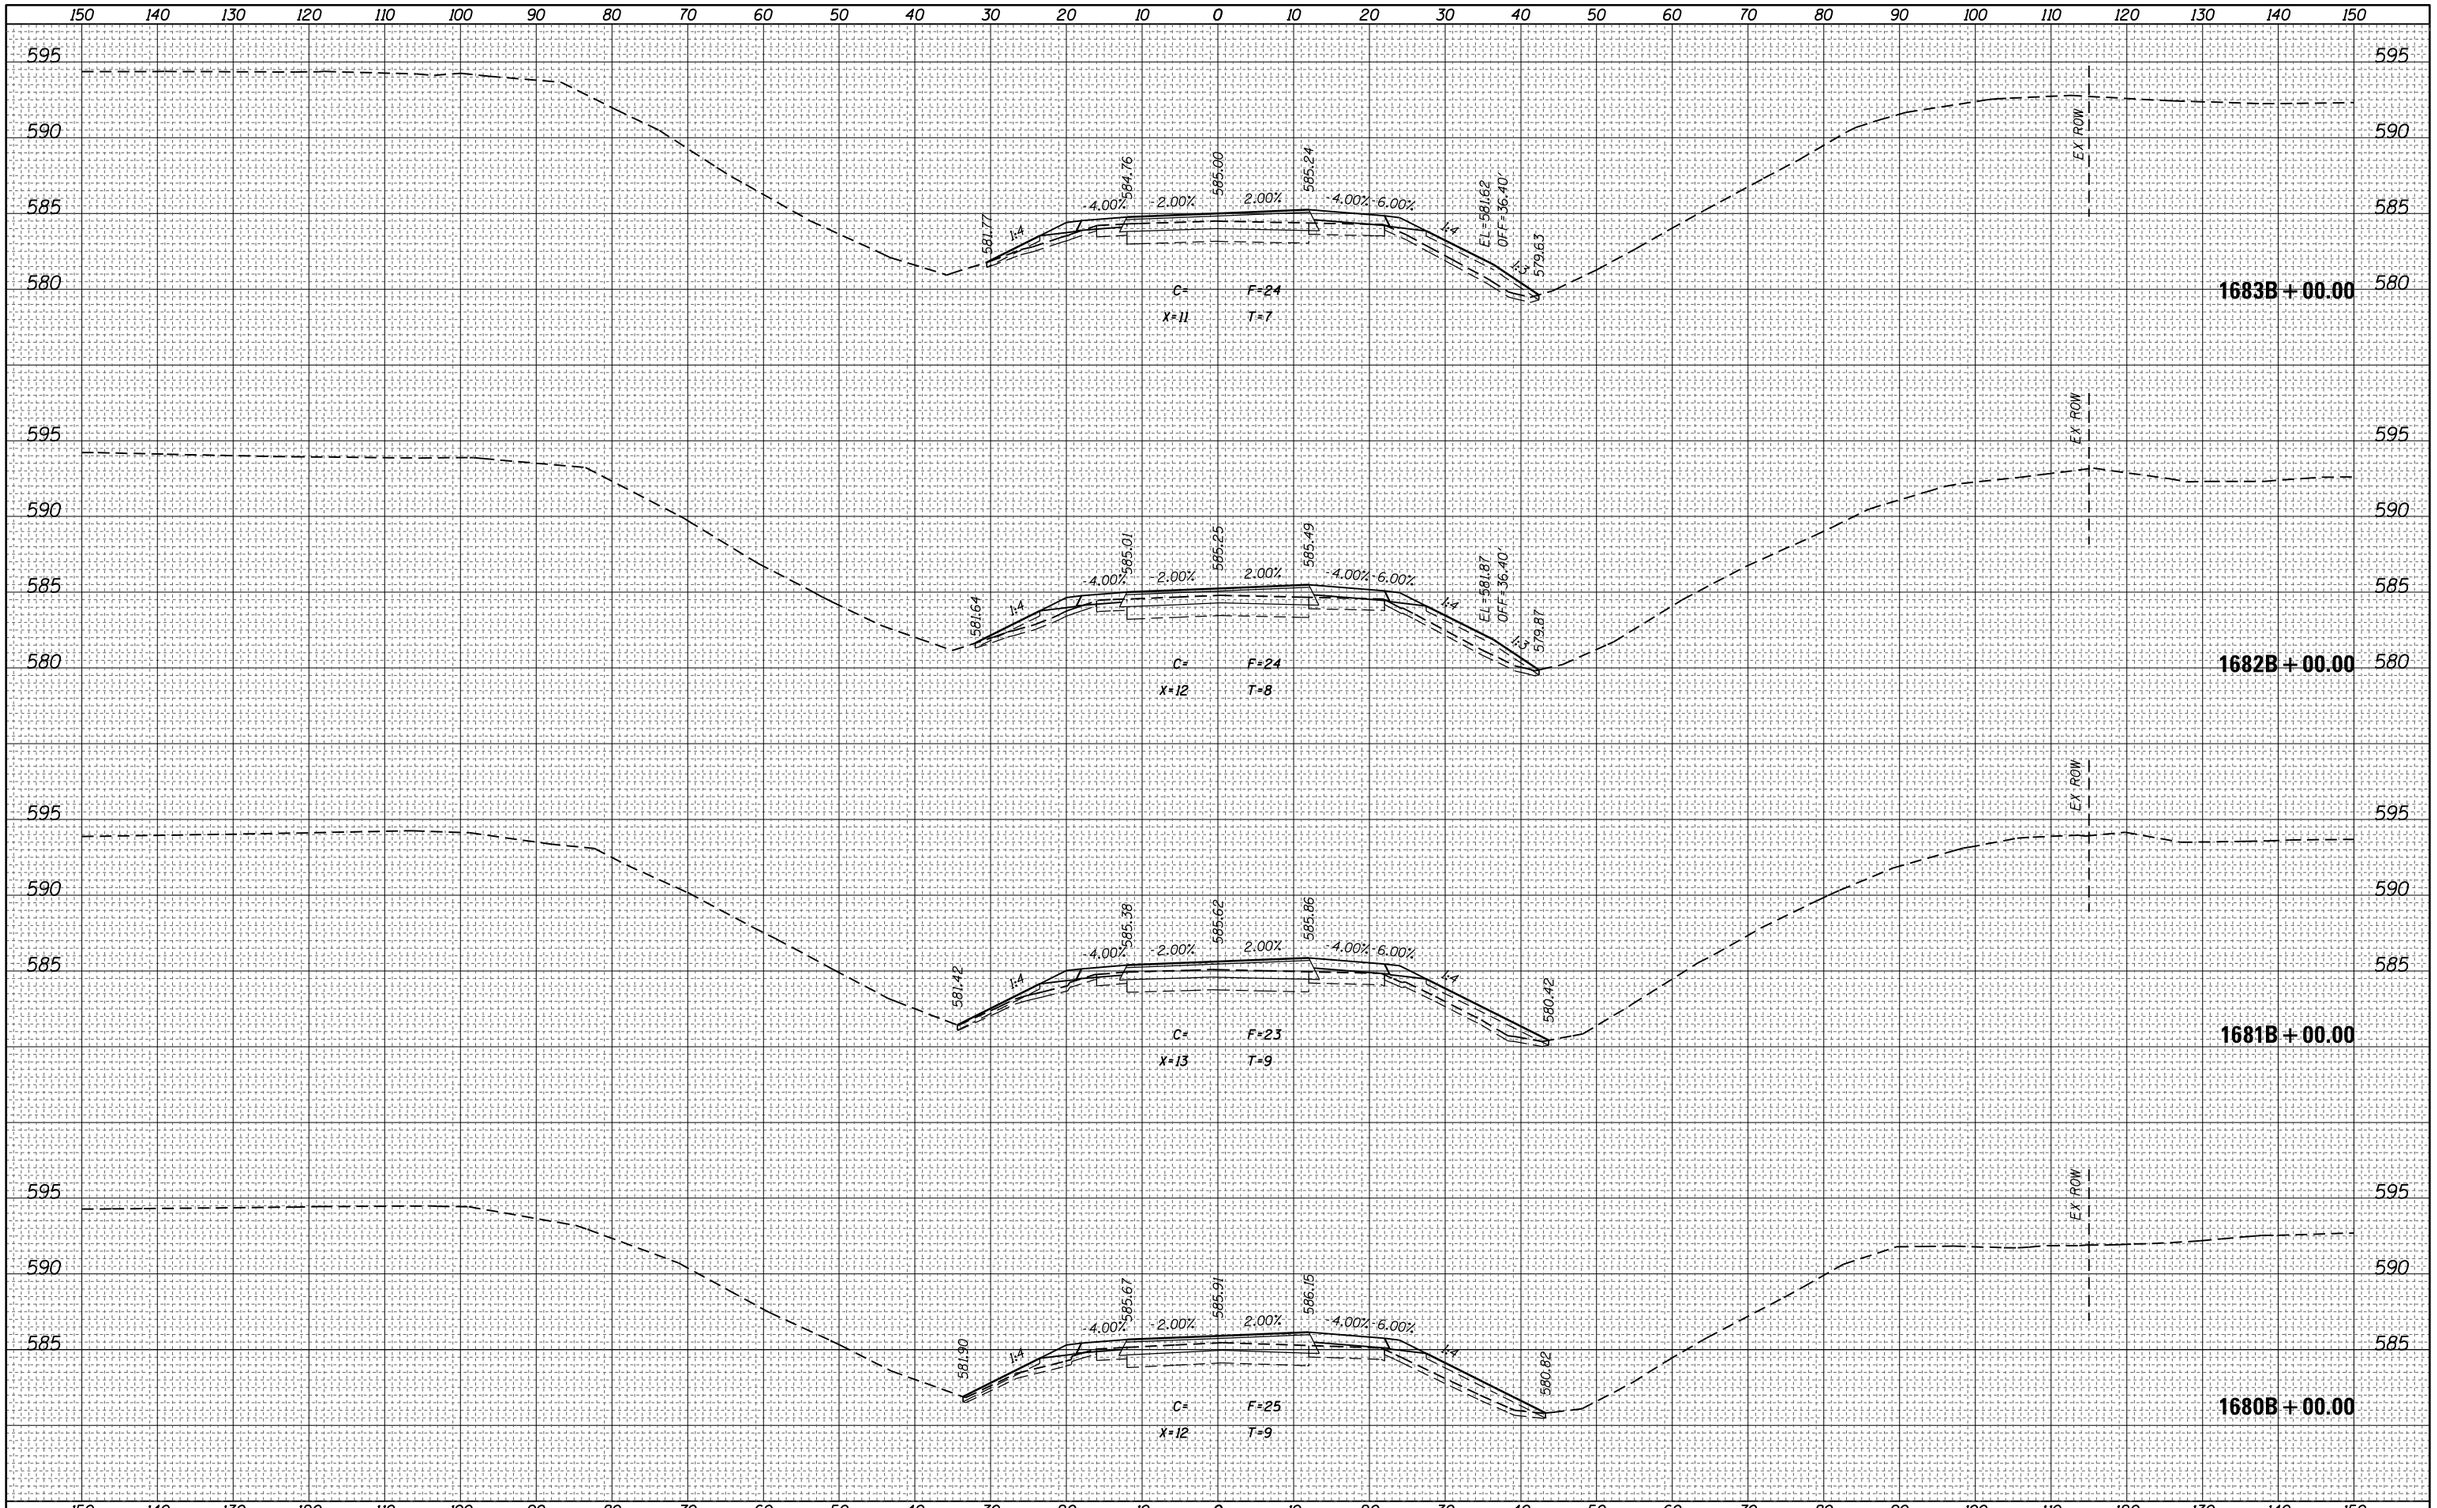


FINAL SURVEY

| NO. | NOTE BOOK | SURVEYED | PLOTTED | TEMPLATE | AREAS | AREAS CHECKED | BY | DATE |
|---|---|---|---|---|---|---|---|---|
| | | | | | | | | |

ORIGINAL SURVEY

| NO. | NOTE BOOK | SURVEYED | PLOTTED | TEMPLATE | AREAS | AREAS CHECKED | BY | DATE |
|---|---|---|---|---|---|---|---|---|
| | | | | | | | | |

| | | | |
|---|---|---|---|
| FILE NAME = pw:\\IL004EBIDINTEG.illinois.gov:PWIDOT\Documents\IDOT Offices\District 7\Projects\74664\CADD\Drawings\sheets\D774664-sht-xssht.dgn | USER NAME = steffenmk | DESIGNED - | REVISED - |
| | | DRAWN - | REVISED - |
| | PLOT SCALE = 20.0000 ' / in. | CHECKED - | REVISED - |
| Default | PLOT DATE = 8/25/2017 | DATE - | REVISED - |

**STATE OF ILLINOIS**
**DEPARTMENT OF TRANSPORTATION**

**CROSS SECTIONS – 'B' ALIGNMENT**

SCALE: | SHEET OF SHEETS | STA. 680+00.00 | TO STA.683+00.00

| F.A.I. RTE. | SECTION | COUNTY | TOTAL SHEETS | SHEET NO. |
|---|---|---|---|---|
| 70 | (25-1,2)R | EFFINGHAM | 424 | 383 |
| | | CONTRACT NO. 74664 | | |
| | ILLINOIS FED. AID PROJECT | | | |

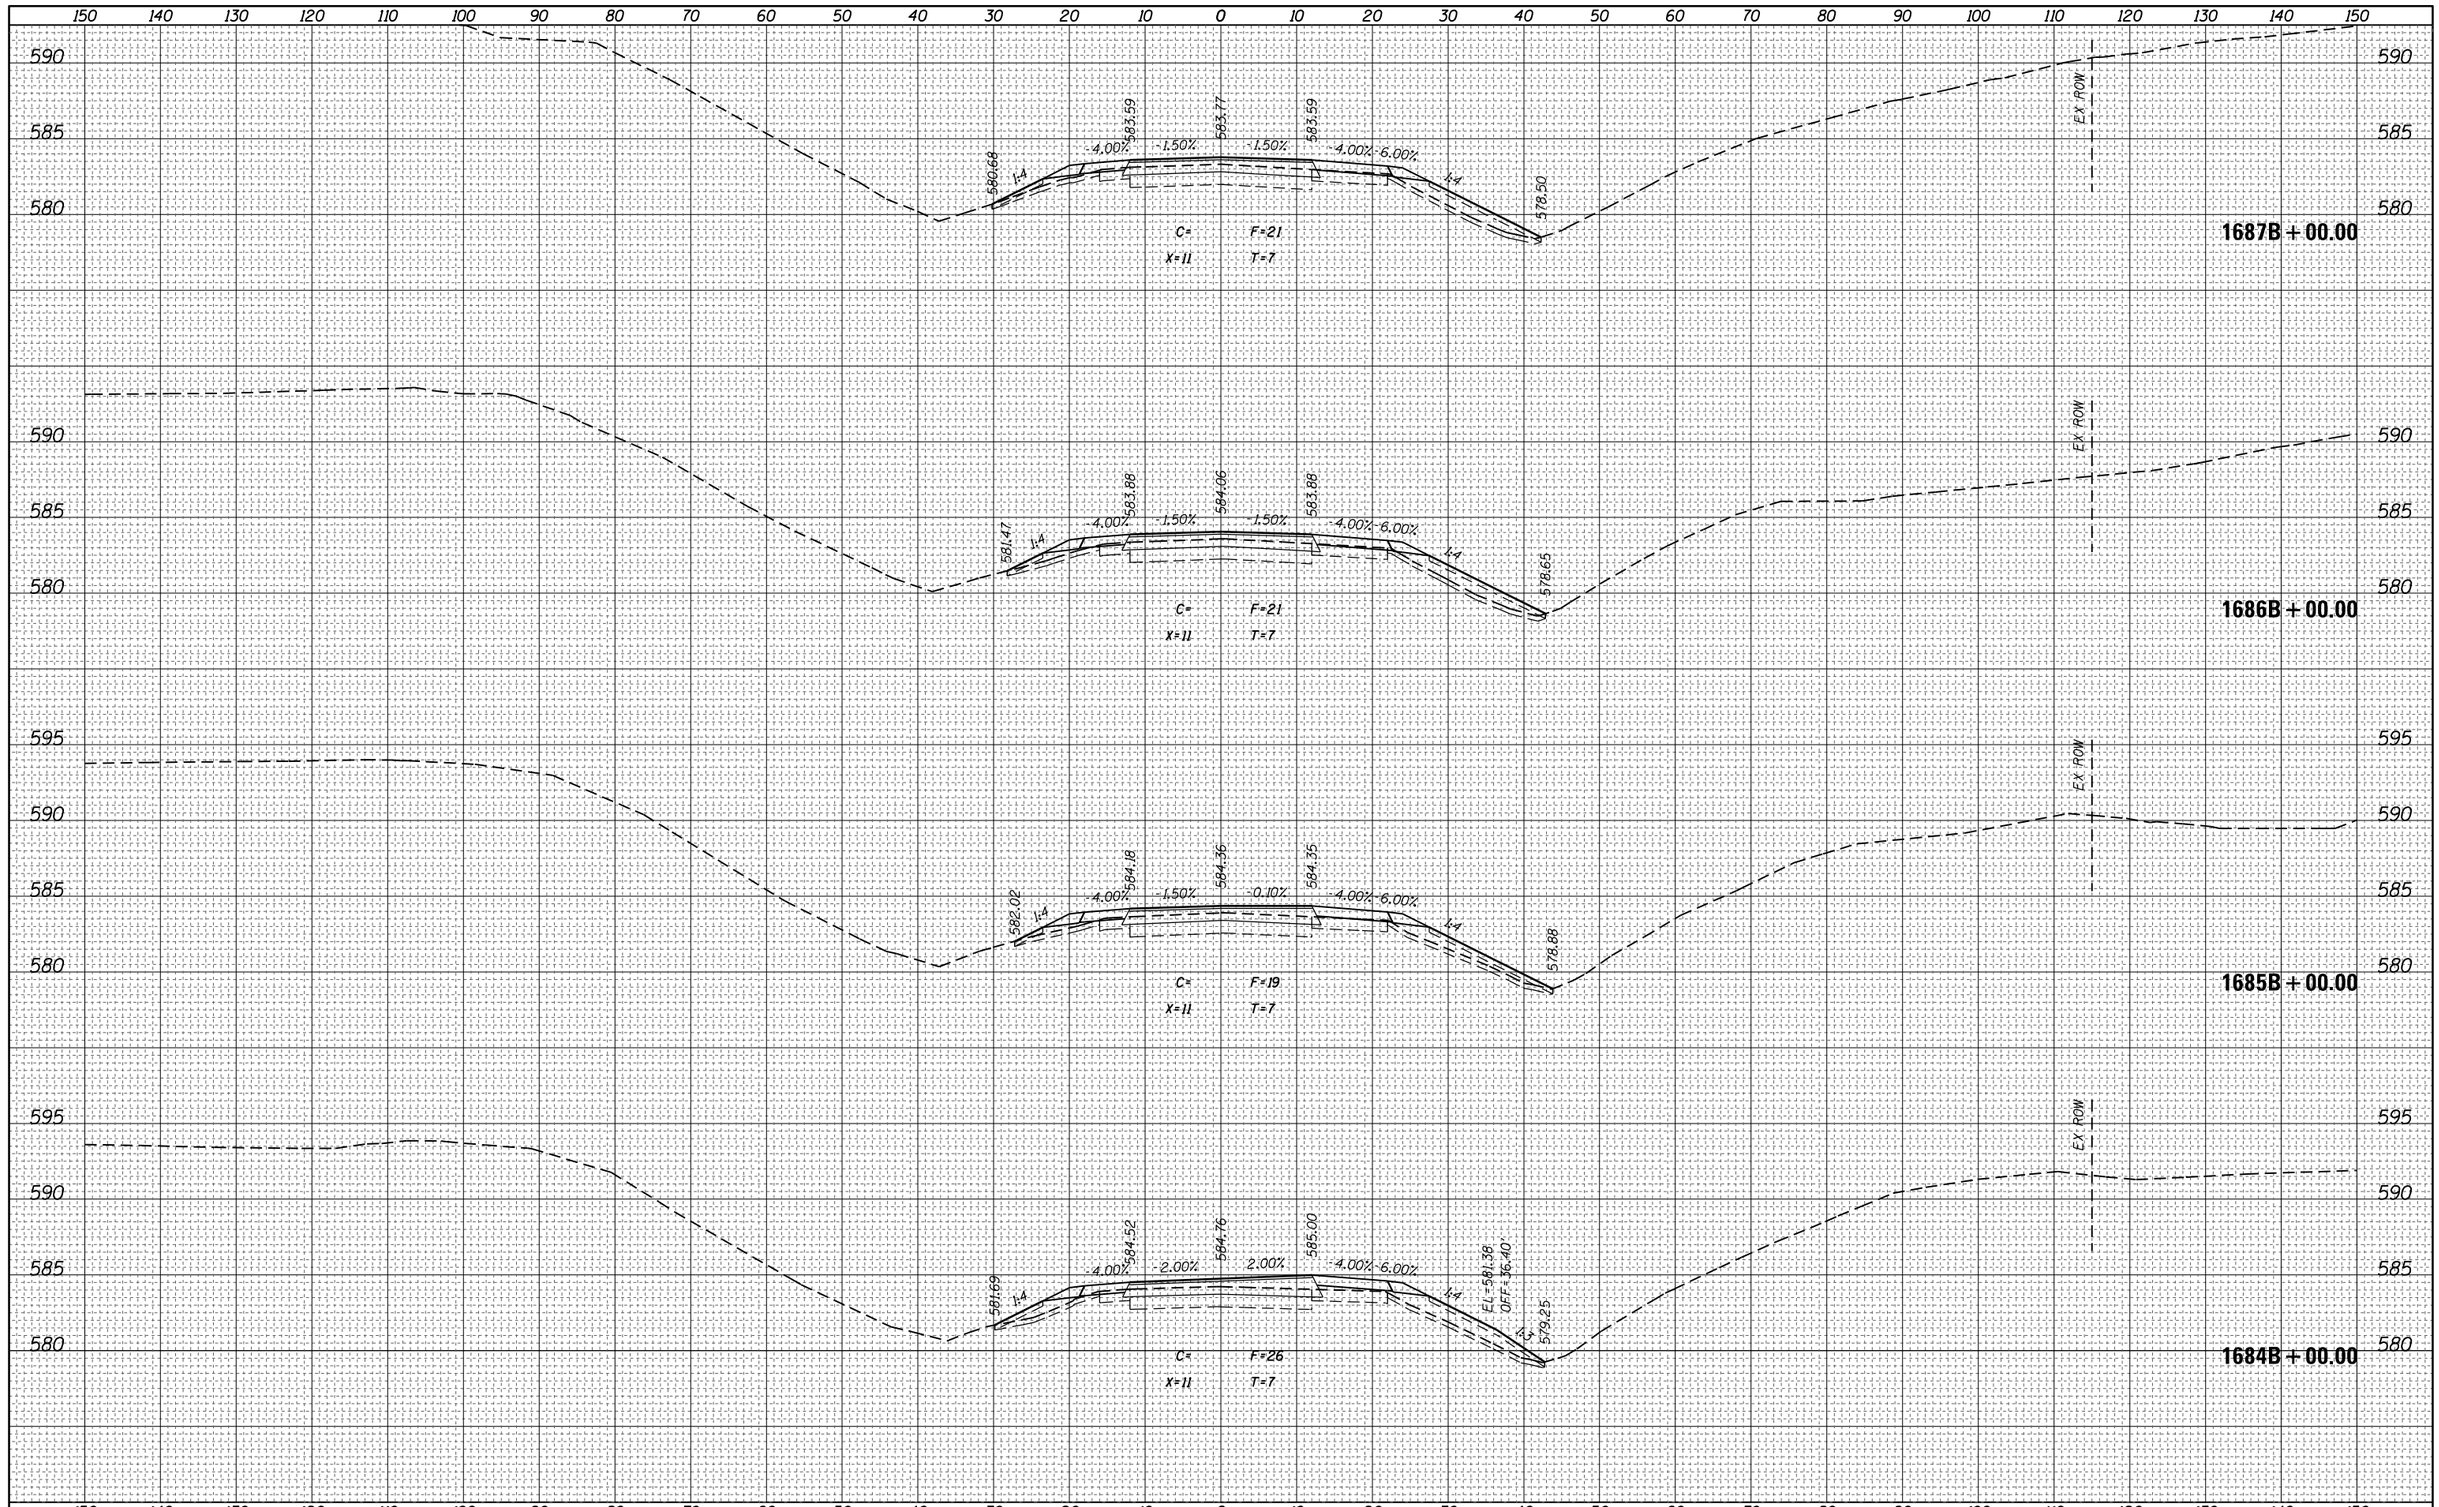


| FINAL SURVEY | NOTE BOOK | NO. |
|---|---|---|
| SURVEYED | | |
| PLOTTED | | |
| TEMPLATE | | |
| AREAS | | |
| AREAS CHECKED | | |

| BY | DATE |
|---|---|
| | |

| ORIGINAL SURVEY | NOTE BOOK | NO. |
|---|---|---|
| SURVEYED | | |
| PLOTTED | | |
| TEMPLATE | | |
| AREAS | | |
| AREAS CHECKED | | |

| BY | DATE |
|---|---|
| | |

| | | | |
|---|---|---|---|
| FILE NAME = pw:\\IL004EBIDINTEG.illinois.gov:PWIDOT\Documents\IDOT Offices\District 7\Projects\74664\CADD\Drawings\sheets\D774664-sht-xssht.dgn | USER NAME = steffenmk | DESIGNED - | REVISED - |
| | | DRAWN - | REVISED - |
| | PLOT SCALE = 20.0000 ' / in. | CHECKED - | REVISED - |
| Default | PLOT DATE = 8/25/2017 | DATE - | REVISED - |

**STATE OF ILLINOIS**
**DEPARTMENT OF TRANSPORTATION**

**CROSS SECTIONS – 'B' ALIGNMENT**

SCALE: | SHEET OF SHEETS | STA. 684+00.00 | TO STA.687+00.00

| F.A.I. RTE. | SECTION | COUNTY | TOTAL SHEETS | SHEET NO. |
|---|---|---|---|---|
| 70 | (25-1,2)R | EFFINGHAM | 424 | 384 |
| | | CONTRACT NO. 74664 | | |
| | ILLINOIS FED. AID PROJECT | | | |

| FINAL SURVEY | NOTE BOOK | NO. |
|---|---|---|
| SURVEYED | | |
| PLOTTED | | |
| TEMPLATE | | |
| AREAS | | |
| AREAS CHECKED | | |

| BY | DATE |
|---|---|
| | |

| ORIGINAL SURVEY | NOTE BOOK | NO. |
|---|---|---|
| SURVEYED | | |
| PLOTTED | | |
| TEMPLATE | | |
| AREAS | | |
| AREAS CHECKED | | |

| BY | DATE |
|---|---|
| | |

150 140 130 120 110 100 90 80 70 60 50 40 30 20 10 0 10 20 30 40 50 60 70 80 90 100 110 120 130 140 150

590 585 580 575

EX ROW

578.8 1:3 582.77 -4.00% -1.50% 582.95 -1.50% 582.77 -4.00% 6.00% 1:4 578.2

C= F=28
X=13 T=7

**1690B + 00.00**

595 590 585 580

EX ROW

579.05 1:4 582.98 -4.00% -1.50% 583.16 -1.50% 582.98 -4.00% 6.00% 1:4 578.40

C= F=32
X=11 T=8

**1689B + 00.00**

595 590 585 580

EX ROW

579.66 1:4 583.25 -4.00% -1.50% 583.43 -1.50% 583.25 -4.00% -6.00% 1:4 578.40

C= F=21
X=11 T=8

**1688B + 00.00**

150 140 130 120 110 100 90 80 70 60 50 40 30 20 10 0 10 20 30 40 50 60 70 80 90 100 110 120 130 140 150

| | | | |
|---|---|---|---|
| FILE NAME = | USER NAME = steffenmk | DESIGNED - | REVISED - |
| pw:\\IL084EBIDINTEG.illinois.gov:PWIDOT\Documents\IDOT Offices\District 7\Projects\74664\CADD\Drawings\sheets\D774664-sht-xssht.dgn | | DRAWN - | REVISED - |
| | PLOT SCALE = 20.0000 ' / in. | CHECKED - | REVISED - |
| Default | PLOT DATE = 8/25/2017 | DATE - | REVISED - |

**STATE OF ILLINOIS**
**DEPARTMENT OF TRANSPORTATION**

**CROSS SECTIONS – 'B' ALIGNMENT**

SCALE: | SHEET OF SHEETS | STA. 688+00.00 | TO STA. 690+00.00

| F.A.I. RTE. | SECTION | COUNTY | TOTAL SHEETS | SHEET NO. |
|---|---|---|---|---|
| 70 | (25-1,2)R | EFFINGHAM | 424 | 385 |
| | | CONTRACT NO. 74664 | | |
| | ILLINOIS FED. AID PROJECT | | | |

| FINAL SURVEY | NOTE BOOK | NO. |
|---|---|---|
| | SURVEYED | |
| | PLOTTED | |
| | TEMPLATE | |
| | AREAS | |
| | AREAS CHECKED | |

| BY | DATE |
|---|---|
| | |
| | |
| | |
| | |
| | |

| ORIGINAL SURVEY | NOTE BOOK | NO. |
|---|---|---|
| | SURVEYED | |
| | PLOTTED | |
| | TEMPLATE | |
| | AREAS | |
| | AREAS CHECKED | |

| BY | DATE |
|---|---|
| | |
| | |
| | |
| | |
| | |

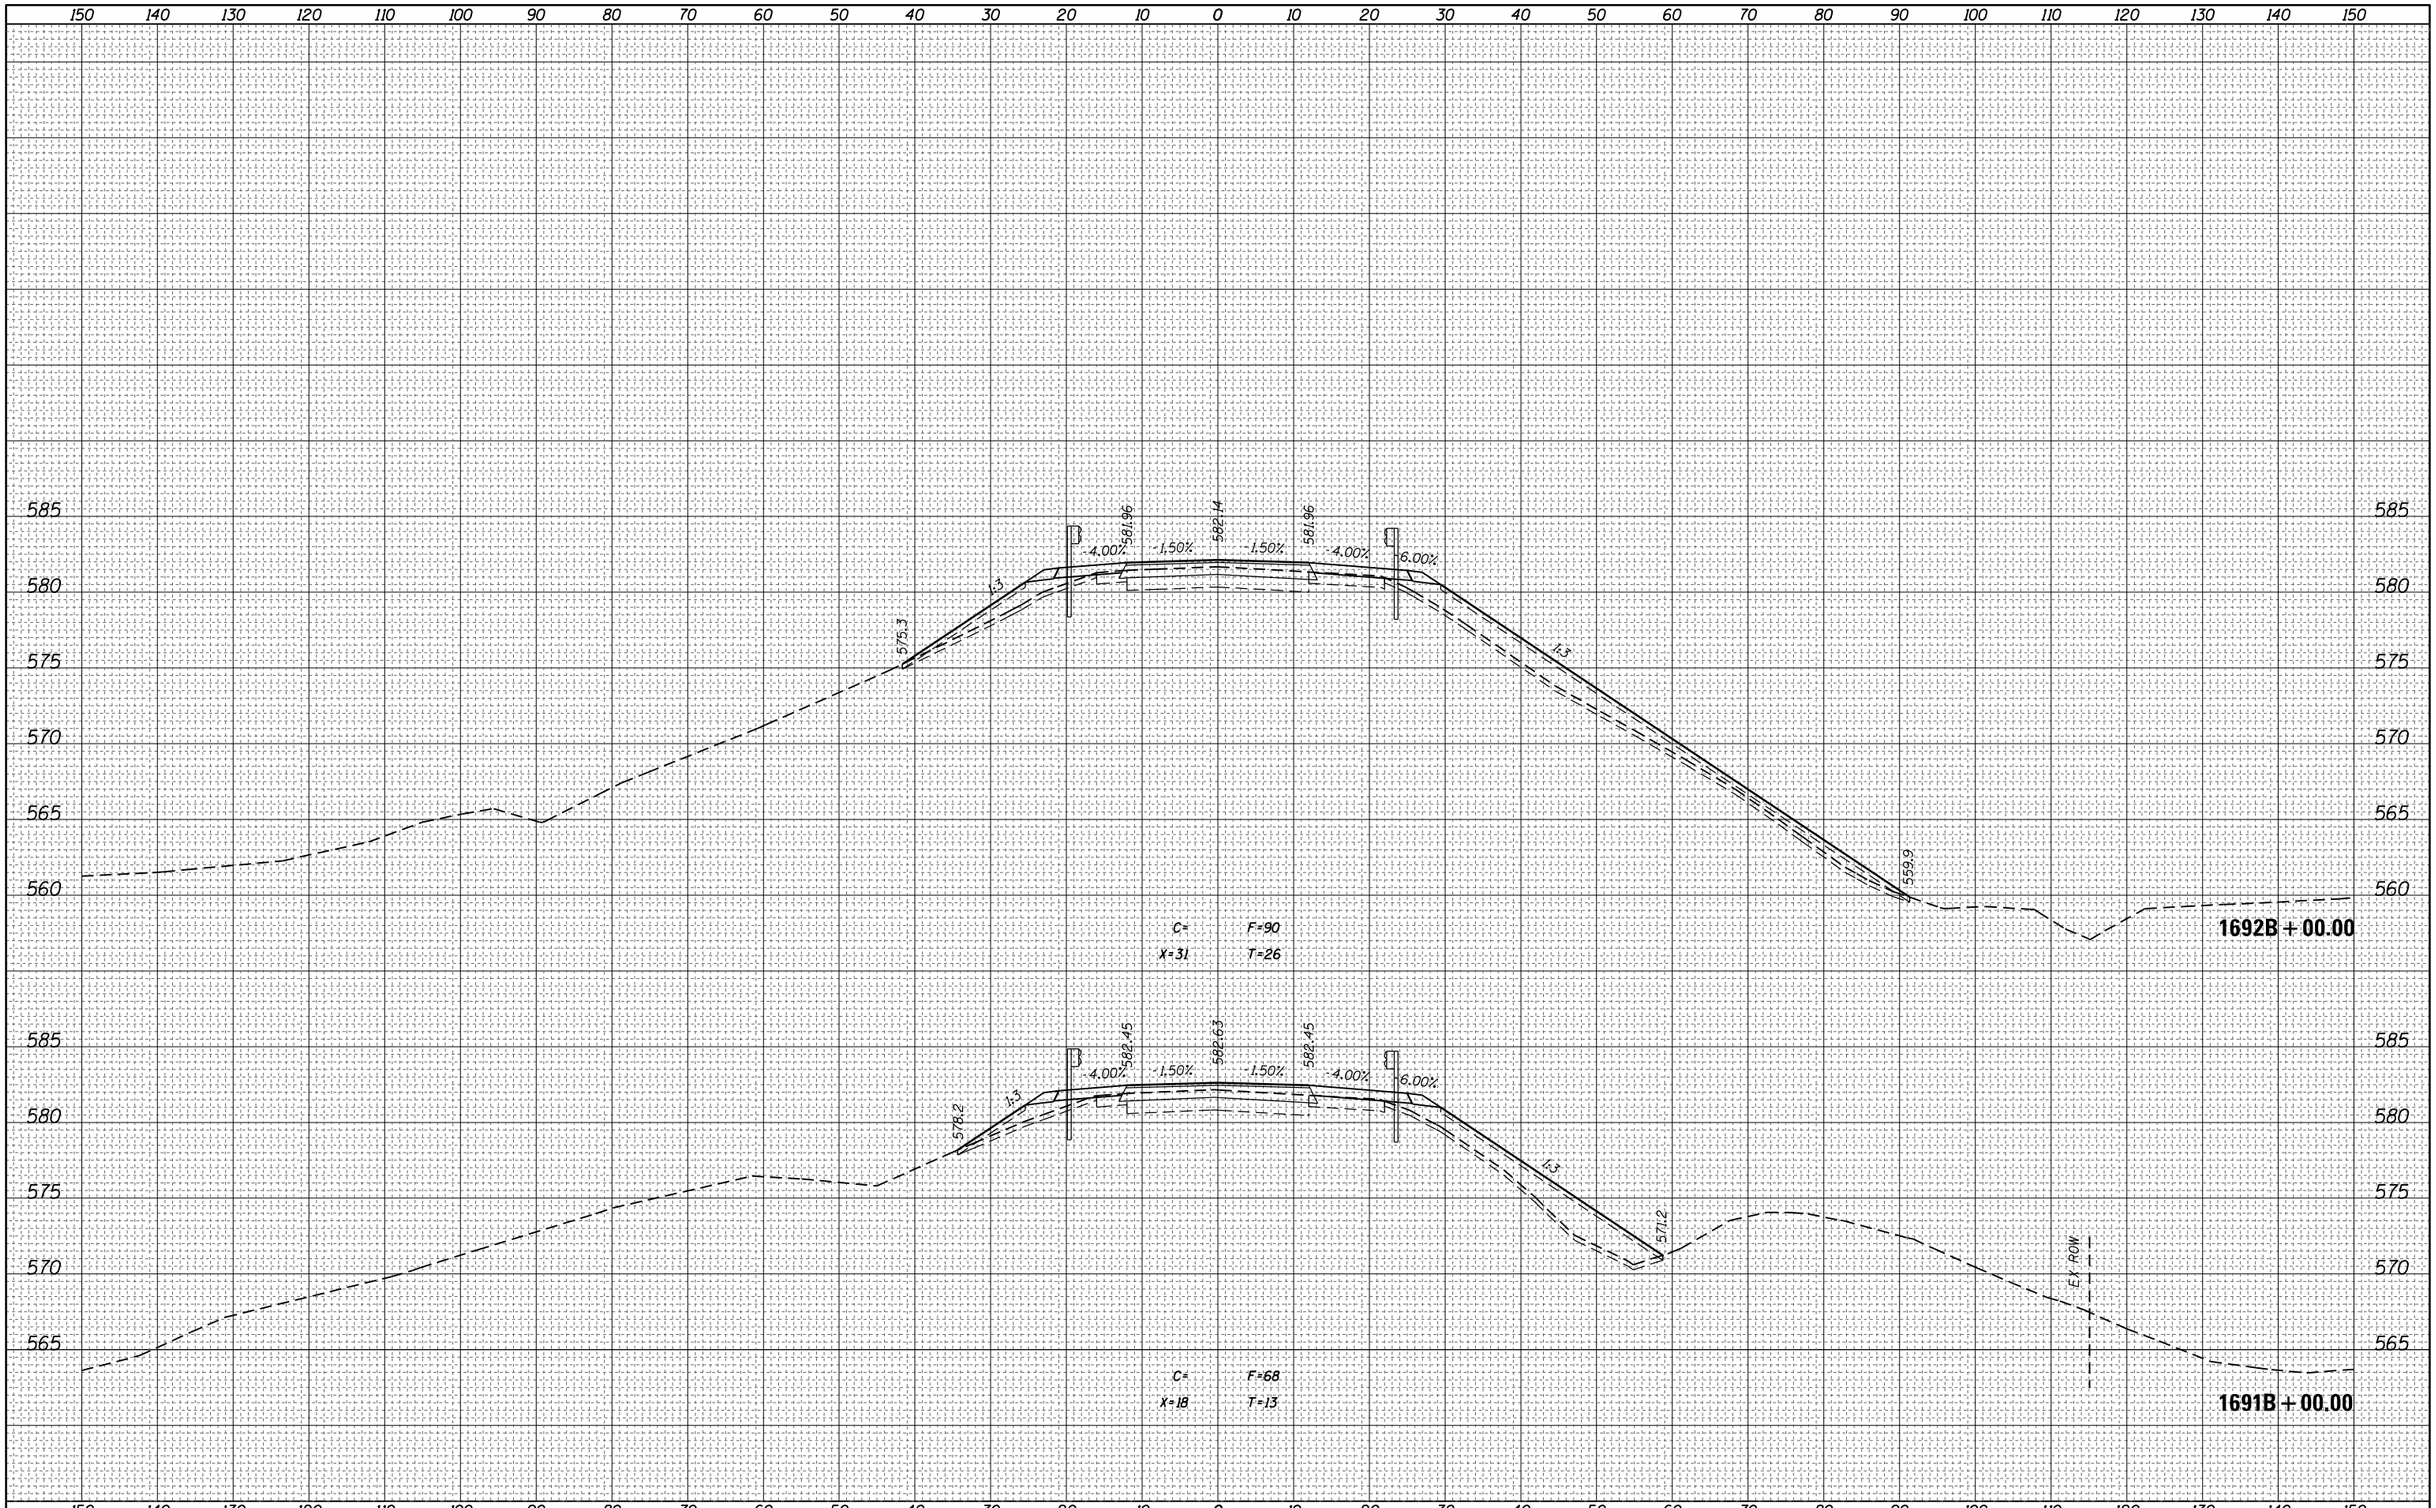


| | | | |
|---|---|---|---|
| FILE NAME = | USER NAME = steffenmk | DESIGNED - | REVISED - |
| pw:\\IL084EBIDINTEG.illinois.gov:PWIDOT\Documents\IDOT Offices\District 7\Projects\74664\CADD\Sheets\D774664-sht-xssht.dgn | | DRAWN - | REVISED - |
| | PLOT SCALE = 20.0000 ' / in. | CHECKED - | REVISED - |
| Default | PLOT DATE = 8/25/2017 | DATE - | REVISED - |

**STATE OF ILLINOIS**
**DEPARTMENT OF TRANSPORTATION**

**CROSS SECTIONS – 'B' ALIGNMENT**

SCALE: | SHEET OF SHEETS | STA. 691+00.00 | TO STA. 692+00.00

| F.A.I. RTE. | SECTION | COUNTY | TOTAL SHEETS | SHEET NO. |
|---|---|---|---|---|
| 70 | (25-1,2)R | EFFINGHAM | 424 | 386 |
| | | CONTRACT NO. 74664 | | |
| | | ILLINOIS | FED. AID PROJECT | |

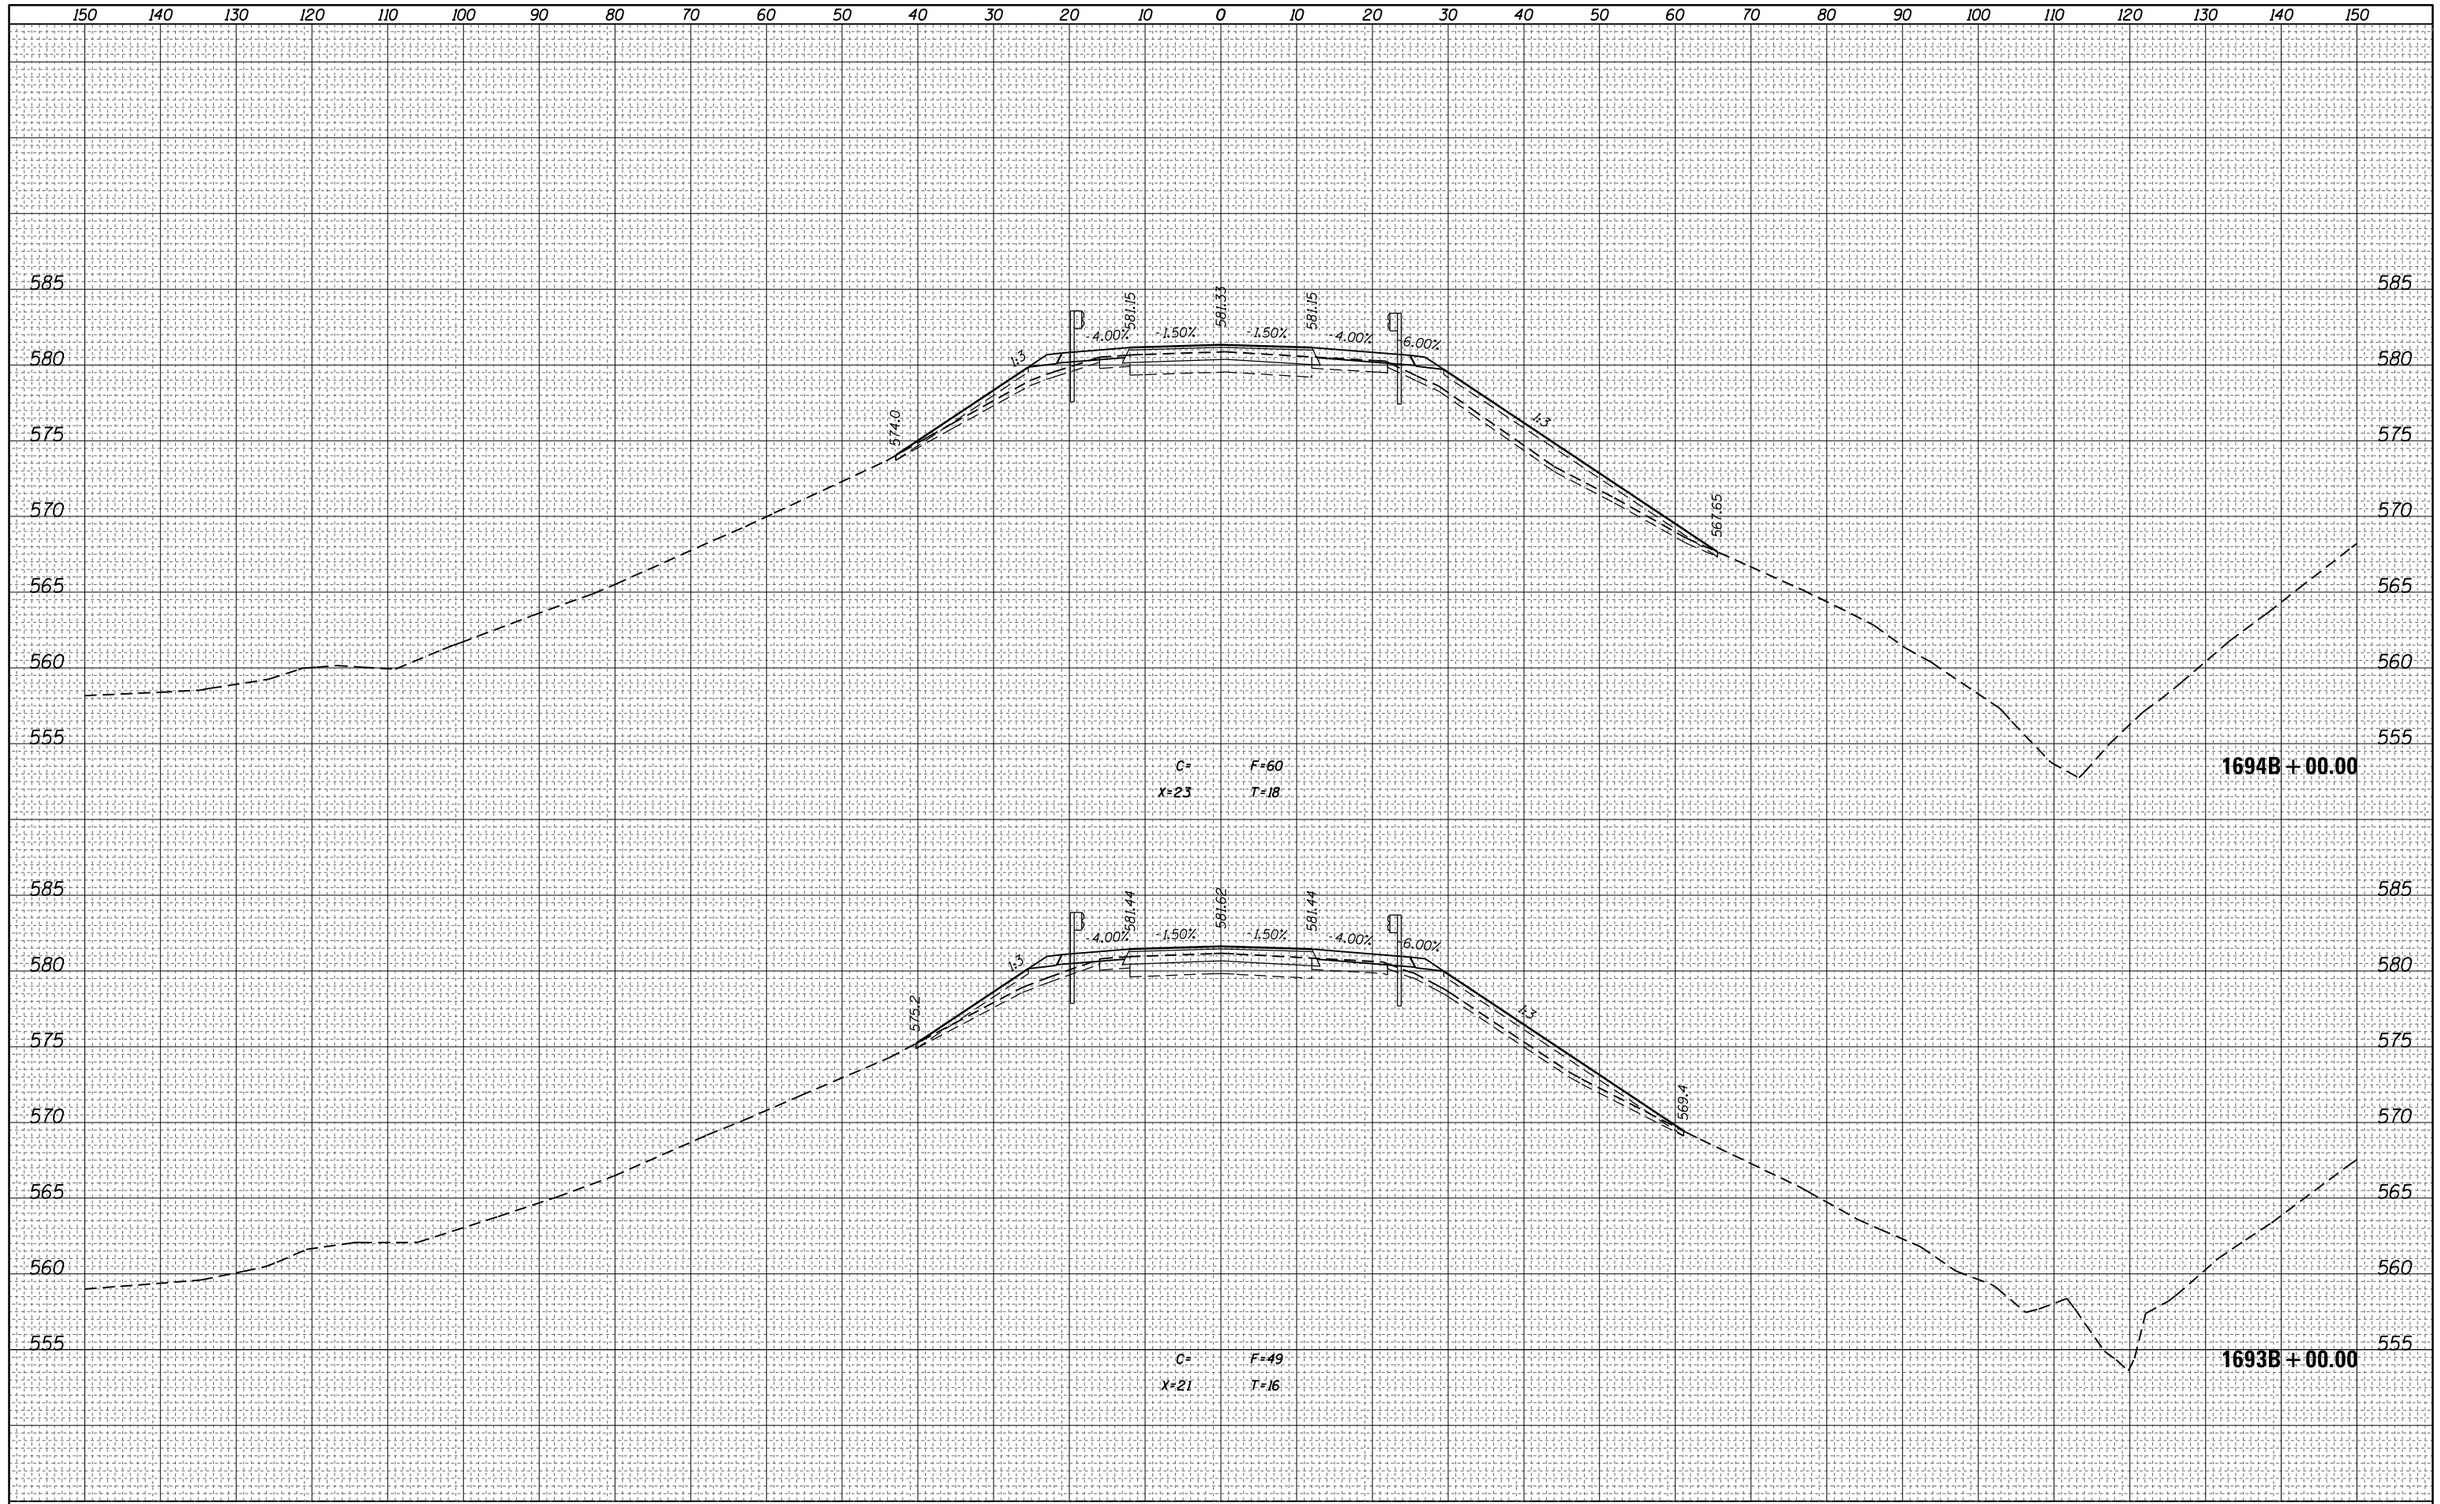


FINAL SURVEY

| NO. | NOTE BOOK | SURVEYED | BY | DATE |
|---|---|---|---|---|
| | | PLOTTED | | |
| | | TEMPLATE | | |
| | | AREAS | | |
| | | AREAS CHECKED | | |

ORIGINAL SURVEY

| NO. | NOTE BOOK | SURVEYED | BY | DATE |
|---|---|---|---|---|
| | | PLOTTED | | |
| | | TEMPLATE | | |
| | | AREAS | | |
| | | AREAS CHECKED | | |

| | | | |
|---|---|---|---|
| FILE NAME = pw:\\IL084EBIDINTEG.illinois.gov:PWIDOT\Documents\IDOT Offices\District 7\Projects\74664\CADD\Drawings\Sheets\D774664-sht-xssht.dgn | USER NAME = steffenmk | DESIGNED - | REVISED - |
| | | DRAWN - | REVISED - |
| | PLOT SCALE = 20.0000 ' / in. | CHECKED - | REVISED - |
| Default | PLOT DATE = 8/25/2017 | DATE - | REVISED - |

**STATE OF ILLINOIS**
**DEPARTMENT OF TRANSPORTATION**

**CROSS SECTIONS – 'B' ALIGNMENT**

SCALE: | SHEET OF SHEETS | STA. 693+00.00 | TO STA. 694+00.00

| F.A.I. RTE. | SECTION | COUNTY | TOTAL SHEETS | SHEET NO. |
|---|---|---|---|---|
| 70 | (25-1,2)R | EFFINGHAM | 424 | 387 |
| | | CONTRACT NO. 74664 | | |
| | ILLINOIS FED. AID PROJECT | | | |

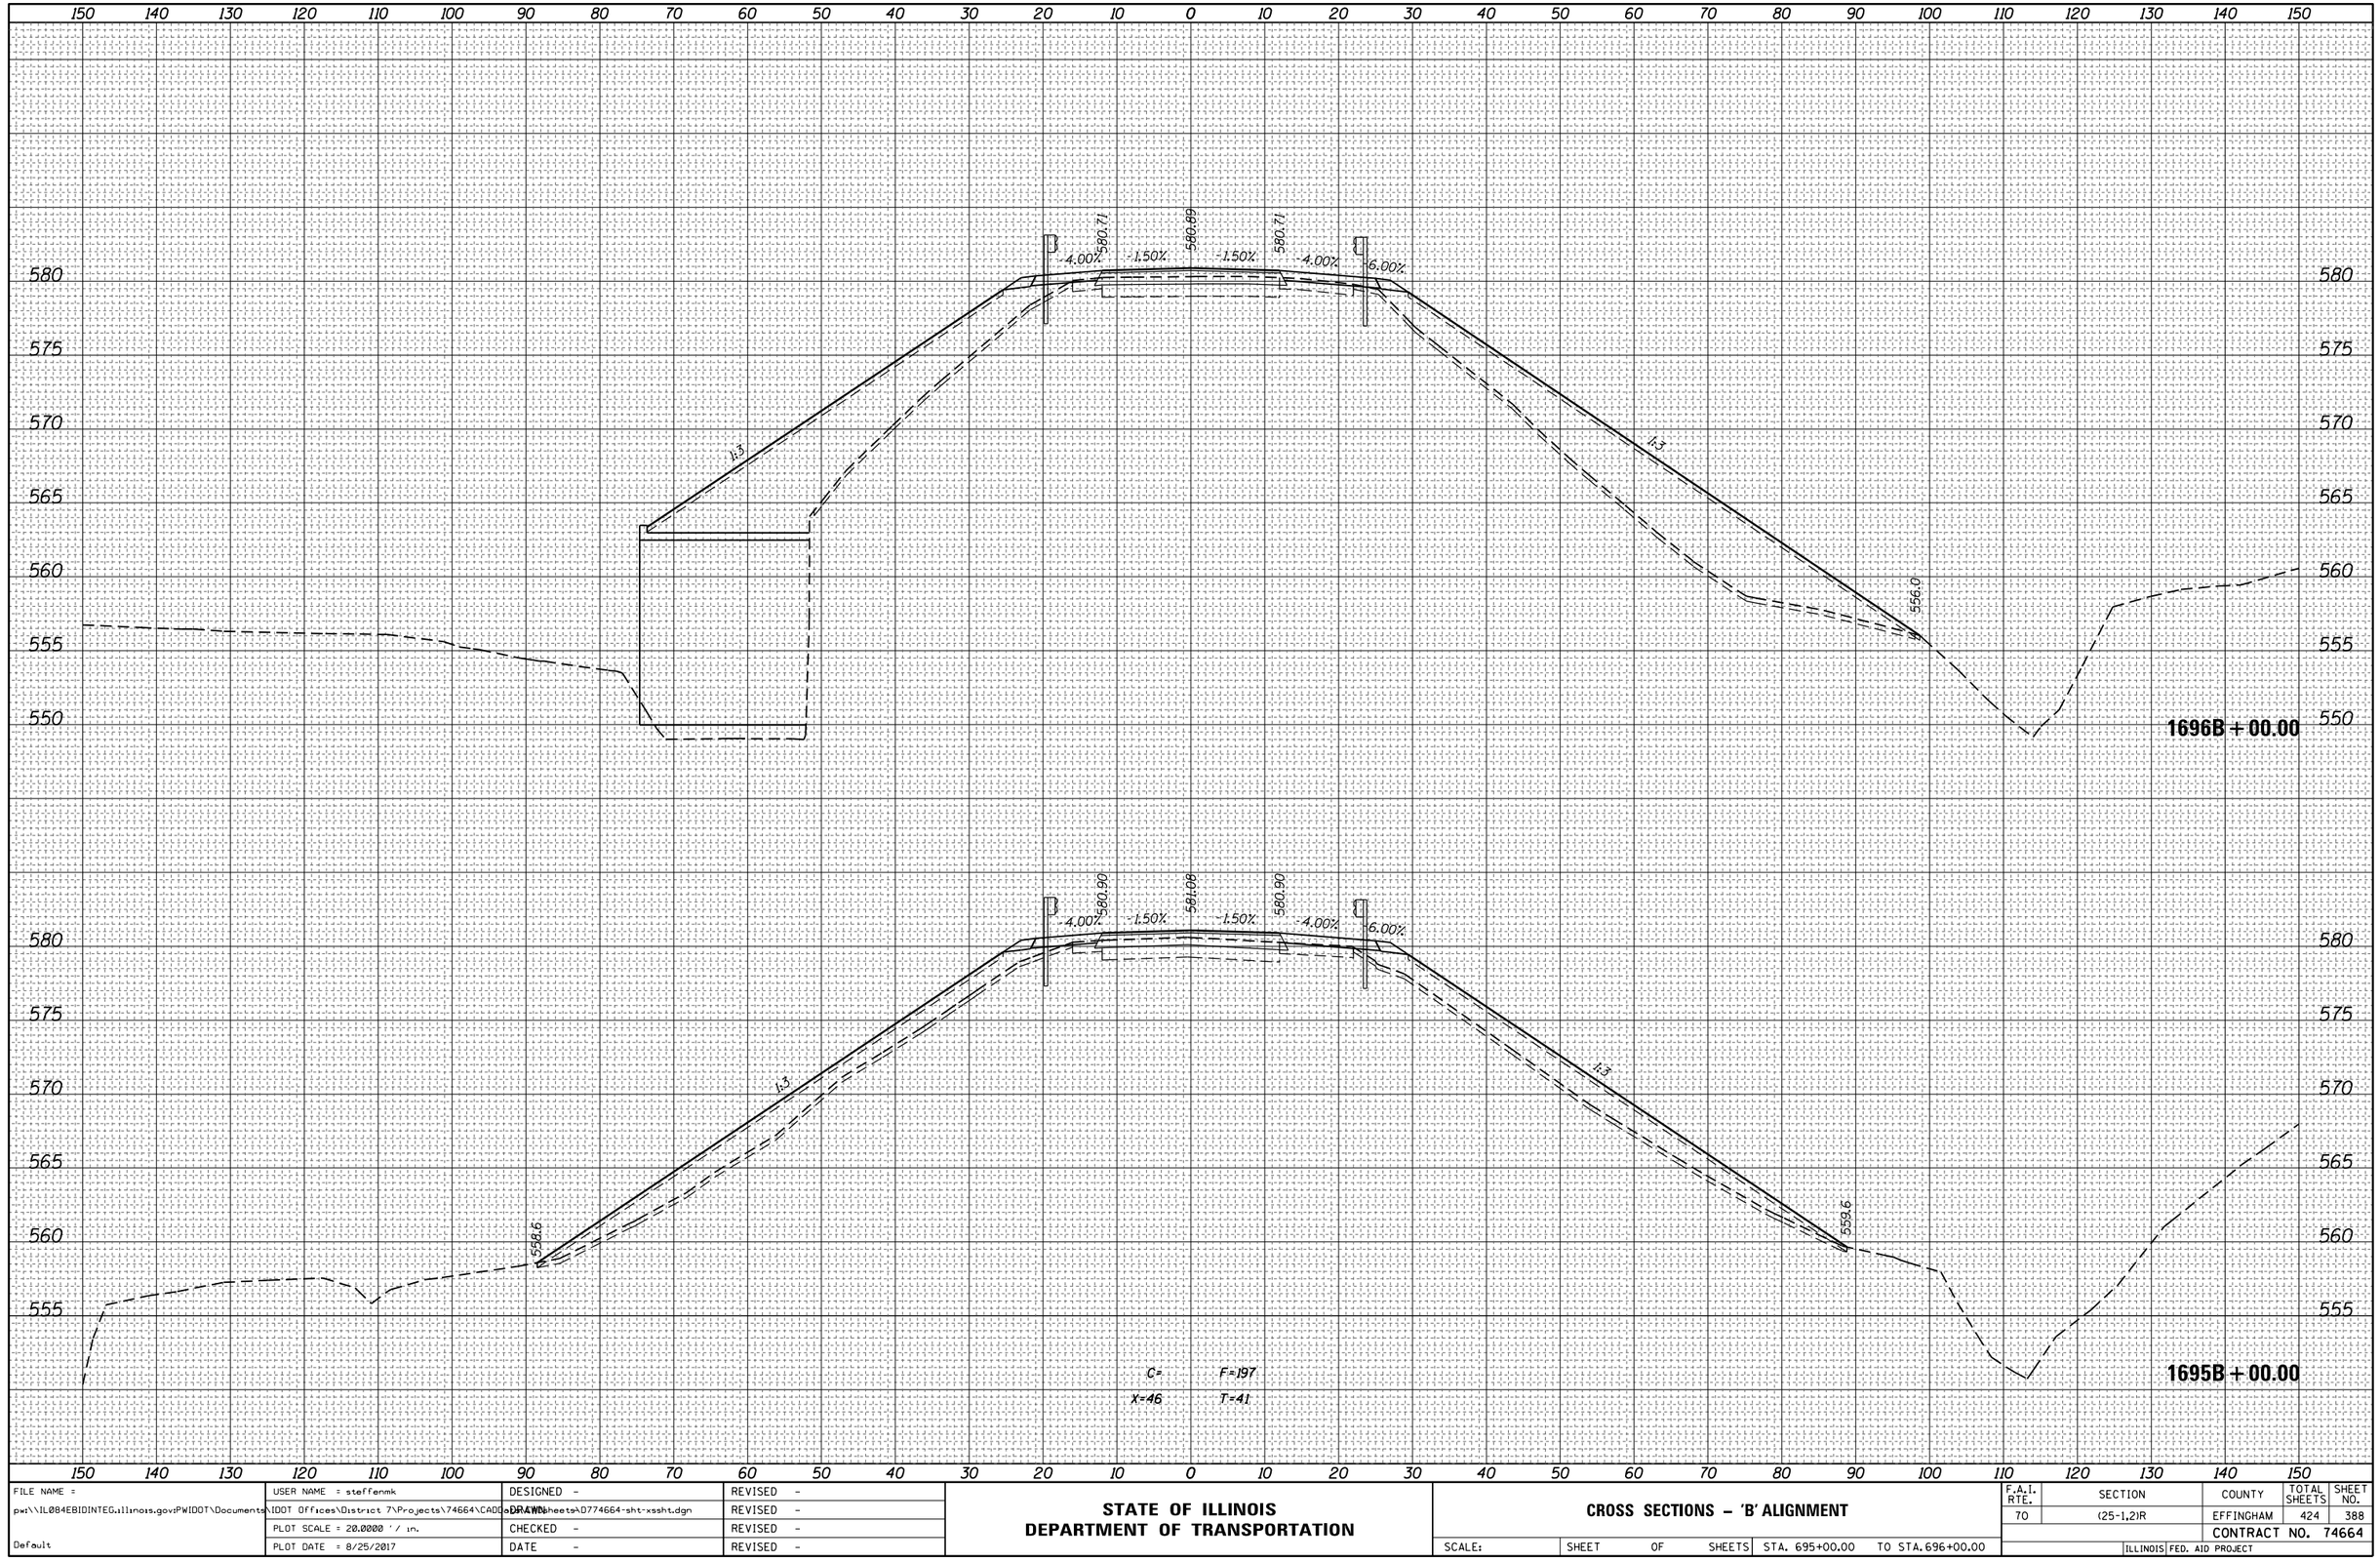


FINAL SURVEY

| NO. | NOTE BOOK | SURVEYED | PLOTTED | TEMPLATE | AREAS | AREAS CHECKED | BY | DATE |
|---|---|---|---|---|---|---|---|---|
| | | | | | | | | |

ORIGINAL SURVEY

| NO. | NOTE BOOK | SURVEYED | PLOTTED | TEMPLATE | AREAS | AREAS CHECKED | BY | DATE |
|---|---|---|---|---|---|---|---|---|
| | | | | | | | | |

| | | | |
|---|---|---|---|
| FILE NAME = pw:\\IL084EBIDINTEG.illinois.gov:PWIDOT\Documents\IDOT Offices\District 7\Projects\74664\CADD\Drawing Sheets\D774664-sht-xssht.dgn | USER NAME = steffenmk | DESIGNED - | REVISED - |
| | | DRAWN - | REVISED - |
| | PLOT SCALE = 20.0000 ' / in. | CHECKED - | REVISED - |
| Default | PLOT DATE = 8/25/2017 | DATE - | REVISED - |

**STATE OF ILLINOIS**
**DEPARTMENT OF TRANSPORTATION**

**CROSS SECTIONS – 'B' ALIGNMENT**

SCALE: | SHEET OF SHEETS | STA. 695+00.00 TO STA. 696+00.00

| F.A.I. RTE. | SECTION | COUNTY | TOTAL SHEETS | SHEET NO. |
|---|---|---|---|---|
| 70 | (25-1,2)R | EFFINGHAM | 424 | 388 |
| | | CONTRACT NO. 74664 | | |
| | ILLINOIS FED. AID PROJECT | | | |

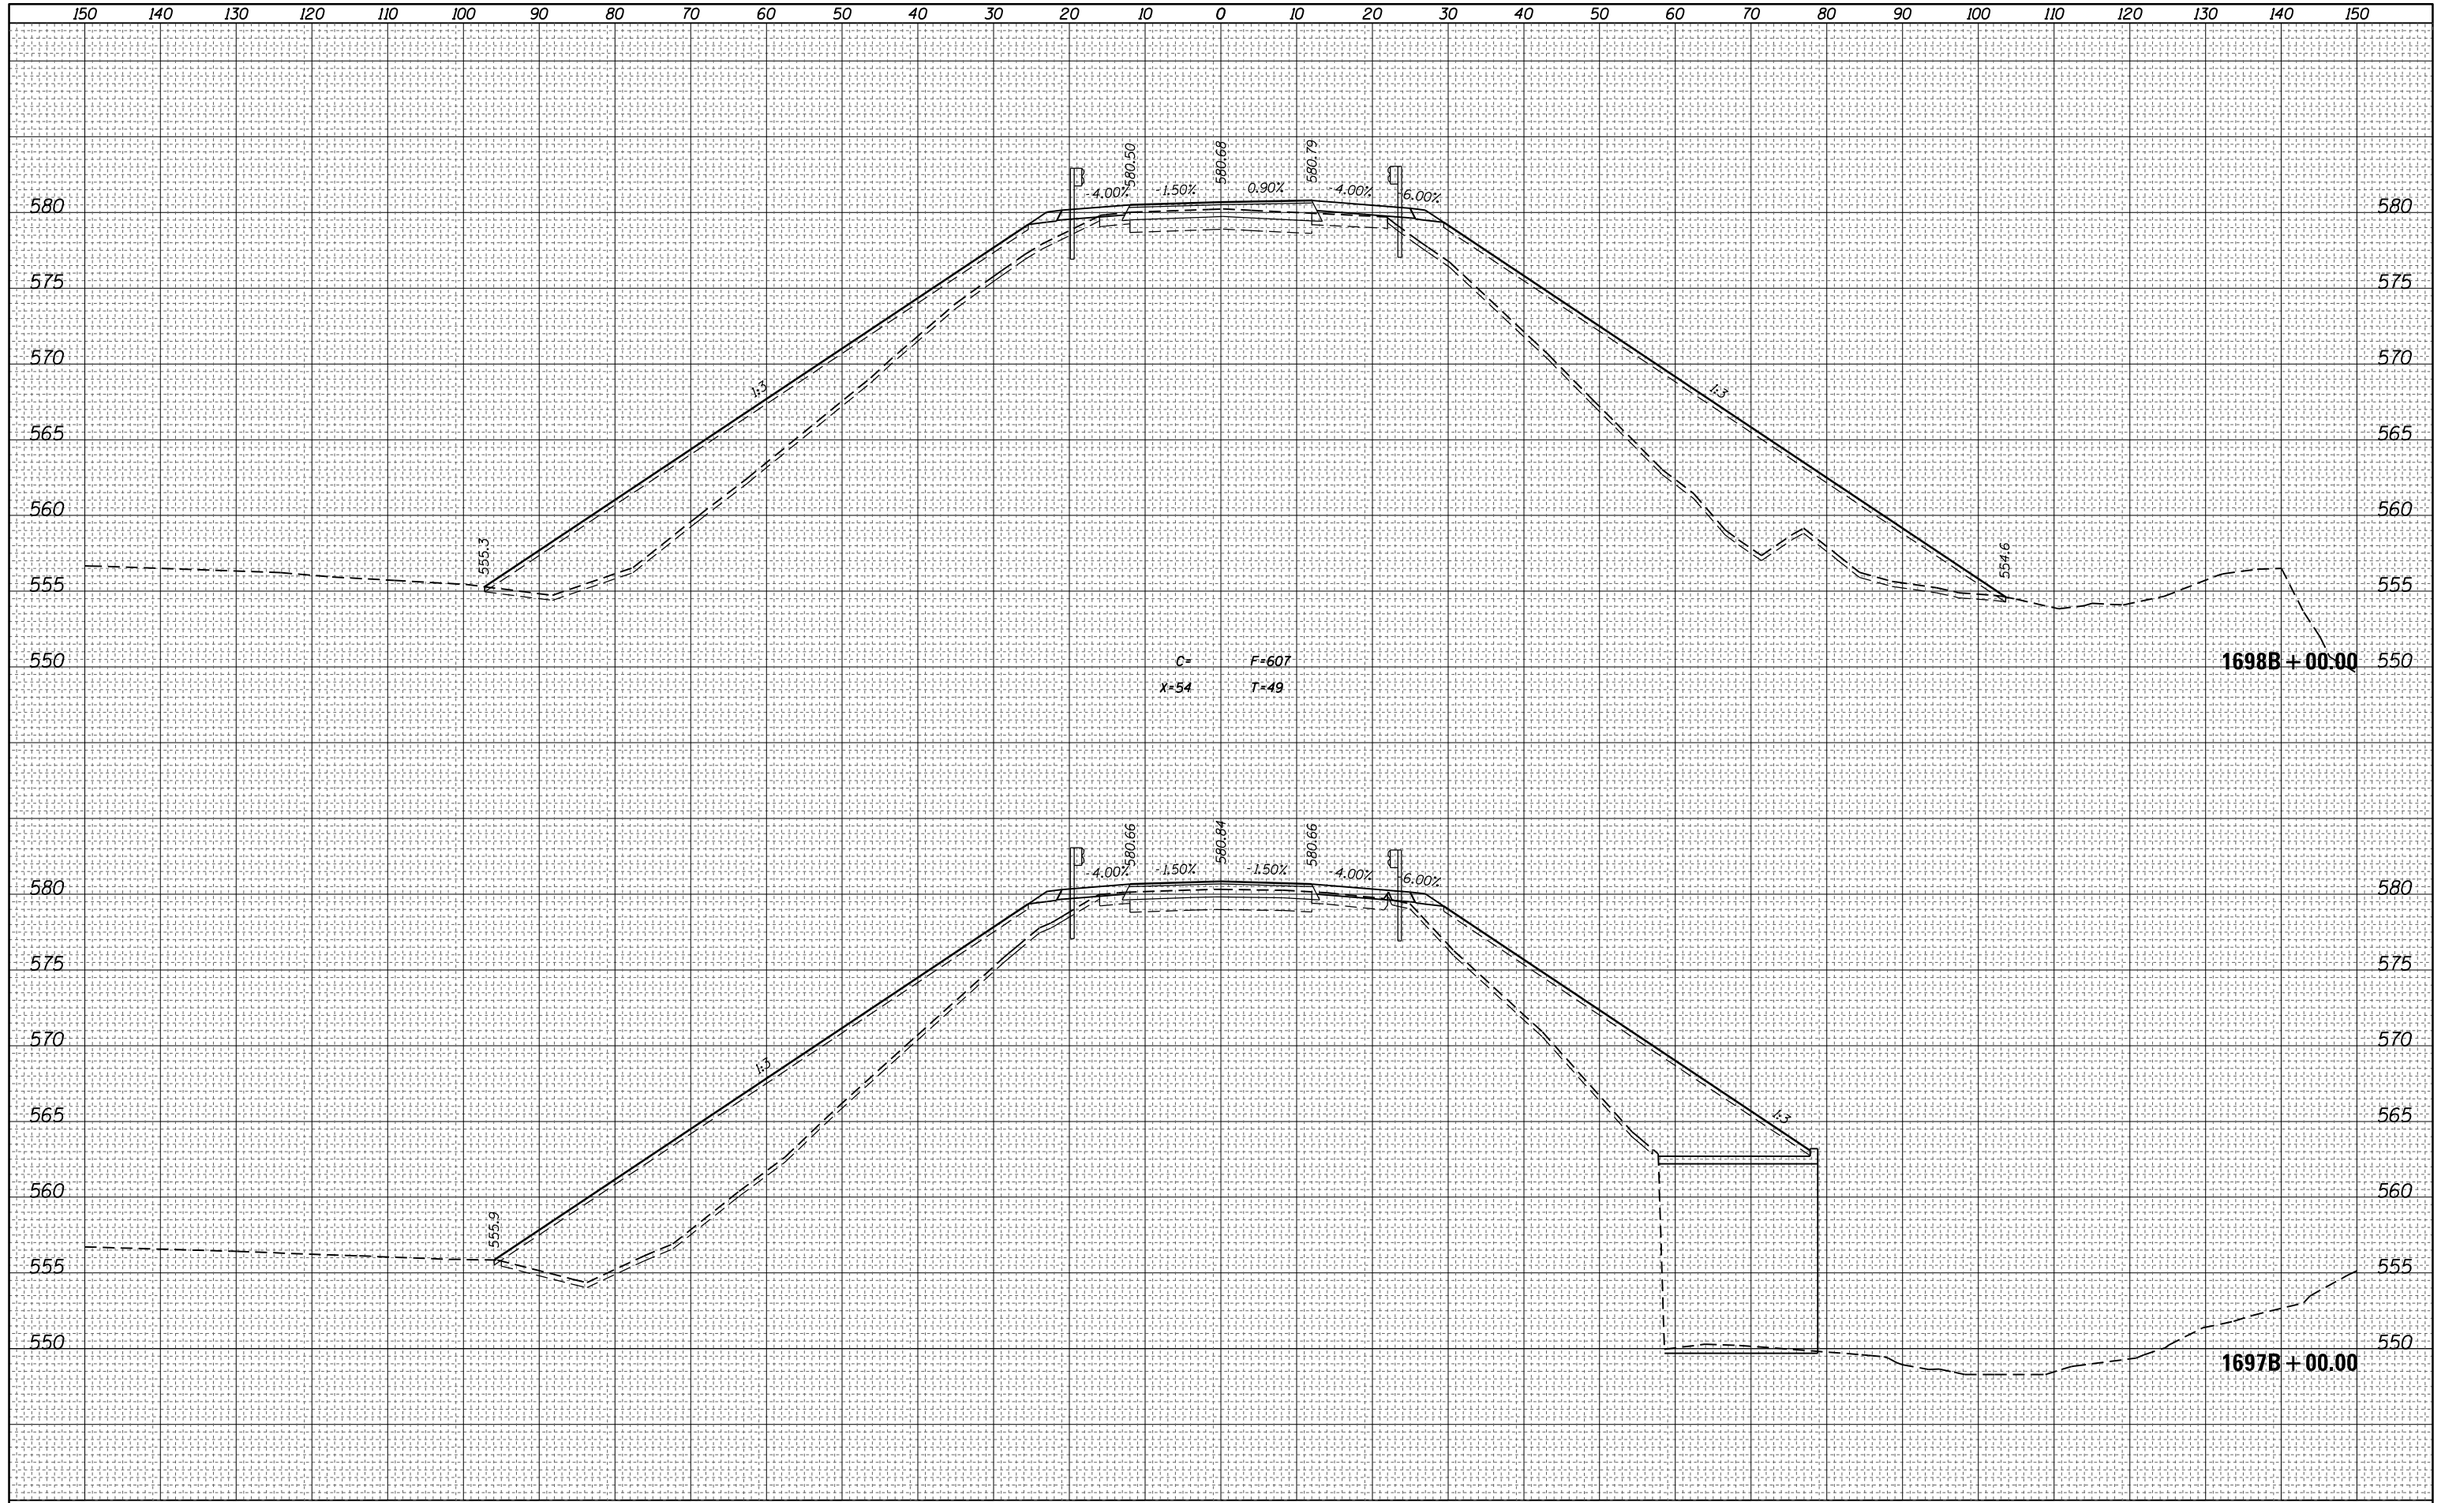


| FINAL SURVEY | NOTE BOOK | NO. |
|---|---|---|
| SURVEYED | | |
| PLOTTED | | |
| TEMPLATE | | |
| AREAS | | |
| AREAS CHECKED | | |

| BY | DATE |
|---|---|
| | |
| | |
| | |
| | |
| | |

| ORIGINAL SURVEY | NOTE BOOK | NO. |
|---|---|---|
| SURVEYED | | |
| PLOTTED | | |
| TEMPLATE | | |
| AREAS | | |
| AREAS CHECKED | | |

| BY | DATE |
|---|---|
| | |
| | |
| | |
| | |
| | |

| | | | |
|---|---|---|---|
| FILE NAME = pw:\\IL084EBIDINTEG.illinois.gov:PWIDOT\Documents\IDOT Offices\District 7\Projects\74664\CADD\Drawing Sheets\D774664-sht-xssht.dgn | USER NAME = steffenmk | DESIGNED - | REVISED - |
| | | DRAWN - | REVISED - |
| | PLOT SCALE = 20.0000 ' / in. | CHECKED - | REVISED - |
| Default | PLOT DATE = 8/25/2017 | DATE - | REVISED - |

**STATE OF ILLINOIS**
**DEPARTMENT OF TRANSPORTATION**

**CROSS SECTIONS – 'B' ALIGNMENT**

SCALE: | SHEET OF SHEETS | STA. 697+00.00 | TO STA. 698+00.00

| F.A.I. RTE. | SECTION | COUNTY | TOTAL SHEETS | SHEET NO. |
|---|---|---|---|---|
| 70 | (25-1,2)R | EFFINGHAM | 424 | 389 |
| | | CONTRACT NO. 74664 | | |
| | ILLINOIS FED. AID PROJECT | | | |

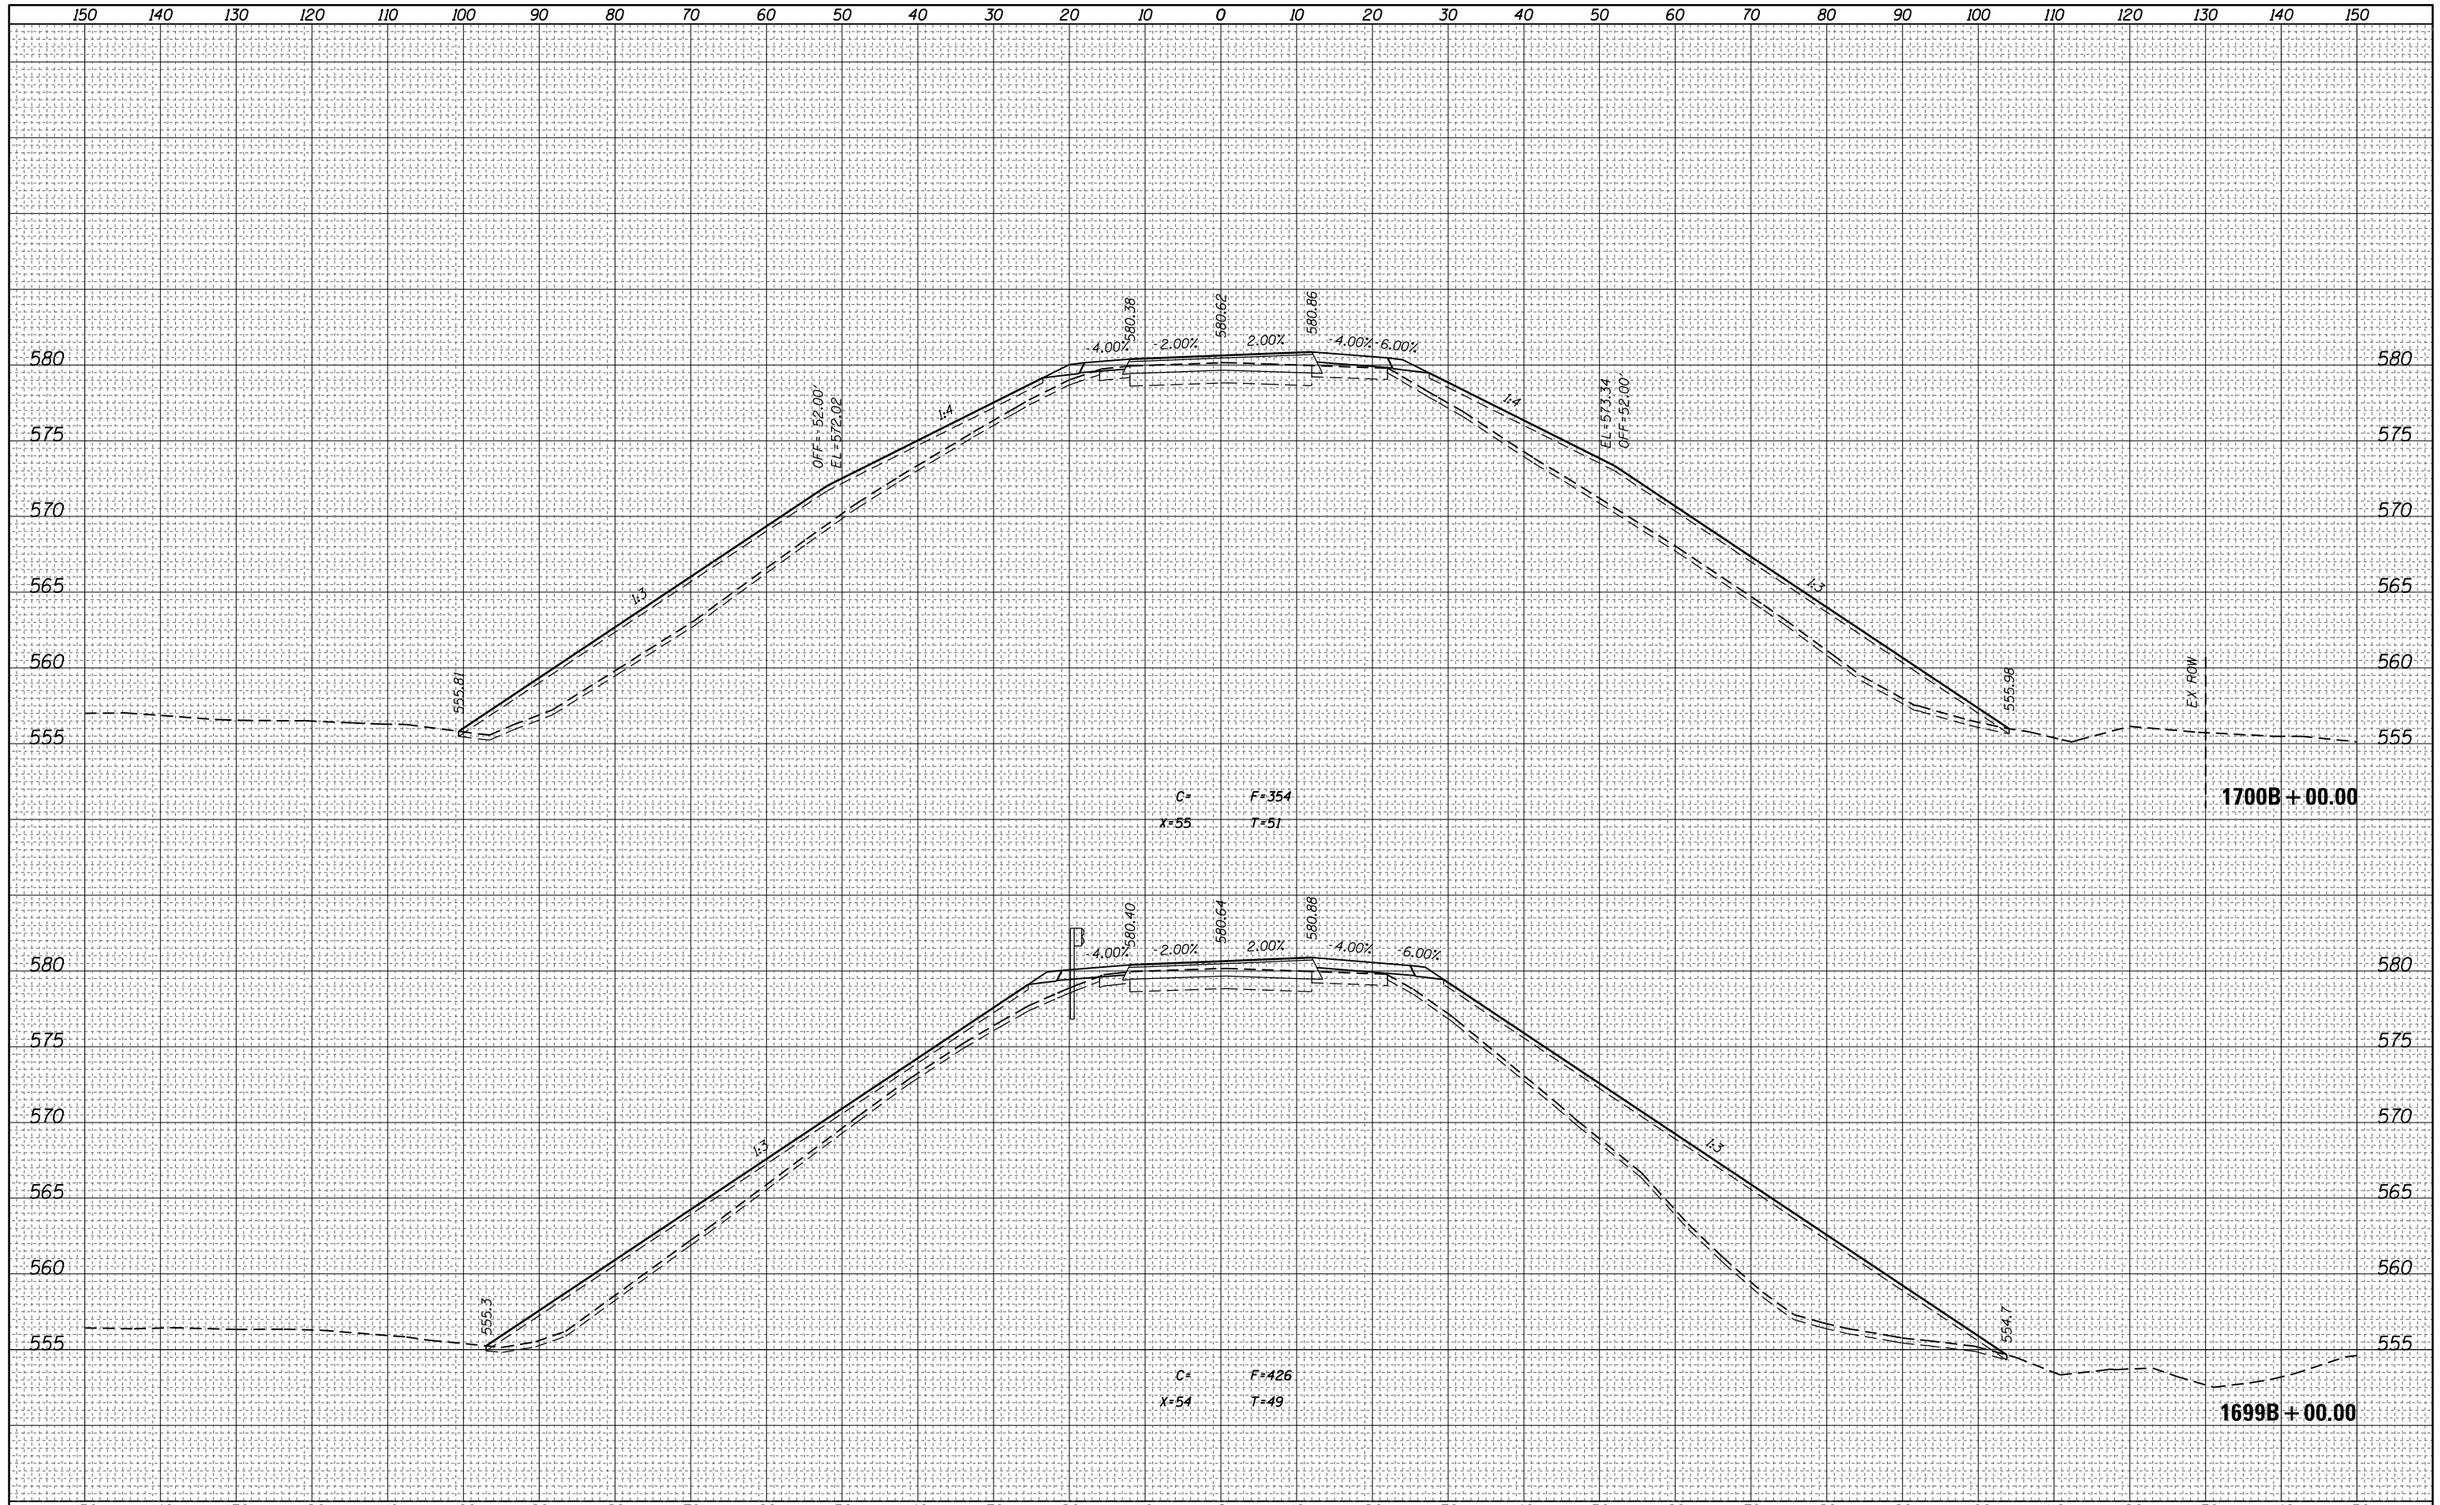


| FINAL SURVEY | BY | DATE |
|---|---|---|
| NOTE BOOK | SURVEYED | |
| NO. | PLOTTED | |
| | TEMPLATE | |
| | AREAS | |
| | AREAS CHECKED | |

| ORIGINAL SURVEY | BY | DATE |
|---|---|---|
| NOTE BOOK | SURVEYED | |
| NO. | PLOTTED | |
| | TEMPLATE | |
| | AREAS | |
| | AREAS CHECKED | |

| | | | |
|---|---|---|---|
| FILE NAME = pw:\\IL084EBIDINTEG.illinois.gov:PWIDOT\Documents\IDOT Offices\District 7\Projects\74664\CADD\Drawings\Sheets\D774664-sht-xssht.dgn | USER NAME = steffenmk | DESIGNED - | REVISED - |
| | PLOT SCALE = 20.0000 ' / in. | CHECKED - | REVISED - |
| Default | PLOT DATE = 8/25/2017 | DATE - | REVISED - |

**STATE OF ILLINOIS**
**DEPARTMENT OF TRANSPORTATION**

**CROSS SECTIONS – 'B' ALIGNMENT**

SCALE: | SHEET OF SHEETS | STA. 699+00.00 | TO STA. 700+00.00

| F.A.I. RTE. | SECTION | COUNTY | TOTAL SHEETS | SHEET NO. |
|---|---|---|---|---|
| 70 | (25-1,2)R | EFFINGHAM | 424 | 390 |
| | | CONTRACT NO. 74664 | | |
| | ILLINOIS FED. AID PROJECT | | | |

| FINAL SURVEY | NOTE BOOK | NO. |
|---|---|---|
| SURVEYED | BY | DATE |
| PLOTTED | | |
| TEMPLATE | | |
| AREAS | | |
| AREAS CHECKED | | |

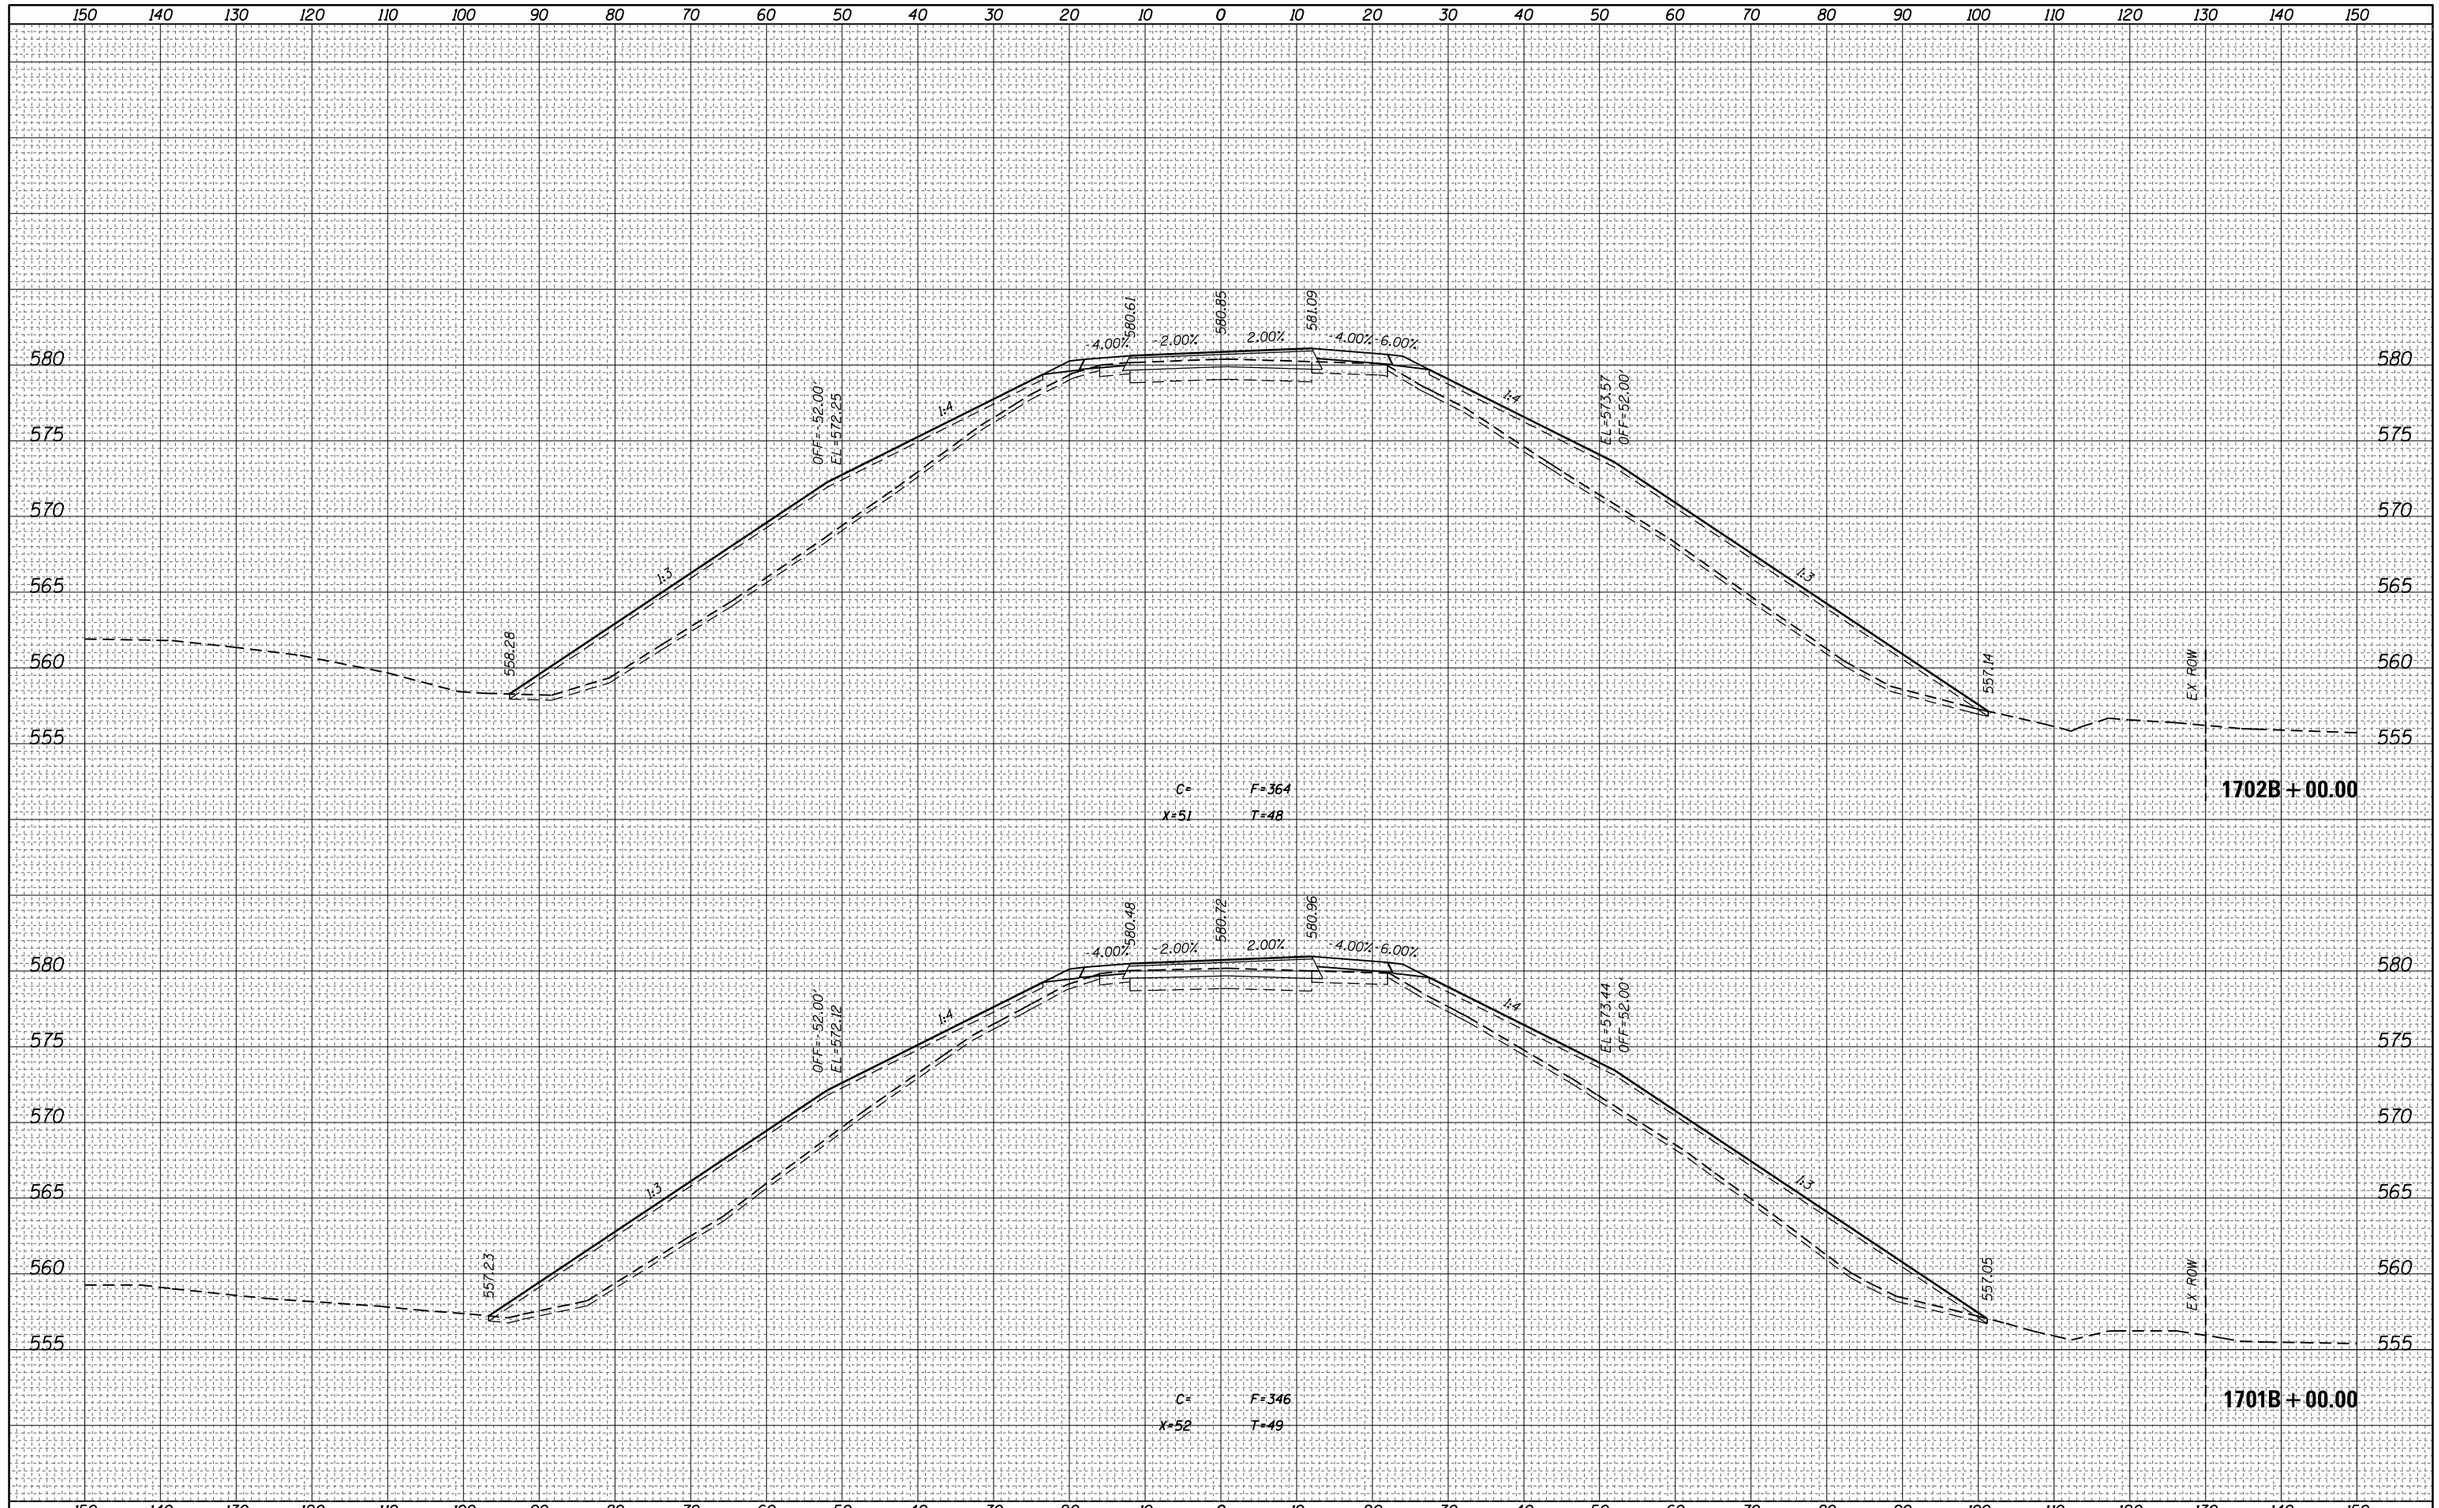


| ORIGINAL SURVEY | NOTE BOOK | NO. |
|---|---|---|
| SURVEYED | BY | DATE |
| PLOTTED | | |
| TEMPLATE | | |
| AREAS | | |
| AREAS CHECKED | | |

| | | | |
|---|---|---|---|
| FILE NAME = | USER NAME = steffenmk | DESIGNED - | REVISED - |
| p:\\IL084EBIDINTEG.illinois.gov\PWIDOT\Documents\IDOT Offices\District 7\Projects\74664\CADD\Drawing sheets\D774664-sht-xssht.dgn | | DRAWN - | REVISED - |
| | PLOT SCALE = 20.0000 ' / in. | CHECKED - | REVISED - |
| Default | PLOT DATE = 8/25/2017 | DATE - | REVISED - |

**STATE OF ILLINOIS**
**DEPARTMENT OF TRANSPORTATION**

**CROSS SECTIONS – 'B' ALIGNMENT**

SCALE: | SHEET OF SHEETS | STA. 701+00.00 | TO STA. 702+00.00

| F.A.I. RTE. | SECTION | COUNTY | TOTAL SHEETS | SHEET NO. |
|---|---|---|---|---|
| 70 | (25-1,2)R | EFFINGHAM | 424 | 391 |
| | | CONTRACT NO. 74664 | | |
| | | ILLINOIS FED. AID PROJECT | | |

| FINAL SURVEY | BY | DATE |
|---|---|---|
| NOTE BOOK | SURVEYED | |
| NO. | PLOTTED | |
| | TEMPLATE | |
| | AREAS | |
| | AREAS CHECKED | |

| ORIGINAL SURVEY | BY | DATE |
|---|---|---|
| NOTE BOOK | SURVEYED | |
| | PLOTTED | |
| | TEMPLATE | |
| | AREAS | |
| NO. | AREAS CHECKED | |

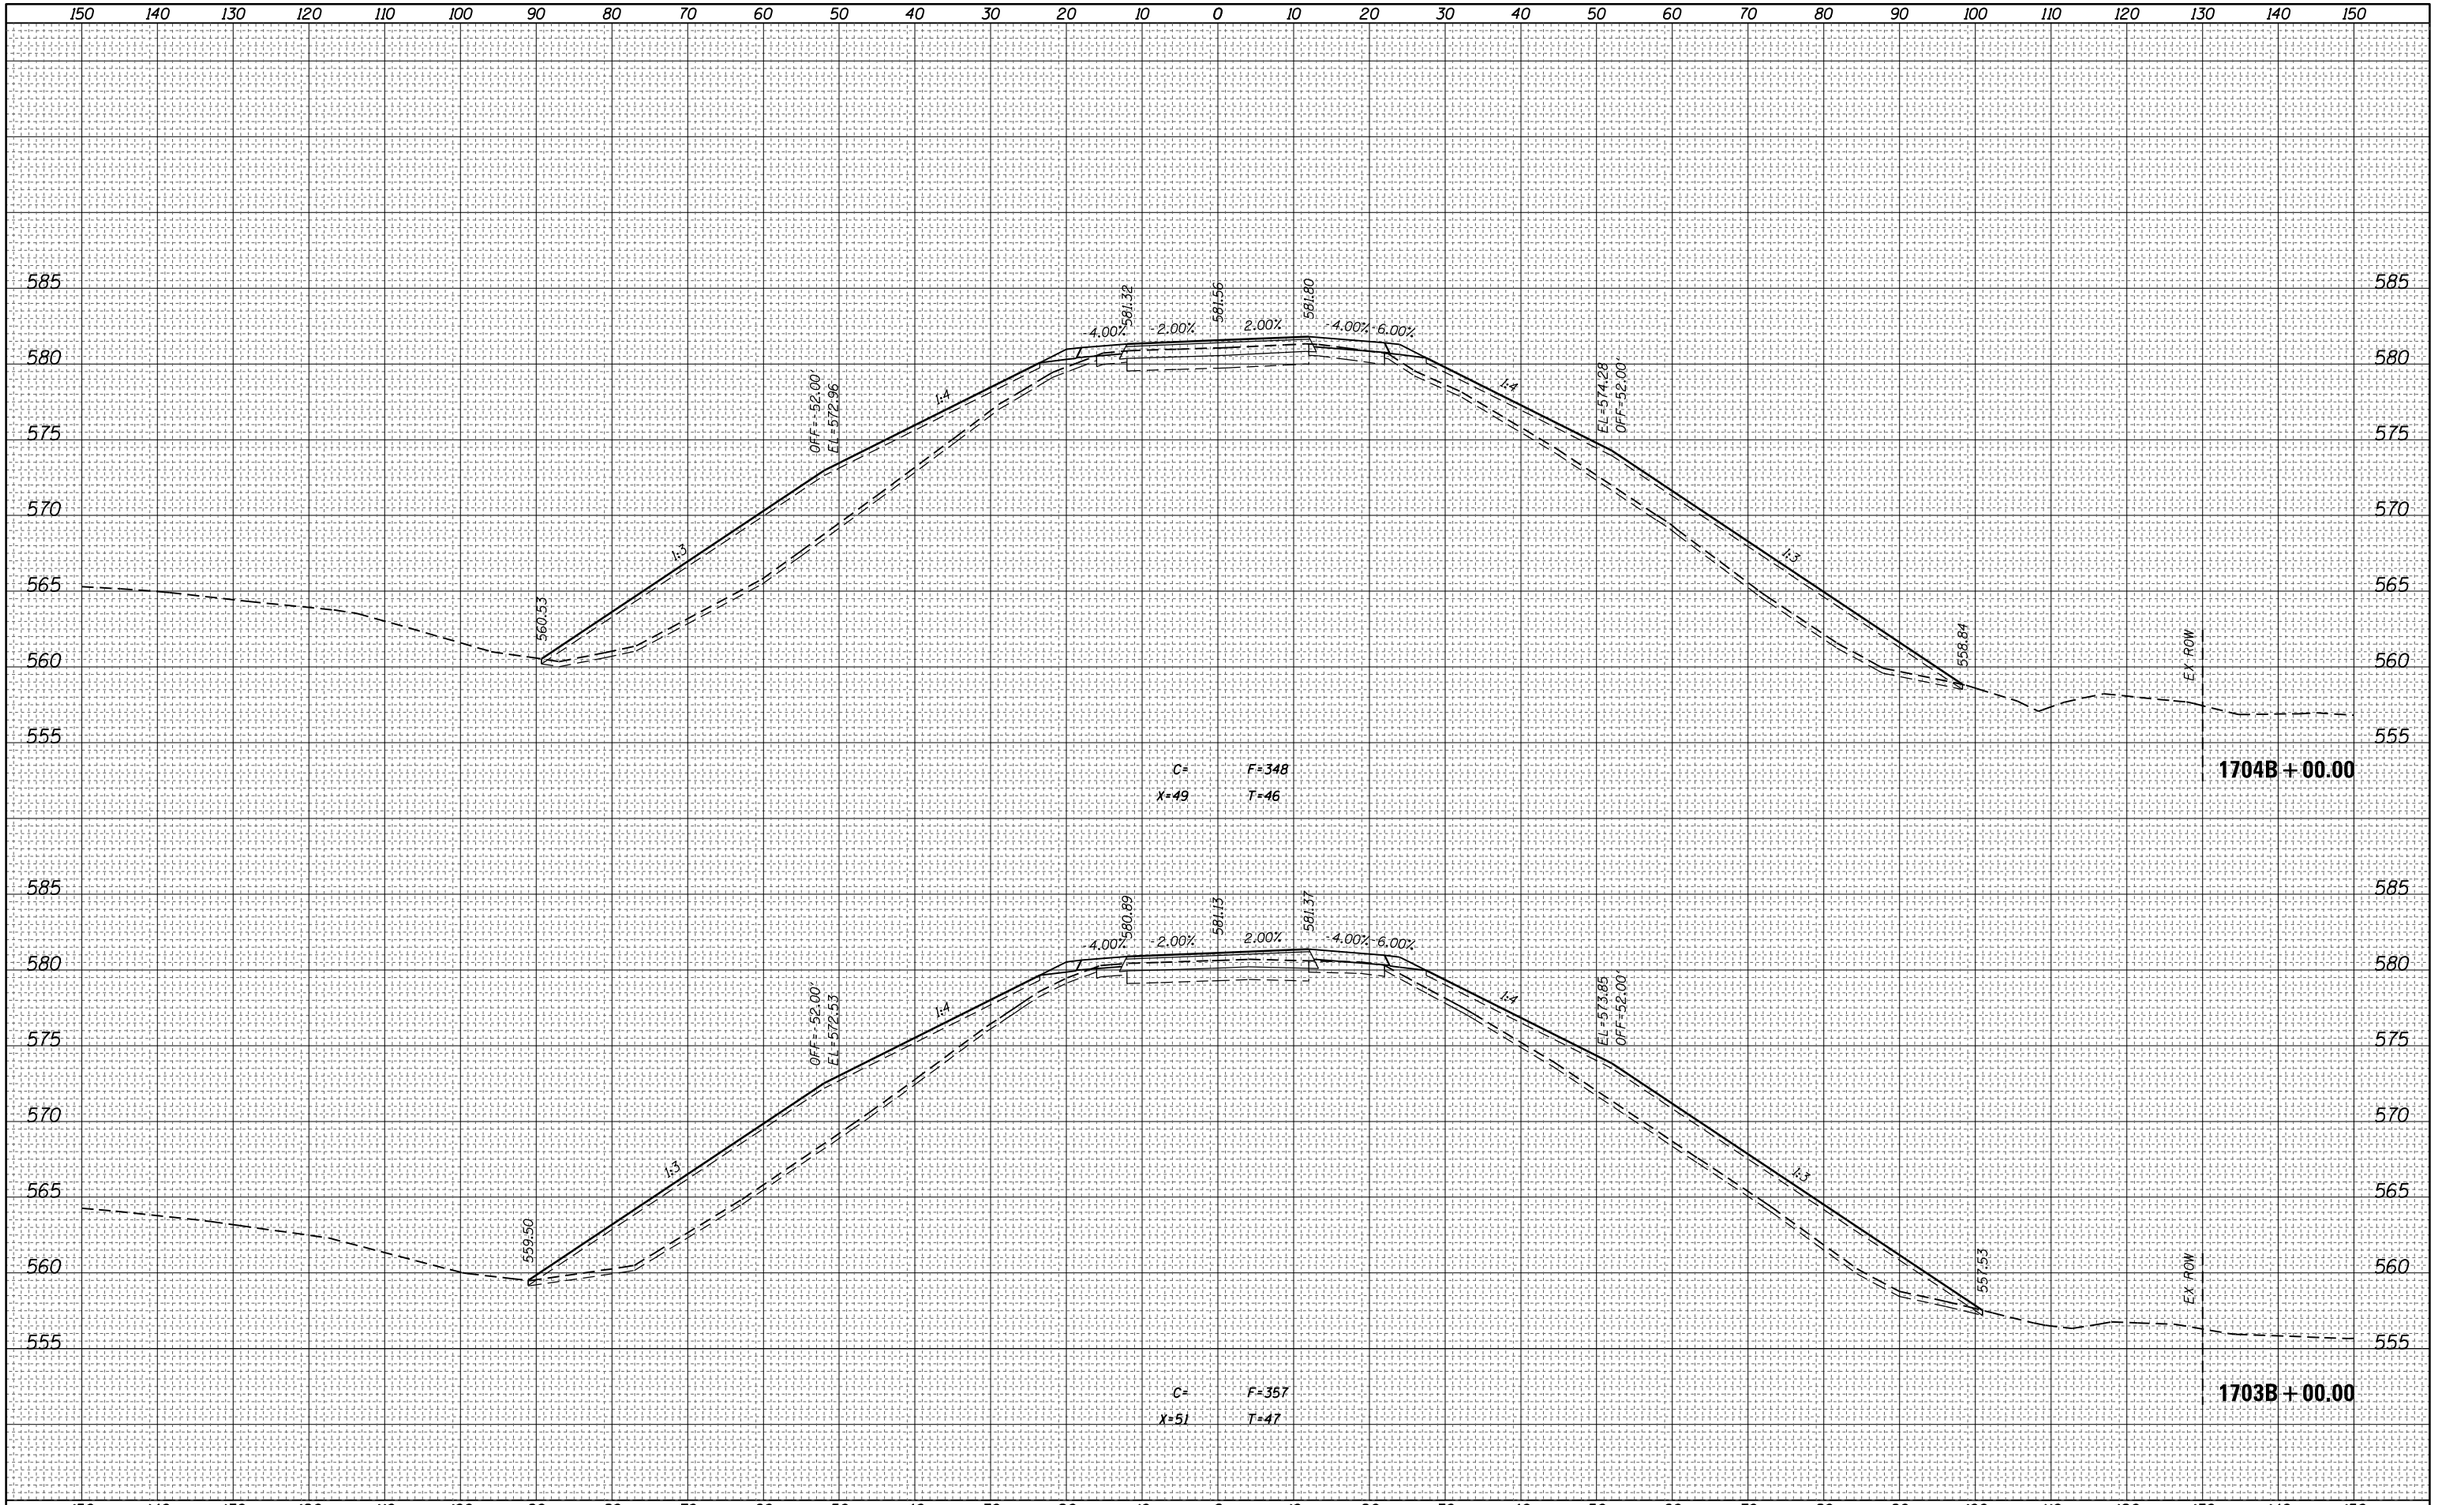


| | | | |
|---|---|---|---|
| FILE NAME = pw:\\IL084EBIDINTEG.illinois.gov:PWIDOT\Documents\Default | USER NAME = steffenmk | DESIGNED - | REVISED - |
| | PLOT SCALE = 20.0000 ' / in. | DRAWN - | REVISED - |
| | PLOT DATE = 8/25/2017 | CHECKED - | REVISED - |
| | | DATE - | REVISED - |

**STATE OF ILLINOIS**
**DEPARTMENT OF TRANSPORTATION**

**CROSS SECTIONS – 'B' ALIGNMENT**

SCALE: | SHEET OF SHEETS | STA. 703+00.00 TO STA. 704+00.00

| F.A.I. RTE. | SECTION | COUNTY | TOTAL SHEETS | SHEET NO. |
|---|---|---|---|---|
| 70 | (25-1,2)R | EFFINGHAM | 424 | 392 |
| | | CONTRACT NO. 74664 | | |
| | ILLINOIS FED. AID PROJECT | | | |

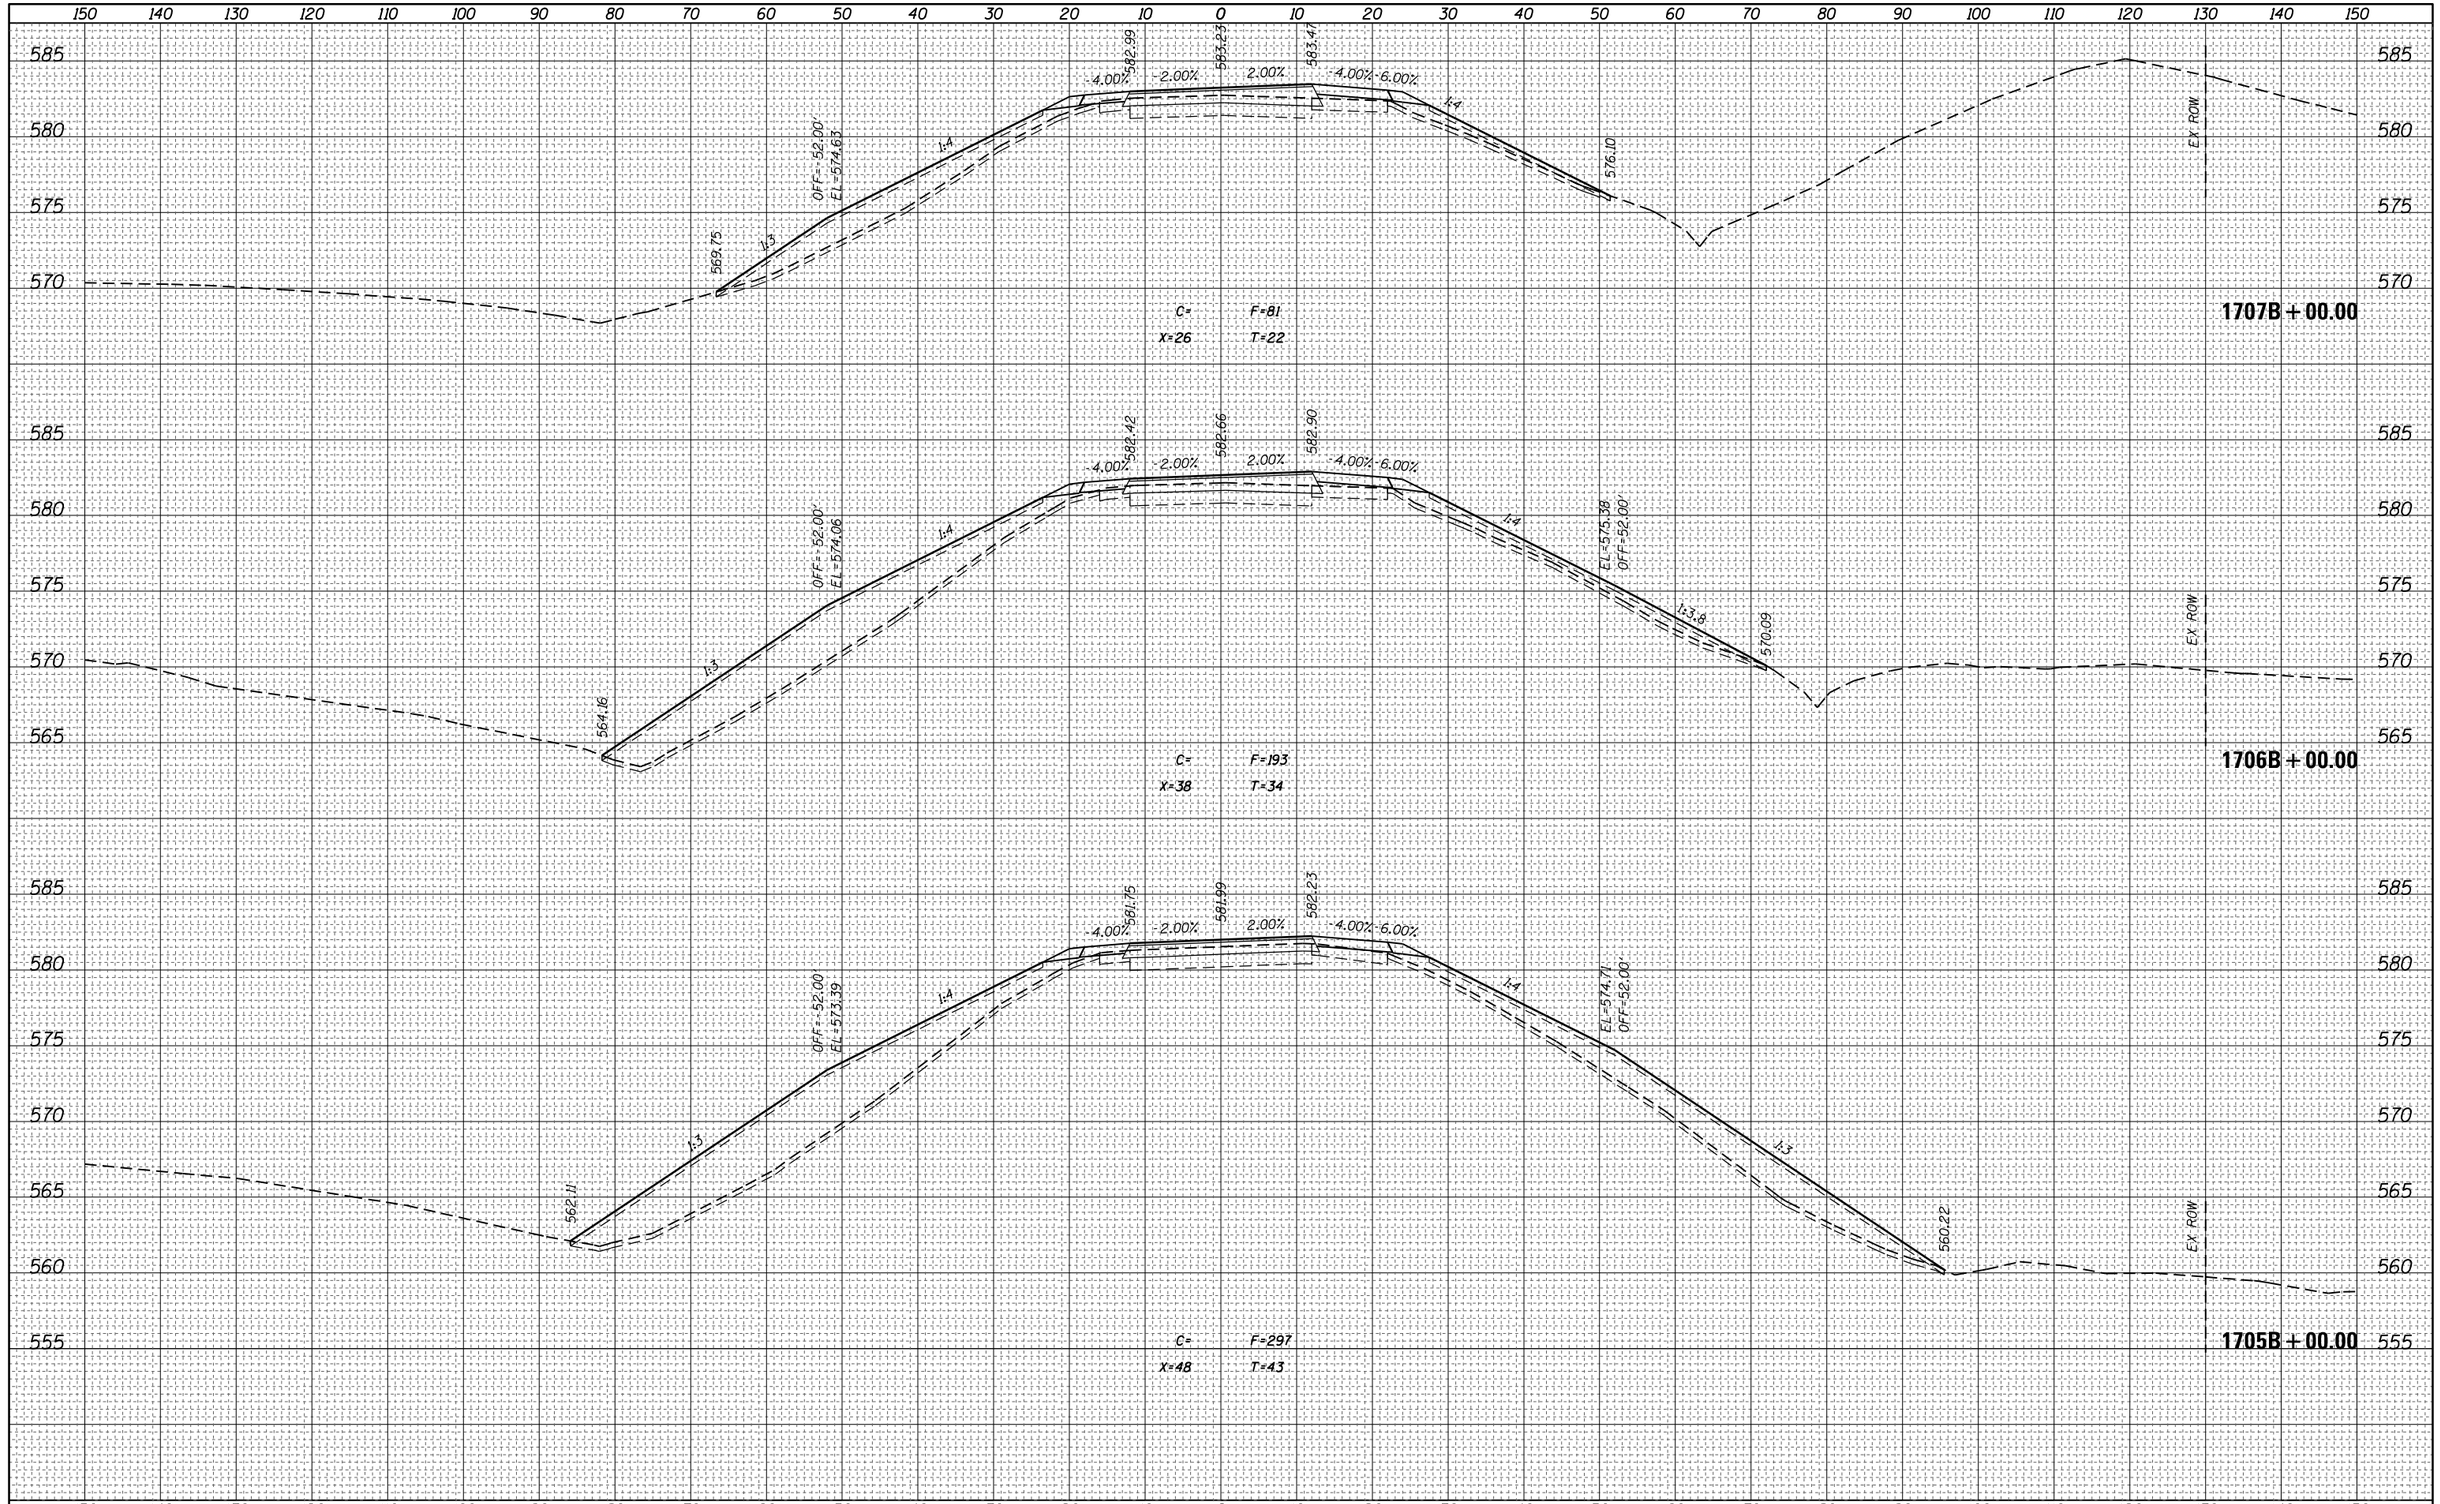


| FINAL SURVEY | BY | DATE |
|---|---|---|
| NOTE BOOK | SURVEYED | |
| NO. | PLOTTED | |
| | TEMPLATE | |
| | AREAS | |
| | AREAS CHECKED | |

| ORIGINAL SURVEY | BY | DATE |
|---|---|---|
| NOTE BOOK | SURVEYED | |
| NO. | PLOTTED | |
| | TEMPLATE | |
| | AREAS | |
| | AREAS CHECKED | |

| | | | |
|---|---|---|---|
| FILE NAME = pw:\\IL084EBIDINTEG.illinois.gov:PWIDOT\Documents\IDOT Offices\District 7\Projects\74664\CADD\Drawing Sheets\D774664-sht-xssht.dgn | USER NAME = steffenmk | DESIGNED - | REVISED - |
| | | DRAWN - | REVISED - |
| | PLOT SCALE = 20.0000 ' / in. | CHECKED - | REVISED - |
| Default | PLOT DATE = 8/25/2017 | DATE - | REVISED - |

**STATE OF ILLINOIS**
**DEPARTMENT OF TRANSPORTATION**

**CROSS SECTIONS – 'B' ALIGNMENT**

SCALE: | SHEET OF SHEETS | STA. 705+00.00 TO STA. 707+00.00

| F.A.I. RTE. | SECTION | COUNTY | TOTAL SHEETS | SHEET NO. |
|---|---|---|---|---|
| 70 | (25-1,2)R | EFFINGHAM | 424 | 393 |
| | | CONTRACT NO. 74664 | | |
| | ILLINOIS FED. AID PROJECT | | | |

| FINAL SURVEY | NOTE BOOK | PAGES | AREAS CHECKED | BY | DATE |
|---|---|---|---|---|---|
| | SURVEYED | | | | |
| | PLOTTED | | | | |
| | TEMPLATE | | | | |
| NO. | | | | | |

| ORIGINAL SURVEY | NOTE BOOK | PAGES | AREAS CHECKED | BY | DATE |
|---|---|---|---|---|---|
| | SURVEYED | | | | |
| | PLOTTED | | | | |
| | TEMPLATE | | | | |
| NO. | | | | | |

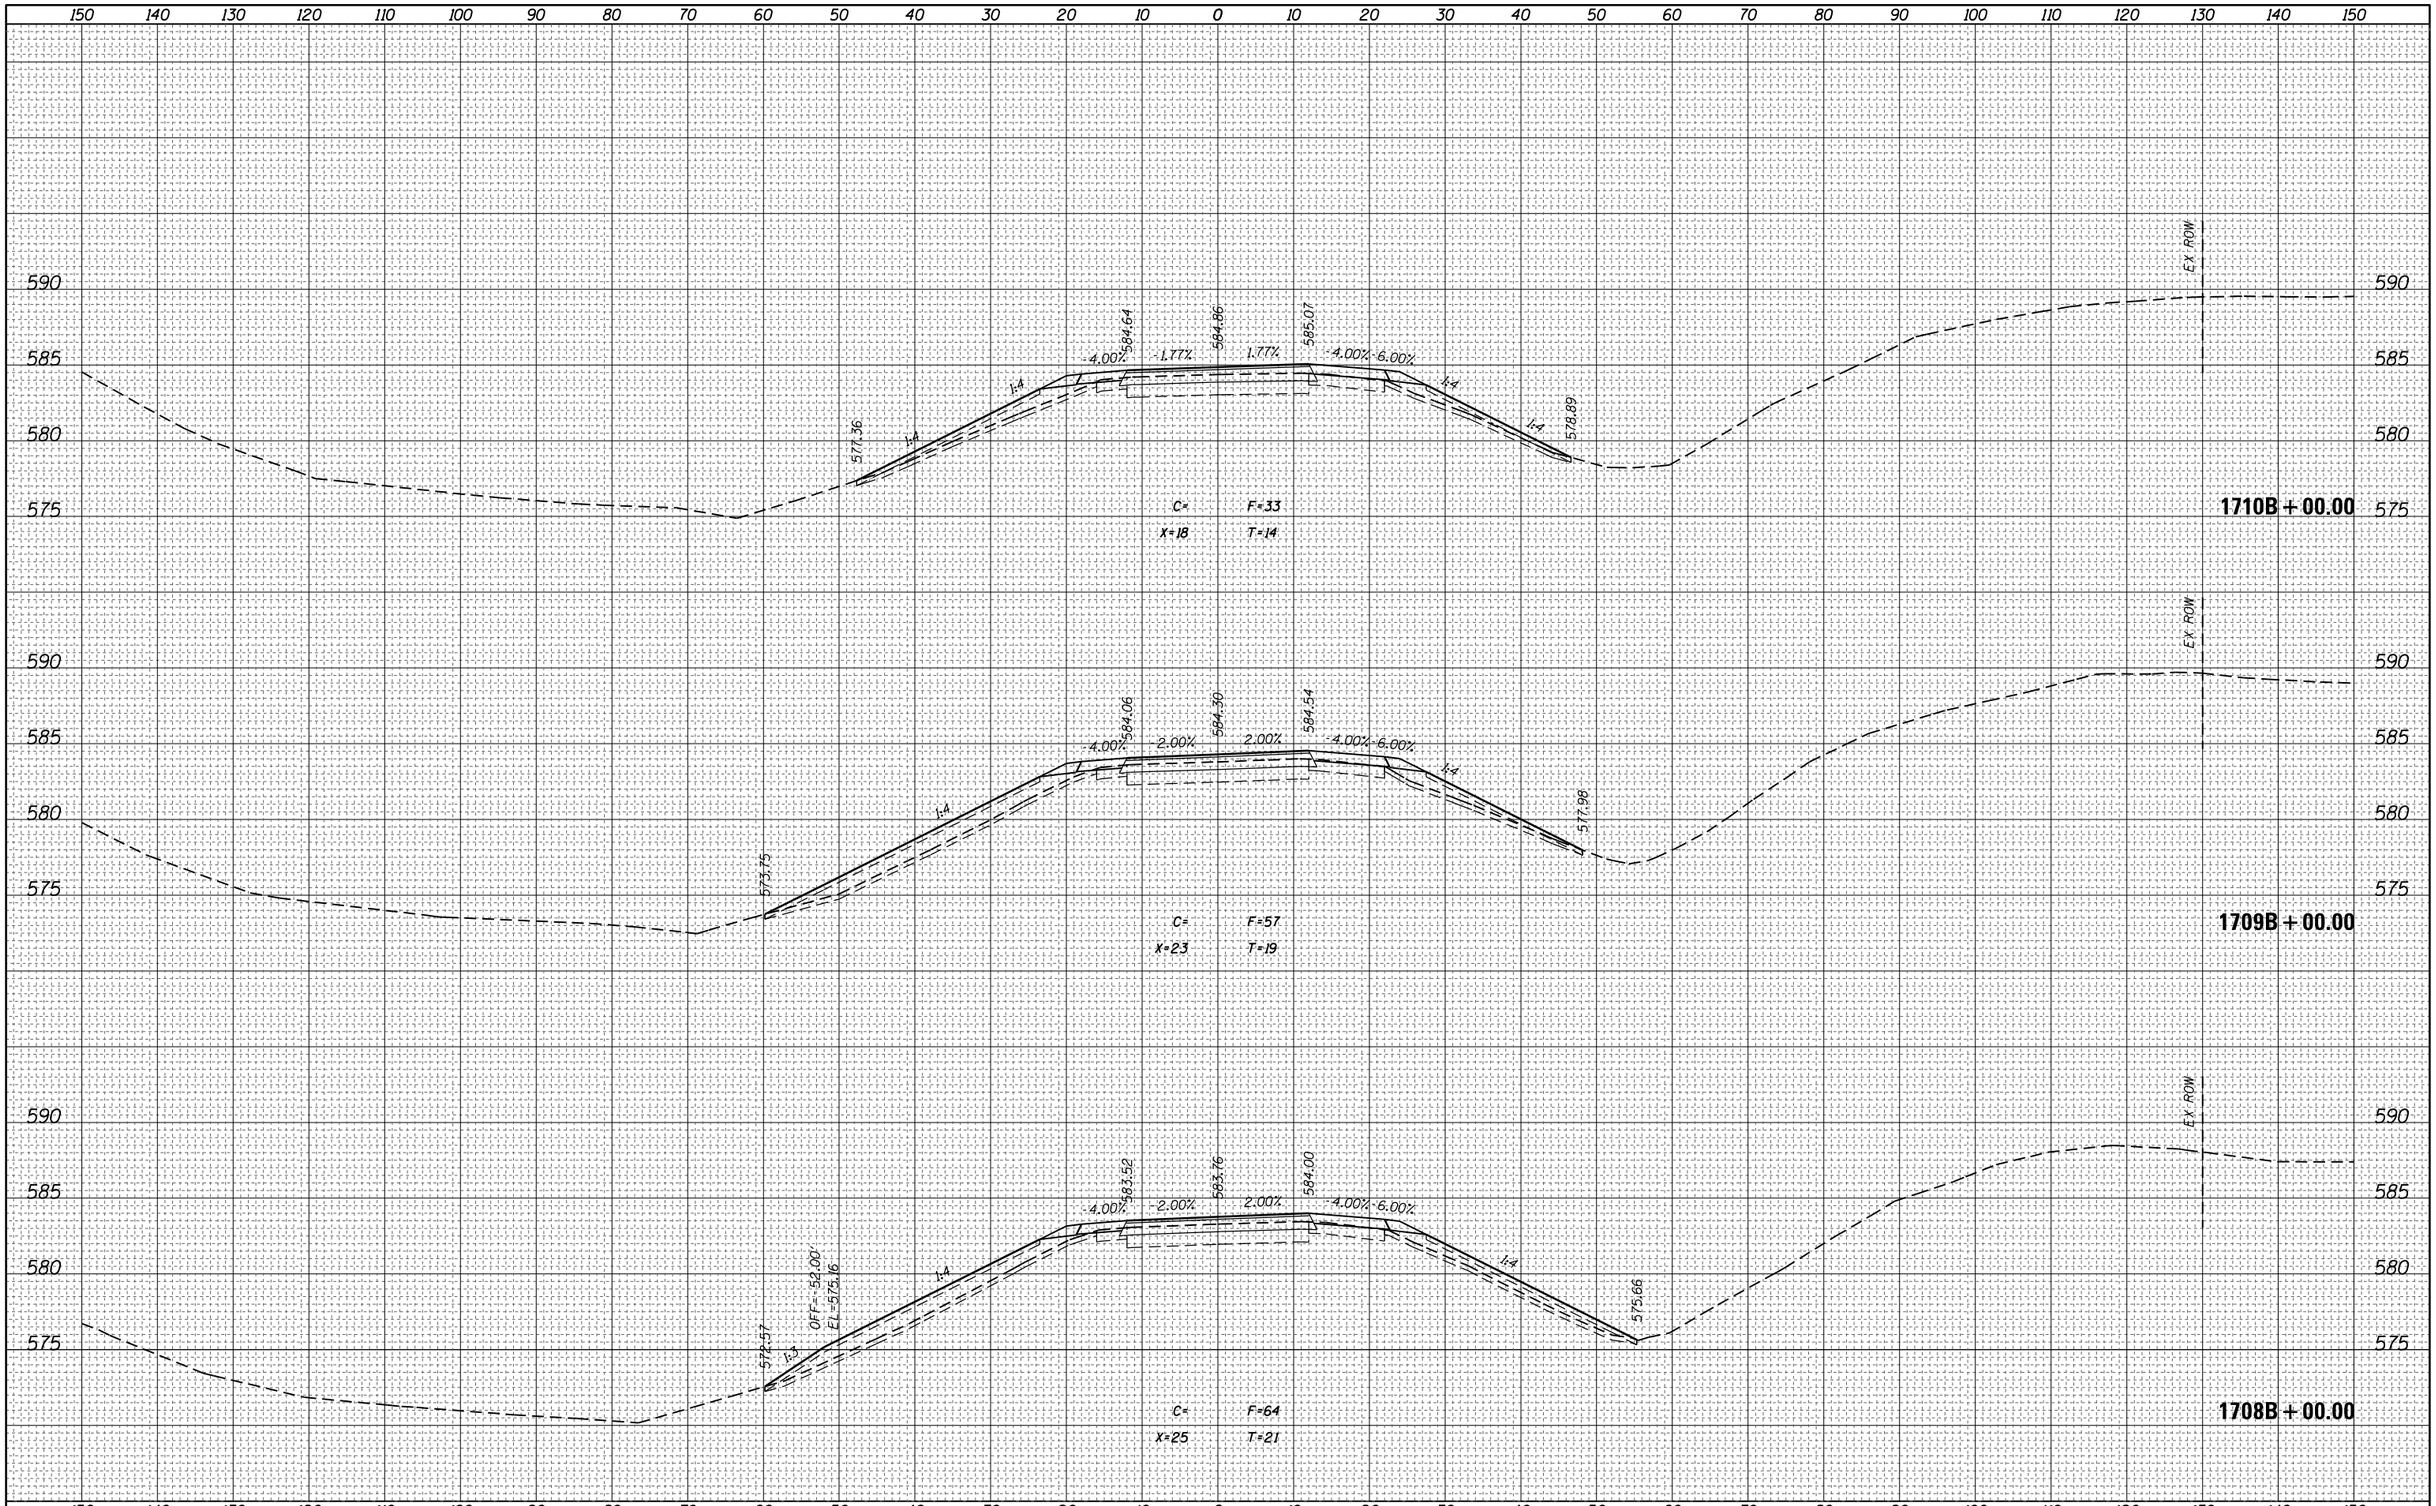


| FILE NAME = | USER NAME = steffenmk | DESIGNED - | REVISED - |
|---|---|---|---|
| pw:\\IL084EBIDINTEG.illinois.gov:PWIDOT\Documents\IDOT Offices\District 7\Projects\74664\CADD\Drawings\Sheets\D774664-sht-xssht.dgn | | DRAWN - | REVISED - |
| | PLOT SCALE = 20.0000 ' / in. | CHECKED - | REVISED - |
| Default | PLOT DATE = 8/25/2017 | DATE - | REVISED - |

**STATE OF ILLINOIS**
**DEPARTMENT OF TRANSPORTATION**

**CROSS SECTIONS – 'B' ALIGNMENT**

SCALE: | SHEET OF SHEETS | STA. 708+00.00 | TO STA. 710+00.00

| F.A.I. RTE. | SECTION | COUNTY | TOTAL SHEETS | SHEET NO. |
|---|---|---|---|---|
| 70 | (25-1,2)R | EFFINGHAM | 424 | 394 |
| | | CONTRACT NO. 74664 | | |
| | ILLINOIS FED. AID PROJECT | | | |

| FINAL SURVEY | NOTE BOOK | NO. |
|---|---|---|
| SURVEYED | | |
| PLOTTED | | |
| TEMPLATE | | |
| AREAS | | |
| AREAS CHECKED | | |

| BY | DATE |
|---|---|
| | |

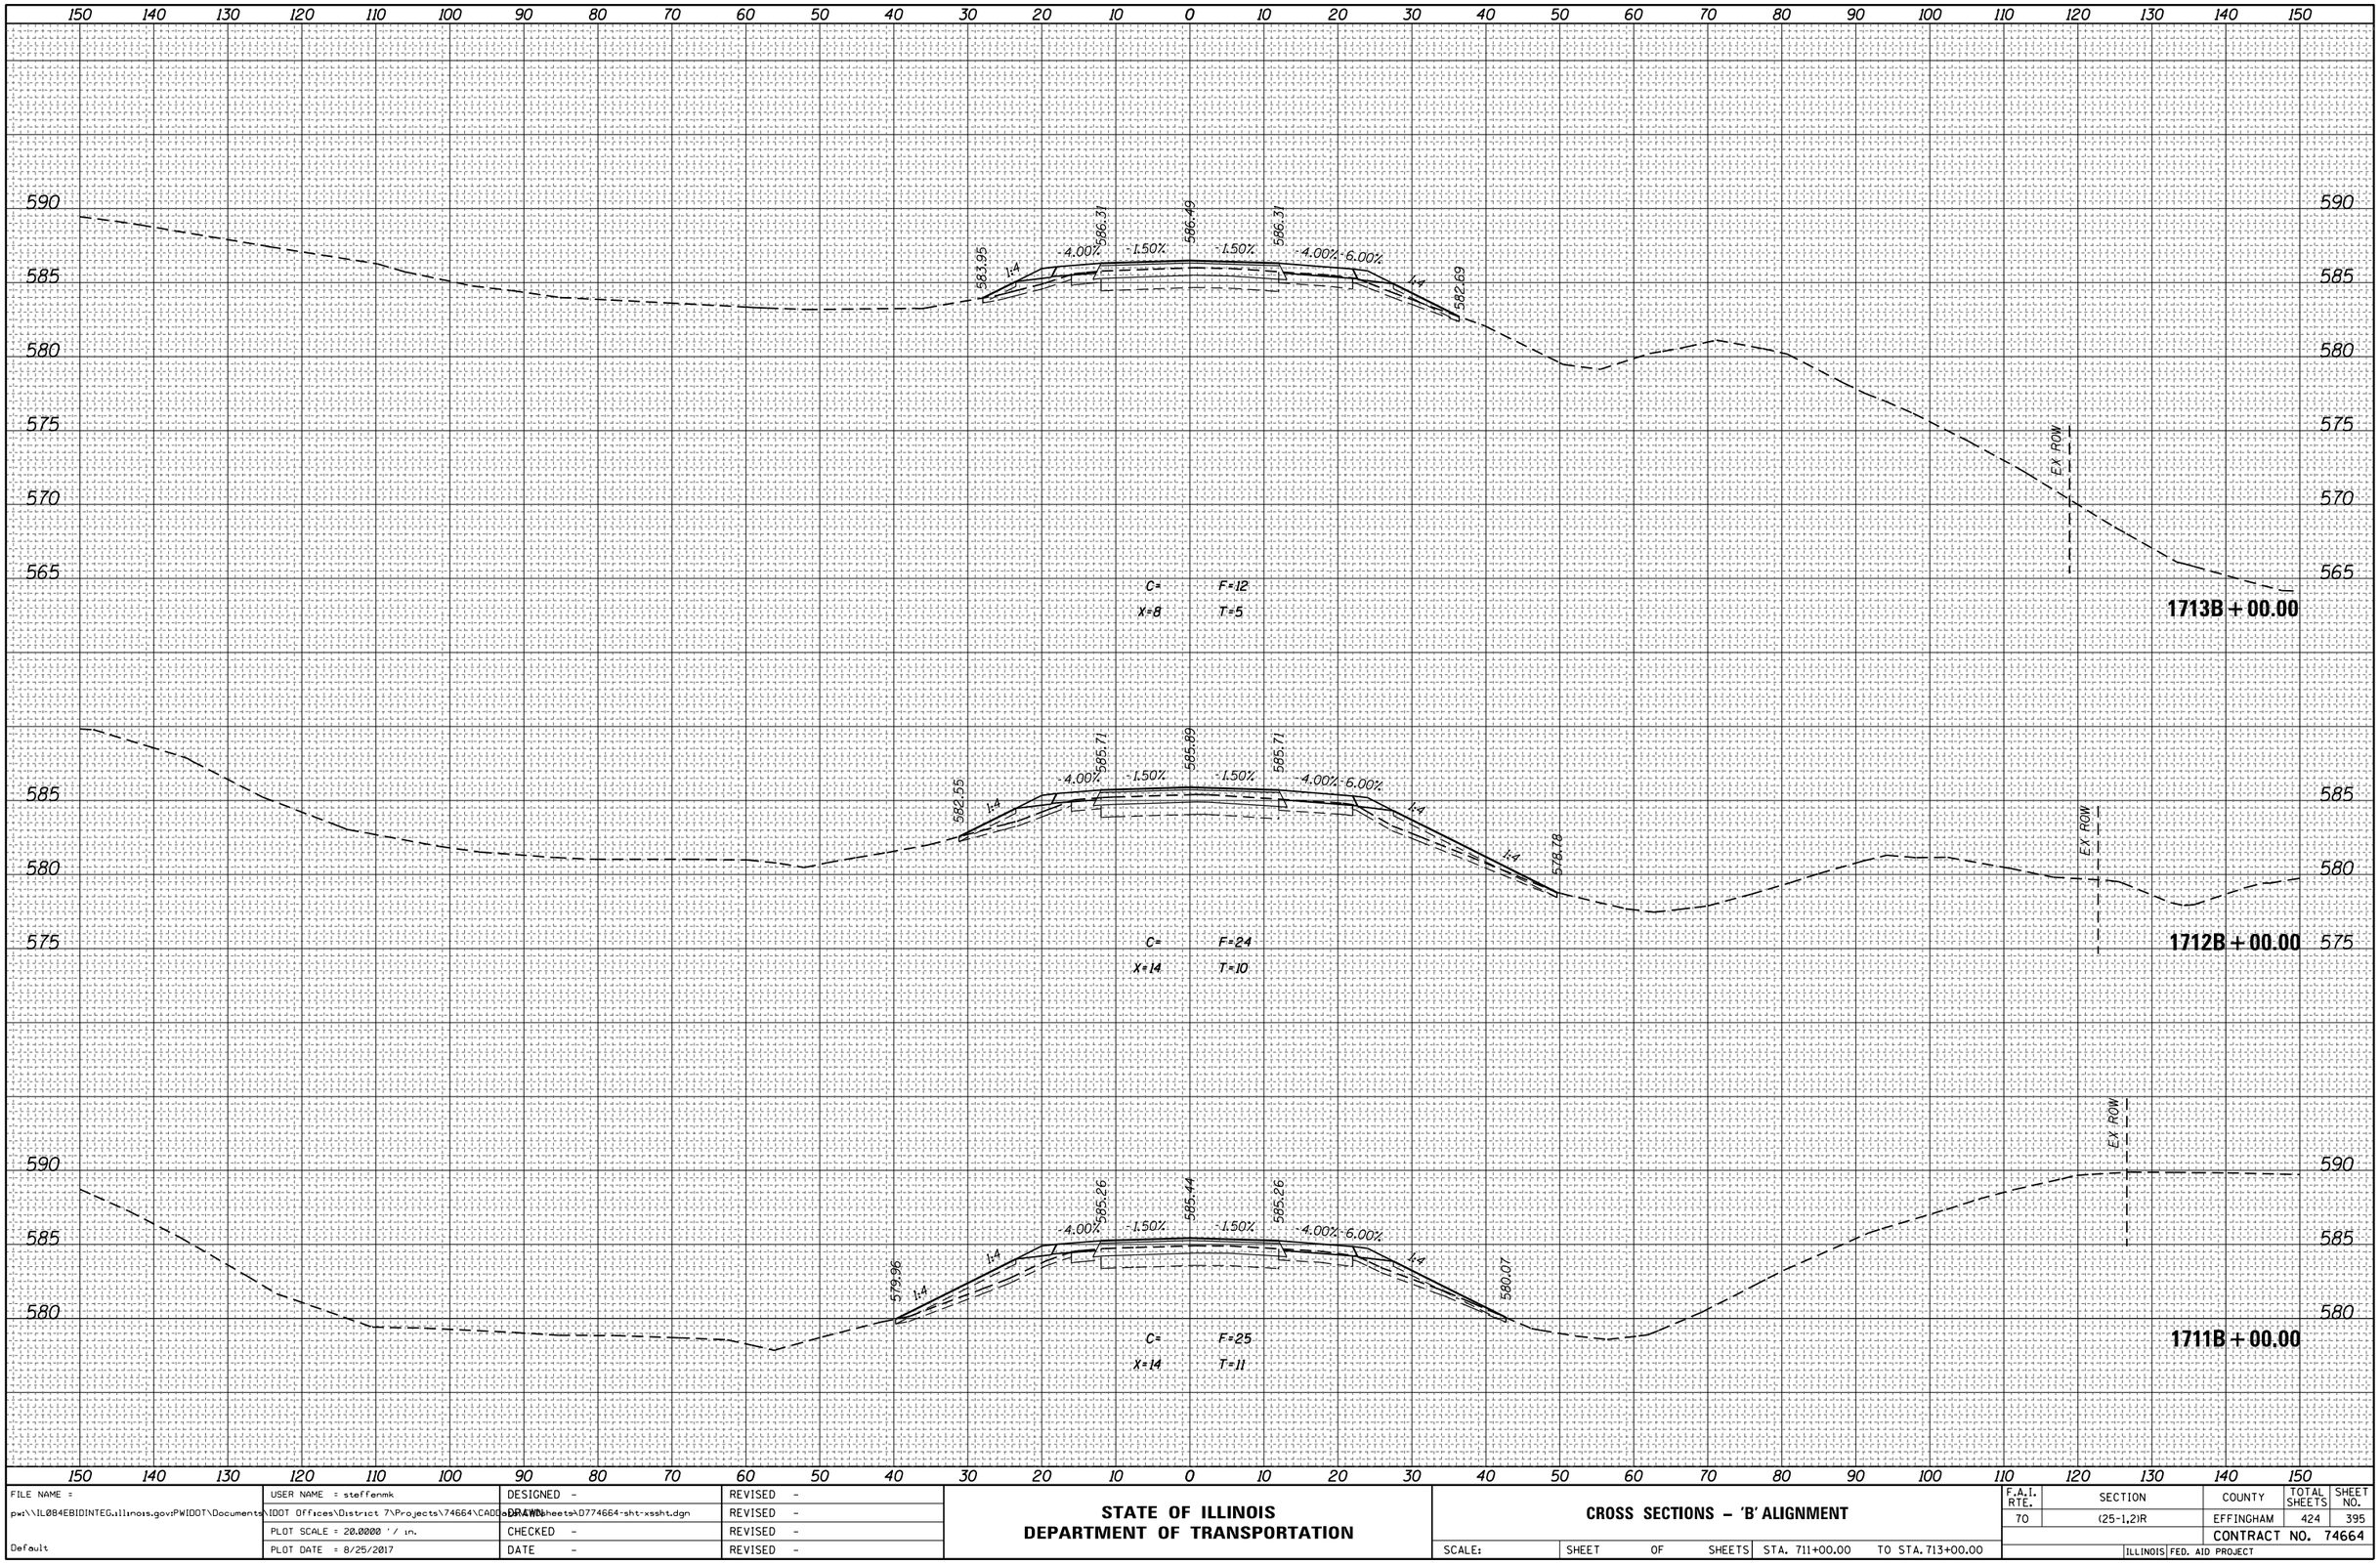


| | | | |
|---|---|---|---|
| FILE NAME = pw:\\IL084EBIDINTEG.illinois.gov:PWIDOT\Documents\IDOT Offices\District 7\Projects\74664\CADD\Drawings\Sheets\D774664-sht-xssht.dgn | USER NAME = steffenmk | DESIGNED - | REVISED - |
| | | DRAWN - | REVISED - |
| | PLOT SCALE = 20.0000 ' / in. | CHECKED - | REVISED - |
| Default | PLOT DATE = 8/25/2017 | DATE - | REVISED - |

**STATE OF ILLINOIS**
**DEPARTMENT OF TRANSPORTATION**

**CROSS SECTIONS – 'B' ALIGNMENT**

SCALE: | SHEET OF SHEETS | STA. 711+00.00 | TO STA. 713+00.00

| F.A.I. RTE. | SECTION | COUNTY | TOTAL SHEETS | SHEET NO. |
|---|---|---|---|---|
| 70 | (25-1,2)R | EFFINGHAM | 424 | 395 |
| | | CONTRACT NO. 74664 | | |
| | ILLINOIS | FED. AID PROJECT | | |

| ORIGINAL SURVEY | NOTE BOOK | NO. |
|---|---|---|
| SURVEYED | | |
| PLOTTED | | |
| TEMPLATE | | |
| AREAS | | |
| AREAS CHECKED | | |

| BY | DATE |
|---|---|
| | |

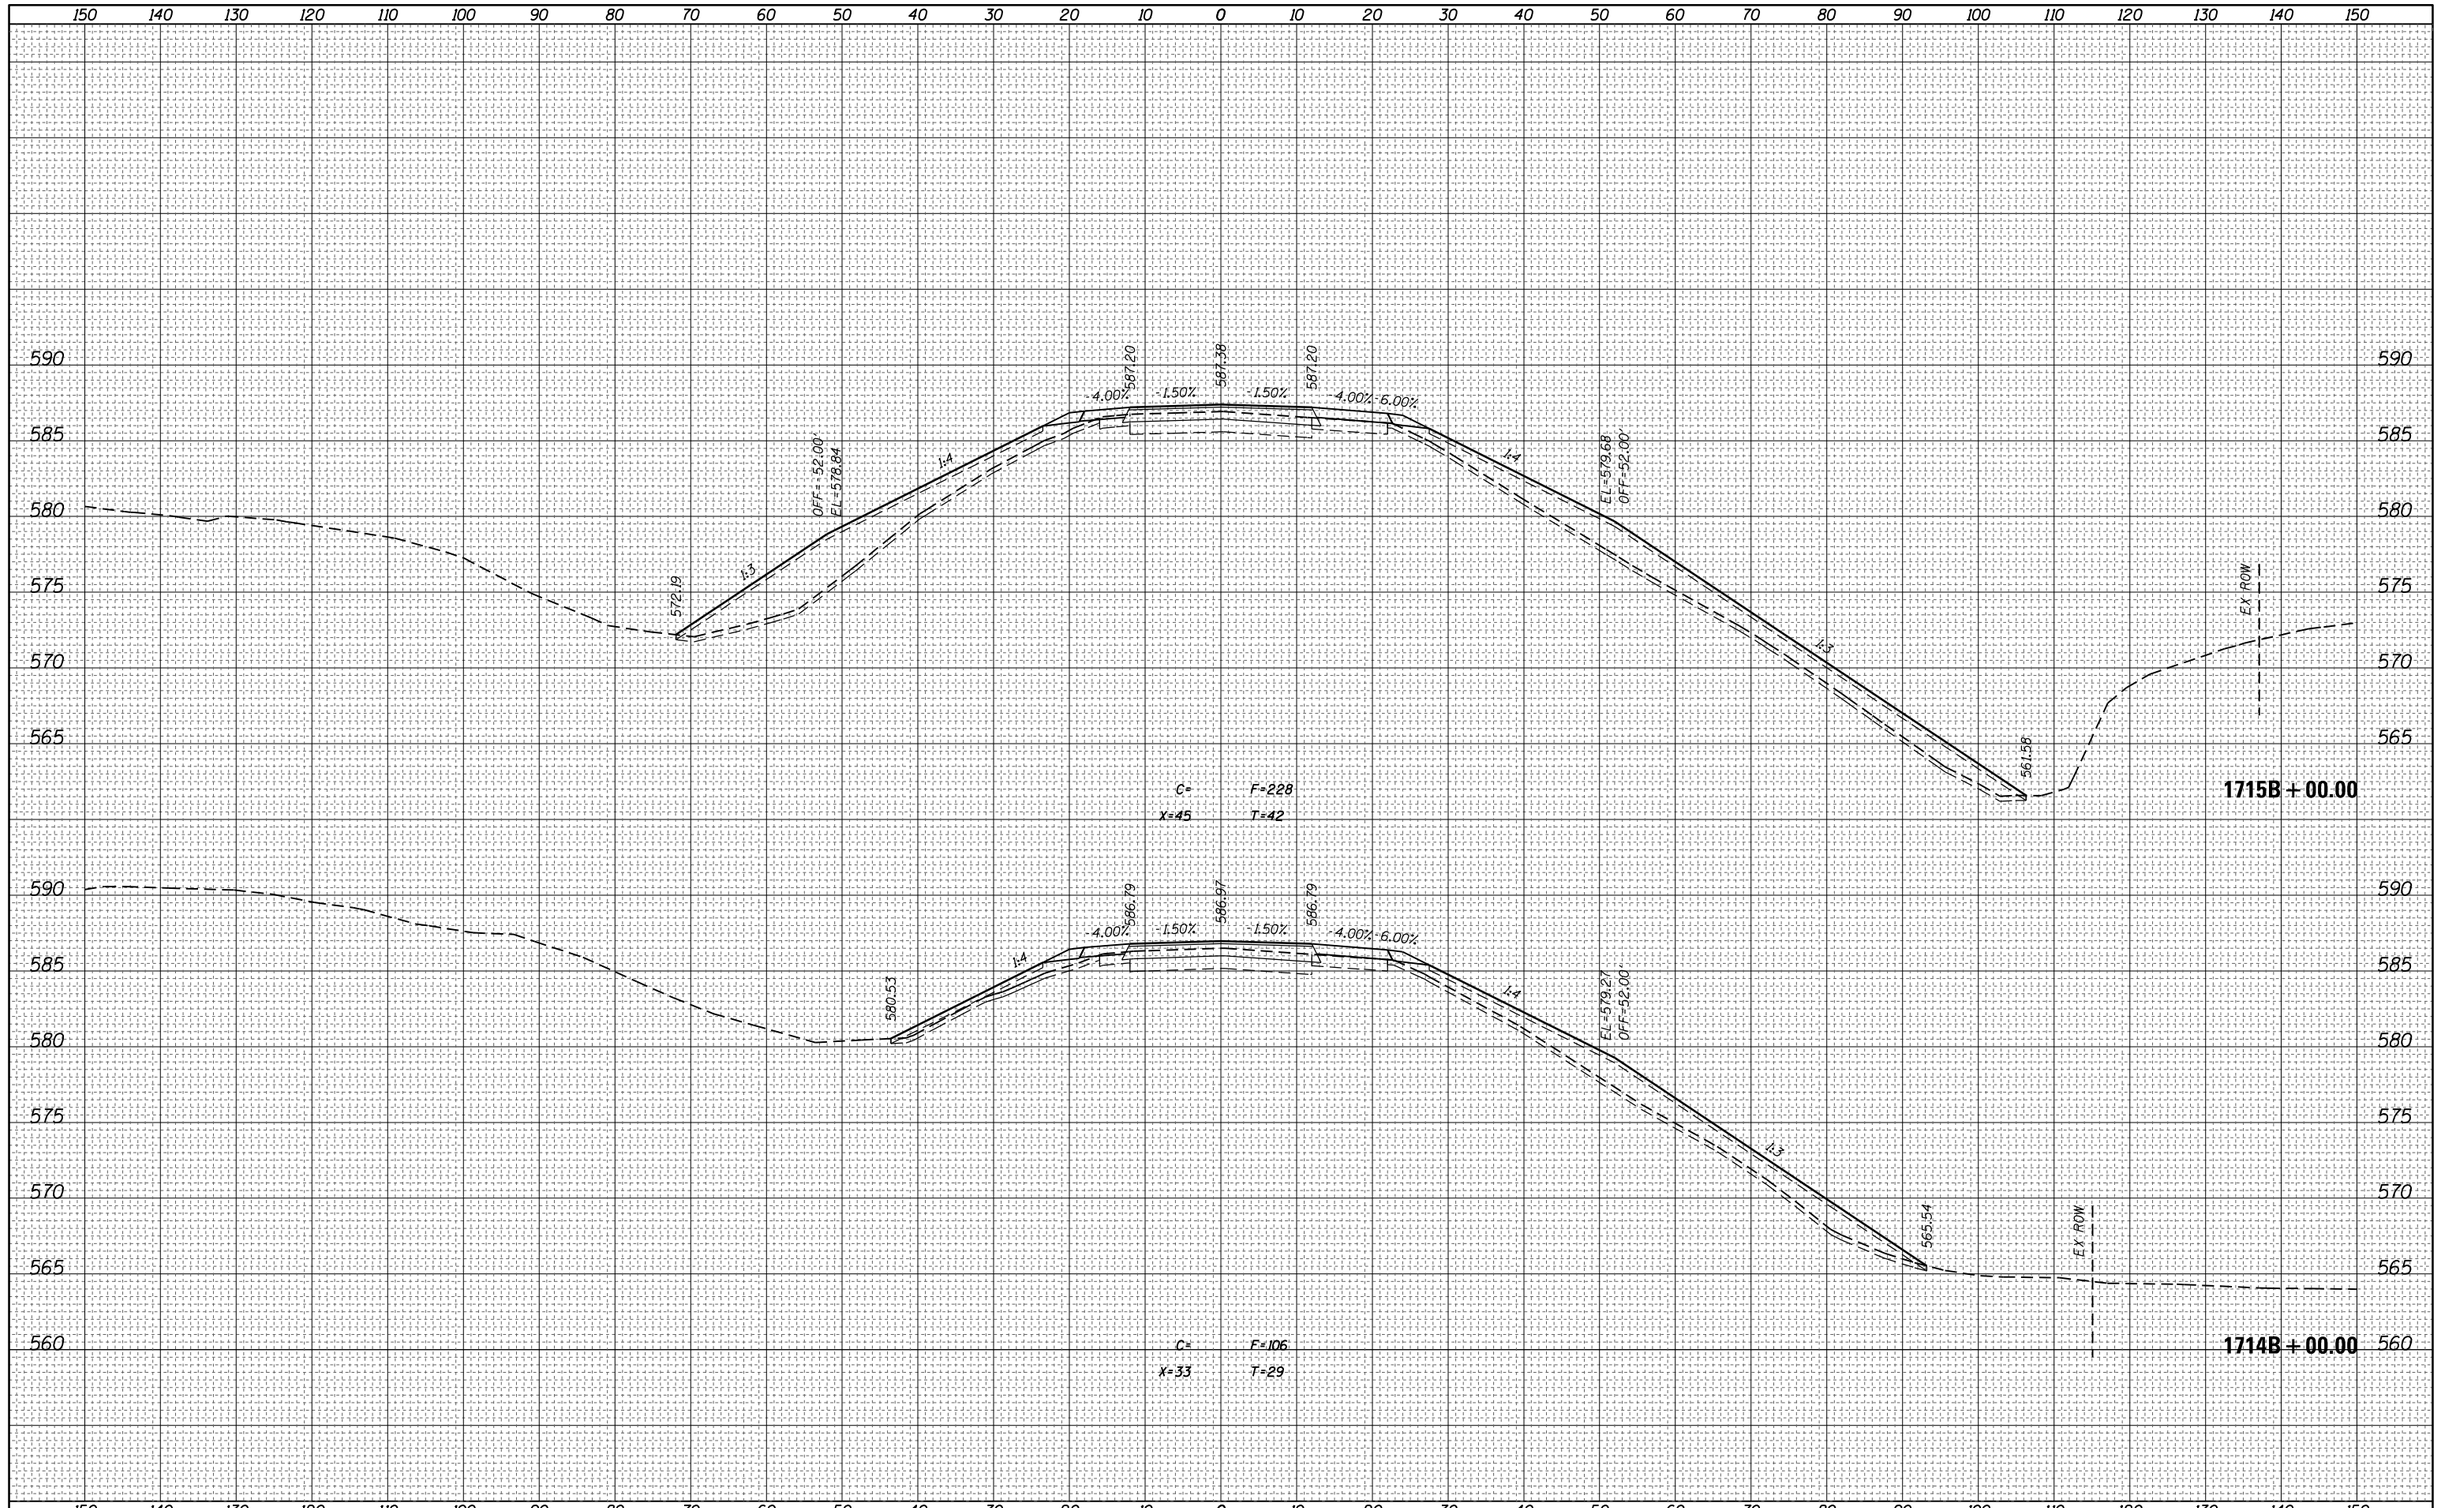


FINAL SURVEY

NOTE BOOK

NO.

| DATE | BY | |
|---|---|---|
| | | SURVEYED |
| | | PLOTTED |
| | | TEMPLATE |
| | | AREAS |
| | | AREAS CHECKED |

ORIGINAL SURVEY

NOTE BOOK

NO.

| DATE | BY | |
|---|---|---|
| | | SURVEYED |
| | | PLOTTED |
| | | TEMPLATE |
| | | AREAS |
| | | AREAS CHECKED |

| | | | |
|---|---|---|---|
| FILE NAME = | USER NAME = steffenmk | DESIGNED - | REVISED - |
| pw:\\IL084EBIDINTEG.illinois.gov:PWIDOT\Documents\IDOT Offices\District 7\Projects\74664\CADD\Drawings\sheets\D774664-sht-xssht.dgn | | DRAWN - | REVISED - |
| | PLOT SCALE = 20.0000 ' / in. | CHECKED - | REVISED - |
| Default | PLOT DATE = 8/25/2017 | DATE - | REVISED - |

**STATE OF ILLINOIS**
**DEPARTMENT OF TRANSPORTATION**

**CROSS SECTIONS – 'B' ALIGNMENT**

SCALE: | SHEET OF SHEETS | STA. 714+00.00 | TO STA. 715+00.00

| F.A.I. RTE. | SECTION | COUNTY | TOTAL SHEETS | SHEET NO. |
|---|---|---|---|---|
| 70 | (25-1,2)R | EFFINGHAM | 424 | 396 |
| | | CONTRACT NO. 74664 | | |
| | ILLINOIS FED. AID PROJECT | | | |

| FINAL SURVEY | NOTE BOOK | NO. |
|---|---|---|
| SURVEYED | BY | DATE |
| PLOTTED | | |
| TEMPLATE | | |
| AREAS | | |
| AREAS CHECKED | | |

| ORIGINAL SURVEY | NOTE BOOK | NO. |
|---|---|---|
| SURVEYED | BY | DATE |
| PLOTTED | | |
| TEMPLATE | | |
| AREAS | | |
| AREAS CHECKED | | |

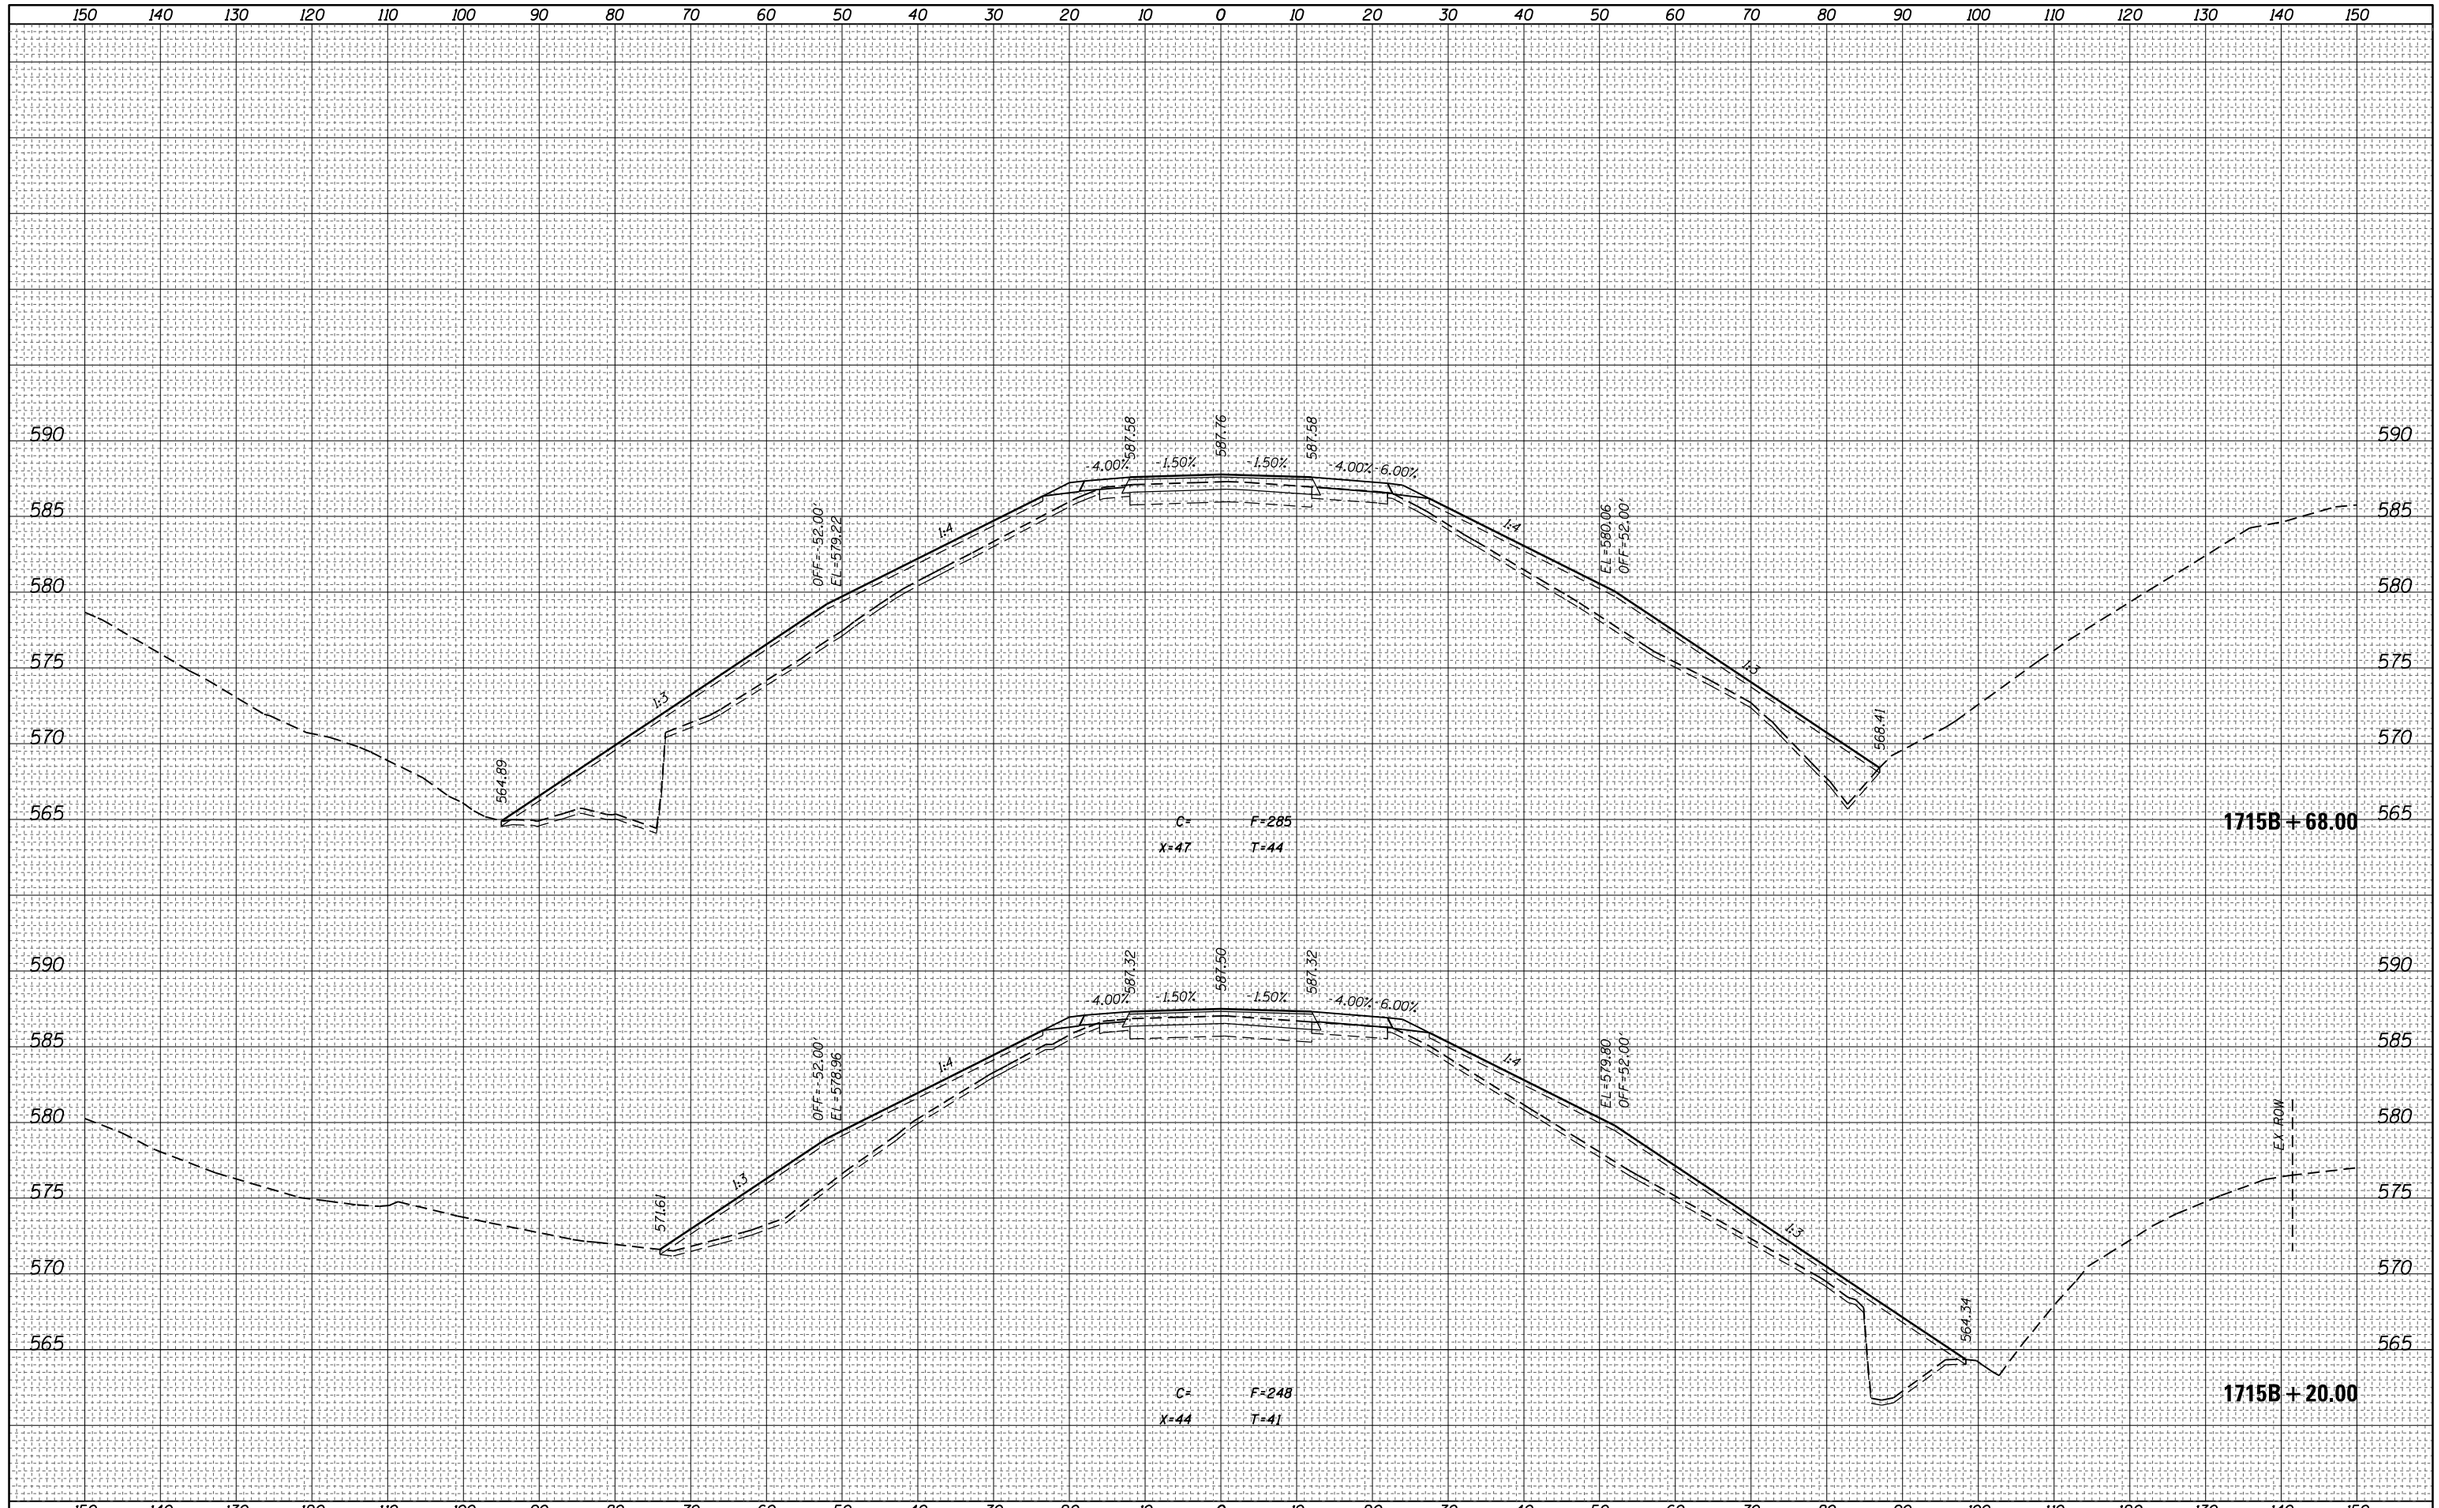


| | | | |
|---|---|---|---|
| FILE NAME = | USER NAME = steffenmk | DESIGNED - | REVISED - |
| pw:\\IL084EBIDINTEG.illinois.gov:PWIDOT\Documents\IDOT Offices\District 7\Projects\74664\CADD\Drawing sheets\D774664-sht-xssht.dgn | | DRAWN - | REVISED - |
| | PLOT SCALE = 20.0000 ' / in. | CHECKED - | REVISED - |
| Default | PLOT DATE = 8/25/2017 | DATE - | REVISED - |

**STATE OF ILLINOIS**
**DEPARTMENT OF TRANSPORTATION**

**CROSS SECTIONS – 'B' ALIGNMENT**

SCALE: | SHEET OF SHEETS | STA. 715+20.00 TO STA. 715+68.00

| F.A.I. RTE. | SECTION | COUNTY | TOTAL SHEETS | SHEET NO. |
|---|---|---|---|---|
| 70 | (25-1,2)R | EFFINGHAM | 424 | 397 |
| | | CONTRACT NO. 74664 | | |
| | | ILLINOIS FED. AID PROJECT | | |

| FINAL SURVEY | NOTE BOOK | NO. |
|---|---|---|
| SURVEYED | BY | |
| PLOTTED | | |
| TEMPLATE | | |
| AREAS | | |
| AREAS CHECKED | | DATE |

| ORIGINAL SURVEY | NOTE BOOK | NO. |
|---|---|---|
| SURVEYED | BY | |
| PLOTTED | | |
| TEMPLATE | | |
| AREAS | | |
| AREAS CHECKED | | DATE |

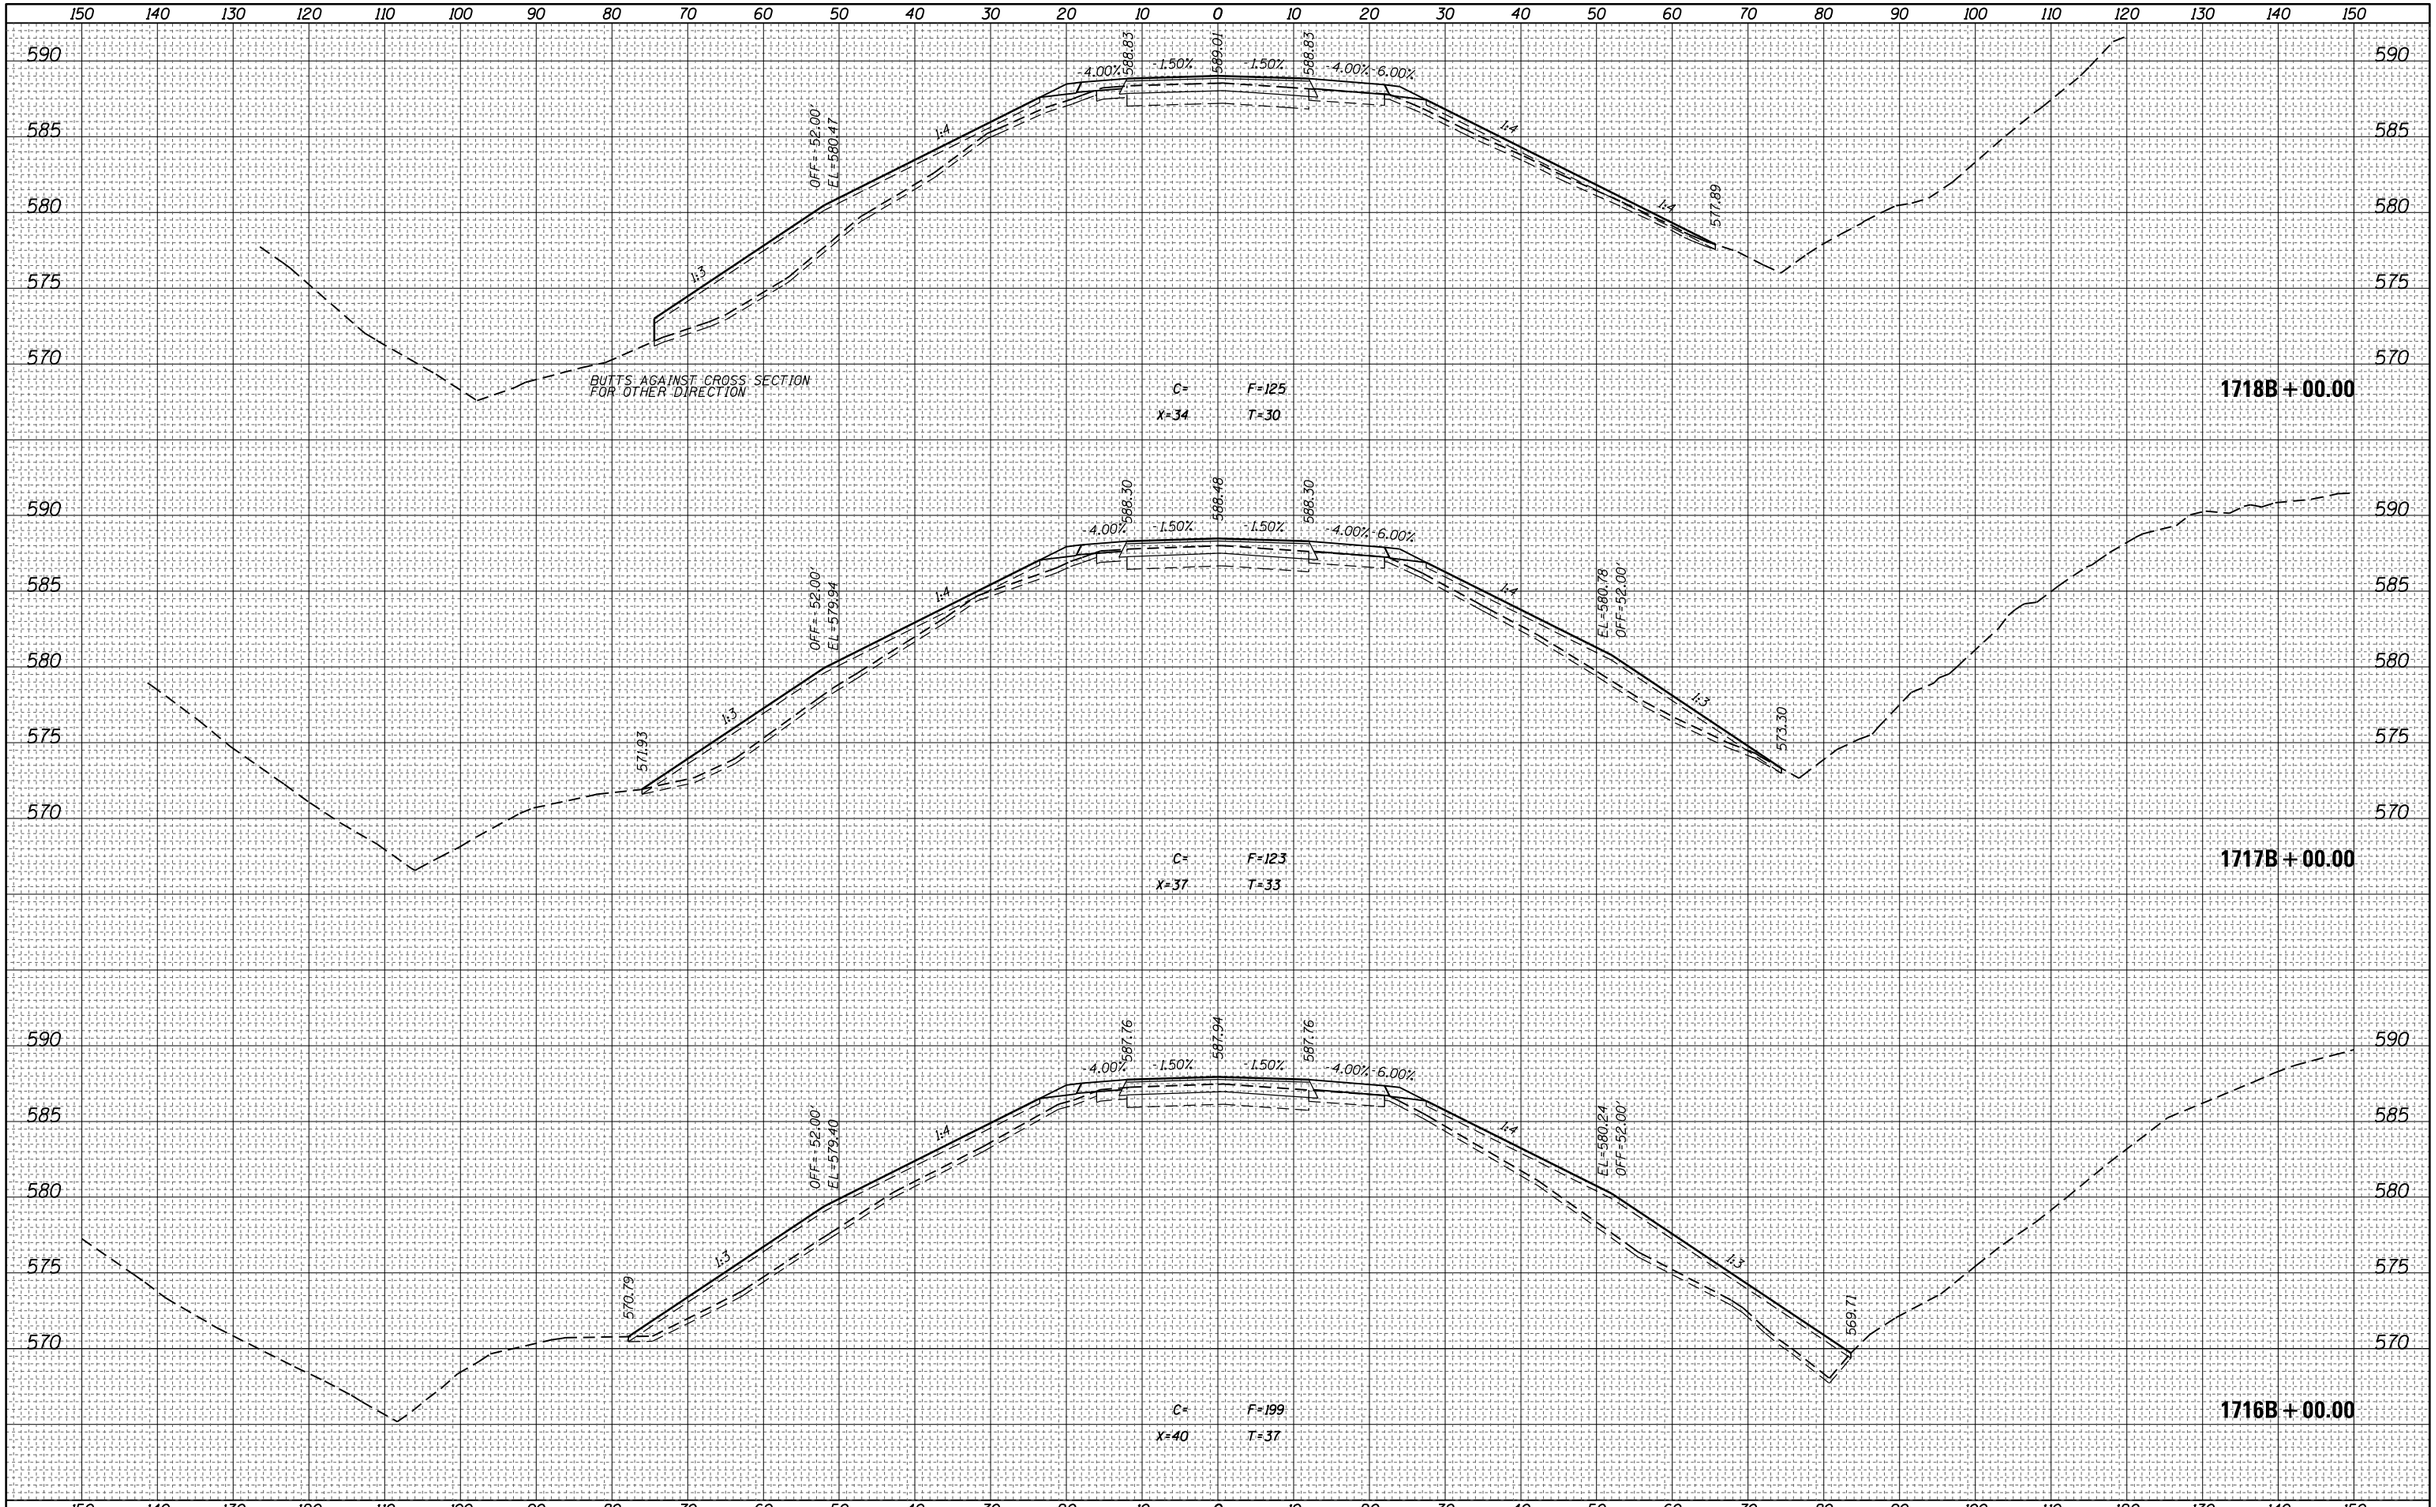


| FILE NAME = | USER NAME = steffenmk | DESIGNED - | REVISED - |
|---|---|---|---|
| p:\\IL084EBIDINTEG.illinois.gov\PWIDOT\Documents\IDOT Offices\District 7\Projects\74664\CADD\Drawing sheets\D774664-sht-xssht.dgn | | DRAWN - | REVISED - |
| Default | PLOT SCALE = 20.0000 ' / in. | CHECKED - | REVISED - |
| | PLOT DATE = 8/25/2017 | DATE - | REVISED - |

**STATE OF ILLINOIS**
**DEPARTMENT OF TRANSPORTATION**

**CROSS SECTIONS – 'B' ALIGNMENT**

SCALE: | SHEET OF SHEETS | STA. 716+00.00 | TO STA. 718+00.00

| F.A.I. RTE. | SECTION | COUNTY | TOTAL SHEETS | SHEET NO. |
|---|---|---|---|---|
| 70 | (25-1,2)R | EFFINGHAM | 424 | 398 |
| | | CONTRACT NO. 74664 | | |
| | ILLINOIS FED. AID PROJECT | | | |

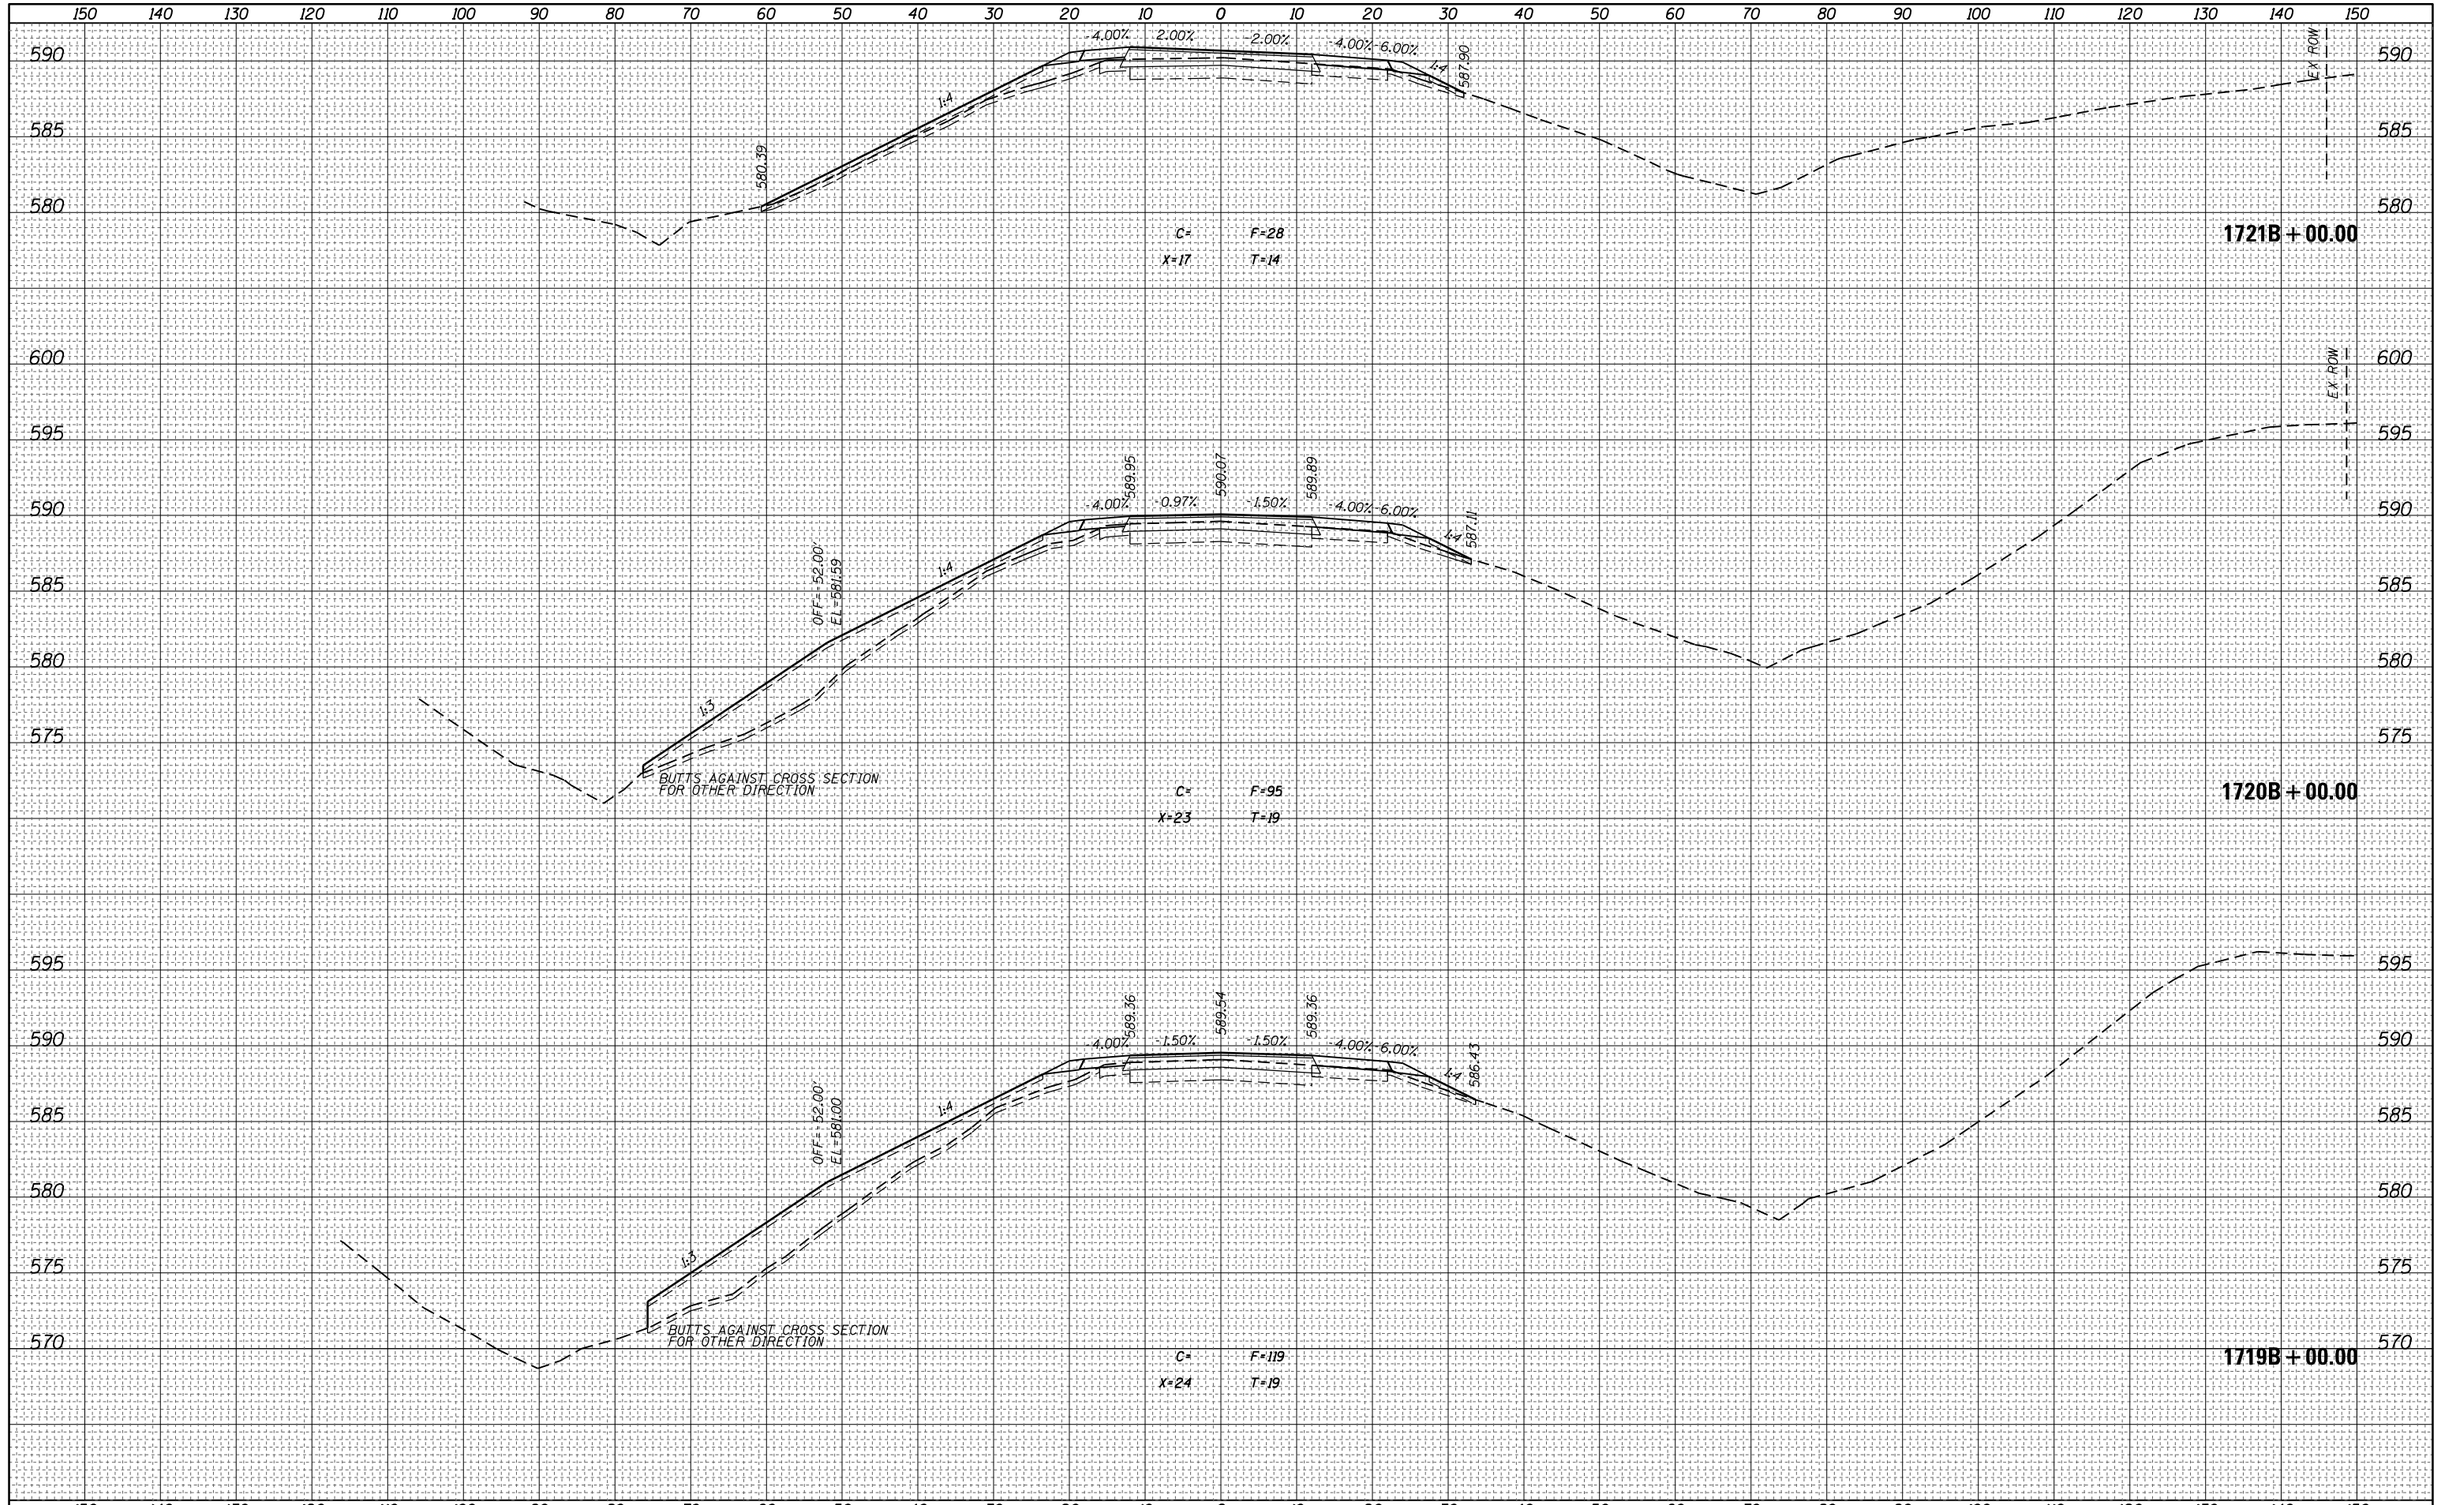


| FINAL SURVEY | NOTE BOOK | NO. |
|---|---|---|
| | SURVEYED | |
| | PLOTTED | |
| | TEMPLATE | |
| | AREAS | |
| | AREAS CHECKED | |

| BY | DATE |
|---|---|
| | |

| ORIGINAL SURVEY | NOTE BOOK | NO. |
|---|---|---|
| | SURVEYED | |
| | PLOTTED | |
| | TEMPLATE | |
| | AREAS | |
| | AREAS CHECKED | |

| BY | DATE |
|---|---|
| | |

| | | | |
|---|---|---|---|
| FILE NAME = pw:\\IL084EBIDINTEG.illinois.gov:PWIDOT\Documents\IDOT Offices\District 7\Projects\74664\CADD\Drawings\Sheets\D774664-sht-xssht.dgn | USER NAME = steffenmk | DESIGNED - | REVISED - |
| | | DRAWN - | REVISED - |
| | PLOT SCALE = 20.0000 ' / in. | CHECKED - | REVISED - |
| Default | PLOT DATE = 8/25/2017 | DATE - | REVISED - |

**STATE OF ILLINOIS**
**DEPARTMENT OF TRANSPORTATION**

**CROSS SECTIONS – 'B' ALIGNMENT**

SCALE: | SHEET OF SHEETS | STA. 719+00.00 | TO STA. 721+00.00

| F.A.I. RTE. | SECTION | COUNTY | TOTAL SHEETS | SHEET NO. |
|---|---|---|---|---|
| 70 | (25-1,2)R | EFFINGHAM | 424 | 399 |
| | | CONTRACT NO. 74664 | | |
| | ILLINOIS FED. AID PROJECT | | | |

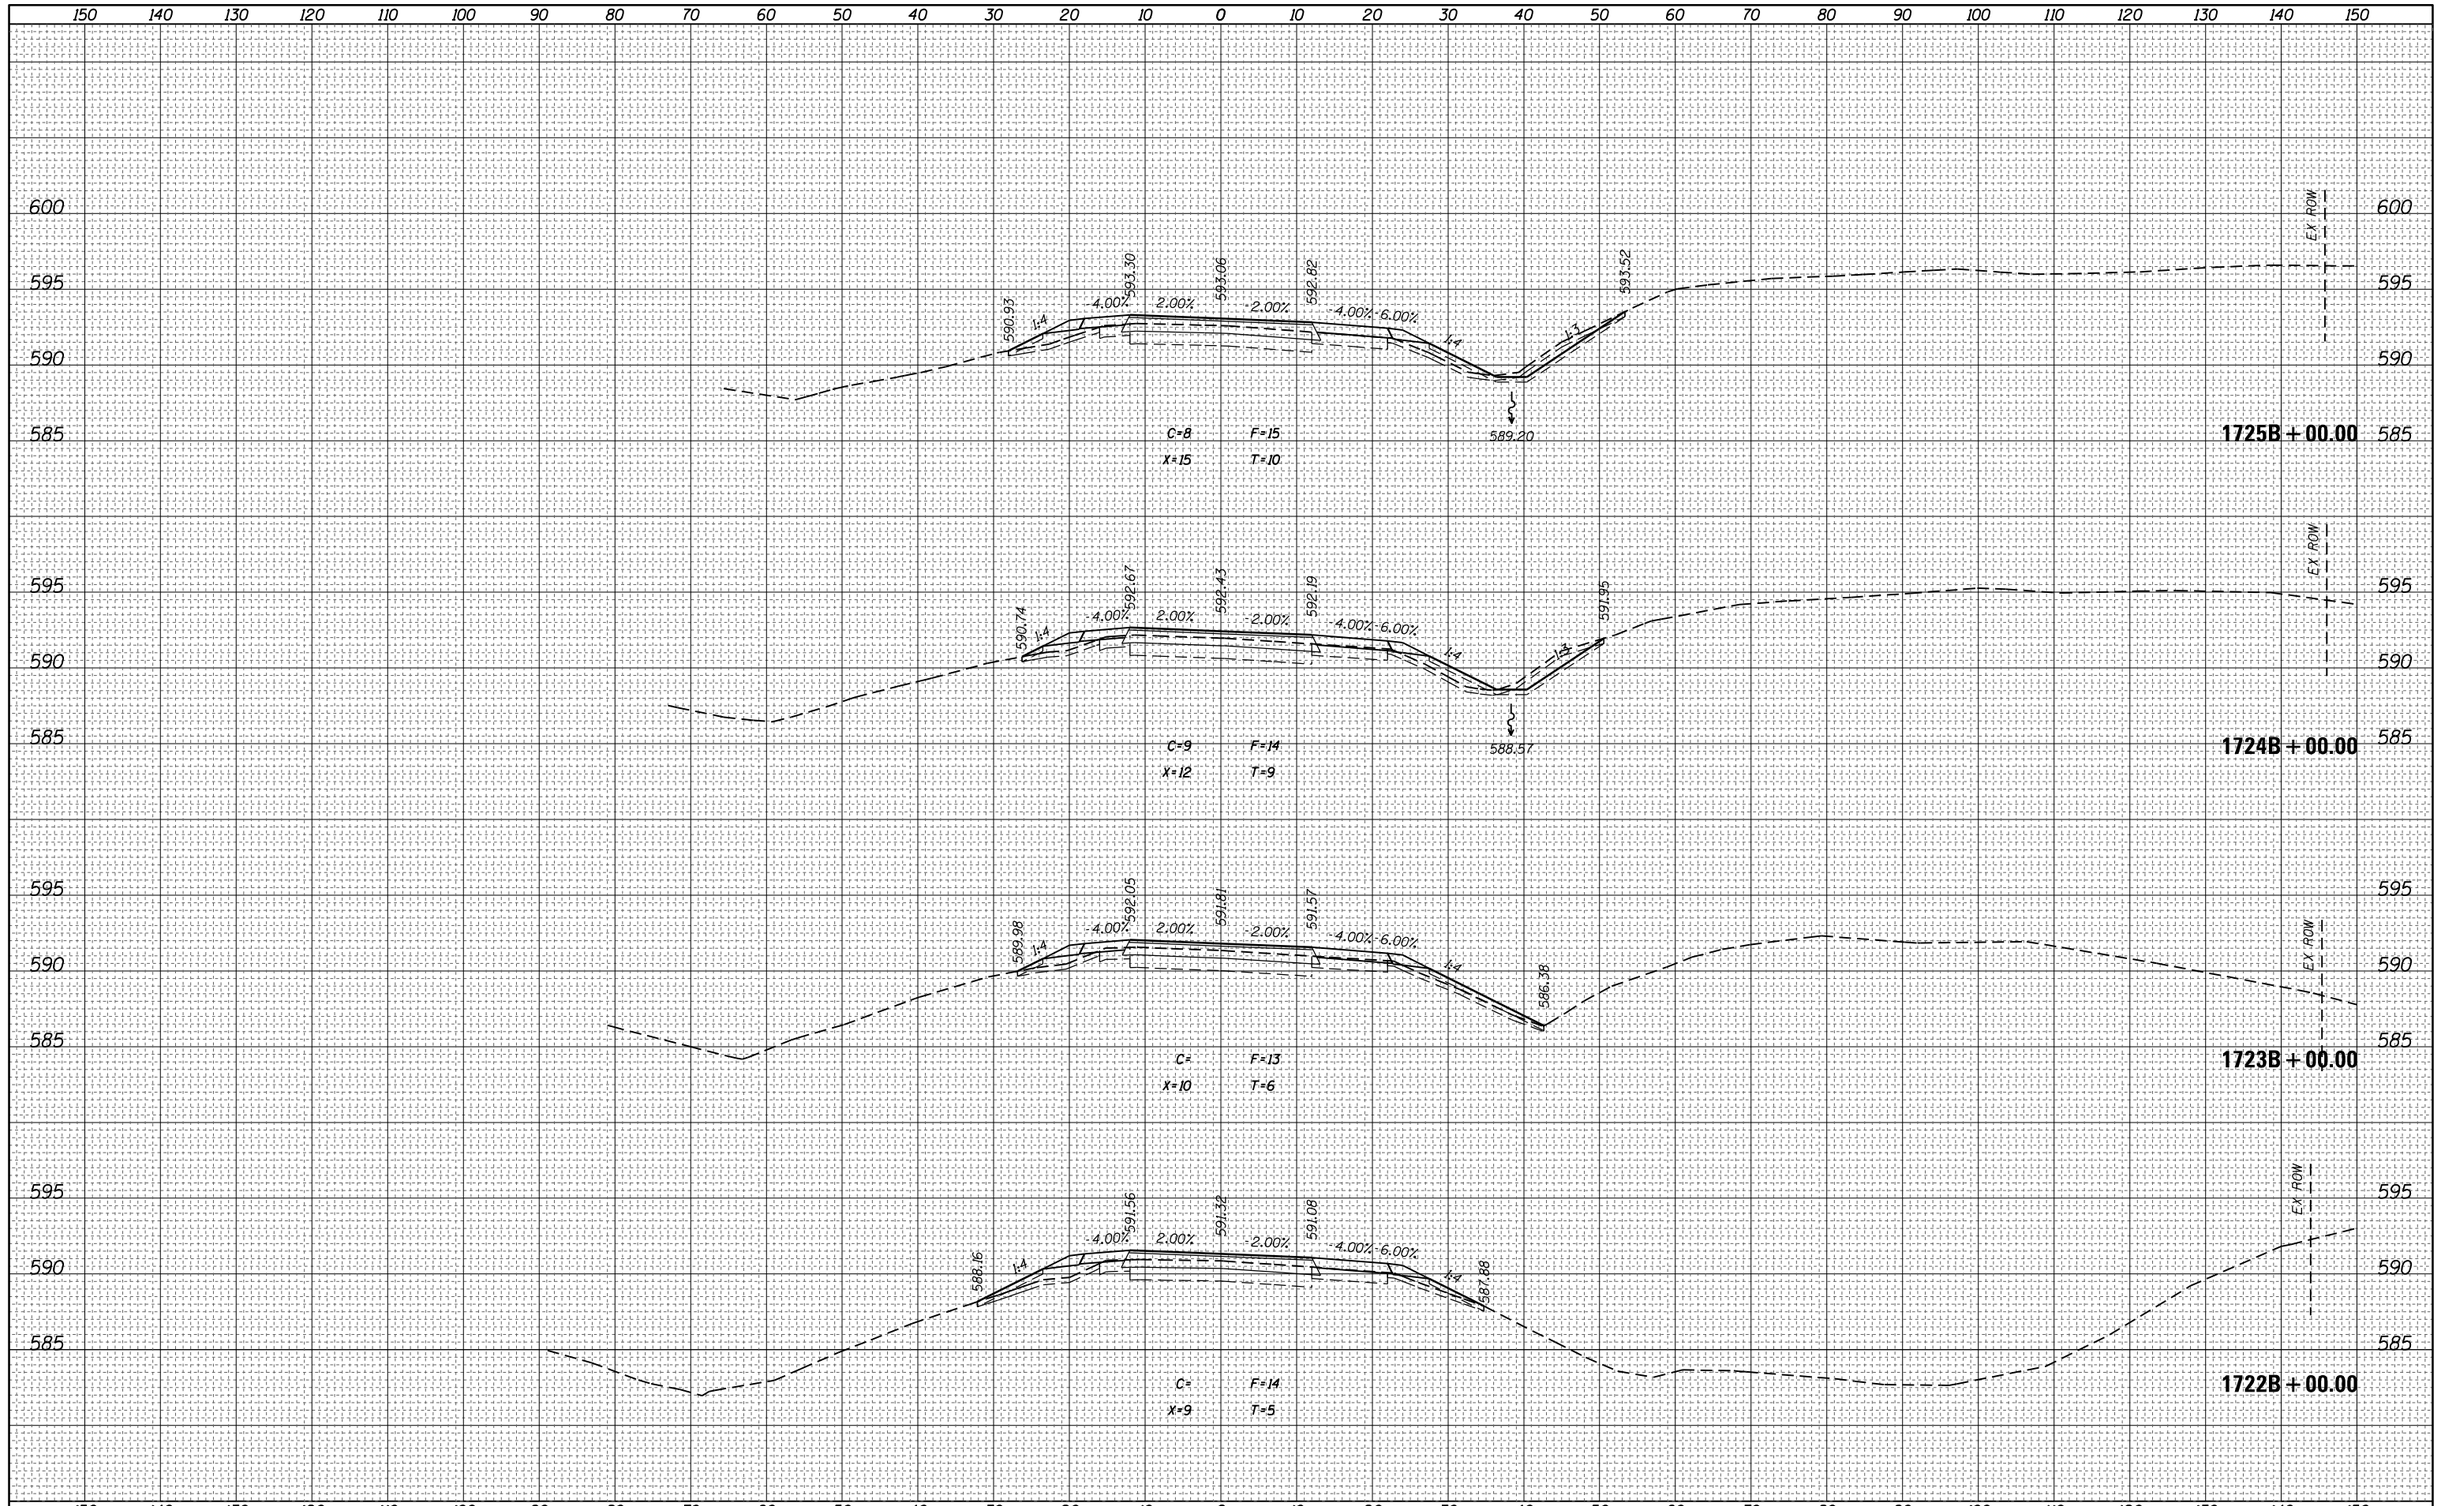


FINAL SURVEY

| NO. | NOTE BOOK | SURVEYED | BY | DATE |
|---|---|---|---|---|
| | | PLOTTED | | |
| | | TEMPLATE | | |
| | | AREAS | | |
| | | AREAS CHECKED | | |

ORIGINAL SURVEY

| NO. | NOTE BOOK | SURVEYED | BY | DATE |
|---|---|---|---|---|
| | | PLOTTED | | |
| | | TEMPLATE | | |
| | | AREAS | | |
| | | AREAS CHECKED | | |

| | | | |
|---|---|---|---|
| FILE NAME = pw:\\IL084EBIDINTEG.illinois.gov:PWIDOT\Documents\IDOT Offices\District 7\Projects\74664\CADD\Drawings\Sheets\D774664-sht-xssht.dgn | USER NAME = steffenmk | DESIGNED - | REVISED - |
| | | DRAWN - | REVISED - |
| | PLOT SCALE = 20.0000 ' / in. | CHECKED - | REVISED - |
| Default | PLOT DATE = 8/25/2017 | DATE - | REVISED - |

**STATE OF ILLINOIS**
**DEPARTMENT OF TRANSPORTATION**

**CROSS SECTIONS – 'B' ALIGNMENT**

SCALE: | SHEET OF SHEETS | STA. 722+00.00 | TO STA. 725+00.00

| F.A.I. RTE. | SECTION | COUNTY | TOTAL SHEETS | SHEET NO. |
|---|---|---|---|---|
| 70 | (25-1,2)R | EFFINGHAM | 424 | 400 |

CONTRACT NO. 74664

ILLINOIS | FED. AID PROJECT