F.A.I. RTE.	SECTION	COUNTY	TOTAL SHEETS	SHEET NO.
80/94	*	COOK	231	80
STA. 4+100.00		TO STA. 4+450.00		
FED. ROAD DIST. NO. 1	ILLINOIS	FED. AID PROJECT		

*(0203.1 & 0304) R-6 CONTRACT # 62105

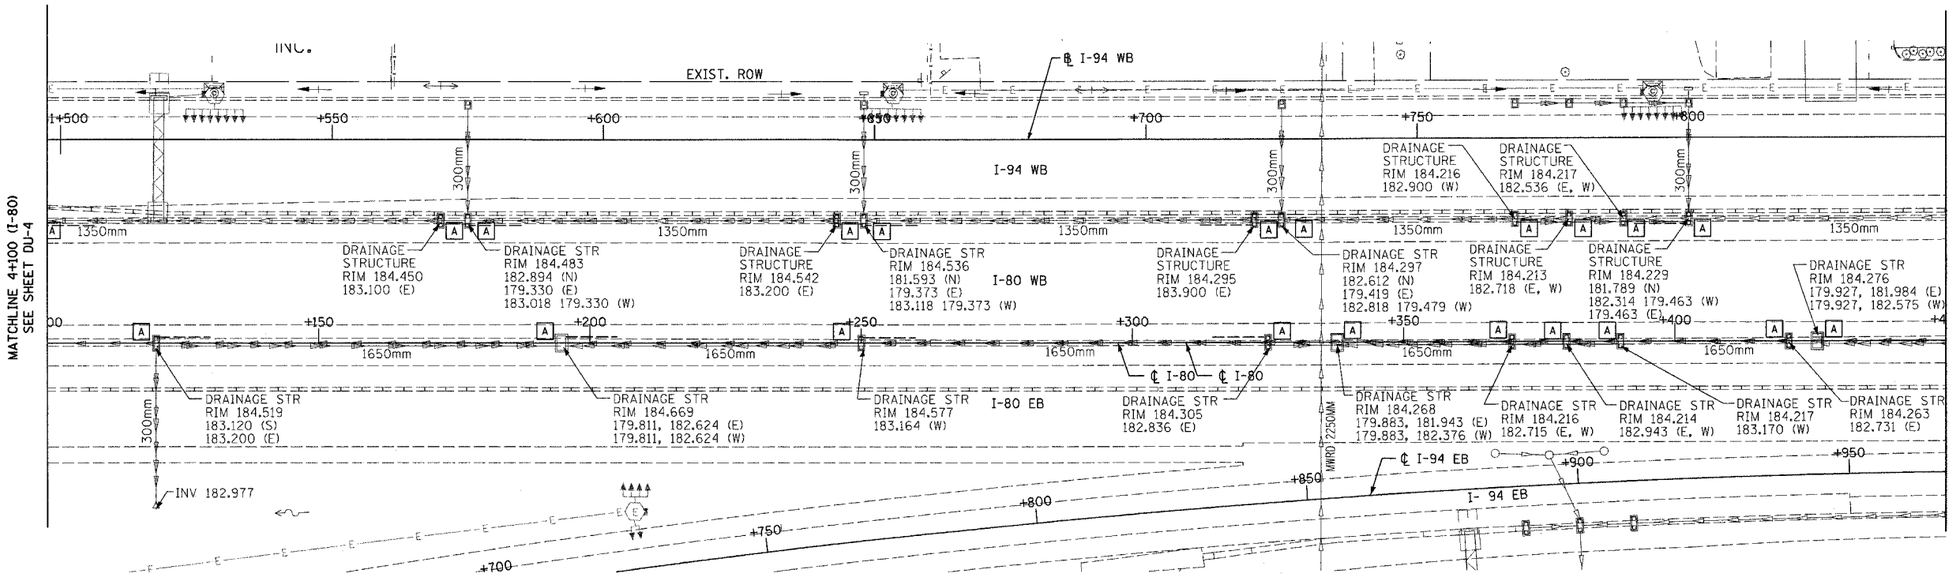

EXISTING

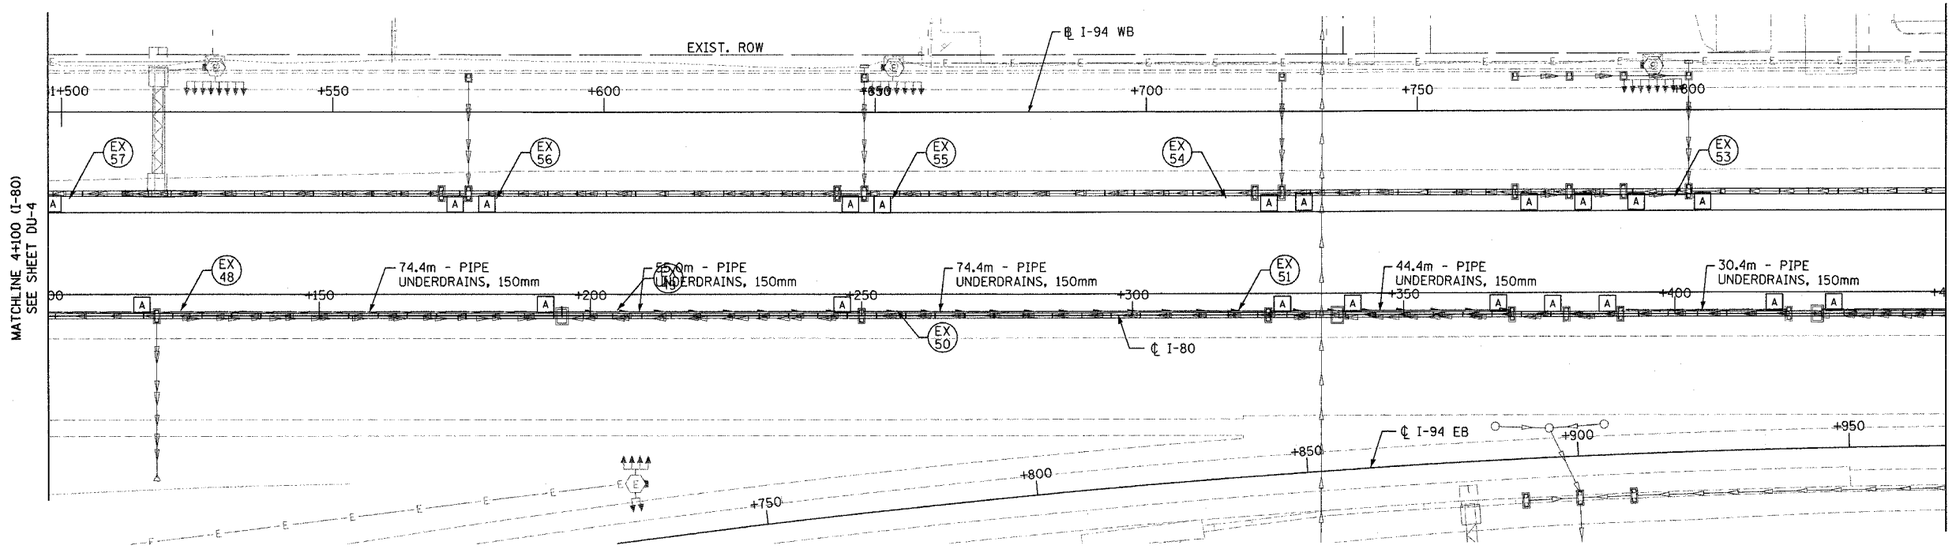

PROPOSED

5 m 0 20 m
1 : 500

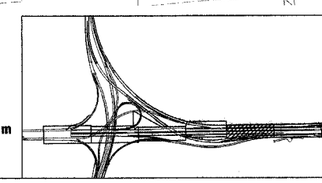

REVISIONS	
NAME	DATE

ILLINOIS DEPARTMENT OF TRANSPORTATION
F.A.I. ROUTE 80/94 (INTERSTATE 80/294)

EXISTING AND PROPOSED DRAINAGE PLAN
STA. 4+100.00 TO STA. 4+450.00

DATE: JULY 18, 2005
DRAWN BY: JWM
CHECKED BY: RCH

McDonough Associates Inc.
Engineers / Architects