F.A.I. RTE	SECTION	COUNTY	TOTAL SHEETS	SHEET NO.
80/94	•	COOK	870	245
STA. 18+675	TO STA. 19+025			
FED ROAD DIST. NO.	ILLINOIS	FED. AID PROJECT		

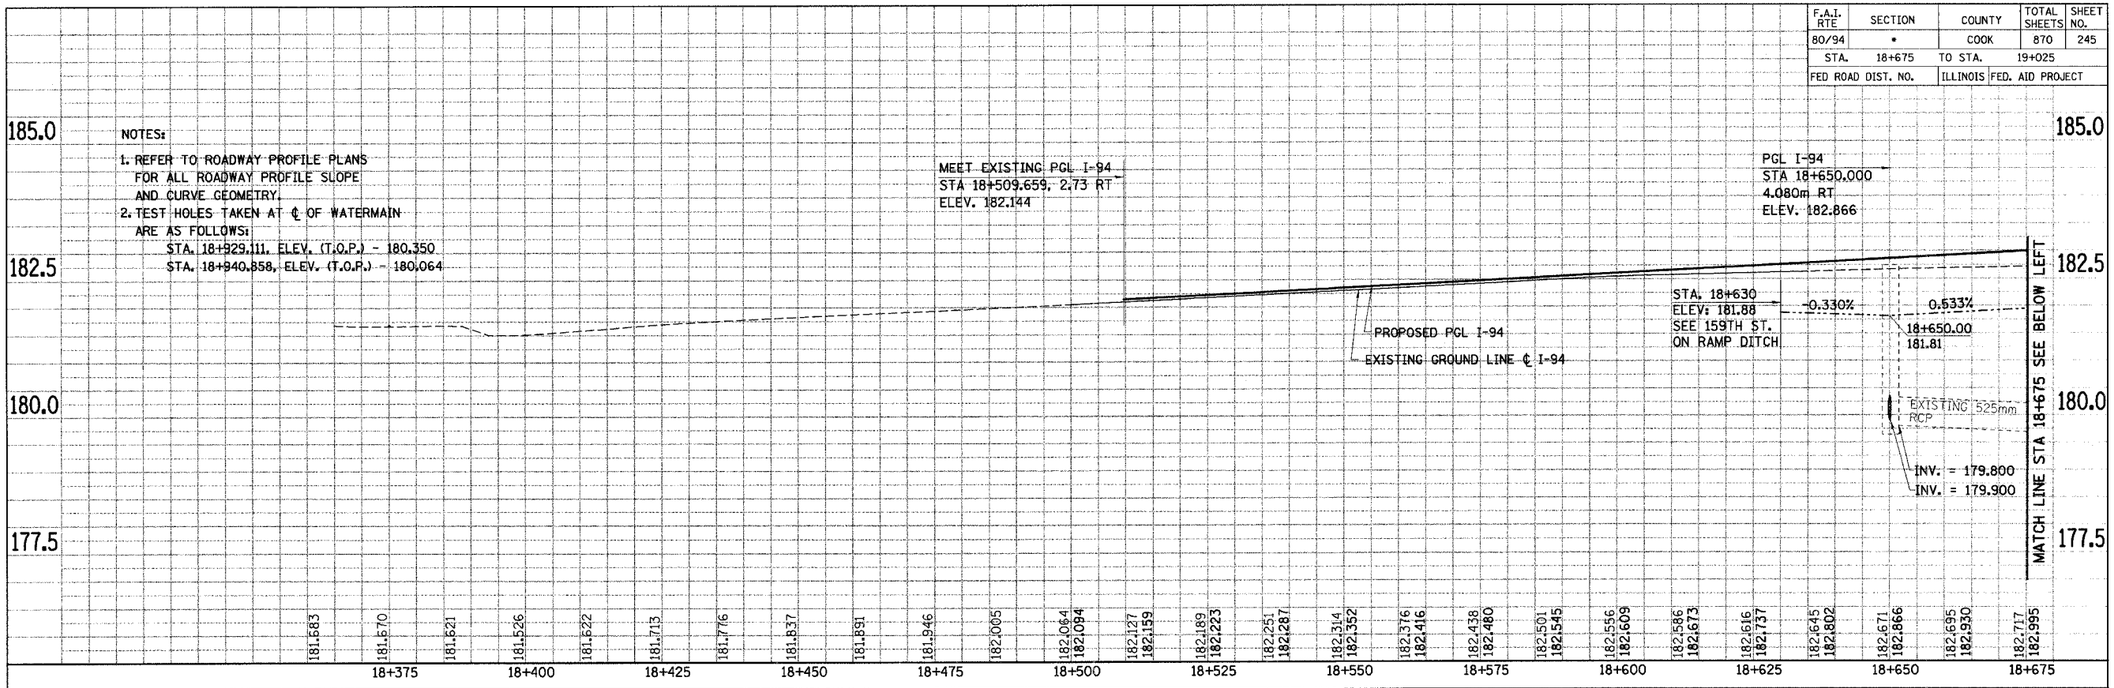

REVISIONS	
NAME	DATE

ILLINOIS DEPARTMENT OF TRANSPORTATION
I-94 EAST BOUND / IL 394 SOUTH BOUND

DRAINAGE PROFILE
I-94
STA. 18+675 TO STA. 19+025

HORIZ SCALE: 1 : 500
VERT SCALE: 1 : 50
DATE: JULY 18, 2005
DRAWN BY: JPH
CHECKED BY: MAM

HNTB

\\Chlw001\projects\345628\Cadd\T1\cds\Contract19_SB\du190364a.dgn
JChan 15-SEP-2005 13:37