F.A.I. RTE.	SECTION	COUNTY	TOTAL SHEETS	SHEET NO.
80/94	*	COOK	870	837
STA.		TO STA.		
FED ROAD DIST.		ILLINOIS	FED. AID PROJECT	

* (0203.1 & 0312-708W) R-3 CONTRACT # 62108

FINAL SURVEY	BY	DATE
SURVEYED		
PLOTTED		
TEMPLATE		
AREAS		
AREAS CHECKED		
NOTE BOOK NO.		

ORIGINAL SURVEY	BY	DATE
SURVEYED		
PLOTTED		
TEMPLATE		
AREAS		
AREAS CHECKED		
NOTE BOOK NO.		

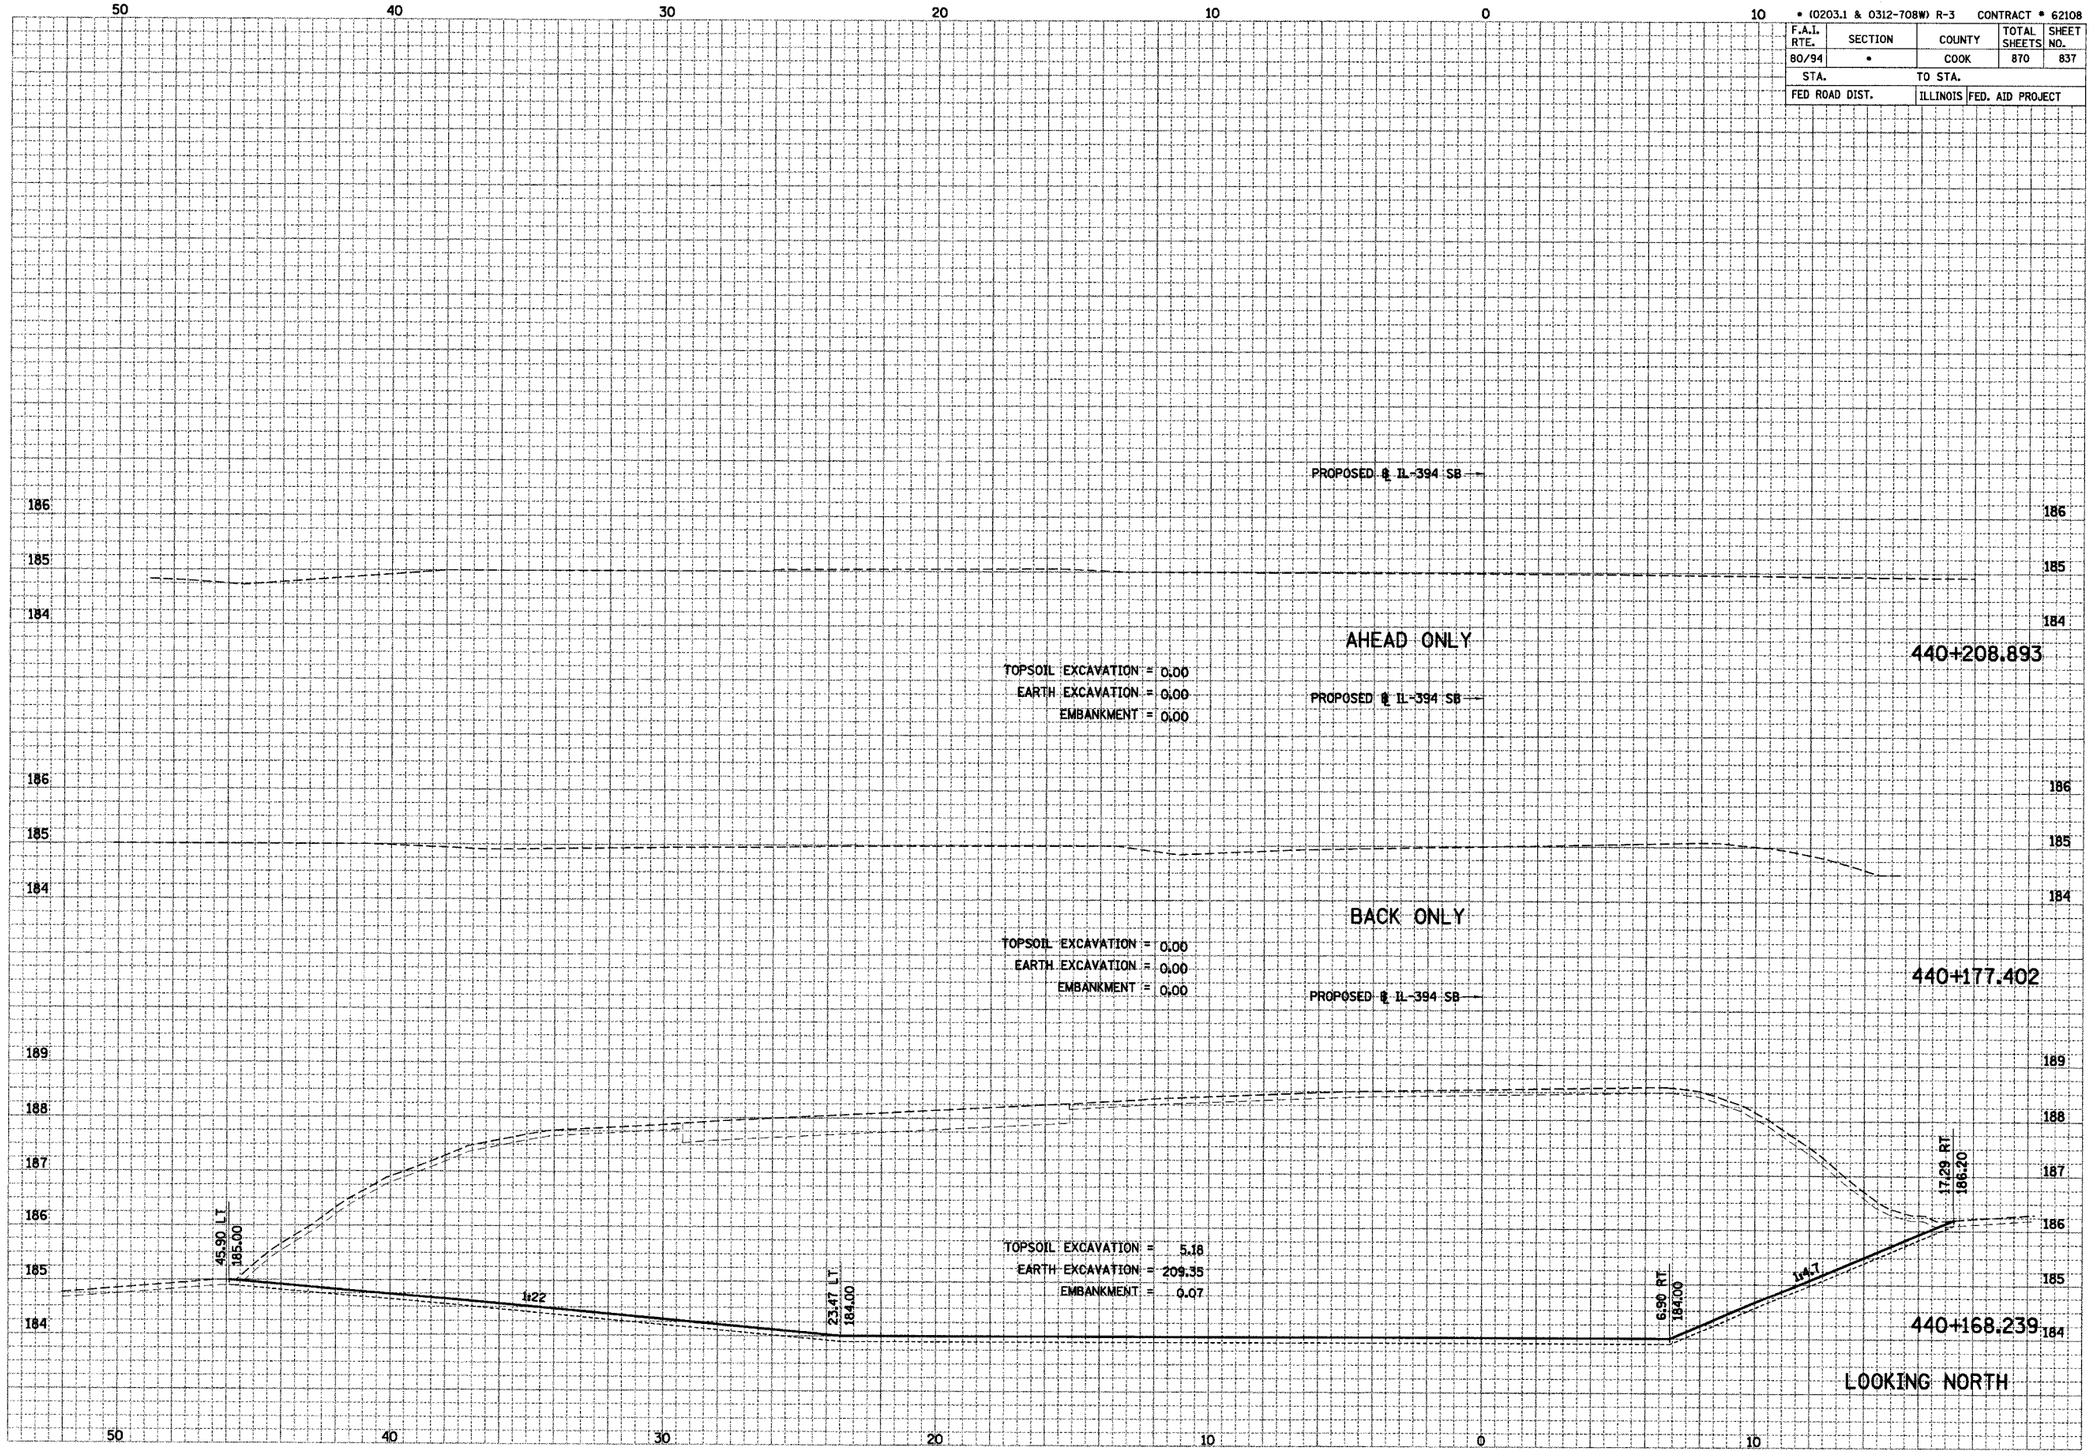

Er@345628@CADD@T1@cds@Contract19_SB@xs190044a.dgn
BJohnson 08-JUL-2005 13:58