• (0203.1 & 0312-708W) R-3 CONTRACT • 62108

F.A.I. RTE.	SECTION	COUNTY	TOTAL SHEETS	SHEET NO.
80/94	•	COOK	870	848
STA.		TO STA.		
FED ROAD DIST.		ILLINOIS	FED. AID PROJECT	

FINAL SURVEY	CONSTRUCTED	BY	DATE
NOTE BOOK	SURVEYED		
NO.	PLOTTED		
	TEMPLATE		
	AREAS		
	AREAS CHECKED		

ORIGINAL SURVEY	SURVEYED	BY	DATE
NOTE BOOK	PLOTTED		
NO.	TEMPLATE		
	AREAS		
	AREAS CHECKED		

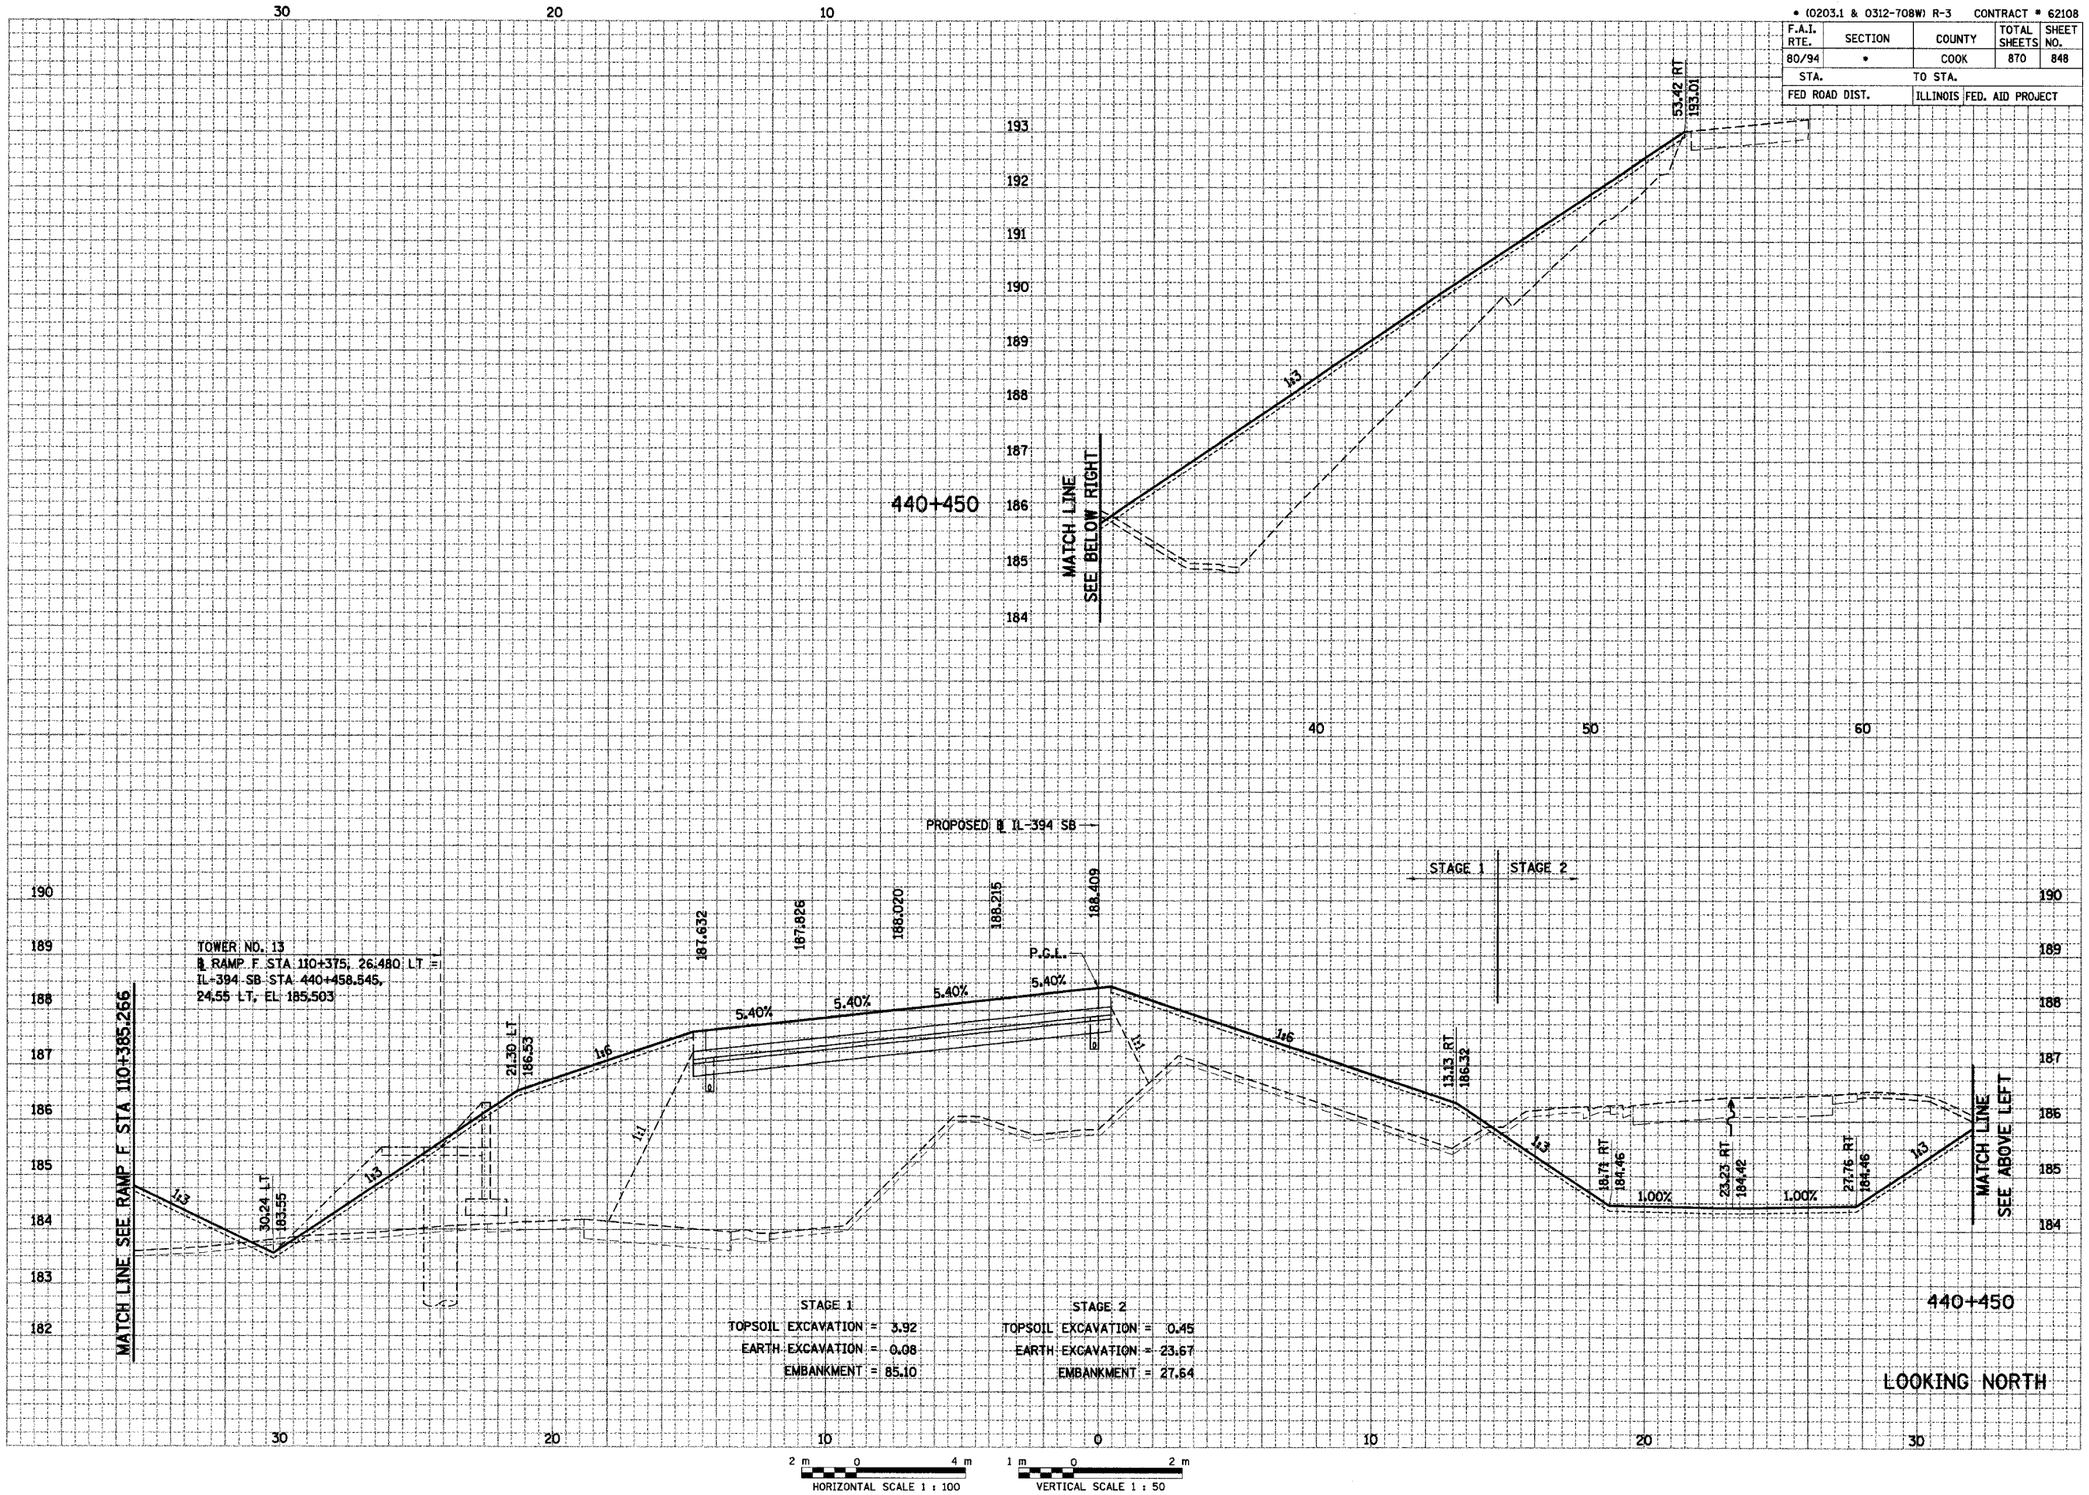

E:\345628\CADD\T1\cda\Contract19_SB\xs190044C.dgn
BJohnson 08-JUL-2005 13:58

IL-394 SB