F.A.I. 80/94 (KINGERY EXPRESSWAY) SOIL BORING PROFILE ILLINOIS DEPARTMENT OF TRANSPORTATION, COOK COUNTY	F.A.I. RTE.	SECTION	COUNTY	TOTAL SHEETS	SHEET NO.
HORIZ SCALE: 1:20 VERT SCALE: 1:60 DRAWN BY: MLS CHECKED BY: LJ	80/94	*	COOK	631	120
Wang Engineering, INC. 1145 Main Street Lombard, IL 60148 Geo-Environmental Engineers 630-953-9928	STA.		TO STA.		
	FED. ROAD DIST. NO.		ILLINOIS	FED. AID PROJECT	
BASED ON DRAWINGS PREPARED BY TENG AND ASSOCIATES, INC. 255-08-04	* (2425 & 2626) R-2			CONTRACT NO. 62111	

THIS SHEET IS INTENDED TO PROVIDE SOIL BORING INFORMATION ONLY. SEE ROADWAY PLANS AND PROFILES FOR ROADWAY GEOMETRY AND DETAILS.

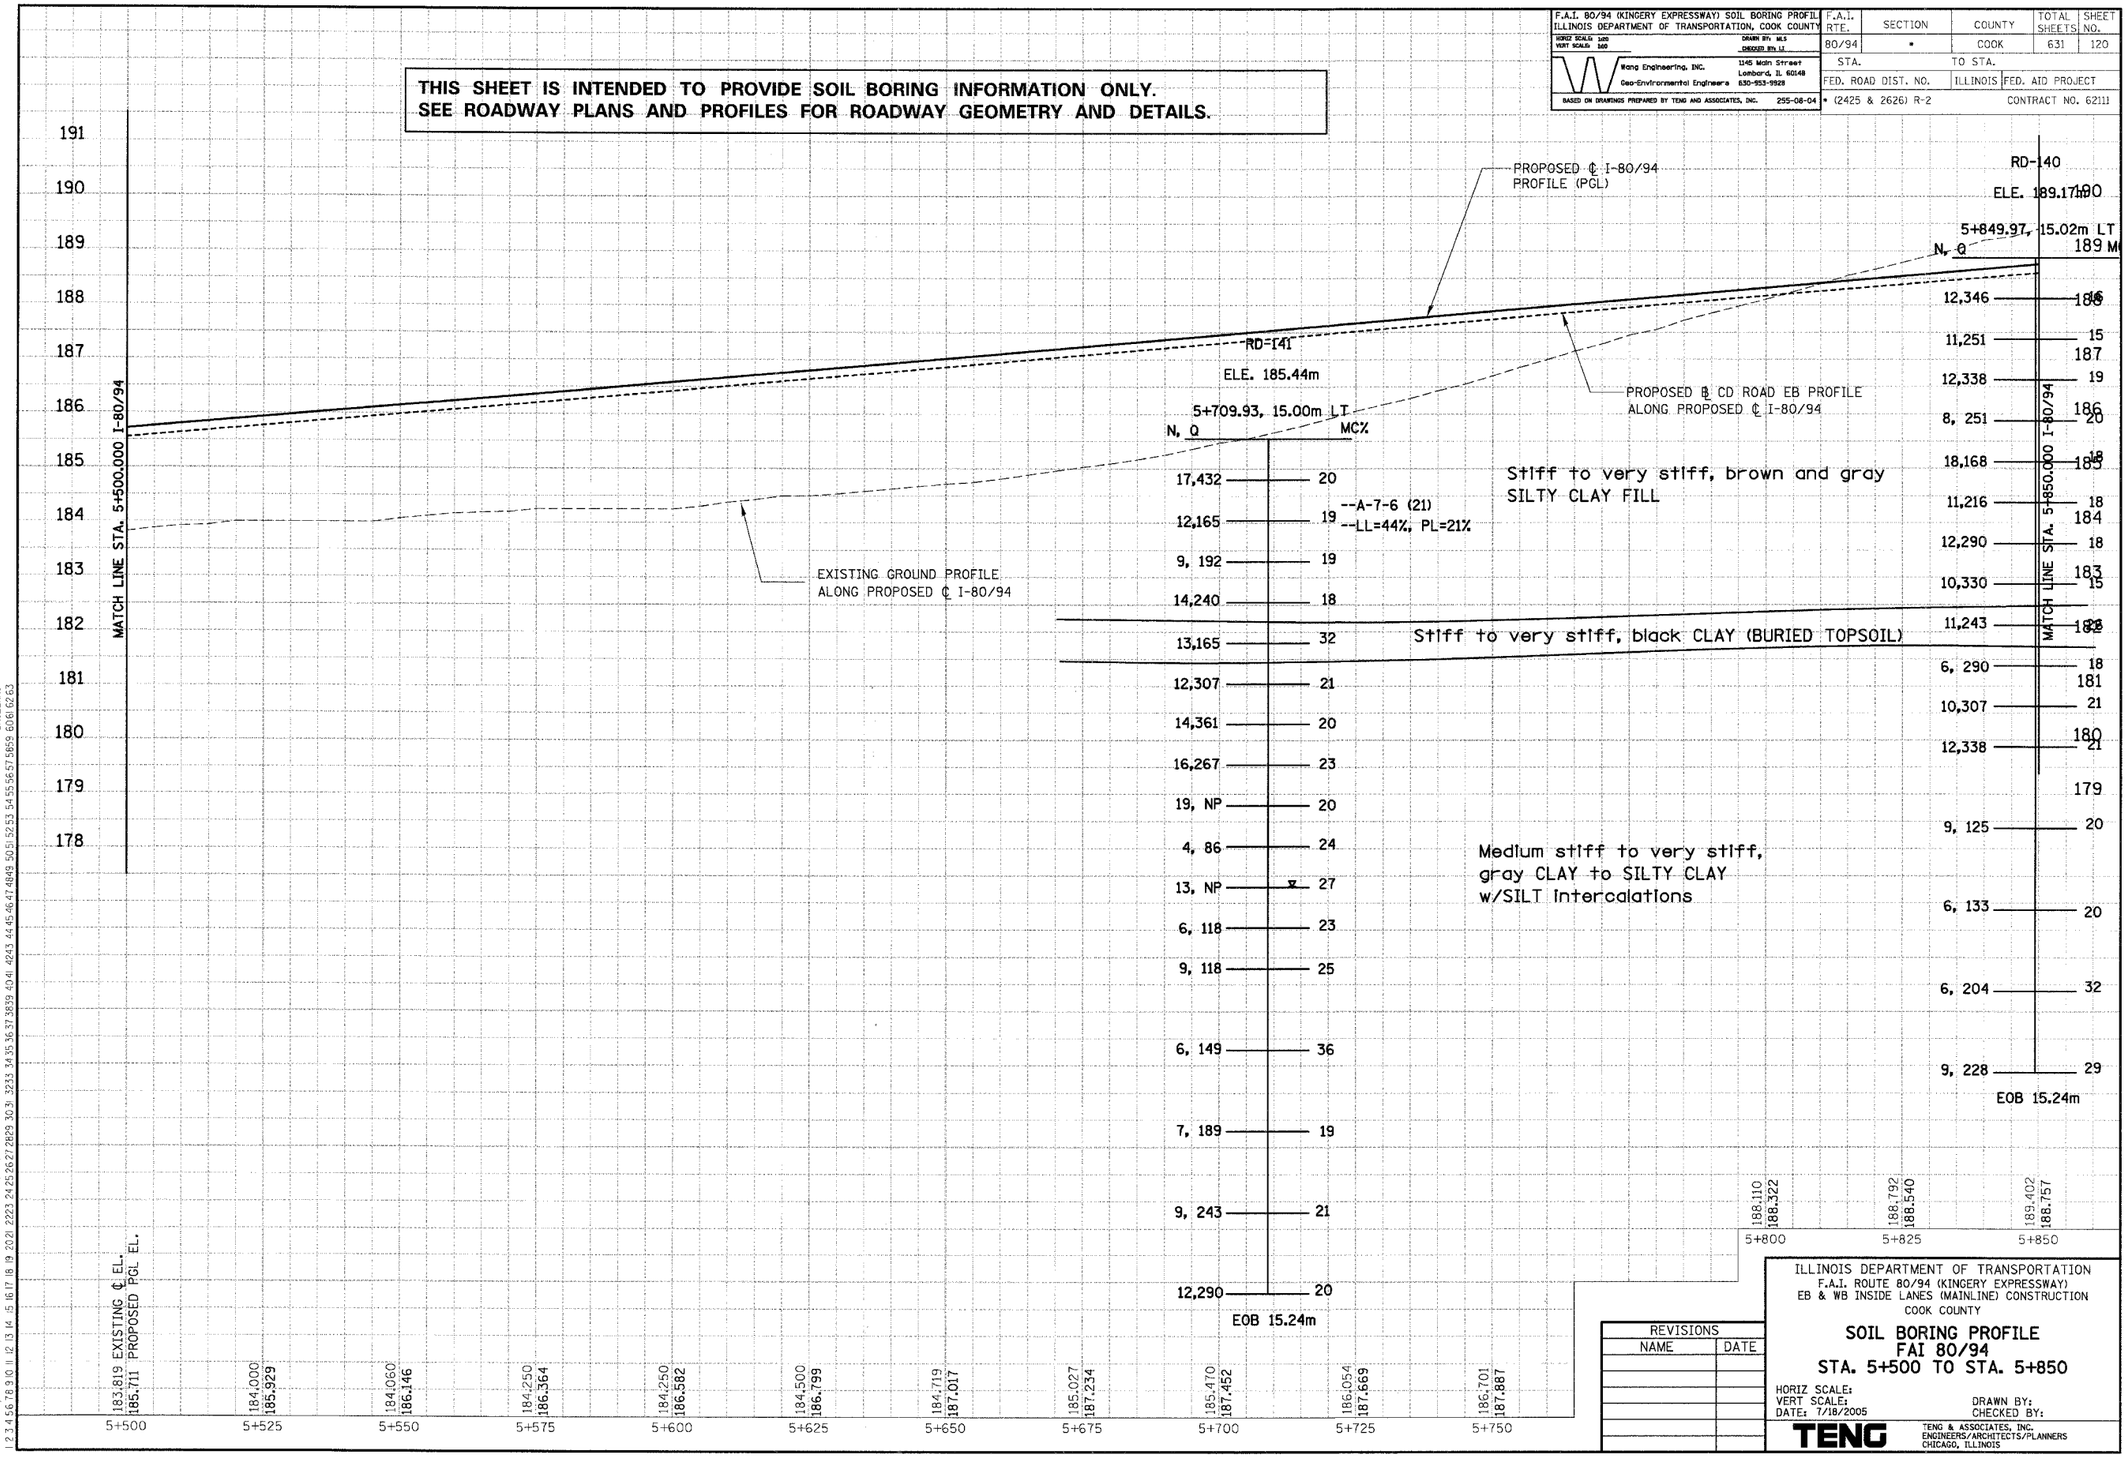

REVISIONS	
NAME	DATE

ILLINOIS DEPARTMENT OF TRANSPORTATION
F.A.I. ROUTE 80/94 (KINGERY EXPRESSWAY)
EB & WB INSIDE LANES (MAINLINE) CONSTRUCTION
COOK COUNTY

SOIL BORING PROFILE
FAI 80/94
STA. 5+500 TO STA. 5+850

HORIZ SCALE:
VERT SCALE:
DATE: 7/18/2005
DRAWN BY:
CHECKED BY:

TENG
TENG & ASSOCIATES, INC.
ENGINEERS/ARCHITECTS/PLANNERS
CHICAGO, ILLINOIS

PRELIMINARY SURVEY: SURVEYED, PLOTTED, NOTE BOOK, TEMPLATE, AREAS, AREAS CHECKED, NO., BY, DATE

ORIGINAL SURVEY: SURVEYED, PLOTTED, NOTE BOOK, TEMPLATE, AREAS, AREAS CHECKED, NO., BY, DATE

..\5500_5850_WB_PR..DGN, ..\B99G002A.DGN
7-14-2005, 9:42:45 F:\GEOMETRY\B9750\DWG\DGN\B9702B02A.DGN
BAZEKKJ