F.A.I. RTE.	SECTION	COUNTY	TOTAL SHEETS	SHEET NO.
80/94	*	COOK	631	140A
STA.		TO STA.		
FED. ROAD DIST. NO.		ILLINOIS	FED. AID PROJECT	

* (2425 & 2626) R-2 CONTRACT NO. 62111

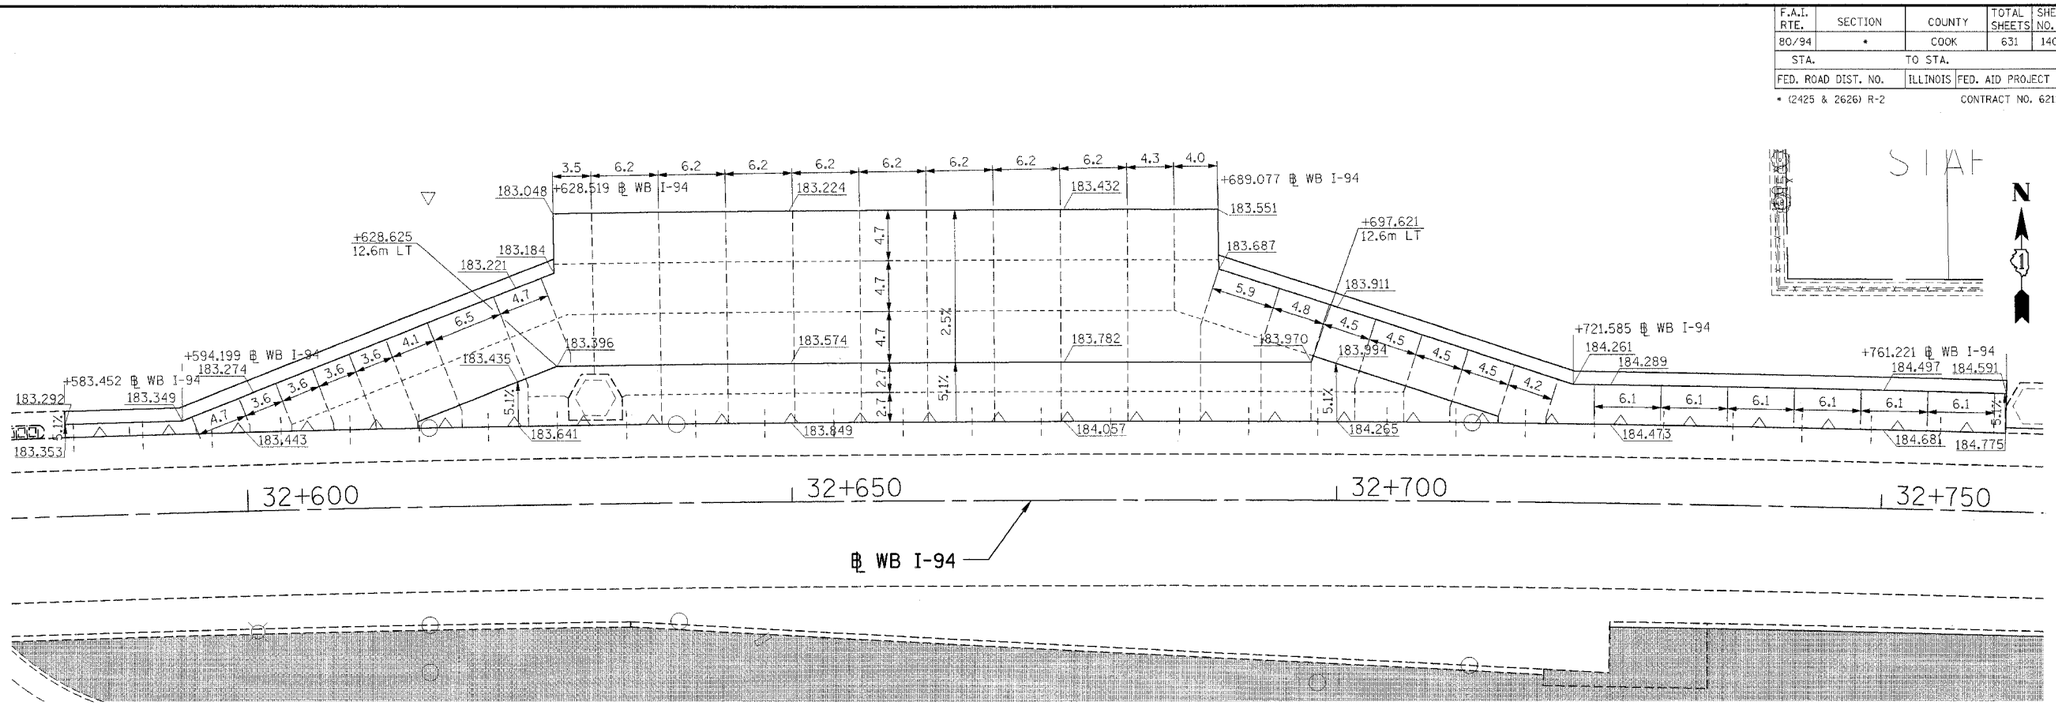

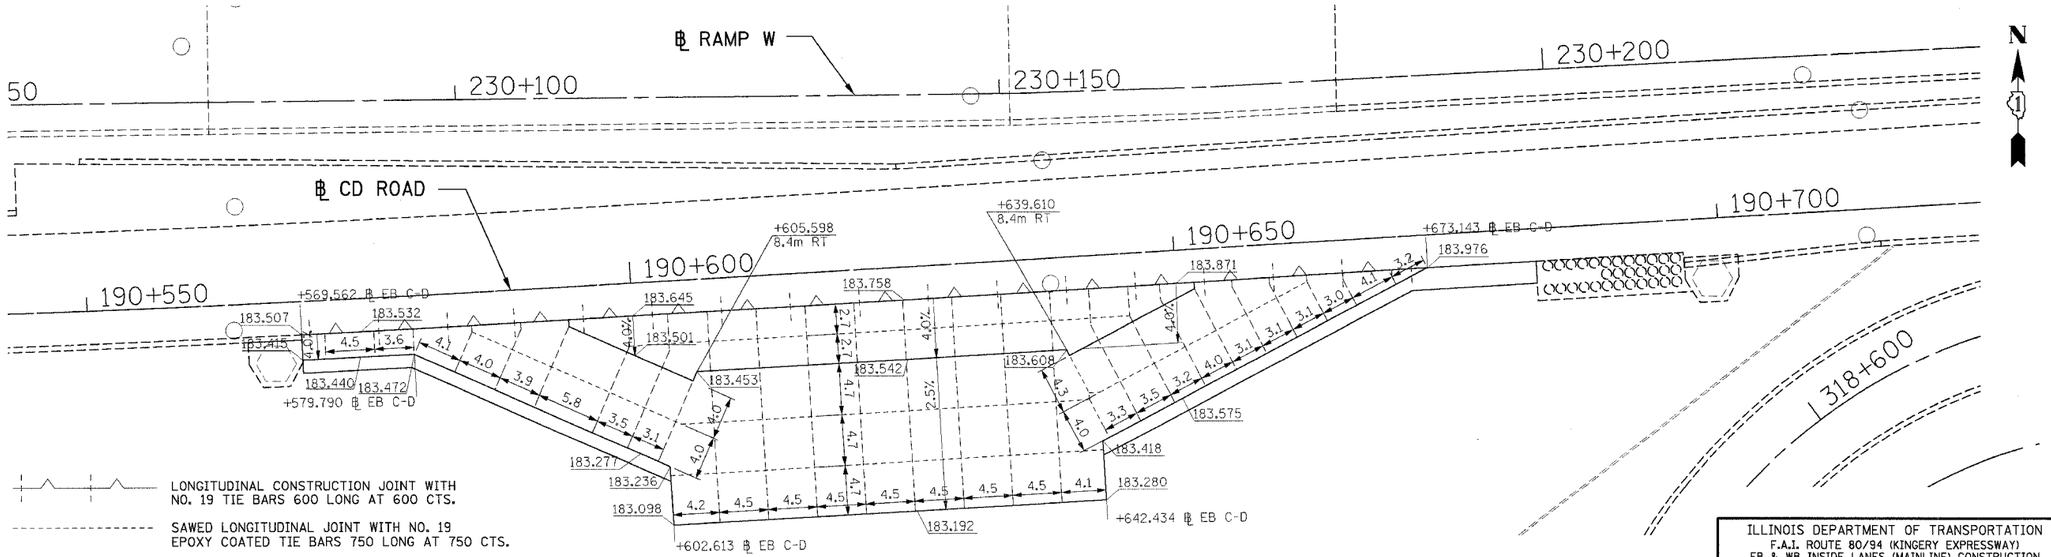

LONGITUDINAL CONSTRUCTION JOINT WITH NO. 19 TIE BARS 600 LONG AT 600 CTS.

SAWED LONGITUDINAL JOINT WITH NO. 19 EPOXY COATED TIE BARS 750 LONG AT 750 CTS.

SAWED TRANSVERSE CONTRACTION JOINT WITH 450 LONG PRE-COATED SMOOTH EPOXY-COATED DOWEL BARS AT 300 CTS.

NOTE:
1. SEE TYPICAL SECTIONS FOR NOTE REGARDING TIEBARS.
2. SEE HIGHWAY STANDARD 420001 FOR DETAILS NOT SHOWN.
3. ELEVATIONS PLACED EVERY 25M UNLESS NOTED OTHERWISE.

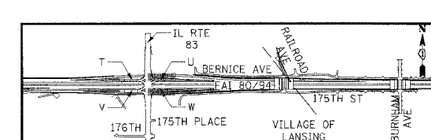

REVISIONS	
NAME	DATE

ILLINOIS DEPARTMENT OF TRANSPORTATION
F.A.I. ROUTE 80/94 (KINGERY EXPRESSWAY)
EB & WB INSIDE LANES (MAINLINE) CONSTRUCTION
COOK COUNTY

PAVEMENT ELEVATION AND JOINTING ACCIDENT INVESTIGATION SITES

SCALE: 1:250
DATE: 9/13/05
DRAWN BY: RHS
CHECKED BY: DH

TENG
TENG & ASSOCIATES, INC.
ENGINEERS/ARCHITECTS/PLANNERS
CHICAGO, ILLINOIS

..\RRIT0022A.DGN, ..\RRIT0012A.DGN, ..\GI7R022A.DGN, ..\AB990012A.DGN, ..\XRIT0032A.DGN, ..\RRIT0022A.DGN, ..\PB990012A.DGN, ..\HRIT0022A.DGN, ..\PRIT0012A.DGN, ..\GI7R022A.DGN, ..\XRIT0032A.DGN, ..\RRIT0022A.DGN, ..\PFIT6082A.DGN
9-14-2005, 9:08:07 T:\DOCUMENT\193750\CIVIL\DGN\GI70282A.DGN STANKIRJ
1 2 