F.A.I. RTE.	SECTION	COUNTY	TOTAL SHEETS	SHEET NO.
80/94	*	COOK	631	171
STA.		TO STA.		
FED. ROAD DIST. NO.		ILLINOIS	FED. AID PROJECT	

* (2425 & 2626) R-2 CONTRACT NO. 62111

LEGEND

1. EPOXY PAVEMENT MARKING - LETTERS AND SYMBOLS
2. EPOXY PAVEMENT MARKING - 100mm (WHITE)
3. EPOXY PAVEMENT MARKING - 100mm (YELLOW)
4. EPOXY PAVEMENT MARKING - 150mm (WHITE)
4A. EPOXY PAVEMENT MARKING - 125mm (WHITE)
5. EPOXY PAVEMENT MARKING - 200mm (WHITE)
6. EPOXY PAVEMENT MARKING - 300mm (WHITE)
7. EPOXY PAVEMENT MARKING - 300mm (YELLOW)
8. EPOXY PAVEMENT MARKING - 600mm (WHITE)
9. PAVEMENT MARKING TAPE, TYPE III - LETTERS AND SYMBOLS
10. PAVEMENT MARKING TAPE, TYPE III - 100mm (WHITE)
11. PAVEMENT MARKING TAPE, TYPE III - 100mm (YELLOW)
12. PAVEMENT MARKING TAPE, TYPE III - 125mm (WHITE)
13. PAVEMENT MARKING TAPE, TYPE III - 150mm (WHITE)
14. PAVEMENT MARKING TAPE, TYPE III - 200mm (WHITE)
15. PAVEMENT MARKING TAPE, TYPE III - 300mm (WHITE)
16. PAVEMENT MARKING TAPE, TYPE III - 300mm (YELLOW)
17. PAVEMENT MARKING TAPE, TYPE III - 600mm (WHITE)

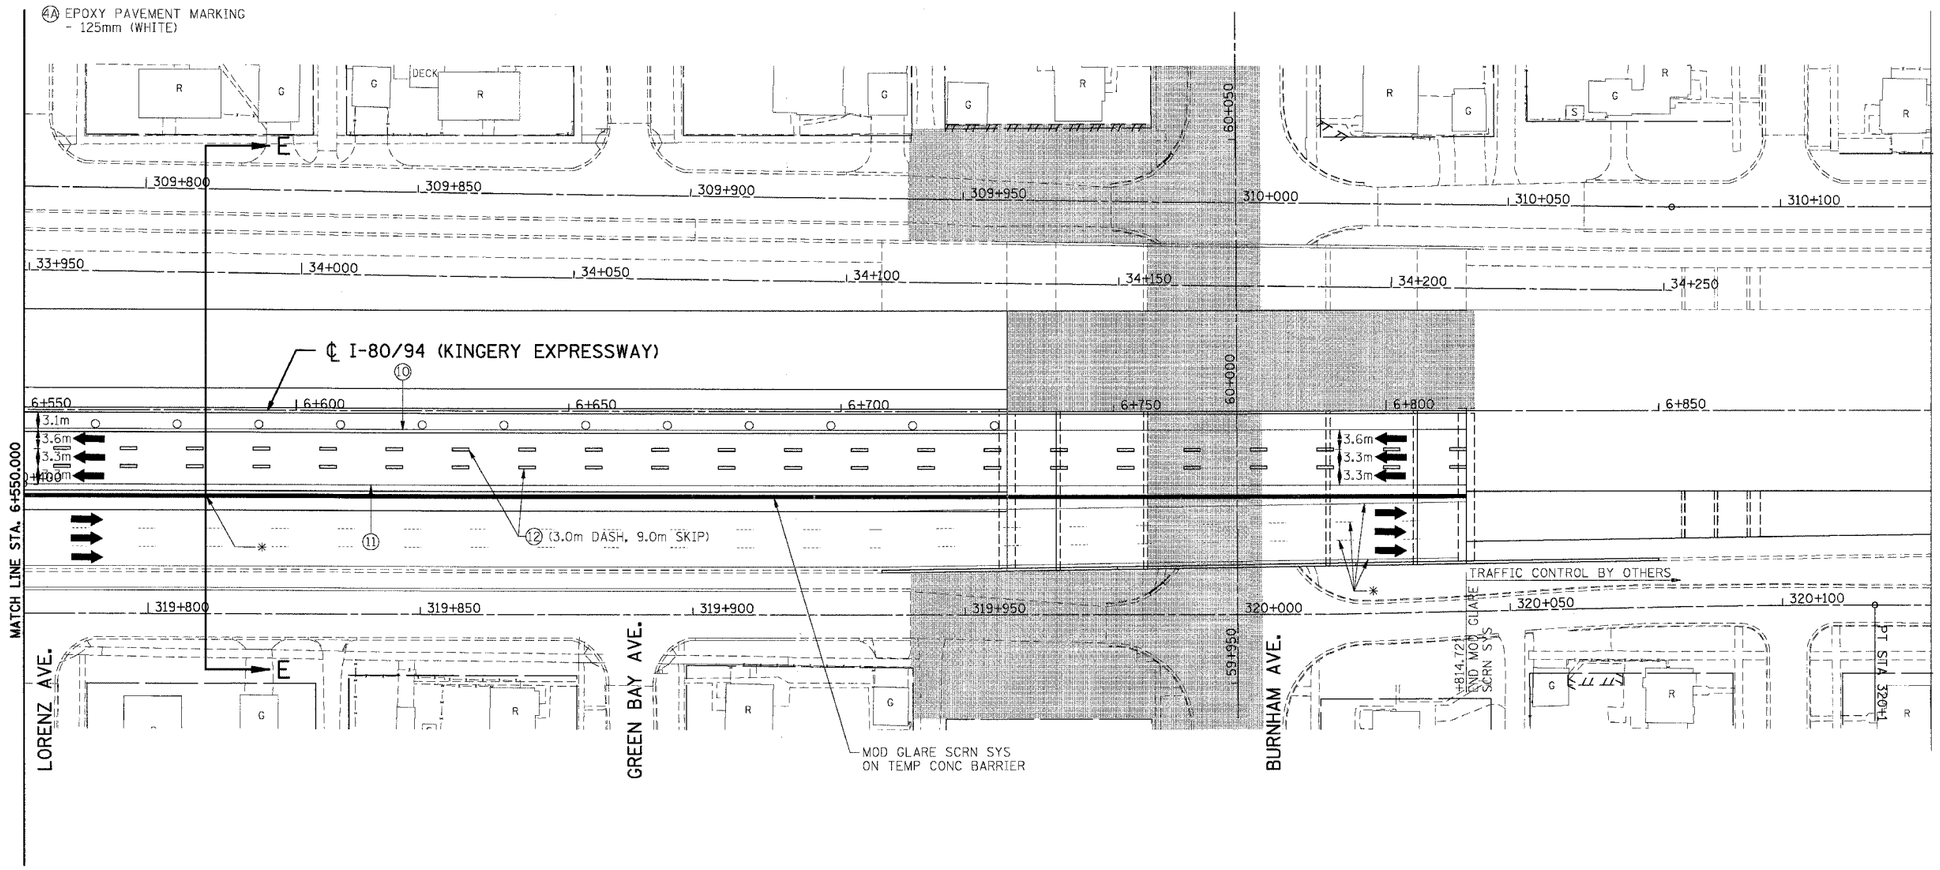

LEGEND

- WORK ZONE
- TEMPORARY PAVEMENT
- PLASTIC DRUMS OR TYPE II BARRICADES W/ STEADY BURN LIGHTS 15m C-C (UNLESS OTHERWISE SHOWN)
- TEMPORARY CONCRETE BARRIER
- TYPE II BARRICADES WITH FLASHING LIGHT
- SIGN
- EXISTING TRAFFIC FLOW
- PROPOSED TRAFFIC FLOW
- BARRICADE, TYPE III
- * TRAFFIC CONTROL DEVICES, TEMPORARY CONCRETE BARRIER, TEMPORARY MSE WALLS, TEMPORARY SHEET PILING AND TEMPORARY STRIPING FROM A PREVIOUS STAGE
- ** FROM PREVIOUS CONTRACT
- SHEET PILING

NOTE: DIMENSIONS TO TEMP CONC BARRIER ARE TO THE BOTTOM FACE OF THE BARRIER CLOSEST TO TRAFFIC.

REVISIONS	
NAME	DATE

ILLINOIS DEPARTMENT OF TRANSPORTATION
F.A.I. ROUTE 80/94 (KINGERY EXPRESSWAY)
EB & WB INSIDE LANES (MAINLINE) CONSTRUCTION
COOK COUNTY

MAINTENANCE OF TRAFFIC
FAI 80/94 - PHASE III, STAGE III
STA. 6+550 TO STA. 6+814.721

SCALE: 1:500 DRAWN BY: OP
DATE: 8/22/05 CHECKED BY: JP

TENG

TENG & ASSOCIATES, INC.
ENGINEERS/ARCHITECTS/PLANNERS
CHICAGO, ILLINOIS

..\RRITG012A.DGN,..\RRITG012A.DGN,..\TRIT7032A.DGN,..\TRIT7332A.DGN,..\AB9990I2A.DGN,..\HRITG022A.DGN,..\PRITG022A.DGN,..\MT1T7262A.DGN,..\TRITG012A.DGN,..\TRIT7012A.DGN,..\TRIT7022A.DGN
8-16-2005, 10:42:37 I:\DOCUMENT\B3T50\CIVIL\DGN\MT1T7272A.DGN BAJZEKJ