F.A.I. RTE.	SECTION	COUNTY	TOTAL SHEETS	SHEET NO.
80/94	*	COOK	631	188
STA.		TO STA.		
FED. ROAD DIST. NO.		ILLINOIS	FED. AID PROJECT	

* (2425 & 2626) R-2 CONTRACT NO. 62111

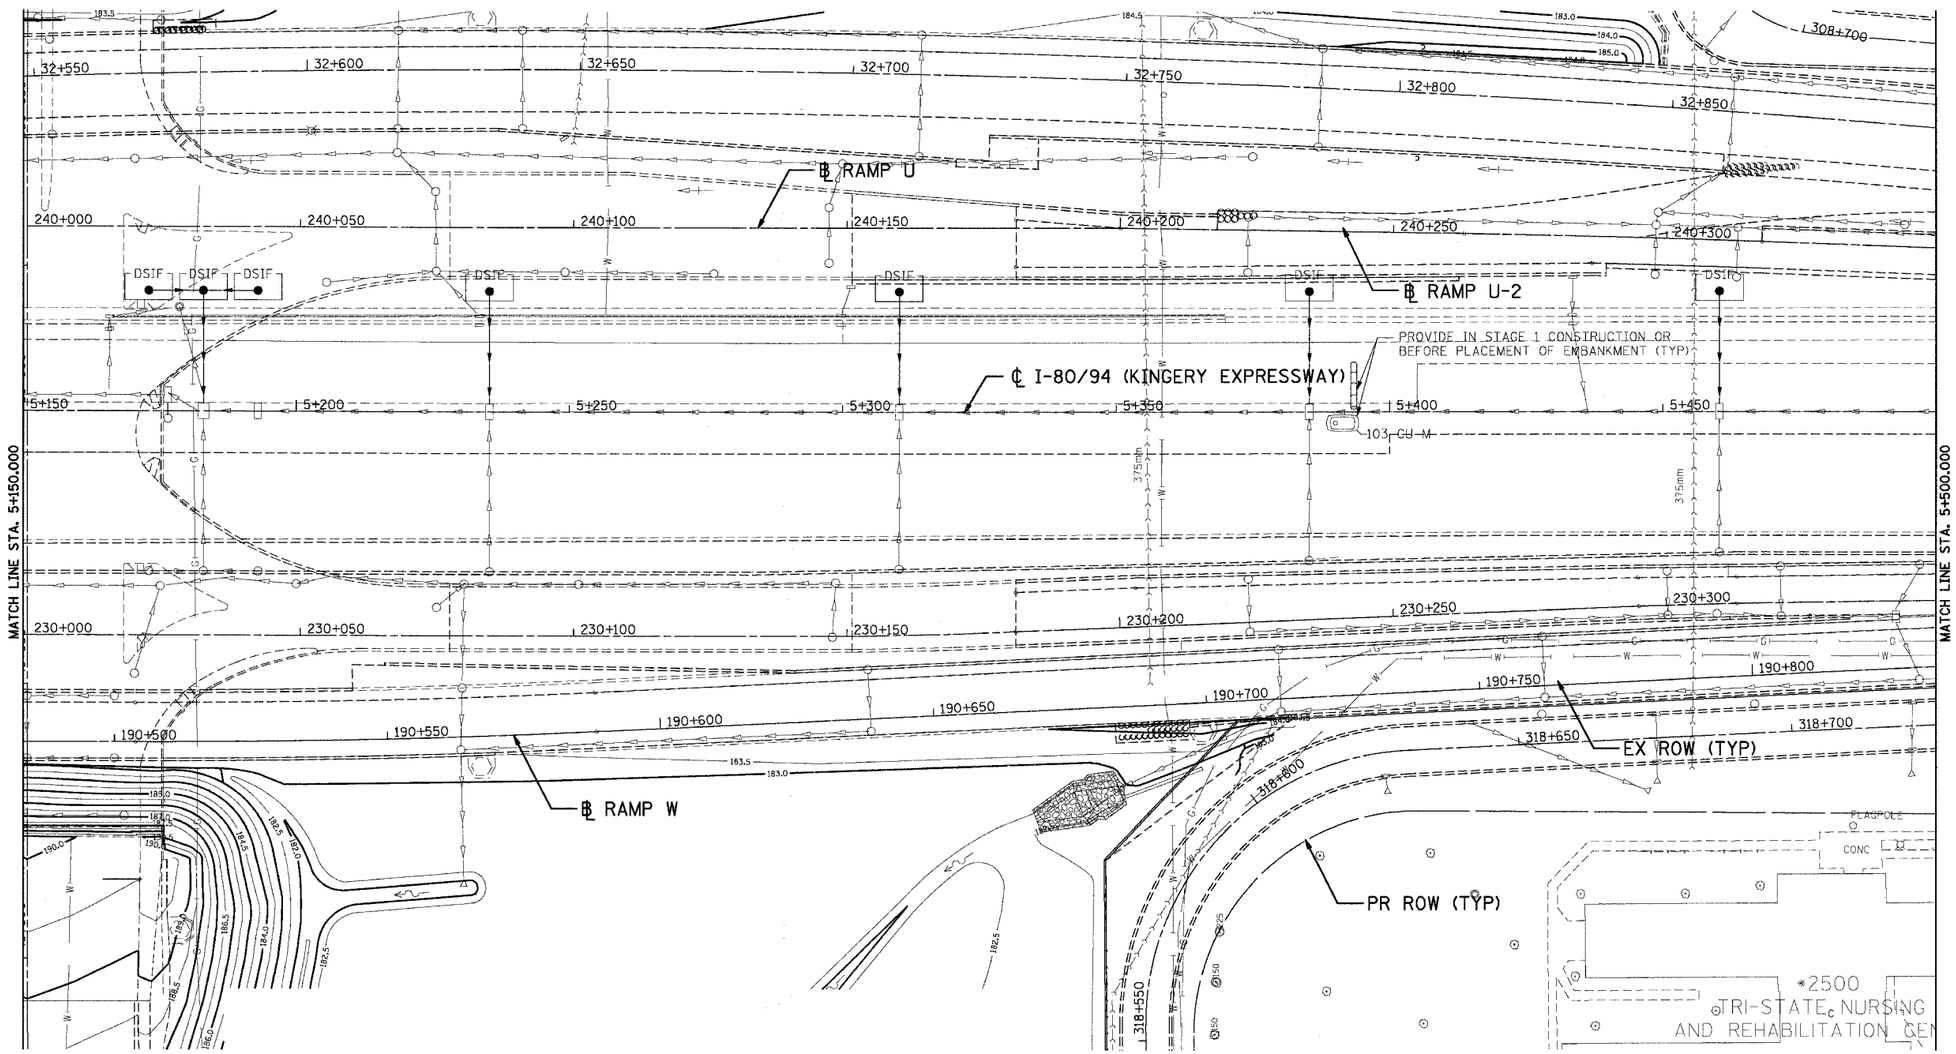

LEGEND

- WIRE FACED MSE WALL
- SHEET PILING
- STORMWATER DISCHARGE OUTLET

NOTE
1. FOR PERMANENT STRUCTURE AND PIPE INFORMATION, SEE SHEETS 210 TO 211
2. MOT SHOWN ON PLAN IS PHASE III, STAGE I
3. PROVIDE DRAINAGE STRUCTURE INLET FILTER CLEANING FOR DRAINAGE STRUCTURES ALONG CENTER LINE OF I-80 AS DIRECTED BY THE ENGINEER

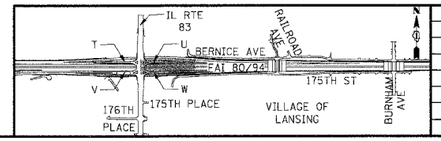

REVISIONS	
NAME	DATE

ILLINOIS DEPARTMENT OF TRANSPORTATION
F.A.I. ROUTE 80/94 (KINGERY EXPRESSWAY)
EB & WB INSIDE LANES (MAINLINE) CONSTRUCTION
COOK COUNTY

EROSION AND SEDIMENT CONTROL
FAI 80/94
STA. 5+150 TO STA. 5+500

SCALE: 1:500 DRAWN BY: SN
DATE: 8/22/05 CHECKED BY: MD

TENG
TENG & ASSOCIATES, INC.
ENGINEERS/ARCHITECTS/PLANNERS
CHICAGO, ILLINOIS

..\NR17002A.DGN, ..\NR17003A.DGN, ..\NR17002A.DGN, ..\NR17002A.DGN, ..\NR17002A.DGN, ..\NR17002A.DGN, ..\NR17002A.DGN, ..\NR17002A.DGN, ..\NR17002A.DGN, ..\NR17002A.DGN, ..\NR17002A.DGN, ..\NR35042A.DGN, ..\NR75062A.DGN, ..\NR17002A.DGN, ..\NR99002A.DGN, ..\NR99002A.DGN, ..\CR1A0032A.DGN
8-19-2005, 13:08:36 T:\DOCUMENT\93750\CIVIL\DGN\E0176232A.DGN BAJZEKKJ
1 2 